Milford City Hall Council Chambers 201 South Walnut Street Milford DE 19963

CITY COUNCIL AGENDA
May 28, 2024

This meeting is also available for viewing by the public by accessing the following link:
https://zoom.us/j/94877121629
or
http://www.cityofmilford.com/553/Watch-Public-Meetings

Members of the public may also dial in by phone using the following number:
Call 301 715 8592 Webinar ID: 948 7712 1629

6:00 PM
15-Minute Public Comment Period*

All interested parties are invited to speak on any topic during the public comment portion of the City Council Meeting. Virtual attendees must register prior to start time of the meeting by calling 302-422-1111 Extension 1142 or 1303, or by sending an email to cityclerk@milford-de.gov and providing your name, address, phone number, and item name and/or description you wish to comment on. Persons in attendance wishing to speak must sign up prior to the start of the Council Meeting.

COUNCIL MEETING

Call to Order - Mayor F. Todd Culotta

Invocation

Pledge of Allegiance

Roll Call

Recognition
- New City Employee Introduction

Monthly Finance Report

Unfinished Business

New Business
- Authorization/Westwood Subdivision/Planned Unit Development & Preliminary Major Subdivision Extension #2
- Introduction/Ordinance 2024-06/Amends Chapter 197/Streets, Sidewalk, Storm Sewers, and Other Public Places by Adding a new Article X

Adoption/Resolution 2024-10/Schedules FY25 Property Tax Appeal Hearing Ⓟ

[1] Review/City Charter Amendment/Subsection 3.01/Enumerated Powers/Eminent Domain Prohibition/ Unincorporated Real Property

Adjournment

All items on the Council Meeting Agenda are subject to a potential vote.

ALL SUPPORTING DOCUMENTS MUST BE SUBMITTED TO THE CITY CLERK IN ELECTRONIC FORMAT NO LATER THAN ONE WEEK PRIOR TO MEETING. NO PAPER DOCUMENTS WILL BE ACCEPTED, DISTRIBUTED, OR PRESENTED AT MEETING ONCE PACKET HAS BEEN POSTED ON THE CITY OF MILFORD WEBSITE. ANY MATERIALS UTILIZED DURING THE MEETING SHALL BE FROM THE COUNCIL PACKET AND REFERENCED BY PRESENTER USING AUDIO AND VISUAL MEANS TO ENSURE VIRTUAL PARTICIPATION BY ALL IN ATTENDANCE.

*Time Limit is three minutes per speaker, not to exceed a total of fifteen minutes for all speakers prior to start of meeting/workshop.
Ⓟ Designated Items only; Public Comment, up to three minutes per person will be accepted.

022324 042924 051525 052124
052424 Item Removed
[1] 052424 Late Addition/Added by City Clerk Upon Notification
052424 Item Removed (MCO Study)



Financial Reporting Package

As of and For the Period Ended April 30, 2024

Net Cash and Funding Availability Summary *(in thousands)*

Cash & Investment Balance Rollforward

Restricted Cash Reserves Report

Enterprise Funds YTD Revenue & Expenditure Report

General Fund YTD Revenue & Expenditure Report

Legacy Revenue Report with MTD & YTD vs Annual Budget

Legacy Expenditure Report with MTD & YTD vs Annual Budget

Legacy Interservice Department Cost Allocation

City of Milford, Delaware

Net Cash and Funding Availability Summary *(in thousands)* [1]

For the Period Ended April 30, 2024

Operating Cash Balances

▼ *Marks Ref Closing Bal* [3]

Description	Opening Balance (Mar 31, 2024)		Closing Balance (Apr 30, 2024)	Projected Cashflows	Commitments & Restrictions	Minimum Cash Requirement/ERR	Uncommitted / Unrestricted
General Fund	$ 1,961	→	$ 1,919	$ 14	$ (452)	$ (1,509)	$ (27)
Electric Fund	4,358	→	4,119	28	(1,033)	(1,652)	1,462
Water Fund	2,610	→	2,669	20	(2,147)	(294)	248
Sewer Fund	2,207	→	2,083	12	(1,547)	(205)	344
Solid Waste Fund	671	↑	750	2	(132)	(190)	430
Operating Cash Totals [3]	**$ 11,807**	●	**$ 11,540**	**$ 76**	**$ (5,310)**	**$ (3,849)**	**$ 2,458**

Federal, State and Other Special Purpose Cash Balances

Description	Opening Balance (Mar 31, 2024)		Closing Balance (Apr 30, 2024)	Projected Cashflows	Commitments & Restrictions	Minimum Cash Requirement/ERR	Uncommitted / Unrestricted
General Improvement	$ 1,324	→	$ 1,288	$ -	$ (1,288)	$ -	$ -
Municipal Street Aid (MSA)	820	→	893	-	(893)	-	-
Realty Transfer Tax (RTT)	1,067	↑	1,267	5,044	(3,834)	(1,280)	1,196
Economic Development	515	→	515	89	(419)	-	185
Lodging Tax Fund	693	→	702	99	(801)	-	-
ARPA Grant Fund	606	→	606	-	(606)	-	-
Special Purpose Cash Totals [3]	**$ 5,025**	●	**$ 5,271**	**$ 5,232**	**$ (7,841)**	**$ (1,280)**	**$ 1,381**

Reserve Fund Cash Balances [1]

Description	Opening Balance (Mar 31, 2024)		Closing Balance (Apr 30, 2024)	Projected Cashflows	Commitments & Restrictions	Minimum Cash Requirement/ERR	Uncommitted / Unrestricted
General Fund Capital Reserves	$ 3,694	→	$ 3,653	$ 2,864	$ (3,861)	$ (249)	$ 2,407
Water Fund Capital Reserves	4,016	→	4,032	2,147	(1,276)	(2,758)	2,145
Sewer Fund Capital Reserves	4,567	→	4,586	1,547	(1,743)	(3,887)	503
Solid Waste Fund Capital Reserves	131	→	132	134	(226)	(40)	(0)
Electric Fund Capital Reserves [2]	13,131	→	13,078	3,533	(7,444)	(7,018)	2,148
Operating Cash Totals [3]	**$ 25,539**	●	**$ 25,480**	**$ 10,224**	**$ (14,549)**	**$ (13,952)**	**$ 7,203**

Impact Fees and Police/General Facilities Cash Balances

Description	Opening Balance (Mar 31, 2024)		Closing Balance (Apr 30, 2024)	Projected Cashflows	Commitments & Restrictions	Minimum Cash Requirement/ERR	Uncommitted / Unrestricted
Police & General Gov't Facilities	$ 543	→	$ 548	$ 10	$ (557)	$ -	$ -
Carlisle Fire Co Permit Fund	271	→	272	3	(276)	-	-
Parks & Recreation Facilities	160	→	160	-	(160)	-	-
Water Impact Fee Reserves	6,085	→	6,085	-	(6,085)	-	-
Sewer Impact Fee Reserves	3,452	→	3,452	-	(3,452)	-	-
Electric Impact Fee Reserves	1,327	→	1,327	-	(1,327)	-	-
Impact Fees & Police/GF Totals [3]	**$ 11,837**	●	**$ 11,844**	**$ 13**	**$ (11,857)**	**$ -**	**$ -**

Grand Totals [3]	**$ 54,208**	▲	**$ 54,135**	**$ 15,545**	**$ (39,557)**	**$ (19,081)**	**$ 11,042**

[1] New report merges Cash Roll (p.2) and Restricted Reserves (p.3) into one single reference for net funds available after commitments & restrictions.

[2] Realty Transfer Taxes (RTT) and Electric Fund Reserves totaling $7.5 million are being temporarily consumed to offset interest costs associated with the PD Facility construction. The recovery of the funds through project financing is reflected in the Projected Cashflows columns for RTT and Electric ($5 million and $2.5 million, respectively).

[3] Closing Balance Indicator sets ***Red,*** ***Yellow*** and ***Green*** signify month-to-month cash variance as follows:



-10% ≤ Variance ≤ 10%



-5% ≤ Variance ≤ 5%



-2.5% ≤ Variance ≤ 2.5%

City of Milford, Delaware
Cash and Investment Balance[1] Rollforward
For the Period Ended April 30, 2024

Operating Cash Balances

▼*Marks Ref Closing Bal*[4]

Description	Opening Balance (Mar 31, 2024)	Receipts	Interest Earned	Disbursements	Closing Balance (Apr 30, 2024)
General Fund	$ 1,961,308	$ 1,230,221	$ 3,098	$ (1,276,112)	$ 1,918,515
Electric Fund	4,358,022	2,327,723	6,442	(2,573,199)	4,118,988
Water Fund	2,610,197	135,854	4,215	(80,912)	2,669,354
Sewer Fund	2,206,517	193,572	3,425	(320,291)	2,083,223
Solid Waste Fund	670,790	126,941	1,134	(48,916)	749,950
Operating Cash Totals[4]	**$ 11,806,834**	**$ 4,014,311**	**$ 18,314**	**$ (4,299,430)**	**$ 11,540,029**

Federal, State and Other Special Purpose Cash Balances

Description	Opening Balance (Mar 31, 2024)	Receipts	Interest Earned	Disbursements[2]	Closing Balance (Apr 30, 2024)
General Improvement	$ 1,323,559	$ -	$ 6,390	$ (42,025)	$ 1,287,924
Municipal Street Aid (MSA)	820,465	68,400	4,126	-	892,991
Realty Transfer Tax (RTT)	1,066,777	210,796	5,618	(16,667)	1,266,525
Economic Development	515,247	-	-	-	515,247
Lodging Tax Fund	692,883	8,750	-	-	701,633
ARPA Grant Fund[2]	606,325	-	-	-	606,325
Special Purpose Cash Totals[3,4]	**$ 5,025,257**	**$ 287,946**	**$ 16,134**	**$ (58,692)**	**$ 5,270,645**

Reserve Fund Cash Balances

Description	Opening Balance (Mar 31, 2024)	Receipts	Interest Earned	Disbursements[2]	Closing Balance (Apr 30, 2024)
General Fund Capital Reserves	$ 3,693,907	$ -	$ 17,712	$ (59,096)	$ 3,652,524
Water Fund Capital Reserves	4,015,524	-	19,387	(3,127)	4,031,784
Sewer Fund Capital Reserves	4,567,484	-	22,052	(3,127)	4,586,409
Solid Waste Fund Capital Reserves	131,162	-	633	-	131,795
Electric Fund Capital Reserves	13,130,654	-	63,395	(116,432)	13,077,617
Reserve Fund Cash Totals[3,4]	**$ 25,538,732**	**$ -**	**$ 123,179**	**$ (181,782)**	**$ 25,480,129**

Impact Fees and Police/General Facilities Cash Balances

Description	Opening Balance (Mar 31, 2024)	Receipts	Interest Earned	Disbursements[2]	Closing Balance (Apr 30, 2024)
Police & General Gov't Facilities	$ 542,854	4,875	$ -	$ -	$ 547,729
Carlisle Fire Co Permit Fund	270,720	1,625	-	-	272,345
Parks & Recreation Facilities	159,575	-	-	-	159,575
Water Impact Fee Reserves	6,084,781	-	-	-	6,084,781
Sewer Impact Fee Reserves	3,452,017	-	-	-	3,452,017
Electric Impact Fee Reserves	1,327,290	-	-	-	1,327,290
Impact Fees & Police/GF Totals[3,4]	**$ 11,837,238**	**$ 6,500**	**$ -**	**$ -**	**$ 11,843,738**

Grand Totals[4]	**$ 54,208,060**	**$ 4,308,757**	**$ 157,626**	**$ (4,539,904)**	**$ 54,134,540**

[1]Balances are not indicative of funding availability; see enclosed Restricted Cash Reserves and Net Cash & Funding Availability Reports for detail.

[2]$182k disbursed from reserves (lines 20-24) is attributable to the ERP project, ongoing parks & rec projects, the Traffic Light Study and other budgeted CIP projects.

[3]Investments with PFM total $38.7 million and consist of total reserves (line 25), impact fees (lines 31-33), special purpose funds (lines 14-15), and on a short-term basis, a portion of the operating cash (line 8).

[4]Closing Balance Indicator sets ***Red,*** ***Yellow*** and ***Green*** signify month-to-month cash variance as follows:



-10% ≤ Variance ≤ 10%



-5% ≤ Variance ≤ 5%



-2.5% ≤ Variance ≤ 2.5%

City of Milford, Delaware

Restricted Cash Reserves Report

As of April 30, 2024

General Fund Capital Reserves		Amount
Cash/Investment Balance (4/30/24)	$	3,652,524
Expected Contributions & Interest		863,577
Restricted Funds:		
Vehicle & Equipment Replacement		(511,908)
Street Repair		(1,051,736)
Parking Enhancements		(320,000)
Parkland, Trails & Recreation		(798,803)
Other Proj, Incl MCC Design		(180,105)
OpEx Support (PD R/M)		(998,036)
Support Policy with RTT[1]		2,000,000
Reserve (MCR) Policy[6]		-
Equipment Replacement Reserve[2]		(248,870)
Uncommitted Reserve Balance	**$**	**2,406,642**

Water Fund Capital Reserves		Amount
Cash/Investment Balance (4/30/24)	$	4,031,784
Expected Contributions & Interest		2,147,178
Restricted Funds:		
Vehicle & Equipment Replacement		(136,859)
Street-Utility Engineering/Infra		(606,000)
		-
Milford Business Campus		-
Reserve-Funded Projects		(532,730)
Reserve (MCR) Policy[3,6]		(2,607,752)
Equipment Replacement Reserve[3]		(150,545)
Uncommitted Reserve Balance	**$**	**2,145,076**

Sewer Fund Capital Reserves		Amount
Cash/Investment Balance (4/30/24)	$	4,586,409
Expected Contributions & Interest		1,546,539
Restricted Funds:		
Sewer Vehicles & Equipment		(40,117)
Citywide Projects & Engineering		(2,869)
Utility Engineering		-
Reserve-Funded Projects		(1,699,514)
Reserve (MCR) Policy[3,6]		(3,834,077)
Equipment Replacement Reserve[3]		(52,923)
Uncommitted Reserve Balance	**$**	**503,447**

Electric Fund Capital Reserves		Amount
Cash/Investment Balance (4/30/24)	$	13,077,617
Expected Contributions & Interest		3,532,952
Restricted Funds:		
Electric Vehicles & Equipment		(359,306)
Lighting & System Improvements		(584,637)
Traffic Signal Upgrades		(289,464)
Citywide Projects		(2,150,601)
Investment Policy/Rate Stability[7]		(4,060,000)
Reserve (MCR) Policy[3,6]		(6,623,223)
Equipment Replacement Reserve[3]		(395,237)
Uncommitted Reserve Balance	**$**	**2,148,102**

Solid Waste Reserves		Amount
Cash/Investment Balance (4/30/24)	$	131,795
Expected Contributions & Interest		133,924
Restricted Funds:		
Solid Waste Vehicles & Equipment[4]		(150,760)
Solid Waste Alloc of PW Projects		(75,645)
Reserve (MCR) Policy[4]		-
Equipment Replacement Reserve[4]		(39,582)
Uncommitted Reserve Balance	**$**	**(268)**

MSA & RTT Reserves	Amount
RTT Balance (4/30/24)	1,266,525
MSA Balance (4/30/24)	892,991
MSA & RTT Est Receipts thru FY24:	5,044,048
MSA: Street & Bridge Improvements	(1,190,958)
RTT: Transfer to Police Dept	(33,333)
RTT: Sidewalk Project Funding	(632,170)
MSA & RTT: 2020 Combined St-Util	(871,000)
	-
RTT: Support GF Policies[1]	(2,000,000)
RTT: Reserve Policy[5]	(1,280,031)
Uncommitted Reserve Balance	**$ 1,196,071**

[1]Approved GF Reserve Policies permit support from an eligible funding source; portion of RTT balance pledged to support GF Reserves for forseeable future

[2]Approved GF Reserve Policies recommend MCR of 45 days OpEx & Equip Repl Res minimum of 110% of upcoming CIP budget

[3]Approved Reserve Policies split Minimum Cash Req'd from COS study into new MCR & Equip Repl Reserve (20% of CIP)

[4]Solid Waste Reserves initiated in FY22 with seed funding from interfund loan forgiveness. Funds accumulated through FY23 used for collection equipment; 100% being reserved in FY24+.

[5]Approved Reserve Policies recommend dynamic MCR based on average of trailing-three-year RTT receipts; FY24 increase related to strong FY23 vs FY20, which fell out of T3 Avg

[6]The Days Operating Expenditures (Days OpEx) piece of MCRs reclassified from Reserve balances here to Operating Cash; the Total MCR has not changed

[7]This funding has been deployed pursuant to the City's Investment Policy to achieve rate stability and structured returns. Interest rate increases and land investments prompted a revised strategy to benefit both the electric and sewer funds over a 13-year investment horizon.

City of Milford, Delaware

Enterprise Funds: Statement of Revenues & Expenditures

For the YTD Period Ended April 30, 2024 vs Prior FYTD & Current Budget (in thousands)

	Enterprise Funds Profit & Loss (P&L) Statement	Electric	Water	Sewer	Solid Waste	Total	FY24 Total *(as % of Rev)*	FY23 Total *(as % of Rev)*
1	Operating Revenue	$ 26,243	$ 3,031	$ 4,636	$ 1,548	$ 35,458	100.0%	100.0%
2	Cost of Revenue[1]	(18,145)	(328)	(2,215)	(277)	(20,966)	-59.1%	-61.1%
3	Gross Margin	8,098	2,703	2,421	1,271	14,492	40.9%	38.9%
4	Operating Expenses							
5	Operations & Maintenance	(2,464)	(1,446)	(1,782)	(1,165)	(6,858)	-19.3%	-14.9%
6	Personnel	(1,422)	(284)	(277)	(369)	(2,352)	-6.6%	-6.7%
7	Total Operating Expenses	(3,886)	(1,730)	(2,060)	(1,534)	(9,210)	-26.0%	-21.6%
8	**Operating Income**	**$ 4,212**	**$ 973**	**$ 361**	**$ (263)**	**$ 5,283**	**14.9%**	**17.3%**
9	Non-Operating Revenue (Expense)	-	-	-	-	-	0.0%	2.3%
10	Surplus (Deficit) for debt service & capital	4,212	973	361	(263)	5,283	14.9%	19.6%
11	Debt Service - Principal & Interest	(282)	(319)	(383)	-	(985)	-2.8%	-3.1%
12	Capital Spending / Contributions from (to) Reserves	(948)	(265)	(229)	-	(1,442)	-4.1%	-4.0%
13	Surplus (deficit) available for transfers	2,981	389	(251)	(263)	2,856	8.1%	12.5%
14	Transfers Out	(2,708)	(250)	(250)	-	(3,208)	-9.0%	-7.3%
15	**Net Surplus (Deficit) - FYTD through Apr 2024**	**$ 273**	**$ 139**	**$ (501)**	**$ (263)**	**$ (352)**	**-1.0%**	**5.2%**
16	***Net Surplus (Deficit) - FYTD through Apr 2023***	*$ 478*	*$ 523*	*$ 706*	*$ (32)*	*$ 1,675*	*5.2%*	
17	*Current vs Prior - Favorable (Unfavorable)*[2]	*$ (205)*	*$ (384)*	*$ (1,207)*	*$ (231)*	*$ (2,027)*	*-6.2%*	
18	***Net Surplus (Deficit) - Current FYTD Budget***	*$ (474)*	*$ (1,234)*	*$ (1,272)*	*$ 104*	*$ (2,875)*	*-8.7%*	
19	*Current vs Budget - Favorable (Unfavorable)*[2]	*$ 747*	*$ 1,373*	*$ 771*	*$ (367)*	*$ 2,523*	*7.7%*	

[1]Cost of Revenue reported in the electric fund reflects wholesale cost of power and serves as an ideal revenue offset to arrive at gross margin. Cost of revenue in the water, sewer and solid waste funds are estimated based on a limited set of known, direct inputs to the cost of providing the utility services billed. Aside from Kent County sewer treatment charges, costs of revenue in the water, sewer and solid waste funds are likely understated.

[2]Comparative Indicators ***Green*** , ***Yellow*** and ***Red*** signify favorable variance greater than 5%, marginal variance within ±5%, and unfavorable variance below -5%, respectively, for departmental comparisons. Total variance carries tighter bounds of >2.5%, ±2.5% and <2.5%, while the percentage variance uses >1.0%, ±1.0% and <1.0%, respectively.

City of Milford, Delaware

General Fund: Statement of Revenues & Expenditures[1]

For the YTD Period Ended April 30, 2024 vs Prior FYTD & Current Budget (in thousands)

	General Fund Sources and Uses of Funding	Admin & Council	Public Safety	Parks & Rec	Planning & All Other	Total	FY24 Total (as % of Rev)	FY23 Total[2] (as % of Rev)
1	***Sources of Funding:***							
2	Real Estate (Property) Taxes	$ 5,728	$ -	$ -	$ -	$ 5,728	48.9%	46.6%
3	Permits, Licensing & Franchise Fees	404	-	-	547	950	8.1%	8.2%
4	Fines, Fees & Misc Revenue	55	588	-	-	643	5.5%	4.5%
5	General Revenue Subtotal	6,187	588	-	547	7,321	62.5%	59.4%
6	Utility Transfers & Cost Allocation	3,208	-	-	-	3,208	27.4%	24.0%
7	Grant Revenue	-	-	-	-	-	0.0%	14.3%
8	Application of Reserve Balances	1,017	167	-	-	1,184	10.1%	2.3%
9	General Fund Operating Support	4,225	167	-	0	4,392	37.5%	40.6%
10	**Total Sources of Funding**	**$ 10,412**	**$ 754**	**$ -**	**$ 547**	**$ 11,713**	**100.0%**	**100.0%**
11	***Uses of Funding:***							
12	Operations & Maintenance	810	1,187	487	788	3,271	27.9%	26.7%
13	Personnel	708	4,534	654	1,904	7,800	66.6%	65.2%
14	Total Operating Expenses	1,517	5,721	1,141	2,692	11,071	94.5%	92.0%
15	**Surplus (Deficit) for Debt Svc & Capital**	**$ 8,895**	**$ (4,966)**	**$ (1,141)**	**$ (2,146)**	**$ 642**	**5.5%**	**8.0%**
16	Debt Service - Principal & Interest	-	-	-	-	-	0.0%	0.0%
17	Capital Spending / Transfers from (to) Reserves	296	398	615	249	1,557	13.3%	16.0%
18	**Net Surplus (Deficit) - FYTD through Apr 2024**	**$ 8,599**	**$ (5,364)**	**$ (1,755)**	**$ (2,394)**	**$ (916)**	**-7.8%**	**-8.0%**
19	***Net Surplus (Deficit) - FYTD through Apr 2023***	*$ 6,749*	*$ (4,583)*	*$ (1,114)*	*$ (1,908)*	*$ (856)*	36.6%	
20	*Current vs Prior - Favorable (Unfavorable)[2]*	↑ *$ 1,850*	↓ *$ (781)*	↓ *$ (641)*	↓ *$ (487)*	↓ *$ (59)*	↓ *-44.5%*	
21	***Net Surplus (Deficit) - Current FYTD Budget***	*$ 9,043*	*$ (7,060)*	*$ (1,324)*	*$ (2,781)*	*$ (2,122)*	-18.0%	
22	*Current vs Budget - Favorable (Unfavorable)[3]*	→ *$ (444)*	↑ *$ 1,696*	↓ *$ (431)*	↑ *$ 386*	↑ *$ 1,206*	↑ *10.2%*	

[1]This Statement presents the same general fund financial performance available in the legacy Revenue and Expenditure Reports in a one-page consolidated executive summary. The common size reporting (two rightmost columns) benefits readers in two ways; first, each line is scaled with total revenue to add context, and second, the common size format is comparable across fiscal years and budgets. This report should be considered a working draft that will be improved over time to improve its usefulness to readers.

[2]This format presents expeditures in the context of funding sources while comparing subtotals (rightmost column) and the net surplus (deficit) to the prior YTD period (rows 19 & 20)

[3]Comparative Indicators ***Green*** , ***Yellow*** and ***Red*** signify favorable variance greater than 5%, marginal variance within ±5%, and unfavorable variance below -5%, respectively, for departmental comparisons. Total variance carries tighter bounds of >2.5%, ±2.5% and <2.5%, while the percentage variance uses >1.0%, ±1.0% and <1.0%, respectively.

City of Milford, Delaware

Legacy Revenue Report: MTD and YTD Actual vs Annual Budget

For the YTD Period Ended April 30, 2024

83.3% of Year Elapsed

	Account / Function	FY24 Budget, as Approved	MTD Actual	YTD Actual	YTD Actual as % of Annual Budget
1	**General Fund:**				
2	Economic Development Fund	$ 105,860	$ 8,822	$ 88,217	83.3%
3	General Fund Reserves	1,114,525	92,877	928,771	83.3%
4	ARPA Funding - Operating Support	21,245	-	-	0.0%
5	Realty Transfer Tax - Police	200,000	16,667	166,667	83.3%
6	Real Estate Tax	5,732,358	-	5,727,638	99.9%
7	Business License	67,000	88,735	140,990	210.4%
8	Rental License	120,000	-	110,840	92.4%
9	Building Permits	250,000	-	196,648	78.7%
10	Planning & Zoning	65,000	-	84,813	130.5%
11	Leases and Franchise Fees	430,069	-	403,660	93.9%
12	Grasscutting Revenue	20,000	1,333	13,333	66.7%
13	Police Revenues	523,680	10,246	587,649	112.2%
14	Misc. Revenues	20,500	-	55,285	269.7%
15	Transfers In	5,221,976	320,833	3,208,333	61.4%
16	**Total General Fund Revenue**	**$ 13,892,213**	**$ 539,513**	**$ 11,712,844**	**84.3%**
17	**Enterprise Funds:**				
18	Water Fund Revenues	3,601,227	279,946	3,031,256	84.2%
19	Sewer Fund Revenues	3,271,974	253,869	2,701,495	82.6%
20	Kent County Sewer	2,533,811	184,811	1,934,420	76.3%
21	Solid Waste Fund Revenues	1,710,494	142,459	1,548,087	90.5%
22	Electric Fund Revenues	28,893,293	2,384,390	26,243,239	90.8%
23	**Total Enterprise Fund Revenue**	**$ 40,010,799**	**$ 3,245,475**	**$ 35,458,497**	**88.6%**
24	Other Enterprise Revenue[1]	-	2,458	48,374	
25	Other Enterprise Expense	-	2,917	(41,681)	
26	**Total General & Enterprise Fund Revenue**	**$ 53,903,012**	**$ 3,790,364**	**$ 47,178,034**	**87.5%**

[1]Estimated

City of Milford, Delaware

Legacy Expenditure Report: MTD and YTD Actual vs Annual Budget

For the YTD Period Ended April 30, 2024

83.3% of Year Elapsed

	Fund / Account / Divisional Groupings	FY24 Budget, as Approved	MTD Actual	YTD Actual	YTD Actual as % of Annual Budget	Unexpended Balance
1	**General Fund**					
2	City Administration					
3	Personnel	$ 621,570	$ 40,526	$ 433,903	69.8%	$ 187,667
4	Operation & Maintenance (O&M)	137,511	31,435	128,788	93.7%	8,723
5	Capital	-	-	-		-
6	Subtotal: City Administration	759,081	71,962	562,691	74.1%	196,390
7	City Clerks					
8	Personnel	337,869	23,507	237,104	70.2%	$ 100,765
9	Operation & Maintenance (O&M)	81,851	11,459	67,364	82.3%	14,487
10	Capital	-	-	-		-
11	Subtotal: City Clerks	419,720	34,966	304,467	72.5%	115,252
7	Planning & Zoning					
8	Personnel	$ 676,580	55,432	589,481	87.1%	87,099
9	O&M	154,432	2,036	149,357	96.7%	5,075
10	Capital	70,000	-	47,314	67.6%	22,686
11	Subtotal: Planning & Zoning	901,012	57,467	786,152	87.3%	114,861
12	Council					
13	Personnel	54,990	3,838	36,590	66.5%	18,400
14	Legal	30,150	-	41,027	136.1%	(10,877)
15	City Hall Building Expense	38,961	46	48,398	124.2%	(9,437)
16	Insurance	17,650	-	8,537	48.4%	9,113
17	Council Expense	40,000	8,905	33,878	84.7%	6,122
18	Codification	18,000	-	10,595	58.9%	7,405
19	Carlisle Fire Company	205,000	-	205,000	100.0%	-
20	Museum	40,000	-	40,000	100.0%	-
21	Downtown Milford, Inc.	50,000	-	50,000	100.0%	-
22	Milford Public Library	28,000	-	28,000	100.0%	-
23	Armory Expenses	25,000	-	9,253	37.0%	15,748
24	Community Festivals	70,000	-	40,000	57.1%	30,000
25	Election Expense	13,500	3,040	11,421	84.6%	2,079
26	Other O&M	79,890	-	79,890	100.0%	-
27	Emergency Operations	50,000	-	7,500	15.0%	42,500
28	Subtotal: Council	761,141	15,829	650,088	85.4%	111,053

City of Milford, Delaware

Legacy Expenditure Report: MTD and YTD Actual vs Annual Budget

For the YTD Period Ended April 30, 2024

83.3% of Year Elapsed

Fund / Account / Divisional Groupings	FY24 Budget, as Approved	MTD Actual	YTD Actual	YTD Actual as % of Annual Budget	Unexpended Balance
Finance					
Personnel	643,770	48,139	$ 514,079	79.9%	129,691
O&M	35,080	1,625	32,995	94.1%	2,085
Capital	-	-	-		-
Subtotal: Finance	678,850	49,764	547,074	80.6%	131,776
Information Technology					
Personnel	482,545	37,168	388,939	80.6%	93,606
O&M	524,445	43,704	376,396	71.8%	148,049
Capital	973,743	-	288,205	29.6%	685,538
Subtotal: Information Technology	1,980,733	80,872	1,053,540	53.2%	927,193
Police Department					
Personnel	5,530,716	499,514	4,533,674	82.0%	997,041
O&M	1,388,456	114,512	1,187,024	85.5%	201,432
Capital	441,442	3,245	397,807	90.1%	43,635
Subtotal: Police Department	7,360,614	617,271	6,118,505	83.1%	1,242,109
Streets & Grounds Division					
Personnel	425,400	41,132	411,926	96.8%	13,475
O&M	565,968	47,164	229,073	40.5%	336,895
Capital	182,330	18,960	201,535	110.5%	(19,205)
Subtotal: Streets & Grounds Division	1,173,699	107,256	842,533	71.8%	331,165
Parks & Recreation					
Personnel	790,970	52,682	654,426	82.7%	136,543
O&M	701,910	5,086	486,635	69.3%	215,275
Capital	1,034,676	-	614,862	59.4%	419,814
Subtotal: Parks & Recreation	2,527,556	57,768	1,755,924	69.5%	771,632
Total General Fund Expenditures	**$ 16,142,684**	**$ 1,093,155**	**$ 12,620,974**	**78.2%**	**$ 3,521,710**

City of Milford, Delaware

Legacy Expenditure Report: MTD and YTD Actual vs Annual Budget

For the YTD Period Ended April 30, 2024

83.3% of Year Elapsed

	Fund / Account / Divisional Groupings	FY24 Budget, as Approved	MTD Actual	YTD Actual	YTD Actual as % of Annual Budget	Unexpended Balance
55	**Enterprise Funds:**					
56	Water Division					
57	Personnel	$ 412,740	$ 20,897	$ 283,988	68.8%	$ 128,751
58	O&M	1,787,676	7,419	1,446,183	80.9%	341,494
59	Transfer to General Fund	300,000	25,000	250,000	83.3%	50,000
60	Capital	735,536	-	264,884	36.0%	470,652
61	Debt Service	365,275	-	136,137	37.3%	229,138
62	Subtotal: Water Division	3,601,227	53,316	2,381,191	66.1%	1,220,036
63	Sewer Division					
64	Personnel	$ 402,430	20,422	277,379	68.9%	125,051
65	O&M	1,928,765	180,010	1,782,158	92.4%	146,607
66	Transfer to General Fund	300,000	25,000	250,000	83.3%	50,000
67	Capital	231,927	-	229,008	98.7%	2,919
68	Debt Service	408,853	-	331,159	81.0%	77,694
69	Subtotal: Sewer Division (excl. Kent County)	3,271,974	225,432	2,869,703	87.7%	402,271
70	Kent County Sewer	2,533,811	184,776	2,199,545	86.8%	334,266
71	Subtotal: Sewer Division (Comprehensive)	5,805,785	410,208	5,069,249	87.3%	736,537
72	Solid Waste Division					
73	Personnel	403,570	33,098	368,781	91.4%	34,789
74	O&M	1,306,924	47,469	1,165,318	89.2%	141,606
75	Capital	-	-	-		-
76	Subtotal: Solid Waste Division	1,710,494	80,566	1,534,099	89.7%	176,395
77	Subtotal: Water, Sewer & Solid Waste	11,117,506	544,090	8,984,539	80.8%	2,132,967
78	Electric Division					
79	Personnel	$ 1,803,070	136,322	1,421,879	78.9%	381,191
80	O&M	3,018,229	287,017	2,464,238	81.6%	553,991
81	Transfer to General Fund	3,250,000	270,833	2,708,333	83.3%	541,667
82	Capital	993,014	116,432	947,989	95.5%	45,025
83	Debt Service	322,590	-	282,308	87.5%	40,283
84	Subtotal: Electric Division (excl. Power)	9,386,904	810,605	7,824,747	83.4%	1,562,157
85	Power Purchased	20,492,823	1,628,540	18,145,360	88.5%	2,347,463
86	Subtotal: Electric Division (Comprehensive)	29,879,727	2,439,144	25,970,106	86.9%	3,909,620
87	**Total Enterprise Fund Expenditures**	**$ 40,997,232**	**$ 2,983,235**	**$ 34,954,645**	**85.3%**	**$ 6,042,587**
88	**Grand Total Operating Budget**	**$ 57,139,917**	**$ 4,076,389**	**$ 47,575,620**	**83.3%**	**$ 9,564,297**

City of Milford, Delaware

Legacy Interservice Department Expenditures: MTD and YTD Actual vs Annual Budget

For the YTD Period Ended April 30, 2024

83.3% of Year Elapsed

Account / Divisional Groupings	FY24 Budget, as Approved	MTD Actual	YTD Actual	YTD Actual as % of Annual Budget	Unexpended Balance
Interservice Departments					
Garage					
Personnel	$ 178,430	$ 14,371	$ 139,142	78.0%	$ 39,288
Operation & Maintenance (O&M)	134,410	14,635	79,438	59.1%	54,972
Capital	-	162	162		(162)
Subtotal: Garage	312,840	29,168	218,741	69.9%	94,099
Public Works					
Personnel	921,530	54,774	636,307	69.0%	285,223
O&M	265,540	34,783	229,690	86.5%	35,850
Capital	-	-	-		-
Subtotal: Public Works	1,187,070	89,557	865,996	73.0%	321,074
Tech Services					
Personnel	304,930	23,926	267,623	87.8%	37,307
O&M	509,816	42,264	295,770	58.0%	214,046
Capital	-	-	-		-
Subtotal: Tech Services	814,746	66,189	563,393	69.1%	251,353
Billing & Collections					
Personnel	800,480	61,051	685,543	85.6%	114,938
O&M	451,020	55,117	343,553	76.2%	107,467
Capital	-	-	-		-
Subtotal: Billing & Collections	1,251,500	116,168	1,029,096	82.2%	222,404
City Hall Cost Allocation					
O&M	83,600	20,822	71,772	85.9%	11,828
Capital	-	-	-		-
Subtotal: City Hall Cost Allocation	83,600	20,822	71,772	85.9%	11,828
Interdepartmental Cost Allocation	**$ (3,649,757)**	**$ (321,904)**	**$ (2,748,999)**	**75.3%**	**$ (900,757)**
Net Interdepartmental Costs[1]	**$ -**	**$ -**	**$ -**		**$ -**

[1]All costs reported here are allocated to and entirely funded by the various departments that use the services provided internally by these shared departments.

PUBLIC WORKS FACILITY
180 Vickers Drive
Milford, DE 19963
www.cityofmilford.com

THE CITY of Milford DELAWARE

PLANNING DEPARTMENT
Planning, Economic Development,
Enforcement, and Inspections Office
O 302.424.8396 | F 302.424.3559

DATA SHEET FOR WESTWOOD

Planning Commission Meeting: May 21, 2024

Application Number / Name	:	21-031 / Westwood Subdivision
Applicant	:	Ribera Development, LLC 8684 Veterans Highway, Suite 203 Millersville, MD 21108
Owner	:	Michelle E. Gardner Trustee of Stephen G. Draper 6971 Williamsville Road Milford, DE 19963
Application Type	:	Planned Unit Development & Preliminary Major Subdivision Extension #2
Comprehensive Plan Designation	:	Low Density Residential
Zoning District	:	R-2
Present Use	:	Vacant
Proposed Use	:	Planned Unit Development
Area and Location	:	130.5 +/- acres of land located on the north side of Williamsville Road approximately 2,300 west of the Route 14 intersection.
Property Identification Numbers	:	MD-16-182.00-01-11.00 thru 21.00

ENC: Staff Analysis Report
Exhibit A - Location & Zoning Map
Exhibit B - Preliminary Major Subdivision

PUBLIC WORKS FACILITY
180 Vickers Drive
Milford, DE 19963
www.cityofmilford.com

THE CITY of Milford DELAWARE

PLANNING DEPARTMENT
Planning, Economic Development,
Enforcement, and Inspections Office
O 302.424.8396 | F 302.424.3559

STAFF ANALYSIS REPORT
May 1, 2024

Application Number / Name	**:**	21-031 / Westwood Subdivision
Application Type	**:**	Planned Unit Development & Preliminary Major Subdivision Extension #2
Property Identification Numbers	**:**	MD-16-182.00-01-11.00 thru 21.00
Area and Location	**:**	130.5 +/- acres of land located along the north side of Williamsville Road approximately 2,300 feet west of the Route 14 intersection.

I. BACKGROUND INFORMATION:

- The applicant received Preliminary Major Subdivision and Conditional Use approval from City Council on April 25, 2022. See attached for a copy of the approval letter outlining the approved Planned Unit Development (PUD) conditions.

- The applicant proposes to construct a 340 unit Planned Unit Development consisting of 182 single-family detached dwellings and 158 single-family semi-detached dwellings as shown on the provided preliminary major subdivision plans.

- The applicant resubmitted final construction plans to the City for review on April 12, 2024.

II. AGENCY & DEPARTMENT APPROVALS:

- **DelDOT Planning, Development Coordination**
  Letter of No Objection to Recordation dated May 16, 2023.


- **Delaware Health and Social Services – Division of Public Health**
  Approval to Construct dated May 30, 2023

- **Kent Conservation District**
  No approvals to date.

- **Delaware State Fire Marshal's Office**
  Approval letter dated March 6, 2023.

- **United States Army Corps of Engineers**
  Nationwide Permit dated December 15, 2022 for wetland disturbance and the stream crossing.

- **City Engineer – Construction Plan Review**
  Final Construction plan review comments provided to the applicant on December 5, 2023.

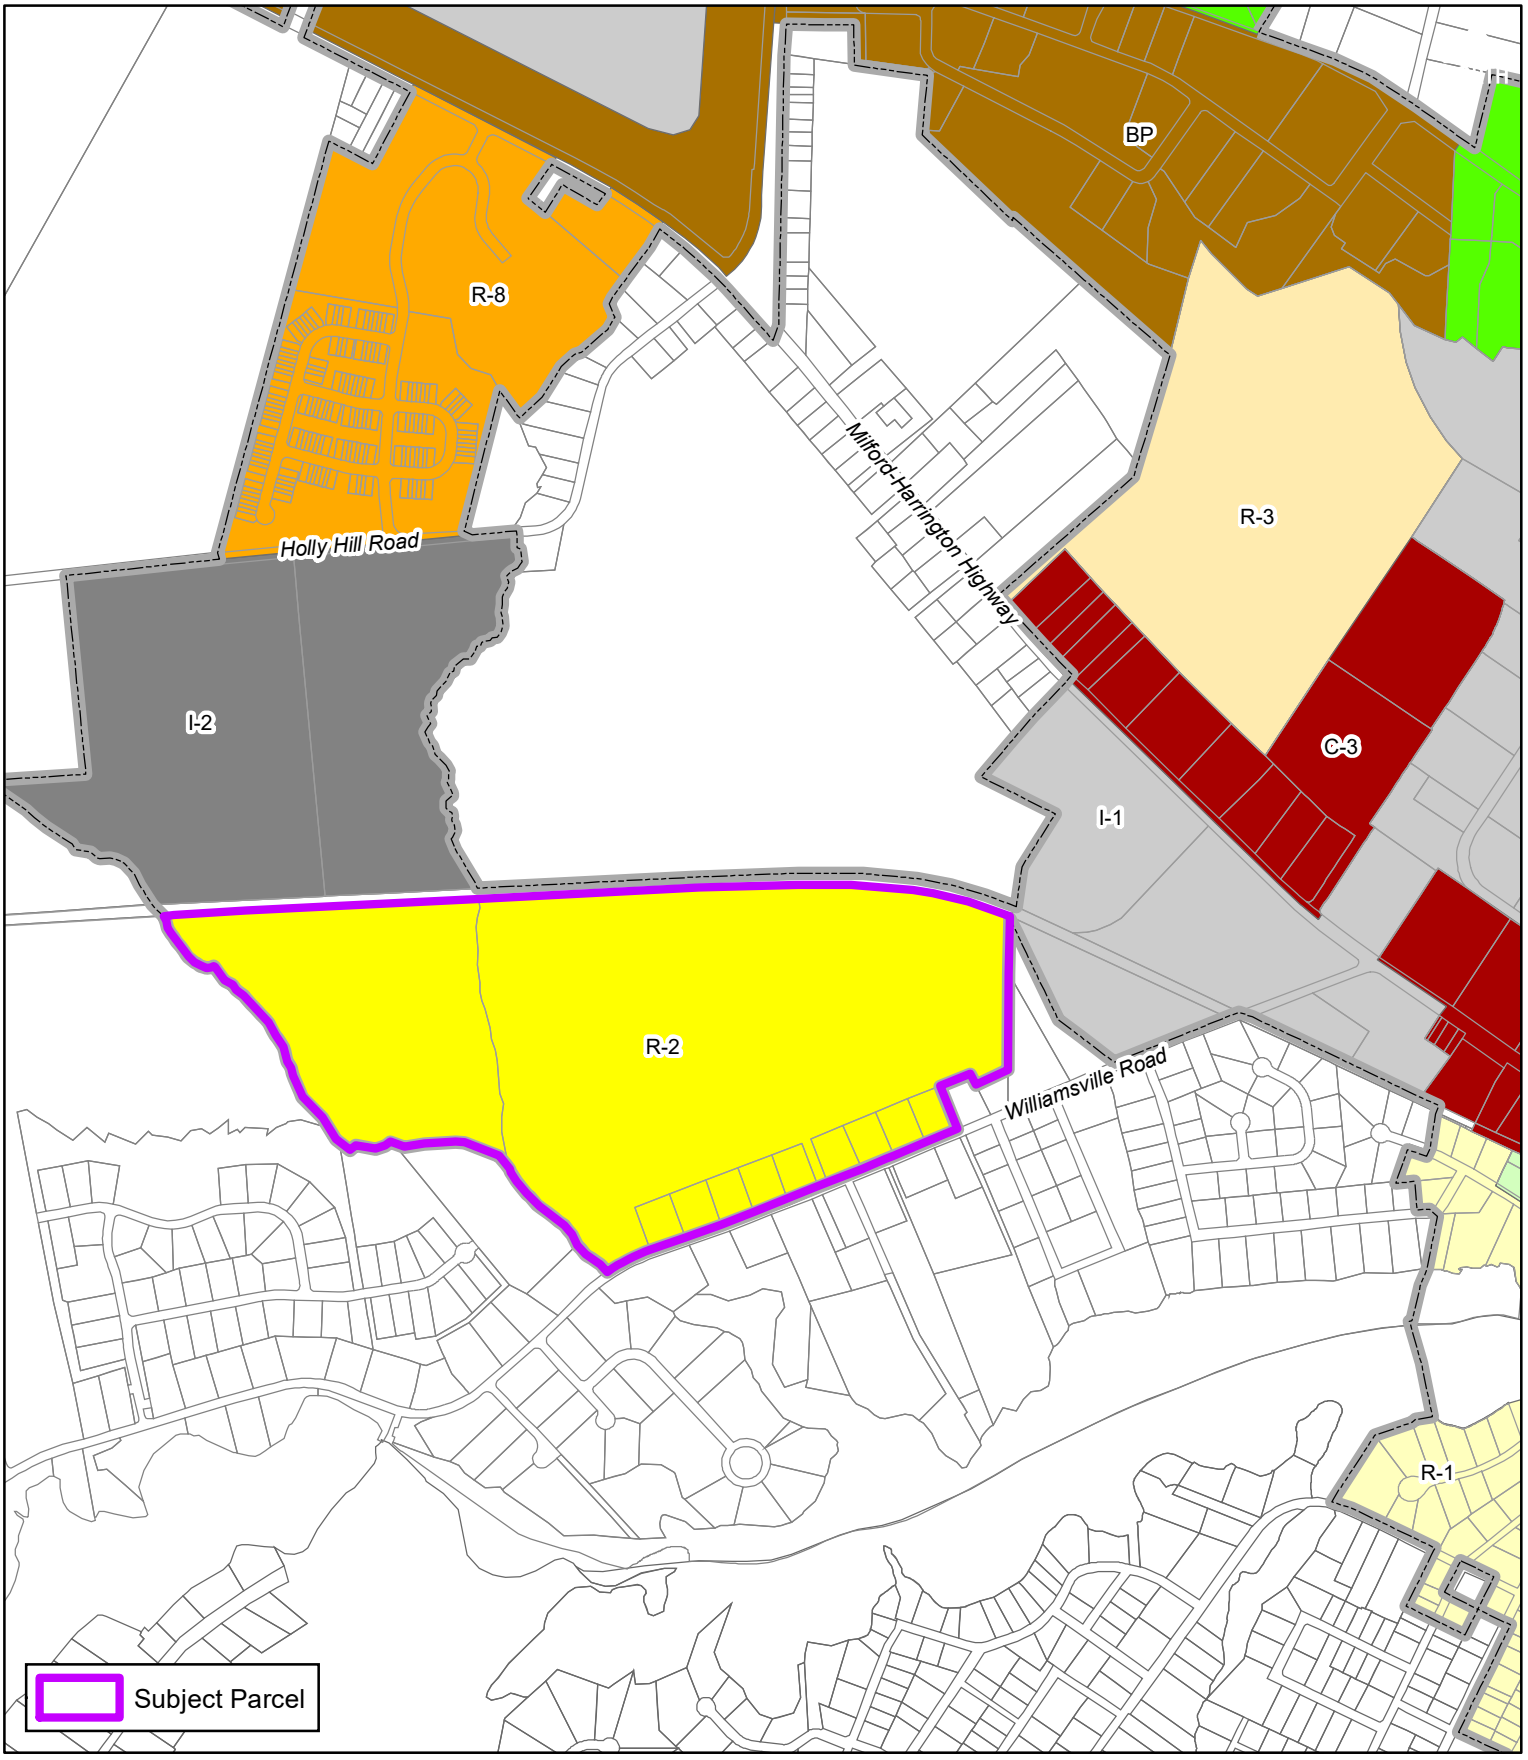

THE CITY of Milford DELAWARE

Scale: 0 500 1,000 Feet

Drawn by: WRP

Date: 04/01/22

Filepath: PreMajorSubdivision_Westwood.mxd

Title:

Preliminary Major Subdivision

Westwood Subdivision

Location & Zoning Map

WESTWOOD SUBDIVISION

PRELIMINARY MAJOR SUBDIVISION PLAT

KENT COUNTY - CITY OF MILFORD

WILLIAMSVILLE ROAD, MILFORD, DE 19963

PREPARED FOR

DEVELOPER:


RIBERA DEVELOPMENT, LLC

8684 VETERANS HIGHWAY, SUITE 203

MILLERSVILLE, MD 21108

(443) 871-0486

ArcGIS Web Map

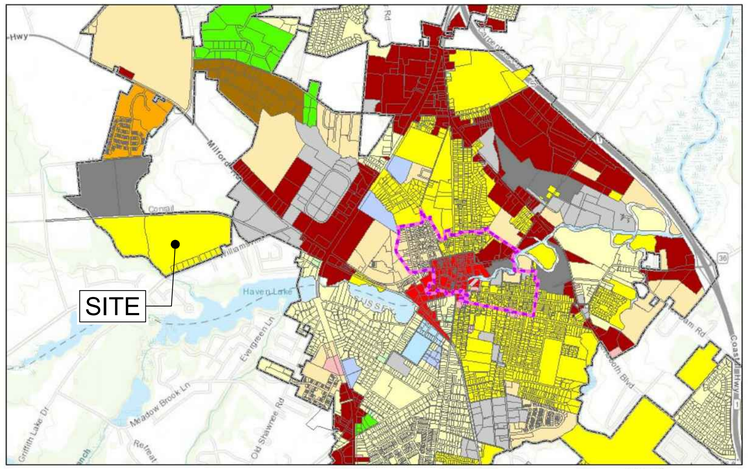

5/25/2021, 11:02:14 AM

Zoning District: BP, C-1, C-2, C-2A, C-3, H-1, IM, IS, I-1, I-2, OC-1, R-1, R-2, R-3, R-8, Tax Parcels

1:36,112

0 0.23 0.45 0.9 mi

0 0.38 0.75 1.5 km

County of Sussex, DE, Delaware FirstMap, State of New Jersey, VITA, Esri, HERE, Garmin, INCREMENT P, USGS, METI/NASA, EPA, USDA | County of Sussex, DE, Delaware FirstMap, State of New Jersey, VITA, Esri, HERE, Garmin, INCREMENT P, USGS, METI/NASA, EPA, USDA | Web AppBuilder for ArcGIS

MILFORD ZONING MAP

LEGEND

EXISTING	PROPOSED	DESCRIPTION
		BUILDING
		FULL DEPTH PAVEMENT
		CONCRETE SIDEWALK
		WETLAND AREA
		WETLAND BUFFER
		CURB
		50' RIPARIAN BUFFER
		WATER PROTECTION AREA
		EDGE OF PAVEMENT
		EDGE OF GRAVEL
		UTILITY EASEMENT
		PERMANENT EASEMENT
		FENCE
		POWER, UTILITY POLE
		PROPERTY, LINE
		LEGAL RIGHT-OF-WAY
		PROPERTY, CORNER FOUND
		PROPERTY, ADJOINING LINED
		SITE, MAIL BOX
		SITE, TRAFFIC SIGN
101	101	MINOR CONTOUR
100	100	MAJOR CONTOUR
D	D	STORM SEWER, UNDERGROUND
W	W	WATER, UNDERGROUND
S	S	SEWER, UNDERGROUND
		FLOWERING TREE
		EVERGREEN TREE
		SHADE TREE

SITE DATA:

1. TAX MAP NUMBER: MD-16-182.00-01-20.00; MD-16-182.00-01-21.00; MD-16-182.00-01-11.00 THROUGH 19.00

2. OWNERS: GARDNER, MICHELE E. SUBSTITUTE TR. REVOCABLE TR. OF STEPHEN G. DRAPER, 6971 WILLIAMSVILLE ROAD, MILFORD, DE 19963

   TOTAL AREA: 130.5 +/- ACRES

3. DEVELOPER NAME: RIBERA DEVELOPMENT LLC, 8684 VETERANS HIGHWAY, SUITE 203, MILLERSVILLE, MD 21108

4. TOWN/COUNTY: CITY OF MILFORD / KENT COUNTY

5. CURRENT ZONING: R-2

6. PROPOSED ZONING: R-2 WITH PUD OVERLAY (CONDITIONAL USE) (230-48.1)

7. PRESENT USE: RESIDENTIAL /AGRICULTURE

8. PROPOSED USE:

ATTACHED SINGLE-FAMILY DWELLINGS	- 158 UNITS
DETACHED SINGLE-FAMILY DWELLINGS	- 182 UNITS
PLANNED UNIT RESIDENTIAL DEVELOPMENT	340 UNITS

10. DENSITY (230-48.1.C): GROSS AREA - WETLANDS - 25% / 8,000 SF (R-2); 130.5 - 8.82 - 32.63 = 89.05 ACRES; 3,879,018 SF / 8,000 = 484 UNITS ALLOWED; 340 UNITS PROVIDED

11. REQUIRED SETBACKS (B.R.L.): (ALSO SEE TABLE ON SHEET PP0002)

	R-2 WITH PUD OVERLAY (230-48.1)	EX. R-2 (230-10)
DEPTH OF FRONT YARD (FEET)	20'	30'
DEPTH OF CORNER SIDE YARD	20'	30'
WIDTH OF SIDE YARD (FEET)	8'	8'
DEPTH OF REAR YARD (FEET)	10'	15'

12. REQUIRED LOT SIZE (MIN.) (230-48.1): (ALSO SEE TABLE ON SHEET PP0002)

	R-2 WITH PUD OVERLAY (230-48.1)	EX. R-2 (230-10)
WIDTH :		
ATTACHED LOT (STANDARD):	40 FT. (40 FT. FOR PIE LOT)	40 FT.
DETACHED LOT (STANDARD):	66 FT. (52 FT. FOR PIE LOT)	80 FT.
DEPTH :	100 FT.	100 FT.
AREA :	4,000 S.F. (0.09 ACRES) PUD MINIMUM REQUIREMENTS	4,000 S.F. (0.09 ACRES) PUD MIN. REQUIRMENTS
PROPOSED MIN. LOT SIZE:	4,000 S.F. ATTACHED UNITS (6,500 S.F. CORNER)	4,000 S.F. ATTACHED UNITS
	6,600 S.F. DETACHED UNITS (13,000 S.F. CORNER)	8,000 S.F. DETACHED UNITS (6,800 S.F. CORNER)
PROPOSED MAXIMUM LOT SIZE:	10,371.13 SF	
PROPOSED AVERAGE LOT SIZE:	6,048.84 SF	

13. MAXIMUM LOT COVERAGE: EX. R-2 ZONING: 30%; PUD OVERLAY: 60%

14. MAXIMUM BUILDING HEIGHT (230-48.1.D): 35 FEET (3 STORIES)

15. PARKING REQUIREMENTS (230-21.B):

DWELLING, ONE-FAMILY DETACHED	2.5 SPACES PER DWELLING UNIT:
DWELLING, ONE-FAMILY SEMIDETACHED	2.5 SPACES PER DWELLING
TOTAL REQUIRED RESIDENTIAL	850 SPACES
PARKING PROVIDED RESIDENTIAL:	1,360 SPACES (GARAGE SPACES PLUS DRIVEWAY)
CLUBHOUSE REQUIRED SPACES:	27 SPACES (4,100 SF / 150 = 27 SPACES)
PARKING PROVIDED CLUBHOUSE	32 SPACES

16. WATER SUPPLIER: CITY OF MILFORD

17. SANITARY SEWER PROVIDER: CITY OF MILFORD

18. ELECTRICITY PROVIDER: CITY OF MILFORD

19. ESTIMATED NUMBER OF EDU'S: 340 EDU (REFERENCE UTILITY FEASIBILITY STUDY, DATED 14 JULY 2021)

20. STREETS: PUBLIC, MAINTAINED BY CITY OF MILFORD

21. POSTED SPEED LIMIT (WILLIAMSVILLE RD): 40 MPH

22. STATE INVESTMENT AREA (2020): LEVELS 1, 2, & 3

23. SITE AREA AND ACREAGE:

EX FORESTED ACREAGE (APPROXIMATE):	62.47 AC	FORESTED AREA TO REMAIN: +/- 36.1 AC
GROSS ACREAGE / NET DEVELOPMENT AREA:	130.5 AC	
LOT AREA (340 LOTS):	49.2 AC	
PRIVATE ROAD R.O.W.:	19.1 AC	IMPERVIOUS AREA: +/- 10.42 AC
OPEN SPACE:	43.6 AC	
STORMWATER MANAGEMENT AREA	9.8 AC	
WETLAND	8.8 AC	
TOTAL:	130.5 AC	

24. REQUIRED OPEN SPACE (230-48.1.G): REQUIRED 400 SF PER UNIT (3.12 AC); PROPOSED OPEN SPACE AREA (43.6 AC) 33.4% OF TOTAL PARCEL AREA [REFER TO OPEN SPACE TABLE ON SHEETS PP0002 AND PP1001 FOR INDIVIDUAL BREAKDOWN OF OPEN SPACE AREAS.]

25. REQUIRED RECREATIONAL USE (230-48.1.G): REQUIRED 50% OF REQUIRED OPEN SPACE ACREAGE = 50%(3.12 AC.) = 1.56 AC; PROPOSED RECREATIONAL OPEN SPACE = 14.2 AC (PROPOSED AMENITY CLUBHOUSE AREA)

26. SITE BENCHMARK: BM #1 - SOUTH WEST CORNER OF PROPERTY - IRON PIPE, N: 332974.8527, E: 644140.3033; BM #2 - SOUTH EAST CORNER OF PROPERTY - IRON PIPE, N: 333672.5540, E: 645289.4800

27. LONGITUDE AND LATITUDE STATE PLANE COORDINATES: LONGITUDE: W 75°27' 38.42"; LATITUDE: N 38°54'49.16"

28. LIMIT OF DISTURBANCE: 117.76 AC. ±

29. WATERSHED/DISCHARGE: HAVEN-SILVER LAKE WATERSHED, LEDNUM BRANCH AND ULTIMATELY TO DELAWARE BAY

30. FLOOD ZONE: THIS PROPERTY IS LOCATED ON THE FEMA FLOOD INSURANCE RATE MAP NUMBER 10005C0037J, MAP REVISED JANUARY 6, 2005. ZONE X: UNSHADED.; NUMBER 10001C0362J, MAP REVISED JULY 7, 2014. ZONE X: UNSHADED.

31. WETLANDS AREA: 8.82 +/- ACRES NON-TIDAL, FEDERAL WETLANDS - DELINEATED BY ENVIRONMENTAL RESOURCES, INC.; WETLAND AREA IMPACTED: 0.31 +/- AC. (WETLAND/STREAM CROSSING) [PENDING ARMY CORP PERMIT]

32. WELLHEAD PROTECTION AREA: THE SITE IS NOT LOCATED WITHIN A WELLHEAD PROTECTION AREA. NEAREST WELLHEAD PROTECTION AREA IS AT BALTIMORE AIR COIL ON HOLLY HILL ROAD, NORTH OF SITE.

33. GROUNDWATER RECHARGE AREA: THE SITE IS LOCATED IN 'GOOD' AND 'EXCELLENT' RECHARGE AREAS.

34. SOURCE WATER PROTECTION: SITE IS LOCATED IN A SOURCE WATER PROTECTION AREA. REFERENCED FROM OPENDATA.FIRSTMAP.DELAWARE.GOV (REFER TO CITY OF MILFORD SITE PLAN NOTE 38, SHEET PP0002.)

35. TOPOGRAPHY/BOUNDARY SURVEY: NGD 1983 DATUM SURVEYED BY PENNONI IN 2021 AND AERIAL TOPOGRAPHY (NGVD 1988) PERFORMED BY AXIS GEOSPATIAL, LLC DURING MARCH 2021.

36. LOCAL GOVERNMENT RESPONSIBLE FOR LAND USE APPROVAL: CITY OF MILFORD

PREPARED BY:

PENNONI ASSOCIATES INC.

18072 Davidson Drive
Milton, DE 19968
T 302.684.8030
F 302.684.8054

CALL BEFORE YOU DIG
Call Miss Utility of Delmarva
800-282-8555
Ticket Number(s): 210970109, 210970135, 210970162, 210970177

OWNER
GARDNER, MICHELE E. SUBSTITUTE TRUSTEE REVOCABLE TRUST OF STEPHEN G. DRAPER
6971 WILLIAMSVILLE ROAD
MILFORD, DE 19963

DEVELOPER
RIBERA DEVELOPMENT, LLC
8684 VETERANS HIGHWAY, SUITE 203
MILLERSVILLE, MD 21108

ENGINEER/SITE DESIGNER
PENNONI ASSOCIATES INC.
18072 DAVIDSON DRIVE
MILTON, DE 19968
(302) 684-8030

SURVEYOR
PENNONI ASSOCIATES, INC.

LANDSCAPE ARCHITECT
PENNONI ASSOCIATES, INC.

SCHOOL DISTRICT
MILFORD SCHOOL DISTRICT

FIRE DISTRICT
MILFORD

POSTAL DISTRICT
MILFORD (19963)

WATER UTILITY
PUBLIC - MILFORD

SEWER UTILITY
PUBLIC - MILFORD

INDEX OF SHEETS

SHEET #	DRAWING #	SHEET TITLE
1	PP0001	PRELIMINARY MAJOR SUBDIVISION PLAT COVER SHEET
2	PP0002	PRELIMINARY SUBDIVISION NOTES
3	PP1001	PRELIMINARY SUBDIVISION PLAT KEY SHEET
4	PP1002	PRELIMINARY SUBDIVISION PLAT
5	PP1003	PRELIMINARY SUBDIVISION PLAT
6	PP1004	PRELIMINARY SUBDIVISION PLAT
7	PP1005	PRELIMINARY SUBDIVISION PLAT
8	PP1006	PRELIMINARY SUBDIVISION PLAT
9	PP1007	PRELIMINARY SUBDIVISION PLAT
10	PP1008	PRELIMINARY SUBDIVISION PLAT
11	PP1009	PRELIMINARY SUBDIVISION PLAT AND DETAILS
12	PP1010	PRELIMINARY SUBDIVISION PLAT DETAILS
13	PP1011	PRELIMINARY SUBDIVISION PLAT DETAILS
14	PP1012	OFFSITE UTILITY IMPROVEMENT PLAN
15	PP1013	DETAILED CLUBHOUSE & AMENITY PLAN


EXISTING CONDITION

SHEET #	DRAWING #	SHEET TITLE
1	CS0201	EXISITNG CONDITION KEY SHEET
2	CS0202	EXISITNG CONDITION PLAN
3	CS0203	EXISITNG CONDITION PLAN
4	CS0204	EXISITNG CONDITION PLAN
5	CS0205	EXISITNG CONDITION PLAN
6	CS0206	EXISITNG CONDITION PLAN
7	CS0207	EXISITNG CONDITION PLAN
8	CS0208	EXISITNG CONDITION PLAN
9	CS0209	EXISITNG CONDITION PLAN
10	CS0210	OFFSITE CONDITION PLAN

SOILS


TYPE	DESCRIPTION	HYDROLOGIC SOIL
DncB	DOWNER LOAMY SAND, 2 TO 5 PERCENT SLOPES	A
HbA	HAMBROOK SANDY LOAM, 0 TO 2 PERCENT SLOPES	B
LO	LONGMARSH AND INDIANTOWN SOILS	B/D
SadA	SASSAFRAS SANDY LOAM, 0 TO 2 PERCENT	B
SacB	SASSAFRAS SANDY LOAM, 2 TO 5 PERCENT SLOPES	B

THIS PROPERTY IS LOCATED ON THE FEMA FLOOD INSURANCE RATE MAP NUMBER 10005C0037J, MAP REVISED JANUARY 6, 2005. ZONE X: UNSHADED, RATE MAP NUMBER 10001C0362J, MAP REVISED JULY 7, 2014. ZONE X: UNSHADED

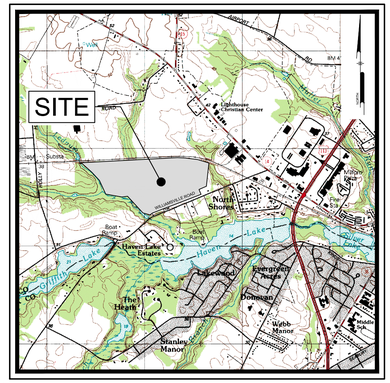

LOCATION MAP

Scale: 1" = 2500'

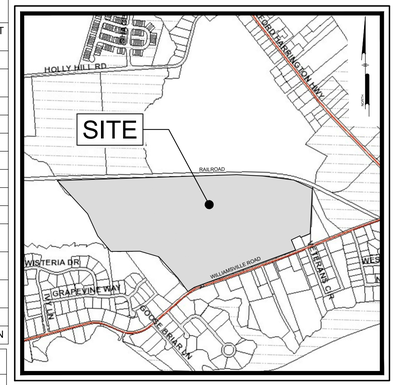

VICINITY MAP

Scale: 1" = 1200'



FEMA MAP

Scale: N.T.S.

CITY OF MILFORD APPROVAL

MARK WHITFIELD — CITY MANAGER — DATE

CITY PLANNING DEPARTMENT APPROVAL

PLANS HAVE BEEN REVIEWED AND ARE FOUND TO BE IN GENERAL CONFORMANCE WITH THE MOST RECENTLY ADOPTED AND/OR CERTIFIED VERSIONS OF THE CITY OF MILFORD'S CODE OF ORDINANCES AND COMPREHENSIVE LAND USE PLAN. THE OWNER AND THEIR ENGINEER AND/OR SURVEYOR ASSUME ALL RESPONSIBILITY FOR THE DESIGN AS CONTEMPLATED HEREIN AND ACCURACY OF ALL INFORMATION SHOWN HEREON.

CITY ENGINEER APPROVAL

CONSTRUCTION IMPROVEMENTS PLANS HAVE BEEN REVIEWED AND ARE FOUND TO BE IN GENERAL CONFORMANCE WITH THE CITY OF MILFORD'S STANDARD SPECIFICATIONS FOR INSTALLATION OF UTILITY CONSTRUCTION PROJECTS AND SUBDIVISION PAVEMENT DESIGN. THE OWNER AND THEIR ENGINEER AND/OR SURVEYOR ASSUME ALL RESPONSIBILITY FOR THE DESIGN AS CONTEMPLATED HEREIN AND ACCURACY OF ALL INFORMATION SHOWN HEREON.

CITY ENGINEER — DATE

WETLAND STATEMENT

I, EDWARD M. LAUNAY, PWS, STATE THAT THE BOUNDARIES OF WATERS OF THE UNITED STATES INCLUDING WETLANDS SUBJECT TO THE CORPS OF ENGINEERS REGULATORY PROGRAM DELINEATED UPON THIS PLAN HAVE BEEN DETERMINED USING MY PROFESSIONAL JUDGMENT IN ACCORDANCE WITH THE 1987 CORPS OF ENGINEERS WETLANDS DELINEATION MANUAL AND IT'S SUPPLEMENTAL GUIDANCE INCLUDING THE ATLANTIC AND GULF COAST REGIONAL SUPPLEMENT (VERSION 2.0) AND THE 2020 NAVIGABLE WATERS PROTECTION RULE. THIS DELINEATION HAS NOT BEEN CONDUCTED FOR USDA PROGRAM OR AGRICULTURAL PURPOSES.

THE BOUNDARIES OF STATE REGULATED WETLANDS ON THIS PROPERTY WERE DETERMINED IN ACCORDANCE WITH DNREC WETLAND MAP NO. DNR-034

EDWARD M. LAUNAY, SENIOR PWS No. 875 — Date
SOCIETY OF WETLANDS SCIENTISTS
CORPS OF ENGINEERS, CERTIFIED WETLAND DELINEATOR WDCP93MD0510036B

DEVELOPER CERTIFICATION:

I HEREBY CERTIFY THAT I AM THE DEVELOPER OF THE PROPERTY DESCRIBED AS SHOWN ON THIS PLAN, THAT THE PLAN WAS MADE AT MY DIRECTION, THAT I ACKNOWLEDGE THE SAME TO BE MY ACT, AND DESIRE THE PLAN TO BE RECORDED AS SHOWN IN ACCORDANCE WITH ALL APPLICABLE LAWS AND REGULATIONS.

RIBERA DEVELOPMENT, LLC — DATE
8684 VETERANS HIGHWAY, SUITE 203
MILLERSVILLE, MD 21108
(443) 871-0486

OWNER CERTIFICATION:

IT IS HEREBY CERTIFIED THAT I AM THE OWNER OF THE PROPERTY DESCRIBED AND SHOWN ON THIS PLAN. THE PLAN WAS MADE AT MY DIRECTION, THAT I ACKNOWLEDGE THE SAME TO BE MY ACT. IT IS MY DESIRE TO HAVE THE PLAN RECORDED AS SHOWN AND IN ACCORDANCE WITH ALL APPLICABLE LAWS AND REGULATIONS.

SIGNATURE — DATE

GARDNER, MICHELE E.
6971 WILLIAMSVILLE DRIVE
MILFORD, DE 19963

ENGINEER CERTIFICATION:

IT IS HEREBY CERTIFIED THAT I AM A REGISTERED ENGINEER IN THE STATE OF DELAWARE, THAT THE INFORMATION SHOWN HEREON HAS BEEN PREPARED UNDER MY SUPERVISION, AND TO MY BEST KNOWLEDGE COMPLIES WITH APPLICABLE STATE AND LOCAL REGULATIONS AND ORDINANCES. THE DESIGN REPRESENTS GOOD ENGINEERING PRACTICES AS REQUIRED BY THE APPLICABLE LAWS OF THE STATE OF DELAWARE.

SIGNATURE — DATE

ALAN DECKTOR, PE (DE PE#17771)
PENNONI ASSOCIATES, INC
18072 DAVIDSON DRIVE
MILTON, DE 19968
OFFICE (302) 684-8030 - FAX (302) 684-8054

PENNONI ASSOCIATES INC.
18072 Davidson Drive
Milton, DE 19968
T 302.684.8030 **F** 302.684.8054

ALL DIMENSIONS MUST BE VERIFIED BY CONTRACTOR AND OWNER MUST BE NOTIFIED OF ANY DISCREPANCIES BEFORE PROCEEDING WITH WORK

WESTWOOD SUBDIVISION
WILLIAMSVILLE ROAD
MILFORD, DE 19963

PRELIMINARY MAJOR SUBDIVISION PLAT COVER SHEET

RIBERA DEVELOPMENT, LLC
8684 VETERANS HIGHWAY, SUITE 203
MILLERSVILLE, MD 21108

NO.	DATE	REVISIONS	BY
2	2022-03-11	REVISED PER CITY OF MILFORD COMMENTS	EOC
1	2021-11-12	REVISED PER CITY OF MILFORD COMMENTS	EOC

ALL DOCUMENTS PREPARED BY PENNONI ASSOCIATES ARE INSTRUMENTS OF SERVICE IN RESPECT OF THE PROJECT. THEY ARE NOT INTENDED OR REPRESENTED TO BE SUITABLE FOR REUSE BY OWNER OR OTHERS ON THE EXTENSIONS OF THE PROJECT OR ON ANY OTHER PROJECT. ANY REUSE WITHOUT WRITTEN VERIFICATION OR ADAPTATION BY PENNONI ASSOCIATES FOR THE SPECIFIC PURPOSE INTENDED WILL BE AT OWNERS SOLE RISK AND WITHOUT LIABILITY OR LEGAL EXPOSURE TO PENNONI ASSOCIATES; AND OWNER SHALL INDEMNIFY AND HOLD HARMLESS PENNONI ASSOCIATES FROM ALL CLAIMS, DAMAGES, LOSSES AND EXPENSES ARISING OUT OF OR RESULTING THEREFROM.

PROJECT	RIBER20002
DATE	2022-01-11
DRAWING SCALE	AS NOTED
DRAWN BY	EOC
APPROVED BY	AMD

PP0001

SHEET 1 OF 15

PROJECT STATUS: —

PLOTTED: 3/22/2022 10:51 AM BY: Emmanuel Chinaka PLOTSTYLE: Pennoni WCS.stb

U:\Accounts\RIBER\RIBER20002 - Draper Farm\DESIGN_SHEETS\RIBER20002.dwg

CITY OF MILFORD GENERAL MAJOR SUBDIVISION AND SITE PLAN NOTES:


1. THE BOUNDARY INFORMATION SHOWN ON THESE DRAWINGS IS BASED ON A SURVEY PERFORMED BY PENNONI ASSOCIATES ON MARCH 2021.
2. A TOPOGRAPHIC SURVEY HAS BEEN PERFORMED BY AXIS GEOSPATIAL ON MARCH 2021. ELEVATION ARE BASED ON CONTROL MONUMENT, WITH AN ELEVATION OF 26.60 NVGD88.
3. HORIZONTAL DATUM IS BASED ON DELAWARE STATE GRID, NAD83/91.
4. HYDRIC SOILS ARE (OR ARE NOT) INDICATED AS BEING PRESENT ACCORDING TO THE KENT COUNTY SOIL SURVEY. SOILS HAVE BEEN INSPECTED BY EDWARD M. LAUNAY, SENIOR PWS NO. 875, A LICENSED WETLANDS SCIENTIST
5. EXISTING UTILITIES ARE SHOWN IN ACCORDANCE WITH THE BEST AVAILABLE INFORMATION. COMPLETENESS OR CORRECTNESS THEREOF IS NOT GUARANTEED. IT SHALL BE THE CONTRACTOR'S RESPONSIBILITY TO CONTACT THE UTILITY COMPANIES INVOLVED IN ORDER TO SECURE THE MOST ACCURATE INFORMATION AVAILABLE AS TO UTILITY LOCATION AND ELEVATION. NO CONSTRUCTION AROUND OR ADJACENT TO UTILITIES SHALL BEGIN WITHOUT NOTIFYING THEIR OWNERS AT LEAST 48 HOURS IN ADVANCE. THE CONTRACTOR SHALL TAKE THE NECESSARY PRECAUTIONS TO PROTECT THE EXISTING UTILITIES AND MAINTAIN UNINTERRUPTED SERVICE AND ANY DAMAGE DONE TO THEM DUE TO HIS/HER NEGLIGENCE SHALL BE IMMEDIATELY AND COMPLETELY REPAIRED AT THE CONTRACTOR'S EXPENSE. TO LOCATE EXISTING UTILITIES IN THE FIELD PRIOR TO CONSTRUCTION, THE CONTRACTOR SHALL CONTACT MISS UTILITY DELMARVA (800-282-8555) A MINIMUM OF THREE (3) CONSECUTIVE WORKING DAYS PRIOR TO ANY EXCAVATION.
6. ALL MATERIALS SHALL BE INSTALLED IN ACCORDANCE WITH THE MANUFACTURER'S RECOMMENDATIONS. MATERIALS AND WORKMANSHIP SHALL MEET THE REQUIREMENTS OF THE CITY OF MILFORD STANDARD SPECIFICATIONS FOR INSTALLATION OF UTILITY CONSTRUCTION AND SUBDIVISION PAVEMENT DESIGN, AND ALL APPLICABLE AGENCIES HAVING JURISDICTION OVER THE PROPOSED IMPROVEMENTS.
7. USE ONLY SUITABLE AND APPROVED GRANULAR MATERIAL FOR BACKFILLING TRENCHES.
8. THE CONTRACTOR SHALL DETERMINE THE LOCATION OF ALL RIGHT-OF-WAY LINES AND PROPERTY LINES TO HIS OWN SATISFACTION. ANY DISTURBED AREAS BEYOND THE RIGHT-OF-WAY OR EASEMENT LINES SHALL BE RESTORED IMMEDIATELY TO THEIR ORIGINAL CONDITION.
9. ALL VALVE CLOSURES AND CUT-INS SHALL BE COORDINATED WITH THE CITY. CITY OFFICIALS WILL CARRY OUT ALL NECESSARY VALVE CLOSURES. CONTRACTOR SHALL COORDINATE ISOLATION OF EXISTING WATER MAINS WITH THE CITY AND NOTIFY AFFECTED RESIDENTS AT LEAST 48 HOURS PRIOR TO CUT-IN. CONTRACTOR SHALL COORDINATE ISOLATION OF EXISTING WATER MAINS WITH THE CITY AND NOTIFY AFFECTED RESIDENTS AT LEAST 48 HOURS PRIOR TO CUT-IN.
10. PIPELINE DETECTION TAPE SHALL BE COLOR CODED, APPROPRIATELY LABELED, AND INSTALLED 18 INCHES BELOW THE GROUND SURFACE AND DIRECTLY ABOVE ALL PROPOSED NON-METALLIC WATER MAIN, SEWER MAIN, SEWER LATERALS, AND WATER SERVICES.
11. CONDUCTIVE TRACER WIRE SHALL BE INSTALLED WITH ALL NON-METALLIC WATER PIPE AND SERVICES; AND ALONG ALL SEWER LATERALS AND FORCEMAIN. WIRE SHALL BE SECURED TO THE PIPE AND SHALL BE SECURELY BONDED TOGETHER AT ALL WIRE JOINTS WITH APPROVED WATERTIGHT CONNECTORS. TRACER WIRE SHALL BE ACCESSIBLE AT ALL VALVE BOXES, METER PITS, CLEANOUTS, AND AIR RELEASE VALVES.
12. PRIOR TO ISOLATION AND CUT-IN PROCEDURES, CONTRACTOR SHALL EXCAVATE, LOCATE, AND OBSERVE FUNCTION OF ALL EXISTING VALVES TO ASSIST IN THE SYSTEM LOCATION.
13. SHOP DRAWINGS FOR ANY ITEM(S) WHICH WILL EVENTUALLY BE TAKEN OVER BY THE CITY SHALL BE SUBMITTED TO THE CITY FOR REVIEW AND APPROVAL PRIOR TO THE INSTALLATION OF THE ITEM(S).
14. ALL SANITARY SEWER MAINS AND FORCEMAINS SHALL HAVE A MINIMUM COVER OF 36 INCHES AND ALL WATER MAINS SHALL HAVE A MINIMUM COVER OF 42 INCHES AS MEASURED FROM THE TOP OF PIPE TO PROPOSED GRADE. SEWER LATERALS SHALL HAVE A MINIMUM DIAMETER OF SIX (6) INCHES AND HAVE A MINIMUM COVER OF 36 INCHES.
15. THERE SHALL BE A MINIMUM HORIZONTAL SEPARATION BETWEEN WATER MAINS AND SANITARY SEWER MAINS AND FORCEMAINS OF 10 FEET, AS MEASURED FROM EDGE OF PIPE TO EDGE OF PIPE. THERE SHALL BE A MINIMUM VERTICAL SEPARATION OF 18 INCHES BETWEEN WATER MAINS AND SANITARY SEWER MAINS OR FORCEMAINS AT CROSSINGS. ONE FULL LENGTH OF WATER PIPE SHALL BE LOCATED SO THAT BOTH JOINTS WILL BE AS FAR FROM THE SEWER AS POSSIBLE AT CROSSINGS.
16. THERE SHALL BE A MINIMUM VERTICAL SEPARATION OF 12 INCHES BETWEEN ANY STORM DRAIN PIPE AND ANY WATER MAIN OR SEWER MAIN. IF 12 INCHES CANNOT BE MAINTAINED, A MINIMUM OF SIX (6) INCHES IS REQUIRED AND PROVISIONS SHALL BE MADE ACCEPTABLE TO THE CITY OF MILFORD FOR PROPERLY ENCASING THE PIPE IN CONCRETE.
17. THE PROPERTY IS LOCATED IN ZONE X:UNSHADED ON THE FEMA FLOOD INSURANCE RATE MAP NUMBER 10005C0037J MAP REVISED JANUARY 6, 2005 AND MAP NUMBER 10001C0362J MAP REVISED JULY 7, 2014.
18. ALL ROADWAYS ARE TO BE SWEPT FREE OF ANY SEDIMENT ON A DAILY BASIS.
19. THE CONTRACTOR SHALL REMOVE AND IMMEDIATELY REPLACE, RELOCATE, RESET OR RECONSTRUCT ALL OBSTRUCTIONS IN THE WORK AREA, INCLUDED, BUT NOT LIMITED TO, MAILBOXES, SIGNS, LANDSCAPING, LIGHTING, PLANTERS, CULVERTS, DRIVEWAYS, PARKING AREAS, CURBS, GUTTERS, FENCES, OR OTHER NATURAL OR MAN-MADE OBSTRUCTIONS. TRAFFIC CONTROL REGULATORY, WARNING AND INFORMATIONAL SIGNS SHALL REMAIN FUNCTIONAL AND VISIBLE TO THE APPROPRIATE LANES OF TRAFFIC AT ALL TIMES, WITH THEIR RELOCATION KEPT TO A MINIMUM DISTANCE. .
20. IT IS THE CONTRACTORS RESPONSIBILITY TO ENSURE THAT PAVING IS INSTALLED TO THE ELEVATIONS SHOWN AND THAT NO PONDING OF WATER WILL OCCUR AFTER PAVING IS COMPLETE.
21. THE STORM DRAINAGE SYSTEM HAS BEEN DESIGNED USING THE CRITERIA OF THE STATE OF DELAWARE DEPARTMENT OF TRANSPORTATION DEVELOPMENT COORDINATION MANUAL, LATEST EDITION.
22. ALL FIRE LANES, FIRE HYDRANTS, EXITS, AND STANDPIPES WILL BE MARKED IN ACCORDANCE WITH STATE FIRE PREVENTION REGULATIONS.
23. DELAWARE REGULATIONS PROHIBIT THE BURIAL OF CONSTRUCTION DEMOLITION DEBRIS, INCLUDING TREES AND STUMPS ON CONSTRUCTION SITES. ANY SOLID WASTE FOUND DURING THE EXCAVATION FOR STRUCTURES AND UTILITY LINES ON AND OFF SITE MUST BE REMOVED AND PROPERLY DISCARDED. ANY REMEDIAL ACTION REQUIRED IS THE RESPONSIBILITY OF THE OWNER.
24. DRAWINGS DO NOT INCLUDE NECESSARY COMPONENTS FOR CONSTRUCTION SAFETY. ALL CONSTRUCTION MUST BE DONE IN COMPLIANCE WITH THE OCCUPATIONAL SAFETY AND HEALTH ACT OF 1970, AS AMENDED AND ALL RULES AND REGULATIONS THERETO APPURTENANT.
25. CONTRACTOR SHALL GRADE, TOPSOIL, SEED AND MULCH ALL DISTURBED AREAS OF CONSTRUCTION INCLUDING PIPE INSTALLATION OR DITCH CONSTRUCTION. EROSION CONTROL MATTING SHALL BE PROVIDED ON ALL SLOPES GREATER THAN 3:1.
26. THE OWNER AND/OR THEIR CONTRACTOR IS RESPONSIBLE FOR OBTAINING THE SERVICES OF A PROFESSIONAL SURVEYOR LICENSED IN THE STATE OF DELAWARE FOR THE PERMANENTLY RE-ESTABLISHING OF ANY PROPERTY MARKERS OR MONUMENTS DISTURBED DURING CONSTRUCTION. A SURVEY AND METES AND BOUNDS THAT INCLUDES THE RE-ESTABLISHED MARKER(S) OR MONUMENT(S) SHALL BE PRESENTED TO THE PROPERTY OWNER FOR COMPARISON WITH THE ORIGINAL PLAT, FOR VERIFICATION.
27. THE OWNER SHALL BE RESPONSIBLE FOR THE SHORT-TERM MAINTENANCE OF THE ANY AND ALL STORMWATER MANAGEMENT FACILITIES AND STORM SEWER SYSTEMS UNTIL SUCH TIME THAT THE LONG-TERM MAINTENANCE RESPONSIBILITIES CAN BE TRANSFERRED TO A LEGALLY-ESTABLISHED HOMEOWNERS ASSOCIATION OR OTHER RESPONSIBLE ENTITY.
28. THE CITY OF MILFORD WILL ASSUME OWNERSHIP AND MAINTENANCE RESPONSIBILITY OF WATER AND SEWER PIPES AND APPURTENANCES INSTALLED WITHIN CITY RIGHT-OF-WAY, AND EASEMENTS DEDICATED TO THE CITY; STORM SEWER PIPES AND CATCH BASINS, INSTALLED FULLY WITHIN CITY RIGHT-OF-WAY ONCE THE FOLLOWING CONDITIONS HAVE BEEN MET
    A. ALL ITEMS HAVE PASSED CITY INSPECTION
    B. THE CITY HAS RECEIVED AND APPROVED DIGITAL AND HARD COPIES OF THE RECORD DRAWINGS
    C. THE RIGHTS-OF-WAY AND/OR EASEMENT HAVE BEEN DEEDED TO THE CITY AND RECORDED WITH THE RECORDER OF DEEDS.
29. SEWER AND WATER CAPACITY ARE NOT GUARANTEED UNTIL BUILDING PERMITS ARE ISSUES, ALL FEES ARE PAID, AND SUITABLE UTILITIES ARE IN PLACE FOR PROPER CONVEYANCE, TREATMENT, AND DISPOSAL.
30. PRELIMINARY APPROVAL FROM PLANNING COMMISSION SHALL BE VOID AFTER ONE (1) YEAR, UNLESS AN EXTENSION IS REQUESTED BY THE OWNER AND APPROVED FOR GOOD CAUSE BY THE PLANNING COMMISSION PRIOR TO THE DATE OF EXPIRATION.
31. THE APPROVAL FOR A CONDITIONAL USE IS VALID FOR ONE YEAR. UNLESS PERMITS ARE OBTAINED OR CONSTRUCTION OR USE IS SUBSTANTIALLY UNDERWAY, ALL PROVISIONS OF THE CONDITIONAL USE ARE AUTOMATICALLY RESCINDED.
32. WITHIN 90 DAYS OF FINAL APPROVAL FROM CITY COUNCIL, THE SUBDIVIDER SHALL RECORD THE PLAT AT THE COUNTY RECORDER OF DEEDS OFFICE. FAILURE TO RECORD THE APPROVED PLAT WITHIN ONE YEAR FROM THE DATE CITY COUNCIL APPROVAL SHALL VOID THE FINAL APPROVAL. IN ORDER TO OBTAIN FINAL APPROVAL AFTER IT HAS BEEN VOIDED, THE SUBDIVIDER MUST MAKE APPLICATION FOR FINAL APPROVAL AGAIN. FAILURE TO RECORD THE APPROVED PLAT IN MORE THAN ONE YEAR FROM THE DATE OF CITY COUNCIL APPROVAL SHALL VOID THE PRELIMINARY APPROVAL AND FINAL APPROVAL. IN ORDER TO OBTAIN PRELIMINARY AND FINAL APPROVAL AFTER THEY HAVE BEEN VOIDED, THE SUBDIVIDER MUST MAKE APPLICATION FOR AND RECEIVE PRELIMINARY APPROVAL, THEN MAKE APPLICATION FOR AND RECEIVE FINAL APPROVAL.
33. IF CONSTRUCTION OF IMPROVEMENTS SHOWN ON THE RECORDED SUBDIVISION PLANS DO NOT COMMENCE WITHIN FIVE YEARS OF THE ORIGINAL RECORDATION DATE, AND CONTINUE PROGRESSING TOWARDS COMPLETION, THE SUBDIVISION IS SUBJECT TO EXPIRATION PER CHAPTER 200-9 OF THE CITY CODE
34. FINAL APPROVAL FROM THE CITY SHALL BECOME VOID IF THE FINAL RECORD PLAN IS NOT RECORDED WITHIN 90 DAYS OF THE DATE OF PLANNING COMMISSION'S GRANTING OF FINAL APPROVAL. IF CONSTRUCTION OF THE APPROVED IMPROVEMENTS IS NOT SUBSTANTIALLY UNDERTAKEN WITHIN ONE (1) YEAR OF FINAL SITE PLAN APPROVAL, THE SITE PLAN APPROVAL SHALL BE VOID. THE APPLICANT MAY REQUEST A ONE (1) YEAR EXTENSION FROM THE PLANNING COMMISSION FOR GOOD CAUSE.
35. THE APPLICANT IS RESPONSIBLE TO ENSURE THAT ALL CITY AND/OR AGENCY CONSTRUCTION PERMIT APPLICATIONS HAVE BEEN COMPLETED, SUBMITTED, AND ALL APPLICABLE FEES HAVE BEEN PAID PRIOR TO COMMENCING CONSTRUCTION. THE CITY SHALL NOT BE HELD RESPONSIBLE FOR AN ANTICIPATED CONSTRUCTION START DATE THAT IS NOT MET DUE TO THE APPLICANT AND/OR HIS/HER CONTRACTOR NOT HAVING MET THE CONSTRUCTION PERMITTING REQUIREMENTS.
36. AS A CONDITION OF THE APPROVAL OF THE CONSTRUCTION DRAWINGS, AND PRIOR TO THE START OF CONSTRUCTION, THE APPLICANT MAY BE REQUIRED TO ENTER INTO A FORMAL PUBLIC WORKS AGREEMENT WITH THE CITY AND TO POST A COMPLETION GUARANTY FOR ANY IMPROVEMENTS WHICH WILL EVENTUALLY BE TAKEN OVER BY THE CITY. THE GUARANTY SHALL BE IN AN AMOUNT EQUAL TO 150% OF THE COST OF THE IMPROVEMENTS AS ESTIMATED OR APPROVED BY THE CITY ENGINEER. THE GUARANTY SHALL BE IN THE FORM OF A BOND OR FUNDS DEPOSITED IN AN ESCROW ACCOUNT. THE PUBLIC WORKS AGREEMENT AND GUARANTY SHALL BE REVIEWED AND APPROVED BY THE CITY SOLICITOR. THE COMPLETION GUARANTEE SHALL NOT BE RELEASED UNTIL A MAINTENANCE BOND IN THE AMOUNT OF 10% OF THE IMPROVEMENTS HAS BEEN SUBMITTED.
37. A MAINTENANCE BOND IN THE AMOUNT OF 10% OF THE AMOUNT OF THE COMPLETION GUARANTY PRIOR TO FINAL ACCEPTANCE OF THE IMPROVEMENTS AND RELEASE OF THE COMPLETION GUARANTY. THE MAINTENANCE PERIOD SHALL BE A MINIMUM OF ONE YEAR. AN AGREEMENT REVIEWED AND APPROVED BY THE CITY SOLICITOR SHALL ACCOMPANY THE BOND AND SHALL DESCRIBE TOE TERMS OF THE BOND.
38. UPON COMPLETION OF THE CONSTRUCTION IMPROVEMENTS AND PRIOR TO THE RELEASE OF ANY DEVELOPER'S COMPLETION GUARANTEE, THE DEVELOPER SHALL PROVIDE THE CITY ENGINEER A DRAFT PAPER SET OF DETAILED RECORD PLANS (PLAN VIEW AND PROFILE SHEETS). RECORD INFORMATION SHALL BE PLACED ON THE APPROPRIATE APPROVED DRAWINGS. ORIGINAL DESIGN ELEVATION AND/OR DISTANCE INFORMATION SHALL BE STRUCK THROUGH WITH A FINE LINE AND THE RECORD INFORMATION SHALL BE INSERTED NEXT TO IT. WHEN THE DRAFT SET OF DRAWINGS HAS BEEN APPROVED BY THE CITY, THREE (3) FINAL PAPER COPIES SHALL BE SUBMITTED, SIGNED AND SEALED BY THE OWNER'S ENGINEER OR SURVEYOR. ADDITIONALLY, A CD SHALL BE PROVIDED WITH DIGITAL RECORD INFORMATION IN AUTOCAD FORMAT (VERSION 2018 OR LATER). THE DIGITAL INFORMATION SHALL BE ON DELAWARE STATE PLANE, NAD 83 HORIZONTAL CONTROL AND NAVD88 VERTICAL CONTROL. RECORD PLAN INFORMATION SHALL INCLUDE SURVEYED AS-BUILT ELEVATIONS AND HORIZONTAL LOCATIONS OF THE FOLLOWING:
    A. ALL PROPERTY MONUMENTS/MARKERS;
    B. SEWER MANHOLE RIM AND INVERT ELEVATIONS, WITH ASSOCIATED PIPE SIZES AND MATERIALS NOTED, PUMP STATION RIM, BOTTOM AND INVERT ELEVATIONS WITH ASSOCIATED PIPE SIZES & MATERIALS NOTED, FORCEMAIN INVERT ELEVATIONS EVERY 50 FEET, FORCEMAIN AIR RELEASE VALVE RIM & INVERT ELEVATIONS, SEWER CLEANOUT RIM AND INVERT ELEVATIONS, AND GREASE TRAP RIM, BOTTOM AND INVERT ELEVATIONS;
    C. WATER VALVES, FIRE HYDRANTS, METER VAULTS, METER PITS, AND CURB STOPS;
    D. STORM SEWER CATCH BASIN AND/OR MANHOLE GRATE, RIM AND INVERT ELEVATIONS WITH ASSOCIATED PIPE SIZES AND MATERIALS NOTED; AND
    E. ANY OTHER ITEM WHICH WILL BE TAKEN OVER BY THE CITY.
37. THE CONTRACTOR SHALL NOTIFY THE CITY PUBLIC WORKS DEPARTMENT AT (302) 422-1110 A MINIMUM OF TWO WEEKS PRIOR TO THE START OF CONSTRUCTION AND SCHEDULE A PRE-CONSTRUCTION MEETING. THE SITE CONTRACTOR AND THE OWNER, OR HIS/HER REPRESENTATIVE SHALL BE IN ATTENDANCE.
38. THE SUBJECT PROPERTY IS LOCATED WITHIN A SOURCE WATER PROTECTION AREA WITH EXCELLENT RECHARGE. THE PROPERTY SHALL CONFORM TO THE ZONE 3 REQUIREMENTS INDICATED IN THE CITY OF MILFORD CODE SECTION 230-19.5.D.7. THERE ARE NO REQUIREMENTS IF THE PROPOSED IMPERVIOUS AREA WITHIN THE PROTECTED AREAS IS KEPT AT 35% OR LESS. THE PROTECTED AREA IMPERVIOUS AREA CAN BE INCREASED TO 60% IF THE APPLICANT DEMONSTRATES THROUGH A REPORT PREPARED BY A REGISTERED PROFESSIONAL GEOLOGIST OR PROFESSIONAL ENGINEER FAMILIAR WITH THE HYDRO-GEOLOGIC CHARACTERISTIC OF THE CITY OF MILFORD USING CLIMATIC WATER BUDGET THAT POST-DEVELOPMENT RECHARGE QUANTITY WILL MEET OR EXCEED THE EXISTING PRE-DEVELOPMENT RECHARGE QUANTITY. THESE PRACTICES SHALL ADDRESS WATER QUALITY AS WELL AS OVERALL QUANTITY. AN INCREASE OF 60% IMPERVIOUS AREA IS NOT PERMITTED.
39. 8.82 ± ACRES NON-TIDAL WETLANDS EXIST ON THIS SITE - DELINEATED BY ENVIRONMENTAL RESOURCE, INC.
40. ALL RIGHT OF WAYS SHOWN ON THIS PLAT SHALL BE DEDICATED TO THE PUBLIC USE UPON RECORDATION OF THESE PLATS.
41. ALL SUBDIVISION LOTS SHALL HAVE A 5 FOOT PUBLIC EASEMENT ALONG LOT LINES FOR A TOTAL EASEMENT WIDTH OF AT LEAST TEN FEET ALONG A LOT LINE COMMON TO TWO LOTS AND A TEN FOOT WIDE EASEMENT ALONG FRONT PROPERTY LINES WITHIN THE SUBDIVISION. EASEMENTS ALONG PERMIETEER BOUNDARIES OF THE SUBDVIISION SHALL BE TEN FEET IN WIDTH ON THE INTERIOR SIDE OF THE BOUNDARY
42. NO PLANTINGS OR IMPROVEMENTS MAY BE PLACED IN THE DEDICATED EASEMENT AREAS, EXCEPT FOR FENCES.

CITY OF MILFORD UTILITY PLAN GENERAL NOTES:

1. THE CONTRACTOR SHALL NOTIFY THE CITY PUBLIC WORKS DEPARTMENT AT (302) 422-1110 A MINIMUM OF TWO WEEKS PRIOR TO THE START OF CONSTRUCTION AND SCHEDULE A PRE-CONSTRUCTION MEETING. THE SITE CONTRACTOR AND THE OWNER, OR HIS/HER REPRESENTATIVE SHALL BE IN ATTENDANCE. (GN37)
2. USE ONLY SUITABLE AND APPROVED GRANULAR MATERIAL FOR BACKFILLING TRENCHES. (GN6)
3. THE CONTRACTOR SHALL DETERMINE THE LOCATION OF ALL RIGHT-OF-WAY LINES AND PROPERTY LINES TO HIS OWN SATISFACTION. ANY DISTURBED AREAS BEYOND THE RIGHT-OF-WAY OR EASEMENT LINES SHALL BE RESTORED IMMEDIATELY TO THEIR ORIGINAL CONDITION.
4. ALL MATERIALS SHALL BE INSTALLED IN ACCORDANCE WITH THE MANUFACTURER'S RECOMMENDATIONS. MATERIALS AND WORKMANSHIP SHALL MEET THE REQUIREMENTS OF THE CITY OF MILFORD STANDARD SPECIFICATIONS FOR INSTALLATION OF UTILITY CONSTRUCTION AND SUBDIVISION PAVEMENT DESIGN, AND ALL APPLICABLE AGENCIES HAVING JURISDICTION OVER THE PROPOSED IMPROVEMENTS.
5. ALL VALVE CLOSURES AND CUT-INS SHALL BE COORDINATED WITH THE CITY. CITY OFFICIALS WILL CARRY OUT ALL NECESSARY VALVE CLOSURES. CONTRACTOR SHALL COORDINATE ISOLATION OF EXISTING WATER MAINS WITH THE CITY AND NOTIFY AFFECTED RESIDENTS AT LEAST 48 HOURS PRIOR TO CUT-IN.
6. PIPELINE DETECTION TAPE SHALL BE COLOR CODED, APPROPRIATELY LABELED, AND INSTALLED 18 INCHES BELOW THE GROUND SURFACE AND DIRECTLY ABOVE ALL PROPOSED NON-METALLIC WATER MAIN, SEWER MAIN, SEWER LATERALS, AND WATER SERVICES.
7. CONDUCTIVE TRACER WIRE SHALL BE INSTALLED WITH ALL NON-METALLIC WATER PIPE AND SERVICES; AND ALONG ALL SEWER LATERALS AND FORCEMAIN. WIRE SHALL BE SECURED TO THE PIPE AND SHALL BE SECURELY BONDED TOGETHER AT ALL WIRE JOINTS WITH APPROVED WATERTIGHT CONNECTORS. TRACER WIRE SHALL BE ACCESSIBLE AT ALL VALVE BOXES, METER PITS, CLEANOUTS, AND AIR RELEASE VALVES.
8. PRIOR TO ISOLATION AND CUT-IN PROCEDURES, CONTRACTOR SHALL EXCAVATE, LOCATE, AND OBSERVE FUNCTION OF ALL EXISTING VALVES TO ASSIST IN THE SYSTEM ISOLATION.
9. SHOP DRAWINGS FOR ANY ITEM(S) WHICH WILL EVENTUALLY BE TAKEN OVER BY THE CITY SHALL BE SUBMITTED TO THE CITY ENGINEER FOR REVIEW AND APPROVAL PRIOR TO THE ORDERING OF AND/OR INSTALLATION OF THE ITEM(S).
10. ALL SANITARY SEWER MAINS AND FORCEMAINS SHALL HAVE A MINIMUM COVER OF 36 INCHES AND ALL WATER MAINS SHALL HAVE A MINIMUM COVER OF 42 INCHES AS MEASURED FROM THE TOP OF PIPE TO PROPOSED GRADE. SEWER LATERALS SHALL HAVE A MINIMUM DIAMETER OF SIX (6) INCHES AND HAVE A MINIMUM COVER OF 36 INCHES.
11. THERE SHALL BE A MINIMUM HORIZONTAL SEPARATION BETWEEN WATER MAINS AND SANITARY SEWER MAINS AND FORCEMAINS OF 10 FEET, AS MEASURED FROM EDGE OF PIPE TO EDGE OF PIPE. THERE SHALL BE A MINIMUM VERTICAL SEPARATION OF 18 INCHES BETWEEN WATER MAINS AND SANITARY SEWER MAINS OR FORCEMAINS AT CROSSINGS. ONE FULL LENGTH OF WATER PIPE SHALL BE LOCATED SO THAT BOTH JOINTS WILL BE AS FAR FROM THE SEWER AS POSSIBLE AT CROSSINGS.
12. THERE SHALL BE A MINIMUM VERTICAL SEPARATION OF 12 INCHES BETWEEN ANY STORM DRAIN PIPE AND ANY WATER MAIN OR SEWER MAIN. IF 12 INCHES CANNOT BE MAINTAINED, A MINIMUM OF SIX (6) INCHES IS REQUIRED AND PROVISIONS SHALL BE MADE ACCEPTABLE TO THE CITY OF MILFORD FOR PROPERLY ENCASING THE PIPE IN CONCRETE.
13. ALL ROADWAYS ARE TO BE SWEPT FREE OF SEDIMENT ON A DAILY BASIS.
14. THE CONTRACTOR SHALL REMOVE AND IMMEDIATELY REPLACE, RELOCATE, RESET OR RECONSTRUCT ALL OBSTRUCTIONS IN THE WORK AREA, INCLUDING, BUT NOT LIMITED TO, MAILBOXES, SIGNS, LANDSCAPING, LIGHTING, PLANTERS, CULVERTS, DRIVEWAYS, PARKING AREAS, CURBS, GUTTERS, FENCES, OR OTHER NATURAL OR MAN-MADE OBSTRUCTIONS. TRAFFIC CONTROL REGULATORY, WARNING AND INFORMATIONAL SIGNS SHALL REMAIN FUNCTIONAL AND VISIBLE TO THE APPROPRIATE LANES OF TRAFFIC AT ALL TIMES, WITH THEIR RELOCATION KEPT TO A MINIMUM DISTANCE.
15. ALL FIRE LANES, FIRE HYDRANTS, EXITS, AND STANDPIPES WILL BE MARKED IN ACCORDANCE WITH STATE FIRE PREVENTION REGULATIONS.
16. DELAWARE REGULATIONS PROHIBIT THE BURIAL OF CONSTRUCTION DEMOLITION DEBRIS, INCLUDING TREES AND STUMPS ON CONSTRUCTION SITES. ANY SOLID WASTE FOUND DURING THE EXCAVATION FOR STRUCTURES AND UTILITY LINES ON AND OFF SITE MUST BE REMOVED AND PROPERLY DISCARDED. ANY REMEDIAL ACTION REQUIRED IS THE RESPONSIBILITY OF THE OWNER.
17. A PROFESSIONAL SURVEYOR LICENSED IN THE STATE OF DELAWARE SHALL BE RESPONSIBLE FOR PERMANENTLY RE-ESTABLISHING ANY PROPERTY MARKERS OR MONUMENTS DISTURBED DURING CONSTRUCTION. A SURVEY AND METES AND BOUNDS THAT INCLUDES THE RE-ESTABLISHED MARKER(S) OR MONUMENT(S) SHALL BE PRESENTED TO THE PROPERTY OWNER FOR COMPARISON WITH THE ORIGINAL PLAT, FOR VERIFICATION.
18. THE CITY OF MILFORD WILL ASSUME OWNERSHIP AND MAINTENANCE RESPONSIBILITY OF WATER AND SEWER PIPES AND APPURTENANCES, INSTALLED WITHIN CITY RIGHT-OF-WAY AND EASEMENTS DEDICATED TO THE CITY, STORM SEWER PIPES AND CATCH BASINS, INSTALLED FULLY WITHIN CITY RIGHT-OF-WAY; ONCE THE FOLLOWING CONDITIONS HAVE BEEN MET:
    A. ALL ITEMS HAVE PASSED CITY INSPECTION;
    B. THE CITY HAS RECEIVED AND APPROVED DIGITAL AND HARD COPIES OF THE RECORD DRAWINGS; AND
    C. THE RIGHTS-OF-WAY AND/OR EASEMENTS HAVE BEEN DEEDED TO THE CITY AND RECORDED WITH THE RECORDER OF DEEDS.
19. SEWER AND WATER CAPACITY ARE NOT GUARANTEED UNTIL BUILDING PERMITS ARE ISSUED, ALL FEES ARE PAID AND SUITABLE UTILITIES ARE IN PLACE FOR PROPER CONVEYANCE, TREATMENT AND DISPOSAL.
20. THE APPLICANT IS RESPONSIBLE TO ENSURE THAT ALL CITY AND/OR AGENCY CONSTRUCTION PERMIT APPLICATIONS HAVE BEEN COMPLETED, SUBMITTED, AND ALL APPLICABLE FEES HAVE BEEN PAID PRIOR TO COMMENCING CONSTRUCTION. THE CITY SHALL NOT BE HELD RESPONSIBLE FOR AN ANTICIPATED CONSTRUCTION START DATE THAT IS NOT MET DUE TO THE APPLICANT OR HIS/HER CONTRACTOR NOT HAVING MET THE CONSTRUCTION PERMITTING REQUIREMENTS.

CITY OF MILFORD ROAD AND STORMWATER GENERAL NOTES:

1. HORIZONTAL DATUM IS BASED ON DELAWARE STATE GRID, NAD83/91, CONTROL IRON PIPE.
2. USE ONLY SUITABLE AND APPROVED GRANULAR MATERIAL FOR BACKFILLING TRENCHES.
3. THE CONTRACTOR SHALL DETERMINE THE LOCATION OF ALL RIGHT-OF-WAY LINES AND PROPERTY LINES TO HIS OWN SATISFACTION. ANY DISTURBED AREAS BEYOND THE RIGHT-OF-WAY OR EASEMENT LINES SHALL BE RESTORED IMMEDIATELY TO THEIR ORIGINAL CONDITION.
4. SHOP DRAWINGS FOR ANY ITEM(S) WHICH WILL EVENTUALLY BE TAKEN OVER BY THE CITY SHALL BE SUBMITTED TO THE CITY ENGINEER FOR REVIEW AND APPROVAL PRIOR TO THE ORDERING OF AND/OR INSTALLATION OF THE ITEM(S).
5. THERE SHALL BE A MINIMUM VERTICAL SEPARATION OF 12 INCHES BETWEEN ANY STORM DRAIN PIPE AND ANY WATER MAIN OR SEWER MAIN. IF 12 INCHES CANNOT BE MAINTAINED, A MINIMUM OF SIX (6) INCHES IS REQUIRED AND PROVISIONS SHALL BE MADE ACCEPTABLE TO THE CITY OF MILFORD FOR PROPERLY ENCASING THE PIPE IN CONCRETE.
6. ALL ROADWAYS ARE TO BE SWEPT FREE OF SEDIMENT ON A DAILY BASIS.
7. THE CONTRACTOR SHALL REMOVE AND IMMEDIATELY REPLACE, RELOCATE, RESET OR RECONSTRUCT ALL OBSTRUCTIONS IN THE WORK AREA, INCLUDING, BUT NOT LIMITED TO, MAILBOXES, SIGNS, LANDSCAPING, LIGHTING, PLANTERS, CULVERTS, DRIVEWAYS, PARKING AREAS, CURBS, GUTTERS, FENCES, OR OTHER NATURAL OR MAN-MADE OBSTRUCTIONS. TRAFFIC CONTROL REGULATORY, WARNING AND INFORMATIONAL SIGNS SHALL REMAIN FUNCTIONAL AND VISIBLE TO THE APPROPRIATE LANES OF TRAFFIC AT ALL TIMES, WITH THEIR RELOCATION KEPT TO A MINIMUM DISTANCE.
8. IT IS THE CONTRACTOR'S RESPONSIBILITY TO ENSURE THAT PAVING IS INSTALLED TO THE ELEVATIONS SHOWN AND THAT NO PONDING OF WATER WILL OCCUR AFTER PAVING IS COMPLETE.
9. THE STORM DRAINAGE SYSTEM HAS BEEN DESIGNED USING THE CRITERIA OF THE STATE OF DELAWARE DEPARTMENT OF TRANSPORTATION DEVELOPMENT COORDINATION MANUAL, LATEST EDITION.
10. ALL FIRE LANES, FIRE HYDRANTS, EXITS, AND STANDPIPES WILL BE MARKED IN ACCORDANCE WITH STATE FIRE PREVENTION REGULATIONS.
11. DELAWARE REGULATIONS PROHIBIT THE BURIAL OF CONSTRUCTION DEMOLITION DEBRIS, INCLUDING TREES AND STUMPS ON CONSTRUCTION SITES. ANY SOLID WASTE FOUND DURING THE EXCAVATION FOR STRUCTURES AND UTILITY LINES ON AND OFF SITE MUST BE REMOVED AND PROPERLY DISCARDED. ANY REMEDIAL ACTION REQUIRED IS THE RESPONSIBILITY OF THE OWNER.
12. A PROFESSIONAL SURVEYOR LICENSED IN THE STATE OF DELAWARE SHALL BE RESPONSIBLE FOR PERMANENTLY RE-ESTABLISHING ANY PROPERTY MARKERS OR MONUMENTS DISTURBED DURING CONSTRUCTION. A SURVEY AND METES AND BOUNDS THAT INCLUDES THE RE-ESTABLISHED MARKER(S) OR MONUMENT(S) SHALL BE PRESENTED TO THE PROPERTY OWNER FOR COMPARISON WITH THE ORIGINAL PLAT, FOR VERIFICATION.
13. THE CITY OF MILFORD WILL ASSUME OWNERSHIP AND MAINTENANCE RESPONSIBILITY OF WATER AND SEWER PIPES AND APPURTENANCES, INSTALLED WITHIN CITY RIGHT-OF-WAY AND EASEMENTS DEDICATED TO THE CITY, STORM SEWER PIPES AND CATCH BASINS, INSTALLED FULLY WITHIN CITY RIGHT-OF-WAY; ONCE THE FOLLOWING CONDITIONS HAVE BEEN MET:
    A. ALL ITEMS HAVE PASSED CITY INSPECTION;
    B. THE CITY HAS RECEIVED AND APPROVED DIGITAL AND HARD COPIES OF THE RECORD DRAWINGS; AND
    C. THE RIGHTS-OF-WAY AND/OR EASEMENTS HAVE BEEN DEEDED TO THE CITY AND RECORDED WITH THE RECORDER OF DEEDS.
14. THE APPLICANT IS RESPONSIBLE TO ENSURE THAT ALL CITY AND/OR AGENCY CONSTRUCTION PERMIT APPLICATIONS HAVE BEEN COMPLETED, SUBMITTED, AND ALL APPLICABLE FEES HAVE BEEN PAID PRIOR TO COMMENCING CONSTRUCTION. THE CITY SHALL NOT BE HELD RESPON

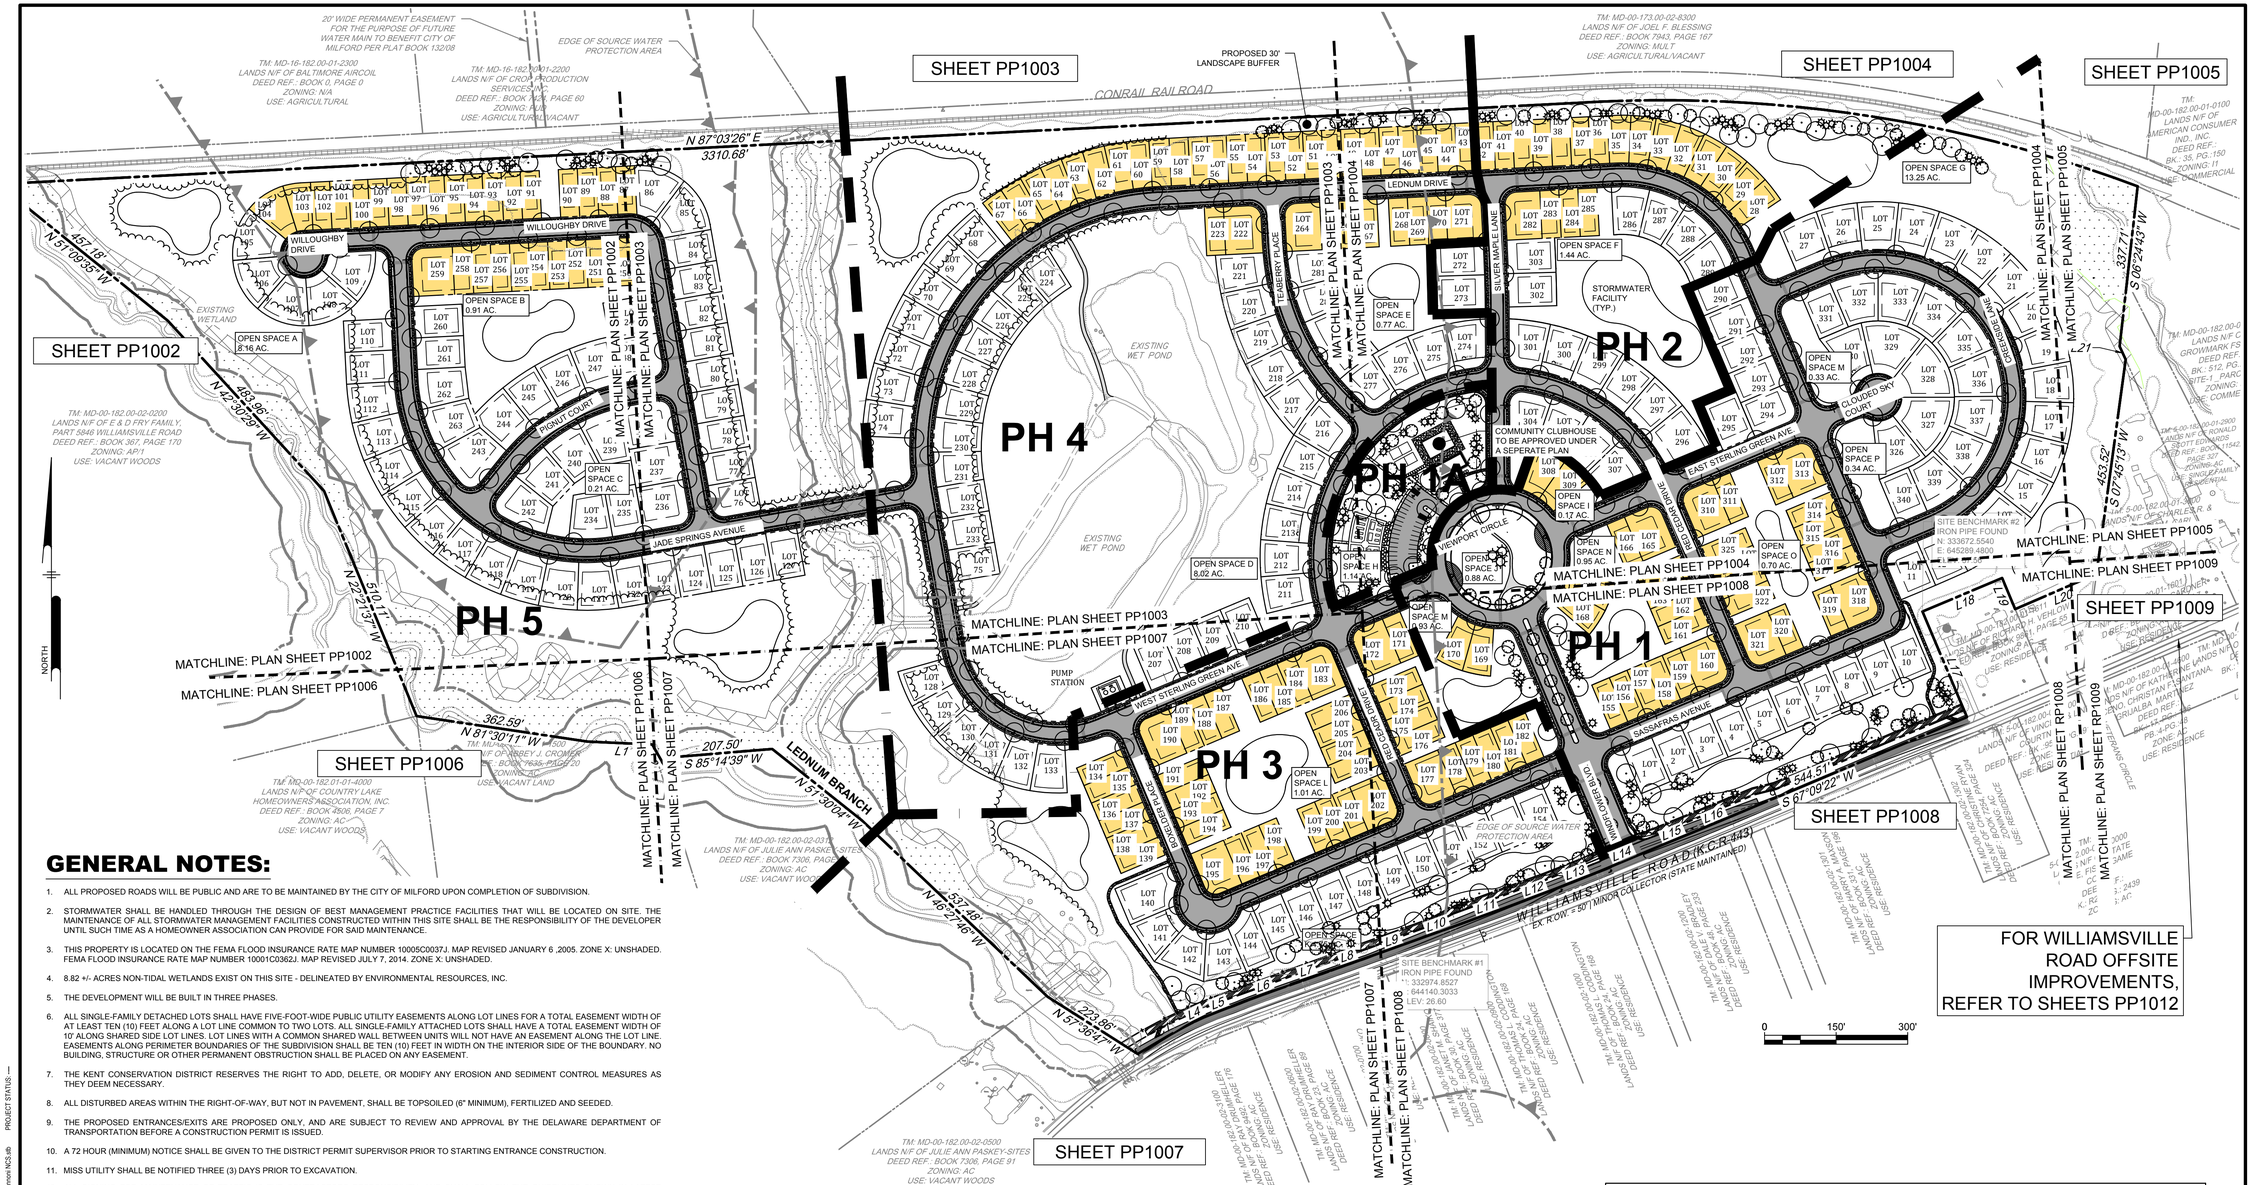

GENERAL NOTES:

1. ALL PROPOSED ROADS WILL BE PUBLIC AND ARE TO BE MAINTAINED BY THE CITY OF MILFORD UPON COMPLETION OF SUBDIVISION.
2. STORMWATER SHALL BE HANDLED THROUGH THE DESIGN OF BEST MANAGEMENT PRACTICE FACILITIES THAT WILL BE LOCATED ON SITE. THE MAINTENANCE OF ALL STORMWATER MANAGEMENT FACILITIES CONSTRUCTED WITHIN THIS SITE SHALL BE THE RESPONSIBILITY OF THE DEVELOPER UNTIL SUCH TIME AS A HOMEOWNER ASSOCIATION CAN PROVIDE FOR SAID MAINTENANCE.
3. THIS PROPERTY IS LOCATED ON THE FEMA FLOOD INSURANCE RATE MAP NUMBER 10005C0037J. MAP REVISED JANUARY 6 ,2005. ZONE X: UNSHADED. FEMA FLOOD INSURANCE RATE MAP NUMBER 10001C0262J. MAP REVISED JULY 7, 2014. ZONE X: UNSHADED.
4. 8.82 +/- ACRES NON-TIDAL WETLANDS EXIST ON THIS SITE - DELINEATED BY ENVIRONMENTAL RESOURCES, INC.
5. THE DEVELOPMENT WILL BE BUILT IN THREE PHASES.
6. ALL SINGLE-FAMILY DETACHED LOTS SHALL HAVE FIVE-FOOT-WIDE PUBLIC UTILITY EASEMENTS ALONG LOT LINES FOR A TOTAL EASEMENT WIDTH OF AT LEAST TEN (10) FEET ALONG A LOT LINE COMMON TO TWO LOTS. ALL SINGLE-FAMILY ATTACHED LOTS SHALL HAVE A TOTAL EASEMENT WIDTH OF 10' ALONG SHARED SIDE LOT LINES. LOT LINES WITH A COMMON SHARED WALL BETWEEN UNITS WILL NOT HAVE AN EASEMENT ALONG THE LOT LINE. EASEMENTS ALONG PERIMETER BOUNDARIES OF THE SUBDIVISION SHALL BE TEN (10) FEET IN WIDTH ON THE INTERIOR SIDE OF THE BOUNDARY. NO BUILDING, STRUCTURE OR OTHER PERMANENT OBSTRUCTION SHALL BE PLACED ON ANY EASEMENT.
7. THE KENT CONSERVATION DISTRICT RESERVES THE RIGHT TO ADD, DELETE, OR MODIFY ANY EROSION AND SEDIMENT CONTROL MEASURES AS THEY DEEM NECESSARY.
8. ALL DISTURBED AREAS WITHIN THE RIGHT-OF-WAY, BUT NOT IN PAVEMENT, SHALL BE TOPSOILED (6" MINIMUM), FERTILIZED AND SEEDED.
9. THE PROPOSED ENTRANCES/EXITS ARE PROPOSED ONLY, AND ARE SUBJECT TO REVIEW AND APPROVAL BY THE DELAWARE DEPARTMENT OF TRANSPORTATION BEFORE A CONSTRUCTION PERMIT IS ISSUED.
10. A 72 HOUR (MINIMUM) NOTICE SHALL BE GIVEN TO THE DISTRICT PERMIT SUPERVISOR PRIOR TO STARTING ENTRANCE CONSTRUCTION.
11. MISS UTILITY SHALL BE NOTIFIED THREE (3) DAYS PRIOR TO EXCAVATION.
12. ALL SIGNING FOR MAINTENANCE OF TRAFFIC IS THE CONTRACTORS RESPONSIBILITY, AND SHALL FOLLOW THE GUIDELINES SHOWN IN LATEST EDITION OF "DELAWARE TRAFFIC CONTROLS FOR STREETS AND HIGHWAY CONSTRUCTION, MAINTENANCE, UTILITY, AND EMERGENCY OPERATIONS."
13. DESIGN, FABRICATION, AND INSTALLATION OF ALL PERMANENT SIGNING SHALL BE AS OUTLINED IN THE "GUIDE FOR FABRICATION AND INSTALLATION OF TRAFFIC CONTROL DEVICES".
14. THIS PROPERTY IS LOCATED IN THE VICINITY OF LAND USED PRIMARILY FOR AGRICULTURAL PURPOSES UPON WHICH NORMAL AGRICULTURAL USES AND ACTIVITIES HAVE BEEN AFFORDED THE HIGHEST PRIORITY USE STATUS. IT CAN BE ANTICIPATED THAT SUCH AGRICULTURAL USES AND ACTIVITIES MAY NOW OR IN THE FUTURE INVOLVE DUST, NOISE, MANURE AND OTHER ODORS, THE USE OF AGRICULTURAL CHEMICALS, AND NIGHTTIME FARMING OPERATIONS. THE USE AND ENJOYMENT OF THIS PROPERTY IS EXPRESSLY CONDITIONED ON ACCEPTANCE OF ANY ANNOYANCE OR INCONVENIENCE WHICH MAY RESULT FROM ANY SUCH AGRICULTURAL USES AND ACTIVITIES.
15. NO BUILDING PERMIT SHALL BE ISSUED UNTIL EITHER ALL REQUIRED IMPROVEMENTS HAVE BEEN INSTALLED, CONSTRUCTED, OR PLACED FOR THE LOT FOR WHICH THE PERMIT WILL BE ISSUED IN A MANNER ACCEPTABLE BY THE COUNTY AND STATE, OR UNTIL THE DEVELOPER FILES A PERFORMANCE BOND OR OTHER GUARANTEE WITH THE COUNTY FOR ANY UNCOMPLETED PUBLIC OR PRIVATE STREET OR OTHER REQUIRED IMPROVEMENT.
16. ALL PROPOSED BUFFERS ARE TO BE MAINTAINED BY THE DEVELOPER UNTIL SUCH TIME AS A HOMEOWNERS ASSOCIATION CAN PROVIDE FOR SAID MAINTENANCE.
17. ALL LOTS TO HAVE ACCESS FROM INTERNAL SUBDIVISION STREETS AND NO DIRECT ACCESS FROM WILLIAMSVILLE ROAD WILL BE PERMITTED.
18. ALL FIRE LANES, FIRE HYDRANTS AND FIRE DEPARTMENT CONNECTIONS SHALL BE MARKED IN ACCORDANCE WITH THE DELAWARE STATE FIRE PREVENTION REGULATIONS.
19. ALL SINGLE FAMILY HOMES TO BE WOOD FRAME CONSTRUCTION WITH A MAXIMUM BUILDING HEIGHT OF FOUR STORIES, NOT TO EXCEED 48'.
20. COMMON AREA: AN AREA OWNED AND USED IN COMMON BY RESIDENTS OF THE SUBDIVISION FOR RECREATION, LANDSCAPING AND STORM WATER MANAGEMENT.
21. EXISTING UTILITIES ARE SHOWN IN ACCORDANCE WITH THE BEST AVAILABLE INFORMATION. COMPLETENESS OR CORRECTNESS THEREOF IS NOT GUARANTEED. IT SHALL BE THE CONTRACTORS RESPONSIBILITY TO CONTACT THE UTILITY COMPANIES INVOLVED IN ORDER TO SECURE THE MOST ACCURATE INFORMATION AVAILABLE AS TO UTILITY LOCATION AND ELEVATION. NO CONSTRUCTION AROUND OR ADJACENT TO UTILITIES SHALL BEGIN WITHOUT NOTIFYING THEIR OWNERS AT LEAST 48 HOURS IN ADVANCE. THE CONTRACTOR SHALL TAKE THE NECESSARY PRECAUTIONS TO PROTECT THE EXISTING UTILITIES AND MAINTAIN UNINTERRUPTED SERVICE AND ANY DAMAGE DONE TO THEM DUE TO HIS/HER NEGLIGENCE SHALL BE IMMEDIATELY AND COMPLETELY REPAIRED AT THE CONTRACTORS EXPENSE. TO LOCATE EXISTING UTILITIES IN THE FIELD PRIOR TO CONSTRUCTION, THE CONTRACTOR SHALL CONTACT MISS UTILITY OF DELMARVA.
22. NO EASEMENTS WERE VERIFIED PER THIS PLAT.
23. DRAWINGS DO NOT INCLUDE NECESSARY COMPONENTS FOR CONSTRUCTION SAFETY. ALL WORK MUST BE PERFORMED IN COMPLIANCE WITH THE OCCUPATIONAL SAFETY AND HEALTH ACT OF 1970, AS AMENDED AND ALL RULES AND REGULATIONS THERETO APPURTENANT.
24. ALL OPEN SPACE AREAS ON SITE ARE INTENDED FOR LANDSCAPE, RECREATION AND STORMWATER MANAGEMENT PRACTICES AND ARE THE RESPONSIBILITY OF THE DEVELOPER UNTIL A HOMEOWNER'S ASSOCIATION CAN ASSUME OWNERSHIP AND RESPONSIBILITY FOR THE OPEN SPACE.
25. TOPOGRAPHYBOUNDARY SURVEY: NGVD 1983 DATUM SURVEYED BY PENNONI IN 2021 AND AERIAL TOPOGRAPHY PERFORMED BY AXIS GEOSPATIAL, LLC DURING MARCH 2021.

WAIVER REQUEST:

1. SECTION 200-D(3) BLOCK WIDTHS SHALL NOT BE LESS THAN 275 FEET NOR MORE THAN 450 FEET AND SHALL BE PLANED TO SHOW TWO ROWS OF LOTS.

   WESTWOOD INCLUDES ONE SECTION THAT INCLUDED THE COMMUNITY CLUBHOUSE AND ITS ADJACENT BLOCK THAT IS 225 FEET IN WIDTH (FACE OF CURB TO FACE OF CURB) HOWEVER, THIS BLOCK INCLUDES TWO ROWS OF LOTS.

PHASE BREAKDOWN


PHASE NO.	AREA (AC.)	NO. OF LOTS	LOT #
PHASE 1	30.1 AC.	82	(1-27), (155-170), (290-295), (308-340)
PHASE 1 A	2.2 AC.	0	CLUBHOUSE
PHASE 2	10.6 AC.	41	(28-42), (272-273), (282-289), (296-307)
PHASE 3	17.6 AC.	57	(134-154), (171-206)
PHASE 4	32.3 AC.	78	(43-75), (128-133), (207-233), (264-271), (274-281)
PHASE 5	36.4 AC.	82	(76-127), (234-263)

LOT BREAKDOWN

	Single-Family Detached	182 units
	Single-Family Attached (duplex)	158 units
	Total Lots	340 units

TRAFFIC GENERATION - WILLIAMSVILLE RD (KCR 443)

(FULL MOVEMENT)

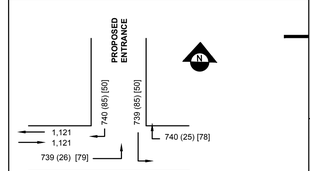

TRAFFIC GENERATION DIAGRAM

ADT PEAK HOUR (A.M.), ADT PEAK HOUR [P.M.]

[1] DIRECTIONAL DISTRIBUTION PROVIDED BY DELDOT
[2] DIRECTIONAL DISTRIBUTION PROVIDED BY ITE MANUAL

DESIGN VEHICLE = WB-40 & SU-30

ROAD TRAFFIC DATA:

FUNCTIONAL CLASSIFICATION - S443 (WILLIAMSVILLE RD.) - MINOR COLLECTOR
POSTED SPEED LIMIT - 40 MPH
AADT = 2,242 TRIPS (FROM 2019 DELDOT TRAFFIC SUMMARY)
10 YEAR PROJECTED AADT= 1.16 x 2,242 TRIPS = 2,601 TRIPS
10 YEAR PROJECTED AADT + SITE ADT = 5,559 TRIPS
TRAFFIC PATTERN GROUP = 7 (FROM 2019 DELDOT TRAFFIC SUMMARY)
PEAK HOUR - 17.82% x 5,559 TRIPS = 991 TRIPS
TRUCK VOLUME - 9.55% X 5,559 TRIPS = 531 TRIPS
DIRECTIONAL DISTRIBUTION = 62.32% / 37.68%

SITE TRAFFIC DATA:

SOURCE: ITE TRIP GENERATION MANUAL 10TH EDITION[2]

EXISTING LAND USE: VACANT FIELD
VACANT LAND - FARM FIELD
PROPOSED LAND USE:
182 DWELLINGS - SINGLE FAMILY DETACHED HOUSING (ITE 210)
Ln(T)=0.92 Ln(X) +2.71 = 1,804 TRIPS (WEEKDAY) (902 ENTER / 902 EXIT)

PEAK HOUR OF ADJACENT STREET TRAFFIC:
AM: T=0.71(X)+4.80 = 134 TRIPS (WEEKDAY) [25% / 75%] (34 / 100)
PM: Ln(T)=0.96Ln(X)+0.20 = 181 TRIPS (WEEKDAY) [63% / 37%] (114 / 67)

158 DWELLINGS - MULTIFAMILY HOUSING (LOW-RISE) (ITE 220)
T=7.56(X)-40.86 = 1,154 TRIPS (WEEKDAY) (577 ENTER / 577 EXIT)

PEAK HOUR OF ADJACENT STREET TRAFFIC:
AM: Ln(T)=0.95Ln(X)-0.51 = 74 TRIPS (WEEKDAY) [23% / 77%] (17 / 57)
PM: Ln(T)=0.89Ln(X)-0.02 = 89 TRIPS (WEEKDAY) [63% / 37%] (56 / 33)
DIRECTIONAL DISTRIBUTION:
50% TO AND FROM THE EAST (1,479 TRIPS) (25)[78] ENTER & (85)[50] EXIT
50% TO AND FROM THE WEST (1,479 TRIPS) (26)[79] ENTER & (85)[50] EXIT
TOTAL NEW TRIPS = 2,958 ADT
SITE TRUCK TRAFFIC = 148 TRIPS (5%)

PENNONI ASSOCIATES INC.
18072 Davidson Drive
Milton, DE 19968
T 302.684.8030 F 302.684.8054

ALL DIMENSIONS MUST BE VERIFIED BY CONTRACTOR AND OWNER MUST BE NOTIFIED OF ANY DISCREPANCIES BEFORE PROCEEDING WITH WORK

ALAN M. DECKTOR LICENSE No. 17771 DELAWARE PROFESSIONAL ENGINEER 3/1/2022

WESTWOOD SUBDIVISION

WILLIAMSVILLE ROAD
MILFORD, DE 19963

PRELIMINARY SUBDIVISION PLAT KEY SHEET

RIBERA DEVELOPMENT, LLC
8684 VETERANS HIGHWAY, SUITE 203
MILLERSVILLE, MD 21108

BY	REVISIONS	NO.	DATE
EOC	REVISED PER CITY OF MILFORD COMMENTS	2	2022-03-11
EOC	REVISED PER CITY OF MILFORD COMMENTS	1	2021-11-12

ALL DOCUMENTS PREPARED BY PENNONI ASSOCIATES ARE INSTRUMENTS OF SERVICE IN RESPECT OF THE PROJECT. THEY ARE NOT INTENDED OR REPRESENTED TO BE SUITABLE FOR REUSE BY OWNER OR OTHERS ON THE EXTENSIONS OF THE PROJECT OR ON ANY OTHER PROJECT. ANY REUSE WITHOUT WRITTEN VERIFICATION OR ADAPTATION BY PENNONI ASSOCIATES FOR THE SPECIFIC PURPOSE INTENDED WILL BE AT OWNERS SOLE RISK AND WITHOUT LIABILITY OR LEGAL EXPOSURE TO PENNONI ASSOCIATES AND OWNER SHALL INDEMNIFY AND HOLD HARMLESS PENNONI ASSOCIATES FROM ALL CLAIMS, DAMAGES, LOSSES AND EXPENSES ARISING OUT OF OR RESULTING THEREFROM.

PROJECT	RIBER20002
DATE	2022-03-09
DRAWING SCALE	1" = 150'
DRAWN BY	EOC/EWW
APPROVED BY	AMD

PP1001

SHEET 3 OF 15

U:\Accounts\RIBER\RIBER20002 - Draper Farm\DESIGN_SHEETS\PP1001.dwg PLOTTED: 3/11/2022 1:27 PM, BY: Emmanuel Chiaka PLOTSTYLE: Pennoni MCS.ctb PROJECT STATUS: —

SITE KEYED NOTES

G1	PROPOSED STORMWATER FACITILTY, TYP.
G2	SINGLE FAMILY DETACHED LOT
G3	SINGLE FAMILY ATTACHED LOT
G4	EXISTING RAILROAD
G5	PROP. TREE LINE
G6	25' WETLANDS BUFFER
G7	30' BUFFER ADJACENT RAIL ROAD
G8	PROPOSED STREET TREES, TYP.
G9	WETLANDS AREA
G10	EX. TREE LINE
G14	PROP. STOP SIGN, TYP.
G16	PROP. ADA CURB RAMP, DELDOT TYPE 1, TYP.

MATCHLINE: PLAN SHEET PP1006

MATCHLINE: PLAN SHEET PP1003

PENNONI ASSOCIATES INC.
18072 Davidson Drive
Milton, DE 19968
T 302.684.8030 F 302.684.8054

ALL DIMENSIONS MUST BE VERIFIED BY CONTRACTOR AND OWNER MUST BE NOTIFIED OF ANY DISCREPANCIES BEFORE PROCEEDING WITH WORK

ALAN M. DECKTOR LICENSE No. 17771 DELAWARE PROFESSIONAL ENGINEER 3/10/22

WESTWOOD SUBDIVISION

WILLIAMSVILLE ROAD
MILFORD, DE 19963

PRELIMINARY SUBDIVISION PLAT

RIBERA DEVELOPMENT, LLC
8684 VETERANS HIGHWAY, SUITE 203
MILLERSVILLE, MD 21108

NO.	DATE	REVISIONS	BY
2	2022-03-11	REVISED PER CITY OF MILFORD COMMENTS	EOC
1	2021-11-12	REVISED PER CITY OF MILFORD COMMENTS	EOC

ALL DOCUMENTS PREPARED BY PENNONI ASSOCIATES ARE INSTRUMENTS OF SERVICE IN RESPECT OF THE PROJECT. THEY ARE NOT INTENDED OR REPRESENTED TO BE SUITABLE FOR REUSE BY OWNER OR OTHERS ON THE EXTENSIONS OF THE PROJECT OR ON ANY OTHER PROJECT. ANY REUSE WITHOUT WRITTEN VERIFICATION OR ADAPTATION BY PENNONI ASSOCIATES FOR THE SPECIFIC PURPOSE INTENDED WILL BE AT OWNERS SOLE RISK AND WITHOUT LIABILITY OR LEGAL EXPOSURE TO PENNONI ASSOCIATES; AND OWNER SHALL INDEMNIFY AND HOLD HARMLESS PENNONI ASSOCIATES FROM ALL CLAIMS, DAMAGES, LOSSES AND EXPENSES ARISING OUT OF OR RESULTING THEREFROM.

PROJECT	RIBER20002
DATE	2021-03-18
DRAWING SCALE	1"=50'
DRAWN BY	EOC/EWW
APPROVED BY	AMD

PP1002

SHEET 4 OF 15

U:\Accounts\RIBER\RIBER20002 - Draper Farm\DESIGN_SHEETS\PP1002.dwg PLOTTED: 3/11/2022 2:42 PM, BY: Emmanuel Chioka PLOTSTYLE: Pennoni NCS.stb PROJECT STATUS: —

SITE KEYED NOTES

G1	PROPOSED STORMWATER FACILITY, TYP.
G2	SINGLE FAMILY DETACHED LOT
G3	SINGLE FAMILY ATTACHED LOT
G4	EXISTING RAILROAD
G5	PROP. TREE LINE
G6	25' WETLANDS BUFFER
G7	30' BUFFER ADJACENT RAIL ROAD
G8	PROPOSED STREET TREES, TYP.
G9	WETLANDS AREA
G10	EX. TREE LINE
G12	EXISTING POND
G14	PROP. STOP SIGN, TYP.
G16	PROP. ADA CURB RAMP, DELDOT TYPE 1, TYP.
G17	GENERATOR PAD
G18	ELECTRICAL CABINET
G19	PRECAST CONCRETE VALVE VAULT
G20	6' HIGH PRIVATE FENCE WITH DOUBLE SWING GATE

MATCHLINE: PLAN SHEET PP1002

MATCHLINE: PLAN SHEET PP1004

MATCHLINE: PLAN SHEET PP1007

PENNONI ASSOCIATES INC.
18072 Davidson Drive
Milton, DE 19968
T 302.684.8030 F 302.684.8054

ALL DIMENSIONS MUST BE VERIFIED BY CONTRACTOR AND OWNER MUST BE NOTIFIED OF ANY DISCREPANCIES BEFORE PROCEEDING WITH WORK

ALAN M. DECKTOR LICENSE No. 17771 DELAWARE PROFESSIONAL ENGINEER 3/18/2022

WESTWOOD SUBDIVISION

PRELIMINARY SUBDIVISION PLAT

WILLIAMSVILLE ROAD
MILFORD, DE 19963

RIBERA DEVELOPMENT, LLC
8684 VETERANS HIGHWAY, SUITE 203
MILLERSVILLE, MD 21108

NO.	DATE	REVISIONS	BY
2	2022-03-11	REVISED PER CITY OF MILFORD COMMENTS	EOC
1	2021-11-12	REVISED PER CITY OF MILFORD COMMENTS	EOC

ALL DOCUMENTS PREPARED BY PENNONI ASSOCIATES ARE INSTRUMENTS OF SERVICE IN RESPECT OF THE PROJECT. THEY ARE NOT INTENDED OR REPRESENTED TO BE SUITABLE FOR REUSE BY OWNER OR OTHERS ON THE EXTENSIONS OF THE PROJECT OR ON ANY OTHER PROJECT. ANY REUSE WITHOUT WRITTEN VERIFICATION OR ADAPTATION BY PENNONI ASSOCIATES FOR THE SPECIFIC PURPOSE INTENDED WILL BE AT OWNERS SOLE RISK AND WITHOUT LIABILITY OR LEGAL EXPOSURE TO PENNONI ASSOCIATES, AND OWNER SHALL INDEMNIFY AND HOLD HARMLESS PENNONI ASSOCIATES FROM ALL CLAIMS, DAMAGES, LOSSES AND EXPENSES ARISING OUT OF OR RESULTING THEREFROM.

PROJECT	RIBER20002
DATE	2021-03-18
DRAWING SCALE	1"=50'
DRAWN BY	EOC/EWW
APPROVED BY	AMD

PP1003

SHEET 5 OF 15

U:\Accounts\RIBER\RIBER20002 - Draper Farm\DESIGN_SHEETS\PP1003.dwg PLOTTED: 3/11/2022 2:48 PM BY: Emmanuel Owuka PLOTSTYLE: Pennoni NCS.stb PROJECT STATUS: —

SITE KEYED NOTES

G1	PROPOSED STORMWATER FACITILTY, TYP.
G2	SINGLE FAMILY DETACHED LOT
G3	SINGLE FAMILY ATTACHED LOT
G4	EXISTING RAILROAD
G7	30' BUFFER ADJACENT RAIL ROAD
G8	PROPOSED STREET TREES, TYP.
G10	EX. TREE LINE
G13	COMMUNITY CLUBHOUSE/POOL AMENITY AREA
G14	PROP. STOP SIGN, TYP.
G15	PROP. ONE WAY SIGN (WITHIN SAWTOOTH ISLAND) DIRECTING TRAFFIC TO THE RIGHT
G16	PROP. ADA CURB RAMP, DELDOT TYPE 1, TYP.
G17	GENERATOR PAD
G18	ELECTRICAL CABINET
G19	PRECAST CONCRETE VALVE VAULT
G20	6' HIGH PRIVATE FENCE WITH DOUBLE SWING GATE

LEDNUM DRIVE - MINOR (50' ROW)
PUBLIC - DEDICATED TO CITY OF MILFORD

TEABERRY DRIVE - MINOR (50' ROW)
PUBLIC - DEDICATED TO CITY OF MILFORD

RED CEDAR DRIVE
MINOR (50' ROW)
PUBLIC - DEDICATED TO CITY OF MILFORD

EAST STERLING GREEN AVE. - MINOR (50' ROW)
PUBLIC - DEDICATED TO CITY OF MILFORD

VIEWPOINT CIRCLE
PUBLIC - DEDICATED TO CITY OF MILFORD
MINOR (50' ROW)(ONE WAY)

RED CEDAR DRIVE
MINOR (50' ROW)
PUBLIC - DEDICATED TO CITY OF MILFORD

CREEKSIDE LANE - MINOR (50' ROW)
PUBLIC - DEDICATED TO CITY OF MILFORD

CLOUDED SKY COURT
MINOR (50' ROW)
PUBLIC - DEDICATED TO CITY OF MILFORD

RED CEDAR DRIVE
MINOR (50' ROW)
PUBLIC - DEDICATED TO CITY OF MILFORD

PROPOSED STORMWATER FACILITY #14
PROPOSED STORMWATER FACILITY #9
PROPOSED STORMWATER FACILITY #10
PROPOSED STORMWATER FACILITY #13
20' WIDE DRAINAGE EASEMENT
PROP STORMWATER 15" PIPE, TYP.
EDGE OF SOURCE WATER PROTECTION AREA
OPEN SPACE E 0.77 AC.
OPEN SPACE F 1.44 AC.
OPEN SPACE G 13.25 AC.
OPEN SPACE H 1.14 AC.
OPEN SPACE I 0.17 AC.
OPEN SPACE J 0.88 AC.
OPEN SPACE M 0.33 AC.
OPEN SPACE N 0.95 AC.
OPEN SPACE O 0.70 AC.
OPEN SPACE P 0.34 AC.
COMMUNITY CLUBHOUSE TO BE APPROVED UNDER A SEPARATE PLAN
PROPOSED POOL CLUBHOUSE 2,500 SF 1-STORY
PROP. PICKLEBALL COURTS
PROPOSED COMMUNITY GARDEN
PROPOSED PLANTING BED
VILLAGE GREEN
PROP. WALKING TRAIL
PROP. SEWER LINE, TYP.
PROP. 48" SEWER MAN HOLE, TYP.
PROP. WATER TEE, TYP.
PROP.WATER LINE, TYP.

MATCHLINE: PLAN SHEET PP1003
MATCHLINE: PLAN SHEET PP1005
MATCHLINE: PLAN SHEET PP1008

0 50' 100'

PENNONI ASSOCIATES INC.
18072 Davidson Drive
Milton, DE 19968
T 302.684.8030 F 302.684.8054

ALL DIMENSIONS MUST BE VERIFIED BY CONTRACTOR AND OWNER MUST BE NOTIFIED OF ANY DISCREPANCIES BEFORE PROCEEDING WITH WORK

ALAN M. DECKTOR — LICENSE — No. 17771 — DELAWARE — PROFESSIONAL ENGINEER — 3/7/2022

WESTWOOD SUBDIVISION

WILLIAMSVILLE ROAD
MILFORD, DE 19963

PRELIMINARY SUBDIVISION PLAT

RIBERA DEVELOPMENT, LLC
8684 VETERANS HIGHWAY, SUITE 203
MILLERSVILLE, MD 21108

BY	NO.	DATE	REVISIONS
EOC	2	2022-03-11	REVISED PER CITY OF MILFORD COMMENTS
EOC	1	2021-11-12	REVISED PER CITY OF MILFORD COMMENTS


ALL DOCUMENTS PREPARED BY PENNONI ASSOCIATES ARE INSTRUMENTS OF SERVICE IN RESPECT OF THE PROJECT. THEY ARE NOT INTENDED OR REPRESENTED TO BE SUITABLE FOR REUSE BY OWNER OR OTHERS ON THE EXTENSIONS OF THE PROJECT OR ON ANY OTHER PROJECT. ANY REUSE WITHOUT WRITTEN VERIFICATION OR ADAPTATION BY PENNONI ASSOCIATES FOR THE SPECIFIC PURPOSE INTENDED WILL BE AT OWNERS SOLE RISK AND WITHOUT LIABILITY OR LEGAL EXPOSURE TO PENNONI ASSOCIATES; AND OWNER SHALL INDEMNIFY AND HOLD HARMLESS PENNONI ASSOCIATES FROM ALL CLAIMS, DAMAGES, LOSSES AND EXPENSES ARISING OUT OF OR RESULTING THEREFROM.

PROJECT	RIBER20002
DATE	2021-03-18
DRAWING SCALE	1"=50'
DRAWN BY	EOC/EWW
APPROVED BY	AMD

PP1004

SHEET 6 OF 15

U:\Accounts\RIBER\RIBER20002 - Draper Farm\DESIGN_SHEETS\PP1004.dwg PLOTTED: 3/11/2022 2:43 PM, BY: Emmanuel Oliveka PLOTSTYLE: Pennoni NCS.ctb PROJECT STATUS: —

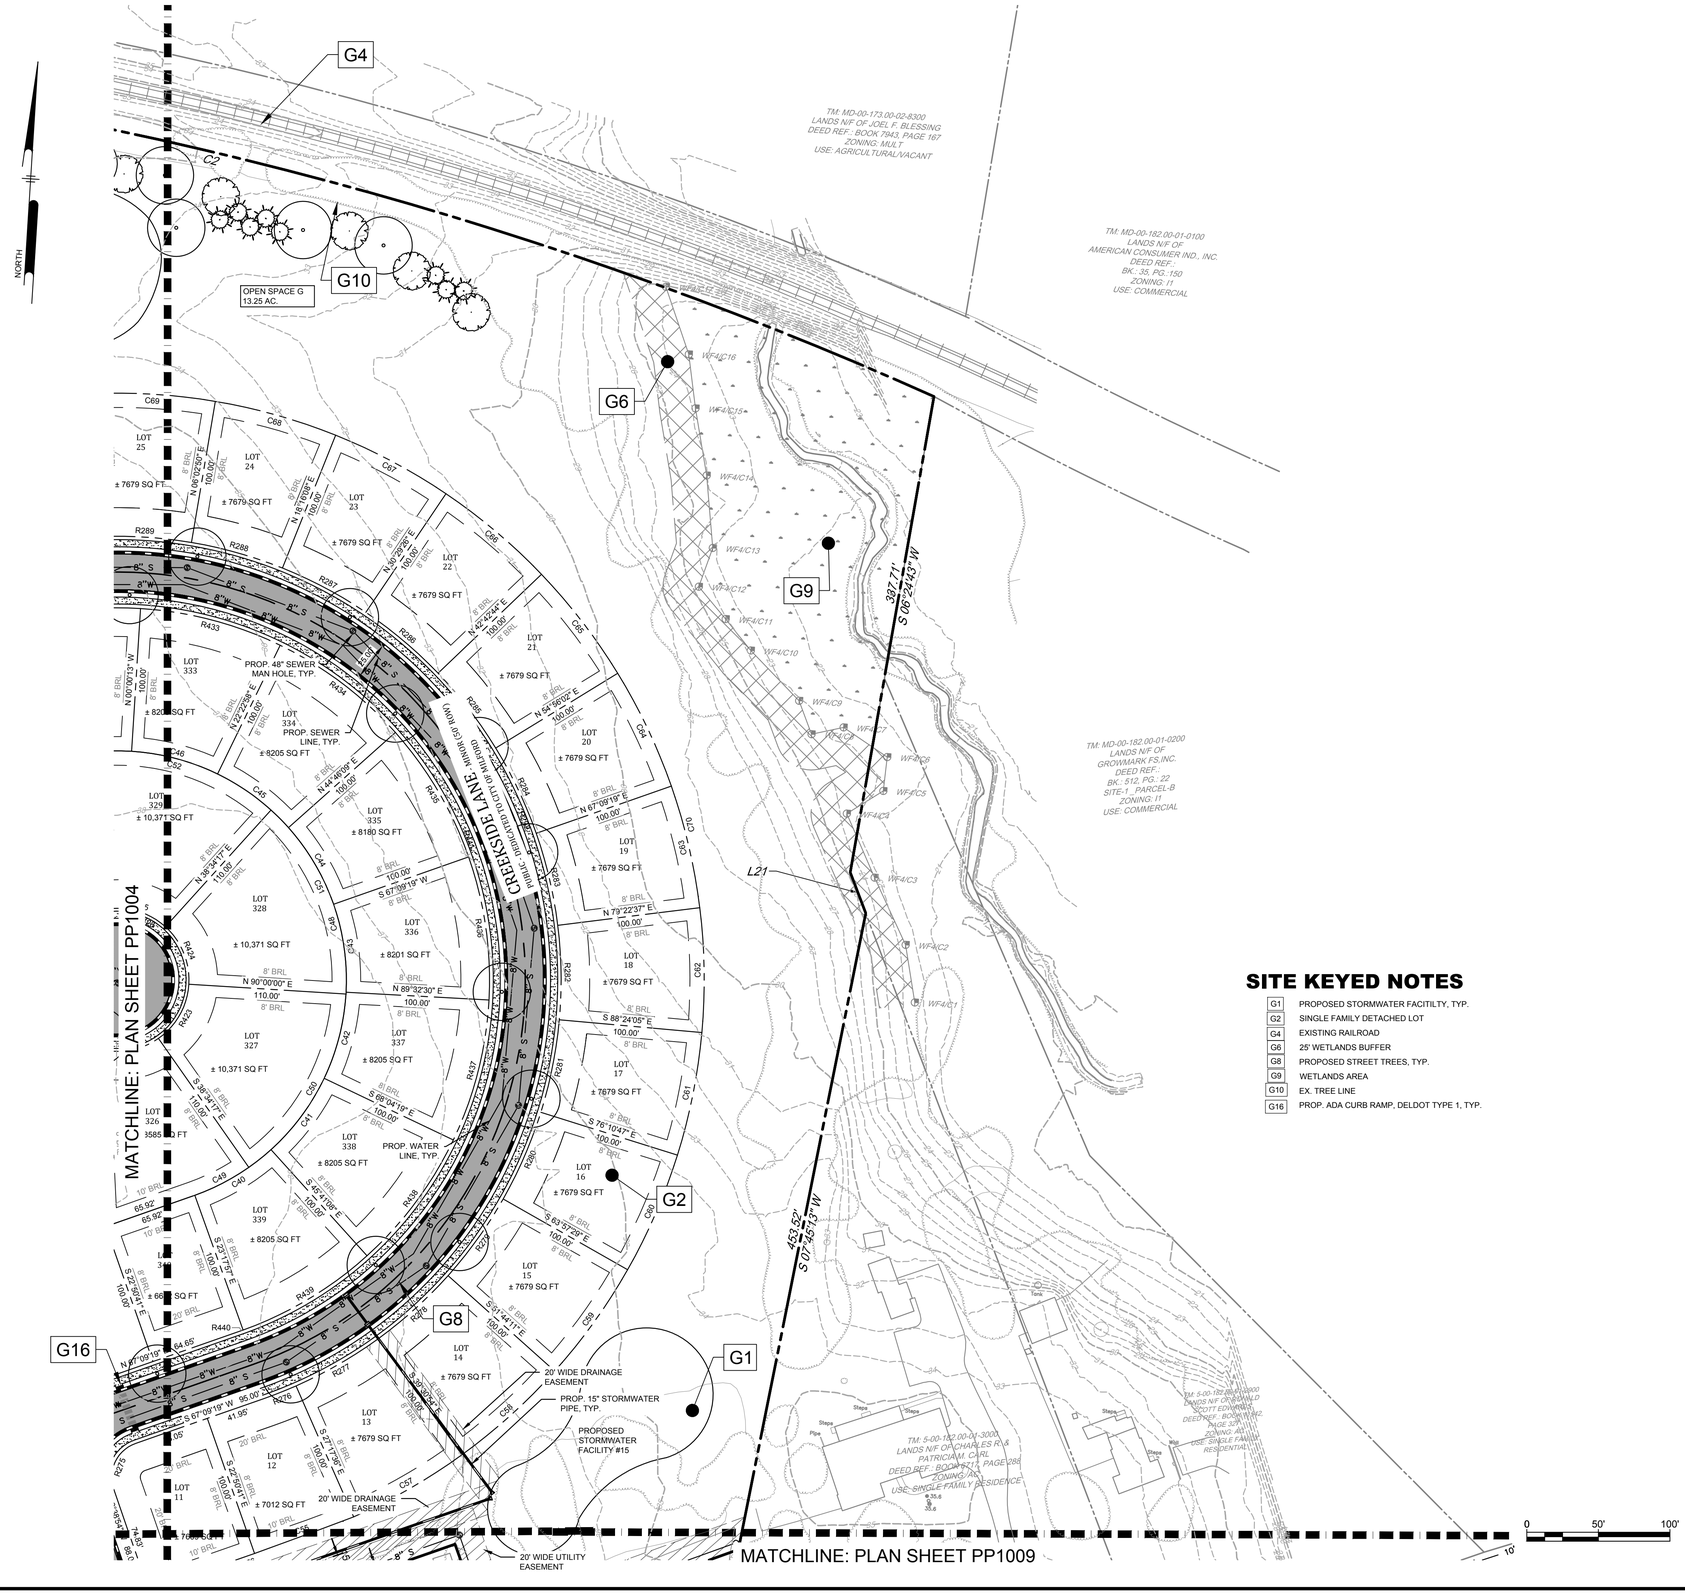

SITE KEYED NOTES

G1	PROPOSED STORMWATER FACIITILTY, TYP.
G2	SINGLE FAMILY DETACHED LOT
G4	EXISTING RAILROAD
G6	25' WETLANDS BUFFER
G8	PROPOSED STREET TREES, TYP.
G9	WETLANDS AREA
G10	EX. TREE LINE
G16	PROP. ADA CURB RAMP, DELDOT TYPE 1, TYP.

PENNONI ASSOCIATES INC.
18072 Davidson Drive
Milton, DE 19968
T 302.684.8030 F 302.684.8054

ALL DIMENSIONS MUST BE VERIFIED BY CONTRACTOR AND OWNER MUST BE NOTIFIED OF ANY DISCREPANCIES BEFORE PROCEEDING WITH WORK

ALAN M. DECKTOR — LICENSE — No. 17771 — DELAWARE — PROFESSIONAL ENGINEER
3/11/2022

WESTWOOD SUBDIVISION

WILLIAMSVILLE ROAD
MILFORD, DE 19963

PRELIMINARY SUBDIVISION PLAT

RIBERA DEVELOPMENT, LLC
8684 VETERANS HIGHWAY, SUITE 203
MILLERSVILLE, MD 21108

NO.	DATE	REVISIONS	BY
2	2022-03-11	REVISED PER CITY OF MILFORD COMMENTS	EOC
1	2021-11-12	REVISED PER CITY OF MILFORD COMMENTS	EOC


ALL DOCUMENTS PREPARED BY PENNONI ASSOCIATES ARE INSTRUMENTS OF SERVICE IN RESPECT OF THE PROJECT. THEY ARE NOT INTENDED OR REPRESENTED TO BE SUITABLE FOR REUSE BY OWNER OR OTHERS ON THE EXTENSIONS OF THE PROJECT OR ON ANY OTHER PROJECT. ANY REUSE WITHOUT WRITTEN VERIFICATION OR ADAPTATION BY PENNONI ASSOCIATES FOR THE SPECIFIC PURPOSE INTENDED WILL BE AT OWNERS SOLE RISK AND WITHOUT LIABILITY OR LEGAL EXPOSURE TO PENNONI ASSOCIATES; AND OWNER SHALL INDEMNIFY AND HOLD HARMLESS PENNONI ASSOCIATES FROM ALL CLAIMS, DAMAGES, LOSSES AND EXPENSES ARISING OUT OF OR RESULTING THEREFROM.

PROJECT	RIBER20002
DATE	2021-03-18
DRAWING SCALE	1"=50'
DRAWN BY	EOC/EWW
APPROVED BY	AMD

PP1005

SHEET 7 OF 15

U:\Accounts\RIBER\RIBER20002 - Draper Farm\[DESIGN]_SHEETS\PP1005.dwg PLOTTED: 3/11/2022 3:03 PM, BY: Emmanuel Chiwaka PLOTSTYLE: Pennoni MCS.stb PROJECT STATUS: —

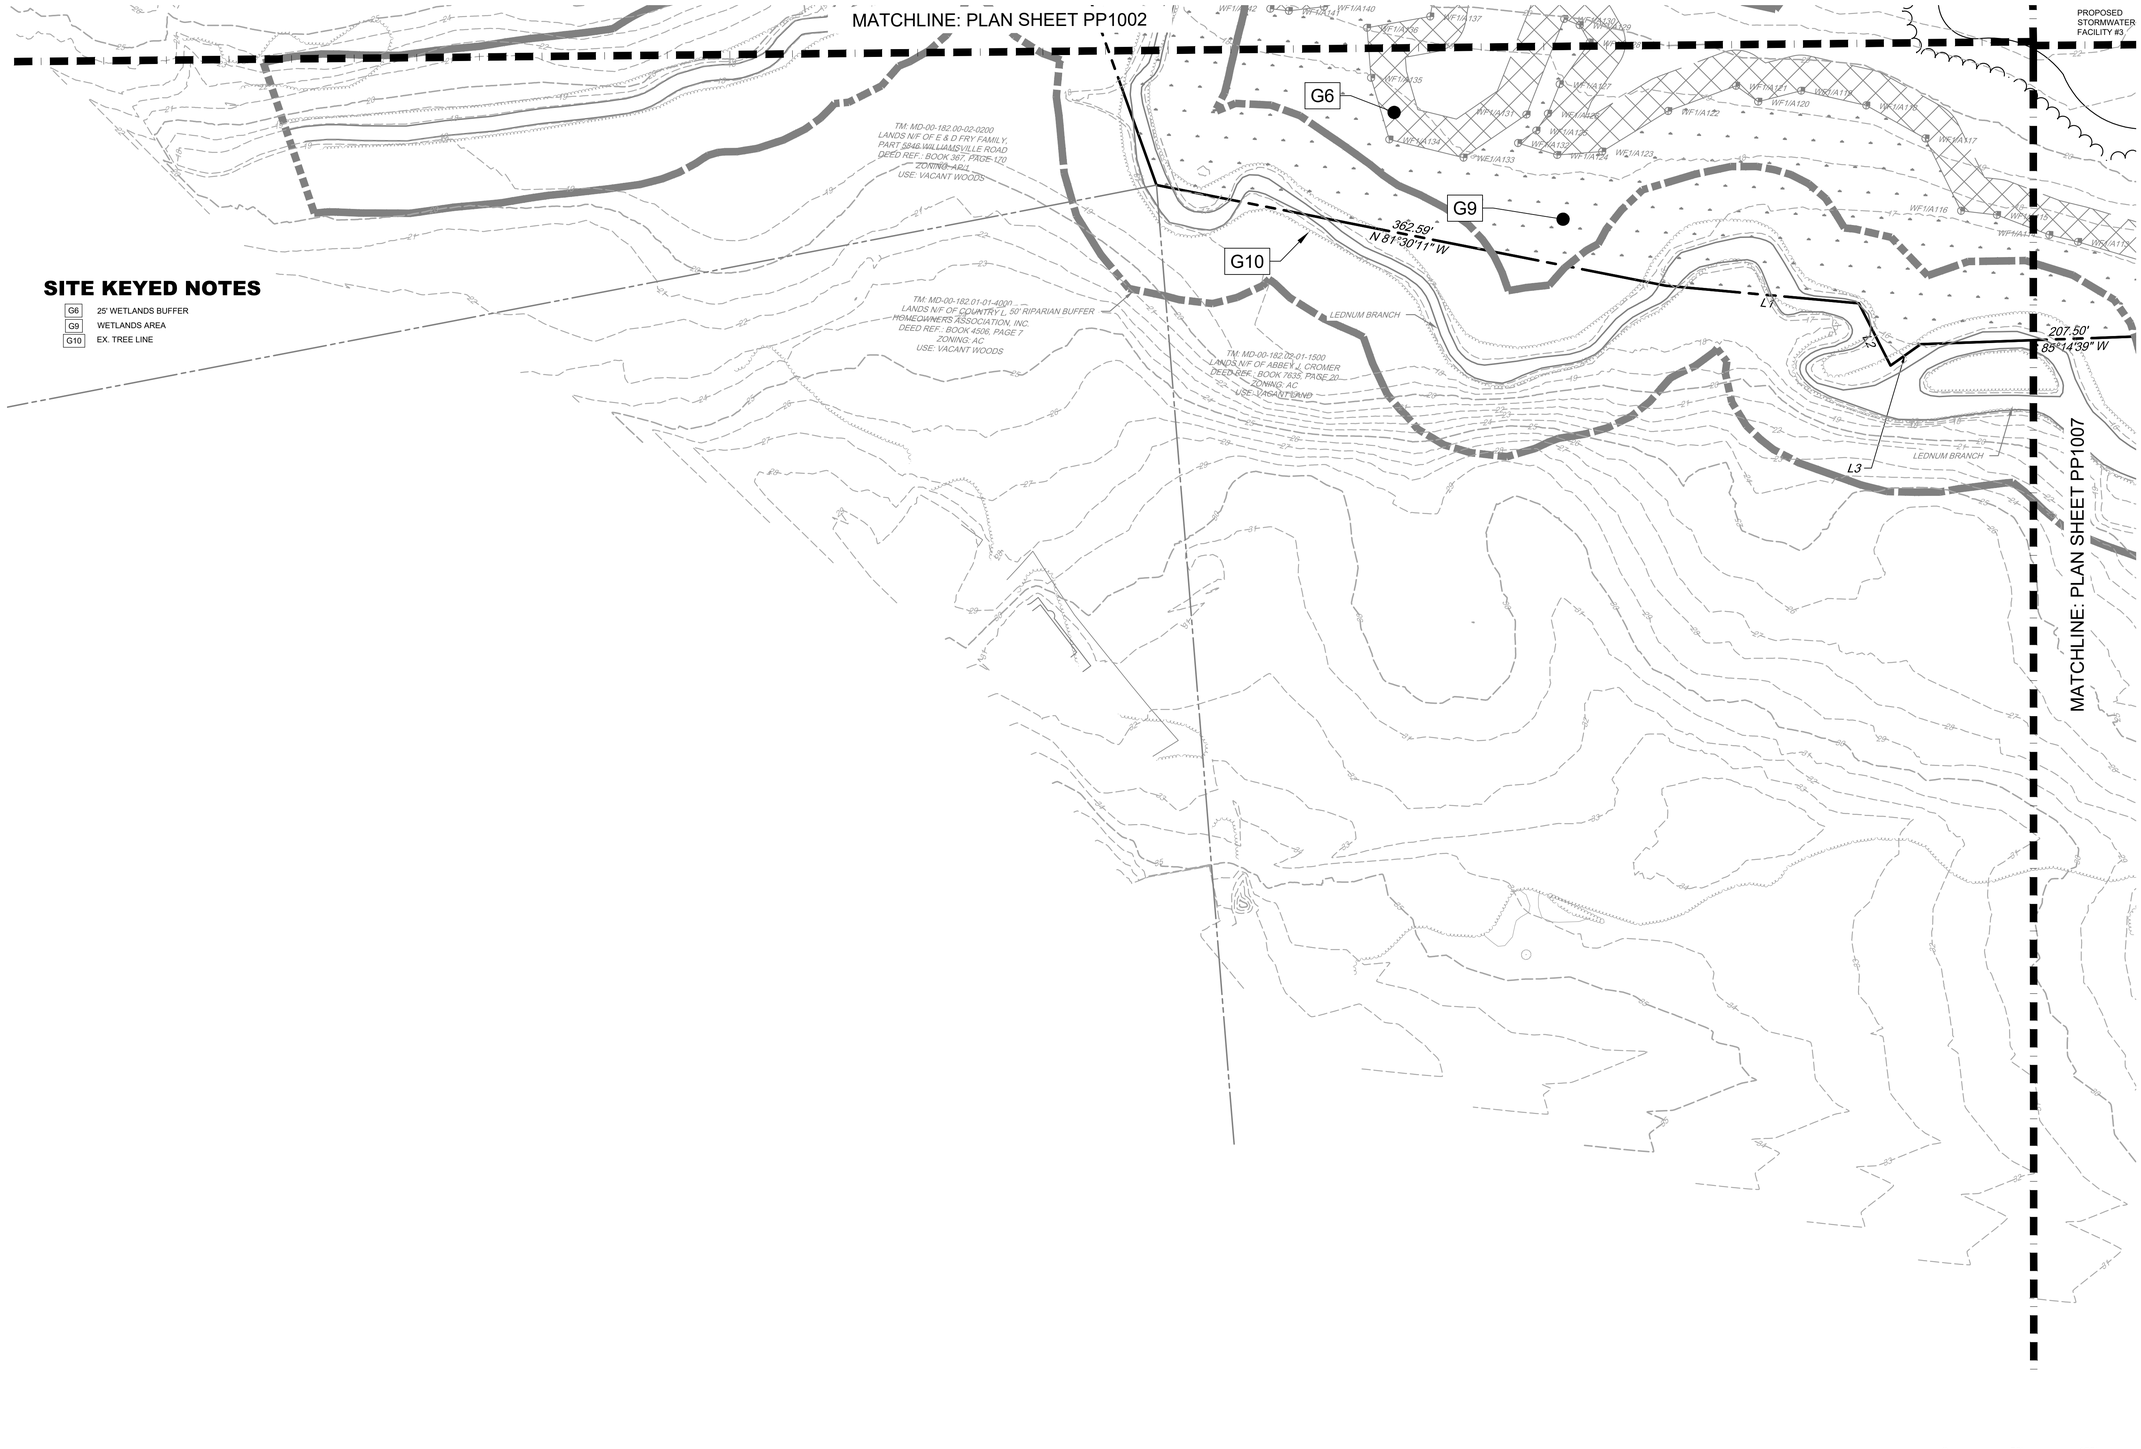

PENNONI ASSOCIATES INC.
18072 Davidson Drive
Milton, DE 19968
T 302.684.8030 F 302.684.8054

ALL DIMENSIONS MUST BE VERIFIED BY CONTRACTOR AND OWNER MUST BE NOTIFIED OF ANY DISCREPANCIES BEFORE PROCEEDING WITH WORK

ALAN M. DECKTOR LICENSE No. 17771 DELAWARE PROFESSIONAL ENGINEER 3/11/2022

WESTWOOD SUBDIVISION

WILLIAMSVILLE ROAD
MILFORD, DE 19963

PRELIMINARY SUBDIVISION PLAT

RIBERA DEVELOPMENT, LLC
8684 VETERANS HIGHWAY, SUITE 203
MILLERSVILLE, MD 21108

NO.	DATE	REVISIONS	BY
2	2022-03-11	REVISED PER CITY OF MILFORD COMMENTS	EOC
1	2021-11-2	REVISED PER CITY OF MILFORD COMMENTS	EOC

ALL DOCUMENTS PREPARED BY PENNONI ASSOCIATES ARE INSTRUMENTS OF SERVICE IN RESPECT OF THE PROJECT. THEY ARE NOT INTENDED OR REPRESENTED TO BE SUITABLE FOR REUSE BY OWNER OR OTHERS ON THE EXTENSIONS OF THE PROJECT OR ON ANY OTHER PROJECT. ANY REUSE WITHOUT WRITTEN VERIFICATION OR ADAPTATION BY PENNONI ASSOCIATES FOR THE SPECIFIC PURPOSE INTENDED WILL BE AT OWNERS SOLE RISK AND WITHOUT LIABILITY OR LEGAL EXPOSURE TO PENNONI ASSOCIATES; AND OWNER SHALL INDEMNIFY AND HOLD HARMLESS PENNONI ASSOCIATES FROM ALL CLAIMS, DAMAGES, LOSSES AND EXPENSES ARISING OUT OF OR RESULTING THEREFROM.

PROJECT	RIBER20002
DATE	2021-03-18
DRAWING SCALE	1"=50'
DRAWN BY	EOC/EWW
APPROVED BY	AMD

PP1006

SHEET 8 OF 15

U:\Accounts\RIBER\RIBER20002 - Draper Farm\DESIGN_SHEETS\PP1006.dwg PLOTTED: 3/11/2022 2:51 PM, BY: Emmanuel Cinceka PLOTSTYLE: Pennoni NCS.stb PROJECT STATUS: —

MATCHLINE: PLAN SHEET PP1003

MATCHLINE: PLAN SHEET PP1006

MATCHLINE: PLAN SHEET PP1008

SITE KEYED NOTES

G1	PROPOSED STORMWATER FACITILTY, TYP.
G2	SINGLE FAMILY DETACHED LOT
G3	SINGLE FAMILY ATTACHED LOT
G5	PROP. TREE LINE
G6	25' WETLANDS BUFFER
G7	30' BUFFER ADJACENT RAIL ROAD
G8	PROPOSED STREET TREES, TYP.
G9	WETLANDS AREA
G10	EX. TREE LINE
G11	10' DEL DOT SHARED USAGE PATH
G14	PROP. STOP SIGN, TYP.
G16	PROP. ADA CURB RAMP, DELDOT TYPE 1, TYP.

WEST STERLING GREEN AVE. - MINOR (50' ROW)
PUBLIC - DEDICATED TO CITY OF MILFORD

BOXELDER PLACE
PUBLIC - DEDICATED TO CITY OF MILFORD

WILLIAMSVILLE ROAD (K-CR-443)
EX. R.O.W. = 50' / MINOR COLLECTOR (STATE MAINTAINED)

PROPOSED STORMWATER FACILITY #3
PROPOSED STORMWATER FACILITY #5
PROPOSED STORMWATER FACILITY #6
PROPOSED PUMP STATION: INV: 20.0±
PUMP STATION ± 6211 SQ FT
PROPOSED WET WELL: DEPTH: 15.0±
PROP. WALKING PATH TIE INTO EXISTING TRAIL
EXISTING NATURAL TRAIL TO REMAIN UNDISTURBED
PROP. 48" SEWER MAN HOLE, TYP.
PROP. WATER LINE, TYP.
PROP. SEWER LINE, TYP.
PROP. WATER TEE, TYP.
PROP. 15" STORMWATER PIPE, TYP.
PROP. FORCE MAIN, TYP.
8" TERMINAL CO
20' WIDE DRAINAGE EASEMENT
20' WIDE UTILITY EASEMENT
OPEN SPACE K 4.75 AC.
OPEN SPACE L 1.01 AC.
SEWER STUB FOR FUTURE CONNECTION
SITE BENCHMARK #1 IRON PIPE FOUND N: 332974.8527 E: 644140.3033 ELEV. 26.60
AN VARYING RIGHT-OF-WAY (± 36,583 S.F.) IS HEREBY DEDICATED TO THE STATE OF DELAWARE, AS PER THIS PLAT
A 15.00' WIDE PERMANENT EASEMENT CONTAINING ± 29,302 S.F IS HEREBY ESTABLISHED FOR THE STATE OF DELAWARE AS PER THIS PLAT
LEDNUM BRANCH
EXISTING CENTER LINE
EXISTING DITCH
50' RIPARIAN BUFFER
TM: MD-00-182.00-02-0312 LANDS N/F OF JULIE ANN PASKEY-SITES DEED REF.: BOOK 7308, PAGE 94 ZONING: AC USE: VACANT WOODS
TM: MD-00-182.00-02-0500 LANDS N/F OF JULIE ANN PASKEY-SITES DEED REF.: BOOK 7306, PAGE 91 ZONING: AC USE: VACANT WOODS
TM: MD-00-182.00-02-0100 LANDS N/F OF RAY DRUMHELLER DEED REF.: BOOK 3460, PAGE 176 ZONING: AC USE: RESIDENCE
TM: MD-00-182.00-02-0200 LANDS N/F OF RAY DRUMHELLER DEED REF.: BOOK 23, PAGE 89 ZONING: AC USE: RESIDENCE
TM: MD-00-182.00-02-0700 LANDS N/F OF JANET M. SHAWO DEED REF.: BOOK 30, PAGE 371 ZONING: AC USE: RESIDENCE

0 50' 100'

PENNONI ASSOCIATES INC.
180/2 Davidson Drive
Milton, DE 19968
T 302.684.8030 F 302.684.8054

ALL DIMENSIONS MUST BE VERIFIED BY CONTRACTOR AND OWNER MUST BE NOTIFIED OF ANY DISCREPANCIES BEFORE PROCEEDING WITH WORK

ALAN M. DECKTOR LICENSE No. 17771 DELAWARE PROFESSIONAL ENGINEER 3/18/22

WESTWOOD SUBDIVISION

WILLIAMSVILLE ROAD
MILFORD, DE 19963

PRELIMINARY SUBDIVISION PLAT

RIBERA DEVELOPMENT, LLC
8684 VETERANS HIGHWAY, SUITE 203
MILLERSVILLE, MD 21108

NO.	DATE	REVISIONS	BY
2	2022-03-11	REVISED PER CITY OF MILFORD COMMENTS	EOC
1	2021-11-12	REVISED PER CITY OF MILFORD COMMENTS	EOC

ALL DOCUMENTS PREPARED BY PENNONI ASSOCIATES ARE INSTRUMENTS OF SERVICE IN RESPECT OF THE PROJECT. THEY ARE NOT INTENDED OR REPRESENTED TO BE SUITABLE FOR REUSE BY OWNER OR OTHERS ON THE EXTENSIONS OF THE PROJECT OR ON ANY OTHER PROJECT. ANY REUSE WITHOUT WRITTEN VERIFICATION OR ADAPTATION BY PENNONI ASSOCIATES FOR THE SPECIFIC PURPOSE INTENDED WILL BE AT OWNERS SOLE RISK AND WITHOUT LIABILITY OR LEGAL EXPOSURE TO PENNONI ASSOCIATES, AND OWNER SHALL INDEMNIFY AND HOLD HARMLESS PENNONI ASSOCIATES FROM ALL CLAIMS, DAMAGES, LOSSES AND EXPENSES ARISING OUT OF OR RESULTING THEREFROM.

PROJECT	RIBER20002
DATE	2021-03-18
DRAWING SCALE	1"=50'
DRAWN BY	EOC/EWW
APPROVED BY	AMD

PP1007

SHEET 9 OF 15

U:\Accounts\RIBER\RIBER20002 - Draper Farm\DESIGN_SHEETS\PP1007.dwg PLOTTED: 3/11/2022 2:54 PM, BY: Emmanuel Chinaka PLOTSTYLE: Pennoni MCS.stb PROJECT STATUS: —

MATCHLINE: PLAN SHEET PP1004

MATCHLINE: PLAN SHEET PP1007

MATCHLINE: PLAN SHEETPP1009

VIEWPOINT CIRCLE
PUBLIC - DEDICATED TO CITY OF MILFORD
MINOR (50' ROW/ONE WAY)

RED CEDAR DRIVE
PUBLIC (DEDICATED TO CITY OF MILFORD
MINOR (50' ROW)

MAPLEDUST DRIVE
PUBLIC (DEDICATED TO CITY OF MILFORD
MINOR (50' ROW)

SASSAFRAS AVE.
PUBLIC - DEDICATED TO CITY OF MILFORD
MINOR (50' ROW)

MULBERRY BLVD.
PUBLIC (DEDICATED TO CITY OF MILFORD
MINOR (50' ROW)

WILLIAMSVILLE ROAD (KCR-443)
EX R/W = 50' | MINOR COLLECTOR (STATE MAINTAINED)

OPEN SPACE I
1.14 AC.

OPEN SPACE J
0.88 AC.

OPEN SPACE N
0.95 AC.

OPEN SPACE O
0.70 AC.

OPEN SPACE M
0.93 AC.

PROPOSED COMMUNITY GARDEN

PROP. WATER LINE, TYP.

PROPOSED PLANTING BED VILLAGE GREEN

PROP. WALKING TRAIL

PROP. 48" SEWER MAN HOLE, TYP.

PROP. 15" STORMWATER PIPE, TYP.

PROPOSED STORMWATER FACILITY #13

PROPOSED STORMWATER FACILITY #11

PROPOSED STORMWATER FACILITY #8

PROPOSED STORMWATER FACILITY #12

PROPOSED STORMWATER FACILITY #7

20' WIDE DRAINAGE EASEMENT

20' WIDE UTILITY EASEMENT

PROP. SEWER LINE, TYP.

PROP. FORCE MAIN, TYP.

PROP. WATER TEE, TYP.

PROP. WATER STUB FOR FUTURE EXTENSION

MONUMENT SUBDIVISION SIGN

SITE BENCHMARK #2
IRON PIN FOUND
N: 333672.5540
E: 645289.4800
ELEV: 37.56

PROP. 8' WIDE BIKE LANE

PROP. DECELERATION LANE

PROP. MEDIAN

PROP. TRAVEL LANE

PROP. SHOULDER

EXISITNG CENTER LINE

EXISTING DITCH

EDGE OF SOURCE WATER PROTECTION AREA

PROPOSED ON SITE PUMP STATION WILL SEND FLOW VIA 4" FORCE MAIN TO EXISTING 15" GRAVITY LINE AT INTERSECTION OF WILLIAMSVILLE ROAD AND MILFORD HARRINGTON HIGHWAY AND ONTO TRUITT AVENUE PUMP STATION. (REFER TO CITY OF MILFORD FEASIBILITY STUDY.) DATED JULY 14, 2021. REFER TO OFFSITE IMPROVEMENT PLAN, (SHEET PP1012)

REFER TO DELDOT ENTRANCE PLANS FOR ADDITIONAL INFORMATION

PROPOSED 10" WATER MAIN TO CONNECT TO EXISTING MAIN AT INTERSECTION OF WILLIAMSVILLE ROAD AND MILFORD-HARRINGTON HIGHWAY, REFER TO OFFSITE IMPROVEMENT PLAN, (SHEET PP1012)

AN VARYING RIGHT-OF-WAY (± 36,583 S.F.) IS HEREBY DEDICATED TO THE STATE OF DELAWARE, AS PER THIS PLAT

A 15.00' WIDE PERMANENT EASEMENT CONTAINING ± 29,302 S.F IS HEREBY ESTABLISHED FOR THE STATE OF DELAWARE AS PER THIS PLAT

TM: MD-00-182.00-02-1302
LANDS N/F OF CHRISTINE RYAN
DEED REF.: BOOK 7254, PAGE 324
ZONING: AC
USE: RESIDENCE

TM: MD-00-182.00-02-1301
LANDS N/F OF HARRY A. MAXSON
DEED REF.: BOOK 331, PAGE 196
ZONING: AC
USE: RESIDENCE

TM: MD-00-182.00-02-1200
LANDS N/F OF DALE V. BRADLEY
DEED REF.: BOOK 48, PAGE 233
ZONING: AC
USE: RESIDENCE

TM: MD-00-182.00-02-1000
LANDS N/F OF THOMAS L. CODDINGTON
DEED REF.: BOOK 24, PAGE 168
ZONING: AC
USE: RESIDENCE

TM: MD-00-182.00-02-0900
LANDS N/F OF JANET M. SPAIKO
DEED REF.: BOOK 30, PAGE 377
ZONING: AC
USE: RESIDENCE

TM: MD-00-182.00-02-2000
LANDS N/F OF STATE OF DELAWARE GAME COMM.
DEED REF.: BK. 525, PG. 243
ZONING: AC
USE: EXEMPT

TM: MD-00-182.02-01-1611
LANDS N/F OF RICHARD H. YEHLOW
DEED REF.: BOOK 9861, PAGE 55
ZONING: AC
USE: RESIDENCE

SITE KEYED NOTES

G1	PROPOSED STORMWATER FACILITLY, TYP.
G2	SINGLE FAMILY DETACHED LOT
G3	SINGLE FAMILY ATTACHED LOY
G8	PROPOSED STREET TREES, TYP.
G10	EX. TREE LINE
G11	10' DEL DOT SHARED USAGE PATH
G13	COMMUNITY CLUBHOUSE/POOL AMENITY AREA
G14	PROP. STOP SIGN, TYP.
G16	PROP. ADA CURB RAMP, DELDOT TYPE 1, TYP.

0 50' 100'

PLOTTED: 3/11/2022 2:56 PM, BY: Emmanuel Chinaka PLOTSTYLE: Pennoni NCS.stb PROJECT STATUS: —

U:\Accounts\RIBER\RIBER20002 - Draper Farm\DESIGN_SHEETS\PP1008.dwg

PENNONI ASSOCIATES INC.
18072 Davidson Drive
Milton, DE 19968
T 302.684.8030 F 302.684.8054

ALL DIMENSIONS MUST BE VERIFIED BY CONTRACTOR AND OWNER MUST BE NOTIFIED OF ANY DISCREPANCIES BEFORE PROCEEDING WITH WORK

ALAN M. DECKTOR LICENSE No. 17771 DELAWARE PROFESSIONAL ENGINEER 3/11/2022

WESTWOOD SUBDIVISION
WILLIAMSVILLE ROAD
MILFORD, DE 19963

PRELIMINARY SUBDIVISION PLAT

RIBERA DEVELOPMENT, LLC
8684 VETERANS HIGHWAY, SUITE 203
MILLERSVILLE, MD 21108

NO.	DATE	REVISIONS	BY
2	2021-03-11	REVISED PER CITY OF MILFORD COMMENTS	EOC
1	2021-11-12	REVISED PER CITY OF MILFORD COMMENTS	EOC

ALL DOCUMENTS PREPARED BY PENNONI ASSOCIATES ARE INSTRUMENTS OF SERVICE IN RESPECT OF THE PROJECT. THEY ARE NOT INTENDED OR REPRESENTED TO BE SUITABLE FOR REUSE BY OWNER OR OTHERS ON THE EXTENSIONS OF THE PROJECT OR ON ANY OTHER PROJECT. ANY REUSE WITHOUT WRITTEN VERIFICATION OR ADAPTATION BY PENNONI ASSOCIATES FOR THE SPECIFIC PURPOSE INTENDED WILL BE AT OWNERS SOLE RISK AND WITHOUT LIABILITY OR LEGAL EXPOSURE TO PENNONI ASSOCIATES; AND OWNER SHALL INDEMNIFY AND HOLD HARMLESS PENNONI ASSOCIATES FROM ALL CLAIMS, DAMAGES, LOSSES AND EXPENSES ARISING OUT OF OR RESULTING THEREFROM.


PROJECT	RIBER20002
DATE	2021-03-18
DRAWING SCALE	1"=50'
DRAWN BY	EOC/EWW
APPROVED BY	AMD

PP1008

SHEET 10 OF 15

SEPT 2009


TYPICAL INSTALLATION

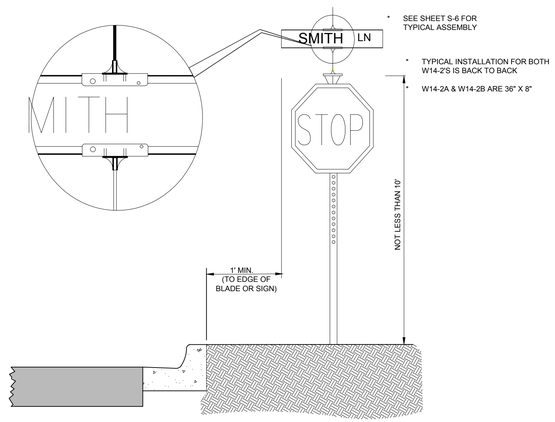


- SEE SHEET S-6 FOR TYPICAL ASSEMBLY
- TYPICAL INSTALLATION FOR BOTH W14-2S IS BACK TO BACK
- W14-2A & W14-2B ARE 36" X 8"

N.T.S.

SIGN PANEL BLADE

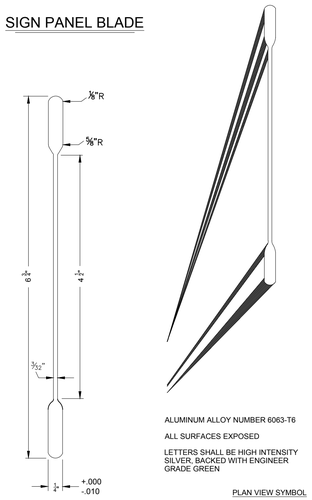

CROSS SECTION

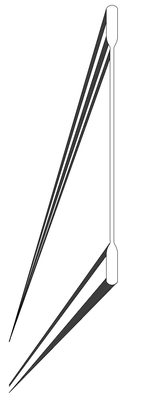

ALUMINUM ALLOY NUMBER 6063-T6

ALL SURFACES EXPOSED

LETTERS SHALL BE HIGH INTENSITY SILVER, BACKED WITH ENGINEER GRADE GREEN

PLAN VIEW SYMBOL


DELAWARE

BLADE SPECIFICATIONS & TYPICAL INSTALLATION


STANDARD NO. S-7

DETAIL- BLADE SPECIFICATIONS AND TYPICAL INSTALLATION
NOT TO SCALE — 1 PP1009


SCALE : NTS

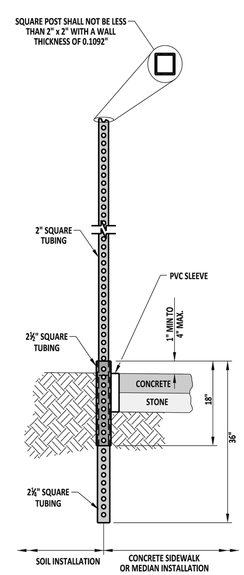


BREAK-AWAY ASSEMBLY ELEVATION VIEW

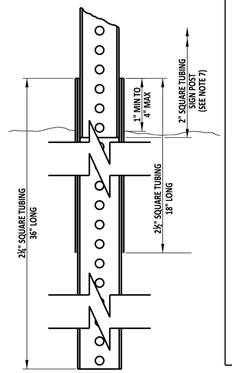

BREAK-AWAY ASSEMBLY SECTION VIEW

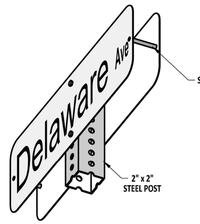

TYPICAL ASSEMBLY

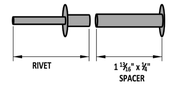

PIN ASSEMBLY

NOTE: THE PIN ASSEMBLY IS TO BE USED WITH THE INSTALLATION OF BACK TO BACK STREET BLADE SIGNS WITH 6" LETTERS.

NOTES:
1). SQUARE TUBES ARE TO BE FORMED FROM GALVANIZED SHEET STRUCTURAL (PHYSICAL) QUALITY, ASTM A 446, GRADE A, COATING DESIGNATION G 90, REGULAR SPANGLE, OR HOT ROLLED CARBON SHEET STEEL STRUCTURAL (PHYSICAL) QUALITY, ASTM A 57, GRADE 33.
2). NOMINAL OUTSIDE DIMENSIONS ARE AS FOLLOWS:
A). 2" x 2" +/- 0.008
B). 2½" x 2½" +/- 0.010
C). 2½" x 2½" +/- 0.010
3). ALL FOUR SIDES ARE TO HAVE EVENLY SPACED ⅜" DIAMETER HOLES ON 1" CENTERS THE ENTIRE LENGTH OF THE TUBE.
4). STANDARD CORNER RADIUS SHALL BE ½".
5). THE FASTENERS TO BE SUPPLIED UNDER THIS SPECIFICATION SHALL BE ⅜"-16 UNC, GRADE 5 UNC CORNER BOLTS WITH CADMIUM OR ZINC PLATING. INSTALLATION OF SIGNS SHALL BE WITH ⅜" x 2½" BOLT WITH LOCKNUT AND WASHER.
6). THE CONTRACTOR SHALL PROVIDE AND INSTALL PVC SLEEVES (4" INSIDE DIAMETER MINIMUM, 6" INSIDE DIAMETER MAXIMUM) IN PROPOSED CONCRETE SIDEWALKS, ISLANDS, AND MEDIANS FOR FUTURE TRAFFIC SIGN POSTS AS DIRECTED BY THE ENGINEER. THE LOWER END OF THE SLEEVE SHALL BE SET ON TOP OF THE SOIL.
7). THE SIGN POST SHALL EXTEND A MINIMUM OF 4" INTO THE 2½" SQUARE TUBING.


DELAWARE
DEPARTMENT OF TRANSPORTATION

BREAKWAY SIGN POST AND PIN ASSEMBLY DETAILS

STANDARD NO. T-15 (2013) | SHT. 1 OF 1


APPROVED — SIGNATURE ON FILE — 02/14/2014 (DATE)
RECOMMENDED — SIGNATURE ON FILE — 01/14/2014 (DATE)

DETAIL- SIGN POST SPECIFICATIONS AND GENERAL NOTES
NOT TO SCALE — 2 PP1009

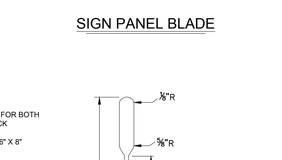

A MIN. OF 6" DEPTH OF STONE SHALL BE INSTALLED UNDER AND 6" BEHIND BACK OF ALL CURB


DETAIL- INTEGRAL PCC CURB AND GUTTER - TYPE 2
NOT TO SCALE — 3 PP1009

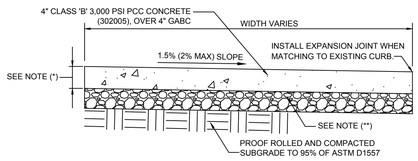


* - STANDARD SIDEWALK SHALL BE 4" THICK. FOR DEPRESSED AND TRANSITION AREAS, THE SIDEWALK SHALL BE 6" THICK.
** - STANDARD SIDEWALK OF 4" THICKNESS SHALL BE PLACED OVER 4" GABC - TYPE B. SIDEWALK FOR DEPRESSED AND TRANSITION AREAS OF 6" THICKNESS SHALL BE PLACED OVER 6" GABC - TYPE B.

NOTES:
1. MARK IN 4' SQUARES, USE PREMOLDED EXPANSION JOINTS AT INTERVALS NOT GREATER THAN 16'.
2. CONCRETE SIDEWALKS SHALL BE CONSTRUCTED AS PER DELDOT SPECIFICATIONS.


DETAIL- CONCRETE SIDEWALK
NOT TO SCALE — 4 PP1009

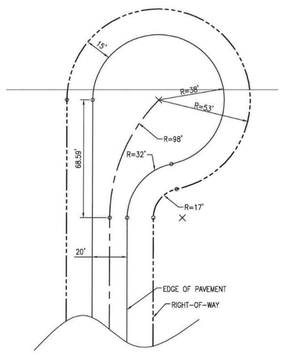

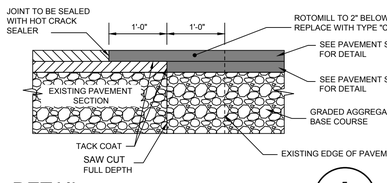

DETAIL- TYPICAL PAVEMENT TIE-IN DETAIL
NOT TO SCALE — 5 PP1009

DETAIL- ONE WAY CUL-DE-SAC WITHOUT ISLAND
NOT TO SCALE — 6 PP1009

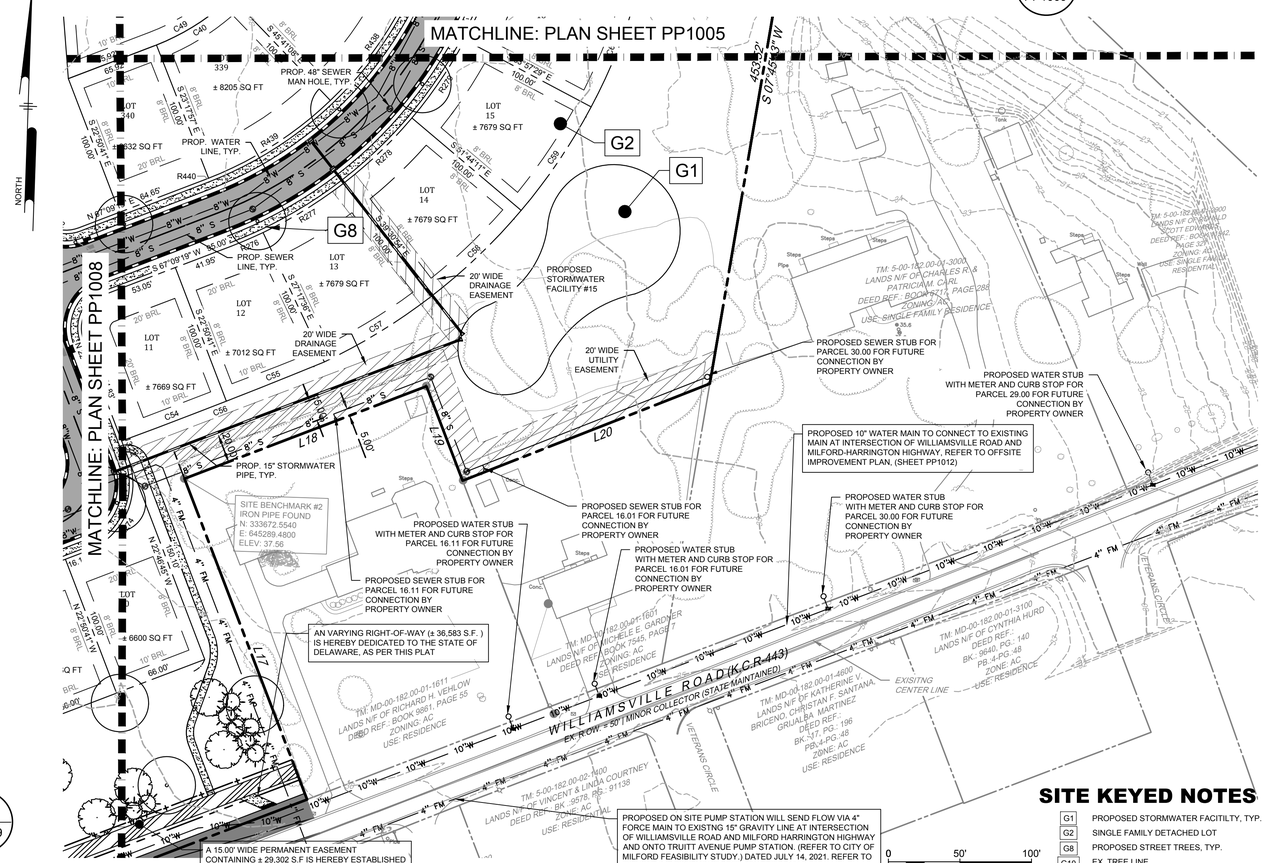

SITE KEYED NOTES

G1	PROPOSED STORMWATER FACITILTY, TYP.
G2	SINGLE FAMILY DETACHED LOT
G8	PROPOSED STREET TREES, TYP.
G10	EX. TREE LINE

PENNONI ASSOCIATES INC.
18072 Davidson Drive
Milton, DE 19968
T 302.684.8030 F 302.684.8054

ALL DIMENSIONS MUST BE VERIFIED BY CONTRACTOR AND OWNER MUST BE NOTIFIED OF ANY DISCREPANCIES BEFORE PROCEEDING WITH WORK

ALAN M. DECKTOR — LICENSE — No. 11771 — DELAWARE — PROFESSIONAL ENGINEER — 3/1/2022

WESTWOOD SUBDIVISION
WILLIAMSVILLE ROAD
MILFORD, DE 19963

RIBERA DEVELOPMENT, LLC
8684 VETERANS HIGHWAY, SUITE 203
MILLERSVILLE, MD 21108

PRELIMINARY SUBDIVISION PLAT AND DETAILS

NO.	DATE	REVISIONS	BY
2	2022-03-11	REVISED PER CITY OF MILFORD COMMENTS	EOC
1	2021-11-12	REVISED PER CITY OF MILFORD COMMENTS	EOC

ALL DOCUMENTS PREPARED BY PENNONI ASSOCIATES ARE INSTRUMENTS OF SERVICE IN RESPECT OF THE PROJECT. THEY ARE NOT INTENDED OR REPRESENTED TO BE SUITABLE FOR REUSE BY OWNER OR OTHERS ON THE EXTENSIONS OF THE PROJECT OR ON ANY OTHER PROJECT. ANY REUSE WITHOUT WRITTEN VERIFICATION OR ADAPTATION BY PENNONI ASSOCIATES FOR THE SPECIFIC PURPOSE INTENDED WILL BE AT OWNERS SOLE RISK AND WITHOUT LIABILITY OR LEGAL EXPOSURE TO PENNONI ASSOCIATES, AND OWNER SHALL INDEMNIFY AND HOLD HARMLESS PENNONI ASSOCIATES FROM ALL CLAIMS, DAMAGES, LOSSES AND EXPENSES ARISING OUT OF OR RESULTING THEREFROM.

PROJECT	RIBER20002
DATE	2021-03-18
DRAWING SCALE	1"=50'
DRAWN BY	EOC/EWW
APPROVED BY	AMD

PP1009

SHEET 11 OF 15

U:\Accounts\RIBER\RIBER20002 - Dwyer Farm\DESIGN\A_SHEETS\PP1009.dwg PLOTTED: 3/11/2022 2:13 PM, BY: Emmanuel Chiaka PLOTSTYLE: Pennoni NCS.stb PROJECT STATUS: —

PARCEL CURVE TABLE						
CURVE #	RADIUS	DELTA	ARC LENGTH	TANGENT	CHORD LENGTH	CHORD BEARING
C1	150.00'	047°32'52"	124.48'	66.08	120.94'	S 63°17'00" W
C2	150.00'	044°29'26"	116.48'	61.35	113.57'	S 17°15'51" W
C3	150.00'	044°29'26"	116.48'	61.35	113.57'	S 27°13'34" E
C4	150.00'	044°29'26"	116.48'	61.35	113.57'	S 71°43'00" E
C5	150.00'	044°29'26"	116.48'	61.35	113.57'	N 63°47'34" E
C6	150.00'	044°29'26"	116.48'	61.35	113.57'	N 19°18'09" E
C7	150.00'	270°00'00"	706.86'	150.00	212.13'	S 47°56'34" E
C8	150.00'	041°24'57"	108.43'	56.70	106.08'	N 72°14'06" W
C9	150.00'	041°24'57"	108.43'	56.70	106.08'	N 30°49'09" W
C10	150.00'	082°49'53"	216.85'	132.32	198.46'	N 51°31'37" W
C11	542.79'	008°30'30"	80.60'	40.38	80.53'	S 46°53'04" W
C12	542.79'	008°32'53"	80.98'	40.57	80.91'	S 55°24'46" W
C13	542.79'	008°32'53"	80.98'	40.57	80.91'	S 63°57'39" W
C14	522.10'	009°32'37"	86.97'	43.58	86.87'	S 72°55'12" W
C15	541.24'	034°52'58"	329.52'	170.04	324.45'	S 60°02'50" W
C16	503.87'	009°22'25"	82.43'	41.31	82.34'	S 08°07'02" E
C17	503.87'	009°22'25"	82.43'	41.31	82.34'	S 17°29'27" E
C18	503.87'	009°22'25"	82.43'	41.31	82.34'	S 26°51'52" E
C19	503.87'	009°22'25"	82.43'	41.31	82.34'	S 36°14'17" E
C20	503.87'	009°22'25"	82.43'	41.31	82.34'	S 45°36'42" E

PARCEL CURVE TABLE						
CURVE #	RADIUS	DELTA	ARC LENGTH	TANGENT	CHORD LENGTH	CHORD BEARING
C21	503.87'	009°22'25"	82.43'	41.31	82.34'	S 54°59'07" E
C22	503.87'	009°22'25"	82.43'	41.31	82.34'	S 64°21'32" E
C23	503.87'	009°22'25"	82.43'	41.31	82.34'	S 73°43'57" E
C24	503.87'	009°22'25"	82.43'	41.31	82.34'	S 83°06'22" E
C25	503.87'	009°57'30"	87.58'	43.90	87.47'	N 87°13'41" E
C26	503.87'	094°19'15"	829.48'	543.38	738.94'	S 50°35'27" E
C27	350.00'	012°51'40"	78.56'	39.45	78.40'	S 22°17'32" E
C28	350.00'	012°51'40"	78.56'	39.45	78.40'	S 35°09'12" E
C29	342.74'	013°07'59"	78.56'	39.45	78.39'	S 47°56'53" E
C30	350.00'	012°51'40"	78.56'	39.45	78.40'	S 60°52'33" E
C31	350.00'	012°51'40"	78.56'	39.45	78.40'	S 73°44'13" E
C32	350.00'	012°51'40"	78.56'	39.45	78.40'	S 86°35'54" E
C33	350.00'	077°10'03"	471.39'	279.24	436.56'	S 54°26'43" E
C34	250.00'	013°57'16"	60.89'	30.60	60.74'	S 65°21'26" E
C35	250.00'	013°47'40"	60.19'	30.24	60.04'	S 79°13'54" E
C36	250.00'	027°44'55"	121.08'	61.75	119.90'	S 72°15'16" E
C37	264.62'	013°01'57"	60.19'	30.23	60.06'	N 33°43'58" E
C38	250.00'	013°57'16"	60.89'	30.60	60.74'	N 19°40'05" E
C39	250.00'	013°47'40"	60.19'	30.24	60.04'	N 33°32'33" E
C40	160.00'	022°23'11"	62.51'	31.66	62.12'	N 55°30'28" E

PARCEL CURVE TABLE						
CURVE #	RADIUS	DELTA	ARC LENGTH	TANGENT	CHORD LENGTH	CHORD BEARING
C41	160.00'	022°23'11"	62.51'	31.66	62.12'	N 33°07'17" E
C42	160.00'	022°23'11"	62.51'	31.66	62.12'	N 10°44'06" E
C43	160.02'	022°34'20"	63.04'	31.93	62.63'	N 11°44'42" W
C44	160.05'	022°11'28"	61.99'	31.39	61.60'	N 34°07'58" W
C45	160.00'	022°23'11"	62.51'	31.66	62.12'	N 56°25'27" W
C46	160.00'	022°23'11"	62.51'	31.66	62.12'	N 78°48'38" W
C47	160.00'	022°50'27"	63.78'	32.32	63.36'	S 78°34'33" W
C48	160.00'	180°00'00"	502.65'	INFINITY	320.00'	N 22°50'41" W
C49	160.00'	015°16'20"	42.65'	21.45	42.52'	N 59°03'53" E
C50	160.00'	051°25'43"	143.62'	77.05	138.84'	N 25°42'51" E
C51	160.00'	051°25'43"	143.62'	77.05	138.84'	N 25°42'51" W
C52	160.00'	051°25'43"	143.62'	77.05	138.84'	N 77°08'34" W
C53	160.00'	009°57'42"	27.82'	13.94	27.78'	N 72°08'11" E
C54	4027.85'	001°06'50"	78.31'	39.16	78.31'	N 67°16'39" E
C55	4027.85'	001°02'57"	73.76'	36.88	73.76'	N 66°11'45" E
C56	4027.85'	002°09'47"	152.07'	76.04	152.06'	N 66°45'10" E
C57	410.00'	012°13'18"	87.46'	43.89	87.29'	N 56°35'45" E
C58	410.00'	012°13'18"	87.46'	43.89	87.29'	N 44°22'27" E
C59	410.00'	012°13'18"	87.46'	43.89	87.29'	N 32°09'10" E
C60	410.00'	012°13'18"	87.46'	43.89	87.29'	N 19°55'52" E

PARCEL CURVE TABLE						
CURVE #	RADIUS	DELTA	ARC LENGTH	TANGENT	CHORD LENGTH	CHORD BEARING
C61	410.00'	012°13'18"	87.46'	43.89	87.29'	N 07°42'34" E
C62	410.00'	012°13'18"	87.46'	43.89	87.29'	N 04°30'44" W
C63	410.00'	012°13'18"	87.46'	43.89	87.29'	N 16°44'02" W
C64	410.00'	012°13'18"	87.46'	43.89	87.29'	N 28°57'19" W
C65	410.00'	012°13'18"	87.46'	43.89	87.29'	N 41°10'37" W
C66	410.00'	012°13'18"	87.46'	43.89	87.29'	N 53°23'55" W
C67	410.00'	012°13'18"	87.46'	43.89	87.29'	N 65°37'13" W
C68	410.00'	012°13'18"	87.46'	43.89	87.29'	N 77°50'31" W
C69	410.00'	012°13'18"	87.46'	43.89	87.29'	S 89°56'12" W
C70	410.00'	158°52'51"	1136.93'	2199.41	806.11'	N 16°44'02" W
C71	410.00'	012°13'18"	87.46'	43.89	87.29'	S 77°42'54" W
C72	410.00'	012°13'18"	87.46'	43.89	87.29'	S 65°29'36" W
C73	3016.35'	001°19'47"	70.01'	35.00	70.00'	N 01°10'38" W
C74	457.43'	010°58'37"	87.64'	43.95	87.50'	N 82°26'43" W
C75	500.00'	009°27'52"	82.59'	41.39	82.50'	N 72°41'35" W
C76	500.00'	009°27'52"	82.59'	41.39	82.50'	N 63°13'42" W
C77	500.00'	009°27'52"	82.59'	41.39	82.50'	N 53°45'50" W
C78	500.00'	009°27'52"	82.59'	41.39	82.50'	N 44°17'57" W
C79	500.00'	013°51'23"	120.92'	60.76	120.63'	N 32°38'20" W
C80	500.00'	061°45'17"	538.91'	298.98	513.20'	S 56°35'16" E

PARCEL CURVE TABLE						
CURVE #	RADIUS	DELTA	ARC LENGTH	TANGENT	CHORD LENGTH	CHORD BEARING
C81	150.91'	020°01'22"	52.74'	26.64	52.47'	N 86°29'17" W
C82	150.91'	019°03'55"	50.21'	25.34	49.98'	N 66°56'39" W
C83	150.91'	019°03'35"	50.20'	25.33	49.97'	N 47°52'54" W
C84	150.91'	015°19'58"	40.38'	20.31	40.26'	N 30°41'08" W
C85	150.91'	073°28'49"	193.53'	112.65	180.54'	N 59°45'34" W
C86	3614.78'	001°06'34"	70.00'	35.00	70.00'	N 01°16'24" W
C87	3628.72'	001°08'10"	71.94'	35.97	71.94'	N 02°23'58" W
C88	3625.00'	002°13'25"	140.68'	70.35	140.67'	S 01°49'52" E
C89	500.00'	009°47'54"	85.51'	42.86	85.40'	S 53°10'34" W
C90	500.00'	009°27'52"	82.59'	41.39	82.50'	S 62°48'27" W
C91	490.66'	009°38'40"	82.59'	41.39	82.49'	S 72°13'40" W
C92	500.00'	009°47'54"	85.51'	42.86	85.40'	S 81°54'13" W
C93	500.00'	038°31'34"	336.20'	174.74	329.91'	S 67°32'23" W
C94	375.09'	009°02'14"	59.15'	29.64	59.09'	S 09°50'12" E
C95	375.00'	009°02'14"	59.15'	29.64	59.09'	N 18°52'26" W
C96	375.00'	009°02'14"	59.15'	29.64	59.09'	N 27°54'39" W
C97	375.00'	009°02'14"	59.15'	29.64	59.09'	S 36°56'53" E
C98	375.00'	036°08'54"	236.59'	122.38	232.69'	N 23°23'32" W
C99	513.00'	008°43'05"	78.06'	39.10	77.98'	S 09°10'14" E
C100	508.64'	008°47'34"	78.06'	39.11	77.98'	S 00°19'11" E

PARCEL CURVE TABLE						
CURVE #	RADIUS	DELTA	ARC LENGTH	TANGENT	CHORD LENGTH	CHORD BEARING
C101	510.08'	008°39'38"	77.10'	38.62	77.03'	S 08°39'52" W
C102	500.00'	008°53'23"	77.58'	38.87	77.50'	S 17°28'46" W
C103	500.00'	008°53'23"	77.58'	38.87	77.50'	S 26°22'09" W
C104	500.00'	011°42'59"	102.24'	51.30	102.07'	S 36°40'20" W
C105	500.00'	056°13'12"	490.61'	267.09	471.17'	S 14°25'13" W
C106	625.00'	009°17'27"	101.35'	50.79	101.24'	S 38°06'46" E
C107	625.00'	007°12'28"	78.62'	39.36	78.57'	S 29°51'49" E
C108	625.00'	007°12'28"	78.62'	39.36	78.57'	S 22°39'21" E
C109	613.59'	007°20'30"	78.62'	39.36	78.57'	S 15°24'40" E
C110	625.00'	007°28'36"	81.56'	40.84	81.50'	S 08°06'22" E
C111	625.00'	038°23'26"	418.78'	217.59	410.99'	S 23°33'47" E
C112	400.00'	008°25'12"	58.78'	29.44	58.73'	S 05°03'19" E
C113	400.00'	008°25'12"	58.78'	29.44	58.73'	S 03°21'53" W
C114	400.00'	008°25'12"	58.78'	29.44	58.73'	S 11°47'05" W
C115	400.07'	008°25'06"	58.78'	29.44	58.73'	S 20°12'16" W
C116	400.00'	008°25'12"	58.78'	29.44	58.73'	S 28°37'28" W
C117	400.00'	008°25'12"	58.78'	29.44	58.73'	S 37°02'40" W
C118	400.00'	008°25'12"	58.78'	29.44	58.73'	S 45°27'52" W
C119	400.00'	008°25'12"	58.78'	29.44	58.73'	S 53°53'04" W
C120	400.00'	067°21'34"	470.26'	266.56	443.64'	S 24°24'52" W

PARCEL CURVE TABLE						
CURVE #	RADIUS	DELTA	ARC LENGTH	TANGENT	CHORD LENGTH	CHORD BEARING
C121	250.00'	056°00'30"	244.38'	132.95	234.77'	N 56°35'16" W
C122	250.00'	015°19'28"	66.87'	33.63	66.67'	N 62°52'50" W
C123	250.00'	015°19'28"	66.87'	33.63	66.67'	N 47°33'22" W
C124	250.00'	030°38'56"	133.73'	68.51	132.14'	N 55°13'06" W
C125	250.00'	011°18'37"	49.35'	24.76	49.27'	N 34°14'20" W
C126	250.00'	013°15'33"	57.85'	29.06	57.73'	N 77°57'45" W
C127	250.00'	013°47'03"	60.14'	30.22	60.00'	N 64°26'26" W
C128	250.00'	013°47'03"	60.14'	30.22	60.00'	N 50°39'23" W
C129	250.00'	015°10'50"	66.24'	33.31	66.04'	N 36°10'27" W
C130	590.83'	007°34'11"	78.06'	39.09	78.00'	S 05°43'52" W
C131	650.00'	006°52'47"	78.05'	39.07	78.00'	S 12°36'38" W
C132	650.00'	006°52'47"	78.05'	39.07	78.00'	S 19°29'25" W
C133	650.00'	006°52'47"	78.05'	39.07	78.00'	S 26°22'12" W
C134	650.00'	006°52'47"	78.05'	39.07	78.00'	S 33°14'58" W
C135	653.50'	006°50'34"	78.05'	39.07	78.00'	S 40°07'45" W
C136	650.00'	006°52'47"	78.05'	39.07	78.00'	S 47°00'32" W
C137	650.00'	048°09'27"	546.33'	290.47	530.39'	S 26°22'12" W
C138	650.00'	004°10'04"	47.28'	23.65	47.27'	S 54°25'17" W
C139	650.00'	004°10'04"	47.28'	23.65	47.27'	S 58°35'21" W
C140	650.00'	004°10'04"	47.28'	23.65	47.27'	S 62°45'25" W

PARCEL CURVE TABLE						
CURVE #	RADIUS	DELTA	ARC LENGTH	TANGENT	CHORD LENGTH	CHORD BEARING
C141	650.00'	004°10'04"	47.28'	23.65	47.27'	S 66°55'30" W
C142	650.00'	004°10'04"	47.28'	23.65	47.27'	S 71°05'34" W
C143	650.00'	004°10'04"	47.28'	23.65	47.27'	S 75°15'38" W
C144	650.00'	004°10'04"	47.28'	23.65	47.27'	S 79°25'43" W
C145	650.00'	004°10'04"	47.28'	23.65	47.27'	S 83°35'47" W
C146	9309.69'	000°15'39"	42.40'	21.20	42.40'	S 86°48'13" W
C147	9309.69'	000°14'46"	40.00'	20.00	40.00'	S 87°03'26" W
C148	679.52'	038°51'28"	460.85'	239.68	452.07'	S 72°13'25" W
C149	400.00'	003°58'30"	27.75'	13.88	27.74'	N 89°21'18" W
C150	400.00'	007°38'42"	53.37'	26.73	53.33'	N 83°32'42" W
C151	400.00'	007°38'42"	53.37'	26.73	53.33'	N 75°54'00" W
C152	400.00'	007°38'42"	53.37'	26.73	53.33'	N 68°15'18" W
C153	400.00'	007°38'42"	53.37'	26.73	53.33'	N 60°36'35" W
C154	400.00'	007°38'42"	53.37'	26.73	53.33'	N 52°57'53" W
C155	400.00'	007°38'42"	53.37'	26.73	53.33'	N 45°19'10" W
C156	400.00'	007°38'42"	53.37'	26.73	53.33'	N 37°40'28" W
C157	400.00'	057°29'26"	401.36'	219.40	384.73'	N 62°35'50" W
C158	3016.35'	002°36'58"	137.73'	68.88	137.72'	N 01°49'14" W

PARCEL LINE TABLE		
LINE #	*BEARING*	*DISTANCE*
L1	*N 87°27'01" W*	*135.55'*
L2	*N 29°42'44" W*	*48.81'*
L3	*S 52°09'10" W*	*25.85'*
L4	*S 63°34'02" W*	*5.16'*
L5	*S 68°10'26" W*	*101.34'*
L6	*S 69°59'41" W*	*100.54'*
L7	*S 70°46'58" W*	*99.99'*
L8	*S 70°27'20" W*	*99.97'*
L9	*S 70°22'33" W*	*99.85'*
L10	*S 70°10'31" W*	*99.88'*
L11	*S 69°53'02" W*	*99.79'*
L12	*S 69°16'48" W*	*99.67'*
L13	*S 68°27'54" W*	*91.46'*
L14	*S 67°12'13" W*	*140.45'*
L15	*S 67°34'29" W*	*97.66'*
L16	*S 67°09'57" W*	*55.77'*
L17	*S 22°50'45" E*	*240.02'*
L18	*S 67°09'21" W*	*181.02'*
L19	*N 22°50'50" W*	*70.70'*
L20	*S 66°37'08" W*	*185.63'*
L21	*S 24°22'17" E*	*30.49'*

PARCEL CURVE TABLE						
CURVE #	*RADIUS*	*DELTA*	*ARC LENGTH*	*TANGENT*	*CHORD LENGTH*	*CHORD BEARING*
C1	*1885.67'*	*004°18'55"*	*142.02'*	*71.05*	*141.99'*	*S 60°21'15" W*
C2	*2834.93'*	*024°15'39"*	*1200.40'*	*609.33*	*1191.45'*	*S 81°34'24" E*


MINOR ROAD - PAVEMENT STRUCTURAL NUMBER (SN) SUMMARY				
ITEM	DESCRIPTION	STRUCTURAL NUMBER	INCHES	TOTAL
401005	SUPERPAVE TYPE C, PG 64-22	0.40	1 1/2	.60
401014	SUPERPAVE TYPE B, PG 64-22	0.40	3	1.20
301001	GRADED AGGREGATE BASE COURSE, TYPE B	0.14	8	1.12
	TOTAL			2.92

INFORMATION PROVIDED FROM REPORT OF ROADWAY SUBSURFACE EXPLORATION PREPARED BY GEO-TECHNOLOGY ASSOCIATES, INC. DATED OCTOBER 19, 2021

MAJOR COLLECTOR - PAVEMENT STRUCTURAL NUMBER (SN) SUMMARY				
ITEM	DESCRIPTION	STRUCTURAL NUMBER	INCHES	TOTAL
401005	SUPERPAVE TYPE C, PG 64-22 (2 LIFTS)	0.40	1.5	0.60
			1.25	0.50
401014	SUPERPAVE TYPE B, PG 64-22	0.40	3	1.20
301001	GRADED AGGREGATE BASE COURSE, TYPE B	0.14	10	1.12
	TOTAL			3.42

INFORMATION PROVIDED FROM REPORT OF ROADWAY SUBSURFACE EXPLORATION PREPARED BY GEO-TECHNOLOGY ASSOCIATES, INC. DATED OCTOBER 19, 2021


- A ITEM 401005 - SUPERPAVE TYPE C, PG 64-22
- B ITEM 401014 - SUPERPAVE TYPE B, PG 64-22
- C ITEM 301001 - GRADED AGGREGATE BASE COURSE, TYPE B
- D ITEM 908004 - TOPSOIL, 6" DEPTH OR ITEM 908010 - TOPSOILING, 6" DEPTH ITEM 908014 - PERMANENT GRASS SEEDING, DRY GROUND
- E ITEM 209006 - BORROW, TYPE F
- F ITEM 908020 - EROSION CONTROL BLANKET MULCH, TYPE 3 FOR 1 ROLL WITH MINIMUM 6' OF WIDTH
- G PROOF ROLLED AND COMPACTED SUBGRADE TO 95% OF ASTM D1557
- H ITEM 701010 - INTEGRAL PCC CURB- TYPE 2
- I ITEM 701010 - PORTLAND CEMENT CONCRETE CURB - TYPE 2

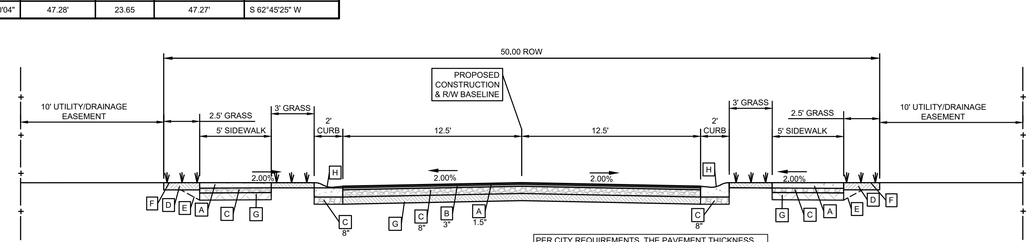

PER CITY REQUIREMENTS, THE PAVEMENT THICKNESS WILL BE DETERMINED BY GEOTECHNICAL SOIL ANALYSIS

DETAIL- INTERIOR ROADWAY CROSS SECTION - MINOR ROAD (TYP.)
DRAWN TO SCALE


1 / PP1010

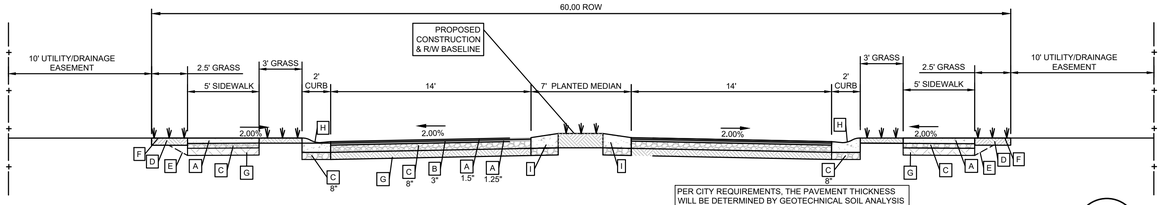

PER CITY REQUIREMENTS, THE PAVEMENT THICKNESS WILL BE DETERMINED BY GEOTECHNICAL SOIL ANALYSIS

DETAIL- WESTWOOD BLVD. CROSS SECTION - MAJOR COLLECTOR (60' ROW)
DRAWN TO SCALE

2 / PP1010

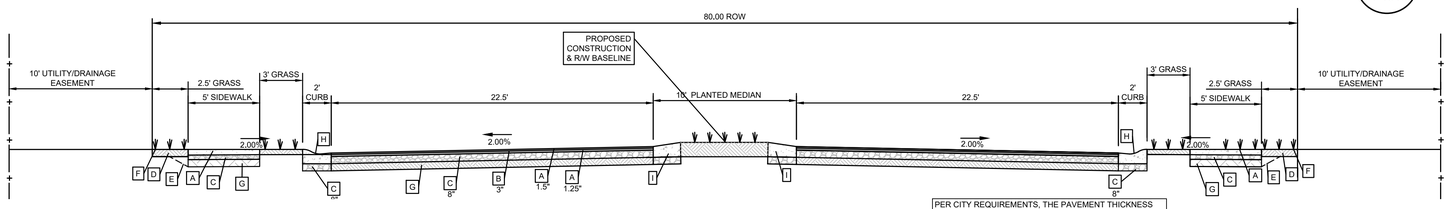

PER CITY REQUIREMENTS, THE PAVEMENT THICKNESS WILL BE DETERMINED BY GEOTECHNICAL SOIL ANALYSIS

DETAIL- WESTWOOD BLVD. CROSS SECTION - MAJOR COLLECTOR (80' ROW)
DRAWN TO SCALE

3 / PP1010

PENNONI ASSOCIATES INC.
18072 Davidson Drive
Milton, DE 19968
T 302.684.8030 F 302.684.8054

ALL DIMENSIONS MUST BE VERIFIED BY CONTRACTOR AND OWNER MUST BE NOTIFIED OF ANY DISCREPANCIES BEFORE PROCEEDING WITH WORK

ALAN M. DECKTOR LICENSE No. 17771 DELAWARE PROFESSIONAL ENGINEER
3/18/22

WESTWOOD SUBDIVISION
WILLIAMSVILLE ROAD
MILFORD, DE 19963

PRELIMINARY SUBDIVISION PLAT DETAILS

RIBERA DEVELOPMENT, LLC
8684 VETERANS HIGHWAY, SUITE 203
MILLERSVILLE, MD 21108

NO.	DATE	REVISIONS	BY
2	2022-03-11	REVISED PER CITY OF MILFORD COMMENTS	EOC
1	2021-11-12	REVISED PER CITY OF MILFORD COMMENTS	EOC

ALL DOCUMENTS PREPARED BY PENNONI ASSOCIATES ARE INSTRUMENTS OF SERVICE IN RESPECT OF THE PROJECT. THEY ARE NOT INTENDED OR REPRESENTED TO BE SUITABLE FOR REUSE BY OWNER OR OTHERS ON THE EXTENSIONS OF THE PROJECT OR ON ANY OTHER PROJECT. ANY REUSE WITHOUT WRITTEN VERIFICATION OR ADAPTATION BY PENNONI ASSOCIATES FOR THE SPECIFIC PURPOSE INTENDED WILL BE AT OWNERS SOLE RISK AND WITHOUT LIABILITY OR LEGAL EXPOSURE TO PENNONI ASSOCIATES; AND OWNER SHALL INDEMNIFY AND HOLD HARMLESS PENNONI ASSOCIATES FROM ALL CLAIMS, DAMAGES, LOSSES AND EXPENSES ARISING OUT OF OR RESULTING THEREFROM.

PROJECT	RIBER20002
DATE	2021-03-18
DRAWING SCALE	AS SHOWN
DRAWN BY	EOC/EWW
APPROVED BY	AMD

PP1010

SHEET 12 OF 15

PLOTTED: 3/11/2022 2:02 PM, BY: Emmanuel Chinaka PLOTSTYLE: Pennoni NCS.stb PROJECT STATUS: —
U:\Accounts\RIBER\RIBER20002 - Draper Farm\DESIGN_SHEETS\PP1010.dwg

ROW CURVE TABLE

CURVE #	RADIUS	DELTA	ARC LENGTH	TANGENT	CHORD LENGTH	CHORD BEARING
R200	13.00'	078°05'29"	17.72'	10.54	16.38'	S 48°00'41" W
R201	50.00'	032°34'55"	28.43'	14.61	28.05'	N 25°15'24" E
R202	50.00'	044°29'26"	38.83'	20.45	37.86'	N 63°47'34" E
R203	50.00'	044°29'26"	38.83'	20.45	37.86'	S 71°43'00" E
R204	50.00'	044°29'26"	38.83'	20.45	37.86'	S 27°13'34" E
R205	50.00'	044°29'26"	38.83'	20.45	37.86'	S 17°15'51" W
R206	50.00'	033°12'11"	28.98'	14.91	28.57'	S 56°06'40" W
R207	50.00'	014°20'41"	12.52'	6.29	12.49'	S 79°53'06" W
R208	50.00'	270°00'00"	235.62'	50.00	70.71'	S 47°56'34" E
R209	75.00'	014°33'51"	19.06'	9.58	19.01'	N 85°39'39" W
R210	75.00'	029°07'19"	38.12'	19.48	37.71'	N 63°49'04" W
R211	75.00'	030°17'10"	39.64'	20.30	39.18'	N 34°06'49" W
R212	75.00'	008°51'33"	11.60'	5.81	11.59'	N 14°32'27" W
R213	75.00'	082°49'53"	108.43'	66.16	99.23'	N 51°31'37" W
R214	25.00'	090°00'00"	39.27'	25.00	35.36'	S 42°03'26" W
R215	25.00'	082°49'53"	36.14'	22.05	33.08'	N 51°31'37" W
R216	25.00'	090°00'00"	39.27'	25.00	35.36'	N 34°53'19" E
R217	442.79'	008°32'53"	66.06'	33.09	66.00'	S 72°30'32" W
R218	442.79'	008°32'53"	66.06'	33.09	66.00'	S 63°57'39" W
R219	442.79'	008°32'53"	66.06'	33.09	66.00'	S 55°24'46" W

ROW CURVE TABLE

CURVE #	RADIUS	DELTA	ARC LENGTH	TANGENT	CHORD LENGTH	CHORD BEARING
R220	410.02'	010°48'58"	77.40'	38.82	77.29'	S 45°55'51" W
R221	162.87'	005°52'35"	16.70'	8.36	16.70'	S 40°58'06" W
R222	442.79'	037°49'18"	292.29'	151.70	287.02'	S 57°52'19" W
R223	25.00'	098°44'41"	43.09'	29.14	37.95'	N 88°20'01" E
R224	353.87'	013°49'28"	85.38'	42.90	85.18'	S 35°22'55" E
R225	353.87'	014°56'15"	92.26'	46.39	92.00'	S 21°00'03" E
R226	353.87'	011°35'59"	71.64'	35.94	71.52'	S 07°43'56" E
R227	353.87'	040°21'42"	249.28'	130.07	244.16'	S 22°06'48" E
R228	25.00'	098°44'41"	43.09'	29.14	37.95'	S 10°24'41" E
R229	392.79'	010°27'58"	71.75'	35.98	71.65'	S 44°11'39" W
R230	392.79'	012°56'34"	88.73'	44.55	88.54'	S 55°53'55" W
R231	392.79'	014°06'34"	96.73'	48.61	96.48'	S 69°25'29" W
R232	392.79'	000°06'42"	0.77'	0.38	0.77'	S 76°32'07" W
R233	392.79'	037°37'48"	257.97'	133.83	253.36'	S 57°46'34" W
R234	25.00'	090°00'00"	39.27'	25.00	35.36'	N 55°06'41" W
R235	25.00'	090°00'00"	39.27'	25.00	35.36'	N 34°53'19" E
R236	352.52'	001°12'51"	7.47'	3.74	7.47'	N 80°29'36" E
R237	353.87'	014°55'52"	92.22'	46.37	91.96'	N 88°33'49" E
R238	353.87'	007°48'14"	48.20'	24.14	48.16'	S 80°04'08" E
R239	353.87'	016°23'00"	101.19'	50.94	100.84'	S 67°58'31" E

ROW CURVE TABLE

CURVE #	RADIUS	DELTA	ARC LENGTH	TANGENT	CHORD LENGTH	CHORD BEARING
R240	353.87'	040°19'40"	249.07'	129.95	243.96'	S 79°56'51" E
R241	25.00'	090°00'00"	39.27'	25.00	35.36'	N 47°56'34" W
R242	403.87'	001°26'00"	10.10'	5.05	10.10'	S 02°42'50" E
R243	403.87'	009°22'25"	66.07'	33.11	66.00'	S 08°07'02" E
R244	403.87'	009°22'25"	66.07'	33.11	66.00'	S 17°29'27" E
R245	403.87'	009°22'25"	66.07'	33.11	66.00'	S 26°51'52" E
R246	403.87'	009°22'25"	66.07'	33.11	66.00'	S 36°14'17" E
R247	403.87'	009°22'25"	66.07'	33.11	66.00'	S 45°36'42" E
R248	403.87'	009°22'25"	66.07'	33.11	66.00'	S 54°59'07" E
R249	403.87'	009°22'25"	66.07'	33.11	66.00'	S 64°21'32" E
R250	403.87'	009°22'25"	66.07'	33.11	66.00'	S 73°43'57" E
R251	403.87'	009°22'25"	66.07'	33.11	66.00'	S 83°06'22" E
R252	403.87'	009°19'53"	65.78'	32.96	65.70'	N 87°37'53" E
R253	403.87'	003°04'38"	21.69'	10.85	21.69'	N 81°25'38" E
R254	403.87'	098°06'51"	691.60'	465.54	610.14'	S 51°03'15" E
R255	23.12'	092°05'33"	37.16'	23.98	33.29'	N 55°03'18" W
R256	250.00'	005°45'00"	25.09'	12.56	25.08'	S 12°59'11" E
R257	250.00'	012°51'40"	56.12'	28.18	56.00'	S 22°17'32" E
R258	250.00'	012°51'40"	56.12'	28.18	56.00'	S 35°09'12" E
R259	250.00'	012°51'40"	56.12'	28.18	56.00'	S 48°00'53" E

ROW CURVE TABLE

CURVE #	RADIUS	DELTA	ARC LENGTH	TANGENT	CHORD LENGTH	CHORD BEARING
R260	250.00'	012°51'40"	56.12'	28.18	56.00'	S 60°52'33" E
R261	250.00'	012°51'40"	56.12'	28.18	56.00'	S 73°44'13" E
R262	250.00'	012°51'40"	56.12'	28.18	56.00'	S 86°35'54" E
R263	250.00'	018°42'38"	81.64'	41.19	81.28'	N 77°36'57" E
R264	250.00'	101°37'42"	443.44'	306.68	387.55'	S 60°55'32" E
R265	25.00'	088°53'42"	38.79'	24.52	35.01'	N 67°17'32" W
R266	73.00'	037°34'16"	47.87'	24.83	47.02'	S 07°22'43" W
R267	73.00'	037°34'16"	47.87'	24.83	47.02'	S 30°11'33" E
R268	73.00'	037°34'16"	47.87'	24.83	47.02'	S 67°45'49" E
R269	73.00'	037°34'16"	47.87'	24.83	47.02'	N 74°39'55" E
R270	73.00'	037°34'16"	47.87'	24.83	47.02'	N 37°05'38" E
R271	73.00'	187°51'21"	239.35'	1063.17	145.66'	S 67°45'49" E
R272	25.00'	090°00'00"	39.27'	25.00	35.36'	N 67°50'41" W
R273	25.00'	090°00'00"	39.27'	25.00	35.36'	S 22°09'19" W
R274	50.09'	089°44'34"	78.45'	49.86	70.67'	S 22°10'53" W
R275	25.00'	090°00'00"	39.27'	25.00	35.36'	S 22°09'19" W
R276	310.00'	004°26'55"	24.07'	12.04	24.06'	S 64°55'51" W
R277	310.00'	012°13'18"	66.13'	33.19	66.00'	S 56°35'45" W
R278	310.00'	012°13'18"	66.13'	33.19	66.00'	S 44°22'27" W
R279	310.00'	012°13'18"	66.13'	33.19	66.00'	S 32°09'10" W

ROW CURVE TABLE

CURVE #	RADIUS	DELTA	ARC LENGTH	TANGENT	CHORD LENGTH	CHORD BEARING
R280	310.00'	012°13'18"	66.13'	33.19	66.00'	S 19°55'52" W
R281	310.00'	012°13'18"	66.13'	33.19	66.00'	S 07°42'34" W
R282	310.00'	012°13'18"	66.13'	33.19	66.00'	S 04°30'44" E
R283	310.00'	012°13'18"	66.13'	33.19	66.00'	S 16°44'02" E
R284	310.00'	012°13'18"	66.13'	33.19	66.00'	S 28°57'19" E
R285	310.00'	012°13'18"	66.13'	33.19	66.00'	S 41°10'37" E
R286	310.00'	012°13'18"	66.13'	33.19	66.00'	S 53°23'55" E
R287	310.00'	012°13'18"	66.13'	33.19	66.00'	S 65°37'13" E
R288	310.00'	012°13'18"	66.13'	33.19	66.00'	S 77°50'31" E
R289	310.00'	012°13'18"	66.13'	33.19	66.00'	N 89°56'11" E
R290	310.00'	012°13'18"	66.13'	33.19	66.00'	N 77°42'54" E
R291	310.00'	004°26'55"	24.07'	12.04	24.06'	N 69°22'48" E
R292	310.00'	179°59'58"	973.89'	74492390.16	620.00'	N 22°50'41" W
R293	25.00'	090°00'00"	39.27'	25.00	35.36'	S 67°50'41" E
R294	300.00'	011°00'26"	57.63'	28.91	57.55'	S 28°20'54" E
R295	300.00'	007°38'42"	40.03'	20.04	40.00'	S 37°40'28" E
R296	300.00'	007°38'42"	40.03'	20.04	40.00'	S 45°19'10" E
R297	300.00'	007°38'42"	40.03'	20.04	40.00'	S 52°57'53" E
R298	300.00'	007°38'42"	40.03'	20.04	40.00'	S 60°36'35" E
R299	300.00'	007°38'42"	40.03'	20.04	40.00'	S 68°15'18" E

ROW CURVE TABLE

CURVE #	RADIUS	DELTA	ARC LENGTH	TANGENT	CHORD LENGTH	CHORD BEARING
R300	300.00'	007°38'42"	40.03'	20.04	40.00'	S 75°54'00" E
R301	300.00'	007°38'42"	40.03'	20.04	40.00'	S 83°32'42" E
R302	300.00'	005°34'30"	29.19'	14.61	29.18'	N 89°50'41" E
R303	300.00'	070°05'53"	367.03'	210.45	344.57'	N 57°53'37" W
R304	550.00'	001°22'37"	13.22'	6.61	13.22'	N 86°22'08" E
R305	550.00'	004°10'04"	40.01'	20.01	40.00'	N 83°35'47" E
R306	550.00'	004°10'04"	40.01'	20.01	40.00'	N 79°25'43" E
R307	550.00'	004°10'04"	40.01'	20.01	40.00'	N 75°15'38" E
R308	550.00'	004°10'04"	40.01'	20.01	40.00'	N 71°05'34" E
R309	550.00'	004°10'04"	40.01'	20.01	40.00'	N 66°55'30" E
R310	550.00'	004°10'04"	40.01'	20.01	40.00'	N 62°45'25" E
R311	550.00'	004°10'04"	40.01'	20.01	40.00'	N 58°35'21" E
R312	550.00'	004°10'04"	40.01'	20.01	40.00'	N 54°25'17" E
R313	550.00'	001°53'20"	18.13'	9.07	18.13'	N 51°23'35" E
R314	550.00'	006°52'47"	66.04'	33.06	66.00'	N 47°00'32" E
R315	550.00'	006°52'47"	66.04'	33.06	66.00'	N 40°07'45" E
R316	550.00'	006°52'47"	66.04'	33.06	66.00'	N 33°14'58" E
R317	550.00'	006°52'47"	66.04'	33.06	66.00'	N 26°22'12" E
R318	550.00'	006°52'47"	66.04'	33.06	66.00'	N 19°29'25" E
R319	550.00'	006°52'47"	66.04'	33.06	66.00'	N 12°36'38" E

ROW CURVE TABLE

CURVE #	RADIUS	DELTA	ARC LENGTH	TANGENT	CHORD LENGTH	CHORD BEARING
R320	550.00'	006°52'47"	66.04'	33.06	66.00'	N 05°43'52" E
R321	550.00'	006°42'37"	64.41'	32.24	64.38'	N 01°03'50" W
R322	550.00'	084°45'58"	813.70'	501.92	741.49'	S 44°40'27" W
R323	25.00'	086°18'20"	37.66'	23.44	34.20'	N 36°44'09" E
R324	25.00'	090°00'00"	39.27'	25.00	35.36'	S 55°06'41" E
R325	441.83'	000°51'37"	6.63'	3.32	6.63'	S 09°41'42" E
R326	499.12'	008°31'15"	74.23'	37.18	74.16'	S 05°06'05" E
R327	500.00'	008°25'12"	73.48'	36.81	73.41'	S 03°21'53" W
R328	500.00'	008°25'12"	73.48'	36.81	73.41'	S 11°47'05" W
R329	500.00'	008°25'12"	73.48'	36.81	73.41'	S 20°12'16" W
R330	500.00'	008°25'12"	73.48'	36.81	73.41'	S 28°37'28" W
R331	500.00'	008°25'12"	73.48'	36.81	73.41'	S 37°02'40" W
R332	500.00'	008°25'12"	73.48'	36.81	73.41'	S 45°27'52" W
R333	500.00'	008°25'12"	73.48'	36.81	73.41'	S 53°53'04" W
R334	500.00'	028°57'47"	252.75'	129.14	250.07'	S 72°34'33" W
R335	500.00'	097°10'07"	847.96'	566.83	749.93'	S 38°28'23" W
R336	25.00'	090°00'00"	39.27'	25.00	35.36'	N 47°56'34" W
R337	525.00'	001°41'47"	15.54'	7.77	15.54'	N 03°47'28" W
R338	525.00'	007°12'19"	66.02'	33.05	65.98'	N 08°14'31" W
R339	525.00'	007°12'28"	66.04'	33.07	66.00'	N 15°26'54" W

ROW CURVE TABLE

CURVE #	RADIUS	DELTA	ARC LENGTH	TANGENT	CHORD LENGTH	CHORD BEARING
R340	525.00'	007°12'28"	66.04'	33.07	66.00'	N 22°39'21" W
R341	525.00'	007°12'28"	66.04'	33.07	66.00'	N 29°51'49" W
R342	525.00'	007°14'50"	66.41'	33.25	66.36'	N 37°05'28" W
R343	525.00'	004°34'58"	41.99'	21.01	41.98'	N 43°00'22" W
R344	525.00'	042°21'17"	388.10'	203.40	379.32'	S 24°07'13" E
R345	25.00'	083°50'11"	36.58'	22.45	33.40'	N 03°22'45" W
R346	400.00'	007°43'30"	53.93'	27.01	53.89'	N 34°40'35" E
R347	400.00'	008°53'23"	62.06'	31.09	62.00'	N 26°22'09" E
R348	400.00'	008°53'23"	62.06'	31.09	62.00'	N 17°28'46" E
R349	400.00'	008°53'23"	62.06'	31.09	62.00'	N 08°35'22" E
R350	400.00'	008°53'23"	62.06'	31.09	62.00'	N 00°18'01" W
R351	400.00'	008°51'44"	61.87'	31.00	61.81'	N 09°10'34" W
R352	400.00'	002°28'52"	17.32'	8.66	17.32'	N 14°50'52" W
R353	400.00'	054°37'38"	381.37'	206.58	367.09'	S 11°13'31" W
R354	25.00'	083°14'37"	36.32'	22.21	33.21'	N 25°32'01" E
R355	25.00'	090°00'00"	39.27'	25.00	35.36'	S 22°09'19" W
R356	25.00'	089°58'33"	39.26'	24.99	35.35'	N 67°49'57" W
R357	200.00'	102°44'00"	358.61'	250.24	312.46'	S 61°28'41" E
R358	25.00'	098°51'00"	43.13'	29.19	37.98'	N 63°25'11" W
R359	350.00'	094°48'49"	579.18'	380.71	515.32'	N 33°24'44" E

ROW CURVE TABLE

CURVE #	RADIUS	DELTA	ARC LENGTH	TANGENT	CHORD LENGTH	CHORD BEARING
R360	25.00'	098°51'00"	43.13'	29.19	37.98'	S 49°45'22" E
R361	25.00'	073°23'54"	32.03'	18.63	29.88'	S 36°22'05" W
R362	150.00'	079°18'37"	207.63'	124.33	191.45'	S 33°24'44" W
R363	25.00'	073°23'54"	32.03'	18.63	29.88'	S 30°27'22" W
R364	25.00'	098°51'00"	43.13'	29.19	37.98'	S 49°05'37" W
R365	350.00'	010°08'55"	61.99'	31.08	61.91'	N 76°24'25" W
R366	350.00'	013°47'03"	84.20'	42.31	84.00'	N 64°26'26" W
R367	350.00'	013°47'03"	84.20'	42.31	84.00'	N 50°39'23" W
R368	350.00'	012°04'12"	73.73'	37.00	73.59'	N 37°43'46" W
R369	350.00'	049°47'13"	304.13'	162.42	294.65'	N 56°35'16" W
R370	25.00'	098°51'00"	43.13'	29.19	37.98'	N 17°43'50" E
R371	25.00'	073°23'54"	32.03'	18.63	29.88'	S 76°08'43" E
R372	150.00'	000°26'52"	1.17'	0.59	1.17'	S 39°40'12" E
R373	150.00'	015°19'28"	40.12'	20.18	40.00'	S 47°33'22" E
R374	150.00'	015°19'28"	40.12'	20.18	40.00'	S 62°52'50" E
R375	150.00'	003°11'12"	8.34'	4.17	8.34'	S 72°08'11" E
R376	150.00'	034°17'01"	89.75'	46.27	88.42'	N 56°35'16" W
R377	25.00'	073°23'54"	32.03'	18.63	29.88'	S 37°01'50" E
R378	25.00'	082°39'00"	36.06'	21.98	33.02'	S 86°37'21" E
R379	400.00'	006°01'22"	42.05'	21.04	42.03'	N 55°03'50" E

ROW CURVE TABLE

CURVE #	RADIUS	DELTA	ARC LENGTH	TANGENT	CHORD LENGTH	CHORD BEARING
R380	400.00'	009°27'52"	66.08'	33.11	66.00'	N 62°48'27" E
R381	400.00'	003°11'56"	22.33'	11.17	22.33'	N 69°08'21" E
R382	399.35'	006°16'33"	43.74'	21.89	43.72'	N 73°52'27" E
R383	399.27'	005°55'08"	41.25'	20.64	41.23'	N 79°57'21" E
R384	400.00'	030°51'36"	215.44'	110.40	212.85'	S 67°28'57" W
R385	25.00'	083°14'37"	36.32'	22.21	33.21'	N 41°17'26" E
R386	7643.35'	000°08'33"	19.02'	9.51	19.02'	N 00°22'51" W
R387	3054.06'	001°19'54"	70.98'	35.49	70.98'	N 01°10'35" W
R388	3116.35'	001°15'27"	68.40'	34.20	68.39'	N 02°27'52" W
R389	3116.35'	002°54'44"	158.40'	79.22	158.38'	N 01°38'13" W
R390	25.00'	090°00'00"	39.27'	25.00	35.36'	N 47°56'34" W
R391	25.00'	090°00'00"	39.27'	25.00	35.36'	S 42°03'26" W
R392	475.00'	001°52'30"	15.54'	7.77	15.54'	S 03°52'49" E
R393	475.00'	009°32'15"	79.07'	39.63	78.98'	S 09°35'12" E
R394	475.00'	009°02'14"	74.92'	37.54	74.84'	S 18°52'26" E
R395	475.00'	009°02'14"	74.92'	37.54	74.84'	S 27°54'39" E
R396	475.00'	007°52'33"	65.29'	32.70	65.24'	S 36°22'03" E
R397	475.00'	004°59'32"	41.39'	20.71	41.37'	S 42°48'05" E
R398	475.00'	042°21'17"	351.13'	184.02	343.19'	S 24°07'13" E
R399	25.00'	083°14'37"	36.32'	22.21	33.21'	S 41°57'11" E

ROW CURVE TABLE

CURVE #	RADIUS	DELTA	ARC LENGTH	TANGENT	CHORD LENGTH	CHORD BEARING
R400	400.00'	006°08'59"	42.93'	21.49	42.91'	S 80°30'00" E
R401	400.00'	009°27'52"	66.08'	33.11	66.00'	S 72°41'35" E
R402	400.00'	009°27'52"	66.08'	33.11	66.00'	S 63°13'42" E
R403	400.00'	009°27'52"	66.08'	33.11	66.00'	S 53°45'50" E
R404	400.00'	009°27'52"	66.08'	33.11	66.00'	S 44°17'57" E
R405	400.00'	009°57'58"	69.58'	34.88	69.49'	S 34°35'02" E
R406	400.00'	053°58'26"	376.81'	203.70	363.03'	N 56°35'16" W
R407	25.00'	083°14'37"	36.32'	22.21	33.21'	S 71°13'22" E
R408	25.00'	090°00'00"	39.27'	25.00	35.36'	N 22°09'19" E
R409	250.00'	015°25'50"	67.33'	33.87	67.13'	N 30°33'35" W
R410	250.00'	019°11'17"	83.72'	42.26	83.33'	N 47°52'09" W
R411	250.00'	019°11'17"	83.72'	42.26	83.33'	N 67°03'26" W
R412	250.00'	016°17'29"	71.08'	35.78	70.85'	N 84°47'49" W
R413	250.00'	070°05'53"	305.86'	175.37	287.14'	N 57°53'37" W
R414	25.00'	090°00'00"	39.27'	25.00	35.36'	S 42°03'26" W
R415	3525.00'	001°06'42"	68.39'	34.20	68.39'	S 02°23'13" E
R416	3525.00'	001°08'16"	69.99'	35.00	69.99'	S 01°15'44" E
R417	3525.00'	000°21'44"	22.28'	11.14	22.28'	S 00°30'44" E
R418	3525.00'	002°36'42"	160.67'	80.35	160.66'	N 01°38'13" W
R419	37.50'	089°59'57"	58.90'	37.50	53.03'	S 22°09'18" W

ROW CURVE TABLE

CURVE #	RADIUS	DELTA	ARC LENGTH	TANGENT	CHORD LENGTH	CHORD BEARING
R420	25.00'	048°11'35"	21.03'	11.18	20.41'	N 88°44'57" W
R421	50.00'	012°29'25"	10.90'	5.47	10.88'	N 70°53'52" W
R422	50.00'	051°25'43"	44.88'	24.08	43.39'	S 77°08'34" W
R423	50.00'	051°25'43"	44.88'	24.08	43.39'	S 25°42'51" W
R424	50.00'	051°25'43"	44.88'	24.08	43.39'	S 25°42'51" E
R425	50.00'	051°25'43"	44.88'	24.08	43.39'	S 77°08'34" E
R426	50.00'	051°25'43"	44.88'	24.08	43.39'	N 51°25'43" E
R427	50.00'	006°44'55"	5.89'	2.95	5.89'	N 22°20'24" E
R428	50.00'	276°22'54"	241.19'	44.72	66.67'	N 22°50'36" W
R429	25.00'	048°11'23"	21.03'	11.18	20.41'	N 43°03'38" E
R430	37.50'	090°00'00"	58.90'	37.50	53.03'	S 67°50'41" E
R431	25.00'	090°00'00"	39.27'	25.00	35.36'	S 22°09'19" W
R432	260.00'	022°50'27"	103.65'	52.52	102.96'	S 78°34'33" W
R433	260.00'	022°23'11"	101.59'	51.45	100.94'	N 78°48'38" W
R434	260.00'	022°23'11"	101.59'	51.45	100.94'	N 56°25'27" W
R435	260.00'	022°23'11"	101.59'	51.45	100.94'	N 34°02'16" W
R436	260.00'	022°23'11"	101.59'	51.45	100.94'	N 11°39'05" W
R437	260.00'	022°23'11"	101.59'	51.45	100.94'	N 10°44'06" E
R438	260.00'	022°23'11"	101.59'	51.45	100.94'	N 33°07'17" E
R439	260.00'	022°23'11"	101.59'	51.45	100.94'	N 55°30'28" E

ROW CURVE TABLE

CURVE #	RADIUS	DELTA	ARC LENGTH	TANGENT	CHORD LENGTH	CHORD BEARING
R440	260.00'	000°27'16"	2.06'	1.03	2.06'	N 66°55'41" E
R441	260.00'	180°00'00"	816.81'	INFINITY	520.00'	N 22°50'41" W
R442	25.00'	090°00'00"	39.27'	25.00	35.36'	S 67°50'41" E
R443	25.00'	090°00'00"	39.27'	25.00	35.36'	S 22°09'19" W
R444	25.00'	090°03'03"	39.29'	25.02	35.37'	N 67°49'09" W
R445	25.00'	089°56'57"	39.25'	24.98	35.34'	N 22°10'51" E
R446	25.00'	090°00'00"	39.27'	25.00	35.36'	S 67°50'41" E
R447	25.00'	070°16'14"	30.66'	17.59	28.78'	S 12°17'26" W
R448	134.58'	007°48'47"	18.35'	9.19	18.34'	S 44°06'20" W
R449	150.00'	015°19'28"	40.12'	20.18	40.00'	S 32°46'39" W
R450	150.00'	015°19'28"	40.12'	20.18	40.00'	S 17°27'11" W
R451	150.00'	016°02'01"	41.98'	21.13	41.84'	S 01°46'26" W
R452	149.72'	053°47'34"	140.56'	75.94	135.46'	N 20°37'22" E
R453	25.00'	073°23'54"	32.03'	18.63	29.88'	S 30°27'22" W
R454	25.00'	090°00'00"	39.27'	25.00	35.36'	N 67°50'41" W
R455	25.00'	090°00'00"	39.27'	25.00	35.36'	N 22°09'19" E
R456	25.05'	089°45'52"	39.25'	24.95	35.36'	S 67°50'41" E
R457	25.00'	090°00'00"	39.27'	25.00	35.36'	S 22°09'19" W
R458	25.00'	073°23'54"	32.03'	18.63	29.88'	N 76°08'43" W
R459	150.00'	016°02'01"	41.98'	21.13	41.84'	S 47°27'47" E

ROW CURVE TABLE

CURVE #	RADIUS	DELTA	ARC LENGTH	TANGENT	CHORD LENGTH	CHORD BEARING
R460	150.00'	015°19'28"	40.12'	20.18	40.00'	S 63°08'32" E
R461	150.00'	015°19'28"	40.12'	20.18	40.00'	S 78°28'00" E
R462	150.00'	007°00'46"	18.36'	9.19	18.35'	S 89°38'07" E
R463	150.00'	053°41'44"	140.57'	75.93	135.49'	S 66°17'38" E
R464	25.00'	070°17'50"	30.67'	17.60	28.78'	N 57°59'35" W
R465	25.00'	090°00'00"	39.27'	25.00	35.36'	N 22°09'19" E
R466	25.00'	090°00'00"	39.27'	25.00	35.36'	S 67°50'41" E
R467	25.00'	090°00'00"	39.27'	25.00	35.36'	S 22°09'19" W
R468	25.00'	090°00'00"	39.27'	25.00	35.36'	S 67°50'41" E

PENNONI ASSOCIATES INC.
18072 Davidson Drive
Milton, DE 19968
T 302.684.8030 F 302.684.8054

ALL DIMENSIONS MUST BE VERIFIED BY CONTRACTOR AND OWNER MUST BE NOTIFIED OF ANY DISCREPANCIES BEFORE PROCEEDING WITH WORK

ALAN M. DECKTOR LICENSE No. 17771 DELAWARE PROFESSIONAL ENGINEER

WESTWOOD SUBDIVISION

WILLIAMSVILLE ROAD
MILFORD, DE 19963

PRELIMINARY SUBDIVISION PLAT DETAILS

RIBERA DEVELOPMENT, LLC
8684 VETERANS HIGHWAY, SUITE 203
MILLERSVILLE, MD 21108

BY	NO.	DATE	REVISIONS
EOC	2	2022-03-11	REVISED PER CITY OF MILFORD COMMENTS
EOC	1	2021-11-12	REVISED PER CITY OF MILFORD COMMENTS

ALL DOCUMENTS PREPARED BY PENNONI ASSOCIATES ARE INSTRUMENTS OF SERVICE IN RESPECT OF THE PROJECT. THEY ARE NOT INTENDED OR REPRESENTED TO BE SUITABLE FOR REUSE BY OWNER OR OTHERS ON THE EXTENSIONS OF THE PROJECT OR ON ANY OTHER PROJECT. ANY REUSE WITHOUT WRITTEN VERIFICATION OR ADAPTATION BY PENNONI ASSOCIATES FOR THE SPECIFIC PURPOSE INTENDED WILL BE AT OWNERS SOLE RISK AND WITHOUT LIABILITY OR LEGAL EXPOSURE TO PENNONI ASSOCIATES, AND OWNER SHALL INDEMNIFY AND HOLD HARMLESS PENNONI ASSOCIATES FROM ALL CLAIMS, DAMAGES, LOSSES AND EXPENSES ARISING OUT OF OR RESULTING THEREFROM.

PROJECT	RIBER20002
DATE	2021-03-18
DRAWING SCALE	AS SHOWN
DRAWN BY	EOC/EWW
APPROVED BY	AMD

PP1011

SHEET 13 OF 15

U:\Accounts\RIBER\RIBER20002 - Dwyer Farm\DESIGN_SHEETS\PP1011.dwg PLOTTED: 3/11/2022 2:04 PM, BY: Emmanuel Chinaka PLOTSTYLE: Pennoni NCS.stb PROJECT STATUS: —

MATCHLINE: PLAN SHEET PP1004

SEE MATCHLINE BELOW

SEE MATHCLINE ABOVE

WILLIAMSVILLE ROAD(K.C.R-443)
EX. R.O.W. = 50' | MINOR COLLECTOR (STATE MAINTAINED)

MILFORD-HARRINGTON HIGHWAY (K.C.R-36)
STATE MAINTAINED

PROPOSED WATER STUB WITH METER AND CURB STOP FOR PARCEL 16.11 FOR FUTURE CONNECTION BY PROPERTY OWNER

PROPOSED WATER STUB WITH METER AND CURB STOP FOR PARCEL 16.01 FOR FUTURE CONNECTION BY PROPERTY OWNER

PROPOSED WATER STUB WITH METER AND CURB STOP FOR PARCEL 30.00 FOR FUTURE CONNECTION BY PROPERTY OWNER

PROPOSED WATER STUB WITH METER AND CURB STOP FOR PARCEL 30.00 FOR FUTURE CONNECTION BY PROPERTY OWNER

PROPOSED WATER STUB WITH METER AND CURB STOP FOR PARCEL 29.00 FOR FUTURE CONNECTION BY PROPERTY OWNER

MONUMENT SUBDIVISION SIGN

WATER MAIN CAPPED FOR FUTURE EXTENSION

PROPOSED STORMWATER FACILITY #12

A 15.00' WIDE PERMANENT EASEMENT CONTAINING ± 29,302 S.F IS HEREBY ESTABLISHED FOR THE STATE OF DELAWARE AS PER THIS PLAT

AN VARYING RIGHT-OF-WAY (± 36,583 S.F.) IS HEREBY DEDICATED TO THE STATE OF DELAWARE, AS PER THIS PLAT

10" WATER LINE TO CONNECT TO EXISTING FACILITIES

4" FORCE MAIN COMING FROM SUBDIVISION PUMP STATION TO CONNECT TO EXISTING SEWER FACILITIES

PROPOSED RAILROAID CROSSING

EXISTING RAIL ROAD CROSSING

EDGE OF SOURCE WATER PROTECTION AREA

PROPOSED CONNECTION OF 4" FORCE MAIN TO EXISTING MAN HOLE PER CITY OF MILFORD FEASIBILITY STUDY.

PROPOSED 10" WATR MAIN CONNECTION

1-45° BEND

EX. 18" STORM PIPE

EX. 8" STORM PIPE

EX. 8" SEWER LINE

EX. 4" SEWER LINE

EX. 15" STORM PIPE

EX. 10" WATER LINE

TM: MD-00-182.00-02-1000 LANDS N/F OF THOMAS L. CODDINGTON DEED REF.: BOOK 24, PAGE 168 ZONING: AC USE: RESIDENCE

TM: MD-00-182.00-02-1200 LANDS N/F OF DALE V. BRADLEY DEED REF.: BOOK 48, PAGE 233 ZONING: AC USE: RESIDENCE

TM: MD-00-182.00-02-1301 LANDS N/F OF HARRY A. MAKSON DEED REF.: BOOK 331, PAGE 196 ZONING: AC USE: RESIDENCE

TM: MD-00-182.00-01-1611 LANDS N/F OF RICHARD H. VEHLOW DEED REF.: BOOK 9861, PAGE 55 ZONING: AC USE: RESIDENCE

TM: MD-00-182.00-01-1601 LANDS N/F OF MICHELE E. GARDNER DEED REF.: BOOK 7545, PAGE 7 ZONING: AC USE: RESIDENCE

TM: MD-00-182.00-02-1302 LANDS N/F OF CHRISTINE RYAN DEED REF.: BOOK 7254, PAGE 324 ZONING: AC USE: RESIDENCE

TM: 5-00-182.00-02-2600 LANDS N/F OF STATE OF DE. FISH & GAME COMM. DEED REF.: BK.: R25, PG.: 2439 ZONING: AC USE: EXEMPT

TM: MD-00-182.00-02-1400 LANDS N/F OF VINCENT & LINDA COURTNEY DEED REF.: BK.: 9578, PG.: 91138 ZONE: AC USE: RESIDENTIAL

TM: MD-00-182.00-01-4600 LANDS N/F OF KATHERINE V. BRICENO, CHRISTAN F. SANTANA, GRIJALBA MARTINEZ DEED REF.: BK.:317, PG.: 196 PB.:4-PG.:48 ZONE: AC USE: RESIDENCE

TM: 5-00-182.00-01-3000 LANDS N/F OF CHARLES R. & PATRICIA M. DARL DEED REF.: BOOK 6717, PAGE 288 ZONING: AC USE: SINGLE FAMILY RESIDENCE

TM: 5-00-182.00-01-2900 LANDS N/F OF RONALD SCOTT EDWARDS DEED REF.: BOOK 9698, PAGE 219 ZONING: AC USE: SINGLE FAMILY RESIDENTIAL

TM: MD-00-182.00-01-3100 LANDS N/F OF CYNTHIA HURD DEED REF.: BK.: 9640, PG.: 140 PB.:4-PG.:48 ZONE: AC USE: RESIDENCE

TM: MD-00-182.00-01-0100 LANDS N/F OF HERMAN, MABEL L. WEIGMAN DEED REF.: BK.: 0039, PG.: 141 PB.:4-PG.:48 ZONE: AC USE: RESIDENCE

TM: MD-00-182.00-01-0200 LANDS N/F OF GROWMARK FS,INC. DEED REF.: BK.: 512, PG.: 22 SITE-1 , PARCEL-B ZONING: I1 USE: COMMERCIAL

TM: 5-00-182.00-01-0700 LANDS N/F OF JACKSON D. & BILLIE BROWN DEED REF.: BK.: 11196, PG.: 307 ZONE: RS1 USE: RESIDENCE

TM: 5-00-18212-01-1901 LANDS N/F OF MICHAEL L. & ANN R. ANTON DEED REF.: BK.: X47, PG.: 332 ZONE: RS1 USE: RESIDENCE

TM: 5-00-18212-01-1902 LANDS N/F OF JAMES W. JR. & BONNIE L. SHARP DEED REF.: BK.: 333, PG.: 45 ZONE: RS1 USE: RESIDENCE

TM: 5-00-18212-01-3200 LANDS N/F OF VIRGINIA LEE JACKSON TRUST DEED REF.: BK 13032, PG 67 ZONE: RS1 USE: VACANT LAND

TM: 5-00-18212-01-3300 LANDS N/F OF VIRGINIA LEE JACKSON TRUST DEED REF.: BK.:398, PG.: 147 ZONE: RS1 USE: RESIDENCE

TM: 5-00-18212-01-0900 LANDS N/F OF SOUTHERN STATES MILFORD CO-OP DEED REF.: BK.: K25, PG.: 306 ZONING: I1 USE: COMMERCIAL

TM: 5-00-18212-01-1000 LANDS N/F OF SOUTHERN STATES MILFORD CO-OP DEED REF.: BK.: V19, PG.: 403 ZONING: I1 USE: COMMERCIAL

VETERANS CIRCLE

JOSEPH LAKE ROAD

PENN CENTRAL R.R.

MON FND

0 50' 100'

ALL DIMENSIONS MUST BE VERIFIED BY CONTRACTOR AND OWNER MUST BE NOTIFIED OF ANY DISCREPANCIES BEFORE PROCEEDING WITH WORK

ALAN M. DECKTOR LICENSE No. 17771 DELAWARE PROFESSIONAL ENGINEER 3/11/2022

Pennoni

PENNONI ASSOCIATES INC.
1872 Davidson Drive
Milton, DE 19968
T 302.684.8030 F 302.684.8054

WESTWOOD SUBDIVISION

WILLIAMSVILLE ROAD
MILFORD, DE 19963

RIBERA DEVELOPMENT, LLC
8684 VETERANS HIGHWAY, SUITE 203
MILLERSVILLE, MD 21108

OFFSITE UTILITY IMPROVEMENT PLAN

BY	DESCRIPTION	NO.	DATE
EOC	REVISED PER CITY OF MILFORD COMMENTS	2	2022-03-11
EOC	REVISED PER CITY OF MILFORD COMMENTS	1	2021-11-12
	REVISIONS	NO.	DATE


ALL DOCUMENTS PREPARED BY PENNONI ASSOCIATES ARE INSTRUMENTS OF SERVICE IN RESPECT OF THE PROJECT. THEY ARE NOT INTENDED OR REPRESENTED TO BE SUITABLE FOR REUSE BY OWNER OR OTHERS ON THE EXTENSIONS OF THE PROJECT OR ON ANY OTHER PROJECT. ANY REUSE WITHOUT WRITTEN VERIFICATION OR ADAPTATION BY PENNONI ASSOCIATES FOR THE SPECIFIC PURPOSE INTENDED WILL BE AT OWNERS SOLE RISK AND WITHOUT LIABILITY OR LEGAL EXPOSURE TO PENNONI ASSOCIATES; AND OWNER SHALL INDEMNIFY AND HOLD HARMLESS PENNONI ASSOCIATES FROM ALL CLAIMS, DAMAGES, LOSSES AND EXPENSES ARISING OUT OF OR RESULTING THEREFROM.

PROJECT	RIBER20002
DATE	2021-03-18
DRAWING SCALE	1"=50'
DRAWN BY	EOC
APPROVED BY	AMD

PP1012

SHEET 14 OF 15

PLOTTED: 3/11/2022 4:01 PM, BY: Emmanuel Chineke PLOTSTYLE: Pennoni NCS.stb PROJECT STATUS: —
U:\Accounts\RIBER\RIBER20002 - Draper Farm\DESIGN_SHEETS\PP1012.dwg

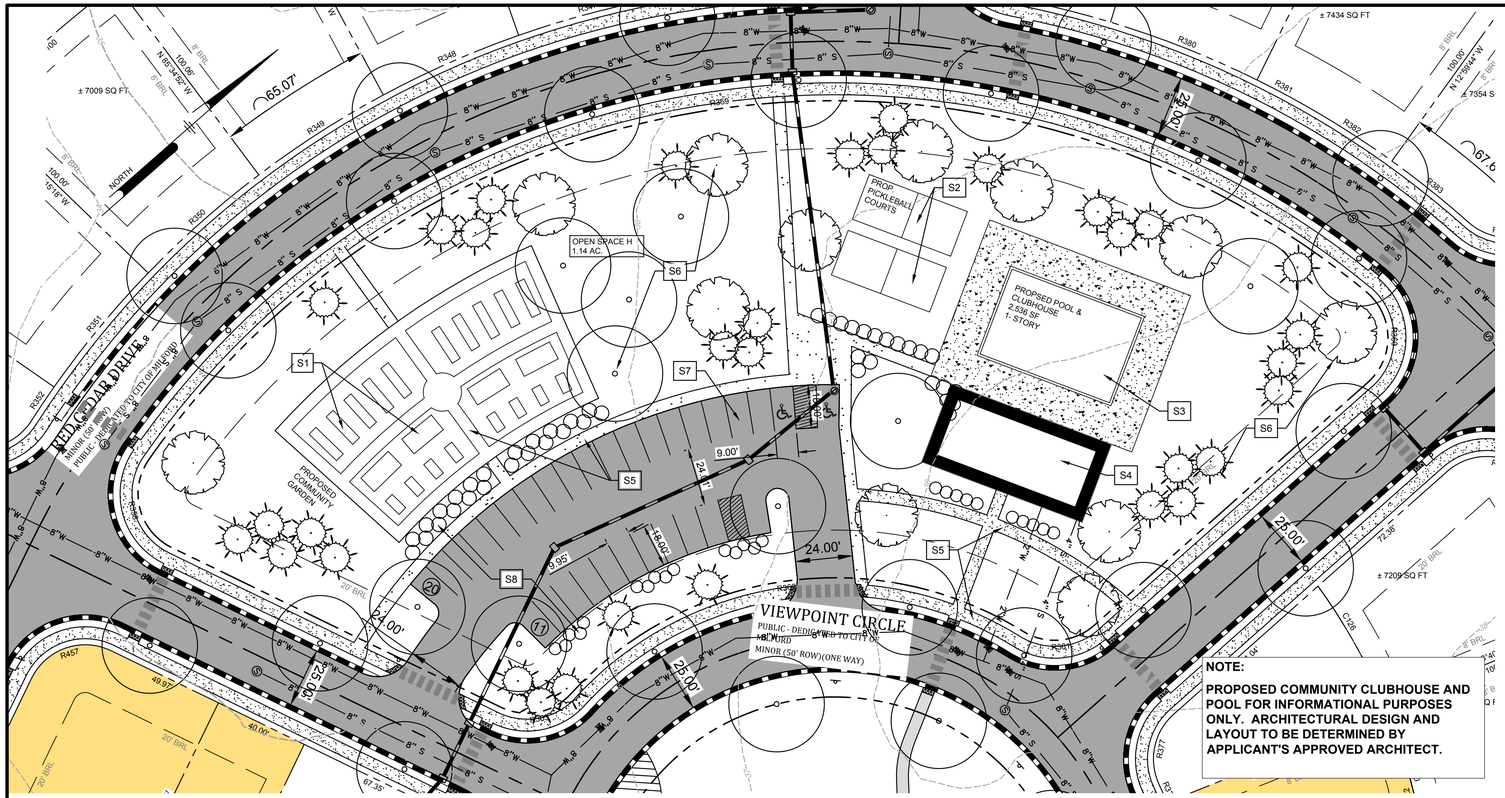


LANDSCAPE GENERAL NOTES


1. ALL PLANTS TO BE TRUE TO SPECIES, IN A RIGOROUS STATE OF GROWTH, MEET WITH THE LATEST STANDARDS PUBLISHED BY THE AMERICAN ASSOCIATION OF NURSERYMEN, AND BE FREE OF INSECTS, PESTS AND DISEASES. NO MATERIAL SUBSTITUTIONS ARE PERMITTED WITHOUT THE WRITTEN APPROVAL OF THE LANDSCAPE ARCHITECT
2. CONTRACTOR SHALL OBTAIN A DIGITAL FILE FROM LANDSCAPE ARCHITECT AS NEEDED TO PROPERLY STAKE OUT PROPOSED TREE LOCATIONS
3. REFER TO PROJECT SPECIFICATIONS FOR ALL REQUIREMENTS AND SUBMITTALS NOT COVERED IN THESE NOTES, DETAILS, AND DRAWINGS.
4. CONTRACTOR SHALL NOTIFY LANDSCAPE ARCHITECT OF ANY DISCREPANCIES BETWEEN THE PLANS, NOTES, AND SPECIFICATIONS.
5. MULCH:
   5.1. NATIVE SHREDDED HARDWOOD MIXED WITH NATIVE LEAF LITTER. SUBMIT SAMPLE TO LANDSCAPE ARCHITECT FOR APPROVAL.
   5.2. APPLY 1-2" DEPTH OF FINELY SHREDDED MULCH OVER GROUNDCOVER AND PERENNIAL BEDS.
   5.3. APPLY 2-3" DEPTH MULCH OVER SHRUB BEDS AND INSIDE SHRUB SAUCER RINGS.
   5.4. APPLY 4-5" DEPTH MULCH INSIDE TREE SAUCER RINGS.
6. FINE GRADING:
   FINE GRADE ALL GROUNDCOVER AND SHRUB BED PRIOR TO PLANTING. HAND GRADE ALL PROPOSED LAWN AREAS PRIOR TO HYDRO SEEDING OR LAYING SOD. REMOVE ALL ROCKS, CLUMPS, AND FOREIGN DEBRIS GREATER THAN 2" DIAMETER.
7. TOPSOIL:
   CONTRACTOR SHALL OBTAIN SOILS TESTS FROM THE DELAWARE DEPARTMENT OF AGRICULTURE EXTENSION OFFICE (OR EQUAL) AND FURNISH A COPY OF SAID REPORT TO LANDSCAPE ARCHITECT. PRE COUNTY REQUIREMENTS. 6" MINIMUM TOPSOIL SHALL BE PROVIDED THROUGHOUT THE SITE. PROVIDE 12" DEPTH TOP SOIL FOR ALL GROUNDCOVER PERENNIAL AND SEASONAL PLANTING BEDS. PROVIDE 18" DEPTH TOP SOIL FOR ALL TREE AND SHRUB BEDS.
8. PLANT PITS AND BACKFILL:
   8.1. ALL TREE PITS TO BE A MINIMUM OF 2.5 TIMES THE WIDTH OF THE ROOT BALL AND SHRUB PITS TO BE A MINIMUM OF 2 TIMES THE WIDTH OF THE CONTAINER OR ROOT BALL
   8.2. CONTRACTOR SHALL PERFORM A 24 HOUR PERK TEST ON TREE PITS. WATER SHOULD DRAIN FREELY FROM THE HOLE WITHIN A 24 HOUR PERIOD.
   8.3. SET TREE AND PIT DEPTH SUCH THAT THE TRUNK COLLAR OR WET LINE MATCHES THAT OF THE PROPOSED FINISH GRADE. IN POOR DRAINING SOILS CONDITIONS, SET TOPS OF ROOT BALLS APPROXIMATELY 2" ABOVE PROPOSED FINISH GRADE.
   8.4. FOR BALLED AND BURLAPPED TREES, REMOVE THE TOP ⅓ OF THE ROOT BALL CAGE PRIOR TO BACKFILL. REMOVE ALL TWINE AND TIES FROM THE TRUNK OF THE TREE.
   8.5. STANDARD PIT BACKFILL SHALL CONSIST OF ½ NATIVE SOIL, ½ COMPOST, AND ½ SPHAGNUM PEAT MOSS MIXED LIBERALLY TOGETHER. FOR POORLY DRAINING NATIVE SOIL CONDITIONS, PIT BACKFILL SHALL CONSIST OF ⅓ NATIVE SOIL, ⅓ COMPOST, AND ⅓ SAND MIXED LIBERALLY. ADJUST STANDARD FILL MATERIAL MIX WHERE STRUCTURAL SOILS ARE REQUIRED.
   8.6. AROUND EACH TREE SHAPE A 5-6" TALL SOIL SAUCER RING WITH THE INSIDE RING DIAMETER 12" WIDER THAN THE ROOT BALL. AROUND EACH SHRUB, SHAPE A 3-4" TALL SOIL SAUCER RING WITH AN INSIDE DIAMETER OF 8" WIDER THAN THE ROOT BALL
   8.7. SETTLE TREE AND SHRUB PIT BACKFILL BY WATERING THE INTERIOR OF SAUCER RING TWICE BEFORE MULCHING.
9. TREE STAKING AND GUYING
   ALL TREES GREATER THAN 1.75" IN CALIPER OR 6' IN HEIGHT SHALL BE STAKED OR GUYED AS SHOWN IN DETAILS. LASSO TIES SHALL BE OF 1-1/4" WIDE NYLON STRAPS OR OF FLEXIBLE PLASTIC THAT WILL NOT CHAFE, SCAR OR DAMAGE TREE LIMBS. STAKE AND GUY CHORDS SHALL BE FLAGGED OR COVERED WITH APPROPRIATE MATERIALS SO THAT THEY ARE READILY VISIBLE. PROVIDE THREE (3) STAKES OR GUYS MINIMUM PER TREE, SPACED EQUALLY ABOUT THE TRUNK BASE. TWO (2) STAKES MINIMUM MAY BE USED IN NARROW, WIND-SHELTERED AREAS WHERE STANDARD STAKING OR GUYING WILL CANNOT FIT. CONTRACTOR SHALL REMOVE ALL STAKING AND GUYING MATERIALS AFTER ONE COMPLETE GROWING SEASON. ALTERNATIVE STAKING METHODS PROPOSED MUST BE SUBMITTED TO LANDSCAPE ARCHITECT FOR APPROVAL.
10. FERTILIZERS:
    FERTILIZERS FOR LAWNS, BEDS, AND TREE & SHRUB PITS SHALL BE DETERMINED THOUGH THIRD PARTY SOILS TESTING FURNISHED BY THE CONTRACTOR. CONTRACTOR SHALL SUBMIT SOILS TEST RESULTS AND PROPOSED FERTILIZER PRODUCT(S) SPECIFICATIONS TO LANDSCAPE ARCHITECT FOR APPROVAL.
11. LANDSCAPE DRAINAGE:
    THE LANDSCAPE PLAN HAS BEEN PREPARED WITH EXISTING AND PROPOSED GRADIENT DATA PER THE CIVIL ENGINEER. CONTRACTOR SHALL NOTIFY LANDSCAPE ARCHITECT OF ANY DISCREPANCIES IN EXISTING CONDITIONS OR PROPOSED GRADING THAT WOULD COMPROMISE THE PROPER INSTALLATION AND POSITIVE DRAINAGE OF PROPOSED LANDSCAPE PLANTINGS AND/OR SITE ELEMENTS.
12. SEEDED AREAS:
    THE LIMIT OF SEEDING SHALL EXTEND TO ALL NON SODDED AREAS DISTURBED BY CONSTRUCTION. CONTRACTOR SHALL SUBMIT APPROPRIATE NATIVE GRASS SEED MIX(ES) SPECIFICATIONS TO LANDSCAPE ARCHITECT FOR APPROVAL. AREA SEEDING SHALL BE AT A RATE OF APPROXIMATELY 1 LBS PER 2000 SF OR PER SEED MIX RECOMMENDATIONS TO ACHIEVE THE DESIRABLE PLS APPLICATION RATE. ALL SEED AREA SHALL APPLIED WITH HYDROMULCH OR WITH OTHER TACKIFYING METHODS TO ENSURE SOIL STABILITY THROUGH TO GERMINATION AND ESTABLISHMENT OF THE SEEDED AREA.
13. MAINTENANCE PERIOD AND GUARANTEE:
    CONTRACTOR SHALL GUARANTEE ALL PLANT MATERIALS THROUGH ONE COMPLETE GROWING SEASON AFTER INITIAL PLANTING. NURSERY PLANT SELECTION MAY BE COORDINATED WITH LANDSCAPE ARCHITECT, BUT SHALL NOT EXEMPT CONTRACTOR FROM MAINTENANCE PERIOD RESPONSIBILITIES AND GUARANTEES. CONTRACTOR SHALL NOTIFY LANDSCAPE ARCHITECT 2 WEEKS IN ADVANCE TO SCHEDULE AN APPOINTMENT FOR FIELD SELECTION OF PLANT MATERIALS.
14. QUALIFICATIONS, INSPECTIONS, AND APPROVALS:
    A STATEMENT OF QUALIFICATION SHALL BE SUBMITTED TO LANDSCAPE ARCHITECT AND OWNER AT BID SUBMISSION. BONDING: AT OWNER'S DISCRETION, BONDING MAY BE REQUIRED BY THE CONTRACTOR, OR PROOF OF BONDABLE STATUS. REFER TO SPECIFICATIONS FOR LANDSCAPE INSPECTIONS SCHEDULE AND MATERIALS TESTING NOT COVERED IN THESE NOTES. RESULTS FROM ALL REQUIRED MATERIALS TESTING TO BE SUBMITTED TO THE LANDSCAPE ARCHITECT FOR APPROVAL. A NOTICE OF FINAL ACCEPTANCE SHALL BE ISSUED TO CONTRACTOR BY THE LANDSCAPE ARCHITECT UPON LANDSCAPE ARCHITECT AND OWNER APPROVAL OF ALL REQUIRED TESTING, MOCK-UPS AND SAMPLES, AND THE SATISFACTORY COMPLETION OF ALL LANDSCAPE CONSTRUCTION PUNCH-LIST ITEMS AND SUBMISSION OF WRITTEN GUARANTEES. A NOTICE OF CONDITIONAL ACCEPTANCE MAY BE ISSUED IN LIEU OF A FINAL ACCEPTANCE NOTICE BY LANDSCAPE ARCHITECT AT THE OWNER'S DISCRETION AND UNDER THE OWNER'S TERMS.
15. QUALITY AND SIZE OF PLANTS, SPREAD OF ROOTS, AND SIZE OF BALLS SHALL BE IN ACCORDANCE WITH THE CURRENT STANDARDS OF THE AMERICAN ASSOCIATION OF NURSERYMEN "AMERICAN STANDARDS FOR NURSERY STOCK".
16. CONTRACTOR SHALL BE REQUIRED TO GUARANTEE ALL PLANT MATERIALS FOR A PERIOD OF ONE YEAR AFTER INSTALLATION IS COMPLETE AND FINAL ACCEPTANCE OF PHASE I SITE WORK HAS BEEN GIVEN. AT THE END OF ONE YEAR ALL PLANT MATERIAL WHICH IS DEAD OR DYING SHALL BE REPLACED AT THE CONTRACTOR'S EXPENSE AS ORIGINALLY SPECIFIED.
17. CONTRACTOR SHALL BE RESPONSIBLE FOR ANY DAMAGE TO UTILITIES AND MAY MAKE MINOR ADJUSTMENTS IN SPACING AND/OR LOCATION OF PLANT MATERIALS. CONTRACTOR TO VERIFY "AS BUILT" LOCATION OF ALL UTILITIES.
18. NO SUBSTITUTIONS SHALL BE MADE WITHOUT APPROVAL OF THE OWNER.
19. ALL AREAS NOT STABILIZED IN PAVING OR PLANT MATERIALS SHOULD BE SEEDED AND MULCHED. (SEE EROSION & SEDIMENT CONTROL PLAN.)
20. EVERGREEN TREES SHALL HAVE A FULL, WELL-BRANCHED, CONICAL FORM TYPICAL OF THE SPECIES.
21. ALL DECIDUOUS SHADE TREES SHALL BRANCH A MINIMUM OF 12'-0" ABOVE GROUND LEVEL. TREES SHALL BE PLANTED AND STAKED IN ACCORDANCE WITH THE STAKING DETAIL SHOWN.
22. THE FULL EXTENT OF ALL PLANTING BEDS SHALL RECEIVE 4" OF TOPSOIL AND 3" 0F BARK MULCH PER SPECIFICATIONS.
23. THE CONTRACTOR SHALL SUPPLY ALL PLANT MATERIALS IN QUANTITIES SUFFICIENT TO COMPLETE THE PLANTINGS SHOWN ON THIS DRAWING AND AS SPECIFIED.
24. ALL PLANTS SHALL BEAR THE SAME RELATIONSHIP TO FINISHED GRADE AS THE PLANT'S ORIGINAL GRADE BEFORE DIGGING.
25. THE CONTRACTOR IS EXPECTED TO MAINTAIN PLANTINGS, INCLUDING WATERING ALL PLANTS ANY TIME FROM APRIL TO DECEMBER WHEN NATURAL RAINFALL IS LESS THAN ONE INCH PER WEEK.
26. THE DEVELOPER OR HOME OWNERS ASSOCIATION SHALL BEAR THE RESPONSIBILITY OF REPLACING ANY LANDSCAPING WITHIN SUSSEX COUNTY SEWER EASEMENTS THAT IS DESTROYED OR DAMAGED DUE TO SEWER SYSTEM MAINTENANCE, REPLACEMENT, OR EXTENSION.
27. THE ACTUAL STREET TREE LOCATION SHALL BE COORDINATED DURING LOT CONSTRUCTION. STREET TREES SHALL BE LOCATED WITHIN A 20 FEET OF THE LOCATION SHOWN ON THE PLANS. A 10-FOOT HORIZONTAL CLEARANCE SHALL BE MAINTAINED FROM ALL WATER AND SEWER LATERALS.
28. THE BUFFER AREA SHALL HAVE A FINAL GRADE THAT CONTAINS A MINIMUM OF FOUR INCHES OF TOPSOIL AND A SUITABLE GRASS MIX PLANTED AS SACRIFICIAL COVER BETWEEN THE BUFFER TREES FOR SOIL STABILIZATION UNTIL THE NEWLY PLANTED TREES BECOME LARGER. THE PLAN MAY SUBSTITUTE WOOD CHIPS FOR PLANTED GRASS BETWEEN THE BUFFER TREES IN RESPECT TO BOTH NEWLY PLANTED AND EXISTING TREES, AS DETERMINED BY THE LANDSCAPE ARCHITECT.
29. THE FORESTED AND/OR LANDSCAPE BUFFER SHALL BE INSTALLED WITHIN 18 MONTHS FROM THE DATE SITE WORK IS AUTHORIZED TO COMMENCE, AS DOCUMENTED BY A NOTICE TO PROCEED LETTER FROM THE COMMISSION.
30. THE LAND DEVELOPER SHALL BE HELD RESPONSIBLE FOR THE HEALTH AND SURVIVAL OF THE TREES, INCLUDING REGULAR NECESSARY WATERING FOR A MINIMUM OF TWO YEARS OR UNTIL SUCH LATER DATE AS THE MAINTENANCE RESPONSIBILITIES ARE TRANSFERRED TO A HOMEOWNERS' ASSOCIATION; PROVIDED, HOWEVER, THAT THE DEVELOPER SHALL REPLACE ANY TREES THAT DIE DURING THE MINIMUM TWO-YEAR DEVELOPER MAINTENANCE PRIOR TO TRANSFERRING MAINTENANCE RESPONSIBILITIES TO A HOMEOWNERS' ASSOCIATION.
31. THE PERPETUAL MAINTENANCE OF THE BUFFER PLANTINGS BY A HOMEOWNERS' ASSOCIATION SHALL BE ASSURED THROUGH THE RESTRICTIVE COVENANTS AND/OR HOMEOWNERS' ASSOCIATION DOCUMENTS WHICH ARE OBLIGATORY UPON THE PURCHASERS THROUGH ASSESSMENTS BY THE HOMEOWNERS' ASSOCIATION.

SITE KEYED NOTES


S1	PROPOSED RAISED PLANTING BEDS
S2	PROPOSED RECREATIONAL COURTS
S3	PROPOSED COMMUNITY POOL
S4	PROPOSED CLUBHOUSE
S5	PROPOSED WALKWAYS
S6	PROPOSED LANDSCAPING
S7	PROPOSED PARKING
S8	PROPOSED LANDSCAPE SCREENING

TREE/SHRUB LEGEND

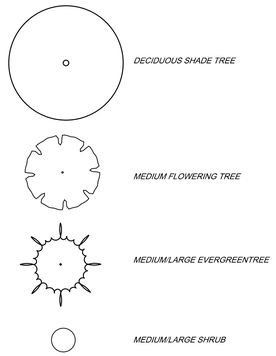


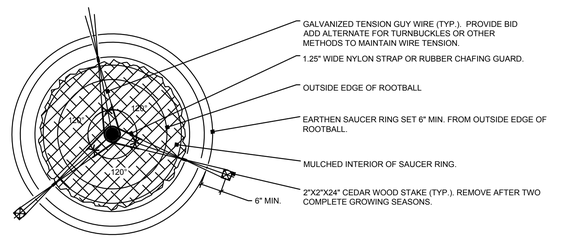


NOTE: SUFFICIENT CLEARANCE SHALL BE MAINTAINED BETWEEN TREES AND UTILITY FACILITIES SO AS TO NOT HINDER USE OR ACCESS TO SAID FACILITIES. CONTRACTOR SHALL LOCATE ALL UNDERGROUND UTILITES PRIOR TO DIGGING.

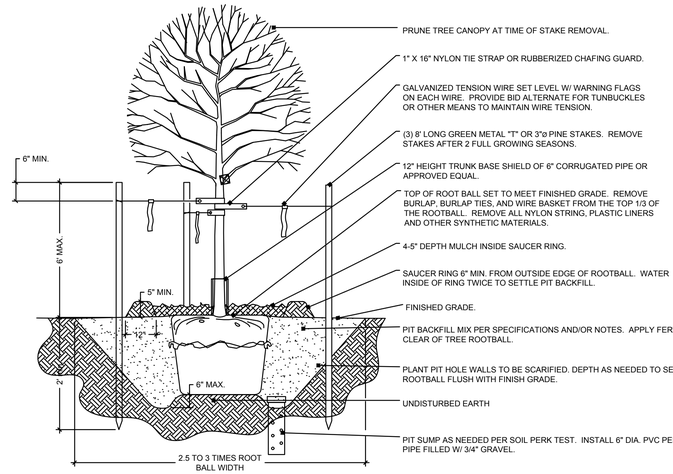

A CANOPY TREE PLANTING AND GUYING
N.T.S.

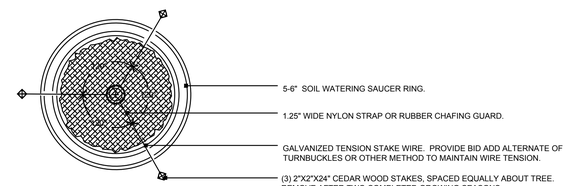

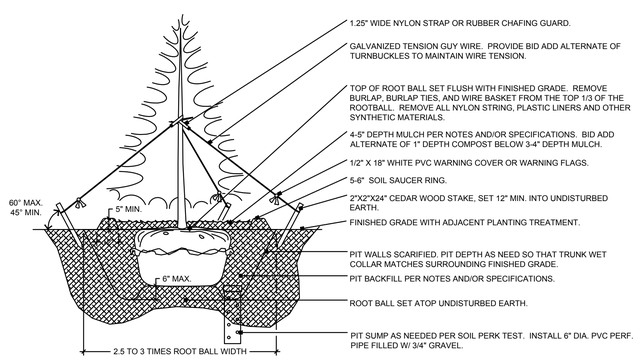

B EVERGREEN TREE PLANTING AND STAKING
N.T.S.

Pennoni
PENNONI ASSOCIATES INC.
18072 Davidson Drive
Milton, DE 19968
T 302.684.8030 F 302.684.8054

ALL DIMENSIONS MUST BE VERIFIED BY CONTRACTOR AND OWNER MUST BE NOTIFIED OF ANY DISCREPANCIES BEFORE PROCEEDING WITH WORK

ALAN W. DECKTOR LICENSE No. 17771 DELAWARE PROFESSIONAL ENGINEER
3/10/22

WESTWOOD SUBDIVISION

WILLIAMSVILLE ROAD
MILFORD, DE 19963

RIBERA DEVELOPMENT, LLC
8684 VETERANS HIGHWAY, SUITE 203
MILLERSVILLE, MD 21108

DETAILED CLUBHOUSE & AMENITY PLAN

NO.	DATE	REVISIONS	BY
2	2022-03-11	REVISED PER CITY OF MILFORD COMMENTS	EOC
1	2021-11-12	REVISED PER CITY OF MILFORD COMMENTS	EOC

ALL DOCUMENTS PREPARED BY PENNONI ASSOCIATES ARE INSTRUMENTS OF SERVICE IN RESPECT OF THE PROJECT. THEY ARE NOT INTENDED OR REPRESENTED TO BE SUITABLE FOR REUSE BY OWNER OR OTHERS ON THE EXTENSIONS OF THE PROJECT OR ON ANY OTHER PROJECT. ANY REUSE WITHOUT WRITTEN VERIFICATION OR ADAPTATION BY PENNONI ASSOCIATES FOR THE SPECIFIC PURPOSE INTENDED WILL BE AT OWNERS SOLE RISK AND WITHOUT LIABILITY OR LEGAL EXPOSURE TO PENNONI ASSOCIATES; AND OWNER SHALL INDEMNIFY AND HOLD HARMLESS PENNONI ASSOCIATES FROM ALL CLAIMS, DAMAGES, LOSSES AND EXPENSES ARISING OUT OF OR RESULTING THEREFROM.

PROJECT	RIBER20002
DATE	2021-03-18
DRAWING SCALE	1"=30'
DRAWN BY	EWW
APPROVED BY	AMD

PP1013

SHEET 15 OF 15

U:\Accounts\RIBER\RIBER20002 - Draper Farm\DESIGN_SHEETS\PP1013.dwg PLOTTED: 3/11/2022 1:32 PM, BY: Emmanuel Chineka PLOTSTYLE: Pennoni NCS.stb PROJECT STATUS: —

PUBLIC WORKS FACILITY
180 Vickers Drive
Milford, DE 19963
www.cityofmilford.com

THE CITY of Milford DELAWARE

PLANNING DEPARTMENT
Planning, Economic Development,
Enforcement, and Inspections Office
O 302.424.8396 | F 302.424.3559

April 27, 2022

Alan Decktor, P.E.
Pennoni Associates
18072 Davidson Drive
Milton, DE 19968

RE: Application Number: 21-031
Application Name: Westwood Subdivision
Application Type: Planned Unit Development & Preliminary Major Subdivision
Tax Parcel Number(s): MD-16-182.00-01-11.00 thru 21.00

Mr. Decktor,

According to our records, the City Council granted approval of the Planned Unit Development and Preliminary Major Subdivision known as Westwood on April 25, 2022. City Council approved the following deviations and waivers from Chapter 200 Subdivision of Land and Chapter 230 Zoning associated with the application;

- Chapter 230-10(G)(1)(a) – Reduction in the minimum lot area for single-family detached interior lots from 8,000 square feet to 6,600 square feet.
- Chapter 230-10(G)(1)(a) – Reduction in the minimum lot area for single-family detached corner lots from 13,000 square feet to 6,800 square feet.
- Chapter 230-10(G)(2)(a) – Reduction in the minimum lot area for single-family semi-detached corner lots from 6,500 square feet to 4,000 square feet.
- Chapter 230-10(G)(1)(c) – Reduction in the minimum lot width for single-family detached dwellings from 80 feet to 66 feet for standard lots and from 80 feet to 52 feet for pie shaped lots.
- Chapter 230-10(G)(1)(e) – Reduction in the front yard setback from 30 feet to 20 feet for single-family detached dwellings.
- Chapter 230-10(G)(1)(f) – Reduction in the rear yard setback from 15 feet to 10 feet for single-family detached dwellings.
- Chapter 230-10(G)(1)(b) – Increase the maximum lot coverage from 30% to 60% for single-family detached dwellings.
- Chapter 230-10(G)(2)(e) – Reduction in the front yard setback from 30 feet to 20 feet for single-family semi-detached dwellings.
- Chapter 230-10(G)(2)(f) – Reduction in the rear yard setback from 15 feet to 10 feet for single-family semi-detached dwellings.
- Chapter 230-10(G)(2)(b) – Increase the maximum lot coverage from 30% to 60% for single-family semi-detached dwellings.
- Chapter 200-8(D)(3) – Reduction of the minimum block width from 275 feet to 225 feet.

The City Council approval of the Planned Unit Development included the following conditions;

- Maintain the amount of open space shown on the preliminary major subdivision plans.
- Provide an enhanced buffer along the north side of the development between the proposed dwelling units and the railroad easement.
- No building shall exceed a height of 35 feet.
- Provide documentation prior to final major subdivision approval regarding any endangered species impacted by the development of the site, specifically any nesting birds.

Per the Code of the City of Milford, Chapter 200-4, Subdivision of Land, A (5), "*Preliminary approval from City Council shall be void after one year, unless an extension is requested by the owner and approved by City Council prior to the expiration."* Final Major Subdivision Approval or an extension must be obtained prior to April 25, 2023 in order to avoid expiration of the preliminary approval.

Please contact me at 302-424-8396 or via email at rpierce@milford-de.gov should you have any questions and to coordinate final construction plan and final major subdivision review for the development.

Sincerely,

William R. Pierce II

Rob Pierce, AICP
Planning Director

cc: *James Puddicombe, P.E. – City Engineer*
John Stamato, Ribera Development, LLC – Developer
Michelle E. Gardener – Property Owner
Mark Davidson - Pennoni Associates
Eric Wahl, RLA - Pennoni Associates

18072 Davidson Drive
Milton, DE 19968
T: 302-684-8030
F: 302-684-8054

www.pennoni.com

February 8, 2023
Rev. April 12, 2024
RIBER20002

Mr. Rob Pierce
City of Milford Planner Director
180 Vickers Drive
Milford, DE 19963

RE: Preliminary Plan Request for Extension
Westwood Subdivision (App # 21-031)
Tax Map # MD-16-182.00-01-11.00 thru 21.00
Williamsville Road
City of Milford, DE 19963

Dear Mr. Pierce:

On behalf of Ribera Development, LLC., Pennoni Associates Inc. (Pennoni) is submitting a request for extension of the preliminary approval, which was obtained by City Council on April 25, 2022 along with the approved deviations and waivers listed below. We are asking for a second extension as the initial 1-year extension that was approved on April 24, 2023 will expire on April 24, 2024. Our request for this extension is due to a delay in receiving the final Kent Conservation District approval, whereby the design was mandated to go through a third-party review from a DNREC consulting engineer and therefore time elapsed obtaining the approval from the third-party engineer. Please refer to the timetable at the end of this letter.

- Chapter 230-10(G)(1)(a) – Reduction in the minimum lot area for single-family detached interior lots from 8,000 square feet to 6,600 square feet.
- Chapter 230-10(G)(1)(a) – Reduction in the minimum lot area for single-family detached corner lots from 13,000 square feet to 6,800 square feet.
- Chapter 230-10(G)(2)(a) – Reduction in the minimum lot area for single-family semi-detached corner lots from 6,500 square feet to 4,000 square feet.
- Chapter 230-10(G)(1)(c) – Reduction in the minimum lot width for single-family detached dwellings from 80 feet to 66 feet for standard lots and from 80 feet to 52 feet for pie shaped lots.
- Chapter 230-10(G)(1)(e) – Reduction in the front yard setback from 30 feet to 20 feet for single-family detached dwellings.
- Chapter 230-10(G)(1)(f) – Reduction in the rear yard setback from 15 feet to 10 feet for single-family detached dwellings.
- Chapter 230-10(G)(1)(b) – Increase the maximum lot coverage from 30% to 60% for single-family detached dwellings.
- Chapter 230-10(G)(2)(e) – Reduction in the front yard setback from 30 feet to 20 feet for single-family semi-detached dwellings.
- Chapter 230-10(G)(2)(f) – Reduction in the rear yard setback from 15 feet to 10 feet for single-family semi-detached dwellings.
- Chapter 230-10(G)(2)(b) – Increase the maximum lot coverage from 30% to 60% for single-family semi-detached dwellings.
- Chapter 200-8(D)(3) – Reduction of the minimum block width from 275 feet to 225 feet.

Per the Preliminary approval letter dated April 27, 2022, it states that per code of the City of Milford, Chapter 200-4, Subdivision of Land, preliminary approval from City Council shall be void after one year, unless an extension is requested by the owner and approved by City Council prior to the expiration. Final Major Subdivision Approval or an extension must be obtained prior to April 25, 2023, in order to avoid expiration of the preliminary approval.

Pennoni is finalizing all construction documents and has made submissions to all delegated agencies and is working through the review process. The 334- lot subdivision has some unique challenges to the design of the site including two excellent recharge areas, utility extension with railroad crossing, DelDOT projected frontage improvements and a wetland/stream crossing to name a few. We have provided a timeline of the project to show our progress but with these challenges and long review periods from some of the delegated agencies, we are asking for a 1-year extension to provide the time to finalize this approval and submit final plans to the City of Milford for review and approval. We are asking for a second 1-year extension to provide the time to finalize this approval and submit final plans to the City of Milford for review and approval. We have obtained all agency approvals but are having difficulty finalizing the approval with KCD.

Project Schedule

KCD
5/24/2022 – Soils Investigation Completed for Proposed Stormwater Management Facilities.
6/8/2022 – Submit SAS Pre Application
7/26/2022 – SAS Pre Application Meeting
8/15/2022 – Initial Submission
11/3/2022 – KCD Comments Received
12/22/2022 – 2nd Submission
~~June 2023 – Anticipated Approval~~
2/23/2023 – KCD Comments Received – Request for Mandatory Meeting
5/16/2023 – Submit 3rd Submission.
5/31/2023 – Meeting with KCD – First we heard about issue with Soils Testing, Soils Report Submitted on 8/15.
6/1/2023 – Pennoni sent email to retract 3rd Submission per Meeting on 5/31
6/2/2023 – Follow up Email on Soils Information / Comments – No Response from KCD
6/7/2023 – Follow up Email per Phone Convo with Brina Turner on Soils Information / Comments – No Response from KCD

6/21/2023 – Email from KCD about Excellent Recharge Requirements – Coordination with City.
7/11/2023 – Follow up Email on Soils Information / Comments – No Response from KCD
7/20/2023 – Follow up Email (7/11) on Soils Information / Comments – No Response from KCD
8/18/2023 – Resubmit 3rd Submission.
9/5/2023 – Teams Meeting with KCD – Pennoni sent email retracting our resubmitting 3rd Submission.
9/8/2023 – Meeting with KCD – Resubmit Plans
10/10/2023 – KCD Comments Received
10/12/2023 – Email Sent to KCD asking for Clarification on their Comments – No Response
10/16/2023 – Email Rec. from KCD stating he is traveling, and another meeting may be warranted.
10/31/2023 – Meeting with KCD
11/1/2023 – Follow Up Email about a Drainage Model Comment from Meeting on 10/31 – No Response
11/7/2023 – Submit 4th Submission.
12/7/2023 – KCD Comment Letter
12/19/2023 – KCD Requested a Third-Party Engineer
1/15/2024 – Started process with 3rd Party Engineer
4/11/2024 – Obtained 3rd Party Recommendation for Approval

DelDOT
4/15/2022 – Final Approved TIS
4/28/2022 – Submit for Pre-Application Meeting
5/23/2022 – DelDOT Pre Application Meeting
9/8/2022 through 12/20/2022 – Coordination with DelDOT on Limited ROW in Williamsville Road
9/29/2022 – Initial Record Plan Submission
2/2/2022 – Initial Entrance Plan Submission & Revised Record Plan Submission
~~June 2023 – Anticipated Approval~~
3/16/2023 – Submit Revised Record and Entrance Plan Packages
3/30/2023 through 4/5/2023 – Obtained Approved Design Deviations Forms
4/25/2023 – Submit Revised Entrance Plans
5/4/2023 – Request to Submit Final Entrance Plans with KCD Approval Letter
5/16/2023 – Obtained Record Plan Approval

City of Milford
1/23/2023 – Construction Plan Submission to City, Addressed Final Comments from Preliminary Subdivision Plan Review
1/26/2023 – Submitted Information for Electric Infrastructure Review
Excellent Recharge Requirements – Coordinating with City, DNREC and DGS for Review Process
~~June 2023 – Anticipated Approval~~
5/11/2023 – Construction Plans Resubmission
6/21/2023 – Amenity Plan Initial Package Submitted
8/4/2023 – Revised Construction Plans and Amenity Plans Resubmitted
10/30/2023 – Construction Plan Resubmission
11/15/2023 – Amenity Plan Recommendation for Approval pending KCD Approval Letter
Final Plans to be Submitted with KCD Approval Letter

Fire Marshal
1/23/2022 – Initial Submission
February 2023 – Anticipated Approval
3/6/2023 – FM Site Approval
9/6/2023 – Amenity Site Plan Approval

Wetland Permitting
6/28/2022 – Permit Applications submitted to Army Corp and DNREC
12/15/2022 – Army Corp Nationwide Permit Issued
DNREC Permit – Pending
DNREC Permit Obtained on 10/12/2023

ODW / DNREC Wastewater Construction Permit
March 2023 – Initial Submission – Waiting for Review from City and FM
DNREC WW Permit Approval Obtained on 8/2/2023
ODW Approval Obtained on 6/1/2023

Norfolk Southern Railroad – Utility Crossing
2022 – We have been coordinating with them related to the utility extensions.
February 2023 – Finalizing Application and making submission
June 2023 – Anticipated Approval
September 2023 – Plans Approved and Agreements Executed

Respectfully Submitted,
PENNONI



Alan Decktor, PE, ENV SP
Senior Engineer



Mark H. Davidson, Vice President
Principal Land Planner

U:\Accounts\RIBER\RIBER20002 - Draper Farm\DELIVERABLES\MILFORD\2024-04-12 Westwood Subdivision 2nd Extension Letter.docx

April 11, 2024 Verdantas Project No. 21131

Jared Adkins, P.E.
Program Manager/Stormwater Engineer
Sediment & Stormwater Management Program
Kent Conservation District
1679 South DuPont Highway
Dover, DE 19901

Re: Westwood Subdivision – 3rd Party Sediment & Stormwater Management Plan Review

Dear Mr. Adkins:

In accordance with the Kent Conservation District's request, Verdantas LLC has reviewed the Sediment and Stormwater Management submittal of the Westwood Subdivision for compliance with the Delaware Sediment and Stormwater Regulations (DSSR) and Kent Conservation District (KCD) requirements.

The following documents were reviewed and found to be generally acceptable at this time.

We recommend the following for approval by the Kent Conservation District:

1. Stormwater Management Report dated August 15, 2022, and last revised on April 9, 2024.

2. Overall Drainage Area Plan dated August 12, 2022, and last revised on April 9, 2024.

3. Sediment and Stormwater Management Plans dated April 18, 2023, and last revised March 8, 2024.

Supplemental documents reviewed for consistency with, and support of the Sediment and Stormwater Management submittal were as follows:

1. Construction Set dated March 18, 2021, and last revised February 9, 2024.

2. Record Plan Set dated July 22, 2022, and last revised February 9, 2024.

3. DelDOT Entrance Set dated March 18, 2021, and last revised February 9, 2024.

In addition, Verdantas discussed with Kent Conservation District the steps taken during the 3rd party review process, how previous comments had been addressed, and the necessary submission items.

Verdantas LLC makes every reasonable effort to identify all code deficiencies with each review. Any non-compliant item discovered throughout any stage of the plan approval process must be resolved prior to approval.

Sincerely,

VERDANTAS LLC

Michael P. Falkowski, P.E.
Senior Project Manager

MPF:mjr
Project Files\QA-RZ\Ribera1\21131 - Westwood Subdivision - KCD 3rd Party Rev\Correspondence\Exports\2024-04-10 to Pennoni (Construction Plan Submission 3)\RecLtr-Construction Plans-21131-20240411.docx

cc: John Stamato (Ribera Development, LLC)
Alan Decktor, P.E., Mark Davidson (Pennoni)
David Small (Verdantas)

PUBLIC WORKS FACILITY
180 Vickers Drive
Milford, DE 19963
www.cityofmilford.com

THE CITY of Milford DELAWARE

PLANNING DEPARTMENT
Planning, Economic Development,
Enforcement, and Inspections Office
O 302.424.8396 | F 302.424.3559

April 27, 2023

Alan Decktor, P.E.
Pennoni Associates
18072 Davidson Drive
Milton, DE 19968

RE: Application Number: 21-031
Application Name: Westwood Subdivision
Application Type: Planned Unit Development & Preliminary Major Subdivision
Tax Parcel Number(s): MD-16-182.00-01-11.00 thru 21.00

Mr. Decktor,

According to our records, City Council granted a one year extension of the Planned Unit Development and Preliminary Major Subdivision approvals for the Westwood subdivision on April 24, 2023. Final Major Subdivision Approval or an extension must be obtained prior to April 24, 2024 in order to avoid expiration of the preliminary approvals.

Please contact me at 302-424-8396 or via email at rpierce@milford-de.gov should you have any questions.

Sincerely,

William R. Pierce II

Rob Pierce, AICP
Planning Director

cc: *James Puddicombe, P.E. – City Engineer*
John Stamato, Ribera Development, LLC – Developer
Michelle E. Gardener – Property Owner
Mark Davidson - Pennoni Associates
Eric Wahl, RLA - Pennoni Associates

CITY OF MILFORD
Notice of Public Comment Opportunity
Ordinance 2024-06
Amends Chapter 197 – Streets, Sidewalks, Storm Sewers, and other Public Places

City Council will take public comment on the following ordinance during a regular session on Monday, June 10, 2024 that begins at 6:00 p.m.

All interested parties are invited to attend or to submit written comments prior to the Council Meeting, by contacting the City Clerk's Office at Milford City Hall at 201 South Walnut Street, Milford, DE or by email at cityclerk@milford-de.gov.

Chapter 197 – Streets, Sidewalks, Storm Sewers, and other Public Places

Whereas, It is City Council's intent to inspire new technologies that create more sustainable communities, while reducing dependence on environmentally costly practices;
Whereas, Electric Vehicle chargers were needed in the downtown corridor to aid residents and visitors attending the City's Farmers Market, Public Library, Riverwalk, and other local shops and restaurants;
Whereas, Milford's location between major transportation corridors attracts drivers in need of public Electric Vehicle charging who are traveling on State Route 1 and US Route 113;
Whereas, The Electric Division of the City of Milford began pursing public Electric Vehicle charging in 2022 through the application of a DNREC DC Fast Vehicle Charging Station Grant;
Whereas, the grant application was selected by DNREC for funding from the VW Mitigation Settlement Fund for the purpose of installing two Fast DC Chargers in the City Parking Lot adjacent to Northwest Front Street and Park Avenue;
Whereas, the City Council found it appropriate to create a comprehensive document which incorporates most, or all fees charged for services, by the City of Milford;
Whereas, on March 28, 2022, the City Council of the City of Milford adopted Resolution 2202-03, directing countless fees to be removed from various chapters within the City of Milford Code, along with other fee schedules, into one document entitled City of Milford Comprehensive Fee Schedule.

Section 1.
Now, Therefore, be it Resolved, a new Article X, entitled Electric Vehicle Public Charging Station and User Fees, will be added to Chapter 197, and such new Article X shall read as follows.

Article X - Electric Vehicle Public Charging Station and User Fees

Section 2. A new Section 197-36 is hereby added, along with Subsections 197-36(A), 197-36(B), 197-36(C), 197-36(D), 197-36(E), to read accordingly with new language indicated in bold italics.

§ 197-36. Purpose, Payment, and Fees

A. Availability. Designated electric vehicle charging stations will be made available by the Electric Utility for public use within the corporate limits of the city at the user rates set forth in this Section.

B. Applicability. The fees set forth in the City's Comprehensive Fee Schedule shall apply to all public electric vehicle charging stations owned and operated by the Electric Utility.

C. User fee rates. Public electric vehicle charging station service user fees will be provided and billed on a per session basis as follows:

$1.00 per charging session plus $0.34 per kWh

See City Comprehensive Fee Schedule.

D. Payment of fees. Payment for electric vehicle charging station services will be collected directly from the customer at the point of service (the charging station or City facility at which the charging station is located) through credit cards or other payment processing services.

E. Associated Fees Moved to Comprehensive Fee Schedule. Fees referenced in §197-36(C) shall be removed from this Ordinance and inserted within the City of Milford Comprehensive Fee Schedule and is subject to future updates authorized by the adoption of a resolution of City Council.

Section 3. Council Action Dates.
Introduction May 28, 2024
Public Comments & Projected Adoption June 10, 2024

Section 4. Effective Date.
This ordinance becomes effective ten (10) days following its adoption by the City Council of the City of Milford.

RESOLUTION 2024-10

Schedules Board of Revision & Appeal Hearing

WHEREAS, the provisions of Article VII, Section 7.05 of the Charter of the City of Milford state that Council shall cause a copy of the General Assessment, as adjusted, to be posted in two public places in the City of Milford and there to remain for the space of ten days for public information; and

WHEREAS, attached to said copies shall be notice of the day, hour, and place that Council will sit as a Board of Revision and Appeal for said General Assessment.

NOW, THEREFORE, BE IT RESOLVED, that on Monday, July 22, 2024 at 6:00 p.m., the City Council of the City of Milford will sit as a Board of Revision and Appeal for the 2024-2025 General Assessment.

IN WITNESS WHEREOF, I hereunto set my hand and caused the Seal of the City of Milford to be affixed this 28th day of May 2024.

_____

Mayor F. Todd Culotta

Attest:

_____

City Clerk Teresa K. Hudson

PUBLIC NOTICE

City of Milford Property Tax Appeals

Please be advised that on Monday, July 22, 2024 at 6:00 p.m., the City Council of the City of Milford will sit in the Council Chambers at Milford City Hall, 201 South Walnut Street, Milford, Delaware, as a Board of Revision and Appeal, with regard to the 2024-2025 City of Milford General Property Assessment.

Property owners wishing to appeal the value of their property under the 2024-2025 General Assessment must submit a completed and signed appeal application to the Customer Service Department at 119 S Walnut St, Milford, DE by 4:30 p.m. on Monday, July 8, 2024. Questions can be directed to 302-422-6616.

Copies of the 2024-2025 General Assessment are posted for public information at Milford City Hall, 201 South Walnut Street, Milford, Delaware and the City of Milford Customer Service Center, 119 South Walnut Street, Milford, Delaware.

Issued this 28th day of May 2024 pursuant to Article 7 of the Charter of the City of Milford, Delaware.

s/Mark Whitfield
City Manager

Posted 05/28/2024

User specified record selection criteria:

Beginning street name . . .		All streets were selected for listing.
Ending street name		
Beginning PIN		All land keys were selected for listing.
100 Corp Map/pg SubMap Block Lot Sublot Suffix		
Ending PIN		
100 Corp Map/pg SubMap Block Lot Sublot Suffix		
Roll code	RP	
Account type	1	1=Geo-based, 2=Personal property.
Valuation code		All valuation codes were selected for listing.
Entity code		All entity codes were selected for listing.
List detail	Y	Y=Yes, N=No
Include prior year tax accounts	Y	Y=Yes, N=No
Combined bill code totals	N	Y=Yes, N=No
User-defined code totals	N	Y=Yes, N=No
Print user-defined codes	N	Y=Yes, N=No

Property Address / Owner Name	PIN / Tax A/C ID	Location ID	Acres	Roll	Valuation Code	Present Tax Roll Current	Present Tax Roll Original	Prior Tax Roll Current	Prior Tax Roll Original
ACORN LN	1 -30-3 .00- -080		.02-		Total	34,700.00	34,700.00	34,700.00	34,700.00
MISPILLION REALTY LLC	136610	136610		RP	LAND	34,700.00	34,700.00	34,700.00	34,700.00
100 AERENSON DR	MD-16-174.14-01-08		.02-000		Total	691,900.00	691,900.00	691,900.00	691,900.00
ARTISANS BANK	37710	37710		RP	LAND	499,800.00	499,800.00	499,800.00	499,800.00
					IMPV	192,100.00	192,100.00	192,100.00	192,100.00
105 AERENSON DR	MD-16-174.14-01-08		.03-000		Total	705,100.00	705,100.00	705,100.00	705,100.00
DOLPHIN REALTY LLC	40720	40720		RP	LAND	500,000.00	500,000.00	500,000.00	500,000.00
					IMPV	205,100.00	205,100.00	205,100.00	205,100.00
115 AERENSON DR	MD-16-174.14-01-08		.00-000		Total	1,253,500.00	1,253,500.00	1,253,500.00	1,253,500.00
MILFORD ENTERPRISES LLC	25240	25240		RP	LAND	584,400.00	584,400.00	584,400.00	584,400.00
					IMPV	669,100.00	669,100.00	669,100.00	669,100.00
140 AERENSON DR	MD-16-174.14-01-08		.01-000		Total	760,500.00	760,500.00	760,500.00	760,500.00
SUSSEX COUNTY FEDERAL CREDIT	37700	37700		RP	LAND	514,000.00	514,000.00	514,000.00	514,000.00
					IMPV	246,500.00	246,500.00	246,500.00	246,500.00
167 AERENSON DR	MD-16-174.14-01-05		.01-000		Total	293,900.00	293,900.00	293,900.00	293,900.00
CITY OF MILFORD	75250	75250		RP	LAND	38,200.00	38,200.00	38,200.00	38,200.00
					IMPV	255,700.00	255,700.00	255,700.00	255,700.00
					EXMT	293,900.00	293,900.00	293,900.00	293,900.00
215 AERENSON DR	MD-16-174.14-01-05		.02-000		Total	474,500.00	474,500.00	474,500.00	474,500.00
CDG MILFORD LLC	134880	134880		RP	LAND	151,700.00	151,700.00	151,700.00	151,700.00
					IMPV	322,800.00	322,800.00	322,800.00	322,800.00
AIRPORT RD	MD-16-173.00-01-19		.03-000		Total	224,800.00	224,800.00	224,800.00	224,800.00
800 AIRPORT ROAD LLC	23450	23450		RP	LAND	224,800.00	224,800.00	224,800.00	224,800.00
AIRPORT RD	MD-16-174.00-01-05		.06-000		Total	615,000.00	615,000.00	615,000.00	615,000.00
SHORE REALTY LLC	23580	23580		RP	LAND	615,000.00	615,000.00	615,000.00	615,000.00
AIRPORT RD	MD-16-174.00-01-26		.00-000		Total	92,600.00	92,600.00	92,600.00	92,600.00
MILFORD HOUSING DEVELOPMENT	23620	23620		RP	LAND	92,600.00	92,600.00	92,600.00	92,600.00
					EXMT	92,600.00	92,600.00	92,600.00	92,600.00
AIRPORT RD	MD-16-173.00-01-19		.01-000		Total	74,400.00	74,400.00	74,400.00	74,400.00
WALSH, LYNN E & RACHEL D	108880	108880		RP	LAND	74,400.00	74,400.00	74,400.00	74,400.00
AIRPORT RD	MD-16-173.00-01-19		.02-000		Total	75,400.00	75,400.00	75,400.00	75,400.00
800 AIRPORT ROAD LLC	108890	108890		RP	LAND	75,400.00	75,400.00	75,400.00	75,400.00
800 AIRPORT RD	MD-16-173.00-01-19		.00-000		Total	673,900.00	673,900.00	673,900.00	673,900.00
WALSH, LYNN E & RACHEL D	23440	23440		RP	LAND	199,700.00	199,700.00	199,700.00	199,700.00
					IMPV	474,200.00	474,200.00	474,200.00	474,200.00
1129 AIRPORT RD	MD-16-173.00-01-17		.00-000		Total	1,329,600.00	1,329,600.00	1,329,600.00	1,329,600.00
PEOPLE'S PLACE PROPERTIES, I	23380	23380		RP	LAND	262,500.00	262,500.00	262,500.00	262,500.00
					IMPV	1,067,100.00	1,067,100.00	1,067,100.00	1,067,100.00
					EXMT	1,329,600.00	1,329,600.00	1,329,600.00	1,329,600.00

Property Address / Owner Name	PIN / Tax A/C ID	Location ID	Acres	Roll	Valuation Code	Present Tax Roll Current	Present Tax Roll Original	Prior Tax Roll Current	Prior Tax Roll Original
1161 AIRPORT RD	MD-16-174.00-01-06		.00-000		Total	723,600.00	723,600.00	723,600.00	702,400.00
STATE OF DELAWARE	23590	23590		RP	LAND	300,000.00	300,000.00	300,000.00	300,000.00
					IMPV	423,600.00	423,600.00	423,600.00	402,400.00
					EXMT	723,600.00	723,600.00	723,600.00	702,400.00
1197 AIRPORT RD	MD-16-174.00-01-09		.00-000		Total	812,300.00	812,300.00	812,300.00	812,300.00
HALPERN FAMILY PARTNERSHIP O	23630	23630		RP	LAND	160,000.00	160,000.00	160,000.00	160,000.00
					IMPV	652,300.00	652,300.00	652,300.00	652,300.00
1281 AIRPORT RD	MD-16-174.00-01-05		.00-000		Total	333,400.00	333,400.00	333,400.00	333,400.00
MILFORD PARTNERS LLC	23520	23520		RP	LAND	227,700.00	227,700.00	227,700.00	227,700.00
					IMPV	105,700.00	105,700.00	105,700.00	105,700.00
101 ALEXA CT	MD-16-174.01-01-32		.00-000		Total	183,300.00	183,300.00	183,300.00	183,300.00
ALLEN, VIRGINIA & JACQUELINE	24110	24110		RP	LAND	27,800.00	27,800.00	27,800.00	27,800.00
					IMPV	155,500.00	155,500.00	155,500.00	155,500.00
102 ALEXA CT	MD-16-174.01-01-26		.00-000		Total	184,500.00	184,500.00	184,500.00	184,500.00
LAW, JENNIFER	24050	24050		RP	LAND	28,600.00	28,600.00	28,600.00	28,600.00
					IMPV	155,900.00	155,900.00	155,900.00	155,900.00
103 ALEXA CT	MD-16-174.01-01-31		.00-000		Total	188,100.00	188,100.00	188,100.00	188,100.00
HIGGINS, JAMES	24100	24100		RP	LAND	26,900.00	26,900.00	26,900.00	26,900.00
					IMPV	161,200.00	161,200.00	161,200.00	161,200.00
104 ALEXA CT	MD-16-174.01-01-27		.00-000		Total	196,600.00	196,600.00	196,600.00	196,600.00
LENDER, ELIZABETH JUNE	24060	24060		RP	LAND	27,700.00	27,700.00	27,700.00	27,700.00
					IMPV	168,900.00	168,900.00	168,900.00	168,900.00
105 ALEXA CT	MD-16-174.01-01-30		.00-000		Total	201,000.00	201,000.00	201,000.00	201,000.00
PATTILLO, BARBARA J	24090	24090		RP	LAND	26,700.00	26,700.00	26,700.00	26,700.00
					IMPV	174,300.00	174,300.00	174,300.00	174,300.00
106 ALEXA CT	MD-16-174.01-01-28		.00-000		Total	194,300.00	194,300.00	194,300.00	194,300.00
MARKS, JEFFREY L & PAULA A	24070	24070		RP	LAND	38,100.00	38,100.00	38,100.00	38,100.00
					IMPV	156,200.00	156,200.00	156,200.00	156,200.00
107 ALEXA CT	MD-16-174.01-01-29		.00-000		Total	181,000.00	181,000.00	181,000.00	181,000.00
FANTOZZI, ANTHONY J & CHRIST	24080	24080		RP	LAND	26,700.00	26,700.00	26,700.00	26,700.00
					IMPV	154,300.00	154,300.00	154,300.00	154,300.00
109 ALEXA CT	MD-16-174.01-01-97		.00-000		Total	21,800.00	21,800.00	21,800.00	21,800.00
CITY OF MILFORD - PUMP STATI	24760	24760		RP	LAND	21,800.00	21,800.00	21,800.00	21,800.00
					EXMT	21,800.00	21,800.00	21,800.00	21,800.00
201 ALLEN TULL BRIGHT WAY	MD-16-183.06-02-01		.00-000		Total	2,612,200.00	2,612,200.00	2,612,200.00	2,612,200.00
VOA AFFORDABLE HOUSING LP	29000	29000		RP	LAND	520,000.00	520,000.00	520,000.00	520,000.00
					IMPV	2,092,200.00	2,092,200.00	2,092,200.00	2,092,200.00
6908 AMIABLE ST	1 -30-3 .00- -953		.00-		Total	1,700.00	1,700.00	1,700.00	1,700.00
LIBORIO WATERGATE LLC	149910	149910		RP	LAND	1,700.00	1,700.00	1,700.00	1,700.00
6910 AMIABLE ST	1 -30-3 .00- -952		.00-		Total	1,700.00	1,700.00	1,700.00	1,700.00
LIBORIO WATERGATE LLC	149900	149900		RP					

Property Address / Owner Name	PIN / Tax A/C ID	Location ID	Acres	Roll	Valuation Code	Present Tax Roll Current	Present Tax Roll Original	Prior Tax Roll Current	Prior Tax Roll Original
6910 AMIABLE ST	1 -30-3 .00- -952 .00-				Total	1,700.00	1,700.00	1,700.00	1,700.00
LIBORIO WATERGATE LLC	149900	149900		RP	LAND	1,700.00	1,700.00	1,700.00	1,700.00
6914 AMIABLE ST	1 -30-3 .00- -951 .00-				Total	1,700.00	1,700.00	1,700.00	1,700.00
LIBORIO WATERGATE LLC	149890	149890		RP	LAND	1,700.00	1,700.00	1,700.00	1,700.00
6916 AMIABLE ST	1 -30-3 .00- -950 .00-				Total	1,700.00	1,700.00	1,700.00	1,700.00
LIBORIO WATERGATE LLC	149880	149880		RP	LAND	1,700.00	1,700.00	1,700.00	1,700.00
6922 AMIABLE ST	1 -30-3 .00- -949 .00-				Total	1,500.00	1,500.00	1,500.00	1,500.00
LIBORIO WATERGATE LLC	149870	149870		RP	LAND	1,500.00	1,500.00	1,500.00	1,500.00
6926 AMIABLE ST	1 -30-3 .00- -948 .00-				Total	1,400.00	1,400.00	1,400.00	1,400.00
LIBORIO WATERGATE LLC	149860	149860		RP	LAND	1,400.00	1,400.00	1,400.00	1,400.00
6930 AMIABLE ST	1 -30-3 .00- -947 .00-				Total	2,900.00	2,900.00	2,900.00	2,900.00
LIBORIO WATERGATE LLC	149850	149850		RP	LAND	2,900.00	2,900.00	2,900.00	2,900.00
6931 AMIABLE ST	1 -30-3 .00- -968 .00-				Total	2,900.00	2,900.00	2,900.00	2,900.00
LIBORIO WATERGATE LLC	150060	150060		RP	LAND	2,900.00	2,900.00	2,900.00	2,900.00
6935 AMIABLE ST	1 -30-3 .00- -967 .00-				Total	4,100.00	4,100.00	4,100.00	4,100.00
LIBORIO WATERGATE LLC	150050	150050		RP	LAND	4,100.00	4,100.00	4,100.00	4,100.00
15 ANCHOR LN	MD-16-174.01-03-41 .00-000				Total	211,500.00	211,500.00	211,500.00	211,500.00
HLUDZINSKI, THOMAS M & DONNA	96360	96360		RP	LAND	36,100.00	36,100.00	36,100.00	36,100.00
					IMPV	175,400.00	175,400.00	175,400.00	175,400.00
16 ANCHOR LN	MD-16-174.01-03-58 .00-000				Total	303,200.00	303,200.00	303,200.00	303,200.00
PATEL, KIRTAN G & HEMABEN K	96550	96550		RP	LAND	36,100.00	36,100.00	36,100.00	36,100.00
					IMPV	267,100.00	267,100.00	267,100.00	267,100.00
31 ANCHOR LN	MD-16-174.01-03-42 .00-000				Total	202,200.00	202,200.00	202,200.00	202,200.00
BRYANT, VICTORIA D	96370	96370		RP	LAND	35,000.00	35,000.00	35,000.00	35,000.00
					IMPV	167,200.00	167,200.00	167,200.00	167,200.00
32 ANCHOR LN	MD-16-174.01-03-57 .00-000				Total	201,100.00	201,100.00	201,100.00	201,100.00
CAMPER, KATHERINE P & BONNIE	96540	96540		RP	LAND	35,000.00	35,000.00	35,000.00	35,000.00
					IMPV	166,100.00	166,100.00	166,100.00	166,100.00
47 ANCHOR LN	MD-16-174.01-03-43 .00-000				Total	204,900.00	204,900.00	204,900.00	204,900.00
MOSLEY, KANEISHA SHANAE & JO	96380	96380		RP	LAND	35,000.00	35,000.00	35,000.00	35,000.00
					IMPV	169,900.00	169,900.00	169,900.00	169,900.00
48 ANCHOR LN	MD-16-174.01-03-56 .00-000				Total	210,400.00	210,400.00	210,400.00	210,400.00
NOCK, VANTRINA R	96530	96530		RP	LAND	35,000.00	35,000.00	35,000.00	35,000.00
					IMPV	175,400.00	175,400.00	175,400.00	175,400.00
62 ANCHOR LN	MD-16-174.01-03-55 .00-000				Total	199,300.00	199,300.00	199,300.00	199,300.00
SMITH, KENNETH FRANCIS & ROS	96520	96520		RP	LAND	35,000.00	35,000.00	35,000.00	35,000.00
					IMPV	164,300.00	164,300.00	164,300.00	164,300.00
63 ANCHOR LN	MD-16-174.01-03-44 .00-000				Total	223,800.00	223,800.00	223,800.00	223,800.00
SKINNER JR, RALPH E & SHENIK	96390	96390		RP					

Property Address / Owner Name	PIN / Tax A/C ID	Location ID	Acres	Roll	Valuation Code	Present Tax Roll Current	Present Tax Roll Original	Prior Tax Roll Current	Prior Tax Roll Original
63 ANCHOR LN	MD-16-174.01-03-44		.00-000		Total	223,800.00	223,800.00	223,800.00	223,800.00
SKINNER JR, RALPH E & SHENIK	96390	96390		RP	LAND	35,000.00	35,000.00	35,000.00	35,000.00
					IMPV	188,800.00	188,800.00	188,800.00	188,800.00
77 ANCHOR LN	MD-16-174.01-03-45		.00-000		Total	207,000.00	207,000.00	207,000.00	207,000.00
MAHAN, ANNE M & SCOTT E	96400	96400		RP	LAND	35,000.00	35,000.00	35,000.00	35,000.00
					IMPV	172,000.00	172,000.00	172,000.00	172,000.00
78 ANCHOR LN	MD-16-174.01-03-54		.00-000		Total	192,700.00	192,700.00	192,700.00	191,200.00
REYES, SAMUEL & BENIGNO	96490	96490		RP	LAND	35,000.00	35,000.00	35,000.00	35,000.00
					IMPV	157,700.00	157,700.00	157,700.00	156,200.00
93 ANCHOR LN	MD-16-174.01-03-46		.00-000		Total	175,600.00	175,600.00	175,600.00	175,600.00
STOCK, CHAD R	96410	96410		RP	LAND	35,000.00	35,000.00	35,000.00	35,000.00
					IMPV	140,600.00	140,600.00	140,600.00	140,600.00
94 ANCHOR LN	MD-16-174.01-03-53		.00-000		Total	163,300.00	163,300.00	163,300.00	163,300.00
RILEY, RICHARD P & KATHLEEN	96480	96480		RP	LAND	35,000.00	35,000.00	35,000.00	35,000.00
					IMPV	128,300.00	128,300.00	128,300.00	128,300.00
107 ANCHOR LN	MD-16-174.01-03-47		.00-000		Total	198,200.00	198,200.00	198,200.00	198,200.00
RICKS, KRISTOPHER R & TAMARA	96420	96420		RP	LAND	35,000.00	35,000.00	35,000.00	35,000.00
					IMPV	163,200.00	163,200.00	163,200.00	163,200.00
108 ANCHOR LN	MD-16-174.01-03-52		.00-000		Total	211,300.00	210,400.00	210,400.00	210,400.00
VIANA, ALEXIS & MARIA LUZ	96470	96470		RP	LAND	35,000.00	35,000.00	35,000.00	35,000.00
					IMPV	176,300.00	175,400.00	175,400.00	175,400.00
111 ANCHOR LN	MD-16-174.01-03-48		.00-000		Total	198,600.00	198,600.00	198,600.00	198,600.00
HLUDZINSKI, ROBERT & DOROTHY	96430	96430		RP	LAND	36,900.00	36,900.00	36,900.00	36,900.00
					IMPV	161,700.00	161,700.00	161,700.00	161,700.00
124 ANCHOR LN	MD-16-174.01-03-51		.00-000		Total	220,700.00	220,700.00	220,700.00	220,700.00
WHITE, ROSEMARIE ANITA	96460	96460		RP	LAND	35,000.00	35,000.00	35,000.00	35,000.00
					IMPV	185,700.00	185,700.00	185,700.00	185,700.00
138 ANCHOR LN	MD-16-174.01-03-50		.00-000		Total	208,000.00	208,000.00	208,000.00	208,000.00
STANFORD, NATHAN A II & ANGE	96450	96450		RP	LAND	35,000.00	35,000.00	35,000.00	35,000.00
					IMPV	173,000.00	173,000.00	173,000.00	173,000.00
2 ARCHERS WAY	MD-16-173.00-01-18		.04-000		Total	352,800.00	352,800.00	352,800.00	352,800.00
GILEWSKI, RICHARD & TERESA	23430	23430		RP	LAND	70,900.00	70,900.00	70,900.00	70,900.00
					IMPV	281,900.00	281,900.00	281,900.00	281,900.00
4 ARCHERS WAY	MD-16-173.00-01-18		.03-000		Total	392,300.00	392,300.00	392,300.00	392,300.00
MARVEL, RANDY E & LINDA M	23420	23420		RP	LAND	92,300.00	92,300.00	92,300.00	92,300.00
					IMPV	300,000.00	300,000.00	300,000.00	300,000.00
6 ARCHERS WAY	MD-16-173.00-01-18		.02-000		Total	481,000.00	481,000.00	481,000.00	481,000.00
FUNG, MARTHA	23410	23410		RP	LAND	101,600.00	101,600.00	101,600.00	101,600.00
					IMPV	379,400.00	379,400.00	379,400.00	379,400.00
7 ARCHERS WAY	MD-16-173.00-01-18		.01-000		Total	998,800.00	998,800.00	998,800.00	998,800.00
SYLVESTER III, HAROLD C	23400	23400		RP					

Property Address / Owner Name	PIN / Tax A/C ID	Location ID	Acres	Roll	Valuation Code	Present Tax Roll Current	Present Tax Roll Original	Prior Tax Roll Current	Prior Tax Roll Original
7 ARCHERS WAY	MD-16-173.00-01-18		.01-000		Total	998,800.00	998,800.00	998,800.00	998,800.00
SYLVESTER III, HAROLD C	23400	23400		RP	LAND	123,500.00	123,500.00	123,500.00	123,500.00
					IMPV	875,300.00	875,300.00	875,300.00	875,300.00
8 ARCHERS WAY	MD-16-173.00-01-18		.00-000		Total	689,100.00	689,100.00	689,100.00	689,100.00
WALKER, PJ & PHYLLIS	23390	23390		RP	LAND	93,300.00	93,300.00	93,300.00	93,300.00
					IMPV	595,800.00	595,800.00	595,800.00	595,800.00
ASHLEY WAY	MD-16-173.00-01-04		.02-000		Total	1,806,300.00	1,806,300.00	1,806,300.00	1,806,300.00
MILFORD SENIOR ASSOC INC LLC	23210	23210		RP	LAND	992,800.00	992,800.00	992,800.00	992,800.00
					IMPV	813,500.00	813,500.00	813,500.00	813,500.00
101 ASPEN CT A	3 -30-15 .00- -084		.07-2101A		Total	130,900.00	130,900.00	130,900.00	130,900.00
BELLIA, MATTHEW J & MARGARET	39730	39730		RP	IMPV	130,900.00	130,900.00	130,900.00	130,900.00
103 ASPEN CT B	3 -30-15 .00- -084		.07-2102B		Total	130,900.00	130,900.00	130,900.00	130,900.00
WILKE, PAULA M	39740	39740		RP	IMPV	130,900.00	130,900.00	130,900.00	130,900.00
105 ASPEN CT C	3 -30-15 .00- -084		.07-2103C		Total	158,900.00	158,900.00	158,900.00	158,900.00
COLEMAN SR, RONALD C & ELIZA	39750	39750		RP	IMPV	158,900.00	158,900.00	158,900.00	158,900.00
107 ASPEN CT D	3 -30-15 .00- -084		.07-2104D		Total	158,900.00	158,900.00	158,900.00	158,900.00
WILKINS, CHERIE L - REVOCABL	39760	39760		RP	IMPV	158,900.00	158,900.00	158,900.00	158,900.00
109 ASPEN CT A	3 -30-15 .00- -084		.07-2201A		Total	130,900.00	130,900.00	130,900.00	130,900.00
VANDAE, DENISE	39770	39770		RP	IMPV	130,900.00	130,900.00	130,900.00	130,900.00
111 ASPEN CT B	3 -30-15 .00- -084		.07-2202B		Total	130,900.00	130,900.00	130,900.00	130,900.00
BARNETT, JOHN THOMAS & SUSAN	39780	39780		RP	IMPV	130,900.00	130,900.00	130,900.00	130,900.00
113 ASPEN CT C	3 -30-15 .00- -084		.07-2203C		Total	158,900.00	158,900.00	158,900.00	158,900.00
WARREN, JANET L	39790	39790		RP	IMPV	158,900.00	158,900.00	158,900.00	158,900.00
115 ASPEN CT D	3 -30-15 .00- -084		.07-2204D		Total	158,900.00	158,900.00	158,900.00	158,900.00
POLLARD, ERIC M & DORIE M	39800	39800		RP	IMPV	158,900.00	158,900.00	158,900.00	158,900.00
117 ASPEN CT A	3 -30-15 .00- -084		.07-2301A		Total	132,600.00	132,600.00	132,600.00	132,600.00
LANE, JANET V	39810	39810		RP	IMPV	132,600.00	132,600.00	132,600.00	132,600.00
119 ASPEN CT B	3 -30-15 .00- -084		.07-2302B		Total	130,900.00	130,900.00	130,900.00	130,900.00
ARNOLD, MICHELE X & KENNETH	39820	39820		RP	IMPV	130,900.00	130,900.00	130,900.00	130,900.00
121 ASPEN CT C	3 -30-15 .00- -084		.07-2303C		Total	158,900.00	158,900.00	158,900.00	158,900.00
HITCHENS, ROBERTA F	39830	39830		RP	IMPV	158,900.00	158,900.00	158,900.00	158,900.00
123 ASPEN CT D	3 -30-15 .00- -084		.07-2304D		Total	158,900.00	158,900.00	158,900.00	158,900.00
LEE, ARISTOTLE J & BELINDA Q	39840	39840		RP	IMPV	158,900.00	158,900.00	158,900.00	158,900.00
125 ASPEN CT A	3 -30-15 .00- -084		.07-2401A		Total	132,600.00	132,600.00	132,600.00	132,600.00
SALA, NANCY & JUSTIN LEE	39850	39850		RP	IMPV	132,600.00	132,600.00	132,600.00	132,600.00
127 ASPEN CT B	3 -30-15 .00- -084		.07-2402B		Total	132,600.00	132,600.00	132,600.00	132,600.00
LARSEN, MARIANNE	39860	39860		RP					

Property Address / Owner Name	PIN / Tax A/C ID	Location ID	Acres	Roll	Valuation Code	Present Tax Roll Current	Present Tax Roll Original	Prior Tax Roll Current	Prior Tax Roll Original
127 ASPEN CT B	3 -30-15 .00- -084		.07-2402B		Total	132,600.00	132,600.00	132,600.00	132,600.00
LARSEN, MARIANNE	39860	39860		RP	IMPV	132,600.00	132,600.00	132,600.00	132,600.00
129 ASPEN CT C	3 -30-15 .00- -084		.07-2403C		Total	160,600.00	160,600.00	160,600.00	160,600.00
GORUN, KATHLEEN	39870	39870		RP	IMPV	160,600.00	160,600.00	160,600.00	160,600.00
131 ASPEN CT D	3 -30-15 .00- -084		.07-2404D		Total	158,900.00	158,900.00	158,900.00	158,900.00
RATH, EUGENIA R	39880	39880		RP	IMPV	158,900.00	158,900.00	158,900.00	158,900.00
133 ASPEN CT A	3 -30-15 .00- -084		.07-2501A		Total	132,600.00	132,600.00	132,600.00	132,600.00
JOYCE I NEWMAN REVOC TRUST	39890	39890		RP	IMPV	132,600.00	132,600.00	132,600.00	132,600.00
135 ASPEN CT B	3 -30-15 .00- -084		.07-2502B		Total	132,600.00	132,600.00	132,600.00	132,600.00
HAMER, THOMAS & PATRICIA E	39900	39900		RP	IMPV	132,600.00	132,600.00	132,600.00	132,600.00
137 ASPEN CT C	3 -30-15 .00- -084		.07-2503C		Total	181,900.00	181,900.00	181,900.00	181,900.00
JEFFRIES, RONALD S & PATRICI	39910	39910		RP	IMPV	181,900.00	181,900.00	181,900.00	181,900.00
139 ASPEN CT D	3 -30-15 .00- -084		.07-2504D		Total	181,900.00	181,900.00	181,900.00	181,900.00
HEPFORD, WALTER J & SHARON R	39920	39920		RP	IMPV	181,900.00	181,900.00	181,900.00	181,900.00
141 ASPEN CT A	3 -30-15 .00- -084		.07-2601A		Total	130,900.00	130,900.00	130,900.00	130,900.00
WEILAND, JOHN & JOANNE	39930	39930		RP	IMPV	130,900.00	130,900.00	130,900.00	130,900.00
143 ASPEN CT B	3 -30-15 .00- -084		.07-2602B		Total	132,600.00	132,600.00	132,600.00	132,600.00
RUPP, HILDEGARD S	39940	39940		RP	IMPV	132,600.00	132,600.00	132,600.00	132,600.00
145 ASPEN CT C	3 -30-15 .00- -084		.07-2603C		Total	158,900.00	158,900.00	158,900.00	158,900.00
PAGUIO, ROLANDO V & ERLINDA	39950	39950		RP	IMPV	158,900.00	158,900.00	158,900.00	158,900.00
147 ASPEN CT D	3 -30-15 .00- -084		.07-2604D		Total	160,600.00	160,600.00	160,600.00	160,600.00
KECK, ROBERT E JR & KIMBERLY	39960	39960		RP	IMPV	160,600.00	160,600.00	160,600.00	160,600.00
149 ASPEN CT A	3 -30-15 .00- -084		.07-2701A		Total	132,600.00	132,600.00	132,600.00	132,600.00
MARTIN, BETTY L	39970	39970		RP	IMPV	132,600.00	132,600.00	132,600.00	132,600.00
151 ASPEN CT B	3 -30-15 .00- -084		.07-2702B		Total	132,600.00	132,600.00	132,600.00	132,600.00
JENARY, ROSE M	39980	39980		RP	IMPV	132,600.00	132,600.00	132,600.00	132,600.00
153 ASPEN CT C	3 -30-15 .00- -084		.07-2703C		Total	181,900.00	181,900.00	181,900.00	181,900.00
YOUNG, RUSSELL W JR & JEAN	39990	39990		RP	IMPV	181,900.00	181,900.00	181,900.00	181,900.00
155 ASPEN CT D	3 -30-15 .00- -084		.07-2704D		Total	181,900.00	181,900.00	181,900.00	181,900.00
HICKS, CARMELLA D	40000	40000		RP	IMPV	181,900.00	181,900.00	181,900.00	181,900.00
157 ASPEN CT A	3 -30-15 .00- -084		.07-2801A		Total	130,900.00	130,900.00	130,900.00	130,900.00
IVEY, JR. NORMAN S & DIANE M	40010	40010		RP	IMPV	130,900.00	130,900.00	130,900.00	130,900.00
159 ASPEN CT B	3 -30-15 .00- -084		.07-2802B		Total	132,600.00	132,600.00	132,600.00	132,600.00
VINCENT, MICHAEL WARREN & CA	40020	40020		RP	IMPV	132,600.00	132,600.00	132,600.00	132,600.00
161 ASPEN CT C	3 -30-15 .00- -084		.07-2803C		Total	180,100.00	180,100.00	180,100.00	180,100.00
FITZ, NORMAN A	40030	40030		RP					

Property Address / Owner Name	PIN / Tax A/C ID	Location ID	Acres	Roll	Valuation Code	Present Tax Roll Current	Present Tax Roll Original	Prior Tax Roll Current	Prior Tax Roll Original
161 ASPEN CT C	3 -30-15 .00- -084		.07-2803C		Total	180,100.00	180,100.00	180,100.00	180,100.00
FITZ, NORMAN A	40030	40030		RP	IMPV	180,100.00	180,100.00	180,100.00	180,100.00
163 ASPEN CT D	3 -30-15 .00- -084		.07-2804D		Total	160,600.00	160,600.00	160,600.00	160,600.00
FENNING, DEBORAH R	40040	40040		RP	IMPV	160,600.00	160,600.00	160,600.00	160,600.00
7690 ATTIC WINDOW CT	1 -30-6 .00- -496		.00-		Total	189,800.00	189,800.00	189,800.00	189,800.00
SHERIDAN, JAMES T & MARIE H	104370	104370		RP	LAND	45,200.00	45,200.00	45,200.00	45,200.00
					IMPV	144,600.00	144,600.00	144,600.00	144,600.00
7691 ATTIC WINDOW CT	1 -30-6 .00- -501		.00-		Total	211,200.00	211,200.00	211,200.00	211,200.00
MORGAN, KATHERINE CALDERON	104420	104420		RP	LAND	47,200.00	47,200.00	47,200.00	47,200.00
					IMPV	164,000.00	164,000.00	164,000.00	164,000.00
7692 ATTIC WINDOW CT	1 -30-6 .00- -497		.00-		Total	189,800.00	189,800.00	189,800.00	189,800.00
BROWN, RICHARD W & SUSAN A	104380	104380		RP	LAND	45,200.00	45,200.00	45,200.00	45,200.00
					IMPV	144,600.00	144,600.00	144,600.00	144,600.00
7693 ATTIC WINDOW CT	1 -30-6 .00- -500		.00-		Total	219,000.00	219,000.00	219,000.00	219,000.00
KELSH, JOHN T & ELLEN	104410	104410		RP	LAND	43,100.00	43,100.00	43,100.00	43,100.00
					IMPV	175,900.00	175,900.00	175,900.00	175,900.00
7694 ATTIC WINDOW CT	1 -30-6 .00- -498		.00-		Total	191,900.00	191,900.00	191,900.00	191,900.00
VAZQUEZ DEFILLO, MARIE J	104390	104390		RP	LAND	42,900.00	42,900.00	42,900.00	42,900.00
					IMPV	149,000.00	149,000.00	149,000.00	149,000.00
7695 ATTIC WINDOW CT	1 -30-6 .00- -499		.00-		Total	207,100.00	207,100.00	207,100.00	207,100.00
JONES, MILDRED E & FRANK	104400	104400		RP	LAND	43,100.00	43,100.00	43,100.00	43,100.00
					IMPV	164,000.00	164,000.00	164,000.00	164,000.00
2 BACKWATER CT	3 -30-15 .00- -384		.00-		Total	205,500.00	90,000.00	45,000.00	45,000.00
BEIGLER, HOLLY PATRICIA	154360	154360		RP	LAND	45,000.00	45,000.00	45,000.00	45,000.00
					IMPV	160,500.00	45,000.00		
3 BACKWATER CT	3 -30-15 .00- -383		.00-		Total	47,200.00	47,200.00	47,200.00	47,200.00
KEY PROPERTIES LLC	154350	154350		RP	LAND	47,200.00	47,200.00	47,200.00	47,200.00
4 BACKWATER CT	3 -30-15 .00- -385		.00-		Total	201,200.00	86,200.00	43,100.00	43,100.00
HALLMAN, MICHAEL	154370	154370		RP	LAND	43,100.00	43,100.00	43,100.00	43,100.00
					IMPV	158,100.00	43,100.00		
5 BACKWATER CT	3 -30-15 .00- -382		.00-		Total	219,500.00	90,800.00	45,400.00	45,400.00
SMITH, DELRAY F	154340	154340		RP	LAND	45,400.00	45,400.00	45,400.00	45,400.00
					IMPV	174,100.00	45,400.00		
6 BACKWATER CT	3 -30-15 .00- -386		.00-		Total	178,700.00	178,700.00	178,700.00	86,200.00
CHATMAN, LAWRENCE EARL & LIL	154380	154380		RP	LAND	43,100.00	43,100.00	43,100.00	43,100.00
					IMPV	135,600.00	135,600.00	135,600.00	43,100.00
7 BACKWATER CT	3 -30-15 .00- -381		.00-		Total	193,000.00	90,800.00	45,400.00	45,400.00
SIMPSON, DONALD L & KIMBERLY	154330	154330		RP	LAND	45,400.00	45,400.00	45,400.00	45,400.00
					IMPV	147,600.00	45,400.00		

Property Address / Owner Name	PIN / Tax A/C ID	Location ID	Acres	Roll	Valuation Code	Present Tax Roll Current	Present Tax Roll Original	Prior Tax Roll Current	Prior Tax Roll Original
8 BACKWATER CT	3 -30-15 .00- -387		.00-		Total	204,900.00	204,900.00	204,900.00	86,200.00
PLUMMER, MARK E & STARLA A	154390	154390		RP	LAND	43,100.00	43,100.00	43,100.00	43,100.00
					IMPV	161,800.00	161,800.00	161,800.00	43,100.00
9 BACKWATER CT	3 -30-15 .00- -380		.00-		Total	46,800.00	46,800.00	46,800.00	46,800.00
PIHA, ROBERT R & ELLEN M	154320	154320		RP	LAND	46,800.00	46,800.00	46,800.00	46,800.00
10 BACKWATER CT	3 -30-15 .00- -388		.00-		Total	200,000.00	200,000.00	200,000.00	86,200.00
RODRIGO, KALYANI	154400	154400		RP	LAND	43,100.00	43,100.00	43,100.00	43,100.00
					IMPV	156,900.00	156,900.00	156,900.00	43,100.00
12 BACKWATER CT	3 -30-15 .00- -389		.00-		Total	210,500.00	210,500.00	210,500.00	86,200.00
COOK, RICKEY A & AUDREY E	154410	154410		RP	LAND	43,100.00	43,100.00	43,100.00	43,100.00
					IMPV	167,400.00	167,400.00	167,400.00	43,100.00
13 BACKWATER CT	3 -30-15 .00- -379		.00-		Total	205,300.00	205,300.00	205,300.00	205,300.00
MIERZWA, STEFAN C & CYNTHIA	154310	154310		RP	LAND	44,500.00	44,500.00	44,500.00	44,500.00
					IMPV	160,800.00	160,800.00	160,800.00	160,800.00
14 BACKWATER CT	3 -30-15 .00- -390		.00-		Total	157,800.00	157,800.00	157,800.00	86,200.00
BENNETT, WILLIAM DAVID	154420	154420		RP	LAND	43,100.00	43,100.00	43,100.00	43,100.00
					IMPV	114,700.00	114,700.00	114,700.00	43,100.00
15 BACKWATER CT	3 -30-15 .00- -378		.00-		Total	201,200.00	201,200.00	201,200.00	201,200.00
BETTS, CYNTHIA M - REVOCABLE	154300	154300		RP	LAND	43,100.00	43,100.00	43,100.00	43,100.00
					IMPV	158,100.00	158,100.00	158,100.00	158,100.00
16 BACKWATER CT	3 -30-15 .00- -391		.00-		Total	242,300.00	242,300.00	242,300.00	86,200.00
CHAFFEE, WILLIAM S & HOLLY D	154430	154430		RP	LAND	43,100.00	43,100.00	43,100.00	43,100.00
					IMPV	199,200.00	199,200.00	199,200.00	43,100.00
17 BACKWATER CT	3 -30-15 .00- -377		.00-		Total	250,700.00	250,700.00	250,700.00	250,700.00
CLOUGH, RYAN K & KIMBERLY GE	154290	154290		RP	LAND	43,100.00	43,100.00	43,100.00	43,100.00
					IMPV	207,600.00	207,600.00	207,600.00	207,600.00
18 BACKWATER CT	3 -30-15 .00- -392		.00-		Total	227,200.00	227,200.00	227,200.00	86,200.00
GOOD, JANICE A	154440	154440		RP	LAND	43,100.00	43,100.00	43,100.00	43,100.00
					IMPV	184,100.00	184,100.00	184,100.00	43,100.00
19 BACKWATER CT	3 -30-15 .00- -376		.00-		Total	240,200.00	240,200.00	240,200.00	240,200.00
JONES, THOMAS J & SHARRON L	154280	154280		RP	LAND	43,100.00	43,100.00	43,100.00	43,100.00
					IMPV	197,100.00	197,100.00	197,100.00	197,100.00
20 BACKWATER CT	3 -30-15 .00- -393		.00-		Total	235,600.00	235,600.00	235,600.00	86,200.00
WILSON, GERARD C, KATHLEEN &	154450	154450		RP	LAND	43,100.00	43,100.00	43,100.00	43,100.00
					IMPV	192,500.00	192,500.00	192,500.00	43,100.00
21 BACKWATER CT	3 -30-15 .00- -375		.00-		Total	235,800.00	235,800.00	235,800.00	86,200.00
BREWER, TANYA D	154270	154270		RP	LAND	43,100.00	43,100.00	43,100.00	43,100.00
					IMPV	192,700.00	192,700.00	192,700.00	43,100.00
22 BACKWATER CT	3 -30-15 .00- -394		.00-		Total	211,800.00	211,800.00	211,800.00	86,200.00
VAMVAKETIS, PEARL R - TRUSTE	154460	154460		RP					

Property Address / Owner Name	PIN / Tax A/C ID	Location ID	Acres	Roll	Valuation Code	Present Tax Roll Current	Present Tax Roll Original	Prior Tax Roll Current	Prior Tax Roll Original
22 BACKWATER CT	3 -30-15 .00- -394	.00-			Total	211,800.00	211,800.00	211,800.00	86,200.00
VAMVAKETIS, PEARL R - TRUSTE	154460	154460		RP	LAND	43,100.00	43,100.00	43,100.00	43,100.00
					IMPV	168,700.00	168,700.00	168,700.00	43,100.00
23 BACKWATER CT	3 -30-15 .00- -374	.00-			Total	240,000.00	240,000.00	240,000.00	240,000.00
THOMAS SR, JAMARR A & NE'KEA	154260	154260		RP	LAND	43,100.00	43,100.00	43,100.00	43,100.00
					IMPV	196,900.00	196,900.00	196,900.00	196,900.00
24 BACKWATER CT	3 -30-15 .00- -395	.00-			Total	244,600.00	244,600.00	244,600.00	90,800.00
OPPENHEIM, STEVEN G & JENNIF	154470	154470		RP	LAND	45,400.00	45,400.00	45,400.00	45,400.00
					IMPV	199,200.00	199,200.00	199,200.00	45,400.00
25 BACKWATER CT	3 -30-15 .00- -373	.00-			Total	242,300.00	242,300.00	242,300.00	86,200.00
CLOUGH, RYAN K & KIMBERLY GE	154250	154250		RP	LAND	43,100.00	43,100.00	43,100.00	43,100.00
					IMPV	199,200.00	199,200.00	199,200.00	43,100.00
26 BACKWATER CT	3 -30-15 .00- -396	.00-			Total	176,600.00	176,600.00	176,600.00	96,000.00
PRICE, ROBERTA LOUISE	154480	154480		RP	LAND	48,000.00	48,000.00	48,000.00	48,000.00
					IMPV	128,600.00	128,600.00	128,600.00	48,000.00
27 BACKWATER CT	3 -30-15 .00- -372	.00-			Total	300,000.00	300,000.00	300,000.00	300,000.00
NADEAU, SERGE & SANDRA - TRU	154240	154240		RP	LAND	43,600.00	43,600.00	43,600.00	43,600.00
					IMPV	256,400.00	256,400.00	256,400.00	256,400.00
BALL PARK	3 -30-11 .05- -120	.00-			Total	265,500.00	265,500.00	265,500.00	265,500.00
CITY OF MILFORD - LITTLE LEA	14490	14490		RP	LAND	265,500.00	265,500.00	265,500.00	265,500.00
					EXMT	265,500.00	265,500.00	265,500.00	265,500.00
403 BALL PARK	3 -30-10 .08- -067	.00-			Total	159,300.00	159,300.00	159,300.00	159,300.00
PHILLIPS, DINA J	7780	7780		RP	LAND	27,400.00	27,400.00	27,400.00	27,400.00
					IMPV	131,900.00	131,900.00	131,900.00	131,900.00
BAMBRIDGE AVE	1 -30-3 .07- -030	.00-			Total	600.00	600.00	600.00	600.00
ADESA CORPORATION LLC	2570	2570		RP	LAND	600.00	600.00	600.00	600.00
BAMBRIDGE AVE	1 -30-3 .07- -030	.14-			Total	16,200.00	16,200.00	16,200.00	16,200.00
ADESA CORPORATION LLC	135160	135160		RP	LAND	16,200.00	16,200.00	16,200.00	16,200.00
					EXMT	16,200.00	16,200.00	16,200.00	16,200.00
1 BAMBRIDGE AVE	1 -30-3 .07- -030	.03-			Total	51,700.00	51,700.00	51,700.00	51,700.00
AWAYES, ADLY	37580	37580		RP	LAND	51,700.00	51,700.00	51,700.00	51,700.00
2 BAMBRIDGE AVE	1 -30-3 .07- -030	.13-			Total	54,200.00	54,200.00	54,200.00	54,200.00
ADESA CORPORATION LLC	119610	119610		RP	LAND	54,200.00	54,200.00	54,200.00	54,200.00
3 BAMBRIDGE AVE	1 -30-3 .07- -030	.04-			Total	496,100.00	496,100.00	496,100.00	496,100.00
AWAYES, ADLY	37590	37590		RP	LAND	51,700.00	51,700.00	51,700.00	51,700.00
					IMPV	444,400.00	444,400.00	444,400.00	444,400.00
4 BAMBRIDGE AVE	1 -30-3 .07- -030	.12-			Total	68,000.00	68,000.00	68,000.00	68,000.00
ADESA CORPORATION LLC	119600	119600		RP	LAND	68,000.00	68,000.00	68,000.00	68,000.00
5 BAMBRIDGE AVE	1 -30-3 .07- -030	.05-			Total	409,600.00	409,600.00	409,600.00	409,600.00
AWAYES, SAMI	37600	37600		RP					

Property Address / Owner Name	PIN / Tax A/C ID	Location ID	Acres	Roll	Valuation Code	Present Tax Roll Current	Present Tax Roll Original	Prior Tax Roll Current	Prior Tax Roll Original
5 BAMBRIDGE AVE	1 -30-3	.07- -030	.05-		Total	409,600.00	409,600.00	409,600.00	409,600.00
AWAYES, SAMI	37600	37600		RP	LAND	50,500.00	50,500.00	50,500.00	50,500.00
					IMPV	359,100.00	359,100.00	359,100.00	359,100.00
7 BAMBRIDGE AVE	1 -30-3	.07- -030	.06-		Total	45,600.00	45,600.00	45,600.00	45,600.00
AWAYES, SAMI	38450	38450		RP	LAND	45,600.00	45,600.00	45,600.00	45,600.00
9 BAMBRIDGE AVE	1 -30-3	.07- -030	.07-		Total	5,000.00	5,000.00	5,000.00	5,000.00
ADESA CORPORATION LLC	119550	119550		RP	LAND	5,000.00	5,000.00	5,000.00	5,000.00
11 BAMBRIDGE AVE	1 -30-3	.07- -030	.08-		Total	4,900.00	4,900.00	4,900.00	4,900.00
ADESA CORPORATION LLC	119560	119560		RP	LAND	4,900.00	4,900.00	4,900.00	4,900.00
13 BAMBRIDGE AVE	1 -30-3	.07- -030	.09-		Total	4,800.00	4,800.00	4,800.00	4,800.00
ADESA CORPORATION LLC	119570	119570		RP	LAND	4,800.00	4,800.00	4,800.00	4,800.00
15 BAMBRIDGE AVE	1 -30-3	.07- -030	.10-		Total	8,200.00	8,200.00	8,200.00	8,200.00
ADESA CORPORATION LLC	119580	119580		RP	LAND	8,200.00	8,200.00	8,200.00	8,200.00
5 BARKER ST	3 -30-6	.20- -063	.00-		Total	95,900.00	95,900.00	95,900.00	95,900.00
FEIGHTNER, ANDREW	18110	18110		RP	LAND	17,500.00	17,500.00	17,500.00	17,500.00
					IMPV	78,400.00	78,400.00	78,400.00	78,400.00
101 BARKSDALE CT A	3 -30-15	.00- -084	.07-1301A		Total	132,600.00	132,600.00	132,600.00	132,600.00
CRUTCHFIELD, GARY E & BRENDA	38090	38090		RP	IMPV	132,600.00	132,600.00	132,600.00	132,600.00
103 BARKSDALE CT C	3 -30-15	.00- -084	.07-1303C		Total	168,900.00	168,900.00	168,900.00	168,900.00
BAKER, GARY C & MARIANN	38110	38110		RP	IMPV	168,900.00	168,900.00	168,900.00	168,900.00
105 BARKSDALE CT B	3 -30-15	.00- -084	.07-1302B		Total	130,900.00	130,900.00	130,900.00	130,900.00
BOCHET, ERNEST B & DIANE B	38100	38100		RP	IMPV	130,900.00	130,900.00	130,900.00	130,900.00
107 BARKSDALE CT D	3 -30-15	.00- -084	.07-1304D		Total	158,900.00	158,900.00	158,900.00	158,900.00
CONNELLY, ROSEMARY - TRUSTEE	38120	38120		RP	IMPV	158,900.00	158,900.00	158,900.00	158,900.00
109 BARKSDALE CT A	3 -30-15	.00- -084	.07-1401A		Total	132,600.00	132,600.00	132,600.00	132,600.00
LAKE, MARY	38130	38130		RP	IMPV	132,600.00	132,600.00	132,600.00	132,600.00
111 BARKSDALE CT C	3 -30-15	.00- -084	.07-1403C		Total	191,900.00	191,900.00	191,900.00	191,900.00
TIBBITT, HELEN M & RODNEY L	38150	38150		RP	IMPV	191,900.00	191,900.00	191,900.00	191,900.00
113 BARKSDALE CT B	3 -30-15	.00- -084	.07-1402B		Total	132,600.00	132,600.00	132,600.00	132,600.00
GRASSO, GEORGE P & MARY FRAN	38140	38140		RP	IMPV	132,600.00	132,600.00	132,600.00	132,600.00
115 BARKSDALE CT D	3 -30-15	.00- -084	.07-1404D		Total	181,900.00	181,900.00	181,900.00	181,900.00
SEAGO, LORETTA J	38160	38160		RP	IMPV	181,900.00	181,900.00	181,900.00	181,900.00
117 BARKSDALE CT A	3 -30-15	.00- -084	.07-1501A		Total	134,300.00	134,300.00	134,300.00	134,300.00
SIMON, EDWARD L & PATRICIA A	37790	37790		RP	IMPV	134,300.00	134,300.00	134,300.00	134,300.00
119 BARKSDALE CT C	3 -30-15	.00- -084	.07-1503C		Total	195,400.00	195,400.00	195,400.00	195,400.00
VENDETTI, WILLIAM A	37530	37530		RP	IMPV	195,400.00	195,400.00	195,400.00	195,400.00

Property Address / Owner Name	PIN / Tax A/C ID	Location ID	Acres	Roll	Valuation Code	Present Tax Roll Current	Present Tax Roll Original	Prior Tax Roll Current	Prior Tax Roll Original
121 BARKSDALE CT B	3 -30-15 .00- -084		.07-1502B		Total	132,600.00	132,600.00	132,600.00	132,600.00
KELLY, TRENA S - TRUSTEE - R	37520	37520		RP	IMPV	132,600.00	132,600.00	132,600.00	132,600.00
123 BARKSDALE CT D	3 -30-15 .00- -084		.07-1504D		Total	168,900.00	168,900.00	168,900.00	168,900.00
TORBERT, JEANINE M	37650	37650		RP	IMPV	168,900.00	168,900.00	168,900.00	168,900.00
125 BARKSDALE CT A	3 -30-15 .00- -084		.07-1601A		Total	132,600.00	132,600.00	132,600.00	132,600.00
TURNER, TIMOTHY	37540	37540		RP	IMPV	132,600.00	132,600.00	132,600.00	132,600.00
127 BARKSDALE CT C	3 -30-15 .00- -084		.07-1603C		Total	168,900.00	168,900.00	168,900.00	168,900.00
WILLIAMS, DESMOND M & ROMILA	37560	37560		RP	IMPV	168,900.00	168,900.00	168,900.00	168,900.00
129 BARKSDALE CT B	3 -30-15 .00- -084		.07-1602B		Total	130,900.00	130,900.00	130,900.00	130,900.00
JONES, BROOKE E	37550	37550		RP	IMPV	130,900.00	130,900.00	130,900.00	130,900.00
131 BARKSDALE CT D	3 -30-15 .00- -084		.07-1604D		Total	160,600.00	160,600.00	160,600.00	160,600.00
IRION, FREDERICK A & JO ANNE	37610	37610		RP	IMPV	160,600.00	160,600.00	160,600.00	160,600.00
133 BARKSDALE CT A	3 -30-15 .00- -084		.07-1701A		Total	132,600.00	132,600.00	132,600.00	132,600.00
SMITH, TERESA LYNN	37660	37660		RP	IMPV	132,600.00	132,600.00	132,600.00	132,600.00
135 BARKSDALE CT C	3 -30-15 .00- -084		.07-1703C		Total	170,600.00	170,600.00	170,600.00	170,600.00
MACCONNELL, ROBERT E & IDA J	37680	37680		RP	IMPV	170,600.00	170,600.00	170,600.00	170,600.00
137 BARKSDALE CT B	3 -30-15 .00- -084		.07-1702B		Total	132,600.00	132,600.00	132,600.00	132,600.00
OWENS, KATHERINE	37670	37670		RP	IMPV	132,600.00	132,600.00	132,600.00	132,600.00
139 BARKSDALE CT D	3 -30-15 .00- -084		.07-1704D		Total	158,900.00	158,900.00	158,900.00	158,900.00
BAIAMONTE, JAMES & SUSAN E	37690	37690		RP	IMPV	158,900.00	158,900.00	158,900.00	158,900.00
141 BARKSDALE CT A	3 -30-15 .00- -084		.07-1801A		Total	132,600.00	132,600.00	132,600.00	132,600.00
HARRISON, COURTNEY J & BEVER	37800	37800		RP	IMPV	132,600.00	132,600.00	132,600.00	132,600.00
143 BARKSDALE CT C	3 -30-15 .00- -084		.07-1803C		Total	170,600.00	170,600.00	170,600.00	170,600.00
DWYER, DAVID S & SHARON K-RE	37820	37820		RP	IMPV	170,600.00	170,600.00	170,600.00	170,600.00
145 BARKSDALE CT B	3 -30-15 .00- -084		.07-1802B		Total	132,600.00	132,600.00	132,600.00	132,600.00
BLACK, CATHERINE K	37810	37810		RP	IMPV	132,600.00	132,600.00	132,600.00	132,600.00
147 BARKSDALE CT	3 -30-15 .00- -084		.07-1804D		Total	160,600.00	160,600.00	160,600.00	160,600.00
HUNT, CHRISTINA A	37830	37830		RP	IMPV	160,600.00	160,600.00	160,600.00	160,600.00
149 BARKSDALE CT A	3 -30-15 .00- -084		.07-1901A		Total	130,900.00	130,900.00	130,900.00	130,900.00
DONOVAN, SUZANNE E, CHARLES	38170	38170		RP	IMPV	130,900.00	130,900.00	130,900.00	130,900.00
151 BARKSDALE CT C	3 -30-15 .00- -084		.07-1903C		Total	158,900.00	158,900.00	158,900.00	158,900.00
DILILLO, STEPHEN J & MARY F	38190	38190		RP	IMPV	158,900.00	158,900.00	158,900.00	158,900.00
153 BARKSDALE CT B	3 -30-15 .00- -084		.07-1902B		Total	132,600.00	132,600.00	132,600.00	132,600.00
MASON, GEORGE A & CAROLE	38180	38180		RP	IMPV	132,600.00	132,600.00	132,600.00	132,600.00
155 BARKSDALE CT D	3 -30-15 .00- -084		.07-1904D		Total	160,600.00	160,600.00	160,600.00	160,600.00
SABIA, THOMAS & STEPHEN-TRUS	38200	38200		RP					

Property Address / Owner Name	PIN / Tax A/C ID	Location ID	Acres	Roll	Valuation Code	Present Tax Roll Current	Present Tax Roll Original	Prior Tax Roll Current	Prior Tax Roll Original
155 BARKSDALE CT D	3 -30-15 .00- -084		.07-1904D		Total	160,600.00	160,600.00	160,600.00	160,600.00
SABIA, THOMAS & STEPHEN-TRUS	38200	38200		RP	IMPV	160,600.00	160,600.00	160,600.00	160,600.00
157 BARKSDALE CT A	3 -30-15 .00- -084		.07-2001A		Total	132,600.00	132,600.00	132,600.00	132,600.00
HENDEL, JENNIFER E	38210	38210		RP	IMPV	132,600.00	132,600.00	132,600.00	132,600.00
159 BARKSDALE CT C	3 -30-15 .00- -084		.07-2003C		Total	191,700.00	191,700.00	191,700.00	191,700.00
PRYSESKI, CHARLENE C	38230	38230		RP	IMPV	191,700.00	191,700.00	191,700.00	191,700.00
161 BARKSDALE CT B	3 -30-15 .00- -084		.07-2002B		Total	132,600.00	132,600.00	132,600.00	132,600.00
MCMURRAY, THOMAS M & CHARLAY	38220	38220		RP	IMPV	132,600.00	132,600.00	132,600.00	132,600.00
163 BARKSDALE CT D	3 -30-15 .00- -084		.07-2004D		Total	160,600.00	160,600.00	160,600.00	160,600.00
RYAN, DANAHEY & PATRICIA	38240	38240		RP	IMPV	160,600.00	160,600.00	160,600.00	160,600.00
BAY RD	MD-16-163.00-01-01		.00-000		Total	2,200.00	2,200.00	2,200.00	2,200.00
WEBB, FRANCIS J & CYNTHIA L	113510	113510		RP	LAND	2,200.00	2,200.00	2,200.00	2,200.00
BAY RD	MD-16-163.00-01-05		.00-000		Total	307,900.00	307,900.00	307,900.00	307,900.00
TJA LLC	113530	113530		RP	LAND	307,900.00	307,900.00	307,900.00	307,900.00
					EXMT	307,900.00	307,900.00	307,900.00	307,900.00
BAY RD	MD-16-163.00-01-01		.00-101		Total	1,100.00	1,100.00	1,100.00	1,100.00
TJA LLC	115060	115060		RP	LAND	1,100.00	1,100.00	1,100.00	1,100.00
432 BAY RD	MD-16-163.00-01-02		.00-000		Total	717,800.00	717,800.00	717,800.00	717,800.00
TJA LLC	42870	42870		RP	LAND	310,000.00	310,000.00	310,000.00	310,000.00
					IMPV	407,800.00	407,800.00	407,800.00	407,800.00
466 BAY RD	MD-16-163.00-01-03		.00-000		Total	170,200.00	170,200.00	170,200.00	170,200.00
TJA LLC	42880	42880		RP	LAND	155,000.00	155,000.00	155,000.00	155,000.00
					IMPV	15,200.00	15,200.00	15,200.00	15,200.00
466 BAY RD A	MD-16-163.00-01-04		.00-000		Total	163,800.00	163,800.00	163,800.00	163,800.00
TJA LLC	113520	113520		RP	LAND	157,500.00	157,500.00	157,500.00	157,500.00
					IMPV	6,300.00	6,300.00	6,300.00	6,300.00
468 BAY RD	MD-16-163.00-01-06		.00-000		Total	354,700.00	354,700.00	354,700.00	354,700.00
WEBB, FRANCIS J & CYNTHIA L	113540	113540		RP	LAND	354,700.00	354,700.00	354,700.00	354,700.00
					EXMT	354,700.00	354,700.00	354,700.00	354,700.00
20424 BEACHFIELD LN	3 -30-11 .00- -908		.00-		Total	200,900.00	200,900.00	200,900.00	200,900.00
FERNAU, JOHN C & MARIA R	105510	105510		RP	LAND	35,900.00	35,900.00	35,900.00	35,900.00
					IMPV	165,000.00	165,000.00	165,000.00	165,000.00
20430 BEACHFIELD LN	3 -30-11 .00- -909		.00-		Total	190,100.00	190,100.00	190,100.00	190,100.00
SCHIAVONE, GAETANO & TERESA	105520	105520		RP	LAND	35,100.00	35,100.00	35,100.00	35,100.00
					IMPV	155,000.00	155,000.00	155,000.00	155,000.00
20431 BEACHFIELD LN	3 -30-11 .00- -927		.00-		Total	263,100.00	263,100.00	263,100.00	263,100.00
TRAN, PHILLIP T & IVY L DO	105700	105700		RP	LAND	31,500.00	31,500.00	31,500.00	31,500.00
					IMPV	231,600.00	231,600.00	231,600.00	231,600.00

Property Address / Owner Name	PIN / Tax A/C ID	Location ID	Acres	Roll	Valuation Code	Present Tax Roll Current	Present Tax Roll Original	Prior Tax Roll Current	Prior Tax Roll Original
20433 BEACHFIELD LN	3 -30-11 .00- -928		.00-		Total	242,700.00	242,700.00	242,700.00	242,700.00
TEAGLE, ANDRE C & ANIKKA LAS	105710	105710		RP	LAND	31,500.00	31,500.00	31,500.00	31,500.00
					IMPV	211,200.00	211,200.00	211,200.00	211,200.00
20434 BEACHFIELD LN	3 -30-11 .00- -910		.00-		Total	205,600.00	205,600.00	205,600.00	205,600.00
NAVARRO, PRISCILLA	105530	105530		RP	LAND	36,300.00	36,300.00	36,300.00	36,300.00
					IMPV	169,300.00	169,300.00	169,300.00	169,300.00
20435 BEACHFIELD LN	3 -30-11 .00- -929		.00-		Total	265,600.00	265,600.00	265,600.00	265,600.00
DORISCA, KEDA	105720	105720		RP	LAND	31,500.00	31,500.00	31,500.00	31,500.00
					IMPV	234,100.00	234,100.00	234,100.00	234,100.00
20437 BEACHFIELD LN	3 -30-11 .00- -930		.00-		Total	225,300.00	225,300.00	225,300.00	225,300.00
LEMASNEY, RENEE	105730	105730		RP	LAND	31,500.00	31,500.00	31,500.00	31,500.00
					IMPV	193,800.00	193,800.00	193,800.00	193,800.00
20438 BEACHFIELD LN	3 -30-11 .00- -919		.00-		Total	197,800.00	197,800.00	197,800.00	197,800.00
TOWNSEND, JOHN R	105620	105620		RP	LAND	36,300.00	36,300.00	36,300.00	36,300.00
					IMPV	161,500.00	161,500.00	161,500.00	161,500.00
20440 BEACHFIELD LN	3 -30-11 .00- -920		.00-		Total	204,400.00	204,400.00	204,400.00	204,400.00
LEASK, THOMAS SCOT	105630	105630		RP	LAND	35,100.00	35,100.00	35,100.00	35,100.00
					IMPV	169,300.00	169,300.00	169,300.00	169,300.00
20441 BEACHFIELD LN	3 -30-11 .00- -931		.00-		Total	270,400.00	270,400.00	270,400.00	270,400.00
DURHAM, CAROL LYNN & GEORGE	105740	105740		RP	LAND	31,500.00	31,500.00	31,500.00	31,500.00
					IMPV	238,900.00	238,900.00	238,900.00	238,900.00
20444 BEACHFIELD LN	3 -30-11 .00- -921		.00-		Total	201,000.00	201,000.00	201,000.00	201,000.00
DAY, TERRENCE B & SANDRA A	105640	105640		RP	LAND	36,000.00	36,000.00	36,000.00	36,000.00
					IMPV	165,000.00	165,000.00	165,000.00	165,000.00
BEAUFORT LN	3 -30-11 .00- -002		.02-		Total	3,700.00	3,700.00	3,700.00	3,700.00
ORCHARD HILL HOA	9310	9310		RP	LAND	3,700.00	3,700.00	3,700.00	3,700.00
BEAUFORT LN	3 -30-11 .00- -606		.00-		Total	15,500.00	15,500.00	15,500.00	15,500.00
ORCHARD HILL HOA	11290	11290		RP	LAND	15,500.00	15,500.00	15,500.00	15,500.00
100 BEAUFORT LN	3 -30-11 .00- -570		.00-		Total	236,300.00	236,300.00	236,300.00	236,300.00
TRIVITS, COURTNEY R	10930	10930		RP	LAND	36,300.00	36,300.00	36,300.00	36,300.00
					IMPV	200,000.00	200,000.00	200,000.00	200,000.00
101 BEAUFORT LN	3 -30-11 .00- -571		.00-		Total	270,600.00	270,600.00	270,600.00	270,600.00
GALELLA, MICHAEL & LORETTA M	10940	10940		RP	LAND	36,200.00	36,200.00	36,200.00	36,200.00
					IMPV	234,400.00	234,400.00	234,400.00	234,400.00
102 BEAUFORT LN	3 -30-11 .00- -569		.00-		Total	185,800.00	185,800.00	185,800.00	185,800.00
GUSCIORA, GLEN J & SHELLY A	10920	10920		RP	LAND	36,100.00	36,100.00	36,100.00	36,100.00
					IMPV	149,700.00	149,700.00	149,700.00	149,700.00
103 BEAUFORT LN	3 -30-11 .00- -566		.00-		Total	182,900.00	177,200.00	177,200.00	177,200.00
LATOUCHE, BEN W & ISLANDE BO	10890	10890		RP	LAND	35,700.00	35,700.00	35,700.00	35,700.00

Property Address / Owner Name	PIN / Tax A/C ID	Location ID	Acres	Roll	Valuation Code	Present Tax Roll Current	Present Tax Roll Original	Prior Tax Roll Current	Prior Tax Roll Original
103 BEAUFORT LN	3 -30-11 .00- -566 .00-				Total	182,900.00	177,200.00	177,200.00	177,200.00
LATOUCHE, BEN W & ISLANDE BO	10890	10890		RP	IMPV	147,200.00	141,500.00	141,500.00	141,500.00
105 BEAUFORT LN	3 -30-11 .00- -565 .00-				Total	198,400.00	198,400.00	198,400.00	198,400.00
MCCARTHY, NANCY & POLTARAK,	10880	10880		RP	LAND	36,100.00	36,100.00	36,100.00	36,100.00
					IMPV	162,300.00	162,300.00	162,300.00	162,300.00
107 BEAUFORT LN	3 -30-11 .00- -564 .00-				Total	194,700.00	194,700.00	194,700.00	194,700.00
MILLER, DONALD F & CHRISTINE	10870	10870		RP	LAND	35,600.00	35,600.00	35,600.00	35,600.00
					IMPV	159,100.00	159,100.00	159,100.00	159,100.00
109 BEAUFORT LN	3 -30-11 .00- -563 .00-				Total	200,000.00	200,000.00	200,000.00	200,000.00
MILBOURNE, MONIQUE Y	10860	10860		RP	LAND	35,600.00	35,600.00	35,600.00	35,600.00
					IMPV	164,400.00	164,400.00	164,400.00	164,400.00
111 BEAUFORT LN	3 -30-11 .00- -562 .00-				Total	189,700.00	189,700.00	189,700.00	189,700.00
MCRAE, CORINTHIANS D	10850	10850		RP	LAND	35,600.00	35,600.00	35,600.00	35,600.00
					IMPV	154,100.00	154,100.00	154,100.00	154,100.00
113 BEAUFORT LN	3 -30-11 .00- -561 .00-				Total	198,500.00	198,500.00	198,500.00	198,500.00
SPORTELLI, MARIA A	10840	10840		RP	LAND	35,600.00	35,600.00	35,600.00	35,600.00
					IMPV	162,900.00	162,900.00	162,900.00	162,900.00
115 BEAUFORT LN	3 -30-11 .00- -560 .00-				Total	234,400.00	234,400.00	234,400.00	219,100.00
WEISSBERG, JASON & KATHLEEN	10830	10830		RP	LAND	36,600.00	36,600.00	36,600.00	36,600.00
					IMPV	197,800.00	197,800.00	197,800.00	182,500.00
200 BEAUFORT LN	3 -30-11 .00- -583 .00-				Total	196,000.00	196,000.00	196,000.00	196,000.00
CLAUVIL, AGELET & HAROLD CAL	11060	11060		RP	LAND	36,700.00	36,700.00	36,700.00	36,700.00
					IMPV	159,300.00	159,300.00	159,300.00	159,300.00
201 BEAUFORT LN	3 -30-11 .00- -585 .00-				Total	211,700.00	211,700.00	211,700.00	211,700.00
PARRY, MICHAEL O & LORI R SC	11080	11080		RP	LAND	36,800.00	36,800.00	36,800.00	36,800.00
					IMPV	174,900.00	174,900.00	174,900.00	174,900.00
202 BEAUFORT LN	3 -30-11 .00- -584 .00-				Total	274,100.00	274,100.00	274,100.00	274,100.00
GREENLEY, ROBERT T & JACQUEL	11070	11070		RP	LAND	36,400.00	36,400.00	36,400.00	36,400.00
					IMPV	237,700.00	237,700.00	237,700.00	237,700.00
203 BEAUFORT LN	3 -30-11 .00- -586 .00-				Total	197,400.00	197,400.00	197,400.00	197,400.00
GONZALEZ, HARRY A JR	11090	11090		RP	LAND	36,500.00	36,500.00	36,500.00	36,500.00
					IMPV	160,900.00	160,900.00	160,900.00	160,900.00
204 BEAUFORT LN	3 -30-11 .00- -567 .00-				Total	247,600.00	247,600.00	247,600.00	237,800.00
ALTIDOR, LEON	10900	10900		RP	LAND	38,700.00	38,700.00	38,700.00	38,700.00
					IMPV	208,900.00	208,900.00	208,900.00	199,100.00
205 BEAUFORT LN	3 -30-11 .00- -587 .00-				Total	238,400.00	238,400.00	238,400.00	238,400.00
MCCREA, JANET L & LARRY	11100	11100		RP	LAND	36,500.00	36,500.00	36,500.00	36,500.00
					IMPV	201,900.00	201,900.00	201,900.00	201,900.00
206 BEAUFORT LN	3 -30-11 .00- -568 .00-				Total	221,500.00	221,500.00	221,500.00	221,500.00
LEE, MEREDITH ANN &	10910	10910		RP					

Property Address / Owner Name	PIN / Tax A/C ID	Location ID	Acres	Roll	Valuation Code	Present Tax Roll Current	Present Tax Roll Original	Prior Tax Roll Current	Prior Tax Roll Original
206 BEAUFORT LN	3 -30-11 .00- -568		.00-		Total	221,500.00	221,500.00	221,500.00	221,500.00
LEE, MEREDITH ANN &	10910	10910		RP	LAND	36,100.00	36,100.00	36,100.00	36,100.00
					IMPV	185,400.00	185,400.00	185,400.00	185,400.00
207 BEAUFORT LN	3 -30-11 .00- -588		.00-		Total	230,200.00	230,200.00	230,200.00	230,200.00
PANASIEWICZ, JOHN & LAUREN B	11110	11110		RP	LAND	36,500.00	36,500.00	36,500.00	36,500.00
					IMPV	193,700.00	193,700.00	193,700.00	193,700.00
208 BEAUFORT LN	3 -30-11 .00- -597		.00-		Total	209,300.00	209,300.00	209,300.00	209,300.00
PERDUE, DAVID P & DEBORAH L	11200	11200		RP	LAND	38,000.00	38,000.00	38,000.00	38,000.00
					IMPV	171,300.00	171,300.00	171,300.00	171,300.00
209 BEAUFORT LN	3 -30-11 .00- -589		.00-		Total	197,000.00	197,000.00	197,000.00	197,000.00
MASTIN, DALLAS L & JAIME E G	11120	11120		RP	LAND	36,500.00	36,500.00	36,500.00	36,500.00
					IMPV	160,500.00	160,500.00	160,500.00	160,500.00
210 BEAUFORT LN	3 -30-11 .00- -596		.00-		Total	218,000.00	218,000.00	218,000.00	218,000.00
WILSON, JAMES J & ELAINE R	11190	11190		RP	LAND	36,700.00	36,700.00	36,700.00	36,700.00
					IMPV	181,300.00	181,300.00	181,300.00	181,300.00
212 BEAUFORT LN	3 -30-11 .00- -595		.00-		Total	222,600.00	222,600.00	222,600.00	222,600.00
ANDERSON JR, THOMAS P & MART	11180	11180		RP	LAND	36,500.00	36,500.00	36,500.00	36,500.00
					IMPV	186,100.00	186,100.00	186,100.00	186,100.00
214 BEAUFORT LN	3 -30-11 .00- -594		.00-		Total	183,100.00	183,100.00	183,100.00	183,100.00
WOLHAR, ANGELA M &	11170	11170		RP	LAND	36,400.00	36,400.00	36,400.00	36,400.00
					IMPV	146,700.00	146,700.00	146,700.00	146,700.00
216 BEAUFORT LN	3 -30-11 .00- -593		.00-		Total	22,500.00	22,500.00	22,500.00	22,500.00
SHAKEEL, HIRA	11160	11160		RP	LAND	22,500.00	22,500.00	22,500.00	22,500.00
218 BEAUFORT LN	3 -30-11 .00- -592		.00-		Total	220,100.00	220,100.00	220,100.00	220,100.00
BROOKS, DEVON J & SHEILA A	11150	11150		RP	LAND	36,600.00	36,600.00	36,600.00	36,600.00
					IMPV	183,500.00	183,500.00	183,500.00	183,500.00
19858 BEAVER DAM RD	3 -30-7 .00- -033		.01-		Total	305,100.00	305,100.00	305,100.00	296,400.00
WEBB SR, JESSE C & JOYCE L	82390	82390		RP	LAND	109,000.00	109,000.00	109,000.00	109,000.00
					IMPV	196,100.00	196,100.00	196,100.00	187,400.00
20142 BEAVER DAM RD	3 -30-11 .00- -057		.01-		Total	721,100.00	721,100.00	721,100.00	721,100.00
MILFORD MOOSE LODGE #2316	9400	9400		RP	LAND	533,700.00	533,700.00	533,700.00	533,700.00
					IMPV	187,400.00	187,400.00	187,400.00	187,400.00
					EXMT	721,100.00	721,100.00	721,100.00	721,100.00
BEECHWOOD AVE	3 -30-11 .09- -029		.06-		Total	1,600.00	1,600.00	1,600.00	1,600.00
CITY OF MILFORD - OPEN SPACE	16180	16180		RP	LAND	1,600.00	1,600.00	1,600.00	1,600.00
					EXMT	1,600.00	1,600.00	1,600.00	1,600.00
600 BEECHWOOD AVE	3 -30-11 .09- -034		.00-		Total	148,100.00	148,100.00	148,100.00	148,100.00
BARRETT, TOMMI C	16250	16250		RP	LAND	30,400.00	30,400.00	30,400.00	30,400.00
					IMPV	117,700.00	117,700.00	117,700.00	117,700.00
601 BEECHWOOD AVE	3 -30-11 .09- -100		.01-		Total	1,300.00	1,300.00	1,300.00	1,300.00
BRYANT, AGNES E	17140	17140		RP					

Property Address / Owner Name	PIN / Tax A/C ID	Location ID	Acres	Roll	Valuation Code	Present Tax Roll Current	Present Tax Roll Original	Prior Tax Roll Current	Prior Tax Roll Original
601 BEECHWOOD AVE	3 -30-11 .09- -100	.01-			Total	1,300.00	1,300.00	1,300.00	1,300.00
BRYANT, AGNES E	17140	17140		RP	LAND	1,300.00	1,300.00	1,300.00	1,300.00
602 BEECHWOOD AVE	3 -30-11 .09- -034	.01-			Total	137,900.00	137,900.00	137,900.00	137,900.00
CZERKIES, CAROL D	16260	16260		RP	LAND	24,600.00	24,600.00	24,600.00	24,600.00
					IMPV	113,300.00	113,300.00	113,300.00	113,300.00
603 BEECHWOOD AVE	3 -30-11 .09- -098	.01-			Total	1,400.00	1,400.00	1,400.00	1,400.00
SANGUINETTI, ERIC T & CHELSE	17110	17110		RP	LAND	1,400.00	1,400.00	1,400.00	1,400.00
604 BEECHWOOD AVE	3 -30-11 .09- -035	.00-			Total	144,500.00	144,500.00	144,500.00	144,500.00
SPENCER, JENNIFER S	16270	16270		RP	LAND	24,600.00	24,600.00	24,600.00	24,600.00
					IMPV	119,900.00	119,900.00	119,900.00	119,900.00
605 BEECHWOOD AVE	3 -30-11 .09- -098	.00-			Total	151,700.00	151,700.00	151,700.00	151,700.00
SANGUINETTI, ERIC T & CHELSE	17100	17100		RP	LAND	36,700.00	36,700.00	36,700.00	36,700.00
					IMPV	115,000.00	115,000.00	115,000.00	115,000.00
606 BEECHWOOD AVE	3 -30-11 .09- -035	.01-			Total	138,600.00	138,600.00	138,600.00	138,600.00
LAYTON, ELIZABETH G	16280	16280		RP	LAND	24,600.00	24,600.00	24,600.00	24,600.00
					IMPV	114,000.00	114,000.00	114,000.00	114,000.00
608 BEECHWOOD AVE	3 -30-11 .09- -036	.00-			Total	159,100.00	159,100.00	159,100.00	159,100.00
BURGESS III, JAMES W	16290	16290		RP	LAND	24,600.00	24,600.00	24,600.00	24,600.00
					IMPV	134,500.00	134,500.00	134,500.00	134,500.00
609 BEECHWOOD AVE	3 -30-11 .09- -097	.00-			Total	176,300.00	176,300.00	176,300.00	176,300.00
CAFFEY, KELLY	17080	17080		RP	LAND	41,700.00	41,700.00	41,700.00	41,700.00
					IMPV	134,600.00	134,600.00	134,600.00	134,600.00
610 BEECHWOOD AVE	3 -30-11 .09- -036	.01-			Total	159,100.00	159,100.00	159,100.00	159,100.00
BURGESS III, JAMES W	16300	16300		RP	LAND	24,600.00	24,600.00	24,600.00	24,600.00
					IMPV	134,500.00	134,500.00	134,500.00	134,500.00
612 BEECHWOOD AVE	3 -30-11 .09- -037	.00-			Total	133,700.00	133,700.00	133,700.00	133,700.00
MOORE, SARAH K	16310	16310		RP	LAND	24,600.00	24,600.00	24,600.00	24,600.00
					IMPV	109,100.00	109,100.00	109,100.00	109,100.00
613 BEECHWOOD AVE	3 -30-11 .09- -096	.00-			Total	156,100.00	156,100.00	156,100.00	156,100.00
CAULFIELD, EAVAN G	17060	17060		RP	LAND	37,200.00	37,200.00	37,200.00	37,200.00
					IMPV	118,900.00	118,900.00	118,900.00	118,900.00
614 BEECHWOOD AVE	3 -30-11 .09- -037	.01-			Total	133,300.00	133,300.00	133,300.00	133,300.00
HAUG, JAMES R & LAURA K	16320	16320		RP	LAND	24,600.00	24,600.00	24,600.00	24,600.00
					IMPV	108,700.00	108,700.00	108,700.00	108,700.00
615 BEECHWOOD AVE	3 -30-11 .09- -096	.01-			Total	18,600.00	18,600.00	18,600.00	18,600.00
CAULFIELD, EAVAN G	17070	17070		RP	LAND	18,600.00	18,600.00	18,600.00	18,600.00
616 BEECHWOOD AVE	3 -30-11 .09- -038	.00-			Total	162,600.00	162,600.00	162,600.00	162,600.00
THOMPSON, KATHY L	16330	16330		RP	LAND	24,600.00	24,600.00	24,600.00	24,600.00
					IMPV	138,000.00	138,000.00	138,000.00	138,000.00

Property Address / Owner Name	PIN / Tax A/C ID	Location ID	Acres	Roll	Valuation Code	Present Tax Roll Current	Present Tax Roll Original	Prior Tax Roll Current	Prior Tax Roll Original
617 BEECHWOOD AVE	3 -30-11 .09- -095	.00-			Total	143,500.00	143,500.00	143,500.00	143,500.00
WECHTENHISER, JESSICA L	17040	17040		RP	LAND	25,900.00	25,900.00	25,900.00	25,900.00
					IMPV	117,600.00	117,600.00	117,600.00	117,600.00
618 BEECHWOOD AVE	3 -30-11 .09- -038	.01-			Total	145,100.00	145,100.00	145,100.00	145,100.00
PORTER, GARY & AMANDA	16340	16340		RP	LAND	24,600.00	24,600.00	24,600.00	24,600.00
					IMPV	120,500.00	120,500.00	120,500.00	120,500.00
619 BEECHWOOD AVE	3 -30-11 .09- -095	.01-			Total	141,600.00	141,600.00	141,600.00	141,600.00
PEDERSON, CONSTANCE	17050	17050		RP	LAND	26,000.00	26,000.00	26,000.00	26,000.00
					IMPV	115,600.00	115,600.00	115,600.00	115,600.00
620 BEECHWOOD AVE	3 -30-11 .09- -039	.00-			Total	139,300.00	139,300.00	139,300.00	139,300.00
GALLAGHER, JOSEPH J JR & MAR	16350	16350		RP	LAND	24,600.00	24,600.00	24,600.00	24,600.00
					IMPV	114,700.00	114,700.00	114,700.00	114,700.00
621 BEECHWOOD AVE	3 -30-11 .09- -094	.00-			Total	159,200.00	154,200.00	154,200.00	154,200.00
LESLIE, RAYMOND H & KAREN KE	17020	17020		RP	LAND	18,700.00	18,700.00	18,700.00	18,700.00
					IMPV	140,500.00	135,500.00	135,500.00	135,500.00
622 BEECHWOOD AVE	3 -30-11 .09- -039	.01-			Total	165,100.00	165,100.00	165,100.00	165,100.00
HASTINGS, DAWN M	16360	16360		RP	LAND	24,600.00	24,600.00	24,600.00	24,600.00
					IMPV	140,500.00	140,500.00	140,500.00	140,500.00
623 BEECHWOOD AVE	3 -30-11 .09- -094	.01-			Total	18,700.00	18,700.00	18,700.00	18,700.00
LESLIE, RAYMOND H & KAREN KE	17030	17030		RP	LAND	18,700.00	18,700.00	18,700.00	18,700.00
624 BEECHWOOD AVE	3 -30-11 .09- -040	.00-			Total	142,900.00	142,900.00	142,900.00	142,900.00
LIU, LI SAI	16370	16370		RP	LAND	24,600.00	24,600.00	24,600.00	24,600.00
					IMPV	118,300.00	118,300.00	118,300.00	118,300.00
625 BEECHWOOD AVE	3 -30-11 .09- -093	.00-			Total	151,200.00	151,200.00	151,200.00	151,200.00
MARCELIN, JEAN S	17010	17010		RP	LAND	21,000.00	21,000.00	21,000.00	21,000.00
					IMPV	130,200.00	130,200.00	130,200.00	130,200.00
626 BEECHWOOD AVE	3 -30-11 .09- -040	.01-			Total	154,100.00	154,100.00	154,100.00	154,100.00
FLORESTAL, YVES	16380	16380		RP	LAND	24,600.00	24,600.00	24,600.00	24,600.00
					IMPV	129,500.00	129,500.00	129,500.00	129,500.00
628 BEECHWOOD AVE	3 -30-11 .09- -041	.00-			Total	147,700.00	147,700.00	147,700.00	147,700.00
LONGSTREET, WENDY L	16390	16390		RP	LAND	24,600.00	24,600.00	24,600.00	24,600.00
					IMPV	123,100.00	123,100.00	123,100.00	123,100.00
629 BEECHWOOD AVE	3 -30-11 .09- -092	.00-			Total	177,400.00	177,400.00	177,400.00	177,400.00
STENAKA, LEO J & JOAN	17000	17000		RP	LAND	41,900.00	41,900.00	41,900.00	41,900.00
					IMPV	135,500.00	135,500.00	135,500.00	135,500.00
630 BEECHWOOD AVE	3 -30-11 .09- -041	.01-			Total	144,300.00	144,300.00	144,300.00	144,300.00
GIBSON, IAN & RAYGAN BOYD	16400	16400		RP	LAND	24,600.00	24,600.00	24,600.00	24,600.00
					IMPV	119,700.00	119,700.00	119,700.00	119,700.00
632 BEECHWOOD AVE	3 -30-11 .09- -042	.00-			Total	185,000.00	185,000.00	185,000.00	166,300.00
JOSEPH, ERNST & NAITILE JOSE	16410	16410		RP					

Property Address / Owner Name	PIN / Tax A/C ID	Location ID	Acres	Roll	Valuation Code	Present Tax Roll Current	Present Tax Roll Original	Prior Tax Roll Current	Prior Tax Roll Original
632 BEECHWOOD AVE	3 -30-11 .09- -042		.00-		Total	185,000.00	185,000.00	185,000.00	166,300.00
JOSEPH, ERNST & NAITILE JOSE	16410	16410		RP	LAND	41,100.00	41,100.00	41,100.00	41,100.00
					IMPV	143,900.00	143,900.00	143,900.00	125,200.00
633 BEECHWOOD AVE	3 -30-11 .09- -091		.00-		Total	167,900.00	167,900.00	167,900.00	167,900.00
STANFORD, ALFORD & FLORETTA	16990	16990		RP	LAND	41,900.00	41,900.00	41,900.00	41,900.00
					IMPV	126,000.00	126,000.00	126,000.00	126,000.00
636 BEECHWOOD AVE	3 -30-11 .09- -043		.00-		Total	186,500.00	186,500.00	186,500.00	186,500.00
CASPER, SHANE W & NANCY A	16430	16430		RP	LAND	41,100.00	41,100.00	41,100.00	41,100.00
					IMPV	145,400.00	145,400.00	145,400.00	145,400.00
637 BEECHWOOD AVE	3 -30-11 .09- -090		.00-		Total	179,700.00	179,700.00	179,700.00	179,700.00
MOORMAN, TRAVIS C & LAURIE K	16970	16970		RP	LAND	37,700.00	37,700.00	37,700.00	37,700.00
					IMPV	142,000.00	142,000.00	142,000.00	142,000.00
639 BEECHWOOD AVE	3 -30-11 .09- -090		.01-		Total	1,500.00	1,500.00	1,500.00	1,500.00
MOORMAN, TRAVIS C & LAURIE K	16980	16980		RP	LAND	1,500.00	1,500.00	1,500.00	1,500.00
640 BEECHWOOD AVE	3 -30-11 .09- -044		.00-		Total	147,800.00	147,800.00	147,800.00	147,800.00
RANNEY, ROBERTA A	16450	16450		RP	LAND	18,200.00	18,200.00	18,200.00	18,200.00
					IMPV	129,600.00	129,600.00	129,600.00	129,600.00
641 BEECHWOOD AVE	3 -30-11 .09- -089		.00-		Total	161,500.00	161,500.00	161,500.00	161,500.00
LESH, ESTHER	16960	16960		RP	LAND	37,700.00	37,700.00	37,700.00	37,700.00
					IMPV	123,800.00	123,800.00	123,800.00	123,800.00
642 BEECHWOOD AVE	3 -30-11 .09- -044		.01-		Total	18,200.00	18,200.00	18,200.00	18,200.00
RANNEY, ROBERTA A	16460	16460		RP	LAND	18,200.00	18,200.00	18,200.00	18,200.00
644 BEECHWOOD AVE	3 -30-11 .09- -045		.00-		Total	161,000.00	161,000.00	161,000.00	161,000.00
WOLFORD, WILLIAM	16470	16470		RP	LAND	24,600.00	24,600.00	24,600.00	24,600.00
					IMPV	136,400.00	136,400.00	136,400.00	136,400.00
645 BEECHWOOD AVE	3 -30-11 .09- -088		.00-		Total	162,000.00	162,000.00	162,000.00	162,000.00
GORDY, JOSHUA STEVEN & MELIS	16940	16940		RP	LAND	42,300.00	42,300.00	42,300.00	42,300.00
					IMPV	119,700.00	119,700.00	119,700.00	119,700.00
646 BEECHWOOD AVE	3 -30-11 .09- -045		.01-		Total	24,600.00	24,600.00	24,600.00	24,600.00
WOLFORD, WILLIAM	16480	16480		RP	LAND	24,600.00	24,600.00	24,600.00	24,600.00
648 BEECHWOOD AVE	3 -30-11 .09- -046		.00-		Total	142,500.00	142,500.00	142,500.00	142,500.00
SCHATZSCHNEIDER, JOHN & RHON	16490	16490		RP	LAND	24,600.00	24,600.00	24,600.00	24,600.00
					IMPV	117,900.00	117,900.00	117,900.00	117,900.00
649 BEECHWOOD AVE	3 -30-11 .09- -087		.00-		Total	151,900.00	151,900.00	151,900.00	151,900.00
JACKSON, CODY	16920	16920		RP	LAND	26,900.00	26,900.00	26,900.00	26,900.00
					IMPV	125,000.00	125,000.00	125,000.00	125,000.00
650 BEECHWOOD AVE	3 -30-11 .09- -046		.01-		Total	142,500.00	142,500.00	142,500.00	142,500.00
SCHATZSCHNEIDER, JOHN & RHON	16500	16500		RP	LAND	24,600.00	24,600.00	24,600.00	24,600.00
					IMPV	117,900.00	117,900.00	117,900.00	117,900.00

Property Address / Owner Name	PIN / Tax A/C ID	Location ID	Acres	Roll	Valuation Code	Present Tax Roll Current	Present Tax Roll Original	Prior Tax Roll Current	Prior Tax Roll Original
651 BEECHWOOD AVE	3 -30-11 .09- -087		.01-		Total	151,900.00	151,900.00	151,900.00	151,900.00
SARAVIA-MENDOZA, ERICK ROBER	16930	16930		RP	LAND	26,900.00	26,900.00	26,900.00	26,900.00
					IMPV	125,000.00	125,000.00	125,000.00	125,000.00
652 BEECHWOOD AVE	3 -30-11 .09- -047		.00-		Total	140,500.00	140,500.00	140,500.00	140,500.00
SCHATZSCHNEIDER, JOHN & RHON	16510	16510		RP	LAND	24,600.00	24,600.00	24,600.00	24,600.00
					IMPV	115,900.00	115,900.00	115,900.00	115,900.00
653 BEECHWOOD AVE	3 -30-11 .09- -086		.00-		Total	137,900.00	137,900.00	137,900.00	137,900.00
HAMPTON, PENNY H	16900	16900		RP	LAND	27,000.00	27,000.00	27,000.00	27,000.00
					IMPV	110,900.00	110,900.00	110,900.00	110,900.00
654 BEECHWOOD AVE	3 -30-11 .09- -047		.01-		Total	140,500.00	140,500.00	140,500.00	140,500.00
SCHATZSCHNEIDER, JOHN & RHON	16520	16520		RP	LAND	24,600.00	24,600.00	24,600.00	24,600.00
					IMPV	115,900.00	115,900.00	115,900.00	115,900.00
655 BEECHWOOD AVE	3 -30-11 .09- -086		.01-		Total	136,100.00	136,100.00	136,100.00	136,100.00
COX, BRITTANY S & JADRIEN S	16910	16910		RP	LAND	26,000.00	26,000.00	26,000.00	26,000.00
					IMPV	110,100.00	110,100.00	110,100.00	110,100.00
BEECHWOOD CT	3 -30-11 .09- -028		.00-		Total	500.00	500.00	500.00	500.00
CITY OF MILFORD - RETENTION	16110	16110		RP	LAND	500.00	500.00	500.00	500.00
					EXMT	500.00	500.00	500.00	500.00
701 BEECHWOOD CT	3 -30-11 .09- -054		.00-		Total	210,900.00	210,900.00	210,900.00	210,900.00
BENN, GEOFFREY T	16580	16580		RP	LAND	43,900.00	43,900.00	43,900.00	43,900.00
					IMPV	167,000.00	167,000.00	167,000.00	167,000.00
703 BEECHWOOD CT	3 -30-11 .09- -053		.00-		Total	193,500.00	193,500.00	193,500.00	193,500.00
ONEIL, JOHN B & DOROTHEA E B	16570	16570		RP	LAND	44,500.00	44,500.00	44,500.00	44,500.00
					IMPV	149,000.00	149,000.00	149,000.00	149,000.00
704 BEECHWOOD CT	3 -30-11 .09- -048		.00-		Total	167,700.00	167,700.00	167,700.00	167,700.00
PEDERSON, LARS H & FABIENNE	16530	16530		RP	LAND	34,200.00	34,200.00	34,200.00	34,200.00
					IMPV	133,500.00	133,500.00	133,500.00	133,500.00
705 BEECHWOOD CT	3 -30-11 .09- -052		.00-		Total	206,700.00	206,700.00	206,700.00	206,700.00
RIVIELLO, GERALD & CAROL M	16560	16560		RP	LAND	35,700.00	35,700.00	35,700.00	35,700.00
					IMPV	171,000.00	171,000.00	171,000.00	171,000.00
706 BEECHWOOD CT	3 -30-11 .09- -049		.00-		Total	43,600.00	43,600.00	43,600.00	43,600.00
LIBORIO WATERGATE LLC	16540	16540		RP	LAND	43,600.00	43,600.00	43,600.00	43,600.00
708 BEECHWOOD CT	3 -30-11 .09- -050		.00-		Total	262,600.00	262,600.00	262,600.00	262,600.00
HUFF, ROBERT P	81430	81430		RP	LAND	46,500.00	46,500.00	46,500.00	46,500.00
					IMPV	216,100.00	216,100.00	216,100.00	216,100.00
709 BEECHWOOD CT	3 -30-11 .09- -051		.00-		Total	250,300.00	250,300.00	250,300.00	250,300.00
SHIELD, KRISTEN	16550	16550		RP	LAND	56,200.00	56,200.00	56,200.00	56,200.00
					IMPV	194,100.00	194,100.00	194,100.00	194,100.00
906 BERRY LN	3 -30-7 .17- -257		.00-		Total	26,300.00	26,300.00	26,300.00	26,300.00
ALEMAN, CRAIG DE MARIANA	21450	21450		RP					

Property Address / Owner Name	PIN / Tax A/C ID	Location ID	Acres	Roll	Valuation Code	Present Tax Roll Current	Present Tax Roll Original	Prior Tax Roll Current	Prior Tax Roll Original
906 BERRY LN	3 -30-7 .17- -257	.00-			Total	26,300.00	26,300.00	26,300.00	26,300.00
ALEMAN, CRAIG DE MARIANA	21450	21450		RP	LAND	16,300.00	16,300.00	16,300.00	16,300.00
					IMPV	10,000.00	10,000.00	10,000.00	10,000.00
907 BERRY LN	3 -30-7 .17- -247	.01-			Total	95,700.00	95,700.00	95,700.00	95,700.00
WELDON, REGINA	21340	21340		RP	LAND	26,000.00	26,000.00	26,000.00	26,000.00
					IMPV	69,700.00	69,700.00	69,700.00	69,700.00
908 BERRY LN	3 -30-7 .17- -256	.00-			Total	26,900.00	26,900.00	26,900.00	26,900.00
WRIGHT, EVELYN	21440	21440		RP	LAND	17,000.00	17,000.00	17,000.00	17,000.00
					IMPV	9,900.00	9,900.00	9,900.00	9,900.00
909 BERRY LN	3 -30-7 .17- -247	.00-			Total	91,000.00	91,000.00	91,000.00	91,000.00
WEBB, THOMAS E JR & AILEEN R	21330	21330		RP	LAND	25,600.00	25,600.00	25,600.00	25,600.00
					IMPV	65,400.00	65,400.00	65,400.00	65,400.00
910 BERRY LN	3 -30-7 .17- -255	.00-			Total	44,300.00	44,300.00	44,300.00	44,300.00
WRIGHT, EVELYN	21430	21430		RP	LAND	19,000.00	19,000.00	19,000.00	19,000.00
					IMPV	25,300.00	25,300.00	25,300.00	25,300.00
911 BERRY LN	3 -30-7 .17- -249	.00-			Total	31,900.00	31,900.00	31,900.00	31,900.00
KRAMER, THOMAS W & ANTONIA N	21360	21360		RP	LAND	15,100.00	15,100.00	15,100.00	15,100.00
					IMPV	16,800.00	16,800.00	16,800.00	16,800.00
912 BERRY LN	3 -30-7 .17- -261	.01-			Total	17,900.00	17,900.00	17,900.00	17,900.00
MARIANO, SEFERINA NAVA	21500	21500		RP	LAND	17,900.00	17,900.00	17,900.00	17,900.00
914 BERRY LN	3 -30-7 .17- -262	.00-			Total	53,100.00	53,100.00	53,100.00	53,100.00
LAZY Z PROPERTIES LLC	21510	21510		RP	LAND	19,400.00	19,400.00	19,400.00	19,400.00
					IMPV	33,700.00	33,700.00	33,700.00	33,700.00
915 BERRY LN	3 -30-7 .17- -251	.01-			Total	140,200.00	140,200.00	140,200.00	140,200.00
CONNER, JOSEPH M & KIM L	21390	21390		RP	LAND	19,300.00	19,300.00	19,300.00	19,300.00
					IMPV	120,900.00	120,900.00	120,900.00	120,900.00
916 BERRY LN 918	3 -30-7 .17- -264	.00-			Total	86,100.00	86,100.00	86,100.00	86,100.00
CLEWETT, R LANCELOT & KATHLE	21530	21530		RP	LAND	20,000.00	20,000.00	20,000.00	20,000.00
					IMPV	66,100.00	66,100.00	66,100.00	66,100.00
1 BIG POND DR	3 -30-11 .00- -674	.00-			Total	267,400.00	267,400.00	267,400.00	267,400.00
TRAN, CHHECH	11970	11970		RP	LAND	37,500.00	37,500.00	37,500.00	37,500.00
					IMPV	229,900.00	229,900.00	229,900.00	229,900.00
3 BIG POND DR	3 -30-11 .00- -673	.00-			Total	183,100.00	183,100.00	183,100.00	183,100.00
CLEDANOR, MAXO & MAGALIE DUF	11960	11960		RP	LAND	35,200.00	35,200.00	35,200.00	35,200.00
					IMPV	147,900.00	147,900.00	147,900.00	147,900.00
5 BIG POND DR	3 -30-11 .00- -672	.00-			Total	194,000.00	194,000.00	194,000.00	194,000.00
ARNOLD, KENNETH R	11950	11950		RP	LAND	35,200.00	35,200.00	35,200.00	35,200.00
					IMPV	158,800.00	158,800.00	158,800.00	158,800.00
6 BIG POND DR	3 -30-11 .00- -749	.00-			Total	248,400.00	248,400.00	248,400.00	248,400.00
WOLYNEC, OREST	12720	12720		RP					

Property Address / Owner Name	PIN / Tax A/C ID	Location ID	Acres	Roll	Valuation Code	Present Tax Roll Current	Present Tax Roll Original	Prior Tax Roll Current	Prior Tax Roll Original
6 BIG POND DR	3 -30-11 .00- -749	.00-			Total	248,400.00	248,400.00	248,400.00	248,400.00
WOLYNEC, OREST	12720	12720		RP	LAND	36,300.00	36,300.00	36,300.00	36,300.00
					IMPV	212,100.00	212,100.00	212,100.00	212,100.00
7 BIG POND DR	3 -30-11 .00- -671	.00-			Total	203,100.00	203,100.00	203,100.00	203,100.00
COLLICK, CORINDA C	11940	11940		RP	LAND	35,200.00	35,200.00	35,200.00	35,200.00
					IMPV	167,900.00	167,900.00	167,900.00	167,900.00
8 BIG POND DR	3 -30-11 .00- -761	.00-			Total	203,200.00	203,200.00	203,200.00	203,200.00
BRODACK, JONATHAN D & ANGELA	12840	12840		RP	LAND	35,600.00	35,600.00	35,600.00	35,600.00
					IMPV	167,600.00	167,600.00	167,600.00	167,600.00
9 BIG POND DR	3 -30-11 .00- -670	.00-			Total	204,900.00	204,900.00	204,900.00	196,100.00
HUDSON, KARYN	11930	11930		RP	LAND	35,200.00	35,200.00	35,200.00	35,200.00
					IMPV	169,700.00	169,700.00	169,700.00	160,900.00
10 BIG POND DR	3 -30-11 .00- -762	.00-			Total	198,800.00	198,800.00	198,800.00	198,800.00
BENEVENTANO, STEVE & SUSAN J	12850	12850		RP	LAND	35,500.00	35,500.00	35,500.00	35,500.00
					IMPV	163,300.00	163,300.00	163,300.00	163,300.00
11 BIG POND DR	3 -30-11 .00- -669	.00-			Total	201,400.00	201,400.00	201,400.00	201,400.00
GRAFFEO, ANTHONY W & LISA AN	11920	11920		RP	LAND	35,400.00	35,400.00	35,400.00	35,400.00
					IMPV	166,000.00	166,000.00	166,000.00	166,000.00
12 BIG POND DR	3 -30-11 .00- -763	.00-			Total	230,000.00	230,000.00	230,000.00	230,000.00
MEADOWS, RITA	12860	12860		RP	LAND	35,200.00	35,200.00	35,200.00	35,200.00
					IMPV	194,800.00	194,800.00	194,800.00	194,800.00
13 BIG POND DR	3 -30-11 .00- -668	.00-			Total	189,500.00	189,500.00	189,500.00	189,500.00
SHIELDS, JOHN W & GAIL A	11910	11910		RP	LAND	35,400.00	35,400.00	35,400.00	35,400.00
					IMPV	154,100.00	154,100.00	154,100.00	154,100.00
14 BIG POND DR	3 -30-11 .00- -764	.00-			Total	203,400.00	203,400.00	203,400.00	203,400.00
SCHAUER, LLOYD J E & SANDRA	12870	12870		RP	LAND	35,100.00	35,100.00	35,100.00	35,100.00
					IMPV	168,300.00	168,300.00	168,300.00	168,300.00
15 BIG POND DR	3 -30-11 .00- -667	.00-			Total	202,400.00	202,400.00	202,400.00	200,300.00
KOEGLE, CINDY K Y & KYLE JOH	11900	11900		RP	LAND	35,500.00	35,500.00	35,500.00	35,500.00
					IMPV	166,900.00	166,900.00	166,900.00	164,800.00
16 BIG POND DR	3 -30-11 .00- -773	.00-			Total	190,600.00	190,600.00	190,600.00	190,600.00
EVERS, ERIC & PAIGE	12960	12960		RP	LAND	36,600.00	36,600.00	36,600.00	36,600.00
					IMPV	154,000.00	154,000.00	154,000.00	154,000.00
17 BIG POND DR	3 -30-11 .00- -666	.00-			Total	246,200.00	246,200.00	246,200.00	246,200.00
NICHOLS, CAROLYN FAYE & TIAN	11890	11890		RP	LAND	36,300.00	36,300.00	36,300.00	36,300.00
					IMPV	209,900.00	209,900.00	209,900.00	209,900.00
BITTERNUT DR	MD-16-173.03-01-01	.00-00001			Total	1,300.00	1,300.00	1,300.00	1,300.00
HOLLY HILL HOLDINGS LLC	164650	164650		RP	LAND	1,300.00	1,300.00	1,300.00	1,300.00
BITTERNUT DR	MD-16-173.03-01-02	.00-00001			Total	700.00	700.00	700.00	700.00
HOLLY HILL HOLDINGS LLC	164660	164660		RP					

Property Address / Owner Name	PIN / Tax A/C ID	Location ID	Acres	Roll	Valuation Code	Present Tax Roll Current	Present Tax Roll Original	Prior Tax Roll Current	Prior Tax Roll Original
BITTERNUT DR	MD-16-173.03-01-02	.00-00001			Total	700.00	700.00	700.00	700.00
HOLLY HILL HOLDINGS LLC	164660	164660		RP	LAND	700.00	700.00	700.00	700.00
BITTERNUT DR	MD-16-173.03-01-03	.00-00001			Total	700.00	700.00	700.00	700.00
HOLLY HILL HOLDINGS LLC	164670	164670		RP	LAND	700.00	700.00	700.00	700.00
BITTERNUT DR	MD-16-173.03-01-04	.00-00001			Total	700.00	700.00	700.00	700.00
HOLLY HILL HOLDINGS LLC	164680	164680		RP	LAND	700.00	700.00	700.00	700.00
BITTERNUT DR	MD-16-173.03-01-05	.00-00001			Total	700.00	700.00	700.00	700.00
HOLLY HILL HOLDINGS LLC	164690	164690		RP	LAND	700.00	700.00	700.00	700.00
BITTERNUT DR	MD-16-173.03-01-06	.00-00001			Total	700.00	700.00	700.00	700.00
HOLLY HILL HOLDINGS LLC	164700	164700		RP	LAND	700.00	700.00	700.00	700.00
BITTERNUT DR	MD-16-173.03-01-07	.00-00001			Total	1,300.00	1,300.00	1,300.00	1,300.00
HOLLY HILL HOLDINGS LLC	164710	164710		RP	LAND	1,300.00	1,300.00	1,300.00	1,300.00
BITTERNUT DR	MD-16-173.03-01-08	.00-00001			Total	1,300.00	1,300.00	1,300.00	1,300.00
HOLLY HILL HOLDINGS LLC	164720	164720		RP	LAND	1,300.00	1,300.00	1,300.00	1,300.00
BITTERNUT DR	MD-16-173.03-01-09	.00-00001			Total	700.00	700.00	700.00	700.00
HOLLY HILL HOLDINGS LLC	164730	164730		RP	LAND	700.00	700.00	700.00	700.00
BITTERNUT DR	MD-16-173.03-01-10	.00-00001			Total	700.00	700.00	700.00	700.00
HOLLY HILL HOLDINGS LLC	164740	164740		RP	LAND	700.00	700.00	700.00	700.00
BITTERNUT DR	MD-16-173.03-01-11	.00-00001			Total	1,300.00	1,300.00	1,300.00	1,300.00
HOLLY HILL HOLDINGS LLC	164750	164750		RP	LAND	1,300.00	1,300.00	1,300.00	1,300.00
BITTERNUT DR	MD-16-173.03-01-12	.00-00001			Total	1,400.00	1,400.00	1,400.00	1,400.00
HOLLY HILL HOLDINGS LLC	164760	164760		RP	LAND	1,400.00	1,400.00	1,400.00	1,400.00
BITTERNUT DR	MD-16-173.03-01-13	.00-00001			Total	700.00	700.00	700.00	700.00
HOLLY HILL HOLDINGS LLC	164770	164770		RP	LAND	700.00	700.00	700.00	700.00
BITTERNUT DR	MD-16-173.03-01-14	.00-00001			Total	700.00	700.00	700.00	700.00
HOLLY HILL HOLDINGS LLC	164780	164780		RP	LAND	700.00	700.00	700.00	700.00
BITTERNUT DR	MD-16-173.03-01-15	.00-00001			Total	700.00	700.00	700.00	700.00
HOLLY HILL HOLDINGS LLC	164790	164790		RP	LAND	700.00	700.00	700.00	700.00
BITTERNUT DR	MD-16-173.03-01-16	.00-00001			Total	700.00	700.00	700.00	700.00
HOLLY HILL HOLDINGS LLC	164800	164800		RP	LAND	700.00	700.00	700.00	700.00
BITTERNUT DR	MD-16-173.03-01-17	.00-00001			Total	1,400.00	1,400.00	1,400.00	1,400.00
HOLLY HILL HOLDINGS LLC	164810	164810		RP	LAND	1,400.00	1,400.00	1,400.00	1,400.00
BITTERNUT DR	MD-16-173.03-01-18	.00-00001			Total	1,300.00	1,300.00	1,300.00	1,300.00
HOLLY HILL HOLDINGS LLC	164820	164820		RP	LAND	1,300.00	1,300.00	1,300.00	1,300.00
BITTERNUT DR	MD-16-173.03-01-19	.00-00001			Total	700.00	700.00	700.00	700.00
HOLLY HILL HOLDINGS LLC	164830	164830		RP					

Property Address / Owner Name	PIN / Tax A/C ID	Location ID	Acres	Roll	Valuation Code	Present Tax Roll Current	Present Tax Roll Original	Prior Tax Roll Current	Prior Tax Roll Original
BITTERNUT DR	MD-16-173.03-01-19	.00-00001			Total	700.00	700.00	700.00	700.00
HOLLY HILL HOLDINGS LLC	164830	164830		RP	LAND	700.00	700.00	700.00	700.00
BITTERNUT DR	MD-16-173.03-01-20	.00-00001			Total	700.00	700.00	700.00	700.00
HOLLY HILL HOLDINGS LLC	164840	164840		RP	LAND	700.00	700.00	700.00	700.00
BITTERNUT DR	MD-16-173.03-01-21	.00-00001			Total	700.00	700.00	700.00	700.00
HOLLY HILL HOLDINGS LLC	164850	164850		RP	LAND	700.00	700.00	700.00	700.00
BITTERNUT DR	MD-16-173.03-01-22	.00-00001			Total	700.00	700.00	700.00	700.00
HOLLY HILL HOLDINGS LLC	164860	164860		RP	LAND	700.00	700.00	700.00	700.00
BITTERNUT DR	MD-16-173.03-01-23	.00-00001			Total	700.00	700.00	700.00	700.00
HOLLY HILL HOLDINGS LLC	164870	164870		RP	LAND	700.00	700.00	700.00	700.00
BITTERNUT DR	MD-16-173.03-01-24	.00-00001			Total	700.00	700.00	700.00	700.00
HOLLY HILL HOLDINGS LLC	164880	164880		RP	LAND	700.00	700.00	700.00	700.00
BITTERNUT DR	MD-16-173.03-01-25	.00-00001			Total	1,300.00	1,300.00	1,300.00	1,300.00
HOLLY HILL HOLDINGS LLC	164890	164890		RP	LAND	1,300.00	1,300.00	1,300.00	1,300.00
BITTERNUT DR	MD-16-173.03-02-09	.00-00001			Total	1,300.00	1,300.00	1,300.00	1,300.00
HOLLY HILL HOLDINGS LLC	165720	165720		RP	LAND	1,300.00	1,300.00	1,300.00	1,300.00
BITTERNUT DR	MD-16-173.03-02-10	.00-00001			Total	700.00	700.00	700.00	700.00
HOLLY HILL HOLDINGS LLC	165730	165730		RP	LAND	700.00	700.00	700.00	700.00
BITTERNUT DR	MD-16-173.03-02-11	.00-00001			Total	700.00	700.00	700.00	700.00
HOLLY HILL HOLDINGS LLC	165740	165740		RP	LAND	700.00	700.00	700.00	700.00
BITTERNUT DR	MD-16-173.03-02-12	.00-00001			Total	1,300.00	1,300.00	1,300.00	1,300.00
HOLLY HILL HOLDINGS LLC	165750	165750		RP	LAND	1,300.00	1,300.00	1,300.00	1,300.00
BITTERNUT DR	MD-16-173.03-02-13	.00-00001			Total	1,300.00	1,300.00	1,300.00	1,300.00
HOLLY HILL HOLDINGS LLC	165760	165760		RP	LAND	1,300.00	1,300.00	1,300.00	1,300.00
BITTERNUT DR	MD-16-173.03-02-14	.00-00001			Total	700.00	700.00	700.00	700.00
HOLLY HILL HOLDINGS LLC	165770	165770		RP	LAND	700.00	700.00	700.00	700.00
BITTERNUT DR	MD-16-173.03-02-15	.00-00001			Total	700.00	700.00	700.00	700.00
HOLLY HILL HOLDINGS LLC	165780	165780		RP	LAND	700.00	700.00	700.00	700.00
BITTERNUT DR	MD-16-173.03-02-16	.00-00001			Total	1,300.00	1,300.00	1,300.00	1,300.00
HOLLY HILL HOLDINGS LLC	165790	165790		RP	LAND	1,300.00	1,300.00	1,300.00	1,300.00
BITTERNUT DR	MD-16-173.03-02-17	.00-00001			Total	1,300.00	1,300.00	1,300.00	1,300.00
HOLLY HILL HOLDINGS LLC	165800	165800		RP	LAND	1,300.00	1,300.00	1,300.00	1,300.00
BITTERNUT DR	MD-16-173.03-02-18	.00-00001			Total	700.00	700.00	700.00	700.00
HOLLY HILL HOLDINGS LLC	165810	165810		RP	LAND	700.00	700.00	700.00	700.00
BITTERNUT DR	MD-16-173.03-02-19	.00-00001			Total	700.00	700.00	700.00	700.00
HOLLY HILL HOLDINGS LLC	165820	165820		RP					

Property Address / Owner Name	PIN / Tax A/C ID	Location ID	Acres	Roll	Valuation Code	Present Tax Roll Current	Present Tax Roll Original	Prior Tax Roll Current	Prior Tax Roll Original
BITTERNUT DR	MD-16-173.03-02-19	.00-00001			Total	700.00	700.00	700.00	700.00
HOLLY HILL HOLDINGS LLC	165820	165820		RP	LAND	700.00	700.00	700.00	700.00
BITTERNUT DR	MD-16-173.03-02-20	.00-00001			Total	700.00	700.00	700.00	700.00
HOLLY HILL HOLDINGS LLC	165830	165830		RP	LAND	700.00	700.00	700.00	700.00
BITTERNUT DR	MD-16-173.03-02-21	.00-00001			Total	700.00	700.00	700.00	700.00
HOLLY HILL HOLDINGS LLC	165840	165840		RP	LAND	700.00	700.00	700.00	700.00
BITTERNUT DR	MD-16-173.03-02-22	.00-00001			Total	1,300.00	1,300.00	1,300.00	1,300.00
HOLLY HILL HOLDINGS LLC	165850	165850		RP	LAND	1,300.00	1,300.00	1,300.00	1,300.00
BOWMAN AND ARCHERS WAY	MD-16-173.00-01-18	.05-000			Total	44,700.00	44,700.00	44,700.00	44,700.00
WALKER PROPERTIES LLC	87280	87280		RP	LAND	44,700.00	44,700.00	44,700.00	44,700.00
12016 BRACIOUS AVE	1 -30-3 .00- -801	.00-			Total	2,700.00	2,700.00	2,700.00	2,700.00
LIBORIO WATERGATE LLC	148390	148390		RP	LAND	2,700.00	2,700.00	2,700.00	2,700.00
12018 BRACIOUS AVE	1 -30-3 .00- -802	.00-			Total	3,100.00	3,100.00	3,100.00	3,100.00
LIBORIO WATERGATE LLC	148400	148400		RP	LAND	3,100.00	3,100.00	3,100.00	3,100.00
12022 BRACIOUS AVE	1 -30-3 .00- -803	.00-			Total	3,800.00	3,800.00	3,800.00	3,800.00
LIBORIO WATERGATE LLC	148410	148410		RP	LAND	3,800.00	3,800.00	3,800.00	3,800.00
12026 BRACIOUS AVE	1 -30-3 .00- -804	.00-			Total	2,200.00	2,200.00	2,200.00	2,200.00
LIBORIO WATERGATE LLC	148420	148420		RP	LAND	2,200.00	2,200.00	2,200.00	2,200.00
12030 BRACIOUS AVE	1 -30-3 .00- -805	.00-			Total	2,000.00	2,000.00	2,000.00	2,000.00
LIBORIO WATERGATE LLC	148430	148430		RP	LAND	2,000.00	2,000.00	2,000.00	2,000.00
12038 BRACIOUS AVE	1 -30-3 .00- -806	.00-			Total	2,000.00	2,000.00	2,000.00	2,000.00
LIBORIO WATERGATE LLC	148440	148440		RP	LAND	2,000.00	2,000.00	2,000.00	2,000.00
12042 BRACIOUS AVE	1 -30-3 .00- -807	.00-			Total	2,000.00	2,000.00	2,000.00	2,000.00
LIBORIO WATERGATE LLC	148450	148450		RP	LAND	2,000.00	2,000.00	2,000.00	2,000.00
12047 BRACIOUS AVE	1 -30-3 .00- -817	.00-			Total	2,000.00	2,000.00	2,000.00	2,000.00
LIBORIO WATERGATE LLC	148550	148550		RP	LAND	2,000.00	2,000.00	2,000.00	2,000.00
12048 BRACIOUS AVE	1 -30-3 .00- -808	.00-			Total	2,000.00	2,000.00	2,000.00	2,000.00
LIBORIO WATERGATE LLC	148460	148460		RP	LAND	2,000.00	2,000.00	2,000.00	2,000.00
12052 BRACIOUS AVE	1 -30-3 .00- -809	.00-			Total	2,000.00	2,000.00	2,000.00	2,000.00
LIBORIO WATERGATE LLC	148470	148470		RP	LAND	2,000.00	2,000.00	2,000.00	2,000.00
12053 BRACIOUS AVE	1 -30-3 .00- -818	.00-			Total	2,000.00	2,000.00	2,000.00	2,000.00
LIBORIO WATERGATE LLC	148560	148560		RP	LAND	2,000.00	2,000.00	2,000.00	2,000.00
12057 BRACIOUS AVE	1 -30-3 .00- -819	.00-			Total	2,000.00	2,000.00	2,000.00	2,000.00
LIBORIO WATERGATE LLC	148570	148570		RP	LAND	2,000.00	2,000.00	2,000.00	2,000.00
12058 BRACIOUS AVE	1 -30-3 .00- -810	.00-			Total	2,000.00	2,000.00	2,000.00	2,000.00
LIBORIO WATERGATE LLC	148480	148480		RP					

Property Address / Owner Name	PIN / Tax A/C ID	Location ID	Acres	Roll	Valuation Code	Present Tax Roll Current	Present Tax Roll Original	Prior Tax Roll Current	Prior Tax Roll Original
12058 BRACIOUS AVE	1 -30-3 .00- -810 .00-				Total	2,000.00	2,000.00	2,000.00	2,000.00
LIBORIO WATERGATE LLC	148480	148480		RP	LAND	2,000.00	2,000.00	2,000.00	2,000.00
12062 BRACIOUS AVE	1 -30-3 .00- -811 .00-				Total	2,000.00	2,000.00	2,000.00	2,000.00
LIBORIO WATERGATE LLC	148490	148490		RP	LAND	2,000.00	2,000.00	2,000.00	2,000.00
12063 BRACIOUS AVE	1 -30-3 .00- -820 .00-				Total	2,000.00	2,000.00	2,000.00	2,000.00
LIBORIO WATERGATE LLC	148580	148580		RP	LAND	2,000.00	2,000.00	2,000.00	2,000.00
12067 BRACIOUS AVE	1 -30-3 .00- -821 .00-				Total	2,000.00	2,000.00	2,000.00	2,000.00
LIBORIO WATERGATE LLC	148590	148590		RP	LAND	2,000.00	2,000.00	2,000.00	2,000.00
12068 BRACIOUS AVE	1 -30-3 .00- -812 .00-				Total	2,000.00	2,000.00	2,000.00	2,000.00
LIBORIO WATERGATE LLC	148500	148500		RP	LAND	2,000.00	2,000.00	2,000.00	2,000.00
12072 BRACIOUS AVE	1 -30-3 .00- -813 .00-				Total	2,000.00	2,000.00	2,000.00	2,000.00
LIBORIO WATERGATE LLC	148510	148510		RP	LAND	2,000.00	2,000.00	2,000.00	2,000.00
12073 BRACIOUS AVE	1 -30-3 .00- -822 .00-				Total	2,000.00	2,000.00	2,000.00	2,000.00
LIBORIO WATERGATE LLC	148600	148600		RP	LAND	2,000.00	2,000.00	2,000.00	2,000.00
12076 BRACIOUS AVE	1 -30-3 .00- -814 .00-				Total	2,700.00	2,700.00	2,700.00	2,700.00
LIBORIO WATERGATE LLC	148520	148520		RP	LAND	2,700.00	2,700.00	2,700.00	2,700.00
12080 BRACIOUS AVE	1 -30-3 .00- -815 .00-				Total	3,500.00	3,500.00	3,500.00	3,500.00
LIBORIO WATERGATE LLC	148530	148530		RP	LAND	3,500.00	3,500.00	3,500.00	3,500.00
12083 BRACIOUS AVE	1 -30-3 .00- -823 .00-				Total	2,500.00	2,500.00	2,500.00	2,500.00
LIBORIO WATERGATE LLC	148610	148610		RP	LAND	2,500.00	2,500.00	2,500.00	2,500.00
12084 BRACIOUS AVE	1 -30-3 .00- -824 .00-				Total	1,400.00	1,400.00	1,400.00	1,400.00
LIBORIO WATERGATE LLC	148620	148620		RP	LAND	1,400.00	1,400.00	1,400.00	1,400.00
12086 BRACIOUS AVE	1 -30-3 .00- -825 .00-				Total	1,000.00	1,000.00	1,000.00	1,000.00
LIBORIO WATERGATE LLC	148630	148630		RP	LAND	1,000.00	1,000.00	1,000.00	1,000.00
12088 BRACIOUS AVE	1 -30-3 .00- -826 .00-				Total	1,000.00	1,000.00	1,000.00	1,000.00
LIBORIO WATERGATE LLC	148640	148640		RP	LAND	1,000.00	1,000.00	1,000.00	1,000.00
12090 BRACIOUS AVE	1 -30-3 .00- -827 .00-				Total	1,000.00	1,000.00	1,000.00	1,000.00
LIBORIO WATERGATE LLC	148650	148650		RP	LAND	1,000.00	1,000.00	1,000.00	1,000.00
12091 BRACIOUS AVE	1 -30-3 .00- -830 .00-				Total	2,000.00	2,000.00	2,000.00	2,000.00
LIBORIO WATERGATE LLC	148680	148680		RP	LAND	2,000.00	2,000.00	2,000.00	2,000.00
12094 BRACIOUS AVE	1 -30-3 .00- -828 .00-				Total	1,000.00	1,000.00	1,000.00	1,000.00
LIBORIO WATERGATE LLC	148660	148660		RP	LAND	1,000.00	1,000.00	1,000.00	1,000.00
12095 BRACIOUS AVE	1 -30-3 .00- -831 .00-				Total	2,000.00	2,000.00	2,000.00	2,000.00
LIBORIO WATERGATE LLC	148690	148690		RP	LAND	2,000.00	2,000.00	2,000.00	2,000.00
12101 BRACIOUS AVE	1 -30-3 .00- -832 .00-				Total	2,000.00	2,000.00	2,000.00	2,000.00
LIBORIO WATERGATE LLC	148700	148700		RP					

Property Address / Owner Name	PIN / Tax A/C ID	Location ID	Acres	Roll	Valuation Code	Present Tax Roll Current	Present Tax Roll Original	Prior Tax Roll Current	Prior Tax Roll Original
12101 BRACIOUS AVE	1 -30-3 .00- -832	.00-			Total	2,000.00	2,000.00	2,000.00	2,000.00
LIBORIO WATERGATE LLC	148700	148700		RP	LAND	2,000.00	2,000.00	2,000.00	2,000.00
12105 BRACIOUS AVE	1 -30-3 .00- -833	.00-			Total	2,000.00	2,000.00	2,000.00	2,000.00
LIBORIO WATERGATE LLC	148710	148710		RP	LAND	2,000.00	2,000.00	2,000.00	2,000.00
12111 BRACIOUS AVE	1 -30-3 .00- -834	.00-			Total	2,000.00	2,000.00	2,000.00	2,000.00
LIBORIO WATERGATE LLC	148720	148720		RP	LAND	2,000.00	2,000.00	2,000.00	2,000.00
12117 BRACIOUS AVE	1 -30-3 .00- -835	.00-			Total	2,000.00	2,000.00	2,000.00	2,000.00
LIBORIO WATERGATE LLC	148730	148730		RP	LAND	2,000.00	2,000.00	2,000.00	2,000.00
12123 BRACIOUS AVE	1 -30-3 .00- -836	.00-			Total	2,000.00	2,000.00	2,000.00	2,000.00
LIBORIO WATERGATE LLC	148740	148740		RP	LAND	2,000.00	2,000.00	2,000.00	2,000.00
12127 BRACIOUS AVE	1 -30-3 .00- -837	.00-			Total	2,000.00	2,000.00	2,000.00	2,000.00
LIBORIO WATERGATE LLC	148750	148750		RP	LAND	2,000.00	2,000.00	2,000.00	2,000.00
12133 BRACIOUS AVE	1 -30-3 .00- -838	.00-			Total	2,000.00	2,000.00	2,000.00	2,000.00
LIBORIO WATERGATE LLC	148760	148760		RP	LAND	2,000.00	2,000.00	2,000.00	2,000.00
12161 BRACIOUS AVE	1 -30-3 .00- -959	.00-			Total	2,000.00	2,000.00	2,000.00	2,000.00
LIBORIO WATERGATE LLC	149970	149970		RP	LAND	2,000.00	2,000.00	2,000.00	2,000.00
12163 BRACIOUS AVE	1 -30-3 .00- -958	.00-			Total	2,000.00	2,000.00	2,000.00	2,000.00
LIBORIO WATERGATE LLC	149960	149960		RP	LAND	2,000.00	2,000.00	2,000.00	2,000.00
12167 BRACIOUS AVE	1 -30-3 .00- -957	.00-			Total	2,000.00	2,000.00	2,000.00	2,000.00
LIBORIO WATERGATE LLC	149950	149950		RP	LAND	2,000.00	2,000.00	2,000.00	2,000.00
12169 BRACIOUS AVE	1 -30-3 .00- -956	.00-			Total	2,000.00	2,000.00	2,000.00	2,000.00
LIBORIO WATERGATE LLC	149940	149940		RP	LAND	2,000.00	2,000.00	2,000.00	2,000.00
BRADY DR	MD-16-183.07-01-43	.00-000			Total	6,300.00	6,300.00	6,300.00	6,300.00
BRADY JR, NORMAN W	32020	32020		RP	LAND	6,300.00	6,300.00	6,300.00	6,300.00
102 BRADY DR	MD-16-183.07-01-57	.00-000			Total	165,700.00	165,700.00	165,700.00	165,700.00
ALDAJUSTE, YOLDA	32150	32150		RP	LAND	32,000.00	32,000.00	32,000.00	32,000.00
					IMPV	133,700.00	133,700.00	133,700.00	133,700.00
103 BRADY DR	MD-16-183.07-01-48	.00-000			Total	120,600.00	120,600.00	120,600.00	120,600.00
HARRIS, MARSHALL T	32070	32070		RP	LAND	35,600.00	35,600.00	35,600.00	35,600.00
					IMPV	85,000.00	85,000.00	85,000.00	85,000.00
104 BRADY DR	MD-16-183.07-01-58	.00-000			Total	116,500.00	116,500.00	116,500.00	116,500.00
MASON, VANDOLA E	32160	32160		RP	LAND	37,100.00	37,100.00	37,100.00	37,100.00
					IMPV	79,400.00	79,400.00	79,400.00	79,400.00
105 BRADY DR	MD-16-183.07-01-47	.00-000			Total	26,600.00	26,600.00	26,600.00	26,600.00
HARRIS, VIRGINIA G	32060	32060		RP	LAND	26,600.00	26,600.00	26,600.00	26,600.00
106 BRADY DR	MD-16-183.07-01-59	.00-000			Total	140,100.00	140,100.00	140,100.00	140,100.00
RILEY, ANTHONY D & KELSEA L	32170	32170		RP					

Property Address / Owner Name	PIN / Tax A/C ID	Location ID	Acres	Roll	Valuation Code	Present Tax Roll Current	Present Tax Roll Original	Prior Tax Roll Current	Prior Tax Roll Original
106 BRADY DR	MD-16-183.07-01-59		.00-000		Total	140,100.00	140,100.00	140,100.00	140,100.00
RILEY, ANTHONY D & KELSEA L	32170	32170		RP	LAND	30,000.00	30,000.00	30,000.00	30,000.00
					IMPV	110,100.00	110,100.00	110,100.00	110,100.00
107 BRADY DR	MD-16-183.07-01-46		.00-000		Total	129,500.00	129,500.00	129,500.00	129,500.00
HUDGINS, MELVIA	32050	32050		RP	LAND	33,300.00	33,300.00	33,300.00	33,300.00
					IMPV	96,200.00	96,200.00	96,200.00	96,200.00
108 BRADY DR	MD-16-183.07-01-60		.00-000		Total	107,500.00	107,500.00	107,500.00	107,500.00
CARRILLO, JOSE A & JUANA	32180	32180		RP	LAND	37,700.00	37,700.00	37,700.00	37,700.00
					IMPV	69,800.00	69,800.00	69,800.00	69,800.00
109 BRADY DR	MD-16-183.07-01-45		.00-000		Total	131,600.00	131,600.00	131,600.00	131,600.00
QUAIL, LETECHIA	32040	32040		RP	LAND	33,300.00	33,300.00	33,300.00	33,300.00
					IMPV	98,300.00	98,300.00	98,300.00	98,300.00
110 BRADY DR	MD-16-183.07-01-61		.00-000		Total	131,300.00	131,300.00	131,300.00	131,300.00
WINCHESTER SR, ALEX M & ANGE	32190	32190		RP	LAND	33,300.00	33,300.00	33,300.00	33,300.00
					IMPV	98,000.00	98,000.00	98,000.00	98,000.00
110 BRADY DR A	MD-16-183.07-01-62		.00-000		Total	7,600.00	7,600.00	7,600.00	7,600.00
JONES - WARFIELD, DEIRDRE A	32200	32200		RP	LAND	7,600.00	7,600.00	7,600.00	7,600.00
111 BRADY DR	MD-16-183.07-01-44		.00-000		Total	158,300.00	158,300.00	158,300.00	158,300.00
BRADY JR, NORMAN W	32030	32030		RP	LAND	33,300.00	33,300.00	33,300.00	33,300.00
					IMPV	125,000.00	125,000.00	125,000.00	125,000.00
112 BRADY DR	MD-16-183.07-01-63		.00-000		Total	101,600.00	101,600.00	101,600.00	101,600.00
DUKER, MICHAEL J	32210	32210		RP	LAND	37,700.00	37,700.00	37,700.00	37,700.00
					IMPV	63,900.00	63,900.00	63,900.00	63,900.00
114 BRADY DR	MD-16-183.07-01-64		.00-000		Total	62,200.00	62,200.00	62,200.00	62,200.00
MURRAY, CHARLES	32220	32220		RP	LAND	39,900.00	39,900.00	39,900.00	39,900.00
					IMPV	22,300.00	22,300.00	22,300.00	22,300.00
115 BRADY DR	MD-16-183.07-01-40		.00-000		Total	128,400.00	128,400.00	128,400.00	128,400.00
SUCCES, MYLOURDE & HELENE DO	31990	31990		RP	LAND	35,300.00	35,300.00	35,300.00	35,300.00
					IMPV	93,100.00	93,100.00	93,100.00	93,100.00
2000 BRENT JORDAN WAY	MD-16-173.00-01-03		.10-000		Total	611,000.00	611,000.00	611,000.00	611,000.00
MLI LLC	23030	23030		RP	LAND	180,000.00	180,000.00	180,000.00	180,000.00
					IMPV	431,000.00	431,000.00	431,000.00	431,000.00
1 BRIAR CT	3 -30-11 .00- -657		.00-		Total	218,800.00	218,800.00	218,800.00	218,800.00
FRAZIER, GEOFFERY & JENNIFER	11800	11800		RP	LAND	35,800.00	35,800.00	35,800.00	35,800.00
					IMPV	183,000.00	183,000.00	183,000.00	183,000.00
2 BRIAR CT	3 -30-11 .00- -650		.00-		Total	253,000.00	253,000.00	253,000.00	253,000.00
WARD, CARLOS E & MARIA T	11730	11730		RP	LAND	37,500.00	37,500.00	37,500.00	37,500.00
					IMPV	215,500.00	215,500.00	215,500.00	215,500.00
3 BRIAR CT	3 -30-11 .00- -656		.00-		Total	194,100.00	194,100.00	194,100.00	194,100.00
OPRAMOLLA, MATTHEW J & MEAGA	11790	11790		RP					

Property Address / Owner Name	PIN / Tax A/C ID	Location ID	Acres	Roll	Valuation Code	Present Tax Roll Current	Present Tax Roll Original	Prior Tax Roll Current	Prior Tax Roll Original
3 BRIAR CT	3 -30-11 .00-	-656	.00-		Total	194,100.00	194,100.00	194,100.00	194,100.00
OPRAMOLLA, MATTHEW J & MEAGA	11790	11790		RP	LAND	36,100.00	36,100.00	36,100.00	36,100.00
					IMPV	158,000.00	158,000.00	158,000.00	158,000.00
4 BRIAR CT	3 -30-11 .00-	-651	.00-		Total	267,600.00	267,600.00	267,600.00	267,600.00
SUCCES, BENJAMIN & MYLOURDE	11740	11740		RP	LAND	36,000.00	36,000.00	36,000.00	36,000.00
					IMPV	231,600.00	231,600.00	231,600.00	231,600.00
5 BRIAR CT	3 -30-11 .00-	-655	.00-		Total	240,800.00	240,800.00	240,800.00	240,800.00
SOCKRIDER, DAVID W & LINDA D	11780	11780		RP	LAND	37,600.00	37,600.00	37,600.00	37,600.00
					IMPV	203,200.00	203,200.00	203,200.00	203,200.00
6 BRIAR CT	3 -30-11 .00-	-652	.00-		Total	266,700.00	266,700.00	266,700.00	266,700.00
RODENBERG, ROBERT & WANDA	11750	11750		RP	LAND	38,100.00	38,100.00	38,100.00	38,100.00
					IMPV	228,600.00	228,600.00	228,600.00	228,600.00
7 BRIAR CT	3 -30-11 .00-	-654	.00-		Total	183,600.00	183,600.00	183,600.00	183,600.00
YERMAL, SARAH & JEFFREY	11770	11770		RP	LAND	36,900.00	36,900.00	36,900.00	36,900.00
					IMPV	146,700.00	146,700.00	146,700.00	146,700.00
8 BRIAR CT	3 -30-11 .00-	-653	.00-		Total	181,200.00	181,200.00	181,200.00	181,200.00
HARRIS, JERMAINE & MARQUITA	11760	11760		RP	LAND	36,100.00	36,100.00	36,100.00	36,100.00
					IMPV	145,100.00	145,100.00	145,100.00	145,100.00
BRIDGEHAM AVE	3 -30-11 .05-	-015	.00-		Total	8,100.00	8,100.00	8,100.00	8,100.00
GRAY, SHAUN L & KRISTI L	13300	13300		RP	LAND	8,100.00	8,100.00	8,100.00	8,100.00
100 BRIDGEHAM AVE	3 -30-7 .17-	-229	.00-		Total	71,000.00	71,000.00	71,000.00	71,000.00
JONES, ANGELA L	21140	21140		RP	LAND	23,200.00	23,200.00	23,200.00	23,200.00
					IMPV	47,800.00	47,800.00	47,800.00	47,800.00
101 BRIDGEHAM AVE	3 -30-7 .17-	-241	.00-		Total	64,500.00	64,500.00	64,500.00	64,500.00
ALVARADO, JOSE & DOLORES	21270	21270		RP	LAND	21,900.00	21,900.00	21,900.00	21,900.00
					IMPV	42,600.00	42,600.00	42,600.00	42,600.00
102 BRIDGEHAM AVE	3 -30-7 .17-	-230	.00-		Total	77,800.00	77,800.00	77,800.00	77,800.00
COOPER, GLENNA M	21150	21150		RP	LAND	23,200.00	23,200.00	23,200.00	23,200.00
					IMPV	54,600.00	54,600.00	54,600.00	54,600.00
103 BRIDGEHAM AVE	3 -30-7 .17-	-240	.00-		Total	106,900.00	106,900.00	106,900.00	106,900.00
FS LAND LLC	21260	21260		RP	LAND	21,900.00	21,900.00	21,900.00	21,900.00
					IMPV	85,000.00	85,000.00	85,000.00	85,000.00
104 BRIDGEHAM AVE	3 -30-7 .17-	-231	.00-		Total	90,600.00	90,600.00	90,600.00	90,600.00
JENSEN, MILDRED P	21160	21160		RP	LAND	23,200.00	23,200.00	23,200.00	23,200.00
					IMPV	67,400.00	67,400.00	67,400.00	67,400.00
105 BRIDGEHAM AVE	3 -30-7 .17-	-239	.00-		Total	99,100.00	99,100.00	99,100.00	99,100.00
HOWARD, ERNEST L & MELVA L	21250	21250		RP	LAND	21,900.00	21,900.00	21,900.00	21,900.00
					IMPV	77,200.00	77,200.00	77,200.00	77,200.00
106 BRIDGEHAM AVE	3 -30-7 .17-	-232	.00-		Total	119,500.00	119,500.00	119,500.00	37,200.00
TIGNOLA, ANTHONY & JESSICA	21170	21170		RP					

Property Address / Owner Name	PIN / Tax A/C ID	Location ID	Acres	Roll	Valuation Code	Present Tax Roll Current	Present Tax Roll Original	Prior Tax Roll Current	Prior Tax Roll Original
106 BRIDGEHAM AVE	3 -30-7	.17- -232	.00-		Total	119,500.00	119,500.00	119,500.00	37,200.00
TIGNOLA, ANTHONY & JESSICA	21170	21170		RP	LAND	18,600.00	18,600.00	18,600.00	18,600.00
					IMPV	100,900.00	100,900.00	100,900.00	18,600.00
107 BRIDGEHAM AVE	3 -30-7	.17- -238	.00-		Total	91,800.00	91,800.00	91,800.00	91,800.00
LANE JR, RICHARD A & AMANDA	21230	21230		RP	LAND	24,600.00	24,600.00	24,600.00	24,600.00
					IMPV	67,200.00	67,200.00	67,200.00	67,200.00
108 BRIDGEHAM AVE	3 -30-7	.17- -233	.00-		Total	72,000.00	72,000.00	72,000.00	72,000.00
CATALANO, MICHAEL J & BONNIE	21180	21180		RP	LAND	23,300.00	23,300.00	23,300.00	23,300.00
					IMPV	48,700.00	48,700.00	48,700.00	48,700.00
109 BRIDGEHAM AVE	3 -30-7	.17- -238	.01-		Total	114,200.00	114,200.00	114,200.00	114,200.00
PURNELL, JEREMIAH ROBERT & K	21240	21240		RP	LAND	15,500.00	15,500.00	15,500.00	15,500.00
					IMPV	98,700.00	98,700.00	98,700.00	98,700.00
110 BRIDGEHAM AVE	3 -30-7	.17- -234	.00-		Total	84,800.00	84,800.00	84,800.00	84,800.00
WILEY, KATHRYN A	21190	21190		RP	LAND	23,400.00	23,400.00	23,400.00	23,400.00
					IMPV	61,400.00	61,400.00	61,400.00	61,400.00
201 BRIDGEHAM AVE	3 -30-11	.05- -020	.00-		Total	131,300.00	131,300.00	131,300.00	131,300.00
SPANISH, JON L	13340	13340		RP	LAND	31,700.00	31,700.00	31,700.00	31,700.00
					IMPV	99,600.00	99,600.00	99,600.00	99,600.00
201 BRIDGEHAM AVE A	3 -30-7	.17- -324	.02-		Total	137,900.00	137,900.00	137,900.00	137,900.00
DREVNO, GREGG E	22290	22290		RP	LAND	23,000.00	23,000.00	23,000.00	23,000.00
					IMPV	114,900.00	114,900.00	114,900.00	114,900.00
203 BRIDGEHAM AVE	3 -30-11	.05- -021	.00-		Total	140,000.00	140,000.00	140,000.00	140,000.00
SKINNER, JUDITH E - TURSTEE	13350	13350		RP	LAND	30,200.00	30,200.00	30,200.00	30,200.00
					IMPV	109,800.00	109,800.00	109,800.00	109,800.00
204 BRIDGEHAM AVE	3 -30-11	.05- -018	.00-		Total	120,300.00	120,300.00	120,300.00	120,300.00
HAMMAN, BRUCE G & DEBORAH	13330	13330		RP	LAND	31,000.00	31,000.00	31,000.00	31,000.00
					IMPV	89,300.00	89,300.00	89,300.00	89,300.00
205 BRIDGEHAM AVE	3 -30-11	.05- -022	.00-		Total	134,600.00	134,600.00	134,600.00	134,600.00
WALSEN, MELISSA A	13360	13360		RP	LAND	32,300.00	32,300.00	32,300.00	32,300.00
					IMPV	102,300.00	102,300.00	102,300.00	102,300.00
206 BRIDGEHAM AVE	3 -30-11	.05- -017	.00-		Total	111,300.00	111,300.00	111,300.00	111,300.00
STEWART, MICHAEL J & KIMBERL	13320	13320		RP	LAND	31,000.00	31,000.00	31,000.00	31,000.00
					IMPV	80,300.00	80,300.00	80,300.00	80,300.00
208 BRIDGEHAM AVE	3 -30-11	.05- -016	.00-		Total	111,400.00	111,400.00	111,400.00	111,400.00
KNUTESON, BRIAN C	13310	13310		RP	LAND	31,000.00	31,000.00	31,000.00	31,000.00
					IMPV	80,400.00	80,400.00	80,400.00	80,400.00
210 BRIDGEHAM AVE	3 -30-11	.05- -014	.00-		Total	101,500.00	101,500.00	101,500.00	101,500.00
GRAY, SHAUN L & KRISTI L	13290	13290		RP	LAND	28,100.00	28,100.00	28,100.00	28,100.00
					IMPV	73,400.00	73,400.00	73,400.00	73,400.00
212 BRIDGEHAM AVE	3 -30-11	.05- -013	.00-		Total	107,500.00	107,500.00	107,500.00	107,500.00
KULL, RANDALL G & DEBORAH BE	13280	13280		RP					

Property Address / Owner Name	PIN / Tax A/C ID	Location ID	Acres	Roll	Valuation Code	Present Tax Roll Current	Present Tax Roll Original	Prior Tax Roll Current	Prior Tax Roll Original
212 BRIDGEHAM AVE	3 -30-11 .05- -013	.00-			Total	107,500.00	107,500.00	107,500.00	107,500.00
KULL, RANDALL G & DEBORAH BE	13280	13280		RP	LAND	30,000.00	30,000.00	30,000.00	30,000.00
					IMPV	77,500.00	77,500.00	77,500.00	77,500.00
300 BRIDGEHAM AVE	3 -30-11 .05- -062	.00-			Total	138,600.00	138,600.00	138,600.00	138,600.00
WOOD, ALEXIS & PETER GOOD II	13760	13760		RP	LAND	30,800.00	30,800.00	30,800.00	30,800.00
					IMPV	107,800.00	107,800.00	107,800.00	107,800.00
302 BRIDGEHAM AVE	3 -30-11 .05- -064	.01-			Total	151,400.00	151,400.00	151,400.00	151,400.00
KING, ALEXIS M	13790	13790		RP	LAND	32,000.00	32,000.00	32,000.00	32,000.00
					IMPV	119,400.00	119,400.00	119,400.00	119,400.00
304 BRIDGEHAM AVE	3 -30-11 .05- -064	.02-			Total	152,000.00	152,000.00	152,000.00	152,000.00
GREGORY, MAYNARD R JR & ELEA	13800	13800		RP	LAND	32,000.00	32,000.00	32,000.00	32,000.00
					IMPV	120,000.00	120,000.00	120,000.00	120,000.00
306 BRIDGEHAM AVE	3 -30-11 .05- -064	.05-			Total	133,700.00	133,700.00	133,700.00	133,700.00
LARRIMORE, JEFFREY J	13830	13830		RP	LAND	32,000.00	32,000.00	32,000.00	32,000.00
					IMPV	101,700.00	101,700.00	101,700.00	101,700.00
314 BRIDGEHAM AVE	3 -30-11 .05- -065	.00-			Total	92,800.00	92,800.00	92,800.00	92,800.00
BOWLER, DAWN M	13840	13840		RP	LAND	24,400.00	24,400.00	24,400.00	24,400.00
					IMPV	68,400.00	68,400.00	68,400.00	68,400.00
400 BRIDGEHAM AVE	3 -30-11 .05- -178	.01-			Total	146,200.00	146,200.00	146,200.00	146,200.00
HEESH, ALEXIS R	15120	15120		RP	LAND	30,000.00	30,000.00	30,000.00	30,000.00
					IMPV	116,200.00	116,200.00	116,200.00	116,200.00
404 BRIDGEHAM AVE	3 -30-11 .05- -177	.00-			Total	152,600.00	152,600.00	152,600.00	152,600.00
RETZLAFF, KURT	15100	15100		RP	LAND	31,200.00	31,200.00	31,200.00	31,200.00
					IMPV	121,400.00	121,400.00	121,400.00	121,400.00
406 BRIDGEHAM AVE	3 -30-11 .05- -176	.00-			Total	109,300.00	109,300.00	109,300.00	109,300.00
WALLS, ALISON L	15090	15090		RP	LAND	30,000.00	30,000.00	30,000.00	30,000.00
					IMPV	79,300.00	79,300.00	79,300.00	79,300.00
408 BRIDGEHAM AVE	3 -30-11 .05- -175	.00-			Total	68,300.00	68,300.00	68,300.00	68,300.00
LARRIMORE, JEFFREY J	15080	15080		RP	LAND	30,000.00	30,000.00	30,000.00	30,000.00
					IMPV	38,300.00	38,300.00	38,300.00	38,300.00
410 BRIDGEHAM AVE	3 -30-11 .05- -174	.00-			Total	73,000.00	73,000.00	73,000.00	73,000.00
WILKINS, HOWARD C II	15070	15070		RP	LAND	30,200.00	30,200.00	30,200.00	30,200.00
					IMPV	42,800.00	42,800.00	42,800.00	42,800.00
412 BRIDGEHAM AVE	3 -30-11 .05- -173	.00-			Total	84,700.00	84,700.00	84,700.00	84,700.00
MILLER, IVAN DUANE	15060	15060		RP	LAND	30,200.00	30,200.00	30,200.00	30,200.00
					IMPV	54,500.00	54,500.00	54,500.00	54,500.00
414 BRIDGEHAM AVE	3 -30-11 .05- -172	.00-			Total	62,600.00	62,600.00	62,600.00	62,600.00
SCHULZE, CARL B & ELIZABETH	15050	15050		RP	LAND	22,500.00	22,500.00	22,500.00	22,500.00
					IMPV	40,100.00	40,100.00	40,100.00	40,100.00
200 BRIGHT WAY	MD-16-183.06-02-01	.00-101			Total	1,546,600.00	1,546,600.00	1,546,600.00	1,546,600.00
VOA AFFORDABLE HOUSING LP	117620	117620		RP					

Property Address / Owner Name	PIN / Tax A/C ID	Location ID	Acres	Roll	Valuation Code	Present Tax Roll Current	Present Tax Roll Original	Prior Tax Roll Current	Prior Tax Roll Original
200 BRIGHT WAY	MD-16-183.06-02-01		.00-101		Total	1,546,600.00	1,546,600.00	1,546,600.00	1,546,600.00
VOA AFFORDABLE HOUSING LP	117620	117620		RP	IMPV	1,546,600.00	1,546,600.00	1,546,600.00	1,546,600.00
3101 E BROOKMEYER DR A	3 -30-15 .00- -084		.08-3101A		Total	131,900.00	131,900.00	131,900.00	131,900.00
KEY PROPERTIES GROUP, LLC	40330	40330		RP	IMPV	131,900.00	131,900.00	131,900.00	131,900.00
3101 E BROOKMEYER DR B	3 -30-15 .00- -084		.08-3102B		Total	139,400.00	139,400.00	139,400.00	139,400.00
CRAVER, NOREEN LYNNE	40340	40340		RP	IMPV	139,400.00	139,400.00	139,400.00	139,400.00
3102 E BROOKMEYER DR E	3 -30-15 .00- -084		.08-3105E		Total	133,200.00	133,200.00	133,200.00	133,200.00
GARRISON, JACQUELINE L	40370	40370		RP	IMPV	133,200.00	133,200.00	133,200.00	133,200.00
3102 E BROOKMEYER DR F	3 -30-15 .00- -084		.08-3106F		Total	146,000.00	146,000.00	146,000.00	146,000.00
JAMES, OLGA I	40380	40380		RP	IMPV	146,000.00	146,000.00	146,000.00	146,000.00
3103 E BROOKMEYER DR I	3 -30-15 .00- -084		.08-3109I		Total	112,800.00	112,800.00	112,800.00	112,800.00
HARKINS, ADA E	40410	40410		RP	IMPV	112,800.00	112,800.00	112,800.00	112,800.00
3103 E BROOKMEYER DR J	3 -30-15 .00- -084		.08-3110J		Total	127,900.00	127,900.00	127,900.00	127,900.00
FREEMAN, PATRICIA S & CATHCA	40420	40420		RP	IMPV	127,900.00	127,900.00	127,900.00	127,900.00
3201 E BROOKMEYER DR A	3 -30-15 .00- -084		.08-3201A		Total	131,900.00	131,900.00	131,900.00	131,900.00
SMITH, PETER D & MARY E	40450	40450		RP	IMPV	131,900.00	131,900.00	131,900.00	131,900.00
3201 E BROOKMEYER DR B	3 -30-15 .00- -084		.08-3202B		Total	139,400.00	139,400.00	139,400.00	139,400.00
SOILEAU, SHANNON M	40460	40460		RP	IMPV	139,400.00	139,400.00	139,400.00	139,400.00
3202 E BROOKMEYER DR E	3 -30-15 .00- -084		.08-3205E		Total	133,200.00	133,200.00	133,200.00	133,200.00
MAHAMMITTE, SANDRA	40490	40490		RP	IMPV	133,200.00	133,200.00	133,200.00	133,200.00
3202 E BROOKMEYER DR F	3 -30-15 .00- -084		.08-3206F		Total	146,000.00	146,000.00	146,000.00	146,000.00
DENNIN JR, GERALD F	40500	40500		RP	IMPV	146,000.00	146,000.00	146,000.00	146,000.00
3203 E BROOKMEYER DR I	3 -30-15 .00- -084		.08-3209I		Total	112,800.00	112,800.00	112,800.00	112,800.00
WALTHER, JOAN D	40530	40530		RP	IMPV	112,800.00	112,800.00	112,800.00	112,800.00
3203 E BROOKMEYER DR J	3 -30-15 .00- -084		.08-3210J		Total	127,900.00	127,900.00	127,900.00	127,900.00
LOWE, JAMES F & JANICE M	40540	40540		RP	IMPV	127,900.00	127,900.00	127,900.00	127,900.00
3101 W BROOKMEYER DR C	3 -30-15 .00- -084		.08-3103C		Total	131,900.00	131,900.00	131,900.00	131,900.00
KEY PROPERTIES GROUP, LLC	40350	40350		RP	IMPV	131,900.00	131,900.00	131,900.00	131,900.00
3101 W BROOKMEYER DR D	3 -30-15 .00- -084		.08-3104D		Total	144,000.00	144,000.00	144,000.00	144,000.00
BRUNNER, NATALIE A	40360	40360		RP	IMPV	144,000.00	144,000.00	144,000.00	144,000.00
3102 W BROOKMEYER DR G	3 -30-15 .00- -084		.08-3107G		Total	131,400.00	131,400.00	131,400.00	131,400.00
KRATZ, AMY L	40390	40390		RP	IMPV	131,400.00	131,400.00	131,400.00	131,400.00
3102 W BROOKMEYER DR H	3 -30-15 .00- -084		.08-3108H		Total	147,700.00	147,700.00	147,700.00	147,700.00
SIMMONS, HOLLY	40400	40400		RP	IMPV	147,700.00	147,700.00	147,700.00	147,700.00
3103 W BROOKMEYER DR K	3 -30-15 .00- -084		.08-3111K		Total	112,800.00	112,800.00	112,800.00	112,800.00
PIERZCHALSKI, DEBORAH A	40430	40430		RP					

Property Address / Owner Name	PIN / Tax A/C ID	Location ID	Acres	Roll	Valuation Code	Present Tax Roll Current	Present Tax Roll Original	Prior Tax Roll Current	Prior Tax Roll Original
3103 W BROOKMEYER DR K	3 -30-15 .00- -084		.08-3111K		Total	112,800.00	112,800.00	112,800.00	112,800.00
PIERZCHALSKI, DEBORAH A	40430	40430		RP	IMPV	112,800.00	112,800.00	112,800.00	112,800.00
3103 W BROOKMEYER DR L	3 -30-15 .00- -084		.08-3112L		Total	130,700.00	130,700.00	130,700.00	130,700.00
ECK, DENNIS T & SHIRLEY L	40440	40440		RP	IMPV	130,700.00	130,700.00	130,700.00	130,700.00
3201 W BROOKMEYER DR C	3 -30-15 .00- -084		.08-3203C		Total	131,900.00	131,900.00	131,900.00	131,900.00
KNABLE PROPERTIES LLC	40470	40470		RP	IMPV	131,900.00	131,900.00	131,900.00	131,900.00
3201 W BROOKMEYER DR D	3 -30-15 .00- -084		.08-3204D		Total	144,000.00	144,000.00	144,000.00	144,000.00
VASQUEZ, CESAR M & LINDA L	40480	40480		RP	IMPV	144,000.00	144,000.00	144,000.00	144,000.00
3202 W BROOKMEYER DR G	3 -30-15 .00- -084		.08-3207G		Total	131,400.00	131,400.00	131,400.00	131,400.00
MORTENSEN, PATRICIA	40510	40510		RP	IMPV	131,400.00	131,400.00	131,400.00	131,400.00
3202 W BROOKMEYER DR H	3 -30-15 .00- -084		.08-3208H		Total	147,700.00	147,700.00	147,700.00	147,700.00
ROBERTS, LEONARD K	40520	40520		RP	IMPV	147,700.00	147,700.00	147,700.00	147,700.00
3203 W BROOKMEYER DR K	3 -30-15 .00- -084		.08-3211K		Total	112,800.00	112,800.00	112,800.00	112,800.00
EBLING, TERRENCE F & MARY EL	40550	40550		RP	IMPV	112,800.00	112,800.00	112,800.00	112,800.00
3203 W BROOKMEYER DR L	3 -30-15 .00- -084		.08-3212L		Total	130,700.00	130,700.00	130,700.00	130,700.00
SUROV, SERGEY S	40560	40560		RP	IMPV	130,700.00	130,700.00	130,700.00	130,700.00
5204 BROWN ST	3 -30-7 .00- -015		.00-		Total	489,900.00	489,900.00	489,900.00	489,900.00
HOUSER, LAWRENCE J SR & SUSA	18600	18600		RP	LAND	307,500.00	307,500.00	307,500.00	307,500.00
					IMPV	182,400.00	182,400.00	182,400.00	182,400.00
					EXMT	489,900.00	489,900.00	489,900.00	489,900.00
BUCKS RD	3 -30-11 .00- -068		.00-		Total	1,469,400.00	1,469,400.00	1,469,400.00	1,469,400.00
RED CEDAR FARMS INC	97790	97790		RP	LAND	1,467,200.00	1,467,200.00	1,467,200.00	1,467,200.00
					IMPV	2,200.00	2,200.00	2,200.00	2,200.00
					EXMT	1,469,400.00	1,469,400.00	1,469,400.00	1,469,400.00
1 E BULLRUSH DR	3 -30-11 .00- -607		.00-		Total	191,300.00	191,300.00	191,300.00	191,300.00
CLARKE, CHARLES & BARBARA	11300	11300		RP	LAND	35,100.00	35,100.00	35,100.00	35,100.00
					IMPV	156,200.00	156,200.00	156,200.00	156,200.00
2 E BULLRUSH DR	3 -30-11 .00- -713		.00-		Total	255,300.00	255,300.00	255,300.00	255,300.00
KURZHALS, PIERRE & BEVERLY	12360	12360		RP	LAND	36,700.00	36,700.00	36,700.00	36,700.00
					IMPV	218,600.00	218,600.00	218,600.00	218,600.00
3 E BULLRUSH DR	3 -30-11 .00- -608		.00-		Total	216,500.00	216,500.00	216,500.00	216,500.00
STREETS, JUANITA SHERI	11310	11310		RP	LAND	35,000.00	35,000.00	35,000.00	35,000.00
					IMPV	181,500.00	181,500.00	181,500.00	181,500.00
4 E BULLRUSH DR	3 -30-11 .00- -714		.00-		Total	235,800.00	235,800.00	235,800.00	235,800.00
BROWN, RICHARD T & SHARON R	12370	12370		RP	LAND	35,500.00	35,500.00	35,500.00	35,500.00
					IMPV	200,300.00	200,300.00	200,300.00	200,300.00
5 E BULLRUSH DR	3 -30-11 .00- -609		.00-		Total	186,400.00	186,400.00	186,400.00	185,700.00
COLLICK, KATIE B & WILLIAM T	11320	11320		RP	LAND	35,100.00	35,100.00	35,100.00	35,100.00

Property Address / Owner Name	PIN / Tax A/C ID	Location ID	Acres	Roll	Valuation Code	Present Tax Roll Current	Present Tax Roll Original	Prior Tax Roll Current	Prior Tax Roll Original
5 E BULLRUSH DR	3 -30-11 .00- -609	.00-			Total	186,400.00	186,400.00	186,400.00	185,700.00
COLLICK, KATIE B & WILLIAM T	11320	11320		RP	IMPV	151,300.00	151,300.00	151,300.00	150,600.00
6 E BULLRUSH DR	3 -30-11 .00- -715	.00-			Total	232,600.00	232,600.00	232,600.00	232,600.00
PETRANTO, FRANK S & LAURA	12380	12380		RP	LAND	35,600.00	35,600.00	35,600.00	35,600.00
					IMPV	197,000.00	197,000.00	197,000.00	197,000.00
7 E BULLRUSH DR	3 -30-11 .00- -610	.00-			Total	190,700.00	190,700.00	190,700.00	190,700.00
DEMARKIS, NANCY A	11330	11330		RP	LAND	35,500.00	35,500.00	35,500.00	35,500.00
					IMPV	155,200.00	155,200.00	155,200.00	155,200.00
8 E BULLRUSH DR	3 -30-11 .00- -716	.00-			Total	213,800.00	213,800.00	213,800.00	213,800.00
VICINO, MICHAEL & JEAN	12390	12390		RP	LAND	35,000.00	35,000.00	35,000.00	35,000.00
					IMPV	178,800.00	178,800.00	178,800.00	178,800.00
9 E BULLRUSH DR	3 -30-11 .00- -611	.00-			Total	224,800.00	224,800.00	224,800.00	224,800.00
ELEAZER, THOMAS & LYDIA	11340	11340		RP	LAND	35,100.00	35,100.00	35,100.00	35,100.00
					IMPV	189,700.00	189,700.00	189,700.00	189,700.00
10 E BULLRUSH DR	3 -30-11 .00- -717	.00-			Total	201,400.00	201,400.00	201,400.00	201,400.00
MESH, THADDEUS J & LORA A	12400	12400		RP	LAND	36,400.00	36,400.00	36,400.00	36,400.00
					IMPV	165,000.00	165,000.00	165,000.00	165,000.00
11 E BULLRUSH DR	3 -30-11 .00- -612	.00-			Total	232,400.00	232,400.00	232,400.00	232,400.00
NESBITT, WANDA F	11350	11350		RP	LAND	35,400.00	35,400.00	35,400.00	35,400.00
					IMPV	197,000.00	197,000.00	197,000.00	197,000.00
13 E BULLRUSH DR	3 -30-11 .00- -613	.00-			Total	260,000.00	260,000.00	260,000.00	237,500.00
SHEATS, ROBERT G & BONNIE V	11360	11360		RP	LAND	35,400.00	35,400.00	35,400.00	35,400.00
					IMPV	224,600.00	224,600.00	224,600.00	202,100.00
14 E BULLRUSH DR	3 -30-11 .00- -621	.00-			Total	187,200.00	187,200.00	187,200.00	173,000.00
KADA, NAOTO & KATHLEEN	11440	11440		RP	LAND	35,000.00	35,000.00	35,000.00	35,000.00
					IMPV	152,200.00	152,200.00	152,200.00	138,000.00
15 E BULLRUSH DR	3 -30-11 .00- -614	.00-			Total	228,700.00	228,700.00	228,700.00	228,700.00
DAWSON, EARL J & MARIA A	11370	11370		RP	LAND	36,500.00	36,500.00	36,500.00	36,500.00
					IMPV	192,200.00	192,200.00	192,200.00	192,200.00
16 E BULLRUSH DR	3 -30-11 .00- -620	.00-			Total	196,000.00	196,000.00	196,000.00	196,000.00
COTTON, THOMAS & JOANN	11430	11430		RP	LAND	35,100.00	35,100.00	35,100.00	35,100.00
					IMPV	160,900.00	160,900.00	160,900.00	160,900.00
17 E BULLRUSH DR	3 -30-11 .00- -615	.00-			Total	201,200.00	201,200.00	201,200.00	201,200.00
DERUE, JOHN & BARBARA	11380	11380		RP	LAND	36,000.00	36,000.00	36,000.00	36,000.00
					IMPV	165,200.00	165,200.00	165,200.00	165,200.00
18 E BULLRUSH DR	3 -30-11 .00- -619	.00-			Total	171,400.00	171,400.00	171,400.00	171,400.00
QUINANOLA, ELIZABETH	11420	11420		RP	LAND	35,100.00	35,100.00	35,100.00	35,100.00
					IMPV	136,300.00	136,300.00	136,300.00	136,300.00
19 E BULLRUSH DR	3 -30-11 .00- -616	.00-			Total	228,100.00	228,100.00	228,100.00	228,100.00
CARPENTER, PETER J & RAMOS,	11390	11390		RP					

Property Address / Owner Name	PIN / Tax A/C ID	Location ID	Acres	Roll	Valuation Code	Present Tax Roll Current	Present Tax Roll Original	Prior Tax Roll Current	Prior Tax Roll Original
19 E BULLRUSH DR	3 -30-11 .00- -616	.00-			Total	228,100.00	228,100.00	228,100.00	228,100.00
CARPENTER, PETER J & RAMOS,	11390	11390		RP	LAND	35,100.00	35,100.00	35,100.00	35,100.00
					IMPV	193,000.00	193,000.00	193,000.00	193,000.00
20 E BULLRUSH DR	3 -30-11 .00- -626	.00-			Total	240,000.00	240,000.00	240,000.00	240,000.00
WILLIAMS, DONALD E & MAXINE	11490	11490		RP	LAND	42,200.00	42,200.00	42,200.00	42,200.00
					IMPV	197,800.00	197,800.00	197,800.00	197,800.00
21 E BULLRUSH DR	3 -30-11 .00- -617	.00-			Total	175,100.00	175,100.00	175,100.00	175,100.00
ROMANO, JOSEPH A & CHERYL S	11400	11400		RP	LAND	35,100.00	35,100.00	35,100.00	35,100.00
					IMPV	140,000.00	140,000.00	140,000.00	140,000.00
23 E BULLRUSH DR	3 -30-11 .00- -618	.00-			Total	224,000.00	224,000.00	224,000.00	224,000.00
SULSENTI, CONSTANCE	11410	11410		RP	LAND	35,500.00	35,500.00	35,500.00	35,500.00
					IMPV	188,500.00	188,500.00	188,500.00	188,500.00
1 W BULLRUSH DR	3 -30-11 .00- -703	.00-			Total	181,000.00	181,000.00	181,000.00	181,000.00
SHAH, BINDESH B & PRITI B	12260	12260		RP	LAND	35,300.00	35,300.00	35,300.00	35,300.00
					IMPV	145,700.00	145,700.00	145,700.00	145,700.00
2 W BULLRUSH DR	3 -30-11 .00- -712	.00-			Total	266,400.00	266,400.00	266,400.00	266,400.00
KIRBY, ALYCE L & THOMAS R	12350	12350		RP	LAND	36,500.00	36,500.00	36,500.00	36,500.00
					IMPV	229,900.00	229,900.00	229,900.00	229,900.00
3 W BULLRUSH DR	3 -30-11 .00- -702	.00-			Total	188,900.00	188,900.00	188,900.00	188,900.00
PACARRO, JOEL H & ARLENE F	12250	12250		RP	LAND	35,100.00	35,100.00	35,100.00	35,100.00
					IMPV	153,800.00	153,800.00	153,800.00	153,800.00
4 W BULLRUSH DR	3 -30-11 .00- -711	.00-			Total	225,600.00	225,600.00	225,600.00	225,600.00
SHINHOLT, ROBERT R & HAZEL	12340	12340		RP	LAND	35,300.00	35,300.00	35,300.00	35,300.00
					IMPV	190,300.00	190,300.00	190,300.00	190,300.00
5 W BULLRUSH DR	3 -30-11 .00- -701	.00-			Total	199,500.00	199,500.00	199,500.00	199,500.00
BYRUM, GLENN	12240	12240		RP	LAND	35,400.00	35,400.00	35,400.00	35,400.00
					IMPV	164,100.00	164,100.00	164,100.00	164,100.00
6 W BULLRUSH DR	3 -30-11 .00- -710	.00-			Total	196,300.00	196,300.00	196,300.00	196,300.00
NEMSCHICK, DANIEL & JEANA	12330	12330		RP	LAND	35,300.00	35,300.00	35,300.00	35,300.00
					IMPV	161,000.00	161,000.00	161,000.00	161,000.00
7 W BULLRUSH DR	3 -30-11 .00- -700	.00-			Total	180,400.00	180,400.00	180,400.00	180,400.00
SULLIVAN, PATRICK J & TANYA	12230	12230		RP	LAND	35,400.00	35,400.00	35,400.00	35,400.00
					IMPV	145,000.00	145,000.00	145,000.00	145,000.00
8 W BULLRUSH DR	3 -30-11 .00- -709	.00-			Total	188,900.00	188,900.00	188,900.00	188,900.00
ALTIDOR, EUGENE	12320	12320		RP	LAND	35,300.00	35,300.00	35,300.00	35,300.00
					IMPV	153,600.00	153,600.00	153,600.00	153,600.00
9 W BULLRUSH DR	3 -30-11 .00- -699	.00-			Total	203,000.00	203,000.00	203,000.00	203,000.00
WEED, NOELLE & DAVID B	12220	12220		RP	LAND	35,100.00	35,100.00	35,100.00	35,100.00
					IMPV	167,900.00	167,900.00	167,900.00	167,900.00
10 W BULLRUSH DR	3 -30-11 .00- -708	.00-			Total	169,900.00	169,900.00	169,900.00	169,900.00
FURLONG, EDWARD & LOIS M	12310	12310		RP					

Property Address / Owner Name	PIN / Tax A/C ID	Location ID	Acres	Roll	Valuation Code	Present Tax Roll Current	Present Tax Roll Original	Prior Tax Roll Current	Prior Tax Roll Original
10 W BULLRUSH DR	3 -30-11 .00- -708	.00-			Total	169,900.00	169,900.00	169,900.00	169,900.00
FURLONG, EDWARD & LOIS M	12310	12310		RP	LAND	35,300.00	35,300.00	35,300.00	35,300.00
					IMPV	134,600.00	134,600.00	134,600.00	134,600.00
11 W BULLRUSH DR	3 -30-11 .00- -698	.00-			Total	205,100.00	205,100.00	205,100.00	205,100.00
WHEATLEY, BRUCE D & MARY LOU	12210	12210		RP	LAND	35,400.00	35,400.00	35,400.00	35,400.00
					IMPV	169,700.00	169,700.00	169,700.00	169,700.00
12 W BULLRUSH DR	3 -30-11 .00- -707	.00-			Total	185,500.00	185,500.00	185,500.00	185,500.00
ALEXIS, DAVID & NADIA F	12300	12300		RP	LAND	35,300.00	35,300.00	35,300.00	35,300.00
					IMPV	150,200.00	150,200.00	150,200.00	150,200.00
13 W BULLRUSH DR	3 -30-11 .00- -697	.00-			Total	189,300.00	189,300.00	189,300.00	189,300.00
SHAH, HEMANT & PRATIMA	12200	12200		RP	LAND	35,700.00	35,700.00	35,700.00	35,700.00
					IMPV	153,600.00	153,600.00	153,600.00	153,600.00
14 W BULLRUSH DR	3 -30-11 .00- -706	.00-			Total	169,900.00	169,900.00	169,900.00	169,900.00
GRIER, KENNETH & PATRICIA	12290	12290		RP	LAND	35,300.00	35,300.00	35,300.00	35,300.00
					IMPV	134,600.00	134,600.00	134,600.00	134,600.00
15 W BULLRUSH DR	3 -30-11 .00- -696	.00-			Total	201,400.00	201,400.00	201,400.00	201,400.00
DRAKE, GARRY MATTHEW & JOHAN	12190	12190		RP	LAND	35,700.00	35,700.00	35,700.00	35,700.00
					IMPV	165,700.00	165,700.00	165,700.00	165,700.00
16 W BULLRUSH DR	3 -30-11 .00- -705	.00-			Total	195,000.00	195,000.00	195,000.00	195,000.00
FARRELL, ROBERT J & DOROTHY	12280	12280		RP	LAND	35,300.00	35,300.00	35,300.00	35,300.00
					IMPV	159,700.00	159,700.00	159,700.00	159,700.00
17 W BULLRUSH DR	3 -30-11 .00- -695	.00-			Total	203,400.00	203,400.00	203,400.00	203,400.00
CARLISLE, SUSAN S - TRTEE-LI	12180	12180		RP	LAND	35,400.00	35,400.00	35,400.00	35,400.00
					IMPV	168,000.00	168,000.00	168,000.00	168,000.00
18 W BULLRUSH DR	3 -30-11 .00- -704	.00-			Total	239,900.00	239,900.00	239,900.00	239,900.00
LORENZINI, PRECIOUS	12270	12270		RP	LAND	36,600.00	36,600.00	36,600.00	36,600.00
					IMPV	203,300.00	203,300.00	203,300.00	203,300.00
19 W BULLRUSH DR	3 -30-11 .00- -694	.00-			Total	167,500.00	167,500.00	167,500.00	167,500.00
KERSTETTER, STEVEN D	12170	12170		RP	LAND	35,400.00	35,400.00	35,400.00	35,400.00
					IMPV	132,100.00	132,100.00	132,100.00	132,100.00
21 W BULLRUSH DR	3 -30-11 .00- -693	.00-			Total	248,300.00	248,300.00	248,300.00	248,300.00
BARNETTE, TRISHA EVANS	12160	12160		RP	LAND	36,900.00	36,900.00	36,900.00	36,900.00
					IMPV	211,400.00	211,400.00	211,400.00	211,400.00
22 W BULLRUSH DR	3 -30-11 .00- -691	.00-			Total	204,700.00	204,700.00	204,700.00	204,700.00
COLLINS, JOSEPH & MARY	12140	12140		RP	LAND	38,700.00	38,700.00	38,700.00	38,700.00
					IMPV	166,000.00	166,000.00	166,000.00	166,000.00
23 W BULLRUSH DR	3 -30-11 .00- -692	.00-			Total	239,900.00	239,900.00	239,900.00	239,900.00
POLYNICE, JEAN BELADY J	12150	12150		RP	LAND	38,500.00	38,500.00	38,500.00	38,500.00
					IMPV	201,400.00	201,400.00	201,400.00	201,400.00
7409 BURN WAY	1 -30-3 .00- -905	.00-			Total	1,700.00	1,700.00	1,700.00	1,700.00
LIBORIO WATERGATE LLC	149430	149430		RP					

Property Address / Owner Name	PIN / Tax A/C ID	Location ID	Acres	Roll	Valuation Code	Present Tax Roll Current	Present Tax Roll Original	Prior Tax Roll Current	Prior Tax Roll Original
7409 BURN WAY	1 -30-3 .00- -905 .00-				Total	1,700.00	1,700.00	1,700.00	1,700.00
LIBORIO WATERGATE LLC	149430	149430		RP	LAND	1,700.00	1,700.00	1,700.00	1,700.00
7413 BURN WAY	1 -30-3 .00- -904 .00-				Total	1,700.00	1,700.00	1,700.00	1,700.00
LIBORIO WATERGATE LLC	149420	149420		RP	LAND	1,700.00	1,700.00	1,700.00	1,700.00
7418 BURN WAY	1 -30-3 .00- -901 .00-				Total	1,500.00	1,500.00	1,500.00	1,500.00
LIBORIO WATERGATE LLC	149390	149390		RP	LAND	1,500.00	1,500.00	1,500.00	1,500.00
7422 BURN WAY	1 -30-3 .00- -902 .00-				Total	1,500.00	1,500.00	1,500.00	1,500.00
LIBORIO WATERGATE LLC	149400	149400		RP	LAND	1,500.00	1,500.00	1,500.00	1,500.00
7672 CALICO PL	1 -30-6 .00- -478 .00-				Total	230,300.00	230,300.00	230,300.00	218,800.00
CAMBREL, WAYNE & CAROLYN ELA	104190	104190		RP	LAND	42,900.00	42,900.00	42,900.00	42,900.00
					IMPV	187,400.00	187,400.00	187,400.00	175,900.00
7673 CALICO PL	1 -30-6 .00- -486 .00-				Total	197,800.00	197,800.00	197,800.00	197,800.00
GEIGER, LARRY & NANCY	104270	104270		RP	LAND	42,900.00	42,900.00	42,900.00	42,900.00
					IMPV	154,900.00	154,900.00	154,900.00	154,900.00
7675 CALICO PL	1 -30-6 .00- -485 .00-				Total	197,800.00	197,800.00	197,800.00	197,800.00
DICKENSCHEIDT, KENNETH	104260	104260		RP	LAND	42,900.00	42,900.00	42,900.00	42,900.00
					IMPV	154,900.00	154,900.00	154,900.00	154,900.00
7676 CALICO PL	1 -30-6 .00- -479 .00-				Total	257,700.00	257,700.00	257,700.00	220,300.00
CABRERA, JOHN C	104200	104200		RP	LAND	44,400.00	44,400.00	44,400.00	44,400.00
					IMPV	213,300.00	213,300.00	213,300.00	175,900.00
7677 CALICO PL	1 -30-6 .00- -484 .00-				Total	173,000.00	173,000.00	173,000.00	173,000.00
EDELMANN, ERIC & SUSAN	104250	104250		RP	LAND	42,900.00	42,900.00	42,900.00	42,900.00
					IMPV	130,100.00	130,100.00	130,100.00	130,100.00
7678 CALICO PL	1 -30-6 .00- -480 .00-				Total	191,800.00	191,800.00	191,800.00	191,800.00
WISE, JASMINE & MICHAEL R LO	104210	104210		RP	LAND	44,400.00	44,400.00	44,400.00	44,400.00
					IMPV	147,400.00	147,400.00	147,400.00	147,400.00
7679 CALICO PL	1 -30-6 .00- -483 .00-				Total	173,000.00	173,000.00	173,000.00	173,000.00
PIAZZA, JUSTIN JEFFREY	104240	104240		RP	LAND	42,900.00	42,900.00	42,900.00	42,900.00
					IMPV	130,100.00	130,100.00	130,100.00	130,100.00
7680 CALICO PL	1 -30-6 .00- -481 .00-				Total	210,400.00	210,400.00	210,400.00	207,100.00
MOUZON, VICKIE YVETTE	104220	104220		RP	LAND	43,100.00	43,100.00	43,100.00	43,100.00
					IMPV	167,300.00	167,300.00	167,300.00	164,000.00
7681 CALICO PL	1 -30-6 .00- -482 .00-				Total	173,000.00	173,000.00	173,000.00	173,000.00
NIXON-SAVAGE, MANESSIA	104230	104230		RP	LAND	42,900.00	42,900.00	42,900.00	42,900.00
					IMPV	130,100.00	130,100.00	130,100.00	130,100.00
347 CALVARY RD	MD-16-174.00-03-01 .00-000				Total	3,385,900.00	3,385,900.00	3,385,900.00	3,385,900.00
FIRST UNITED PENTECOSTAL CHU	94600	94600		RP	LAND	708,800.00	708,800.00	708,800.00	708,800.00
					IMPV	2,677,100.00	2,677,100.00	2,677,100.00	2,677,100.00
					EXMT	3,385,900.00	3,385,900.00	3,385,900.00	3,385,900.00

Property Address / Owner Name	PIN / Tax A/C ID	Location ID	Acres	Roll	Valuation Code	Present Tax Roll Current	Present Tax Roll Original	Prior Tax Roll Current	Prior Tax Roll Original
5600 CAMBERLY DR	3 -30-7 .18- -075	.00-			Total	213,400.00	213,400.00	213,400.00	213,400.00
GUARDIANO, JAMES N & NICOLE	107510	107510		RP	LAND	31,700.00	31,700.00	31,700.00	31,700.00
					IMPV	181,700.00	181,700.00	181,700.00	181,700.00
5601 CAMBERLY DR	3 -30-7 .18- -078	.00-			Total	186,600.00	186,600.00	186,600.00	186,600.00
RONEY, JEANINE	107540	107540		RP	LAND	32,900.00	32,900.00	32,900.00	32,900.00
					IMPV	153,700.00	153,700.00	153,700.00	153,700.00
5602 CAMBERLY DR	3 -30-7 .18- -074	.00-			Total	214,000.00	214,000.00	214,000.00	214,000.00
WHITE JR, ROBERT C & DENISE	107500	107500		RP	LAND	31,600.00	31,600.00	31,600.00	31,600.00
					IMPV	182,400.00	182,400.00	182,400.00	182,400.00
5603 CAMBERLY DR	3 -30-7 .18- -079	.00-			Total	223,400.00	223,400.00	223,400.00	223,400.00
CHIN, ROBERT & MOLLY	107550	107550		RP	LAND	31,500.00	31,500.00	31,500.00	31,500.00
					IMPV	191,900.00	191,900.00	191,900.00	191,900.00
5604 CAMBERLY DR	3 -30-7 .18- -073	.00-			Total	218,500.00	218,500.00	218,500.00	218,500.00
PFISTER, HOWARD F & PATRICK	107490	107490		RP	LAND	31,500.00	31,500.00	31,500.00	31,500.00
					IMPV	187,000.00	187,000.00	187,000.00	187,000.00
5605 CAMBERLY DR	3 -30-7 .18- -080	.00-			Total	242,600.00	242,600.00	242,600.00	242,600.00
GRAMLING, ROBERT & PATRICIA	107560	107560		RP	LAND	31,500.00	31,500.00	31,500.00	31,500.00
					IMPV	211,100.00	211,100.00	211,100.00	211,100.00
5606 CAMBERLY DR	3 -30-7 .18- -072	.00-			Total	220,400.00	220,400.00	220,400.00	218,500.00
MCLAREN, MICHAEL & CYNTHIA	107480	107480		RP	LAND	31,500.00	31,500.00	31,500.00	31,500.00
					IMPV	188,900.00	188,900.00	188,900.00	187,000.00
5607 CAMBERLY DR	3 -30-7 .18- -081	.00-			Total	207,500.00	207,500.00	207,500.00	207,500.00
DUNCAN, MICHAEL P & KAREN A	107570	107570		RP	LAND	31,500.00	31,500.00	31,500.00	31,500.00
					IMPV	176,000.00	176,000.00	176,000.00	176,000.00
5608 CAMBERLY DR	3 -30-7 .18- -071	.00-			Total	211,400.00	211,400.00	211,400.00	211,400.00
GILES, MICHAEL & ANGELYN C	107470	107470		RP	LAND	31,500.00	31,500.00	31,500.00	31,500.00
					IMPV	179,900.00	179,900.00	179,900.00	179,900.00
5609 CAMBERLY DR	3 -30-7 .18- -082	.00-			Total	208,200.00	208,200.00	208,200.00	208,200.00
SIMMONS, BRENDA	107580	107580		RP	LAND	31,500.00	31,500.00	31,500.00	31,500.00
					IMPV	176,700.00	176,700.00	176,700.00	176,700.00
5613 CAMBERLY DR	3 -30-7 .18- -083	.00-			Total	205,300.00	205,300.00	205,300.00	205,300.00
BRENNAN, DENNIS & ROSEMARIE	107590	107590		RP	LAND	36,000.00	36,000.00	36,000.00	36,000.00
					IMPV	169,300.00	169,300.00	169,300.00	169,300.00
18104 CANNERS CT	1 -30-6 .00- -315	.00-			Total	187,300.00	187,300.00	187,300.00	187,300.00
WOLFE, SARAH	101080	101080		RP	LAND	42,700.00	42,700.00	42,700.00	42,700.00
					IMPV	144,600.00	144,600.00	144,600.00	144,600.00
18105 CANNERS CT	1 -30-6 .00- -325	.00-			Total	191,500.00	191,500.00	191,500.00	186,700.00
PONTON, MICHAEL J & JUDITH A	101180	101180		RP	LAND	42,100.00	42,100.00	42,100.00	42,100.00
					IMPV	149,400.00	149,400.00	149,400.00	144,600.00
18106 CANNERS CT	1 -30-6 .00- -314	.00-			Total	197,000.00	197,000.00	197,000.00	197,000.00
SOUTAR, ROBERT A & DIANE P	101070	101070		RP					

Property Address / Owner Name	PIN / Tax A/C ID	Location ID	Acres	Roll	Valuation Code	Present Tax Roll Current	Present Tax Roll Original	Prior Tax Roll Current	Prior Tax Roll Original
18106 CANNERS CT	1 -30-6 .00- -314 .00-				Total	197,000.00	197,000.00	197,000.00	197,000.00
SOUTAR, ROBERT A & DIANE P	101070	101070		RP	LAND	42,100.00	42,100.00	42,100.00	42,100.00
					IMPV	154,900.00	154,900.00	154,900.00	154,900.00
18109 CANNERS CT	1 -30-6 .00- -326 .00-				Total	186,700.00	186,700.00	186,700.00	186,700.00
DEBOER, JEROME & KATHLEEN	101190	101190		RP	LAND	42,100.00	42,100.00	42,100.00	42,100.00
					IMPV	144,600.00	144,600.00	144,600.00	144,600.00
18110 CANNERS CT	1 -30-6 .00- -313 .00-				Total	187,300.00	187,300.00	187,300.00	187,300.00
PAGANO, MICHAEL & PAULA	101060	101060		RP	LAND	42,700.00	42,700.00	42,700.00	42,700.00
					IMPV	144,600.00	144,600.00	144,600.00	144,600.00
18113 CANNERS CT	1 -30-6 .00- -327 .00-				Total	197,000.00	197,000.00	197,000.00	197,000.00
TOSATTO, DONALD C	101200	101200		RP	LAND	42,100.00	42,100.00	42,100.00	42,100.00
					IMPV	154,900.00	154,900.00	154,900.00	154,900.00
18114 CANNERS CT	1 -30-6 .00- -312 .00-				Total	172,800.00	172,800.00	172,800.00	172,800.00
CARVER, DWAYNE REGINALD	101050	101050		RP	LAND	42,700.00	42,700.00	42,700.00	42,700.00
					IMPV	130,100.00	130,100.00	130,100.00	130,100.00
18115 CANNERS CT	1 -30-6 .00- -328 .00-				Total	197,000.00	197,000.00	197,000.00	197,000.00
GUILINTANO JR, NICHOLAS & DO	101210	101210		RP	LAND	42,100.00	42,100.00	42,100.00	42,100.00
					IMPV	154,900.00	154,900.00	154,900.00	154,900.00
18118 CANNERS CT	1 -30-6 .00- -311 .00-				Total	172,800.00	172,800.00	172,800.00	172,800.00
GIVEN, JOSEPH ALAN	101040	101040		RP	LAND	42,700.00	42,700.00	42,700.00	42,700.00
					IMPV	130,100.00	130,100.00	130,100.00	130,100.00
18119 CANNERS CT	1 -30-6 .00- -329 .00-				Total	187,300.00	187,300.00	187,300.00	187,300.00
HERB, JESSICA O	101220	101220		RP	LAND	42,700.00	42,700.00	42,700.00	42,700.00
					IMPV	144,600.00	144,600.00	144,600.00	144,600.00
18122 CANNERS CT	1 -30-6 .00- -310 .00-				Total	187,300.00	187,300.00	187,300.00	187,300.00
O'NEILL, ARLETE & EDWARD	101030	101030		RP	LAND	42,700.00	42,700.00	42,700.00	42,700.00
					IMPV	144,600.00	144,600.00	144,600.00	144,600.00
18124 CANNERS CT	1 -30-6 .00- -309 .00-				Total	218,600.00	218,600.00	218,600.00	218,600.00
CRUZ, JADYN & VANESSA & JORG	101020	101020		RP	LAND	42,700.00	42,700.00	42,700.00	42,700.00
					IMPV	175,900.00	175,900.00	175,900.00	175,900.00
18128 CANNERS CT	1 -30-6 .00- -308 .00-				Total	202,800.00	202,800.00	202,800.00	202,800.00
DIAZ, JOSE A & CHARLES TESTA	101010	101010		RP	LAND	42,100.00	42,100.00	42,100.00	42,100.00
					IMPV	160,700.00	160,700.00	160,700.00	160,700.00
18130 CANNERS CT	1 -30-6 .00- -307 .00-				Total	189,500.00	189,500.00	189,500.00	189,500.00
FOOTE, AARON C & DANIELLE	101000	101000		RP	LAND	42,100.00	42,100.00	42,100.00	42,100.00
					IMPV	147,400.00	147,400.00	147,400.00	147,400.00
18133 CANNERS CT	1 -30-6 .00- -330 .00-				Total	189,500.00	189,500.00	189,500.00	189,500.00
MARTIN, ALICIA CHAVEZ	101230	101230		RP	LAND	42,100.00	42,100.00	42,100.00	42,100.00
					IMPV	147,400.00	147,400.00	147,400.00	147,400.00
18134 CANNERS CT	1 -30-6 .00- -306 .00-				Total	206,300.00	206,300.00	206,300.00	206,300.00
GAMBUTI, SUSAN	100990	100990		RP					

Property Address / Owner Name	PIN / Tax A/C ID	Location ID	Acres	Roll	Valuation Code	Present Tax Roll Current	Present Tax Roll Original	Prior Tax Roll Current	Prior Tax Roll Original
18134 CANNERS CT	1 -30-6 .00- -306 .00-				Total	206,300.00	206,300.00	206,300.00	206,300.00
GAMBUTI, SUSAN	100990	100990		RP	LAND	42,300.00	42,300.00	42,300.00	42,300.00
					IMPV	164,000.00	164,000.00	164,000.00	164,000.00
18136 CANNERS CT	1 -30-6 .00- -305 .00-				Total	173,300.00	173,300.00	173,300.00	173,300.00
LAMBDEN, KAREN ANN	100980	100980		RP	LAND	43,200.00	43,200.00	43,200.00	43,200.00
					IMPV	130,100.00	130,100.00	130,100.00	130,100.00
18137 CANNERS CT	1 -30-6 .00- -331 .00-				Total	217,800.00	217,800.00	217,800.00	217,800.00
ARNOLD, JAMES M & LAMBRINIE	101240	101240		RP	LAND	41,900.00	41,900.00	41,900.00	41,900.00
					IMPV	175,900.00	175,900.00	175,900.00	175,900.00
18140 CANNERS CT	1 -30-6 .00- -304 .00-				Total	172,200.00	172,200.00	172,200.00	172,200.00
GASKILL, WILLIAM RONALD & LI	100970	100970		RP	LAND	42,100.00	42,100.00	42,100.00	42,100.00
					IMPV	130,100.00	130,100.00	130,100.00	130,100.00
18141 CANNERS CT	1 -30-6 .00- -332 .00-				Total	215,500.00	206,900.00	206,900.00	206,900.00
ROJAS, LEIDA Y & LISANDRA FI	101250	101250		RP	LAND	42,900.00	42,900.00	42,900.00	42,900.00
					IMPV	172,600.00	164,000.00	164,000.00	164,000.00
18142 CANNERS CT	1 -30-6 .00- -303 .00-				Total	162,700.00	162,700.00	162,700.00	162,700.00
HAWLEY, EDWARD ALEXANDER & J	100960	100960		RP	LAND	43,100.00	43,100.00	43,100.00	43,100.00
					IMPV	119,600.00	119,600.00	119,600.00	119,600.00
18143 CANNERS CT	1 -30-6 .00- -333 .00-				Total	207,800.00	198,300.00	198,300.00	198,300.00
ROBERTS, JAY M & DIANE T	101260	101260		RP	LAND	43,400.00	43,400.00	43,400.00	43,400.00
					IMPV	164,400.00	154,900.00	154,900.00	154,900.00
18144 CANNERS CT	1 -30-6 .00- -302 .00-				Total	173,900.00	173,900.00	173,900.00	173,900.00
LAMARTINIERE, KETTIA	103510	103510		RP	LAND	43,800.00	43,800.00	43,800.00	43,800.00
					IMPV	130,100.00	130,100.00	130,100.00	130,100.00
18148 CANNERS CT	1 -30-6 .00- -301 .00-				Total	173,000.00	173,000.00	173,000.00	173,000.00
SHEEDY, KATHLEEN M	100950	100950		RP	LAND	42,900.00	42,900.00	42,900.00	42,900.00
					IMPV	130,100.00	130,100.00	130,100.00	130,100.00
18150 CANNERS CT	1 -30-6 .00- -300 .00-				Total	187,500.00	187,500.00	187,500.00	187,500.00
NEIDERT JR, SCOTT WILLIAM	100940	100940		RP	LAND	42,900.00	42,900.00	42,900.00	42,900.00
					IMPV	144,600.00	144,600.00	144,600.00	144,600.00
18152 CANNERS CT	1 -30-6 .00- -299 .00-				Total	197,800.00	197,800.00	197,800.00	197,800.00
KONECNI, JOSEPH & RUTH A	100930	100930		RP	LAND	42,900.00	42,900.00	42,900.00	42,900.00
					IMPV	154,900.00	154,900.00	154,900.00	154,900.00
18154 CANNERS CT	1 -30-6 .00- -298 .00-				Total	197,800.00	197,800.00	197,800.00	197,800.00
FAUSEL, ARTHUR C & DONNA F	100920	100920		RP	LAND	42,900.00	42,900.00	42,900.00	42,900.00
					IMPV	154,900.00	154,900.00	154,900.00	154,900.00
18156 CANNERS CT	1 -30-6 .00- -297 .00-				Total	173,000.00	173,000.00	173,000.00	173,000.00
JACOBY, CLARA ELIZABETH	100910	100910		RP	LAND	42,900.00	42,900.00	42,900.00	42,900.00
					IMPV	130,100.00	130,100.00	130,100.00	130,100.00
18157 CANNERS CT	1 -30-6 .00- -334 .00-				Total	198,300.00	198,300.00	198,300.00	198,300.00
SWANNER, DAVID & KARIE	101270	101270		RP					

Property Address / Owner Name	PIN / Tax A/C ID	Location ID	Acres	Roll	Valuation Code	Present Tax Roll Current	Present Tax Roll Original	Prior Tax Roll Current	Prior Tax Roll Original
18157 CANNERS CT	1 -30-6 .00- -334 .00-				Total	198,300.00	198,300.00	198,300.00	198,300.00
SWANNER, DAVID & KARIE	101270	101270		RP	LAND	43,400.00	43,400.00	43,400.00	43,400.00
					IMPV	154,900.00	154,900.00	154,900.00	154,900.00
18159 CANNERS CT	1 -30-6 .00- -335 .00-				Total	173,700.00	173,700.00	173,700.00	173,700.00
BOONE, RANDY E & CATHERINE L	101280	101280		RP	LAND	43,600.00	43,600.00	43,600.00	43,600.00
					IMPV	130,100.00	130,100.00	130,100.00	130,100.00
18160 CANNERS CT	1 -30-6 .00- -296 .00-				Total	187,500.00	187,500.00	187,500.00	187,500.00
MUSINSKI, FRANK JOHN & LIBER	100900	100900		RP	LAND	42,900.00	42,900.00	42,900.00	42,900.00
					IMPV	144,600.00	144,600.00	144,600.00	144,600.00
18162 CANNERS CT	1 -30-6 .00- -295 .00-				Total	170,100.00	170,100.00	170,100.00	162,700.00
DAVIS, EDWARD WILLIAM & SAND	100890	100890		RP	LAND	43,100.00	43,100.00	43,100.00	43,100.00
					IMPV	127,000.00	127,000.00	127,000.00	119,600.00
18163 CANNERS CT	1 -30-6 .00- -336 .00-				Total	173,900.00	173,900.00	173,900.00	173,900.00
MYERS, DEBORAH L	101290	101290		RP	LAND	43,800.00	43,800.00	43,800.00	43,800.00
					IMPV	130,100.00	130,100.00	130,100.00	130,100.00
18164 CANNERS CT	1 -30-6 .00- -294 .00-				Total	187,700.00	187,700.00	187,700.00	187,700.00
KELLER, JOHN	100880	100880		RP	LAND	43,100.00	43,100.00	43,100.00	43,100.00
					IMPV	144,600.00	144,600.00	144,600.00	144,600.00
18166 CANNERS CT	1 -30-6 .00- -293 .00-				Total	162,700.00	162,700.00	162,700.00	162,700.00
MILITO, VINCENT C & PATRICIA	100870	100870		RP	LAND	43,100.00	43,100.00	43,100.00	43,100.00
					IMPV	119,600.00	119,600.00	119,600.00	119,600.00
18168 CANNERS CT	1 -30-6 .00- -292 .00-				Total	207,100.00	207,100.00	207,100.00	207,100.00
SHUPE, MARK S	100860	100860		RP	LAND	43,100.00	43,100.00	43,100.00	43,100.00
					IMPV	164,000.00	164,000.00	164,000.00	164,000.00
18170 CANNERS CT	1 -30-6 .00- -291 .00-				Total	207,100.00	207,100.00	207,100.00	207,100.00
NANOLA, ED & JOAN CLARE	100850	100850		RP	LAND	43,100.00	43,100.00	43,100.00	43,100.00
					IMPV	164,000.00	164,000.00	164,000.00	164,000.00
18172 CANNERS CT	1 -30-6 .00- -290 .00-				Total	239,500.00	239,500.00	239,500.00	210,900.00
FLESHER, PAUL R & GAIL A	100840	100840		RP	LAND	43,100.00	43,100.00	43,100.00	43,100.00
					IMPV	196,400.00	196,400.00	196,400.00	167,800.00
18174 CANNERS CT	1 -30-6 .00- -289 .00-				Total	198,000.00	198,000.00	198,000.00	198,000.00
DORIO, PETER HOWARD & FAITH	100830	100830		RP	LAND	43,100.00	43,100.00	43,100.00	43,100.00
					IMPV	154,900.00	154,900.00	154,900.00	154,900.00
18176 CANNERS CT	1 -30-6 .00- -288 .00-				Total	176,500.00	176,500.00	176,500.00	173,200.00
CUCE, FRANKLIN J & SUN HUI	100820	100820		RP	LAND	43,100.00	43,100.00	43,100.00	43,100.00
					IMPV	133,400.00	133,400.00	133,400.00	130,100.00
18178 CANNERS CT	1 -30-6 .00- -287 .00-				Total	198,000.00	198,000.00	198,000.00	198,000.00
TAYLOR, DAVID L & OVAL J	100810	100810		RP	LAND	43,100.00	43,100.00	43,100.00	43,100.00
					IMPV	154,900.00	154,900.00	154,900.00	154,900.00
6208 CAPTAINS CT	1 -30-3 .00- -747 .00-				Total	1,100.00	1,100.00	1,100.00	1,100.00
LIBORIO WATERGATE LLC	147850	147850		RP					

Property Address / Owner Name	PIN / Tax A/C ID	Location ID	Acres	Roll	Valuation Code	Present Tax Roll Current	Present Tax Roll Original	Prior Tax Roll Current	Prior Tax Roll Original
6208 CAPTAINS CT	1 -30-3 .00- -747 .00-				Total	1,100.00	1,100.00	1,100.00	1,100.00
LIBORIO WATERGATE LLC	147850	147850		RP	LAND	1,100.00	1,100.00	1,100.00	1,100.00
6210 CAPTAINS CT	1 -30-3 .00- -748 .00-				Total	1,100.00	1,100.00	1,100.00	1,100.00
LIBORIO WATERGATE LLC	147860	147860		RP	LAND	1,100.00	1,100.00	1,100.00	1,100.00
6212 CAPTAINS CT	1 -30-3 .00- -749 .00-				Total	1,100.00	1,100.00	1,100.00	1,100.00
LIBORIO WATERGATE LLC	147870	147870		RP	LAND	1,100.00	1,100.00	1,100.00	1,100.00
6216 CAPTAINS CT	1 -30-3 .00- -750 .00-				Total	1,100.00	1,100.00	1,100.00	1,100.00
LIBORIO WATERGATE LLC	147880	147880		RP	LAND	1,100.00	1,100.00	1,100.00	1,100.00
6218 CAPTAINS CT	1 -30-3 .00- -751 .00-				Total	1,500.00	1,500.00	1,500.00	1,500.00
LIBORIO WATERGATE LLC	147890	147890		RP	LAND	1,500.00	1,500.00	1,500.00	1,500.00
6222 CAPTAINS CT	1 -30-3 .00- -752 .00-				Total	1,500.00	1,500.00	1,500.00	1,500.00
LIBORIO WATERGATE LLC	147900	147900		RP	LAND	1,500.00	1,500.00	1,500.00	1,500.00
6224 CAPTAINS CT	1 -30-3 .00- -753 .00-				Total	1,100.00	1,100.00	1,100.00	1,100.00
LIBORIO WATERGATE LLC	147910	147910		RP	LAND	1,100.00	1,100.00	1,100.00	1,100.00
6228 CAPTAINS CT	1 -30-3 .00- -754 .00-				Total	1,100.00	1,100.00	1,100.00	1,100.00
LIBORIO WATERGATE LLC	147920	147920		RP	LAND	1,100.00	1,100.00	1,100.00	1,100.00
6230 CAPTAINS CT	1 -30-3 .00- -755 .00-				Total	1,100.00	1,100.00	1,100.00	1,100.00
LIBORIO WATERGATE LLC	147930	147930		RP	LAND	1,100.00	1,100.00	1,100.00	1,100.00
6234 CAPTAINS CT	1 -30-3 .00- -756 .00-				Total	1,800.00	1,800.00	1,800.00	1,800.00
LIBORIO WATERGATE LLC	147940	147940		RP	LAND	1,800.00	1,800.00	1,800.00	1,800.00
CARLISLE LN	3 -30-7 .17- -155 .00-				Total	14,100.00	14,100.00	14,100.00	14,100.00
CITY OF MILFORD	20390	20390		RP	LAND	14,100.00	14,100.00	14,100.00	14,100.00
					EXMT	14,100.00	14,100.00	14,100.00	14,100.00
302 CARLISLE LN	3 -30-7 .17- -138 .00-				Total	149,800.00	149,800.00	149,800.00	149,800.00
CARLISLE LANE LLC	20210	20210		RP	LAND	24,700.00	24,700.00	24,700.00	24,700.00
					IMPV	125,100.00	125,100.00	125,100.00	125,100.00
306 CARLISLE LN	3 -30-7 .17- -138 .01-				Total	103,100.00	103,100.00	103,100.00	103,100.00
CARLISLE LANE LLC	114960	114960		RP	LAND	17,000.00	17,000.00	17,000.00	17,000.00
					IMPV	86,100.00	86,100.00	86,100.00	86,100.00
307 CARLISLE LN	3 -30-7 .17- -122 .00-				Total	73,400.00	73,400.00	73,400.00	73,400.00
PEREZ, ROBERTO & JANET	20020	20020		RP	LAND	19,400.00	19,400.00	19,400.00	19,400.00
					IMPV	54,000.00	54,000.00	54,000.00	54,000.00
308 CARLISLE LN	3 -30-7 .17- -138 .02-				Total	102,500.00	102,500.00	102,500.00	102,500.00
CARLISLE LANE LLC	114950	114950		RP	LAND	16,400.00	16,400.00	16,400.00	16,400.00
					IMPV	86,100.00	86,100.00	86,100.00	86,100.00
310 CARLISLE LN	3 -30-7 .17- -145 .00-				Total	101,800.00	101,800.00	101,800.00	101,800.00
CARLISLE LANE LLC	20280	20280		RP	LAND	15,700.00	15,700.00	15,700.00	15,700.00

Property Address / Owner Name	PIN / Tax A/C ID	Location ID	Acres	Roll	Valuation Code	Present Tax Roll Current	Present Tax Roll Original	Prior Tax Roll Current	Prior Tax Roll Original
310 CARLISLE LN	3 -30-7 .17- -145 .00-				Total	101,800.00	101,800.00	101,800.00	101,800.00
CARLISLE LANE LLC	20280	20280		RP	IMPV	86,100.00	86,100.00	86,100.00	86,100.00
312 CARLISLE LN	3 -30-7 .17- -145 .01-				Total	102,800.00	102,800.00	102,800.00	102,800.00
CARLISLE LANE LLC	114940	114940		RP	LAND	16,700.00	16,700.00	16,700.00	16,700.00
					IMPV	86,100.00	86,100.00	86,100.00	86,100.00
317 CARLISLE LN	3 -30-7 .17- -127 .00-				Total	124,200.00	124,200.00	124,200.00	124,200.00
B RAY INVESTMENTS LLC	20070	20070		RP	LAND	15,700.00	15,700.00	15,700.00	15,700.00
					IMPV	108,500.00	108,500.00	108,500.00	108,500.00
					EXMT	124,200.00	124,200.00	124,200.00	124,200.00
318 CARLISLE LN	3 -30-7 .17- -146 .00-				Total	74,600.00	74,600.00	74,600.00	74,600.00
VEGA, JULIO	20290	20290		RP	LAND	18,000.00	18,000.00	18,000.00	18,000.00
					IMPV	56,600.00	56,600.00	56,600.00	56,600.00
402 CARLISLE LN	3 -30-7 .17- -149 .00-				Total	85,300.00	85,300.00	85,300.00	85,300.00
WILEY, JOSEPH E	20320	20320		RP	LAND	21,700.00	21,700.00	21,700.00	21,700.00
					IMPV	63,600.00	63,600.00	63,600.00	63,600.00
405 CARLISLE LN	3 -30-7 .17- -135 .02-				Total	74,300.00	74,300.00	74,300.00	74,300.00
WILEY, JOSEPH E & RENATE K	20170	20170		RP	LAND	20,900.00	20,900.00	20,900.00	20,900.00
					IMPV	53,400.00	53,400.00	53,400.00	53,400.00
406 CARLISLE LN A	3 -30-7 .17- -152 .01-				Total	71,100.00	71,100.00	71,100.00	71,100.00
WILEY, JOSEPH E	20360	20360		RP	LAND	22,700.00	22,700.00	22,700.00	22,700.00
					IMPV	48,400.00	48,400.00	48,400.00	48,400.00
407 CARLISLE LN	3 -30-7 .17- -135 .01-				Total	117,500.00	117,500.00	117,500.00	117,500.00
WILEY, JOSEPH E & RENATE K	20160	20160		RP	LAND	20,800.00	20,800.00	20,800.00	20,800.00
					IMPV	96,700.00	96,700.00	96,700.00	96,700.00
410 CARLISLE LN	3 -30-7 .17- -153 .00-				Total	23,000.00	23,000.00	23,000.00	23,000.00
NEARLY WILD LLC	20370	20370		RP	LAND	18,700.00	18,700.00	18,700.00	18,700.00
					IMPV	4,300.00	4,300.00	4,300.00	4,300.00
415 CARLISLE LN	3 -30-7 .17- -135 .00-				Total	68,200.00	68,200.00	68,200.00	68,200.00
WILEY, JOSEPH E & RENATE K	20150	20150		RP	LAND	22,200.00	22,200.00	22,200.00	22,200.00
					IMPV	46,000.00	46,000.00	46,000.00	46,000.00
503 CARLISLE LN	3 -30-7 .17- -157 .00-				Total	74,600.00	74,600.00	74,600.00	74,600.00
JOSEPH, SHARON GLAZE	20410	20410		RP	LAND	20,000.00	20,000.00	20,000.00	20,000.00
					IMPV	54,600.00	54,600.00	54,600.00	54,600.00
509 CARLISLE LN	3 -30-7 .17- -156 .00-				Total	63,500.00	63,500.00	63,500.00	63,500.00
DIAZ, JESUS I	20400	20400		RP	LAND	21,400.00	21,400.00	21,400.00	21,400.00
					IMPV	42,100.00	42,100.00	42,100.00	42,100.00
CARPENTER PIT RD	MD-16-174.00-03-03		.00-000		Total	474,100.00	474,100.00	474,100.00	474,100.00
LEGATES-BESTE, ANNA-TRUSTEE	134860	134860		RP	LAND	474,100.00	474,100.00	474,100.00	474,100.00
CARPENTERS PIT RD	MD-16-174.15-02-03		.00-000		Total	94,100.00	94,100.00	94,100.00	94,100.00
CITY OF MILFORD	134890	134890		RP					

Property Address / Owner Name	PIN / Tax A/C ID	Location ID	Acres	Roll	Valuation Code	Present Tax Roll Current	Present Tax Roll Original	Prior Tax Roll Current	Prior Tax Roll Original
CARPENTERS PIT RD	MD-16-174.15-02-03		.00-000		Total	94,100.00	94,100.00	94,100.00	94,100.00
CITY OF MILFORD	134890	134890		RP	LAND	60,100.00	60,100.00	60,100.00	60,100.00
					IMPV	34,000.00	34,000.00	34,000.00	34,000.00
					EXMT	94,100.00	94,100.00	94,100.00	94,100.00
CASCADES LN	MD-16-173.00-01-04		.04-000		Total	26,600.00	26,600.00	26,600.00	26,600.00
MAC RENTALS LLC	134840	134840		RP	LAND	26,600.00	26,600.00	26,600.00	26,600.00
CASCADES LN	MD-16-173.00-01-04		.05-000		Total	86,800.00	86,800.00	86,800.00	86,800.00
MAC RENTALS LLC	134850	134850		RP	LAND	86,800.00	86,800.00	86,800.00	86,800.00
500 CAULK RD	1 -30-3 .07- -083		.00-		Total	183,100.00	183,100.00	183,100.00	183,100.00
CORTRIGHT, PAUL H & LAURA M	3180	3180		RP	LAND	48,900.00	48,900.00	48,900.00	48,900.00
					IMPV	134,200.00	134,200.00	134,200.00	134,200.00
502 CAULK RD	1 -30-3 .07- -082		.00-		Total	181,400.00	181,400.00	181,400.00	181,400.00
VENABLE, DANIEL H P & KELSEY	3170	3170		RP	LAND	46,200.00	46,200.00	46,200.00	46,200.00
					IMPV	135,200.00	135,200.00	135,200.00	135,200.00
503 CAULK RD	1 -30-3 .07- -085		.00-		Total	184,300.00	184,300.00	184,300.00	184,300.00
HAZZARD, VIVIAN J REVOC TRUS	3220	3220		RP	LAND	45,400.00	45,400.00	45,400.00	45,400.00
					IMPV	138,900.00	138,900.00	138,900.00	138,900.00
504 CAULK RD	1 -30-3 .07- -081		.00-		Total	203,700.00	203,700.00	203,700.00	203,700.00
ROGERS, JOSEPH R & RUTH D	3160	3160		RP	LAND	46,200.00	46,200.00	46,200.00	46,200.00
					IMPV	157,500.00	157,500.00	157,500.00	157,500.00
505 CAULK RD	1 -30-3 .07- -086		.00-		Total	180,800.00	180,800.00	180,800.00	180,800.00
SMITH, ROY L - TRUSTEE	3230	3230		RP	LAND	46,000.00	46,000.00	46,000.00	46,000.00
					IMPV	134,800.00	134,800.00	134,800.00	134,800.00
506 CAULK RD	1 -30-3 .07- -080		.00-		Total	176,600.00	176,600.00	176,600.00	176,600.00
TOOZE, STEVEN M & REBECCA L	3150	3150		RP	LAND	46,200.00	46,200.00	46,200.00	46,200.00
					IMPV	130,400.00	130,400.00	130,400.00	130,400.00
507 CAULK RD	1 -30-3 .07- -089		.00-		Total	163,400.00	163,400.00	163,400.00	163,400.00
ODEGAARD, LINDA J	3260	3260		RP	LAND	46,700.00	46,700.00	46,700.00	46,700.00
					IMPV	116,700.00	116,700.00	116,700.00	116,700.00
508 CAULK RD	1 -30-3 .07- -079		.00-		Total	151,800.00	151,800.00	151,800.00	151,800.00
RACZ, JILL E & ANNE L PRIBBL	3140	3140		RP	LAND	46,200.00	46,200.00	46,200.00	46,200.00
					IMPV	105,600.00	105,600.00	105,600.00	105,600.00
509 CAULK RD	1 -30-3 .07- -090		.00-		Total	166,500.00	166,500.00	166,500.00	166,500.00
MCKENZIE, JOHN DAVID & DANA	3270	3270		RP	LAND	46,500.00	46,500.00	46,500.00	46,500.00
					IMPV	120,000.00	120,000.00	120,000.00	120,000.00
510 CAULK RD	1 -30-3 .07- -078		.00-		Total	194,800.00	194,800.00	194,800.00	194,800.00
HUMES, BENJAMIN R	3130	3130		RP	LAND	46,200.00	46,200.00	46,200.00	46,200.00
					IMPV	148,600.00	148,600.00	148,600.00	148,600.00
511 CAULK RD	1 -30-3 .07- -092		.00-		Total	156,100.00	156,100.00	156,100.00	156,100.00
DAINO, KIMBERLY A	3290	3290		RP					

Property Address / Owner Name	PIN / Tax A/C ID	Location ID	Acres	Roll	Valuation Code	Present Tax Roll Current	Present Tax Roll Original	Prior Tax Roll Current	Prior Tax Roll Original
511 CAULK RD	1 -30-3 .07- -092 .00-				Total	156,100.00	156,100.00	156,100.00	156,100.00
DAINO, KIMBERLY A	3290	3290		RP	LAND	46,400.00	46,400.00	46,400.00	46,400.00
					IMPV	109,700.00	109,700.00	109,700.00	109,700.00
512 CAULK RD	1 -30-3 .07- -077 .00-				Total	374,200.00	374,200.00	374,200.00	374,200.00
HUMES, THOMAS H & SANDRA E	3120	3120		RP	LAND	46,200.00	46,200.00	46,200.00	46,200.00
					IMPV	328,000.00	328,000.00	328,000.00	328,000.00
513 CAULK RD	1 -30-3 .07- -094 .00-				Total	465,700.00	465,700.00	465,700.00	465,700.00
HUMES, ALAN & TANYA	3310	3310		RP	LAND	37,000.00	37,000.00	37,000.00	37,000.00
					IMPV	428,700.00	428,700.00	428,700.00	428,700.00
2 CAUSEY AVE	1 -30-1 .20- -025 .00-				Total	422,900.00	422,900.00	422,900.00	422,900.00
PHILLIPS, JOSEPH A & JAN K B	163060	163060		RP	LAND	68,400.00	68,400.00	68,400.00	68,400.00
					IMPV	354,500.00	354,500.00	354,500.00	354,500.00
5 CAUSEY AVE	1 -30-1 .20- -055 .00-				Total	233,200.00	233,200.00	233,200.00	233,200.00
O'KEEFE III, ROBERT	2170	2170		RP	LAND	35,400.00	35,400.00	35,400.00	35,400.00
					IMPV	197,800.00	197,800.00	197,800.00	197,800.00
6 CAUSEY AVE	1 -30-1 .20- -026 .00-				Total	220,100.00	220,100.00	220,100.00	220,100.00
JAMES, OLIVER A JR & JOHN T	1840	1840		RP	LAND	45,800.00	45,800.00	45,800.00	45,800.00
					IMPV	174,300.00	174,300.00	174,300.00	174,300.00
7 CAUSEY AVE	1 -30-1 .20- -054 .00-				Total	109,900.00	109,900.00	109,900.00	109,900.00
GAUTIERI, LEWIS NICHOLAS	2160	2160		RP	LAND	36,000.00	36,000.00	36,000.00	36,000.00
					IMPV	73,900.00	73,900.00	73,900.00	73,900.00
8 CAUSEY AVE	1 -30-1 .20- -027 .00-				Total	157,500.00	157,500.00	157,500.00	157,500.00
PROGAR, GARY A & LESLIE M	1850	1850		RP	LAND	41,800.00	41,800.00	41,800.00	41,800.00
					IMPV	115,700.00	115,700.00	115,700.00	115,700.00
9 CAUSEY AVE	1 -30-1 .20- -053 .00-				Total	255,800.00	255,800.00	255,800.00	255,800.00
ROBERTS, THOMAS EARL	2150	2150		RP	Net	255,800.00	255,800.00		
					LAND	56,600.00	56,600.00	56,600.00	56,600.00
					IMPV	199,200.00	199,200.00	199,200.00	199,200.00
					EXMT			255,800.00	255,800.00
10 CAUSEY AVE	1 -30-1 .20- -028 .00-				Total	172,900.00	172,900.00	172,900.00	157,600.00
HAYES, CAROLYN & PAUL	1860	1860		RP	LAND	41,700.00	41,700.00	41,700.00	41,700.00
					IMPV	131,200.00	131,200.00	131,200.00	115,900.00
11 CAUSEY AVE	1 -30-1 .20- -052 .00-				Total	184,500.00	184,500.00	184,500.00	184,500.00
PROGAR, GARY A & LESLIE M	2140	2140		RP	LAND	44,000.00	44,000.00	44,000.00	44,000.00
					IMPV	140,500.00	140,500.00	140,500.00	140,500.00
12 CAUSEY AVE	1 -30-1 .20- -029 .00-				Total	189,000.00	189,000.00	189,000.00	183,500.00
KELLY, STEPHANIE CARLYN	1870	1870		RP	LAND	43,600.00	43,600.00	43,600.00	43,600.00
					IMPV	145,400.00	145,400.00	145,400.00	139,900.00
13 CAUSEY AVE	1 -30-1 .20- -051 .00-				Total	513,700.00	513,700.00	513,700.00	513,700.00
AARYA LLC	2130	2130		RP	LAND	190,100.00	190,100.00	190,100.00	190,100.00

Property Address / Owner Name	PIN / Tax A/C ID	Location ID	Acres	Roll	Valuation Code	Present Tax Roll Current	Present Tax Roll Original	Prior Tax Roll Current	Prior Tax Roll Original
13 CAUSEY AVE	1 -30-1 .20- -051 .00-				Total	513,700.00	513,700.00	513,700.00	513,700.00
AARYA LLC	2130	2130		RP	IMPV	323,600.00	323,600.00	323,600.00	323,600.00
100 CAUSEY AVE	1 -30-1 .20- -043 .00-				Total	154,400.00	154,400.00	154,400.00	154,400.00
NELSON, CHRISTOPHER J	2050	2050		RP	LAND	41,100.00	41,100.00	41,100.00	41,100.00
					IMPV	113,300.00	113,300.00	113,300.00	113,300.00
102 CAUSEY AVE	1 -30-1 .20- -044 .00-				Total	97,000.00	97,000.00	97,000.00	97,000.00
BLAKELY, KENNETH G & MICHELL	2060	2060		RP	LAND	39,500.00	39,500.00	39,500.00	39,500.00
					IMPV	57,500.00	57,500.00	57,500.00	57,500.00
103 CAUSEY AVE	1 -30-1 .20- -050 .00-				Total	354,200.00	354,200.00	354,200.00	354,200.00
BRIDGESTONE AMERICAS HOLDING	2120	2120		RP	LAND	99,500.00	99,500.00	99,500.00	99,500.00
					IMPV	254,700.00	254,700.00	254,700.00	254,700.00
104 CAUSEY AVE	1 -30-1 .20- -045 .00-				Total	186,000.00	186,000.00	186,000.00	186,000.00
CLIFTON, SARAH M & DENISE WI	2070	2070		RP	LAND	38,000.00	38,000.00	38,000.00	38,000.00
					IMPV	148,000.00	148,000.00	148,000.00	148,000.00
105 CAUSEY AVE	1 -30-1 .20- -049 .00-				Total	687,400.00	687,400.00	687,400.00	687,400.00
CRJ LLC	2110	2110		RP	LAND	161,800.00	161,800.00	161,800.00	161,800.00
					IMPV	525,600.00	525,600.00	525,600.00	525,600.00
106 CAUSEY AVE	1 -30-1 .20- -046 .00-				Total	97,700.00	97,700.00	97,700.00	97,700.00
CATHELL, JASON & LORI	2080	2080		RP	LAND	38,900.00	38,900.00	38,900.00	38,900.00
					IMPV	58,800.00	58,800.00	58,800.00	58,800.00
110 CAUSEY AVE	1 -30-1 .20- -047 .00-				Total	399,600.00	399,600.00	399,600.00	399,600.00
GENERATIONAL INVESTMENTS LLC	2090	2090		RP	LAND	102,700.00	102,700.00	102,700.00	102,700.00
					IMPV	296,900.00	296,900.00	296,900.00	296,900.00
125 CAUSEY AVE	1 -30-1 .20- -048 .00-				Total	394,000.00	394,000.00	394,000.00	394,000.00
MASONIC CORP INC	2100	2100		RP	LAND	99,500.00	99,500.00	99,500.00	99,500.00
					IMPV	294,500.00	294,500.00	294,500.00	294,500.00
					EXMT	394,000.00	394,000.00	394,000.00	394,000.00
CEDAR ALLEY	3 -30-6 .20- -009 .00-				Total	46,900.00	46,900.00	46,900.00	46,900.00
CITY OF MILFORD	17600	17600		RP	LAND	46,900.00	46,900.00	46,900.00	46,900.00
					EXMT	46,900.00	46,900.00	46,900.00	46,900.00
CEDAR BEACH RD	3 -30-7 .00- -037 .00-				Total	465,000.00	465,000.00	465,000.00	465,000.00
MILFORD MARINA ENTERPRISES L	18640	18640		RP	LAND	465,000.00	465,000.00	465,000.00	465,000.00
CEDAR BEACH RD	3 -30-7 .14- -001 .00-				Total	315,300.00	315,300.00	315,300.00	315,300.00
EMORY, MEREDITH KAY - REVOC	18680	18680		RP	LAND	315,300.00	315,300.00	315,300.00	315,300.00
CEDAR BEACH RD	3 -30-7 .14- -003 .01-				Total	1,200.00	1,200.00	1,200.00	1,200.00
MORRIS, JOHN E	18710	18710		RP	LAND	1,200.00	1,200.00	1,200.00	1,200.00
CEDAR BEACH RD	3 -30-7 .18- -005 .01-				Total	37,000.00	37,000.00	37,000.00	37,000.00
WILSON, RICHARD C & CHARMAIN	22430	22430		RP	LAND	37,000.00	37,000.00	37,000.00	37,000.00
CEDAR BEACH RD	3 -30-7 .18- -005 .02-				Total	6,500.00	6,500.00	6,500.00	6,500.00
WILSON, RICHARD C & CHARMAIN	22440	22440		RP					

Property Address / Owner Name	PIN / Tax A/C ID	Location ID	Acres	Roll	Valuation Code	Present Tax Roll Current	Present Tax Roll Original	Prior Tax Roll Current	Prior Tax Roll Original
CEDAR BEACH RD	3 -30-7 .18- -005 .02-				Total	6,500.00	6,500.00	6,500.00	6,500.00
WILSON, RICHARD C & CHARMAIN	22440	22440		RP	LAND	6,500.00	6,500.00	6,500.00	6,500.00
CEDAR BEACH RD	3 -30-7 .18- -005 .03-				Total	35,400.00	35,400.00	35,400.00	35,400.00
WILSON, RICHARD C & CHARMAIN	22450	22450		RP	LAND	35,400.00	35,400.00	35,400.00	35,400.00
CEDAR BEACH RD	3 -30-7 .18- -025 .01-				Total	2,300.00	2,300.00	2,300.00	2,300.00
A & M PARTNERSHIP	22710	22710		RP	LAND	2,300.00	2,300.00	2,300.00	2,300.00
CEDAR BEACH RD	3 -30-7 .18- -036 .00-				Total	95,300.00	95,300.00	95,300.00	95,300.00
COLLINS, CYNTHIA H & KENNET	22840	22840		RP	LAND	95,300.00	95,300.00	95,300.00	95,300.00
CEDAR BEACH RD	3 -30-7 .18- -040 .00-				Total	23,200.00	23,200.00	23,200.00	23,200.00
SHEA, MICHAEL J & KATHY J	22910	22910		RP	LAND	23,200.00	23,200.00	23,200.00	23,200.00
CEDAR BEACH RD	3 -30-7 .18- -032 .01-				Total	61,600.00	61,600.00	61,600.00	61,600.00
FOX, CORY W & ANGEL ROSE - J	82410	82410		RP	LAND	61,600.00	61,600.00	61,600.00	61,600.00
CEDAR BEACH RD	3 -30-7 .18- -042 .00-				Total	35,500.00	35,500.00	35,500.00	35,500.00
BETTS, MEREDITH D & MARY C	119830	119830		RP	LAND	35,500.00	35,500.00	35,500.00	35,500.00
2 CEDAR BEACH RD	3 -30-7 .18- -021 .00-				Total	94,400.00	94,400.00	94,400.00	94,400.00
A & M PARTNERSHIP	22660	22660		RP	LAND	35,300.00	35,300.00	35,300.00	35,300.00
					IMPV	59,100.00	59,100.00	59,100.00	59,100.00
5 CEDAR BEACH RD	3 -30-7 .18- -005 .00-				Total	187,900.00	187,900.00	187,900.00	187,900.00
WILSON, RICHARD C & CHARMAIN	22420	22420		RP	LAND	68,900.00	68,900.00	68,900.00	68,900.00
					IMPV	119,000.00	119,000.00	119,000.00	119,000.00
15 CEDAR BEACH RD	3 -30-7 .18- -007 .00-				Total	92,700.00	92,700.00	92,700.00	92,700.00
O'DAY, LOUIS S & BEVERLY L	22500	22500		RP	LAND	35,400.00	35,400.00	35,400.00	35,400.00
					IMPV	57,300.00	57,300.00	57,300.00	57,300.00
16 CEDAR BEACH RD	3 -30-7 .18- -027 .00-				Total	40,100.00	40,100.00	40,100.00	40,100.00
FORK LANDING HOMEOWNERS ASSO	22740	22740		RP	LAND	40,100.00	40,100.00	40,100.00	40,100.00
					EXMT	40,100.00	40,100.00	40,100.00	40,100.00
17 CEDAR BEACH RD	3 -30-7 .18- -006 .00-				Total	94,400.00	94,400.00	94,400.00	94,400.00
O'DAY, LOUIS S & BEVERLY L	140301	22490		RP	LAND	37,800.00	37,800.00	37,800.00	37,800.00
					IMPV	56,600.00	56,600.00	56,600.00	56,600.00
22 CEDAR BEACH RD	3 -30-7 .18- -028 .00-				Total	65,400.00	65,400.00	65,400.00	65,400.00
TALLEY, ORLANDO	22750	22750		RP	LAND	44,400.00	44,400.00	44,400.00	44,400.00
					IMPV	21,000.00	21,000.00	21,000.00	21,000.00
24 CEDAR BEACH RD	3 -30-7 .18- -029 .00-				Total	143,100.00	143,100.00	143,100.00	143,100.00
STARKEY, LINDA M	22760	22760		RP	LAND	37,600.00	37,600.00	37,600.00	37,600.00
					IMPV	105,500.00	105,500.00	105,500.00	105,500.00
26 CEDAR BEACH RD	3 -30-7 .18- -030 .00-				Total	105,800.00	105,800.00	105,800.00	105,800.00
KRAUSZ, DONALD S & CHRISTINA	22770	22770		RP	LAND	43,300.00	43,300.00	43,300.00	43,300.00
					IMPV	62,500.00	62,500.00	62,500.00	62,500.00

Property Address / Owner Name	PIN / Tax A/C ID	Location ID	Acres	Roll	Valuation Code	Present Tax Roll Current	Present Tax Roll Original	Prior Tax Roll Current	Prior Tax Roll Original
28 CEDAR BEACH RD	3 -30-7 .18- -031 .01-				Total	202,300.00	202,300.00	202,300.00	202,300.00
JOHNSON, DIXIE ANNE	22790	22790		RP	LAND	140,800.00	140,800.00	140,800.00	140,800.00
					IMPV	61,500.00	61,500.00	61,500.00	61,500.00
35 CEDAR BEACH RD	3 -30-7 .18- -001 .00-				Total	170,800.00	170,800.00	170,800.00	170,800.00
EMORY, JAMES RUSSELL & ANN C	22390	22390		RP	LAND	43,500.00	43,500.00	43,500.00	43,500.00
					IMPV	127,300.00	127,300.00	127,300.00	127,300.00
42 CEDAR BEACH RD	3 -30-7 .18- -031 .00-				Total	159,200.00	159,200.00	159,200.00	159,200.00
MCDOUGALL, BRAD & EMILY	22780	22780		RP	LAND	39,000.00	39,000.00	39,000.00	39,000.00
					IMPV	120,200.00	120,200.00	120,200.00	120,200.00
43 CEDAR BEACH RD	3 -30-7 .14- -002 .00-				Total	101,600.00	101,600.00	101,600.00	101,600.00
HARPER, CLAIRE B	18690	18690		RP	LAND	47,900.00	47,900.00	47,900.00	47,900.00
					IMPV	53,700.00	53,700.00	53,700.00	53,700.00
44 CEDAR BEACH RD	3 -30-7 .18- -032 .00-				Total	122,800.00	122,800.00	122,800.00	122,800.00
FOX, CORY W & REBA A	22800	22800		RP	LAND	36,600.00	36,600.00	36,600.00	36,600.00
					IMPV	86,200.00	86,200.00	86,200.00	86,200.00
46 CEDAR BEACH RD	3 -30-7 .18- -033 .00-				Total	83,500.00	83,500.00	83,500.00	83,500.00
BAIRD, DAVID W & JOSEPHINE A	22810	22810		RP	LAND	33,600.00	33,600.00	33,600.00	33,600.00
					IMPV	49,900.00	49,900.00	49,900.00	49,900.00
47 CEDAR BEACH RD	3 -30-7 .14- -003 .00-				Total	309,700.00	309,700.00	309,700.00	309,700.00
BETTS, DEAN & MARY COLLEEN	18700	18700		RP	LAND	139,300.00	139,300.00	139,300.00	139,300.00
					IMPV	170,400.00	170,400.00	170,400.00	170,400.00
48 CEDAR BEACH RD	3 -30-7 .18- -036 .03-				Total	79,300.00	79,300.00	79,300.00	79,300.00
HOTPADS LLC	22870	22870		RP	LAND	37,700.00	37,700.00	37,700.00	37,700.00
					IMPV	41,600.00	41,600.00	41,600.00	41,600.00
50 CEDAR BEACH RD	3 -30-7 .18- -034 .00-				Total	138,300.00	138,300.00	138,300.00	138,300.00
YOUNG, TIFFANY & RICHARD STO	22820	22820		RP	LAND	38,300.00	38,300.00	38,300.00	38,300.00
					IMPV	100,000.00	100,000.00	100,000.00	100,000.00
62 CEDAR BEACH RD	3 -30-7 .18- -035 .00-				Total	86,600.00	86,600.00	86,600.00	86,600.00
MITCHELL RENTALS LLC	22830	22830		RP	LAND	33,300.00	33,300.00	33,300.00	33,300.00
					IMPV	53,300.00	53,300.00	53,300.00	53,300.00
64 CEDAR BEACH RD	3 -30-7 .18- -036 .01-				Total	141,000.00	141,000.00	141,000.00	141,000.00
HOWELL, KENNETH M	22850	22850		RP	LAND	35,900.00	35,900.00	35,900.00	35,900.00
					IMPV	105,100.00	105,100.00	105,100.00	105,100.00
66 CEDAR BEACH RD	3 -30-7 .18- -036 .02-				Total	160,000.00	160,000.00	160,000.00	160,000.00
COLLINS, KENNETH W & CYNTHIA	22860	22860		RP	LAND	35,900.00	35,900.00	35,900.00	35,900.00
					IMPV	124,100.00	124,100.00	124,100.00	124,100.00
68 CEDAR BEACH RD	3 -30-7 .18- -037 .00-				Total	133,400.00	133,400.00	133,400.00	133,400.00
JONES, LISA & JEANIE KAY KRU	22880	22880		RP	LAND	36,800.00	36,800.00	36,800.00	36,800.00
					IMPV	96,600.00	96,600.00	96,600.00	96,600.00
70 CEDAR BEACH RD	3 -30-7 .18- -038 .00-				Total	67,700.00	67,700.00	67,700.00	67,700.00
MCBANE, WILLIAM J III	22890	22890		RP					

Property Address / Owner Name	PIN / Tax A/C ID	Location ID	Acres	Roll	Valuation Code	Present Tax Roll Current	Present Tax Roll Original	Prior Tax Roll Current	Prior Tax Roll Original
70 CEDAR BEACH RD	3 -30-7 .18- -038	.00-			Total	67,700.00	67,700.00	67,700.00	67,700.00
MCBANE, WILLIAM J III	22890	22890		RP	LAND	34,000.00	34,000.00	34,000.00	34,000.00
					IMPV	33,700.00	33,700.00	33,700.00	33,700.00
74 CEDAR BEACH RD	3 -30-7 .18- -039	.00-			Total	76,500.00	76,500.00	76,500.00	76,500.00
MORRIS, JOHN E	22900	22900		RP	LAND	66,700.00	66,700.00	66,700.00	66,700.00
					IMPV	9,800.00	9,800.00	9,800.00	9,800.00
19810 CEDAR BEACH RD	3 -30-7 .00- -036	.00-			Total	345,000.00	345,000.00	345,000.00	345,000.00
MILFORD MARINA ENTERPRISES L	18630	18630		RP	LAND	345,000.00	345,000.00	345,000.00	345,000.00
19810 CEDAR BEACH RD	3 -30-7 .00- -035	.00-			Total	196,700.00	196,700.00	196,700.00	196,700.00
MILFORD MARINA ENTERPRISES L	132350	132350		RP	LAND	121,700.00	121,700.00	121,700.00	121,700.00
					IMPV	75,000.00	75,000.00	75,000.00	75,000.00
19817 CEDAR BEACH RD	3 -30-7 .00- -014	.00-			Total	198,500.00	198,500.00	198,500.00	198,500.00
LEVAN, BRIAN A & HEATHER L	18590	18590		RP	LAND	76,700.00	76,700.00	76,700.00	76,700.00
					IMPV	121,800.00	121,800.00	121,800.00	121,800.00
19859 CEDAR BEACH RD	3 -30-7 .00- -013	.00-			Total	630,500.00	630,500.00	630,500.00	630,500.00
MILFORD MARINA ENTERPRISES L	18580	18580		RP	LAND	615,500.00	615,500.00	615,500.00	615,500.00
					IMPV	15,000.00	15,000.00	15,000.00	15,000.00
19873 CEDAR BEACH RD	3 -30-7 .00- -083	.00-			Total	303,800.00	303,800.00	303,800.00	303,800.00
MILFORD MARINA ENTERPRISES L	18650	18650		RP	LAND	176,000.00	176,000.00	176,000.00	176,000.00
					IMPV	127,800.00	127,800.00	127,800.00	127,800.00
CEDAR CREEK RD	3 -30-11 .00- -410	.00-			Total	1,300.00	1,300.00	1,300.00	1,300.00
STATE OF DELAWARE	37510	37510		RP	LAND	1,300.00	1,300.00	1,300.00	1,300.00
					EXMT	1,300.00	1,300.00	1,300.00	1,300.00
CEDAR CREEK RD	3 -30-15 .00- -062	.00-			Total	41,500.00	41,500.00	41,500.00	41,500.00
EMORY, PATRICK J & JUDY K	97920	97920		RP	LAND	41,500.00	41,500.00	41,500.00	41,500.00
					EXMT	41,500.00	41,500.00	41,500.00	41,500.00
CEDAR CREEK RD	3 -30-15 .00- -062	.01-			Total	392,200.00	392,200.00	392,200.00	392,200.00
EMORY, PATRICK J & JUDY K	97930	97930		RP	LAND	392,200.00	392,200.00	392,200.00	392,200.00
					EXMT	392,200.00	392,200.00	392,200.00	392,200.00
7195 CEDAR CREEK RD	3 -30-11 .00- -006	.15-			Total	658,400.00	658,400.00	658,400.00	658,400.00
BRIGHT NEST LLC	151230	151230		RP	LAND	150,500.00	150,500.00	150,500.00	150,500.00
					IMPV	507,900.00	507,900.00	507,900.00	507,900.00
7403 CEDAR CREEK RD	3 -30-15 .00- -062	.02-			Total	377,000.00	377,000.00	377,000.00	377,000.00
EMORY, PATRICK J & JUDY K	97940	97940		RP	LAND	91,200.00	91,200.00	91,200.00	91,200.00
					IMPV	285,800.00	285,800.00	285,800.00	285,800.00
					EXMT	377,000.00	377,000.00	377,000.00	377,000.00
CEDAR NECK RD	3 -30-12 .00- -004	.00-			Total	1,545,100.00	1,545,100.00	1,545,100.00	1,545,100.00
INNOVATION PARK II LLC	97360	97360		RP	LAND	1,545,100.00	1,545,100.00	1,545,100.00	1,545,100.00
					EXMT	1,545,100.00	1,545,100.00	1,545,100.00	1,545,100.00
CEDARWOOD AVE	3 -30-11 .09- -099	.01-			Total	5,800.00	5,800.00	5,800.00	5,800.00
SON RAY DEVELOPMENT CORP	136620	136620		RP					

Property Address / Owner Name	PIN / Tax A/C ID	Location ID	Acres	Roll	Valuation Code	Present Tax Roll Current	Present Tax Roll Original	Prior Tax Roll Current	Prior Tax Roll Original
CEDARWOOD AVE	3 -30-11 .09- -099		.01-		Total	5,800.00	5,800.00	5,800.00	5,800.00
SON RAY DEVELOPMENT CORP	136620	136620		RP	LAND	5,800.00	5,800.00	5,800.00	5,800.00
					EXMT	5,800.00	5,800.00	5,800.00	5,800.00
505 CEDARWOOD AVE	3 -30-11 .05- -224		.01-		Total	237,300.00	237,300.00	237,300.00	237,300.00
BRADLEY, PHILLIP T & FRANCES	15610	15610		RP	LAND	36,000.00	36,000.00	36,000.00	36,000.00
					IMPV	201,300.00	201,300.00	201,300.00	201,300.00
509 CEDARWOOD AVE	3 -30-11 .05- -224		.02-		Total	194,800.00	194,800.00	194,800.00	194,800.00
J & R WALNUT STREET PROPERTI	15620	15620		RP	LAND	33,600.00	33,600.00	33,600.00	33,600.00
					IMPV	161,200.00	161,200.00	161,200.00	161,200.00
513 CEDARWOOD AVE	3 -30-11 .05- -224		.03-		Total	196,900.00	196,900.00	196,900.00	196,900.00
WILEY, JOSEPH E & RENATE K	15630	15630		RP	LAND	35,700.00	35,700.00	35,700.00	35,700.00
					IMPV	161,200.00	161,200.00	161,200.00	161,200.00
601 CEDARWOOD AVE	3 -30-11 .09- -072		.00-		Total	183,200.00	183,200.00	183,200.00	183,200.00
PRILEAU, WILLIAM J & SANDRA	16760	16760		RP	LAND	44,900.00	44,900.00	44,900.00	44,900.00
					IMPV	138,300.00	138,300.00	138,300.00	138,300.00
602 CEDARWOOD AVE	3 -30-11 .09- -074		.00-		Total	172,700.00	172,700.00	172,700.00	172,700.00
JULIAN, MARLI H	16780	16780		RP	LAND	42,000.00	42,000.00	42,000.00	42,000.00
					IMPV	130,700.00	130,700.00	130,700.00	130,700.00
603 CEDARWOOD AVE	3 -30-11 .09- -071		.00-		Total	185,100.00	185,100.00	185,100.00	185,100.00
ZOOK, BRENTON K	16750	16750		RP	LAND	43,800.00	43,800.00	43,800.00	43,800.00
					IMPV	141,300.00	141,300.00	141,300.00	141,300.00
604 CEDARWOOD AVE	3 -30-11 .09- -075		.00-		Total	186,500.00	186,500.00	186,500.00	186,500.00
DORSAINVIL, BABY	16790	16790		RP	LAND	42,000.00	42,000.00	42,000.00	42,000.00
					IMPV	144,500.00	144,500.00	144,500.00	144,500.00
605 CEDARWOOD AVE	3 -30-11 .09- -070		.00-		Total	183,400.00	183,400.00	183,400.00	183,400.00
MORTON, DENISE M	16740	16740		RP	LAND	43,500.00	43,500.00	43,500.00	43,500.00
					IMPV	139,900.00	139,900.00	139,900.00	139,900.00
606 CEDARWOOD AVE	3 -30-11 .09- -076		.00-		Total	203,400.00	203,400.00	203,400.00	203,400.00
VELAZQUEZ, JOHN & SANTIAGO,	16800	16800		RP	LAND	42,400.00	42,400.00	42,400.00	42,400.00
					IMPV	161,000.00	161,000.00	161,000.00	161,000.00
607 CEDARWOOD AVE	3 -30-11 .09- -069		.00-		Total	215,100.00	215,100.00	215,100.00	215,100.00
MISRA, ANAND	16730	16730		RP	LAND	43,300.00	43,300.00	43,300.00	43,300.00
					IMPV	171,800.00	171,800.00	171,800.00	171,800.00
608 CEDARWOOD AVE	3 -30-11 .09- -077		.00-		Total	167,700.00	167,700.00	167,700.00	167,700.00
MITAN, ALEXANDER M	16810	16810		RP	LAND	42,300.00	42,300.00	42,300.00	42,300.00
					IMPV	125,400.00	125,400.00	125,400.00	125,400.00
609 CEDARWOOD AVE	3 -30-11 .09- -068		.00-		Total	159,300.00	159,300.00	159,300.00	159,300.00
CALVERT, KEITH & LESLIE	16720	16720		RP	LAND	43,300.00	43,300.00	43,300.00	43,300.00
					IMPV	116,000.00	116,000.00	116,000.00	116,000.00
610 CEDARWOOD AVE	3 -30-11 .09- -078		.00-		Total	184,200.00	184,200.00	184,200.00	184,200.00
WITTE, SCOTT W & MARION R	16820	16820		RP					

Property Address / Owner Name	PIN / Tax A/C ID	Location ID	Acres	Roll	Valuation Code	Present Tax Roll Current	Present Tax Roll Original	Prior Tax Roll Current	Prior Tax Roll Original
610 CEDARWOOD AVE	3 -30-11 .09- -078	.00-			Total	184,200.00	184,200.00	184,200.00	184,200.00
WITTE, SCOTT W & MARION R	16820	16820		RP	LAND	42,200.00	42,200.00	42,200.00	42,200.00
					IMPV	142,000.00	142,000.00	142,000.00	142,000.00
611 CEDARWOOD AVE	3 -30-11 .09- -067	.00-			Total	185,800.00	185,800.00	185,800.00	185,800.00
MCISAAC, MARTIN J III & EMIL	16710	16710		RP	LAND	43,300.00	43,300.00	43,300.00	43,300.00
					IMPV	142,500.00	142,500.00	142,500.00	142,500.00
612 CEDARWOOD AVE	3 -30-11 .09- -079	.00-			Total	169,200.00	169,200.00	169,200.00	169,200.00
KIEFER, JANE M	16830	16830		RP	LAND	42,400.00	42,400.00	42,400.00	42,400.00
					IMPV	126,800.00	126,800.00	126,800.00	126,800.00
614 CEDARWOOD AVE	3 -30-11 .09- -080	.00-			Total	195,600.00	195,600.00	195,600.00	195,600.00
JONES, JESSICA L & HARLAN R	16840	16840		RP	LAND	42,600.00	42,600.00	42,600.00	42,600.00
					IMPV	153,000.00	153,000.00	153,000.00	153,000.00
616 CEDARWOOD AVE	3 -30-11 .09- -081	.00-			Total	195,600.00	195,600.00	195,600.00	195,600.00
CLOCK, MICHAEL & LISA	16850	16850		RP	LAND	42,700.00	42,700.00	42,700.00	42,700.00
					IMPV	152,900.00	152,900.00	152,900.00	152,900.00
618 CEDARWOOD AVE	3 -30-11 .09- -082	.00-			Total	154,200.00	154,200.00	154,200.00	154,200.00
CLOUKEY, PATRICIA	16860	16860		RP	LAND	42,900.00	42,900.00	42,900.00	42,900.00
					IMPV	111,300.00	111,300.00	111,300.00	111,300.00
620 CEDARWOOD AVE	3 -30-11 .09- -083	.00-			Total	176,100.00	176,100.00	176,100.00	176,100.00
CONEXIO CARE INC	16870	16870		RP	LAND	43,000.00	43,000.00	43,000.00	43,000.00
					IMPV	133,100.00	133,100.00	133,100.00	133,100.00
622 CEDARWOOD AVE	3 -30-11 .09- -084	.00-			Total	176,200.00	176,200.00	176,200.00	176,200.00
LAMANNA, PATRICA	16880	16880		RP	LAND	43,200.00	43,200.00	43,200.00	43,200.00
					IMPV	133,000.00	133,000.00	133,000.00	133,000.00
701 CEDARWOOD CT	3 -30-11 .09- -061	.00-			Total	44,400.00	44,400.00	44,400.00	44,400.00
BARROW, DONALD N	16650	16650		RP	LAND	44,400.00	44,400.00	44,400.00	44,400.00
701 CEDARWOOD CT	3 -30-11 .09- -062	.00-			Total	185,800.00	185,800.00	185,800.00	185,800.00
BARROW, DONALD N	16660	16660		RP	LAND	44,900.00	44,900.00	44,900.00	44,900.00
					IMPV	140,900.00	140,900.00	140,900.00	140,900.00
702 CEDARWOOD CT	3 -30-11 .09- -056	.00-			Total	186,200.00	186,200.00	186,200.00	186,200.00
BARRIGA, HENRY & IRMA	16600	16600		RP	LAND	44,700.00	44,700.00	44,700.00	44,700.00
					IMPV	141,500.00	141,500.00	141,500.00	141,500.00
704 CEDARWOOD CT	3 -30-11 .09- -057	.00-			Total	197,300.00	197,300.00	197,300.00	197,300.00
CORWIN, KEVIN R & JOE-ANNE	16610	16610		RP	LAND	38,000.00	38,000.00	38,000.00	38,000.00
					IMPV	159,300.00	159,300.00	159,300.00	159,300.00
705 CEDARWOOD CT	3 -30-11 .09- -060	.00-			Total	251,000.00	251,000.00	251,000.00	251,000.00
COULBOURN JR, KEVIN W & LORE	16640	16640		RP	LAND	45,300.00	45,300.00	45,300.00	45,300.00
					IMPV	205,700.00	205,700.00	205,700.00	205,700.00
706 CEDARWOOD CT	3 -30-11 .09- -058	.00-			Total	254,800.00	254,800.00	254,800.00	254,800.00
BANDEKOW, JANET L & DANIEL K	16620	16620		RP					

Property Address / Owner Name	PIN / Tax A/C ID	Location ID	Acres	Roll	Valuation Code	Present Tax Roll Current	Present Tax Roll Original	Prior Tax Roll Current	Prior Tax Roll Original
706 CEDARWOOD CT	3 -30-11 .09- -058		.00-		Total	254,800.00	254,800.00	254,800.00	254,800.00
BANDEKOW, JANET L & DANIEL K	16620	16620		RP	LAND	57,600.00	57,600.00	57,600.00	57,600.00
					IMPV	197,200.00	197,200.00	197,200.00	197,200.00
707 CEDARWOOD CT	3 -30-11 .09- -059		.00-		Total	215,700.00	215,700.00	215,700.00	215,700.00
SEPLOWITZ, BRUCE R & ADRIENN	16630	16630		RP	LAND	43,300.00	43,300.00	43,300.00	43,300.00
					IMPV	172,400.00	172,400.00	172,400.00	172,400.00
7634 CENTRAL PARKE BLVD	1 -30-6 .00- -514		.00-		Total	219,900.00	219,900.00	219,900.00	219,900.00
GORDON JR, JOSEPH DONALD & M	104550	104550		RP	LAND	44,000.00	44,000.00	44,000.00	44,000.00
					IMPV	175,900.00	175,900.00	175,900.00	175,900.00
7635 CENTRAL PARKE BLVD	1 -30-6 .00- -477		.00-		Total	237,800.00	237,800.00	237,800.00	209,200.00
DAVIDSON JR, RAYMOND JOSEPH	104180	104180		RP	LAND	43,100.00	43,100.00	43,100.00	43,100.00
					IMPV	194,700.00	194,700.00	194,700.00	166,100.00
7636 CENTRAL PARKE BLVD	1 -30-6 .00- -515		.00-		Total	218,200.00	218,200.00	218,200.00	218,200.00
YOUNG JR, GEORGE ALBERT & LA	104560	104560		RP	LAND	42,300.00	42,300.00	42,300.00	42,300.00
					IMPV	175,900.00	175,900.00	175,900.00	175,900.00
7637 CENTRAL PARKE BLVD	1 -30-6 .00- -476		.00-		Total	199,400.00	199,400.00	199,400.00	199,400.00
OGG, JOSEPH EARLE	104170	104170		RP	LAND	43,100.00	43,100.00	43,100.00	43,100.00
					IMPV	156,300.00	156,300.00	156,300.00	156,300.00
7638 CENTRAL PARKE BLVD	1 -30-6 .00- -516		.00-		Total	220,500.00	220,500.00	220,500.00	218,800.00
RODRIGUEZ, RICARDO HERNANDEZ	104570	104570		RP	LAND	42,900.00	42,900.00	42,900.00	42,900.00
					IMPV	177,600.00	177,600.00	177,600.00	175,900.00
7639 CENTRAL PARKE BLVD	1 -30-6 .00- -475		.00-		Total	235,500.00	235,500.00	235,500.00	206,900.00
YATES, DENNIS ALVIN & DONNA	104160	104160		RP	LAND	42,900.00	42,900.00	42,900.00	42,900.00
					IMPV	192,600.00	192,600.00	192,600.00	164,000.00
7641 CENTRAL PARKE BLVD	1 -30-6 .00- -474		.00-		Total	219,600.00	198,000.00	198,000.00	198,000.00
FORINO JR, VINCENT ANTHONY &	104150	104150		RP	LAND	43,100.00	43,100.00	43,100.00	43,100.00
					IMPV	176,500.00	154,900.00	154,900.00	154,900.00
7642 CENTRAL PARKE BLVD	1 -30-6 .00- -517		.00-		Total	173,000.00	173,000.00	173,000.00	173,000.00
KELLY, SHEILA MARGARET	104580	104580		RP	LAND	42,900.00	42,900.00	42,900.00	42,900.00
					IMPV	130,100.00	130,100.00	130,100.00	130,100.00
7643 CENTRAL PARKE BLVD	1 -30-6 .00- -473		.00-		Total	199,500.00	199,500.00	199,500.00	199,500.00
AMOS, JAMES A, BRENDA J, JAM	104140	104140		RP	LAND	44,600.00	44,600.00	44,600.00	44,600.00
					IMPV	154,900.00	154,900.00	154,900.00	154,900.00
7644 CENTRAL PARKE BLVD	1 -30-6 .00- -518		.00-		Total	197,800.00	197,800.00	197,800.00	197,800.00
HUBBARD, JUDITH LYNN	104590	104590		RP	LAND	42,900.00	42,900.00	42,900.00	42,900.00
					IMPV	154,900.00	154,900.00	154,900.00	154,900.00
7645 CENTRAL PARKE BLVD	1 -30-6 .00- -472		.00-		Total	199,500.00	199,500.00	199,500.00	199,500.00
CHAYAPRUKS, SUPRANEE & SHANE	104130	104130		RP	LAND	44,600.00	44,600.00	44,600.00	44,600.00
					IMPV	154,900.00	154,900.00	154,900.00	154,900.00
7646 CENTRAL PARKE BLVD	1 -30-6 .00- -519		.00-		Total	188,000.00	188,000.00	188,000.00	188,000.00
SCULLY, LEON	104600	104600		RP					

Property Address / Owner Name	PIN / Tax A/C ID	Location ID	Acres	Roll	Valuation Code	Present Tax Roll Current	Present Tax Roll Original	Prior Tax Roll Current	Prior Tax Roll Original
7646 CENTRAL PARKE BLVD	1 -30-6 .00- -519 .00-				Total	188,000.00	188,000.00	188,000.00	188,000.00
SCULLY, LEON	104600	104600		RP	LAND	43,400.00	43,400.00	43,400.00	43,400.00
					IMPV	144,600.00	144,600.00	144,600.00	144,600.00
7648 CENTRAL PARKE BLVD	1 -30-6 .00- -520 .00-				Total	187,500.00	187,500.00	187,500.00	187,500.00
DEVITO, KATHLEEN	104610	104610		RP	LAND	42,900.00	42,900.00	42,900.00	42,900.00
					IMPV	144,600.00	144,600.00	144,600.00	144,600.00
7649 CENTRAL PARKE BLVD	1 -30-6 .00- -471 .00-				Total	189,200.00	189,200.00	189,200.00	189,200.00
MATTHEWS SR, CURTIS D & PRIS	104120	104120		RP	LAND	44,600.00	44,600.00	44,600.00	44,600.00
					IMPV	144,600.00	144,600.00	144,600.00	144,600.00
7653 CENTRAL PARKE BLVD	1 -30-6 .00- -383 .00-				Total	185,100.00	180,300.00	180,300.00	180,300.00
SIA KHO PO, INONIE YAU & PAU	103610	103610		RP	LAND	45,200.00	45,200.00	45,200.00	45,200.00
					IMPV	139,900.00	135,100.00	135,100.00	135,100.00
7656 CENTRAL PARKE BLVD	1 -30-6 .00- -447 .00-				Total	3,200.00	3,200.00	3,200.00	3,200.00
MILFORD PONDS LLC	103880	103880		RP	LAND	3,200.00	3,200.00	3,200.00	3,200.00
7657 CENTRAL PARKE BLVD	1 -30-6 .00- -384 .00-				Total	3,200.00	3,200.00	3,200.00	3,200.00
MILFORD PONDS LLC	101640	101640		RP	LAND	3,200.00	3,200.00	3,200.00	3,200.00
7658 CENTRAL PARKE BLVD	1 -30-6 .00- -446 .00-				Total	3,200.00	3,200.00	3,200.00	3,200.00
MILFORD PONDS LLC	103870	103870		RP	LAND	3,200.00	3,200.00	3,200.00	3,200.00
7659 CENTRAL PARKE BLVD	1 -30-6 .00- -385 .00-				Total	3,200.00	3,200.00	3,200.00	3,200.00
MILFORD PONDS LLC	101650	101650		RP	LAND	3,200.00	3,200.00	3,200.00	3,200.00
7664 CENTRAL PARKE BLVD	1 -30-6 .00- -443 .00-				Total	3,200.00	3,200.00	3,200.00	3,200.00
MILFORD PONDS LLC	103840	103840		RP	LAND	3,200.00	3,200.00	3,200.00	3,200.00
7665 CENTRAL PARKE BLVD	1 -30-6 .00- -435 .00-				Total	2,200.00	2,200.00	2,200.00	2,200.00
MILFORD PONDS LLC	103760	103760		RP	LAND	2,200.00	2,200.00	2,200.00	2,200.00
CHARLES ST	3 -30-7 .17- -092 .02-				Total	18,200.00	18,200.00	18,200.00	18,200.00
IGLESIA PENTECOSTAL BETHEL D	19700	19700		RP	Net			18,200.00	18,200.00
					LAND	18,200.00	18,200.00	18,200.00	18,200.00
					EXMT	18,200.00	18,200.00		
CHARLES ST	3 -30-7 .17- -217 .00-				Total	26,100.00	26,100.00	26,100.00	26,100.00
DOMERCANT INVESTMENTS LLC	21020	21020		RP	LAND	26,100.00	26,100.00	26,100.00	26,100.00
9 CHARLES ST	3 -30-7 .17- -092 .01-				Total	79,200.00	79,200.00	79,200.00	79,200.00
CARRILLO, JOSE A & JUANA C	19690	19690		RP	LAND	17,200.00	17,200.00	17,200.00	17,200.00
					IMPV	62,000.00	62,000.00	62,000.00	62,000.00
11 CHARLES ST	3 -30-7 .17- -092 .00-				Total	52,300.00	52,300.00	52,300.00	52,300.00
CARRILLO, JOSE A & JUANA C	19680	19680		RP	LAND	17,100.00	17,100.00	17,100.00	17,100.00
					IMPV	35,200.00	35,200.00	35,200.00	35,200.00
32 CHARLES ST	3 -30-7 .17- -079 .00-				Total	10,200.00	10,200.00	10,200.00	10,200.00
SEA WATCH INTERNATIONAL LTD	19550	19550		RP	LAND	10,200.00	10,200.00	10,200.00	10,200.00

Property Address / Owner Name	PIN / Tax A/C ID	Location ID	Acres	Roll	Valuation Code	Present Tax Roll Current	Present Tax Roll Original	Prior Tax Roll Current	Prior Tax Roll Original
38 CHARLES ST	3 -30-7 .17- -084		.00-		Total	86,400.00	86,400.00	86,400.00	86,400.00
SEA WATCH INTERNATIONAL LTD	19600	19600		RP	LAND	52,200.00	52,200.00	52,200.00	52,200.00
					IMPV	34,200.00	34,200.00	34,200.00	34,200.00
42 CHARLES ST	3 -30-7 .17- -086		.01-		Total	128,500.00	128,500.00	128,500.00	128,500.00
RAMBO, ERIC M	37570	37570		RP	LAND	20,000.00	20,000.00	20,000.00	20,000.00
					IMPV	108,500.00	108,500.00	108,500.00	108,500.00
100 CHARLES ST	3 -30-7 .17- -207		.00-		Total	119,100.00	119,100.00	119,100.00	119,100.00
WHITE, MAC & SYLVIA	20900	20900		RP	LAND	14,300.00	14,300.00	14,300.00	14,300.00
					IMPV	104,800.00	104,800.00	104,800.00	104,800.00
					EXMT	119,100.00	119,100.00	119,100.00	119,100.00
101 CHARLES ST	3 -30-7 .17- -220		.00-		Total	86,300.00	86,300.00	86,300.00	86,300.00
HOLLEGER, HILDA M	21050	21050		RP	LAND	26,400.00	26,400.00	26,400.00	26,400.00
					IMPV	59,900.00	59,900.00	59,900.00	59,900.00
102 CHARLES ST	3 -30-7 .17- -208		.00-		Total	96,800.00	96,800.00	96,800.00	96,800.00
ANDRADE, ROXANA & CARLOS FLO	20910	20910		RP	LAND	17,800.00	17,800.00	17,800.00	17,800.00
					IMPV	79,000.00	79,000.00	79,000.00	79,000.00
103 CHARLES ST	3 -30-7 .17- -219		.00-		Total	91,800.00	91,800.00	91,800.00	93,100.00
ROTTMAN, LEWIS D	21040	21040		RP	LAND	26,000.00	26,000.00	26,000.00	26,000.00
					IMPV	65,800.00	65,800.00	65,800.00	67,100.00
104 CHARLES ST	3 -30-7 .17- -209		.00-		Total	76,300.00	76,300.00	76,300.00	76,300.00
FRANCOIS, WILFOK	20920	20920		RP	LAND	18,300.00	18,300.00	18,300.00	18,300.00
					IMPV	58,000.00	58,000.00	58,000.00	58,000.00
105 CHARLES ST	3 -30-7 .17- -218		.00-		Total	78,200.00	78,200.00	78,200.00	78,200.00
DOMERCANT INVESTMENTS LLC	21030	21030		RP	LAND	26,000.00	26,000.00	26,000.00	26,000.00
					IMPV	52,200.00	52,200.00	52,200.00	52,200.00
106 CHARLES ST	3 -30-7 .17- -210		.00-		Total	77,800.00	77,800.00	77,800.00	77,800.00
RODRIGUEZ, ERNESTO JR & ALIC	20930	20930		RP	LAND	18,300.00	18,300.00	18,300.00	18,300.00
					IMPV	59,500.00	59,500.00	59,500.00	59,500.00
108 CHARLES ST	3 -30-7 .17- -211		.00-		Total	64,400.00	64,400.00	64,400.00	64,400.00
DANIELS, BRANDY A M	20940	20940		RP	LAND	17,800.00	17,800.00	17,800.00	17,800.00
					IMPV	46,600.00	46,600.00	46,600.00	46,600.00
109 CHARLES ST	3 -30-7 .17- -216		.00-		Total	78,300.00	78,300.00	78,300.00	78,300.00
COTTOM, AIDA	21010	21010		RP	LAND	27,000.00	27,000.00	27,000.00	27,000.00
					IMPV	51,300.00	51,300.00	51,300.00	51,300.00
202 CHARLES ST	3 -30-7 .17- -313		.00-		Total	71,100.00	71,100.00	71,100.00	71,100.00
MITCHELL, RANDY C & MYRA K-T	22170	22170		RP	LAND	27,300.00	27,300.00	27,300.00	27,300.00
					IMPV	43,800.00	43,800.00	43,800.00	43,800.00
203 CHARLES ST	3 -30-7 .17- -316		.00-		Total	90,300.00	90,300.00	90,300.00	90,300.00
KELLIS JR, MICHAEL J & ALICI	22200	22200		RP	LAND	36,000.00	36,000.00	36,000.00	36,000.00
					IMPV	54,300.00	54,300.00	54,300.00	54,300.00

Property Address / Owner Name	PIN / Tax A/C ID	Location ID	Acres	Roll	Valuation Code	Present Tax Roll Current	Present Tax Roll Original	Prior Tax Roll Current	Prior Tax Roll Original
204 CHARLES ST	3 -30-7	.17- -315	.00-		Total	82,300.00	82,300.00	82,300.00	82,300.00
RODRIGUEZ-ALCARAZ, LUIS ALBE	22190	22190		RP	LAND	30,800.00	30,800.00	30,800.00	30,800.00
					IMPV	51,500.00	51,500.00	51,500.00	51,500.00
207 CHARLES ST	3 -30-11	.05- -009	.00-		Total	89,500.00	89,500.00	89,500.00	89,500.00
STACK, KENNETH	13240	13240		RP	LAND	30,000.00	30,000.00	30,000.00	30,000.00
					IMPV	59,500.00	59,500.00	59,500.00	59,500.00
208 CHARLES ST	3 -30-11	.05- -008	.00-		Total	101,000.00	101,000.00	101,000.00	101,000.00
BEN'S RENTALS LLC	13230	13230		RP	LAND	24,400.00	24,400.00	24,400.00	24,400.00
					IMPV	76,600.00	76,600.00	76,600.00	76,600.00
209 CHARLES ST	3 -30-11	.05- -010	.00-		Total	100,200.00	100,200.00	100,200.00	100,200.00
GERY, KEITH A & MARTHA A	13250	13250		RP	LAND	33,000.00	33,000.00	33,000.00	33,000.00
					IMPV	67,200.00	67,200.00	67,200.00	67,200.00
210 CHARLES ST	3 -30-11	.05- -007	.00-		Total	123,300.00	123,300.00	123,300.00	123,300.00
ZANG, GEORGE W & KAREN R	13220	13220		RP	LAND	29,100.00	29,100.00	29,100.00	29,100.00
					IMPV	94,200.00	94,200.00	94,200.00	94,200.00
213 CHARLES ST	3 -30-11	.05- -011	.00-		Total	118,100.00	118,100.00	118,100.00	118,100.00
MITCHELL, RANDY C & MYRA K-T	13260	13260		RP	LAND	30,000.00	30,000.00	30,000.00	30,000.00
					IMPV	88,100.00	88,100.00	88,100.00	88,100.00
214 CHARLES ST	3 -30-11	.05- -006	.01-		Total	82,200.00	82,200.00	82,200.00	82,200.00
SMITH, TAMMY B-TRUSTEE	13210	13210		RP	LAND	23,900.00	23,900.00	23,900.00	23,900.00
					IMPV	58,300.00	58,300.00	58,300.00	58,300.00
300 CHARLES ST	3 -30-11	.05- -075	.01-		Total	118,100.00	118,100.00	118,100.00	118,100.00
ROSENQUIST, GLEN T & SHELBY	13950	13950		RP	LAND	30,200.00	30,200.00	30,200.00	30,200.00
					IMPV	87,900.00	87,900.00	87,900.00	87,900.00
301 CHARLES ST	3 -30-11	.05- -074	.00-		Total	110,500.00	110,500.00	110,500.00	110,500.00
EBBK LLC	13930	13930		RP	LAND	30,800.00	30,800.00	30,800.00	30,800.00
					IMPV	79,700.00	79,700.00	79,700.00	79,700.00
302 CHARLES ST	3 -30-11	.05- -075	.02-		Total	121,000.00	121,000.00	121,000.00	121,000.00
HARMON, RICHARD P SR HRS	13960	13960		RP	LAND	25,300.00	25,300.00	25,300.00	25,300.00
					IMPV	95,700.00	95,700.00	95,700.00	95,700.00
303 CHARLES ST	3 -30-11	.05- -064	.04-		Total	126,300.00	126,300.00	126,300.00	126,300.00
LARRIMORE, JOSEPH KNOWLES &	13820	13820		RP	LAND	32,000.00	32,000.00	32,000.00	32,000.00
					IMPV	94,300.00	94,300.00	94,300.00	94,300.00
304 CHARLES ST	3 -30-11	.05- -076	.00-		Total	107,700.00	107,700.00	107,700.00	107,700.00
PETTINGILL, SAMANTHA	13980	13980		RP	LAND	23,700.00	23,700.00	23,700.00	23,700.00
					IMPV	84,000.00	84,000.00	84,000.00	84,000.00
305 CHARLES ST	3 -30-11	.05- -064	.03-		Total	135,600.00	135,600.00	135,600.00	135,600.00
HOLLEY, ANN M	13810	13810		RP	LAND	32,000.00	32,000.00	32,000.00	32,000.00
					IMPV	103,600.00	103,600.00	103,600.00	103,600.00
306 CHARLES ST	3 -30-11	.05- -077	.00-		Total	127,700.00	127,700.00	127,700.00	127,700.00
WYLIE, SAMUEL A & JEAN W	14000	14000		RP					

Property Address / Owner Name	PIN / Tax A/C ID	Location ID	Acres	Roll	Valuation Code	Present Tax Roll Current	Present Tax Roll Original	Prior Tax Roll Current	Prior Tax Roll Original
306 CHARLES ST	3 -30-11 .05- -077		.00-		Total	127,700.00	127,700.00	127,700.00	127,700.00
WYLIE, SAMUEL A & JEAN W	14000	14000		RP	LAND	30,200.00	30,200.00	30,200.00	30,200.00
					IMPV	97,500.00	97,500.00	97,500.00	97,500.00
307 CHARLES ST	3 -30-11 .05- -064		.00-		Total	125,600.00	125,600.00	125,600.00	125,600.00
PIPER, SAMUEL M	13780	13780		RP	LAND	32,000.00	32,000.00	32,000.00	32,000.00
					IMPV	93,600.00	93,600.00	93,600.00	93,600.00
310 CHARLES ST	3 -30-11 .05- -078		.00-		Total	115,400.00	115,400.00	115,400.00	115,400.00
SMITH, KELLY R	14010	14010		RP	LAND	28,900.00	28,900.00	28,900.00	28,900.00
					IMPV	86,500.00	86,500.00	86,500.00	86,500.00
311 CHARLES ST	3 -30-11 .05- -072		.00-		Total	76,900.00	76,900.00	76,900.00	76,900.00
WEBB, DIANE D & SHARON S	13910	13910		RP	LAND	24,800.00	24,800.00	24,800.00	24,800.00
					IMPV	52,100.00	52,100.00	52,100.00	52,100.00
312 CHARLES ST	3 -30-11 .05- -079		.00-		Total	92,500.00	92,500.00	92,500.00	92,500.00
LAZY Z PROPERTIES LLC	14020	14020		RP	LAND	28,200.00	28,200.00	28,200.00	28,200.00
					IMPV	64,300.00	64,300.00	64,300.00	64,300.00
400 CHARLES ST	3 -30-11 .05- -159		.00-		Total	59,200.00	59,200.00	59,200.00	59,200.00
SCHLABACH, CALEB E	14920	14920		RP	LAND	24,400.00	24,400.00	24,400.00	24,400.00
					IMPV	34,800.00	34,800.00	34,800.00	34,800.00
402 CHARLES ST	3 -30-11 .05- -158		.00-		Total	120,000.00	120,000.00	120,000.00	120,000.00
STUDTE, WALTER & LOIS	14910	14910		RP	LAND	30,100.00	30,100.00	30,100.00	30,100.00
					IMPV	89,900.00	89,900.00	89,900.00	89,900.00
405 CHARLES ST	3 -30-11 .05- -161		.00-		Total	108,500.00	108,500.00	108,500.00	108,500.00
MUMFORD, GLEN & DOROTHE	14940	14940		RP	LAND	31,200.00	31,200.00	31,200.00	31,200.00
					IMPV	77,300.00	77,300.00	77,300.00	77,300.00
406 CHARLES ST	3 -30-11 .05- -157		.01-		Total	92,500.00	92,500.00	92,500.00	92,500.00
ALPAUGH, CRYSTAL	14900	14900		RP	LAND	23,200.00	23,200.00	23,200.00	23,200.00
					IMPV	69,300.00	69,300.00	69,300.00	69,300.00
407 CHARLES ST	3 -30-11 .05- -162		.00-		Total	104,400.00	104,400.00	104,400.00	104,400.00
ROXBY, ABIGAIL LILLIE-ANNA	14950	14950		RP	LAND	33,000.00	33,000.00	33,000.00	33,000.00
					IMPV	71,400.00	71,400.00	71,400.00	71,400.00
408 CHARLES ST	3 -30-11 .05- -156		.00-		Total	82,800.00	82,800.00	82,800.00	82,800.00
CHASANOV, CONNER R	14880	14880		RP	LAND	30,300.00	30,300.00	30,300.00	30,300.00
					IMPV	52,500.00	52,500.00	52,500.00	52,500.00
410 CHARLES ST	3 -30-11 .05- -155		.00-		Total	99,100.00	99,100.00	99,100.00	99,100.00
226 MAIN STREET, LLC	14870	14870		RP	LAND	23,300.00	23,300.00	23,300.00	23,300.00
					IMPV	75,800.00	75,800.00	75,800.00	75,800.00
411 CHARLES ST	3 -30-11 .05- -163		.00-		Total	152,200.00	152,200.00	152,200.00	152,200.00
DUNDORE, KENNETH E	14960	14960		RP	LAND	33,300.00	33,300.00	33,300.00	33,300.00
					IMPV	118,900.00	118,900.00	118,900.00	118,900.00
412 CHARLES ST A	3 -30-11 .05- -154		.00-		Total	116,300.00	116,300.00	116,300.00	116,300.00
WEBBER, AMANDA LYNN & CHRIST	14860	14860		RP					

Property Address / Owner Name	PIN / Tax A/C ID	Location ID	Acres	Roll	Valuation Code	Present Tax Roll Current	Present Tax Roll Original	Prior Tax Roll Current	Prior Tax Roll Original
412 CHARLES ST A	3 -30-11 .05- -154		.00-		Total	116,300.00	116,300.00	116,300.00	116,300.00
WEBBER, AMANDA LYNN & CHRIST	14860	14860		RP	LAND	23,300.00	23,300.00	23,300.00	23,300.00
					IMPV	93,000.00	93,000.00	93,000.00	93,000.00
413 CHARLES ST	3 -30-11 .05- -165		.00-		Total	89,200.00	89,200.00	89,200.00	89,200.00
ISAACS-LEBRIGHT, SARA E	14980	14980		RP	LAND	22,500.00	22,500.00	22,500.00	22,500.00
					IMPV	66,700.00	66,700.00	66,700.00	66,700.00
414 CHARLES ST	3 -30-11 .05- -153		.00-		Total	79,800.00	79,800.00	79,800.00	79,800.00
MILLER, IVAN DUANE	14850	14850		RP	LAND	23,300.00	23,300.00	23,300.00	23,300.00
					IMPV	56,500.00	56,500.00	56,500.00	56,500.00
415 CHARLES ST	3 -30-11 .05- -166		.00-		Total	81,100.00	81,100.00	81,100.00	81,100.00
FS LAND LLC	14990	14990		RP	LAND	22,500.00	22,500.00	22,500.00	22,500.00
					IMPV	58,600.00	58,600.00	58,600.00	58,600.00
416 CHARLES ST	3 -30-11 .05- -152		.00-		Total	82,900.00	82,900.00	82,900.00	82,900.00
FANNING, DEVON	14840	14840		RP	LAND	23,300.00	23,300.00	23,300.00	23,300.00
					IMPV	59,600.00	59,600.00	59,600.00	59,600.00
417 CHARLES ST	3 -30-11 .05- -167		.00-		Total	84,100.00	84,100.00	84,100.00	84,100.00
NEGRON, RAMONA J	15000	15000		RP	LAND	22,500.00	22,500.00	22,500.00	22,500.00
					IMPV	61,600.00	61,600.00	61,600.00	61,600.00
501 CHARLES ST	3 -30-11 .09- -073		.00-		Total	161,900.00	161,900.00	161,900.00	161,900.00
WYTTENBACH, ANDREW THOMAS	16770	16770		RP	LAND	40,800.00	40,800.00	40,800.00	40,800.00
					IMPV	121,100.00	121,100.00	121,100.00	121,100.00
503 CHARLES ST	3 -30-11 .09- -100		.00-		Total	182,500.00	182,500.00	182,500.00	182,500.00
BRYANT, AGNES E	17130	17130		RP	LAND	34,800.00	34,800.00	34,800.00	34,800.00
					IMPV	147,700.00	147,700.00	147,700.00	147,700.00
5804 CHARMING LN	1 -30-3 .00- -1447		.00-		Total	1,700.00	1,700.00	1,700.00	1,700.00
LIBORIO WATERGATE LLC	146830	146830		RP	LAND	1,700.00	1,700.00	1,700.00	1,700.00
5808 CHARMING LN	1 -30-3 .00- -1448		.00-		Total	1,700.00	1,700.00	1,700.00	1,700.00
LIBORIO WATERGATE LLC	146840	146840		RP	LAND	1,700.00	1,700.00	1,700.00	1,700.00
5812 CHARMING LN	1 -30-3 .00- -1449		.00-		Total	1,700.00	1,700.00	1,700.00	1,700.00
LIBORIO WATERGATE LLC	146850	146850		RP	LAND	1,700.00	1,700.00	1,700.00	1,700.00
5816 CHARMING LN	1 -30-3 .00- -1450		.00-		Total	1,700.00	1,700.00	1,700.00	1,700.00
LIBORIO WATERGATE LLC	146860	146860		RP	LAND	1,700.00	1,700.00	1,700.00	1,700.00
5838 CHARMING LN	1 -30-3 .00- -1415		.00-		Total	2,100.00	2,100.00	2,100.00	2,100.00
LIBORIO WATERGATE LLC	146510	146510		RP	LAND	2,100.00	2,100.00	2,100.00	2,100.00
5839 CHARMING LN	1 -30-3 .00- -1429		.00-		Total	2,000.00	2,000.00	2,000.00	2,000.00
LIBORIO WATERGATE LLC	146650	146650		RP	LAND	2,000.00	2,000.00	2,000.00	2,000.00
5840 CHARMING LN	1 -30-3 .00- -1416		.00-		Total	1,500.00	1,500.00	1,500.00	1,500.00
LIBORIO WATERGATE LLC	146520	146520		RP	LAND	1,500.00	1,500.00	1,500.00	1,500.00

Property Address / Owner Name	PIN / Tax A/C ID	Location ID	Acres	Roll	Valuation Code	Present Tax Roll Current	Present Tax Roll Original	Prior Tax Roll Current	Prior Tax Roll Original
5841 CHARMING LN	1 -30-3 .00- -1428 .00-				Total	2,000.00	2,000.00	2,000.00	2,000.00
LIBORIO WATERGATE LLC	146640	146640		RP	LAND	2,000.00	2,000.00	2,000.00	2,000.00
5844 CHARMING LN	1 -30-3 .00- -1417 .00-				Total	1,500.00	1,500.00	1,500.00	1,500.00
LIBORIO WATERGATE LLC	146530	146530		RP	LAND	1,500.00	1,500.00	1,500.00	1,500.00
5845 CHARMING LN	1 -30-3 .00- -1427 .00-				Total	2,000.00	2,000.00	2,000.00	2,000.00
LIBORIO WATERGATE LLC	146630	146630		RP	LAND	2,000.00	2,000.00	2,000.00	2,000.00
5846 CHARMING LN	1 -30-3 .00- -1418 .00-				Total	1,500.00	1,500.00	1,500.00	1,500.00
LIBORIO WATERGATE LLC	146540	146540		RP	LAND	1,500.00	1,500.00	1,500.00	1,500.00
5847 CHARMING LN	1 -30-3 .00- -1426 .00-				Total	2,000.00	2,000.00	2,000.00	2,000.00
LIBORIO WATERGATE LLC	146620	146620		RP	LAND	2,000.00	2,000.00	2,000.00	2,000.00
5848 CHARMING LN	1 -30-3 .00- -1419 .00-				Total	1,500.00	1,500.00	1,500.00	1,500.00
LIBORIO WATERGATE LLC	146550	146550		RP	LAND	1,500.00	1,500.00	1,500.00	1,500.00
5850 CHARMING LN	1 -30-3 .00- -1420 .00-				Total	1,500.00	1,500.00	1,500.00	1,500.00
LIBORIO WATERGATE LLC	146560	146560		RP	LAND	1,500.00	1,500.00	1,500.00	1,500.00
5851 CHARMING LN	1 -30-3 .00- -1425 .00-				Total	2,000.00	2,000.00	2,000.00	2,000.00
LIBORIO WATERGATE LLC	146610	146610		RP	LAND	2,000.00	2,000.00	2,000.00	2,000.00
5852 CHARMING LN	1 -30-3 .00- -1421 .00-				Total	1,500.00	1,500.00	1,500.00	1,500.00
LIBORIO WATERGATE LLC	146570	146570		RP	LAND	1,500.00	1,500.00	1,500.00	1,500.00
5853 CHARMING LN	1 -30-3 .00- -1424 .00-				Total	2,000.00	2,000.00	2,000.00	2,000.00
LIBORIO WATERGATE LLC	146600	146600		RP	LAND	2,000.00	2,000.00	2,000.00	2,000.00
5856 CHARMING LN	1 -30-3 .00- -1422 .00-				Total	2,100.00	2,100.00	2,100.00	2,100.00
LIBORIO WATERGATE LLC	146580	146580		RP	LAND	2,100.00	2,100.00	2,100.00	2,100.00
5857 CHARMING LN	1 -30-3 .00- -1423 .00-				Total	2,000.00	2,000.00	2,000.00	2,000.00
LIBORIO WATERGATE LLC	146590	146590		RP	LAND	2,000.00	2,000.00	2,000.00	2,000.00
5885 CHARMING LN	1 -30-3 .00- -1395 .00-				Total	1,800.00	1,800.00	1,800.00	1,800.00
LIBORIO WATERGATE LLC	146310	146310		RP	LAND	1,800.00	1,800.00	1,800.00	1,800.00
5886 CHARMING LN	1 -30-3 .00- -1381 .00-				Total	2,000.00	2,000.00	2,000.00	2,000.00
LIBORIO WATERGATE LLC	146170	146170		RP	LAND	2,000.00	2,000.00	2,000.00	2,000.00
5889 CHARMING LN	1 -30-3 .00- -1394 .00-				Total	1,800.00	1,800.00	1,800.00	1,800.00
LIBORIO WATERGATE LLC	146300	146300		RP	LAND	1,800.00	1,800.00	1,800.00	1,800.00
5890 CHARMING LN	1 -30-3 .00- -1382 .00-				Total	1,500.00	1,500.00	1,500.00	1,500.00
LIBORIO WATERGATE LLC	146180	146180		RP	LAND	1,500.00	1,500.00	1,500.00	1,500.00
5892 CHARMING LN	1 -30-3 .00- -1383 .00-				Total	1,500.00	1,500.00	1,500.00	1,500.00
LIBORIO WATERGATE LLC	146190	146190		RP	LAND	1,500.00	1,500.00	1,500.00	1,500.00
5893 CHARMING LN	1 -30-3 .00- -1393 .00-				Total	1,800.00	1,800.00	1,800.00	1,800.00
LIBORIO WATERGATE LLC	146290	146290		RP					

Property Address / Owner Name	PIN / Tax A/C ID	Location ID	Acres	Roll	Valuation Code	Present Tax Roll Current	Present Tax Roll Original	Prior Tax Roll Current	Prior Tax Roll Original
5893 CHARMING LN	1 -30-3 .00- -1393 .00-				Total	1,800.00	1,800.00	1,800.00	1,800.00
LIBORIO WATERGATE LLC	146290	146290		RP	LAND	1,800.00	1,800.00	1,800.00	1,800.00
5896 CHARMING LN	1 -30-3 .00- -1384 .00-				Total	1,500.00	1,500.00	1,500.00	1,500.00
LIBORIO WATERGATE LLC	146200	146200		RP	LAND	1,500.00	1,500.00	1,500.00	1,500.00
5899 CHARMING LN	1 -30-3 .00- -1392 .00-				Total	1,800.00	1,800.00	1,800.00	1,800.00
LIBORIO WATERGATE LLC	146280	146280		RP	LAND	1,800.00	1,800.00	1,800.00	1,800.00
5900 CHARMING LN	1 -30-3 .00- -1385 .00-				Total	1,500.00	1,500.00	1,500.00	1,500.00
LIBORIO WATERGATE LLC	146210	146210		RP	LAND	1,500.00	1,500.00	1,500.00	1,500.00
5903 CHARMING LN	1 -30-3 .00- -1391 .00-				Total	1,800.00	1,800.00	1,800.00	1,800.00
LIBORIO WATERGATE LLC	146270	146270		RP	LAND	1,800.00	1,800.00	1,800.00	1,800.00
5904 CHARMING LN	1 -30-3 .00- -1386 .00-				Total	1,500.00	1,500.00	1,500.00	1,500.00
LIBORIO WATERGATE LLC	146220	146220		RP	LAND	1,500.00	1,500.00	1,500.00	1,500.00
5907 CHARMING LN	1 -30-3 .00- -1390 .00-				Total	2,500.00	2,500.00	2,500.00	2,500.00
LIBORIO WATERGATE LLC	146260	146260		RP	LAND	2,500.00	2,500.00	2,500.00	2,500.00
5911 CHARMING LN	1 -30-3 .00- -1389 .00-				Total	3,100.00	3,100.00	3,100.00	3,100.00
LIBORIO WATERGATE LLC	146250	146250		RP	LAND	3,100.00	3,100.00	3,100.00	3,100.00
5912 CHARMING LN	1 -30-3 .00- -1387 .00-				Total	2,500.00	2,500.00	2,500.00	2,500.00
LIBORIO WATERGATE LLC	146230	146230		RP	LAND	2,500.00	2,500.00	2,500.00	2,500.00
5915 CHARMING LN	1 -30-3 .00- -1388 .00-				Total	3,200.00	3,200.00	3,200.00	3,200.00
LIBORIO WATERGATE LLC	146240	146240		RP	LAND	3,200.00	3,200.00	3,200.00	3,200.00
104 CHERRY ST	1 -30-3 .11- -068 .00-				Total	160,300.00	160,300.00	160,300.00	160,300.00
REED, SANDRA F	5690	5690		RP	LAND	43,300.00	43,300.00	43,300.00	43,300.00
					IMPV	117,000.00	117,000.00	117,000.00	117,000.00
107 CHERRY ST	1 -30-3 .11- -084 .00-				Total	130,600.00	130,600.00	130,600.00	130,600.00
LOVETT, DAVID W & RAMONA	5870	5870		RP	LAND	40,200.00	40,200.00	40,200.00	40,200.00
					IMPV	90,400.00	90,400.00	90,400.00	90,400.00
200 CHERRY ST	1 -30-3 .11- -067 .00-				Total	155,100.00	155,100.00	155,100.00	155,100.00
CORDER, LARRY & SARAH JO	5680	5680		RP	LAND	44,800.00	44,800.00	44,800.00	44,800.00
					IMPV	110,300.00	110,300.00	110,300.00	110,300.00
202 CHERRY ST	1 -30-3 .11- -066 .00-				Total	162,600.00	162,600.00	162,600.00	162,600.00
YOUNG, ANDREA & YVETTE LASSI	5670	5670		RP	LAND	46,300.00	46,300.00	46,300.00	46,300.00
					IMPV	116,300.00	116,300.00	116,300.00	116,300.00
206 CHERRY ST	1 -30-3 .11- -065 .00-				Total	171,000.00	171,000.00	171,000.00	171,000.00
KIRBY, RUSSELL R II	5660	5660		RP	LAND	41,800.00	41,800.00	41,800.00	41,800.00
					IMPV	129,200.00	129,200.00	129,200.00	129,200.00
10003 CHERRY ST	1 -30-3 .00- -1430 .00-				Total	2,000.00	2,000.00	2,000.00	2,000.00
LIBORIO WATERGATE LLC	146660	146660		RP	LAND	2,000.00	2,000.00	2,000.00	2,000.00

Property Address / Owner Name	PIN / Tax A/C ID	Location ID	Acres	Roll	Valuation Code	Present Tax Roll Current	Present Tax Roll Original	Prior Tax Roll Current	Prior Tax Roll Original
10025 CHERRY ST	1 -30-3 .00- -1433 .00-				Total	1,000.00	1,000.00	1,000.00	1,000.00
LIBORIO WATERGATE LLC	146690	146690		RP	LAND	1,000.00	1,000.00	1,000.00	1,000.00
10027 CHERRY ST	1 -30-3 .00- -1434 .00-				Total	1,000.00	1,000.00	1,000.00	1,000.00
LIBORIO WATERGATE LLC	146700	146700		RP	LAND	1,000.00	1,000.00	1,000.00	1,000.00
10031 CHERRY ST	1 -30-3 .00- -1435 .00-				Total	1,000.00	1,000.00	1,000.00	1,000.00
LIBORIO WATERGATE LLC	146710	146710		RP	LAND	1,000.00	1,000.00	1,000.00	1,000.00
10033 CHERRY ST	1 -30-3 .00- -1436 .00-				Total	1,000.00	1,000.00	1,000.00	1,000.00
LIBORIO WATERGATE LLC	146720	146720		RP	LAND	1,000.00	1,000.00	1,000.00	1,000.00
10035 CHERRY ST	1 -30-3 .00- -1437 .00-				Total	1,000.00	1,000.00	1,000.00	1,000.00
LIBORIO WATERGATE LLC	146730	146730		RP	LAND	1,000.00	1,000.00	1,000.00	1,000.00
10037 CHERRY ST	1 -30-3 .00- -1438 .00-				Total	1,000.00	1,000.00	1,000.00	1,000.00
LIBORIO WATERGATE LLC	146740	146740		RP	LAND	1,000.00	1,000.00	1,000.00	1,000.00
10071 CHERRY ST	1 -30-3 .00- -744 .00-				Total	1,500.00	1,500.00	1,500.00	1,500.00
LIBORIO WATERGATE LLC	147820	147820		RP	LAND	1,500.00	1,500.00	1,500.00	1,500.00
10075 CHERRY ST	1 -30-3 .00- -743 .00-				Total	1,500.00	1,500.00	1,500.00	1,500.00
LIBORIO WATERGATE LLC	147810	147810		RP	LAND	1,500.00	1,500.00	1,500.00	1,500.00
10081 CHERRY ST	1 -30-3 .00- -742 .00-				Total	1,500.00	1,500.00	1,500.00	1,500.00
LIBORIO WATERGATE LLC	147800	147800		RP	LAND	1,500.00	1,500.00	1,500.00	1,500.00
10085 CHERRY ST	1 -30-3 .00- -741 .00-				Total	1,500.00	1,500.00	1,500.00	1,500.00
LIBORIO WATERGATE LLC	147790	147790		RP	LAND	1,500.00	1,500.00	1,500.00	1,500.00
10089 CHERRY ST	1 -30-3 .00- -740 .00-				Total	1,800.00	1,800.00	1,800.00	1,800.00
LIBORIO WATERGATE LLC	147780	147780		RP	LAND	1,800.00	1,800.00	1,800.00	1,800.00
10090 CHERRY ST	1 -30-3 .00- -758 .00-				Total	1,500.00	1,500.00	1,500.00	1,500.00
LIBORIO WATERGATE LLC	147960	147960		RP	LAND	1,500.00	1,500.00	1,500.00	1,500.00
10093 CHERRY ST	1 -30-3 .00- -739 .00-				Total	2,200.00	2,200.00	2,200.00	2,200.00
LIBORIO WATERGATE LLC	147770	147770		RP	LAND	2,200.00	2,200.00	2,200.00	2,200.00
10096 CHERRY ST	1 -30-3 .00- -759 .00-				Total	1,400.00	1,400.00	1,400.00	1,400.00
LIBORIO WATERGATE LLC	147970	147970		RP	LAND	1,400.00	1,400.00	1,400.00	1,400.00
10097 CHERRY ST	1 -30-3 .00- -738 .00-				Total	2,200.00	2,200.00	2,200.00	2,200.00
LIBORIO WATERGATE LLC	147760	147760		RP	LAND	2,200.00	2,200.00	2,200.00	2,200.00
10100 CHERRY ST	1 -30-3 .00- -760 .00-				Total	1,500.00	1,500.00	1,500.00	1,500.00
LIBORIO WATERGATE LLC	147980	147980		RP	LAND	1,500.00	1,500.00	1,500.00	1,500.00
10101 CHERRY ST	1 -30-3 .00- -737 .00-				Total	2,200.00	2,200.00	2,200.00	2,200.00
LIBORIO WATERGATE LLC	147750	147750		RP	LAND	2,200.00	2,200.00	2,200.00	2,200.00
10104 CHERRY ST	1 -30-3 .00- -761 .00-				Total	1,500.00	1,500.00	1,500.00	1,500.00
LIBORIO WATERGATE LLC	147990	147990		RP					

Property Address / Owner Name	PIN / Tax A/C ID	Location ID	Acres	Roll	Valuation Code	Present Tax Roll Current	Present Tax Roll Original	Prior Tax Roll Current	Prior Tax Roll Original
10104 CHERRY ST	1 -30-3 .00- -761 .00-				Total	1,500.00	1,500.00	1,500.00	1,500.00
LIBORIO WATERGATE LLC	147990	147990		RP	LAND	1,500.00	1,500.00	1,500.00	1,500.00
10159 CHERRY ST	1 -30-3 .00- -782 .00-				Total	2,000.00	2,000.00	2,000.00	2,000.00
LIBORIO WATERGATE LLC	148200	148200		RP	LAND	2,000.00	2,000.00	2,000.00	2,000.00
10167 CHERRY ST	1 -30-3 .00- -783 .00-				Total	2,000.00	2,000.00	2,000.00	2,000.00
LIBORIO WATERGATE LLC	148210	148210		RP	LAND	2,000.00	2,000.00	2,000.00	2,000.00
10175 CHERRY ST	1 -30-3 .00- -784 .00-				Total	2,400.00	2,400.00	2,400.00	2,400.00
LIBORIO WATERGATE LLC	148220	148220		RP	LAND	2,400.00	2,400.00	2,400.00	2,400.00
10183 CHERRY ST	1 -30-3 .00- -785 .00-				Total	2,000.00	2,000.00	2,000.00	2,000.00
LIBORIO WATERGATE LLC	148230	148230		RP	LAND	2,000.00	2,000.00	2,000.00	2,000.00
10189 CHERRY ST	1 -30-3 .00- -786 .00-				Total	2,000.00	2,000.00	2,000.00	2,000.00
LIBORIO WATERGATE LLC	148240	148240		RP	LAND	2,000.00	2,000.00	2,000.00	2,000.00
10193 CHERRY ST	1 -30-3 .00- -787 .00-				Total	2,000.00	2,000.00	2,000.00	2,000.00
LIBORIO WATERGATE LLC	148250	148250		RP	LAND	2,000.00	2,000.00	2,000.00	2,000.00
10197 CHERRY ST	1 -30-3 .00- -788 .00-				Total	2,000.00	2,000.00	2,000.00	2,000.00
LIBORIO WATERGATE LLC	148260	148260		RP	LAND	2,000.00	2,000.00	2,000.00	2,000.00
10203 CHERRY ST	1 -30-3 .00- -789 .00-				Total	2,000.00	2,000.00	2,000.00	2,000.00
LIBORIO WATERGATE LLC	148270	148270		RP	LAND	2,000.00	2,000.00	2,000.00	2,000.00
10207 CHERRY ST	1 -30-3 .00- -790 .00-				Total	2,000.00	2,000.00	2,000.00	2,000.00
LIBORIO WATERGATE LLC	148280	148280		RP	LAND	2,000.00	2,000.00	2,000.00	2,000.00
10211 CHERRY ST	1 -30-3 .00- -791 .00-				Total	2,000.00	2,000.00	2,000.00	2,000.00
LIBORIO WATERGATE LLC	148290	148290		RP	LAND	2,000.00	2,000.00	2,000.00	2,000.00
10217 CHERRY ST	1 -30-3 .00- -792 .00-				Total	2,000.00	2,000.00	2,000.00	2,000.00
LIBORIO WATERGATE LLC	148300	148300		RP	LAND	2,000.00	2,000.00	2,000.00	2,000.00
10221 CHERRY ST	1 -30-3 .00- -793 .00-				Total	2,000.00	2,000.00	2,000.00	2,000.00
LIBORIO WATERGATE LLC	148310	148310		RP	LAND	2,000.00	2,000.00	2,000.00	2,000.00
10224 CHERRY ST	1 -30-3 .00- -798 .00-				Total	2,500.00	2,500.00	2,500.00	2,500.00
LIBORIO WATERGATE LLC	148360	148360		RP	LAND	2,500.00	2,500.00	2,500.00	2,500.00
10227 CHERRY ST	1 -30-3 .00- -794 .00-				Total	2,000.00	2,000.00	2,000.00	2,000.00
LIBORIO WATERGATE LLC	148320	148320		RP	LAND	2,000.00	2,000.00	2,000.00	2,000.00
10230 CHERRY ST	1 -30-3 .00- -799 .00-				Total	2,200.00	2,200.00	2,200.00	2,200.00
LIBORIO WATERGATE LLC	148370	148370		RP	LAND	2,200.00	2,200.00	2,200.00	2,200.00
10231 CHERRY ST	1 -30-3 .00- -795 .00-				Total	2,100.00	2,100.00	2,100.00	2,100.00
LIBORIO WATERGATE LLC	148330	148330		RP	LAND	2,100.00	2,100.00	2,100.00	2,100.00
10235 CHERRY ST	1 -30-3 .00- -796 .00-				Total	2,400.00	2,400.00	2,400.00	2,400.00
LIBORIO WATERGATE LLC	148340	148340		RP					

Property Address / Owner Name	PIN / Tax A/C ID	Location ID	Acres	Roll	Valuation Code	Present Tax Roll Current	Present Tax Roll Original	Prior Tax Roll Current	Prior Tax Roll Original
10235 CHERRY ST	1 -30-3 .00- -796	.00-			Total	2,400.00	2,400.00	2,400.00	2,400.00
LIBORIO WATERGATE LLC	148340	148340		RP	LAND	2,400.00	2,400.00	2,400.00	2,400.00
N CHURCH ST	MD-16-183.06-01-35	.01-000			Total	22,100.00	22,100.00	22,100.00	22,100.00
CITY OF MILFORD - PLAYGROUND	28550	28550		RP	LAND	19,900.00	19,900.00	19,900.00	19,900.00
					IMPV	2,200.00	2,200.00	2,200.00	2,200.00
					EXMT	22,100.00	22,100.00	22,100.00	22,100.00
N CHURCH ST	MD-16-183.06-01-42	.00-000			Total	7,500.00	7,500.00	7,500.00	7,500.00
JEAN, WILNER & JOSETTE	28590	28590		RP	LAND	7,500.00	7,500.00	7,500.00	7,500.00
N CHURCH ST	MD-16-183.06-01-47	.00-000			Total	16,900.00	16,900.00	16,900.00	16,900.00
SORDEN, VIOLET & ARINTHIA	28630	28630		RP	LAND	16,900.00	16,900.00	16,900.00	16,900.00
N CHURCH ST	MD-16-183.06-01-57	.00-000			Total	18,000.00	18,000.00	18,000.00	18,000.00
CAMPBELL, MATRETHIA	28730	28730		RP	LAND	18,000.00	18,000.00	18,000.00	18,000.00
N CHURCH ST	MD-16-183.06-01-65	.00-000			Total	15,100.00	15,100.00	15,100.00	15,100.00
LEGRAND, ROMANITA	28810	28810		RP	LAND	15,100.00	15,100.00	15,100.00	15,100.00
N CHURCH ST	MD-16-183.06-02-08	.02-000			Total	122,800.00	122,800.00	122,800.00	122,800.00
SQUARE & COMPASS CLUB	29090	29090		RP	LAND	122,800.00	122,800.00	122,800.00	122,800.00
					EXMT	122,800.00	122,800.00	122,800.00	122,800.00
N CHURCH ST	MD-16-183.06-02-12	.00-000			Total	138,700.00	138,700.00	138,700.00	138,700.00
MILFORD SCHOOL DISTRICT	29240	29240		RP	LAND	138,700.00	138,700.00	138,700.00	138,700.00
					EXMT	138,700.00	138,700.00	138,700.00	138,700.00
N CHURCH ST	MD-16-183.06-02-13	.00-000			Total	198,000.00	198,000.00	198,000.00	198,000.00
MILFORD SCHOOL DISTRICT	29250	29250		RP	LAND	198,000.00	198,000.00	198,000.00	198,000.00
					EXMT	198,000.00	198,000.00	198,000.00	198,000.00
N CHURCH ST	MD-16-183.10-01-71	.00-000			Total	58,100.00	58,100.00	58,100.00	58,100.00
AVENUE UNITED METHODIST CHUR	33570	33570		RP	LAND	47,500.00	47,500.00	47,500.00	47,500.00
					IMPV	10,600.00	10,600.00	10,600.00	10,600.00
					EXMT	58,100.00	58,100.00	58,100.00	58,100.00
10 N CHURCH ST	MD-16-183.10-01-72	.00-000			Total	242,800.00	242,800.00	242,800.00	242,800.00
DE OZ PROPERTY MANAGEMENT LL	33580	33580		RP	LAND	113,500.00	113,500.00	113,500.00	113,500.00
					IMPV	129,300.00	129,300.00	129,300.00	129,300.00
11 N CHURCH ST	MD-16-183.10-04-69	.00-000			Total	72,500.00	72,500.00	72,500.00	72,500.00
DE OZ PROPERTY MANAGEMENT LL	36090	36090		RP	LAND	66,500.00	66,500.00	66,500.00	66,500.00
					IMPV	6,000.00	6,000.00	6,000.00	6,000.00
18 N CHURCH ST	MD-16-183.10-01-70	.00-000			Total	134,000.00	134,000.00	134,000.00	134,000.00
AVENUE UNITED METHODIST CHUR	33560	33560		RP	LAND	51,200.00	51,200.00	51,200.00	51,200.00
					IMPV	82,800.00	82,800.00	82,800.00	82,800.00
					EXMT	134,000.00	134,000.00	134,000.00	134,000.00
20 N CHURCH ST	MD-16-183.10-01-69	.00-000			Total	2,971,800.00	2,971,800.00	2,971,800.00	2,876,200.00
AVENUE UNITED METHODIST CHUR	33550	33550		RP	LAND	265,500.00	265,500.00	265,500.00	265,500.00

Property Address / Owner Name	PIN / Tax A/C ID	Location ID	Acres	Roll	Valuation Code	Present Tax Roll Current	Present Tax Roll Original	Prior Tax Roll Current	Prior Tax Roll Original
20 N CHURCH ST	MD-16-183.10-01-69		.00-000		Total	2,971,800.00	2,971,800.00	2,971,800.00	2,876,200.00
AVENUE UNITED METHODIST CHUR	33550	33550		RP	IMPV	2,706,300.00	2,706,300.00	2,706,300.00	2,610,700.00
					EXMT	2,971,800.00	2,971,800.00	2,971,800.00	2,876,200.00
23 N CHURCH ST	MD-16-183.10-04-67		.00-000		Total	302,700.00	264,000.00	264,000.00	264,000.00
TRUE DELIVERANCE HOLINESS CH	36070	36070		RP	LAND	66,200.00	66,200.00	66,200.00	66,200.00
					IMPV	236,500.00	197,800.00	197,800.00	197,800.00
25 N CHURCH ST	MD-16-183.10-04-66		.00-000		Total	175,500.00	175,500.00	175,500.00	52,000.00
MADDEN, JANE N	36060	36060		RP	Net				26,000.00
					LAND	26,000.00	26,000.00	26,000.00	26,000.00
					IMPV	149,500.00	149,500.00	149,500.00	26,000.00
					EXMT	175,500.00	175,500.00	175,500.00	26,000.00
29 N CHURCH ST	MD-16-183.10-04-65		.00-000		Total	125,800.00	125,800.00	125,800.00	125,800.00
MADDEN, JANE N	36050	36050		RP	LAND	19,200.00	19,200.00	19,200.00	19,200.00
					IMPV	106,600.00	106,600.00	106,600.00	106,600.00
104 N CHURCH ST	MD-16-183.10-02-78		.00-000		Total	60,400.00	60,400.00	60,400.00	60,400.00
DAVIS, LATRICIA	34390	34390		RP	LAND	14,900.00	14,900.00	14,900.00	14,900.00
					IMPV	45,500.00	45,500.00	45,500.00	45,500.00
107 N CHURCH ST	MD-16-183.10-02-62		.00-000		Total	74,300.00	74,300.00	74,300.00	74,300.00
DUVALIER, LOUIS & ANNE	34210	34210		RP	LAND	16,300.00	16,300.00	16,300.00	16,300.00
					IMPV	58,000.00	58,000.00	58,000.00	58,000.00
108 N CHURCH ST	MD-16-183.10-02-59		.00-000		Total	73,200.00	73,200.00	73,200.00	73,200.00
KAYSID LLC	34170	34170		RP	LAND	17,500.00	17,500.00	17,500.00	17,500.00
					IMPV	55,700.00	55,700.00	55,700.00	55,700.00
110 N CHURCH ST	MD-16-183.10-02-60		.00-000		Total	86,000.00	86,000.00	86,000.00	86,000.00
DESIGN ADVANTAGE LLC	34190	34190		RP	LAND	15,000.00	15,000.00	15,000.00	15,000.00
					IMPV	71,000.00	71,000.00	71,000.00	71,000.00
201 N CHURCH ST	MD-16-183.10-02-53		.00-000		Total	106,700.00	106,700.00	106,700.00	106,700.00
KELLAM, PATSY L	34110	34110		RP	LAND	18,900.00	18,900.00	18,900.00	18,900.00
					IMPV	87,800.00	87,800.00	87,800.00	87,800.00
207 N CHURCH ST	MD-16-183.10-02-43		.00-000		Total	133,100.00	133,100.00	133,100.00	31,600.00
SHOCKLEY JR, JEFFREY W & DON	34020	34020		RP	Net				15,800.00
					LAND	15,800.00	15,800.00	15,800.00	15,800.00
					IMPV	117,300.00	117,300.00	117,300.00	15,800.00
					EXMT	133,100.00	133,100.00	133,100.00	15,800.00
305 N CHURCH ST	MD-16-183.10-02-28		.00-000		Total	151,900.00	151,900.00	151,900.00	151,900.00
LEGROS, DILIANA	33880	33880		RP	LAND	18,700.00	18,700.00	18,700.00	18,700.00
					IMPV	133,200.00	133,200.00	133,200.00	133,200.00
306 N CHURCH ST	MD-16-183.10-02-33		.00-000		Total	153,400.00	153,400.00	153,400.00	35,600.00
HARRELL, VERONICA J	33920	33920		RP	Net				17,800.00
					LAND	17,800.00	17,800.00	17,800.00	17,800.00
					IMPV	135,600.00	135,600.00	135,600.00	17,800.00

Property Address / Owner Name	PIN / Tax A/C ID	Location ID	Acres	Roll	Valuation Code	Present Tax Roll Current	Present Tax Roll Original	Prior Tax Roll Current	Prior Tax Roll Original
306 N CHURCH ST	MD-16-183.10-02-33		.00-000		Total	153,400.00	153,400.00	153,400.00	35,600.00
HARRELL, VERONICA J	33920	33920		RP	Net				17,800.00
					EXMT	153,400.00	153,400.00	153,400.00	17,800.00
307 N CHURCH ST	MD-16-183.10-02-30		.00-000		Total	52,000.00	52,000.00	52,000.00	52,000.00
DESIGN ADVANTAGE LLC	33890	33890		RP	LAND	17,700.00	17,700.00	17,700.00	17,700.00
					IMPV	34,300.00	34,300.00	34,300.00	34,300.00
309 N CHURCH ST	MD-16-183.10-02-31		.00-000		Total	61,700.00	61,700.00	61,700.00	61,700.00
YOUNG, MABEL A	33900	33900		RP	LAND	15,300.00	15,300.00	15,300.00	15,300.00
					IMPV	46,400.00	46,400.00	46,400.00	46,400.00
310 N CHURCH ST	MD-16-183.10-02-32		.00-000		Total	30,100.00	30,100.00	30,100.00	30,100.00
BETHEL AFRICAN METHODIST CHU	33910	33910		RP	LAND	30,100.00	30,100.00	30,100.00	30,100.00
					EXMT	30,100.00	30,100.00	30,100.00	30,100.00
311 N CHURCH ST	MD-16-183.10-02-17		.00-000		Total	127,600.00	127,600.00	127,600.00	127,600.00
DIAZ-PENA, JULLY R	33780	33780		RP	LAND	21,200.00	21,200.00	21,200.00	21,200.00
					IMPV	106,400.00	106,400.00	106,400.00	106,400.00
316 N CHURCH ST	MD-16-183.10-02-15		.00-000		Total	20,000.00	20,000.00	20,000.00	20,000.00
BETHEL AFRICAN METHODIST CHU	33760	33760		RP	LAND	20,000.00	20,000.00	20,000.00	20,000.00
					EXMT	20,000.00	20,000.00	20,000.00	20,000.00
400 N CHURCH ST	MD-16-183.10-02-06		.00-000		Total	16,300.00	16,300.00	16,300.00	16,300.00
SANCHEZ, DANIEL	33670	33670		RP	LAND	16,300.00	16,300.00	16,300.00	16,300.00
400 N CHURCH ST	MD-16-183.10-02-07		.00-000		Total	63,600.00	63,600.00	63,600.00	63,600.00
MARTINEZ, ROGELIO & SANCHEZ,	33680	33680		RP	LAND	16,300.00	16,300.00	16,300.00	16,300.00
					IMPV	47,300.00	47,300.00	47,300.00	47,300.00
401 N CHURCH ST	MD-16-183.06-01-52		.00-000		Total	72,300.00	72,300.00	72,300.00	72,300.00
VELAZQUEZ, MARIO	28680	28680		RP	LAND	18,200.00	18,200.00	18,200.00	18,200.00
					IMPV	54,100.00	54,100.00	54,100.00	54,100.00
407 N CHURCH ST	MD-16-183.06-01-54		.00-000		Total	190,100.00	190,100.00	190,100.00	185,200.00
E GRAY INVESTMENTS LLC	28700	28700		RP	Net				22,900.00
					LAND	22,900.00	22,900.00	22,900.00	22,900.00
					IMPV	167,200.00	167,200.00	167,200.00	162,300.00
					EXMT	190,100.00	190,100.00	190,100.00	162,300.00
409 N CHURCH ST	MD-16-183.06-01-55		.00-000		Total	71,300.00	71,300.00	71,300.00	71,300.00
PARKER, DUSTIN	28710	28710		RP	LAND	20,300.00	20,300.00	20,300.00	20,300.00
					IMPV	51,000.00	51,000.00	51,000.00	51,000.00
411 N CHURCH ST	MD-16-183.06-01-56		.00-000		Total	18,100.00	18,100.00	18,100.00	18,100.00
PROPERTIES R & F LLC	28720	28720		RP	LAND	18,100.00	18,100.00	18,100.00	18,100.00
419 N CHURCH ST	MD-16-183.06-01-58		.00-000		Total	147,000.00	147,000.00	147,000.00	147,000.00
CAMPBELL, MICHAEL	28740	28740		RP	LAND	17,800.00	17,800.00	17,800.00	17,800.00
					IMPV	129,200.00	129,200.00	129,200.00	129,200.00
421 N CHURCH ST	MD-16-183.06-01-60		.00-000		Total	150,400.00	150,400.00	150,400.00	40,600.00
ALEXIS, FRANCELENE	28760	28760		RP	Net				20,300.00

Property Address / Owner Name	PIN / Tax A/C ID	Location ID	Acres	Roll	Valuation Code	Present Tax Roll Current	Present Tax Roll Original	Prior Tax Roll Current	Prior Tax Roll Original
421 N CHURCH ST	MD-16-183.06-01-60		.00-000		Total	150,400.00	150,400.00	150,400.00	40,600.00
ALEXIS, FRANCELENE	28760	28760		RP	Net				20,300.00
					LAND	22,300.00	22,300.00	22,300.00	20,300.00
					IMPV	128,100.00	128,100.00	128,100.00	20,300.00
					EXMT	150,400.00	150,400.00	150,400.00	20,300.00
423 N CHURCH ST	MD-16-183.06-01-61		.00-000		Total	153,500.00	153,500.00	153,500.00	153,500.00
BAIRD, STEPHEN L & CYNTHIA L	28770	28770		RP	LAND	25,000.00	25,000.00	25,000.00	25,000.00
					IMPV	128,500.00	128,500.00	128,500.00	128,500.00
					EXMT	153,500.00	153,500.00	153,500.00	153,500.00
425 N CHURCH ST	MD-16-183.06-01-62		.00-000		Total	39,300.00	39,300.00	39,300.00	39,300.00
STEWART, JUDITH PHILLIPS	28780	28780		RP	LAND	28,100.00	28,100.00	28,100.00	28,100.00
					IMPV	11,200.00	11,200.00	11,200.00	11,200.00
429 N CHURCH ST	MD-16-183.06-01-63		.00-000		Total	89,500.00	89,500.00	89,500.00	61,600.00
HOYT, SPENCER B	28790	28790		RP	LAND	20,300.00	20,300.00	20,300.00	29,000.00
					IMPV	69,200.00	69,200.00	69,200.00	32,600.00
431 N CHURCH ST	MD-16-183.06-01-64		.00-000		Total	59,100.00	59,100.00	59,100.00	59,100.00
LUCAS, LOWANDA	28800	28800		RP	LAND	20,200.00	20,200.00	20,200.00	20,200.00
					IMPV	38,900.00	38,900.00	38,900.00	38,900.00
449 N CHURCH ST	MD-16-183.06-01-66		.00-000		Total	78,900.00	78,900.00	78,900.00	78,900.00
TAYLOR, MICHAEL K	28820	28820		RP	LAND	22,500.00	22,500.00	22,500.00	22,500.00
					IMPV	56,400.00	56,400.00	56,400.00	56,400.00
500 N CHURCH ST	MD-16-183.06-01-50		.00-000		Total	64,600.00	64,600.00	64,600.00	64,600.00
WILLIAMS, ERICA M & ALFORNZO	28660	28660		RP	LAND	16,900.00	16,900.00	16,900.00	16,900.00
					IMPV	47,700.00	47,700.00	47,700.00	47,700.00
502 N CHURCH ST	MD-16-183.06-01-49		.00-000		Total	68,000.00	68,000.00	68,000.00	68,000.00
LEGROS, DILIANA	28650	28650		RP	LAND	16,900.00	16,900.00	16,900.00	16,900.00
					IMPV	51,100.00	51,100.00	51,100.00	51,100.00
504 N CHURCH ST	MD-16-183.06-01-48		.00-000		Total	62,300.00	62,300.00	62,300.00	62,300.00
LEGROS, DILIANA	28640	28640		RP	LAND	16,900.00	16,900.00	16,900.00	16,900.00
					IMPV	45,400.00	45,400.00	45,400.00	45,400.00
510 N CHURCH ST	MD-16-183.06-01-45		.00-000		Total	16,900.00	16,900.00	16,900.00	16,900.00
MAUTISTE LLC	28620	28620		RP	LAND	16,900.00	16,900.00	16,900.00	16,900.00
512 N CHURCH ST	MD-16-183.06-01-44		.00-000		Total	63,800.00	63,800.00	63,800.00	63,800.00
WAITE, CHARLOTTE A	28610	28610		RP	LAND	16,900.00	16,900.00	16,900.00	16,900.00
					IMPV	46,900.00	46,900.00	46,900.00	46,900.00
514 N CHURCH ST	MD-16-183.06-01-43		.00-000		Total	81,300.00	81,300.00	81,300.00	81,300.00
JEAN, WILNER & JOSETTE	28600	28600		RP	LAND	14,500.00	14,500.00	14,500.00	14,500.00
					IMPV	66,800.00	66,800.00	66,800.00	66,800.00
516 N CHURCH ST	MD-16-183.06-01-41		.00-000		Total	88,100.00	88,100.00	88,100.00	88,100.00
F A FOUNTAIN PROPERTIES LLC	28580	28580		RP	LAND	16,900.00	16,900.00	16,900.00	16,900.00

Property Address / Owner Name	PIN / Tax A/C ID	Location ID	Acres	Roll	Valuation Code	Present Tax Roll Current	Present Tax Roll Original	Prior Tax Roll Current	Prior Tax Roll Original
516 N CHURCH ST	MD-16-183.06-01-41		.00-000		Total	88,100.00	88,100.00	88,100.00	88,100.00
F A FOUNTAIN PROPERTIES LLC	28580	28580		RP	IMPV	71,200.00	71,200.00	71,200.00	71,200.00
518 N CHURCH ST	MD-16-183.06-01-39		.00-000		Total	232,700.00	232,700.00	232,700.00	232,700.00
CITY OF MILFORD - HEAD START	28570	28570		RP	LAND	27,500.00	27,500.00	27,500.00	27,500.00
					IMPV	205,200.00	205,200.00	205,200.00	205,200.00
					EXMT	232,700.00	232,700.00	232,700.00	232,700.00
600 N CHURCH ST	MD-16-183.06-02-23		.00-000		Total	976,100.00	976,100.00	976,100.00	976,100.00
MT ENON BAPTIST CHURCH	29350	29350		RP	LAND	133,100.00	133,100.00	133,100.00	133,100.00
					IMPV	843,000.00	843,000.00	843,000.00	843,000.00
					EXMT	976,100.00	976,100.00	976,100.00	976,100.00
602 N CHURCH ST A	MD-16-183.06-02-08		.14-000		Total	114,500.00	114,500.00	114,500.00	114,500.00
PEOPLE'S PLACE PROPERTIES, I	79910	79910		RP	LAND	21,000.00	21,000.00	21,000.00	21,000.00
					IMPV	93,500.00	93,500.00	93,500.00	93,500.00
					EXMT	114,500.00	114,500.00	114,500.00	114,500.00
602 N CHURCH ST B	MD-16-183.06-02-08		.08-000		Total	135,500.00	135,500.00	135,500.00	135,500.00
PEOPLE'S PLACE PROPERTIES, I	29150	29150		RP	LAND	24,700.00	24,700.00	24,700.00	24,700.00
					IMPV	110,800.00	110,800.00	110,800.00	110,800.00
					EXMT	135,500.00	135,500.00	135,500.00	135,500.00
604 N CHURCH ST	MD-16-183.06-02-08		.05-000		Total	99,400.00	99,400.00	99,400.00	99,400.00
FRANKLIN, TERESA M	29120	29120		RP	LAND	25,900.00	25,900.00	25,900.00	25,900.00
					IMPV	73,500.00	73,500.00	73,500.00	73,500.00
606 N CHURCH ST	MD-16-183.06-02-08		.00-000		Total	106,200.00	106,200.00	106,200.00	106,200.00
BECTON, SHERRON COOPER	29070	29070		RP	LAND	25,300.00	25,300.00	25,300.00	25,300.00
					IMPV	80,900.00	80,900.00	80,900.00	80,900.00
620 N CHURCH ST	MD-16-183.06-02-08		.01-000		Total	187,500.00	187,500.00	187,500.00	187,500.00
SQUARE & COMPASS CLUB	29080	29080		RP	LAND	51,300.00	51,300.00	51,300.00	51,300.00
					IMPV	136,200.00	136,200.00	136,200.00	136,200.00
					EXMT	187,500.00	187,500.00	187,500.00	187,500.00
715 N CHURCH ST	MD-16-183.06-02-10		.00-000		Total	122,900.00	122,900.00	122,900.00	122,900.00
HOLMES, THERESA	29220	29220		RP	LAND	25,600.00	25,600.00	25,600.00	25,600.00
					IMPV	97,300.00	97,300.00	97,300.00	97,300.00
715 N CHURCH ST	MD-16-183.06-02-11		.00-000		Total	25,600.00	25,600.00	25,600.00	25,600.00
HOLMES, THERESA	29230	29230		RP	LAND	25,600.00	25,600.00	25,600.00	25,600.00
717 N CHURCH ST	MD-16-183.06-02-09		.00-000		Total	88,200.00	88,200.00	88,200.00	88,200.00
FRAZIER, TONYA	29210	29210		RP	LAND	24,500.00	24,500.00	24,500.00	24,500.00
					IMPV	63,700.00	63,700.00	63,700.00	63,700.00
906 N CHURCH ST	MD-16-174.18-01-14		.00-000		Total	133,300.00	133,300.00	133,300.00	133,300.00
KRUMM, LARRY M & NORMA J	26160	26160		RP	LAND	34,300.00	34,300.00	34,300.00	34,300.00
					IMPV	99,000.00	99,000.00	99,000.00	99,000.00
908 N CHURCH ST	MD-16-174.18-01-13		.00-000		Total	154,900.00	154,900.00	154,900.00	154,900.00
PEOPLE'S PLACE PROPERTIES, I	26150	26150		RP					

Property Address / Owner Name	PIN / Tax A/C ID	Location ID	Acres	Roll	Valuation Code	Present Tax Roll Current	Present Tax Roll Original	Prior Tax Roll Current	Prior Tax Roll Original
908 N CHURCH ST	MD-16-174.18-01-13		.00-000		Total	154,900.00	154,900.00	154,900.00	154,900.00
PEOPLE'S PLACE PROPERTIES, I	26150	26150		RP	LAND	45,000.00	45,000.00	45,000.00	45,000.00
					IMPV	109,900.00	109,900.00	109,900.00	109,900.00
					EXMT	154,900.00	154,900.00	154,900.00	154,900.00
S CHURCH ST	1 -30-1	.20- -042	.00-		Total	24,200.00	24,200.00	24,200.00	24,200.00
NELSON, CHRISTOPHER J	2030	2030		RP	LAND	24,200.00	24,200.00	24,200.00	24,200.00
					EXMT	24,200.00	24,200.00	24,200.00	24,200.00
103 S CHURCH ST	1 -30-1	.20- -030	.00-		Total	86,800.00	86,800.00	86,800.00	86,800.00
CROWLEY, MICHELE CRONIN	1880	1880		RP	LAND	34,900.00	34,900.00	34,900.00	34,900.00
					IMPV	51,900.00	51,900.00	51,900.00	51,900.00
105 S CHURCH ST	1 -30-1	.20- -031	.00-		Total	161,300.00	161,300.00	161,300.00	161,300.00
ORSINI, JOHN A & MARGARET A	1890	1890		RP	LAND	39,300.00	39,300.00	39,300.00	39,300.00
					IMPV	122,000.00	122,000.00	122,000.00	122,000.00
106 S CHURCH ST	1 -30-1	.20- -042	.01-		Total	202,700.00	202,700.00	202,700.00	202,700.00
SMITH IV, NORMAN THOMAS & ME	2040	2040		RP	LAND	41,300.00	41,300.00	41,300.00	41,300.00
					IMPV	161,400.00	161,400.00	161,400.00	161,400.00
107 S CHURCH ST	1 -30-1	.20- -032	.00-		Total	184,100.00	184,100.00	184,100.00	184,100.00
SCOTT, CHELSEA & EDWARD D DA	1900	1900		RP	LAND	39,300.00	39,300.00	39,300.00	39,300.00
					IMPV	144,800.00	144,800.00	144,800.00	144,800.00
108 S CHURCH ST	1 -30-1	.20- -041	.00-		Total	92,000.00	92,000.00	92,000.00	92,000.00
CRUZ, MARIO RAMIREZ & MARIA	2020	2020		RP	LAND	37,300.00	37,300.00	37,300.00	37,300.00
					IMPV	54,700.00	54,700.00	54,700.00	54,700.00
109 S CHURCH ST	1 -30-1	.20- -033	.00-		Total	181,900.00	181,900.00	181,900.00	181,900.00
PIERRE, KENILA	1910	1910		RP	LAND	40,700.00	40,700.00	40,700.00	40,700.00
					IMPV	141,200.00	141,200.00	141,200.00	141,200.00
111 S CHURCH ST	1 -30-1	.20- -038	.01-		Total	146,800.00	146,800.00	146,800.00	102,400.00
CARR, SARAH & JONAH M DELASA	1960	1960		RP	LAND	40,000.00	40,000.00	40,000.00	40,000.00
					IMPV	106,800.00	106,800.00	106,800.00	62,400.00
113 S CHURCH ST	1 -30-1	.20- -038	.02-		Total	149,800.00	149,800.00	149,800.00	149,800.00
HORNBECK, TIMOTHY	1970	1970		RP	LAND	48,200.00	48,200.00	48,200.00	48,200.00
					IMPV	101,600.00	101,600.00	101,600.00	101,600.00
CHURCH HILL RD	MD-16-173.00-01-01		.00-000		Total	2,884,300.00	2,884,300.00	2,884,300.00	2,884,300.00
CITY OF MILFORD	22920	22920		RP	LAND	2,884,300.00	2,884,300.00	2,884,300.00	2,884,300.00
					EXMT	2,884,300.00	2,884,300.00	2,884,300.00	2,884,300.00
144 CHURCH HILL RD	MD-16-173.00-01-05		.02-000		Total	345,800.00	345,800.00	345,800.00	345,800.00
PRIMOS, NOEL E & ANDREA L	23240	23240		RP	LAND	46,900.00	46,900.00	46,900.00	46,900.00
					IMPV	298,900.00	298,900.00	298,900.00	298,900.00
166 CHURCH HILL RD	MD-16-173.00-01-05		.00-000		Total	196,800.00	196,800.00	196,800.00	196,800.00
GRINER, DONNA L-TRUSTEE	23220	23220		RP	LAND	55,200.00	55,200.00	55,200.00	55,200.00
					IMPV	141,600.00	141,600.00	141,600.00	141,600.00

Property Address / Owner Name	PIN / Tax A/C ID	Location ID	Acres	Roll	Valuation Code	Present Tax Roll Current	Present Tax Roll Original	Prior Tax Roll Current	Prior Tax Roll Original
192 CHURCH HILL RD	MD-16-173.00-01-05		.01-000		Total	283,400.00	283,400.00	283,400.00	283,400.00
MILLER, IVAN DUANE	23230	23230		RP	LAND	31,400.00	31,400.00	31,400.00	31,400.00
					IMPV	252,000.00	252,000.00	252,000.00	252,000.00
E CLARKE AVE	3 -30-10 .08- -074		.00-		Total	24,300.00	24,300.00	24,300.00	24,300.00
ROGERS, CHARLES J & LUCILLE	7910	7910		RP	LAND	24,300.00	24,300.00	24,300.00	24,300.00
6 E CLARKE AVE	3 -30-10 .08- -003		.00-		Total	208,600.00	196,200.00	196,200.00	196,200.00
WALLS-CULOTTA, SANDRA L - TR	7150	7150		RP	LAND	41,400.00	41,400.00	41,400.00	41,400.00
					IMPV	167,200.00	154,800.00	154,800.00	154,800.00
8 E CLARKE AVE	3 -30-10 .08- -004		.00-		Total	209,800.00	183,100.00	183,100.00	182,100.00
MALONEY, SHELLEY R	7160	7160		RP	LAND	49,100.00	49,100.00	49,100.00	49,100.00
					IMPV	160,700.00	134,000.00	134,000.00	133,000.00
10 E CLARKE AVE	3 -30-10 .08- -005		.01-		Total	191,000.00	191,000.00	191,000.00	191,000.00
ROBERTS, CRAIG D	7180	7180		RP	LAND	47,200.00	47,200.00	47,200.00	47,200.00
					IMPV	143,800.00	143,800.00	143,800.00	143,800.00
11 E CLARKE AVE	3 -30-10 .08- -010		.00-		Total	141,000.00	141,000.00	141,000.00	141,000.00
LEBRIGHT, JOYCE & DANIEL T	7210	7210		RP	LAND	41,200.00	41,200.00	41,200.00	41,200.00
					IMPV	99,800.00	99,800.00	99,800.00	99,800.00
12 E CLARKE AVE	3 -30-10 .08- -005		.00-		Total	191,200.00	191,200.00	191,200.00	191,200.00
DAMTOFT, BRADLEY C	7170	7170		RP	LAND	51,700.00	51,700.00	51,700.00	51,700.00
					IMPV	139,500.00	139,500.00	139,500.00	139,500.00
13 E CLARKE AVE	3 -30-10 .08- -009		.00-		Total	136,700.00	136,700.00	136,700.00	136,700.00
SHERWOOD, RICHARD M & CAROL	7200	7200		RP	LAND	42,200.00	42,200.00	42,200.00	42,200.00
					IMPV	94,500.00	94,500.00	94,500.00	94,500.00
15 E CLARKE AVE	3 -30-10 .08- -018		.02-		Total	289,500.00	289,500.00	289,500.00	289,500.00
FULTON, ANDREW & AMANDA	7320	7320		RP	LAND	51,400.00	51,400.00	51,400.00	51,400.00
					IMPV	238,100.00	238,100.00	238,100.00	238,100.00
17 E CLARKE AVE	3 -30-10 .08- -006		.00-		Total	152,400.00	152,400.00	152,400.00	152,400.00
CALA, LUIS E & PATRICIA	7190	7190		RP	LAND	41,400.00	41,400.00	41,400.00	41,400.00
					IMPV	111,000.00	111,000.00	111,000.00	111,000.00
19 E CLARKE AVE	3 -30-10 .08- -006		.01-		Total	200,400.00	200,400.00	200,400.00	200,400.00
JONES, CHRISTINE A & ARNOLDO	96860	96860		RP	LAND	41,900.00	41,900.00	41,900.00	41,900.00
					IMPV	158,500.00	158,500.00	158,500.00	158,500.00
102 E CLARKE AVE	3 -30-10 .08- -083		.00-		Total	80,300.00	80,300.00	80,300.00	80,300.00
WILEY, JOSEPH E & RENATE K	8000	8000		RP	LAND	30,400.00	30,400.00	30,400.00	30,400.00
					IMPV	49,900.00	49,900.00	49,900.00	49,900.00
103 E CLARKE AVE	3 -30-10 .08- -081		.01-		Total	128,100.00	128,100.00	128,100.00	128,100.00
WHITE, ROY E II & MARIAN F	7980	7980		RP	LAND	30,400.00	30,400.00	30,400.00	30,400.00
					IMPV	97,700.00	97,700.00	97,700.00	97,700.00
104 E CLARKE AVE	3 -30-10 .08- -084		.00-		Total	76,600.00	76,600.00	76,600.00	76,600.00
DELVA, LUCSEN	8010	8010		RP					

Property Address / Owner Name	PIN / Tax A/C ID	Location ID	Acres	Roll	Valuation Code	Present Tax Roll Current	Present Tax Roll Original	Prior Tax Roll Current	Prior Tax Roll Original
104 E CLARKE AVE	3 -30-10 .08- -084		.00-		Total	76,600.00	76,600.00	76,600.00	76,600.00
DELVA, LUCSEN	8010	8010		RP	LAND	30,400.00	30,400.00	30,400.00	30,400.00
					IMPV	46,200.00	46,200.00	46,200.00	46,200.00
105 E CLARKE AVE	3 -30-10 .08- -073		.00-		Total	113,700.00	113,700.00	113,700.00	113,800.00
ROGERS, CHARLES J & LUCILLE	7900	7900		RP	LAND	30,400.00	30,400.00	30,400.00	30,400.00
					IMPV	83,300.00	83,300.00	83,300.00	83,400.00
200 E CLARKE AVE	3 -30-10 .08- -085		.00-		Total	80,500.00	80,500.00	80,500.00	80,500.00
FOX, WILLIAM J JR & PHYLLIS	8020	8020		RP	LAND	30,400.00	30,400.00	30,400.00	30,400.00
					IMPV	50,100.00	50,100.00	50,100.00	50,100.00
201 E CLARKE AVE	3 -30-10 .08- -072		.02-		Total	120,400.00	120,400.00	120,400.00	120,400.00
SABIA, TIMOTHY J & MELISSA A	7880	7880		RP	LAND	29,600.00	29,600.00	29,600.00	29,600.00
					IMPV	90,800.00	90,800.00	90,800.00	90,800.00
202 E CLARKE AVE	3 -30-10 .08- -086		.00-		Total	92,800.00	92,800.00	92,800.00	92,800.00
BOYD, SUZANN E	8030	8030		RP	LAND	30,400.00	30,400.00	30,400.00	30,400.00
					IMPV	62,400.00	62,400.00	62,400.00	62,400.00
203 E CLARKE AVE	3 -30-10 .08- -072		.03-		Total	106,300.00	106,300.00	106,300.00	106,300.00
COHEE, JILL N	7890	7890		RP	LAND	29,600.00	29,600.00	29,600.00	29,600.00
					IMPV	76,700.00	76,700.00	76,700.00	76,700.00
204 E CLARKE AVE	3 -30-11 .05- -179		.00-		Total	92,400.00	92,400.00	92,400.00	92,400.00
MESSICK, MATTHEW R	15130	15130		RP	LAND	30,300.00	30,300.00	30,300.00	30,300.00
					IMPV	62,100.00	62,100.00	62,100.00	62,100.00
205 E CLARKE AVE	3 -30-10 .08- -072		.01-		Total	109,400.00	109,400.00	109,400.00	109,400.00
PURNELL, TAWANNA J	7870	7870		RP	LAND	29,600.00	29,600.00	29,600.00	29,600.00
					IMPV	79,800.00	79,800.00	79,800.00	79,800.00
206 E CLARKE AVE	3 -30-11 .05- -180		.00-		Total	101,300.00	101,300.00	101,300.00	101,300.00
WAUDBY, DONNA M	15140	15140		RP	LAND	30,500.00	30,500.00	30,500.00	30,500.00
					IMPV	70,800.00	70,800.00	70,800.00	70,800.00
207 E CLARKE AVE	3 -30-11 .05- -228		.00-		Total	110,400.00	110,400.00	110,400.00	110,400.00
PIPER, MARK R	15680	15680		RP	LAND	29,600.00	29,600.00	29,600.00	29,600.00
					IMPV	80,800.00	80,800.00	80,800.00	80,800.00
209 E CLARKE AVE	3 -30-11 .05- -222		.00-		Total	107,900.00	107,900.00	107,900.00	107,900.00
WIEDER, SUMMER LYNN & ERIC V	15590	15590		RP	LAND	30,600.00	30,600.00	30,600.00	30,600.00
					IMPV	77,300.00	77,300.00	77,300.00	77,300.00
1 W CLARKE AVE	1 -30-3 .08- -080		.00-		Total	305,200.00	305,200.00	305,200.00	305,200.00
PICKRELL, DAVID L & MARCIA R	4530	4530		RP	LAND	42,600.00	42,600.00	42,600.00	42,600.00
					IMPV	262,600.00	262,600.00	262,600.00	262,600.00
2 W CLARKE AVE	1 -30-3 .08- -043		.00-		Total	180,100.00	180,100.00	180,100.00	180,100.00
NAGY, SCOTT MICHAEL - TRUSTE	4150	4150		RP	LAND	41,500.00	41,500.00	41,500.00	41,500.00
					IMPV	138,600.00	138,600.00	138,600.00	138,600.00
3 W CLARKE AVE	1 -30-3 .08- -079		.00-		Total	128,000.00	128,000.00	128,000.00	128,000.00
HORNEY, MARYVONE A & MICHAEL	4520	4520		RP					

Property Address / Owner Name	PIN / Tax A/C ID	Location ID	Acres	Roll	Valuation Code	Present Tax Roll Current	Present Tax Roll Original	Prior Tax Roll Current	Prior Tax Roll Original
3 W CLARKE AVE	1 -30-3 .08- -079		.00-		Total	128,000.00	128,000.00	128,000.00	128,000.00
HORNEY, MARYVONE A & MICHAEL	4520	4520		RP	LAND	36,900.00	36,900.00	36,900.00	36,900.00
					IMPV	91,100.00	91,100.00	91,100.00	91,100.00
4 W CLARKE AVE	1 -30-3 .08- -044		.00-		Total	178,000.00	178,000.00	178,000.00	178,000.00
KITZMILLER, ARTHUR L & COLLE	4160	4160		RP	LAND	40,900.00	40,900.00	40,900.00	40,900.00
					IMPV	137,100.00	137,100.00	137,100.00	137,100.00
5 W CLARKE AVE	1 -30-3 .08- -078		.00-		Total	110,500.00	110,500.00	110,500.00	110,500.00
BENDER, JOAN	4510	4510		RP	LAND	40,700.00	40,700.00	40,700.00	40,700.00
					IMPV	69,800.00	69,800.00	69,800.00	69,800.00
6 W CLARKE AVE	1 -30-3 .08- -045		.00-		Total	258,800.00	258,800.00	258,800.00	258,800.00
OLIVERAS, ALEXIS	4170	4170		RP	LAND	42,000.00	42,000.00	42,000.00	42,000.00
					IMPV	216,800.00	216,800.00	216,800.00	216,800.00
7 W CLARKE AVE	1 -30-3 .08- -077		.00-		Total	184,600.00	184,600.00	184,600.00	184,600.00
BARRIOS DOMINGUEZ, YOUNGER O	4500	4500		RP	LAND	43,300.00	43,300.00	43,300.00	43,300.00
					IMPV	141,300.00	141,300.00	141,300.00	141,300.00
8 W CLARKE AVE	1 -30-3 .08- -046		.00-		Total	159,400.00	159,400.00	159,400.00	159,400.00
CHAMBERLIN, SHARON	4180	4180		RP	LAND	40,800.00	40,800.00	40,800.00	40,800.00
					IMPV	118,600.00	118,600.00	118,600.00	118,600.00
9 W CLARKE AVE	1 -30-3 .08- -076		.00-		Total	144,500.00	144,500.00	144,500.00	144,500.00
SHOCKLEY, JAMES D & NATALIE	4490	4490		RP	LAND	43,200.00	43,200.00	43,200.00	43,200.00
					IMPV	101,300.00	101,300.00	101,300.00	101,300.00
10 W CLARKE AVE	1 -30-3 .08- -047		.00-		Total	160,200.00	160,200.00	160,200.00	160,200.00
CLINE, DREW D & MELODY A	4190	4190		RP	LAND	42,400.00	42,400.00	42,400.00	42,400.00
					IMPV	117,800.00	117,800.00	117,800.00	117,800.00
11 W CLARKE AVE	1 -30-3 .08- -074		.00-		Total	170,200.00	170,200.00	170,200.00	170,200.00
JENKINS, GARRETT KNIGHT	4470	4470		RP	LAND	46,500.00	46,500.00	46,500.00	46,500.00
					IMPV	123,700.00	123,700.00	123,700.00	123,700.00
12 W CLARKE AVE	1 -30-3 .08- -048		.00-		Total	139,000.00	139,000.00	139,000.00	139,000.00
GILMORE, DANA	4200	4200		RP	LAND	44,100.00	44,100.00	44,100.00	44,100.00
					IMPV	94,900.00	94,900.00	94,900.00	94,900.00
13 W CLARKE AVE	1 -30-3 .08- -073		.00-		Total	168,300.00	168,300.00	168,300.00	168,300.00
STARKEY, ROBERT G. & KATHLEE	4460	4460		RP	LAND	42,200.00	42,200.00	42,200.00	42,200.00
					IMPV	126,100.00	126,100.00	126,100.00	126,100.00
14 W CLARKE AVE	1 -30-3 .08- -049		.00-		Total	195,000.00	195,000.00	195,000.00	195,000.00
REED, DAVID D	4210	4210		RP	LAND	40,800.00	40,800.00	40,800.00	40,800.00
					IMPV	154,200.00	154,200.00	154,200.00	154,200.00
15 W CLARKE AVE	1 -30-3 .08- -072		.00-		Total	294,900.00	294,900.00	294,900.00	294,900.00
DISKAU, HELENE A	4450	4450		RP	LAND	49,400.00	49,400.00	49,400.00	49,400.00
					IMPV	245,500.00	245,500.00	245,500.00	245,500.00
16 W CLARKE AVE	1 -30-3 .08- -050		.00-		Total	193,500.00	193,500.00	193,500.00	193,500.00
MULDROW, BENJAMIN M	4220	4220		RP					

Property Address / Owner Name	PIN / Tax A/C ID	Location ID	Acres	Roll	Valuation Code	Present Tax Roll Current	Present Tax Roll Original	Prior Tax Roll Current	Prior Tax Roll Original
16 W CLARKE AVE	1 -30-3 .08- -050		.00-		Total	193,500.00	193,500.00	193,500.00	193,500.00
MULDROW, BENJAMIN M	4220	4220		RP	LAND	46,800.00	46,800.00	46,800.00	46,800.00
					IMPV	146,700.00	146,700.00	146,700.00	146,700.00
18 W CLARKE AVE	1 -30-3 .08- -051		.00-		Total	177,100.00	177,100.00	177,100.00	177,100.00
RESCIGNO, ROBERT W & PATRICI	4230	4230		RP	LAND	51,700.00	51,700.00	51,700.00	51,700.00
					IMPV	125,400.00	125,400.00	125,400.00	125,400.00
19 W CLARKE AVE	1 -30-3 .08- -071		.00-		Total	275,600.00	275,600.00	275,600.00	275,600.00
WILKINS, D B	4440	4440		RP	LAND	53,400.00	53,400.00	53,400.00	53,400.00
					IMPV	222,200.00	222,200.00	222,200.00	222,200.00
20 W CLARKE AVE	1 -30-3 .08- -052		.00-		Total	190,300.00	190,300.00	190,300.00	190,300.00
PETERSON, MICHAEL & MEGAN C	4240	4240		RP	LAND	44,300.00	44,300.00	44,300.00	44,300.00
					IMPV	146,000.00	146,000.00	146,000.00	146,000.00
21 W CLARKE AVE	1 -30-3 .08- -060		.00-		Total	27,687,259.00	27,687,259.00	27,687,259.00	31,529,800.00
CLARKE AVENUE REALTY LLC	4320	4320		RP	LAND	202,700.00	202,700.00	202,700.00	202,700.00
					IMPV	27,484,559.00	27,484,559.00	27,484,559.00	31,327,100.00
22 W CLARKE AVE	1 -30-3 .08- -053		.00-		Total	100,400.00	100,400.00	100,400.00	100,400.00
GUTU, MIRCEA	4250	4250		RP	LAND	45,900.00	45,900.00	45,900.00	45,900.00
					IMPV	54,500.00	54,500.00	54,500.00	54,500.00
24 W CLARKE AVE	1 -30-3 .08- -054		.00-		Total	164,900.00	164,900.00	164,900.00	164,900.00
LAWSON, CLAUDIA RUTH	4260	4260		RP	LAND	50,300.00	50,300.00	50,300.00	50,300.00
					IMPV	114,600.00	114,600.00	114,600.00	114,600.00
28 W CLARKE AVE	1 -30-3 .08- -055		.00-		Total	245,400.00	245,400.00	245,400.00	245,400.00
SWEETMAN, TIMOTHY & EMILY	4270	4270		RP	LAND	53,000.00	53,000.00	53,000.00	53,000.00
					IMPV	192,400.00	192,400.00	192,400.00	192,400.00
30 W CLARKE AVE	1 -30-3 .08- -056		.00-		Total	149,200.00	149,200.00	149,200.00	149,200.00
DOOLEY, DAVID W	4280	4280		RP	LAND	40,500.00	40,500.00	40,500.00	40,500.00
					IMPV	108,700.00	108,700.00	108,700.00	108,700.00
32 W CLARKE AVE	1 -30-3 .08- -057		.00-		Total	144,500.00	144,500.00	144,500.00	144,500.00
MILLS, ROBERT	4290	4290		RP	LAND	40,200.00	40,200.00	40,200.00	40,200.00
					IMPV	104,300.00	104,300.00	104,300.00	104,300.00
34 W CLARKE AVE	1 -30-3 .08- -058		.00-		Total	114,500.00	114,500.00	114,500.00	114,500.00
SCHLABACH, HAMILTON MATTHEW	4300	4300		RP	LAND	40,200.00	40,200.00	40,200.00	40,200.00
					IMPV	74,300.00	74,300.00	74,300.00	74,300.00
36 W CLARKE AVE	1 -30-3 .08- -059		.00-		Total	149,000.00	149,000.00	149,000.00	149,000.00
DIMA X INC	4310	4310		RP	LAND	41,400.00	41,400.00	41,400.00	41,400.00
					IMPV	107,600.00	107,600.00	107,600.00	107,600.00
					EXMT	149,000.00	149,000.00	149,000.00	149,000.00
39 W CLARKE AVE	1 -30-3 .08- -026		.00-		Total	207,200.00	207,200.00	207,200.00	207,200.00
MILFORD PULMONARY ASSOCIATES	3980	3980		RP	LAND	48,800.00	48,800.00	48,800.00	48,800.00
					IMPV	158,400.00	158,400.00	158,400.00	158,400.00

Property Address / Owner Name	PIN / Tax A/C ID	Location ID	Acres	Roll	Valuation Code	Present Tax Roll Current	Present Tax Roll Original	Prior Tax Roll Current	Prior Tax Roll Original
304 CLAUDE ST	3 -30-11 .05- -046		.00-		Total	62,600.00	62,600.00	62,600.00	62,600.00
CASPER, BRIAN	13600	13600		RP	LAND	26,600.00	26,600.00	26,600.00	26,600.00
					IMPV	36,000.00	36,000.00	36,000.00	36,000.00
306 CLAUDE ST	3 -30-11 .05- -046		.01-		Total	62,600.00	62,600.00	62,600.00	62,600.00
SKINNER, JUDITH E - TRUSTEE	13590	13590		RP	LAND	26,600.00	26,600.00	26,600.00	26,600.00
					IMPV	36,000.00	36,000.00	36,000.00	36,000.00
308 CLAUDE ST	3 -30-11 .05- -047		.00-		Total	63,000.00	63,000.00	63,000.00	63,000.00
WATKINS, MARISSA & MATTHEW M	13610	13610		RP	LAND	27,000.00	27,000.00	27,000.00	27,000.00
					IMPV	36,000.00	36,000.00	36,000.00	36,000.00
4 CLEARVIEW DR	3 -30-15 .00- -160		.00-		Total	222,000.00	222,000.00	222,000.00	222,000.00
SCHMIDT, CARL R & OLIVIA L	40850	40850		RP	LAND	42,800.00	42,800.00	42,800.00	42,800.00
					IMPV	179,200.00	179,200.00	179,200.00	179,200.00
6 CLEARVIEW DR	3 -30-15 .00- -161		.00-		Total	218,500.00	218,500.00	218,500.00	218,500.00
BENTON, RONALD P & ROBIN K W	39420	39420		RP	LAND	42,800.00	42,800.00	42,800.00	42,800.00
					IMPV	175,700.00	175,700.00	175,700.00	175,700.00
8 CLEARVIEW DR	3 -30-15 .00- -162		.00-		Total	220,700.00	220,700.00	220,700.00	220,700.00
LEEPER, THOMAS & BRENDA	39430	39430		RP	LAND	42,800.00	42,800.00	42,800.00	42,800.00
					IMPV	177,900.00	177,900.00	177,900.00	177,900.00
10 CLEARVIEW DR	3 -30-15 .00- -163		.00-		Total	224,100.00	224,100.00	224,100.00	224,100.00
GEISE, LINDA K	39440	39440		RP	LAND	42,800.00	42,800.00	42,800.00	42,800.00
					IMPV	181,300.00	181,300.00	181,300.00	181,300.00
12 CLEARVIEW DR	3 -30-15 .00- -164		.00-		Total	223,300.00	223,300.00	223,300.00	223,300.00
MEUSHAW, RONALD W & JEAN A	39450	39450		RP	LAND	42,800.00	42,800.00	42,800.00	42,800.00
					IMPV	180,500.00	180,500.00	180,500.00	180,500.00
14 CLEARVIEW DR	3 -30-15 .00- -165		.00-		Total	218,500.00	218,500.00	218,500.00	218,500.00
BITTNER, CHARLES H & ROBERT	39460	39460		RP	LAND	42,800.00	42,800.00	42,800.00	42,800.00
					IMPV	175,700.00	175,700.00	175,700.00	175,700.00
16 CLEARVIEW DR	3 -30-15 .00- -166		.00-		Total	223,900.00	223,900.00	223,900.00	223,900.00
ROYER, STEVEN D & HOLLY M	39470	39470		RP	LAND	42,800.00	42,800.00	42,800.00	42,800.00
					IMPV	181,100.00	181,100.00	181,100.00	181,100.00
18 CLEARVIEW DR	3 -30-15 .00- -167		.00-		Total	213,000.00	213,000.00	213,000.00	213,000.00
PERMINT, LUDMILLA	39480	39480		RP	LAND	42,800.00	42,800.00	42,800.00	42,800.00
					IMPV	170,200.00	170,200.00	170,200.00	170,200.00
20 CLEARVIEW DR	3 -30-15 .00- -168		.00-		Total	220,700.00	220,700.00	220,700.00	220,700.00
SPILLANE, MICHAEL	39490	39490		RP	LAND	42,800.00	42,800.00	42,800.00	42,800.00
					IMPV	177,900.00	177,900.00	177,900.00	177,900.00
22 CLEARVIEW DR	3 -30-15 .00- -169		.00-		Total	230,400.00	230,400.00	230,400.00	230,400.00
CAVALLARO, JOHN & CONNIE	39500	39500		RP	LAND	42,800.00	42,800.00	42,800.00	42,800.00
					IMPV	187,600.00	187,600.00	187,600.00	187,600.00
24 CLEARVIEW DR	3 -30-15 .00- -170		.00-		Total	220,700.00	220,700.00	220,700.00	220,700.00
PROUDFOOT, MARTHEA J	39510	39510		RP					

Property Address / Owner Name	PIN / Tax A/C ID	Location ID	Acres	Roll	Valuation Code	Present Tax Roll Current	Present Tax Roll Original	Prior Tax Roll Current	Prior Tax Roll Original
24 CLEARVIEW DR	3 -30-15 .00- -170 .00-				Total	220,700.00	220,700.00	220,700.00	220,700.00
PROUDFOOT, MARTHEA J	39510	39510		RP	LAND	42,800.00	42,800.00	42,800.00	42,800.00
					IMPV	177,900.00	177,900.00	177,900.00	177,900.00
26 CLEARVIEW DR	3 -30-15 .00- -171 .00-				Total	227,700.00	227,700.00	227,700.00	227,700.00
HUDSON, SARA (FOR LIFE)	39540	39540		RP	LAND	42,800.00	42,800.00	42,800.00	42,800.00
					IMPV	184,900.00	184,900.00	184,900.00	184,900.00
28 CLEARVIEW DR	3 -30-15 .00- -172 .00-				Total	216,100.00	216,100.00	216,100.00	216,100.00
POWELL, CHRISTOPHER & ROBIN	39550	39550		RP	LAND	42,800.00	42,800.00	42,800.00	42,800.00
					IMPV	173,300.00	173,300.00	173,300.00	173,300.00
30 CLEARVIEW DR	3 -30-15 .00- -173 .00-				Total	224,700.00	224,700.00	224,700.00	224,700.00
O'NEILL, CHERYL F	39560	39560		RP	LAND	42,800.00	42,800.00	42,800.00	42,800.00
					IMPV	181,900.00	181,900.00	181,900.00	181,900.00
32 CLEARVIEW DR	3 -30-15 .00- -174 .00-				Total	233,700.00	233,700.00	233,700.00	233,700.00
KINPORTS, RICHARD M & DONNA	39570	39570		RP	LAND	42,800.00	42,800.00	42,800.00	42,800.00
					IMPV	190,900.00	190,900.00	190,900.00	190,900.00
34 CLEARVIEW DR	3 -30-15 .00- -175 .00-				Total	224,700.00	224,700.00	224,700.00	224,700.00
THOMPSON, GARY L & MARTHA C	39580	39580		RP	LAND	42,800.00	42,800.00	42,800.00	42,800.00
					IMPV	181,900.00	181,900.00	181,900.00	181,900.00
36 CLEARVIEW DR	3 -30-15 .00- -176 .00-				Total	219,700.00	219,700.00	219,700.00	219,700.00
KOZLOWSKI, LINDA M	39590	39590		RP	LAND	42,800.00	42,800.00	42,800.00	42,800.00
					IMPV	176,900.00	176,900.00	176,900.00	176,900.00
38 CLEARVIEW DR	3 -30-15 .00- -177 .00-				Total	215,000.00	215,000.00	215,000.00	215,000.00
POOLE, JOSEPH J & BEVERLY A	39600	39600		RP	LAND	42,800.00	42,800.00	42,800.00	42,800.00
					IMPV	172,200.00	172,200.00	172,200.00	172,200.00
40 CLEARVIEW DR	3 -30-15 .00- -178 .00-				Total	221,500.00	221,500.00	221,500.00	221,500.00
CORBISHLEY, STEVEN M	39610	39610		RP	LAND	42,800.00	42,800.00	42,800.00	42,800.00
					IMPV	178,700.00	178,700.00	178,700.00	178,700.00
42 CLEARVIEW DR	3 -30-15 .00- -179 .00-				Total	217,100.00	217,100.00	217,100.00	217,100.00
TOWERS, MYRTLE J	39620	39620		RP	LAND	42,800.00	42,800.00	42,800.00	42,800.00
					IMPV	174,300.00	174,300.00	174,300.00	174,300.00
44 CLEARVIEW DR	3 -30-15 .00- -180 .00-				Total	215,000.00	215,000.00	215,000.00	215,000.00
MARCINO, GEORGE R & LOUISE E	39630	39630		RP	LAND	42,800.00	42,800.00	42,800.00	42,800.00
					IMPV	172,200.00	172,200.00	172,200.00	172,200.00
46 CLEARVIEW DR	3 -30-15 .00- -181 .00-				Total	235,700.00	235,700.00	235,700.00	235,700.00
FONTAINE, RICHARD S & SONIA	39640	39640		RP	LAND	42,800.00	42,800.00	42,800.00	42,800.00
					IMPV	192,900.00	192,900.00	192,900.00	192,900.00
7285 CLUBHOUSE DR	1 -30-6 .00- -174 .00-				Total	2,200.00	2,200.00	2,200.00	2,200.00
MILFORD PONDS LLC	102050	102050		RP	LAND	2,200.00	2,200.00	2,200.00	2,200.00
7286 CLUBHOUSE DR	1 -30-6 .00- -183 .00-				Total	1,700.00	1,700.00	1,700.00	1,700.00
MILFORD PONDS LLC	99880	99880		RP					

Property Address / Owner Name	PIN / Tax A/C ID	Location ID	Acres	Roll	Valuation Code	Present Tax Roll Current	Present Tax Roll Original	Prior Tax Roll Current	Prior Tax Roll Original
7286 CLUBHOUSE DR	1 -30-6 .00- -183 .00-				Total	1,700.00	1,700.00	1,700.00	1,700.00
MILFORD PONDS LLC	99880	99880		RP	LAND	1,700.00	1,700.00	1,700.00	1,700.00
7287 CLUBHOUSE DR	1 -30-6 .00- -175 .00-				Total	1,100.00	1,100.00	1,100.00	1,100.00
MILFORD PONDS LLC	99800	99800		RP	LAND	1,100.00	1,100.00	1,100.00	1,100.00
7288 CLUBHOUSE DR	1 -30-6 .00- -182 .00-				Total	1,100.00	1,100.00	1,100.00	1,100.00
MILFORD PONDS LLC	99870	99870		RP	LAND	1,100.00	1,100.00	1,100.00	1,100.00
7289 CLUBHOUSE DR	1 -30-6 .00- -176 .00-				Total	1,100.00	1,100.00	1,100.00	1,100.00
MILFORD PONDS LLC	99810	99810		RP	LAND	1,100.00	1,100.00	1,100.00	1,100.00
7290 CLUBHOUSE DR	1 -30-6 .00- -181 .00-				Total	2,100.00	2,100.00	2,100.00	2,100.00
MILFORD PONDS LLC	99860	99860		RP	LAND	2,100.00	2,100.00	2,100.00	2,100.00
7292 CLUBHOUSE DR	1 -30-6 .00- -180 .00-				Total	2,100.00	2,100.00	2,100.00	2,100.00
MILFORD PONDS LLC	99850	99850		RP	LAND	2,100.00	2,100.00	2,100.00	2,100.00
7293 CLUBHOUSE DR	1 -30-6 .00- -177 .00-				Total	1,700.00	1,700.00	1,700.00	1,700.00
MILFORD PONDS LLC	99820	99820		RP	LAND	1,700.00	1,700.00	1,700.00	1,700.00
7301 CLUBHOUSE DR	1 -30-6 .00- -368 .00-				Total	197,200.00	197,200.00	197,200.00	192,400.00
CHANDLER, JOHN A & CATHY J	103560	103560		RP	LAND	45,000.00	45,000.00	45,000.00	45,000.00
					IMPV	152,200.00	152,200.00	152,200.00	147,400.00
7304 CLUBHOUSE DR	1 -30-6 .00- -558 .00-				Total	854,600.00	854,600.00	854,600.00	854,600.00
MILFORD PONDS LLC	104980	104980		RP	LAND	227,500.00	227,500.00	227,500.00	227,500.00
					IMPV	627,100.00	627,100.00	627,100.00	627,100.00
7305 CLUBHOUSE DR	1 -30-6 .00- -367 .00-				Total	188,600.00	188,600.00	188,600.00	188,600.00
SOLO, TIMMY A	101530	101530		RP	LAND	44,000.00	44,000.00	44,000.00	44,000.00
					IMPV	144,600.00	144,600.00	144,600.00	144,600.00
7307 CLUBHOUSE DR	1 -30-6 .00- -366 .00-				Total	190,000.00	190,000.00	190,000.00	190,000.00
TERRIBLE, STEPHEN A & MARY L	101520	101520		RP	LAND	44,000.00	44,000.00	44,000.00	44,000.00
					IMPV	146,000.00	146,000.00	146,000.00	146,000.00
7309 CLUBHOUSE DR	1 -30-6 .00- -365 .00-				Total	163,000.00	163,000.00	163,000.00	163,000.00
SELBA, DEANNA	101510	101510		RP	LAND	43,400.00	43,400.00	43,400.00	43,400.00
					IMPV	119,600.00	119,600.00	119,600.00	119,600.00
7310 CLUBHOUSE DR	1 -30-6 .00- -324 .00-				Total	218,600.00	218,600.00	218,600.00	218,600.00
DEMARCO, KAREN	101170	101170		RP	LAND	42,700.00	42,700.00	42,700.00	42,700.00
					IMPV	175,900.00	175,900.00	175,900.00	175,900.00
7311 CLUBHOUSE DR	1 -30-6 .00- -364 .00-				Total	198,300.00	198,300.00	198,300.00	198,300.00
MARTINEZ, RICHARD MICHAEL	101500	101500		RP	LAND	43,400.00	43,400.00	43,400.00	43,400.00
					IMPV	154,900.00	154,900.00	154,900.00	154,900.00
7313 CLUBHOUSE DR	1 -30-6 .00- -363 .00-				Total	188,600.00	188,600.00	188,600.00	188,600.00
DUFFORD, JAMES CHRISTOPHER &	103550	103550		RP	LAND	44,000.00	44,000.00	44,000.00	44,000.00
					IMPV	144,600.00	144,600.00	144,600.00	144,600.00

Property Address / Owner Name	PIN / Tax A/C ID	Location ID	Acres	Roll	Valuation Code	Present Tax Roll Current	Present Tax Roll Original	Prior Tax Roll Current	Prior Tax Roll Original
7314 CLUBHOUSE DR	1 -30-6 .00- -323	.00-			Total	191,700.00	191,700.00	191,700.00	191,700.00
HOOKS, STEWART & MARY	101160	101160		RP	LAND	42,500.00	42,500.00	42,500.00	42,500.00
					IMPV	149,200.00	149,200.00	149,200.00	149,200.00
7317 CLUBHOUSE DR	1 -30-6 .00- -362	.00-			Total	176,100.00	176,100.00	176,100.00	176,100.00
ALEMAN-ATZALAM, ISAMAR	103540	103540		RP	LAND	45,000.00	45,000.00	45,000.00	45,000.00
					IMPV	131,100.00	131,100.00	131,100.00	131,100.00
7318 CLUBHOUSE DR	1 -30-6 .00- -322	.00-			Total	173,000.00	173,000.00	173,000.00	173,000.00
HAUCH, KATHERINE	101150	101150		RP	LAND	42,900.00	42,900.00	42,900.00	42,900.00
					IMPV	130,100.00	130,100.00	130,100.00	130,100.00
7319 CLUBHOUSE DR	1 -30-6 .00- -361	.00-			Total	166,800.00	166,800.00	166,800.00	166,800.00
FARMER, WAYNE COLUMBUS - LIV	101490	101490		RP	LAND	45,200.00	45,200.00	45,200.00	45,200.00
					IMPV	121,600.00	121,600.00	121,600.00	121,600.00
7320 CLUBHOUSE DR	1 -30-6 .00- -321	.00-			Total	173,300.00	173,300.00	173,300.00	173,300.00
SU, STEVE K	101140	101140		RP	LAND	43,200.00	43,200.00	43,200.00	43,200.00
					IMPV	130,100.00	130,100.00	130,100.00	130,100.00
7321 CLUBHOUSE DR	1 -30-6 .00- -360	.00-			Total	164,800.00	164,800.00	164,800.00	164,800.00
MCKAY, JOEL G	101480	101480		RP	LAND	45,200.00	45,200.00	45,200.00	45,200.00
					IMPV	119,600.00	119,600.00	119,600.00	119,600.00
7322 CLUBHOUSE DR	1 -30-6 .00- -320	.00-			Total	197,600.00	197,600.00	197,600.00	197,600.00
SUTTON. JAMES GREGORY &	101130	101130		RP	LAND	42,700.00	42,700.00	42,700.00	42,700.00
					IMPV	154,900.00	154,900.00	154,900.00	154,900.00
7323 CLUBHOUSE DR	1 -30-6 .00- -359	.00-			Total	174,300.00	174,300.00	174,300.00	174,300.00
ROBINSON, MCKINLEY	97700	97700		RP	LAND	44,200.00	44,200.00	44,200.00	44,200.00
					IMPV	130,100.00	130,100.00	130,100.00	130,100.00
7324 CLUBHOUSE DR	1 -30-6 .00- -319	.00-			Total	172,800.00	172,800.00	172,800.00	172,800.00
BEAL, ROXANNE	101120	101120		RP	LAND	42,700.00	42,700.00	42,700.00	42,700.00
					IMPV	130,100.00	130,100.00	130,100.00	130,100.00
7325 CLUBHOUSE DR	1 -30-6 .00- -358	.00-			Total	189,400.00	189,400.00	189,400.00	189,400.00
CURCI, SALVATORE V & DOROTHY	98070	98070		RP	LAND	44,800.00	44,800.00	44,800.00	44,800.00
					IMPV	144,600.00	144,600.00	144,600.00	144,600.00
7326 CLUBHOUSE DR	1 -30-6 .00- -318	.00-			Total	192,500.00	192,500.00	192,500.00	192,500.00
POLK, GAILAND E & LINDA KAY	101110	101110		RP	LAND	42,300.00	42,300.00	42,300.00	42,300.00
					IMPV	150,200.00	150,200.00	150,200.00	150,200.00
7327 CLUBHOUSE DR	1 -30-6 .00- -357	.00-			Total	192,000.00	192,000.00	192,000.00	192,000.00
DISTEFANO, DAVID	98080	98080		RP	LAND	47,400.00	47,400.00	47,400.00	47,400.00
					IMPV	144,600.00	144,600.00	144,600.00	144,600.00
7328 CLUBHOUSE DR	1 -30-6 .00- -317	.00-			Total	172,400.00	172,400.00	172,400.00	172,400.00
MEADOWS, JASPER S & JUANITA	101100	101100		RP	LAND	42,300.00	42,300.00	42,300.00	42,300.00
					IMPV	130,100.00	130,100.00	130,100.00	130,100.00
7330 CLUBHOUSE DR	1 -30-6 .00- -316	.00-			Total	199,400.00	199,400.00	199,400.00	197,600.00
PRICE, STEVEN J & HELEN A	101090	101090		RP					

Property Address / Owner Name	PIN / Tax A/C ID	Location ID	Acres	Roll	Valuation Code	Present Tax Roll Current	Present Tax Roll Original	Prior Tax Roll Current	Prior Tax Roll Original
7330 CLUBHOUSE DR	1 -30-6	.00- -316	.00-		Total	199,400.00	199,400.00	199,400.00	197,600.00
PRICE, STEVEN J & HELEN A	101090	101090		RP	LAND	42,700.00	42,700.00	42,700.00	42,700.00
					IMPV	156,700.00	156,700.00	156,700.00	154,900.00
COASTAL HWY	3 -30-11	.00- -056	.00-		Total	1,098,500.00	1,098,500.00	1,098,500.00	1,098,500.00
MR WIGGLES LLC	9380	9380		RP	LAND	1,098,500.00	1,098,500.00	1,098,500.00	1,098,500.00
COASTAL HWY	MD-16-183.00-02-01	.00-000			Total	199,000.00	199,000.00	199,000.00	199,000.00
CISNEROS, JOSE L & MARTHA P	27790	27790		RP	LAND	199,000.00	199,000.00	199,000.00	199,000.00
COASTAL HWY	3 -30-11	.00- -405	.00-		Total	725,500.00	725,500.00	725,500.00	725,500.00
KEY PROPERTIES GROUP, LLC	37460	37460		RP	LAND	725,500.00	725,500.00	725,500.00	725,500.00
					EXMT	725,500.00	725,500.00	725,500.00	725,500.00
COASTAL HWY	3 -30-11	.00- -070	.03-		Total	289,200.00	289,200.00	289,200.00	289,200.00
COUNTRY LIFE HOMES INC	112490	112490		RP	LAND	289,200.00	289,200.00	289,200.00	289,200.00
COASTAL HWY	3 -30-11	.00- -006	.00-		Total	1,039,500.00	1,039,500.00	1,039,500.00	1,039,500.00
BAYHEALTH MEDICAL CENTER INC	113030	113030		RP	LAND	1,039,500.00	1,039,500.00	1,039,500.00	1,039,500.00
					EXMT	1,039,500.00	1,039,500.00	1,039,500.00	1,039,500.00
COLUMBIA ST	3 -30-7	.17- -015	.00-		Total	15,800.00	15,800.00	15,800.00	15,800.00
SUSSEX COUNTY HABITAT FOR HU	18870	18870		RP	LAND	15,800.00	15,800.00	15,800.00	15,800.00
					EXMT	15,800.00	15,800.00	15,800.00	15,800.00
COLUMBIA ST	3 -30-7	.17- -016	.01-		Total	600.00	600.00	600.00	600.00
SUSSEX COUNTY HABITAT FOR HU	18890	18890		RP	LAND	600.00	600.00	600.00	600.00
					EXMT	600.00	600.00	600.00	600.00
COLUMBIA ST	3 -30-7	.17- -280	.04-		Total	25,000.00	25,000.00	25,000.00	25,000.00
CITY OF MILFORD - P & R	21750	21750		RP	LAND	25,000.00	25,000.00	25,000.00	25,000.00
					EXMT	25,000.00	25,000.00	25,000.00	25,000.00
COLUMBIA ST	3 -30-7	.17- -280	.05-		Total	25,000.00	25,000.00	25,000.00	25,000.00
CITY OF MILFORD - P & R	21760	21760		RP	LAND	25,000.00	25,000.00	25,000.00	25,000.00
					EXMT	25,000.00	25,000.00	25,000.00	25,000.00
COLUMBIA ST	3 -30-7	.17- -280	.06-		Total	26,800.00	26,800.00	26,800.00	26,800.00
CITY OF MILFORD - P & R	21770	21770		RP	LAND	26,800.00	26,800.00	26,800.00	26,800.00
					EXMT	26,800.00	26,800.00	26,800.00	26,800.00
COLUMBIA ST	3 -30-11	.05- -116	.01-		Total	16,800.00	16,800.00	16,800.00	16,800.00
DAVIS, JO ANN - TRUSTEE	132120	132120		RP	LAND	16,800.00	16,800.00	16,800.00	16,800.00
6 COLUMBIA ST	3 -30-7	.17- -010	.00-		Total	1,146,000.00	1,146,000.00	1,146,000.00	1,146,000.00
LOFLAND III, JOSEPH SUDLER &	18810	18810		RP	LAND	287,500.00	287,500.00	287,500.00	287,500.00
					IMPV	858,500.00	858,500.00	858,500.00	858,500.00
12 COLUMBIA ST	3 -30-7	.17- -009	.00-		Total	78,600.00	78,600.00	78,600.00	78,600.00
SKIBA, MARY A	18800	18800		RP	LAND	19,200.00	19,200.00	19,200.00	19,200.00
					IMPV	59,400.00	59,400.00	59,400.00	59,400.00
14 COLUMBIA ST	3 -30-7	.17- -008	.00-		Total	15,200.00	15,200.00	15,200.00	15,200.00
SKIBA, MARY A	18790	18790		RP					

Property Address / Owner Name	PIN / Tax A/C ID	Location ID	Acres	Roll	Valuation Code	Present Tax Roll Current	Present Tax Roll Original	Prior Tax Roll Current	Prior Tax Roll Original
14 COLUMBIA ST	3 -30-7 .17- -008 .00-				Total	15,200.00	15,200.00	15,200.00	15,200.00
SKIBA, MARY A	18790	18790		RP	LAND	15,200.00	15,200.00	15,200.00	15,200.00
15 COLUMBIA ST	3 -30-7 .17- -016 .00-				Total	90,000.00	90,000.00	90,000.00	90,000.00
RUSSELL, CANDY JANE	18880	18880		RP	LAND	19,700.00	19,700.00	19,700.00	19,700.00
					IMPV	70,300.00	70,300.00	70,300.00	70,300.00
19 COLUMBIA ST	3 -30-7 .17- -017 .00-				Total	16,200.00	16,200.00	16,200.00	16,200.00
SUSSEX COUNTY HABITAT FOR HU	18900	18900		RP	LAND	16,200.00	16,200.00	16,200.00	16,200.00
					EXMT	16,200.00	16,200.00	16,200.00	16,200.00
20 COLUMBIA ST	3 -30-7 .17- -007 .00-				Total	36,100.00	36,100.00	36,100.00	36,100.00
CALVARY UNITED METHODIST CHU	18780	18780		RP	LAND	32,400.00	32,400.00	32,400.00	32,400.00
					IMPV	3,700.00	3,700.00	3,700.00	3,700.00
					EXMT	36,100.00	36,100.00	36,100.00	36,100.00
21 COLUMBIA ST	3 -30-7 .17- -018 .00-				Total	16,100.00	16,100.00	16,100.00	16,100.00
SUSSEX COUNTY HABITAT FOR HU	18910	18910		RP	LAND	16,100.00	16,100.00	16,100.00	16,100.00
					EXMT	16,100.00	16,100.00	16,100.00	16,100.00
23 COLUMBIA ST	3 -30-7 .17- -019 .00-				Total	108,000.00	108,000.00	108,000.00	108,000.00
CANNON, JAMES E & DEBRA L	18920	18920		RP	LAND	19,700.00	19,700.00	19,700.00	19,700.00
					IMPV	88,300.00	88,300.00	88,300.00	88,300.00
104 COLUMBIA ST	3 -30-7 .17- -125 .00-				Total	54,700.00	54,700.00	54,700.00	54,700.00
JACKSON, HENRY & GEORGIANA	20050	20050		RP	LAND	15,900.00	15,900.00	15,900.00	15,900.00
					IMPV	38,800.00	38,800.00	38,800.00	38,800.00
105 COLUMBIA ST	3 -30-7 .17- -132 .00-				Total	75,200.00	75,200.00	75,200.00	75,200.00
WILEY, MARY W TRUSTEE	20120	20120		RP	LAND	16,600.00	16,600.00	16,600.00	16,600.00
					IMPV	58,600.00	58,600.00	58,600.00	58,600.00
106 COLUMBIA ST	3 -30-7 .17- -126 .00-				Total	124,100.00	124,100.00	124,100.00	124,100.00
B RAY INVESTMENTS LLC	20060	20060		RP	LAND	15,600.00	15,600.00	15,600.00	15,600.00
					IMPV	108,500.00	108,500.00	108,500.00	108,500.00
					EXMT	124,100.00	124,100.00	124,100.00	124,100.00
107 COLUMBIA ST	3 -30-7 .17- -136 .01-				Total	45,500.00	45,500.00	45,500.00	45,500.00
SORCIA, ADOLFO	20190	20190		RP	LAND	15,000.00	15,000.00	15,000.00	15,000.00
					IMPV	30,500.00	30,500.00	30,500.00	30,500.00
109 COLUMBIA ST	3 -30-7 .17- -136 .00-				Total	51,500.00	51,500.00	51,500.00	51,500.00
PEOPLE'S PLACE PROPERTIES, I	20180	20180		RP	LAND	16,300.00	16,300.00	16,300.00	16,300.00
					IMPV	35,200.00	35,200.00	35,200.00	35,200.00
					EXMT	51,500.00	51,500.00	51,500.00	51,500.00
205 COLUMBIA ST	3 -30-7 .17- -286 .01-				Total	116,700.00	116,700.00	116,700.00	116,700.00
DAVIS, MATTHEW A	21860	21860		RP	LAND	32,300.00	32,300.00	32,300.00	32,300.00
					IMPV	84,400.00	84,400.00	84,400.00	84,400.00
211 COLUMBIA ST	3 -30-7 .17- -287 .01-				Total	102,700.00	102,700.00	102,700.00	102,700.00
STURGIS, CYNTHIA L	21880	21880		RP	LAND	23,200.00	23,200.00	23,200.00	23,200.00

Property Address / Owner Name	PIN / Tax A/C ID	Location ID	Acres	Roll	Valuation Code	Present Tax Roll Current	Present Tax Roll Original	Prior Tax Roll Current	Prior Tax Roll Original
211 COLUMBIA ST	3 -30-7 .17- -287 .01-				Total	102,700.00	102,700.00	102,700.00	102,700.00
STURGIS, CYNTHIA L	21880	21880		RP	IMPV	79,500.00	79,500.00	79,500.00	79,500.00
212 COLUMBIA ST	3 -30-7 .17- -280 .03-				Total	180,300.00	180,300.00	180,300.00	180,300.00
SHAW, JAMES & CLARE	21740	21740		RP	LAND	24,000.00	24,000.00	24,000.00	24,000.00
					IMPV	156,300.00	156,300.00	156,300.00	156,300.00
213 COLUMBIA ST	3 -30-7 .17- -287 .02-				Total	123,300.00	123,300.00	123,300.00	123,300.00
HOLDEN, KIVINY	21890	21890		RP	LAND	22,800.00	22,800.00	22,800.00	22,800.00
					IMPV	100,500.00	100,500.00	100,500.00	100,500.00
215 COLUMBIA ST	3 -30-7 .17- -288 .02-				Total	126,900.00	126,900.00	126,900.00	126,900.00
DORSAINVIL, HELENE	21920	21920		RP	LAND	26,300.00	26,300.00	26,300.00	26,300.00
					IMPV	100,600.00	100,600.00	100,600.00	100,600.00
216 COLUMBIA ST	3 -30-7 .17- -280 .02-				Total	229,100.00	229,100.00	229,100.00	229,100.00
EMERALD HOMES INC	21730	21730		RP	LAND	49,800.00	49,800.00	49,800.00	49,800.00
					IMPV	179,300.00	179,300.00	179,300.00	179,300.00
220 COLUMBIA ST	3 -30-7 .17- -280 .01-				Total	151,900.00	151,900.00	151,900.00	151,900.00
MONTES ANAYA, PABLO OMAR	21720	21720		RP	LAND	25,000.00	25,000.00	25,000.00	25,000.00
					IMPV	126,900.00	126,900.00	126,900.00	126,900.00
300 COLUMBIA ST	3 -30-11 .05- -227 .00-				Total	160,300.00	160,300.00	160,300.00	160,300.00
MITCHELL, RANDY C & MYRA K-T	15670	15670		RP	LAND	30,000.00	30,000.00	30,000.00	30,000.00
					IMPV	130,300.00	130,300.00	130,300.00	130,300.00
303 COLUMBIA ST	3 -30-11 .05- -112 .00-				Total	192,400.00	192,400.00	192,400.00	192,400.00
BRAY, AILEEN	14370	14370		RP	LAND	30,300.00	30,300.00	30,300.00	30,300.00
					IMPV	162,100.00	162,100.00	162,100.00	162,100.00
304 COLUMBIA ST	3 -30-11 .05- -226 .01-				Total	91,600.00	91,600.00	91,600.00	91,600.00
SPENCE, WILLIAM T	15660	15660		RP	LAND	22,500.00	22,500.00	22,500.00	22,500.00
					IMPV	69,100.00	69,100.00	69,100.00	69,100.00
306 COLUMBIA ST	3 -30-11 .05- -226 .00-				Total	104,100.00	104,100.00	104,100.00	104,100.00
WILEY, JOSEPH E & RENATE K	15650	15650		RP	LAND	22,500.00	22,500.00	22,500.00	22,500.00
					IMPV	81,600.00	81,600.00	81,600.00	81,600.00
307 COLUMBIA ST	3 -30-11 .05- -113 .01-				Total	126,900.00	126,900.00	126,900.00	126,900.00
BEASON, SUSANNE M	109060	109060		RP	LAND	23,000.00	23,000.00	23,000.00	23,000.00
					IMPV	103,900.00	103,900.00	103,900.00	103,900.00
308 COLUMBIA ST	3 -30-11 .05- -225 .01-				Total	93,800.00	93,800.00	93,800.00	93,800.00
PERSINGER, JOHN E & RUBY A	88740	88740		RP	LAND	22,500.00	22,500.00	22,500.00	22,500.00
					IMPV	71,300.00	71,300.00	71,300.00	71,300.00
309 COLUMBIA ST	3 -30-11 .05- -114 .00-				Total	126,600.00	126,600.00	126,600.00	126,600.00
HERRERA, THOMAS & ARGIMIRA	14390	14390		RP	LAND	22,700.00	22,700.00	22,700.00	22,700.00
					IMPV	103,900.00	103,900.00	103,900.00	103,900.00
310 COLUMBIA ST	3 -30-11 .05- -225 .00-				Total	93,500.00	93,500.00	93,500.00	93,500.00
CASE, CHERYL G	15640	15640		RP					

Property Address / Owner Name	PIN / Tax A/C ID	Location ID	Acres	Roll	Valuation Code	Present Tax Roll Current	Present Tax Roll Original	Prior Tax Roll Current	Prior Tax Roll Original
310 COLUMBIA ST	3 -30-11 .05- -225	.00-			Total	93,500.00	93,500.00	93,500.00	93,500.00
CASE, CHERYL G	15640	15640		RP	LAND	23,100.00	23,100.00	23,100.00	23,100.00
					IMPV	70,400.00	70,400.00	70,400.00	70,400.00
315 COLUMBIA ST	3 -30-11 .05- -117	.01-			Total	103,600.00	103,600.00	103,600.00	103,600.00
DAVIS, CHARLES R JR	14430	14430		RP	LAND	23,100.00	23,100.00	23,100.00	23,100.00
					IMPV	80,500.00	80,500.00	80,500.00	80,500.00
317 COLUMBIA ST	3 -30-11 .05- -118	.03-			Total	112,700.00	112,700.00	112,700.00	112,700.00
PASSWATERS, SAMUEL J III	14470	14470		RP	LAND	22,700.00	22,700.00	22,700.00	22,700.00
					IMPV	90,000.00	90,000.00	90,000.00	90,000.00
319 COLUMBIA ST	3 -30-11 .05- -118	.02-			Total	143,500.00	143,500.00	143,500.00	143,500.00
DAVIS, CHARLES R JR	14460	14460		RP	LAND	22,300.00	22,300.00	22,300.00	22,300.00
					IMPV	121,200.00	121,200.00	121,200.00	121,200.00
7006 CONNECTION LN	1 -30-3 .00- -938	.00-			Total	1,700.00	1,700.00	1,700.00	1,700.00
LIBORIO WATERGATE LLC	149760	149760		RP	LAND	1,700.00	1,700.00	1,700.00	1,700.00
7007 CONNECTION LN	1 -30-3 .00- -945	.00-			Total	1,700.00	1,700.00	1,700.00	1,700.00
LIBORIO WATERGATE LLC	149830	149830		RP	LAND	1,700.00	1,700.00	1,700.00	1,700.00
7010 CONNECTION LN	1 -30-3 .00- -939	.00-			Total	1,700.00	1,700.00	1,700.00	1,700.00
LIBORIO WATERGATE LLC	149770	149770		RP	LAND	1,700.00	1,700.00	1,700.00	1,700.00
7011 CONNECTION LN	1 -30-3 .00- -944	.00-			Total	1,700.00	1,700.00	1,700.00	1,700.00
LIBORIO WATERGATE LLC	149820	149820		RP	LAND	1,700.00	1,700.00	1,700.00	1,700.00
7015 CONNECTION LN	1 -30-3 .00- -943	.00-			Total	1,700.00	1,700.00	1,700.00	1,700.00
LIBORIO WATERGATE LLC	149810	149810		RP	LAND	1,700.00	1,700.00	1,700.00	1,700.00
7016 CONNECTION LN	1 -30-3 .00- -940	.00-			Total	2,500.00	2,500.00	2,500.00	2,500.00
LIBORIO WATERGATE LLC	149780	149780		RP	LAND	2,500.00	2,500.00	2,500.00	2,500.00
7017 CONNECTION LN	1 -30-3 .00- -942	.00-			Total	1,800.00	1,800.00	1,800.00	1,800.00
LIBORIO WATERGATE LLC	149800	149800		RP	LAND	1,800.00	1,800.00	1,800.00	1,800.00
7021 CONNECTION LN	1 -30-3 .00- -941	.00-			Total	2,900.00	2,900.00	2,900.00	2,900.00
LIBORIO WATERGATE LLC	149790	149790		RP	LAND	2,900.00	2,900.00	2,900.00	2,900.00
CONRAIL RAIL SYSTEM	MD-16-183.09-01-23	.00-000			Total	98,200.00	98,200.00	98,200.00	98,200.00
DELAWARE R R REAL ESTATE	32570	32570		RP	LAND	98,200.00	98,200.00	98,200.00	98,200.00
					EXMT	98,200.00	98,200.00	98,200.00	98,200.00
CORNER	1 -30-6 .00- -172	.00-			Total	2,000.00	2,000.00	2,000.00	2,000.00
MILFORD PONDS LLC	99790	99790		RP	LAND	2,000.00	2,000.00	2,000.00	2,000.00
CORNER	1 -30-6 .00- -178	.00-			Total	1,700.00	1,700.00	1,700.00	1,700.00
MILFORD PONDS LLC	99830	99830		RP	LAND	1,700.00	1,700.00	1,700.00	1,700.00
CORNER	1 -30-6 .00- -179	.00-			Total	1,100.00	1,100.00	1,100.00	1,100.00
MILFORD PONDS LLC	99840	99840		RP	LAND	1,100.00	1,100.00	1,100.00	1,100.00

Property Address / Owner Name	PIN / Tax A/C ID	Location ID	Acres	Roll	Valuation Code	Present Tax Roll Current	Present Tax Roll Original	Prior Tax Roll Current	Prior Tax Roll Original
CORNER	1 -30-6 .00- -184 .00-				Total	1,700.00	1,700.00	1,700.00	1,700.00
MILFORD PONDS LLC	99890	99890		RP	LAND	1,700.00	1,700.00	1,700.00	1,700.00
CORNER	1 -30-6 .00- -223 .00-				Total	1,300.00	1,300.00	1,300.00	1,300.00
MILFORD PONDS LLC	100240	100240		RP	LAND	1,300.00	1,300.00	1,300.00	1,300.00
CORNER	1 -30-6 .00- -224 .00-				Total	2,000.00	2,000.00	2,000.00	2,000.00
MILFORD PONDS LLC	100250	100250		RP	LAND	2,000.00	2,000.00	2,000.00	2,000.00
CORNER	1 -30-6 .00- -255 .00-				Total	3,200.00	3,200.00	3,200.00	3,200.00
MILFORD PONDS LLC	100510	100510		RP	LAND	3,200.00	3,200.00	3,200.00	3,200.00
CORNER	1 -30-6 .00- -386 .00-				Total	2,500.00	2,500.00	2,500.00	2,500.00
MILFORD PONDS LLC	101660	101660		RP	LAND	2,500.00	2,500.00	2,500.00	2,500.00
CORNER	1 -30-6 .00- -401 .00-				Total	2,400.00	2,400.00	2,400.00	2,400.00
MILFORD PONDS LLC	101760	101760		RP	LAND	2,400.00	2,400.00	2,400.00	2,400.00
CORNER	1 -30-6 .00- -412 .00-				Total	25,400.00	25,400.00	25,400.00	25,400.00
MILFORD PONDS LLC	101860	101860		RP	LAND	25,400.00	25,400.00	25,400.00	25,400.00
CORNER	1 -30-6 .00- -417 .00-				Total	2,500.00	2,500.00	2,500.00	2,500.00
MILFORD PONDS LLC	101890	101890		RP	LAND	2,500.00	2,500.00	2,500.00	2,500.00
CORNER	1 -30-6 .00- -418 .00-				Total	2,500.00	2,500.00	2,500.00	2,500.00
MILFORD PONDS LLC	101900	101900		RP	LAND	2,500.00	2,500.00	2,500.00	2,500.00
CORNER	1 -30-6 .00- -429 .00-				Total	2,100.00	2,100.00	2,100.00	2,100.00
MILFORD PONDS LLC	101980	101980		RP	LAND	2,100.00	2,100.00	2,100.00	2,100.00
CORNER	1 -30-6 .00- -173 .00-				Total	2,900.00	2,900.00	2,900.00	2,900.00
MILFORD PONDS LLC	102040	102040		RP	LAND	2,900.00	2,900.00	2,900.00	2,900.00
CORNER	1 -30-6 .00- -369 .00-				Total	3,200.00	3,200.00	3,200.00	3,200.00
MILFORD PONDS LLC	103570	103570		RP	LAND	3,200.00	3,200.00	3,200.00	3,200.00
CORNER	1 -30-6 .00- -430 .00-				Total	2,900.00	2,900.00	2,900.00	2,900.00
MILFORD PONDS LLC	103730	103730		RP	LAND	2,900.00	2,900.00	2,900.00	2,900.00
CORNER	1 -30-6 .00- -434 .00-				Total	2,100.00	2,100.00	2,100.00	2,100.00
MILFORD PONDS LLC	103750	103750		RP	LAND	2,100.00	2,100.00	2,100.00	2,100.00
CORNER	1 -30-6 .00- -436 .00-				Total	4,900.00	4,900.00	4,900.00	4,900.00
MILFORD PONDS LLC	103770	103770		RP	LAND	4,900.00	4,900.00	4,900.00	4,900.00
CORNER	1 -30-6 .00- -444 .00-				Total	3,200.00	3,200.00	3,200.00	3,200.00
MILFORD PONDS LLC	103850	103850		RP	LAND	3,200.00	3,200.00	3,200.00	3,200.00
CORNER	1 -30-6 .00- -445 .00-				Total	3,200.00	3,200.00	3,200.00	3,200.00
MILFORD PONDS LLC	103860	103860		RP	LAND	3,200.00	3,200.00	3,200.00	3,200.00
CORNER	1 -30-6 .00- -448 .00-				Total	3,200.00	3,200.00	3,200.00	3,200.00
MILFORD PONDS LLC	103890	103890		RP					

Property Address / Owner Name	PIN / Tax A/C ID	Location ID	Acres	Roll	Valuation Code	Present Tax Roll Current	Present Tax Roll Original	Prior Tax Roll Current	Prior Tax Roll Original
CORNER	1 -30-6 .00- -448 .00-				Total	3,200.00	3,200.00	3,200.00	3,200.00
MILFORD PONDS LLC	103890	103890		RP	LAND	3,200.00	3,200.00	3,200.00	3,200.00
CORNER	1 -30-6 .00- -526 .00-				Total	2,100.00	2,100.00	2,100.00	2,100.00
MILFORD PONDS LLC	104670	104670		RP	LAND	2,100.00	2,100.00	2,100.00	2,100.00
CORNER	1 -30-6 .00- -532 .00-				Total	2,100.00	2,100.00	2,100.00	2,100.00
MILFORD PONDS LLC	104730	104730		RP	LAND	2,100.00	2,100.00	2,100.00	2,100.00
CORNER	1 -30-6 .00- -543 .00-				Total	1,300.00	1,300.00	1,300.00	1,300.00
MILFORD PONDS LLC	104840	104840		RP	LAND	1,300.00	1,300.00	1,300.00	1,300.00
CORNER	1 -30-6 .00- -548 .00-				Total	2,500.00	2,500.00	2,500.00	2,500.00
MILFORD PONDS LLC	104890	104890		RP	LAND	2,500.00	2,500.00	2,500.00	2,500.00
CORNER	3 -30-11 .09- -114 .00-				Total	800.00	800.00	800.00	800.00
WATERGATE LIBORIO LLC	109840	109840		RP	LAND	800.00	800.00	800.00	800.00
CORNER	3 -30-11 .09- -226 .00-				Total	700.00	700.00	700.00	700.00
WATERGATE LIBORIO LLC	111100	111100		RP	LAND	700.00	700.00	700.00	700.00
CORNER	3 -30-11 .09- -284 .00-				Total	2,400.00	2,400.00	2,400.00	2,400.00
WATERGATE LIBORIO LLC	111730	111730		RP	LAND	2,400.00	2,400.00	2,400.00	2,400.00
CORNER	3 -30-11 .09- -292 .00-				Total	1,800.00	1,800.00	1,800.00	1,800.00
WATERGATE LIBORIO LLC	111830	111830		RP	LAND	1,800.00	1,800.00	1,800.00	1,800.00
CORNER	1 -30-6 .00- -619 .00-				Total	2,500.00	2,500.00	2,500.00	2,500.00
MILFORD PONDS LLC	139580	139580		RP	LAND	2,500.00	2,500.00	2,500.00	2,500.00
CORNER	1 -30-6 .00- -653 .00-				Total	3,800.00	3,800.00	3,800.00	3,800.00
MILFORD PONDS LLC	139920	139920		RP	LAND	3,800.00	3,800.00	3,800.00	3,800.00
CORNER	1 -30-6 .00- -664 .00-				Total	2,800.00	2,800.00	2,800.00	2,800.00
MILFORD PONDS LLC	140030	140030		RP	LAND	2,800.00	2,800.00	2,800.00	2,800.00
CORNER	1 -30-6 .00- -682 .00-				Total	3,400.00	3,400.00	3,400.00	3,400.00
MILFORD PONDS LLC	140210	140210		RP	LAND	3,400.00	3,400.00	3,400.00	3,400.00
CORNER	1 -30-3 .00- -1002 .00-				Total	2,100.00	2,100.00	2,100.00	2,100.00
LIBORIO WATERGATE LLC	142380	142380		RP	LAND	2,100.00	2,100.00	2,100.00	2,100.00
CORNER	1 -30-3 .00- -1009 .00-				Total	2,500.00	2,500.00	2,500.00	2,500.00
LIBORIO WATERGATE LLC	142450	142450		RP	LAND	2,500.00	2,500.00	2,500.00	2,500.00
CORNER	1 -30-3 .00- -1013 .00-				Total	2,200.00	2,200.00	2,200.00	2,200.00
LIBORIO WATERGATE LLC	142490	142490		RP	LAND	2,200.00	2,200.00	2,200.00	2,200.00
CORNER	1 -30-3 .00- -1022 .00-				Total	2,200.00	2,200.00	2,200.00	2,200.00
LIBORIO WATERGATE LLC	142580	142580		RP	LAND	2,200.00	2,200.00	2,200.00	2,200.00
CORNER	1 -30-3 .00- -1053 .00-				Total	2,500.00	2,500.00	2,500.00	2,500.00
LIBORIO WATERGATE LLC	142890	142890		RP					

Property Address / Owner Name	PIN / Tax A/C ID	Location ID	Acres	Roll	Valuation Code	Present Tax Roll Current	Present Tax Roll Original	Prior Tax Roll Current	Prior Tax Roll Original
CORNER	1 -30-3 .00- -1053 .00-				Total	2,500.00	2,500.00	2,500.00	2,500.00
LIBORIO WATERGATE LLC	142890	142890		RP	LAND	2,500.00	2,500.00	2,500.00	2,500.00
CORNER	1 -30-3 .00- -1057 .00-				Total	1,800.00	1,800.00	1,800.00	1,800.00
LIBORIO WATERGATE LLC	142930	142930		RP	LAND	1,800.00	1,800.00	1,800.00	1,800.00
CORNER	1 -30-3 .00- -1058 .00-				Total	1,700.00	1,700.00	1,700.00	1,700.00
LIBORIO WATERGATE LLC	142940	142940		RP	LAND	1,700.00	1,700.00	1,700.00	1,700.00
CORNER	1 -30-3 .00- -1064 .00-				Total	1,700.00	1,700.00	1,700.00	1,700.00
LIBORIO WATERGATE LLC	143000	143000		RP	LAND	1,700.00	1,700.00	1,700.00	1,700.00
CORNER	1 -30-3 .00- -1065 .00-				Total	2,000.00	2,000.00	2,000.00	2,000.00
LIBORIO WATERGATE LLC	143010	143010		RP	LAND	2,000.00	2,000.00	2,000.00	2,000.00
CORNER	1 -30-3 .00- -1072 .00-				Total	1,800.00	1,800.00	1,800.00	1,800.00
LIBORIO WATERGATE LLC	143080	143080		RP	LAND	1,800.00	1,800.00	1,800.00	1,800.00
CORNER	1 -30-3 .00- -1073 .00-				Total	1,700.00	1,700.00	1,700.00	1,700.00
LIBORIO WATERGATE LLC	143090	143090		RP	LAND	1,700.00	1,700.00	1,700.00	1,700.00
CORNER	1 -30-3 .00- -1079 .00-				Total	2,900.00	2,900.00	2,900.00	2,900.00
LIBORIO WATERGATE LLC	143150	143150		RP	LAND	2,900.00	2,900.00	2,900.00	2,900.00
CORNER	1 -30-3 .00- -1080 .00-				Total	2,700.00	2,700.00	2,700.00	2,700.00
LIBORIO WATERGATE LLC	143160	143160		RP	LAND	2,700.00	2,700.00	2,700.00	2,700.00
CORNER	1 -30-3 .00- -1086 .00-				Total	1,700.00	1,700.00	1,700.00	1,700.00
LIBORIO WATERGATE LLC	143220	143220		RP	LAND	1,700.00	1,700.00	1,700.00	1,700.00
CORNER	1 -30-3 .00- -1087 .00-				Total	1,700.00	1,700.00	1,700.00	1,700.00
LIBORIO WATERGATE LLC	143230	143230		RP	LAND	1,700.00	1,700.00	1,700.00	1,700.00
CORNER	1 -30-3 .00- -1094 .00-				Total	1,700.00	1,700.00	1,700.00	1,700.00
LIBORIO WATERGATE LLC	143300	143300		RP	LAND	1,700.00	1,700.00	1,700.00	1,700.00
CORNER	1 -30-3 .00- -1095 .00-				Total	1,700.00	1,700.00	1,700.00	1,700.00
LIBORIO WATERGATE LLC	143310	143310		RP	LAND	1,700.00	1,700.00	1,700.00	1,700.00
CORNER	1 -30-3 .00- -1102 .00-				Total	1,700.00	1,700.00	1,700.00	1,700.00
LIBORIO WATERGATE LLC	143380	143380		RP	LAND	1,700.00	1,700.00	1,700.00	1,700.00
CORNER	1 -30-3 .00- -1103 .00-				Total	1,700.00	1,700.00	1,700.00	1,700.00
LIBORIO WATERGATE LLC	143390	143390		RP	LAND	1,700.00	1,700.00	1,700.00	1,700.00
CORNER	1 -30-3 .00- -1110 .00-				Total	1,700.00	1,700.00	1,700.00	1,700.00
LIBORIO WATERGATE LLC	143460	143460		RP	LAND	1,700.00	1,700.00	1,700.00	1,700.00
CORNER	1 -30-3 .00- -1111 .00-				Total	2,000.00	2,000.00	2,000.00	2,000.00
LIBORIO WATERGATE LLC	143470	143470		RP	LAND	2,000.00	2,000.00	2,000.00	2,000.00
CORNER	1 -30-3 .00- -1139 .00-				Total	1,700.00	1,700.00	1,700.00	1,700.00
LIBORIO WATERGATE LLC	143750	143750		RP					

Property Address / Owner Name	PIN / Tax A/C ID	Location ID	Acres	Roll	Valuation Code	Present Tax Roll Current	Present Tax Roll Original	Prior Tax Roll Current	Prior Tax Roll Original
CORNER	1 -30-3 .00- -1139 .00-				Total	1,700.00	1,700.00	1,700.00	1,700.00
LIBORIO WATERGATE LLC	143750	143750		RP	LAND	1,700.00	1,700.00	1,700.00	1,700.00
CORNER	1 -30-3 .00- -1140 .00-				Total	1,700.00	1,700.00	1,700.00	1,700.00
LIBORIO WATERGATE LLC	143760	143760		RP	LAND	1,700.00	1,700.00	1,700.00	1,700.00
CORNER	1 -30-3 .00- -1145 .00-				Total	1,400.00	1,400.00	1,400.00	1,400.00
LIBORIO WATERGATE LLC	143810	143810		RP	LAND	1,400.00	1,400.00	1,400.00	1,400.00
CORNER	1 -30-3 .00- -1146 .00-				Total	2,200.00	2,200.00	2,200.00	2,200.00
LIBORIO WATERGATE LLC	143820	143820		RP	LAND	2,200.00	2,200.00	2,200.00	2,200.00
CORNER	1 -30-3 .00- -1167 .00-				Total	1,400.00	1,400.00	1,400.00	1,400.00
LIBORIO WATERGATE LLC	144030	144030		RP	LAND	1,400.00	1,400.00	1,400.00	1,400.00
CORNER	1 -30-3 .00- -1168 .00-				Total	1,800.00	1,800.00	1,800.00	1,800.00
LIBORIO WATERGATE LLC	144040	144040		RP	LAND	1,800.00	1,800.00	1,800.00	1,800.00
CORNER	1 -30-3 .00- -1180 .00-				Total	1,800.00	1,800.00	1,800.00	1,800.00
LIBORIO WATERGATE LLC	144160	144160		RP	LAND	1,800.00	1,800.00	1,800.00	1,800.00
CORNER	1 -30-3 .00- -1181 .00-				Total	2,700.00	2,700.00	2,700.00	2,700.00
LIBORIO WATERGATE LLC	144170	144170		RP	LAND	2,700.00	2,700.00	2,700.00	2,700.00
CORNER	1 -30-3 .00- -1193 .00-				Total	1,800.00	1,800.00	1,800.00	1,800.00
LIBORIO WATERGATE LLC	144290	144290		RP	LAND	1,800.00	1,800.00	1,800.00	1,800.00
CORNER	1 -30-3 .00- -1194 .00-				Total	1,400.00	1,400.00	1,400.00	1,400.00
LIBORIO WATERGATE LLC	144300	144300		RP	LAND	1,400.00	1,400.00	1,400.00	1,400.00
CORNER	1 -30-3 .00- -1214 .00-				Total	2,900.00	2,900.00	2,900.00	2,900.00
LIBORIO WATERGATE LLC	144500	144500		RP	LAND	2,900.00	2,900.00	2,900.00	2,900.00
CORNER	1 -30-3 .00- -1215 .00-				Total	2,200.00	2,200.00	2,200.00	2,200.00
LIBORIO WATERGATE LLC	144510	144510		RP	LAND	2,200.00	2,200.00	2,200.00	2,200.00
CORNER	1 -30-3 .00- -1260 .00-				Total	2,400.00	2,400.00	2,400.00	2,400.00
LIBORIO WATERGATE LLC	144960	144960		RP	LAND	2,400.00	2,400.00	2,400.00	2,400.00
CORNER	1 -30-3 .00- -1261 .00-				Total	1,800.00	1,800.00	1,800.00	1,800.00
LIBORIO WATERGATE LLC	144970	144970		RP	LAND	1,800.00	1,800.00	1,800.00	1,800.00
CORNER	1 -30-3 .00- -1267 .00-				Total	1,800.00	1,800.00	1,800.00	1,800.00
LIBORIO WATERGATE LLC	145030	145030		RP	LAND	1,800.00	1,800.00	1,800.00	1,800.00
CORNER	1 -30-3 .00- -1268 .00-				Total	2,900.00	2,900.00	2,900.00	2,900.00
LIBORIO WATERGATE LLC	145040	145040		RP	LAND	2,900.00	2,900.00	2,900.00	2,900.00
CORNER	1 -30-3 .00- -1273 .00-				Total	1,700.00	1,700.00	1,700.00	1,700.00
LIBORIO WATERGATE LLC	145090	145090		RP	LAND	1,700.00	1,700.00	1,700.00	1,700.00
CORNER	1 -30-3 .00- -1283 .00-				Total	2,100.00	2,100.00	2,100.00	2,100.00
LIBORIO WATERGATE LLC	145190	145190		RP					

Property Address / Owner Name	PIN / Tax A/C ID	Location ID	Acres	Roll	Valuation Code	Present Tax Roll Current	Present Tax Roll Original	Prior Tax Roll Current	Prior Tax Roll Original
CORNER	1 -30-3 .00- -1283 .00-				Total	2,100.00	2,100.00	2,100.00	2,100.00
LIBORIO WATERGATE LLC	145190	145190		RP	LAND	2,100.00	2,100.00	2,100.00	2,100.00
CORNER	1 -30-3 .00- -1293 .00-				Total	1,300.00	1,300.00	1,300.00	1,300.00
LIBORIO WATERGATE LLC	145290	145290		RP	LAND	1,300.00	1,300.00	1,300.00	1,300.00
CORNER	1 -30-3 .00- -1376 .00-				Total	2,700.00	2,700.00	2,700.00	2,700.00
LIBORIO WATERGATE LLC	146120	146120		RP	LAND	2,700.00	2,700.00	2,700.00	2,700.00
CORNER	1 -30-3 .00- -1380 .00-				Total	2,000.00	2,000.00	2,000.00	2,000.00
LIBORIO WATERGATE LLC	146160	146160		RP	LAND	2,000.00	2,000.00	2,000.00	2,000.00
CORNER	1 -30-3 .00- -1396 .00-				Total	2,200.00	2,200.00	2,200.00	2,200.00
LIBORIO WATERGATE LLC	146320	146320		RP	LAND	2,200.00	2,200.00	2,200.00	2,200.00
CORNER	1 -30-3 .00- -1399 .00-				Total	2,200.00	2,200.00	2,200.00	2,200.00
LIBORIO WATERGATE LLC	146350	146350		RP	LAND	2,200.00	2,200.00	2,200.00	2,200.00
CORNER	1 -30-3 .00- -1400 .00-				Total	1,400.00	1,400.00	1,400.00	1,400.00
LIBORIO WATERGATE LLC	146360	146360		RP	LAND	1,400.00	1,400.00	1,400.00	1,400.00
CORNER	1 -30-3 .00- -1406 .00-				Total	2,800.00	2,800.00	2,800.00	2,800.00
LIBORIO WATERGATE LLC	146420	146420		RP	LAND	2,800.00	2,800.00	2,800.00	2,800.00
CORNER	1 -30-3 .00- -1431 .00-				Total	2,200.00	2,200.00	2,200.00	2,200.00
LIBORIO WATERGATE LLC	146670	146670		RP	LAND	2,200.00	2,200.00	2,200.00	2,200.00
CORNER	1 -30-3 .00- -1432 .00-				Total	2,000.00	2,000.00	2,000.00	2,000.00
LIBORIO WATERGATE LLC	146680	146680		RP	LAND	2,000.00	2,000.00	2,000.00	2,000.00
CORNER	1 -30-3 .00- -1439 .00-				Total	2,000.00	2,000.00	2,000.00	2,000.00
LIBORIO WATERGATE LLC	146750	146750		RP	LAND	2,000.00	2,000.00	2,000.00	2,000.00
CORNER	1 -30-3 .00- -1440 .00-				Total	1,700.00	1,700.00	1,700.00	1,700.00
LIBORIO WATERGATE LLC	146760	146760		RP	LAND	1,700.00	1,700.00	1,700.00	1,700.00
CORNER	1 -30-3 .00- -1451 .00-				Total	1,800.00	1,800.00	1,800.00	1,800.00
LIBORIO WATERGATE LLC	146870	146870		RP	LAND	1,800.00	1,800.00	1,800.00	1,800.00
CORNER	1 -30-3 .00- -666 .00-				Total	2,100.00	2,100.00	2,100.00	2,100.00
LIBORIO WATERGATE LLC	147040	147040		RP	LAND	2,100.00	2,100.00	2,100.00	2,100.00
CORNER	1 -30-3 .00- -667 .00-				Total	1,700.00	1,700.00	1,700.00	1,700.00
LIBORIO WATERGATE LLC	147050	147050		RP	LAND	1,700.00	1,700.00	1,700.00	1,700.00
CORNER	1 -30-3 .00- -676 .00-				Total	1,700.00	1,700.00	1,700.00	1,700.00
LIBORIO WATERGATE LLC	147140	147140		RP	LAND	1,700.00	1,700.00	1,700.00	1,700.00
CORNER	1 -30-3 .00- -677 .00-				Total	1,800.00	1,800.00	1,800.00	1,800.00
LIBORIO WATERGATE LLC	147150	147150		RP	LAND	1,800.00	1,800.00	1,800.00	1,800.00
CORNER	1 -30-3 .00- -681 .00-				Total	3,100.00	3,100.00	3,100.00	3,100.00
LIBORIO WATERGATE LLC	147190	147190		RP					

Property Address / Owner Name	PIN / Tax A/C ID	Location ID	Acres	Roll	Valuation Code	Present Tax Roll Current	Present Tax Roll Original	Prior Tax Roll Current	Prior Tax Roll Original
CORNER	1 -30-3 .00- -681 .00-				Total	3,100.00	3,100.00	3,100.00	3,100.00
LIBORIO WATERGATE LLC	147190	147190		RP	LAND	3,100.00	3,100.00	3,100.00	3,100.00
CORNER	1 -30-3 .00- -682 .00-				Total	2,000.00	2,000.00	2,000.00	2,000.00
LIBORIO WATERGATE LLC	147200	147200		RP	LAND	2,000.00	2,000.00	2,000.00	2,000.00
CORNER	1 -30-3 .00- -688 .00-				Total	2,000.00	2,000.00	2,000.00	2,000.00
LIBORIO WATERGATE LLC	147260	147260		RP	LAND	2,000.00	2,000.00	2,000.00	2,000.00
CORNER	1 -30-3 .00- -689 .00-				Total	1,800.00	1,800.00	1,800.00	1,800.00
LIBORIO WATERGATE LLC	147270	147270		RP	LAND	1,800.00	1,800.00	1,800.00	1,800.00
CORNER	1 -30-3 .00- -695 .00-				Total	1,800.00	1,800.00	1,800.00	1,800.00
LIBORIO WATERGATE LLC	147330	147330		RP	LAND	1,800.00	1,800.00	1,800.00	1,800.00
CORNER	1 -30-3 .00- -707 .00-				Total	2,100.00	2,100.00	2,100.00	2,100.00
LIBORIO WATERGATE LLC	147450	147450		RP	LAND	2,100.00	2,100.00	2,100.00	2,100.00
CORNER	1 -30-3 .00- -708 .00-				Total	1,800.00	1,800.00	1,800.00	1,800.00
LIBORIO WATERGATE LLC	147460	147460		RP	LAND	1,800.00	1,800.00	1,800.00	1,800.00
CORNER	1 -30-3 .00- -722 .00-				Total	1,800.00	1,800.00	1,800.00	1,800.00
LIBORIO WATERGATE LLC	147600	147600		RP	LAND	1,800.00	1,800.00	1,800.00	1,800.00
CORNER	1 -30-3 .00- -729 .00-				Total	2,000.00	2,000.00	2,000.00	2,000.00
LIBORIO WATERGATE LLC	147670	147670		RP	LAND	2,000.00	2,000.00	2,000.00	2,000.00
CORNER	1 -30-3 .00- -736 .00-				Total	1,800.00	1,800.00	1,800.00	1,800.00
LIBORIO WATERGATE LLC	147740	147740		RP	LAND	1,800.00	1,800.00	1,800.00	1,800.00
CORNER	1 -30-3 .00- -745 .00-				Total	2,100.00	2,100.00	2,100.00	2,100.00
LIBORIO WATERGATE LLC	147830	147830		RP	LAND	2,100.00	2,100.00	2,100.00	2,100.00
CORNER	1 -30-3 .00- -746 .00-				Total	2,000.00	2,000.00	2,000.00	2,000.00
LIBORIO WATERGATE LLC	147840	147840		RP	LAND	2,000.00	2,000.00	2,000.00	2,000.00
CORNER	1 -30-3 .00- -757 .00-				Total	2,100.00	2,100.00	2,100.00	2,100.00
LIBORIO WATERGATE LLC	147950	147950		RP	LAND	2,100.00	2,100.00	2,100.00	2,100.00
CORNER	1 -30-3 .00- -762 .00-				Total	1,800.00	1,800.00	1,800.00	1,800.00
LIBORIO WATERGATE LLC	148000	148000		RP	LAND	1,800.00	1,800.00	1,800.00	1,800.00
CORNER	1 -30-3 .00- -763 .00-				Total	1,700.00	1,700.00	1,700.00	1,700.00
LIBORIO WATERGATE LLC	148010	148010		RP	LAND	1,700.00	1,700.00	1,700.00	1,700.00
CORNER	1 -30-3 .00- -766 .00-				Total	2,000.00	2,000.00	2,000.00	2,000.00
LIBORIO WATERGATE LLC	148040	148040		RP	LAND	2,000.00	2,000.00	2,000.00	2,000.00
CORNER	1 -30-3 .00- -767 .00-				Total	1,800.00	1,800.00	1,800.00	1,800.00
LIBORIO WATERGATE LLC	148050	148050		RP	LAND	1,800.00	1,800.00	1,800.00	1,800.00
CORNER	1 -30-3 .00- -776 .00-				Total	2,000.00	2,000.00	2,000.00	2,000.00
LIBORIO WATERGATE LLC	148140	148140		RP					

Property Address / Owner Name	PIN / Tax A/C ID	Location ID	Acres	Roll	Valuation Code	Present Tax Roll Current	Present Tax Roll Original	Prior Tax Roll Current	Prior Tax Roll Original
CORNER	1 -30-3 .00- -776 .00-				Total	2,000.00	2,000.00	2,000.00	2,000.00
LIBORIO WATERGATE LLC	148140	148140		RP	LAND	2,000.00	2,000.00	2,000.00	2,000.00
CORNER	1 -30-3 .00- -778 .00-				Total	2,400.00	2,400.00	2,400.00	2,400.00
LIBORIO WATERGATE LLC	148160	148160		RP	LAND	2,400.00	2,400.00	2,400.00	2,400.00
CORNER	1 -30-3 .00- -781 .00-				Total	2,900.00	2,900.00	2,900.00	2,900.00
LIBORIO WATERGATE LLC	148190	148190		RP	LAND	2,900.00	2,900.00	2,900.00	2,900.00
CORNER	1 -30-3 .00- -797 .00-				Total	2,200.00	2,200.00	2,200.00	2,200.00
LIBORIO WATERGATE LLC	148350	148350		RP	LAND	2,200.00	2,200.00	2,200.00	2,200.00
CORNER	1 -30-3 .00- -800 .00-				Total	2,400.00	2,400.00	2,400.00	2,400.00
LIBORIO WATERGATE LLC	148380	148380		RP	LAND	2,400.00	2,400.00	2,400.00	2,400.00
CORNER	1 -30-3 .00- -816 .00-				Total	2,400.00	2,400.00	2,400.00	2,400.00
LIBORIO WATERGATE LLC	148540	148540		RP	LAND	2,400.00	2,400.00	2,400.00	2,400.00
CORNER	1 -30-3 .00- -829 .00-				Total	1,700.00	1,700.00	1,700.00	1,700.00
LIBORIO WATERGATE LLC	148670	148670		RP	LAND	1,700.00	1,700.00	1,700.00	1,700.00
CORNER	1 -30-3 .00- -839 .00-				Total	2,700.00	2,700.00	2,700.00	2,700.00
LIBORIO WATERGATE LLC	148770	148770		RP	LAND	2,700.00	2,700.00	2,700.00	2,700.00
CORNER	1 -30-3 .00- -840 .00-				Total	1,800.00	1,800.00	1,800.00	1,800.00
LIBORIO WATERGATE LLC	148780	148780		RP	LAND	1,800.00	1,800.00	1,800.00	1,800.00
CORNER	1 -30-3 .00- -848 .00-				Total	3,200.00	3,200.00	3,200.00	3,200.00
LIBORIO WATERGATE LLC	148860	148860		RP	LAND	3,200.00	3,200.00	3,200.00	3,200.00
CORNER	1 -30-3 .00- -852 .00-				Total	3,200.00	3,200.00	3,200.00	3,200.00
LIBORIO WATERGATE LLC	148900	148900		RP	LAND	3,200.00	3,200.00	3,200.00	3,200.00
CORNER	1 -30-3 .00- -860 .00-				Total	1,400.00	1,400.00	1,400.00	1,400.00
LIBORIO WATERGATE LLC	148980	148980		RP	LAND	1,400.00	1,400.00	1,400.00	1,400.00
CORNER	1 -30-3 .00- -861 .00-				Total	1,500.00	1,500.00	1,500.00	1,500.00
LIBORIO WATERGATE LLC	148990	148990		RP	LAND	1,500.00	1,500.00	1,500.00	1,500.00
CORNER	1 -30-3 .00- -891 .00-				Total	1,500.00	1,500.00	1,500.00	1,500.00
LIBORIO WATERGATE LLC	149290	149290		RP	LAND	1,500.00	1,500.00	1,500.00	1,500.00
CORNER	1 -30-3 .00- -892 .00-				Total	1,500.00	1,500.00	1,500.00	1,500.00
LIBORIO WATERGATE LLC	149300	149300		RP	LAND	1,500.00	1,500.00	1,500.00	1,500.00
CORNER	1 -30-3 .00- -899 .00-				Total	1,500.00	1,500.00	1,500.00	1,500.00
LIBORIO WATERGATE LLC	149370	149370		RP	LAND	1,500.00	1,500.00	1,500.00	1,500.00
CORNER	1 -30-3 .00- -900 .00-				Total	1,700.00	1,700.00	1,700.00	1,700.00
LIBORIO WATERGATE LLC	149380	149380		RP	LAND	1,700.00	1,700.00	1,700.00	1,700.00
CORNER	1 -30-3 .00- -903 .00-				Total	3,500.00	3,500.00	3,500.00	3,500.00
LIBORIO WATERGATE LLC	149410	149410		RP					

Property Address / Owner Name	PIN / Tax A/C ID	Location ID	Acres	Roll	Valuation Code	Present Tax Roll Current	Present Tax Roll Original	Prior Tax Roll Current	Prior Tax Roll Original
CORNER	1 -30-3 .00- -903 .00-				Total	3,500.00	3,500.00	3,500.00	3,500.00
LIBORIO WATERGATE LLC	149410	149410		RP	LAND	3,500.00	3,500.00	3,500.00	3,500.00
CORNER	1 -30-3 .00- -906 .00-				Total	2,000.00	2,000.00	2,000.00	2,000.00
LIBORIO WATERGATE LLC	149440	149440		RP	LAND	2,000.00	2,000.00	2,000.00	2,000.00
CORNER	1 -30-3 .00- -907 .00-				Total	2,100.00	2,100.00	2,100.00	2,100.00
LIBORIO WATERGATE LLC	149450	149450		RP	LAND	2,100.00	2,100.00	2,100.00	2,100.00
CORNER	1 -30-3 .00- -913 .00-				Total	2,200.00	2,200.00	2,200.00	2,200.00
LIBORIO WATERGATE LLC	149510	149510		RP	LAND	2,200.00	2,200.00	2,200.00	2,200.00
CORNER	1 -30-3 .00- -914 .00-				Total	2,000.00	2,000.00	2,000.00	2,000.00
LIBORIO WATERGATE LLC	149520	149520		RP	LAND	2,000.00	2,000.00	2,000.00	2,000.00
CORNER	1 -30-3 .00- -929 .00-				Total	2,700.00	2,700.00	2,700.00	2,700.00
LIBORIO WATERGATE LLC	149670	149670		RP	LAND	2,700.00	2,700.00	2,700.00	2,700.00
CORNER	1 -30-3 .00- -930 .00-				Total	2,000.00	2,000.00	2,000.00	2,000.00
LIBORIO WATERGATE LLC	149680	149680		RP	LAND	2,000.00	2,000.00	2,000.00	2,000.00
CORNER	1 -30-3 .00- -936 .00-				Total	2,400.00	2,400.00	2,400.00	2,400.00
LIBORIO WATERGATE LLC	149740	149740		RP	LAND	2,400.00	2,400.00	2,400.00	2,400.00
CORNER	1 -30-3 .00- -937 .00-				Total	2,000.00	2,000.00	2,000.00	2,000.00
LIBORIO WATERGATE LLC	149750	149750		RP	LAND	2,000.00	2,000.00	2,000.00	2,000.00
CORNER	1 -30-3 .00- -946 .00-				Total	2,100.00	2,100.00	2,100.00	2,100.00
LIBORIO WATERGATE LLC	149840	149840		RP	LAND	2,100.00	2,100.00	2,100.00	2,100.00
CORNER	1 -30-3 .00- -954 .00-				Total	2,100.00	2,100.00	2,100.00	2,100.00
LIBORIO WATERGATE LLC	149920	149920		RP	LAND	2,100.00	2,100.00	2,100.00	2,100.00
CORNER	1 -30-3 .00- -955 .00-				Total	2,100.00	2,100.00	2,100.00	2,100.00
LIBORIO WATERGATE LLC	149930	149930		RP	LAND	2,100.00	2,100.00	2,100.00	2,100.00
CORNER	1 -30-3 .00- -960 .00-				Total	2,100.00	2,100.00	2,100.00	2,100.00
LIBORIO WATERGATE LLC	149980	149980		RP	LAND	2,100.00	2,100.00	2,100.00	2,100.00
CORNER	1 -30-3 .00- -961 .00-				Total	2,100.00	2,100.00	2,100.00	2,100.00
LIBORIO WATERGATE LLC	149990	149990		RP	LAND	2,100.00	2,100.00	2,100.00	2,100.00
CORNER	1 -30-3 .00- -966 .00-				Total	2,100.00	2,100.00	2,100.00	2,100.00
LIBORIO WATERGATE LLC	150040	150040		RP	LAND	2,100.00	2,100.00	2,100.00	2,100.00
CORNER	1 -30-3 .00- -969 .00-				Total	2,200.00	2,200.00	2,200.00	2,200.00
LIBORIO WATERGATE LLC	150070	150070		RP	LAND	2,200.00	2,200.00	2,200.00	2,200.00
CORNER	1 -30-3 .00- -982 .00-				Total	1,800.00	1,800.00	1,800.00	1,800.00
LIBORIO WATERGATE LLC	150200	150200		RP	LAND	1,800.00	1,800.00	1,800.00	1,800.00
CORNER	1 -30-3 .00- -995 .00-				Total	3,200.00	3,200.00	3,200.00	3,200.00
LIBORIO WATERGATE LLC	150330	150330		RP					

Property Address / Owner Name	PIN / Tax A/C ID	Location ID	Acres	Roll	Valuation Code	Present Tax Roll Current	Present Tax Roll Original	Prior Tax Roll Current	Prior Tax Roll Original
CORNER	1 -30-3	.00- -995	.00-		Total	3,200.00	3,200.00	3,200.00	3,200.00
LIBORIO WATERGATE LLC	150330	150330		RP	LAND	3,200.00	3,200.00	3,200.00	3,200.00
CORNER	1 -30-6	.00- -700	.00-		Total	4,200.00	4,200.00	4,200.00	4,200.00
MILFORD PONDS LLC	150470	150470		RP	LAND	4,200.00	4,200.00	4,200.00	4,200.00
CORNER	1 -30-6	.00- -701	.00-		Total	3,900.00	3,900.00	3,900.00	3,900.00
MILFORD PONDS LLC	150480	150480		RP	LAND	3,900.00	3,900.00	3,900.00	3,900.00
CORNER	1 -30-6	.00- -729	.00-		Total	4,300.00	4,300.00	4,300.00	4,300.00
MILFORD PONDS LLC	150760	150760		RP	LAND	4,300.00	4,300.00	4,300.00	4,300.00
CORNER	1 -30-6	.00- -732	.00-		Total	4,900.00	4,900.00	4,900.00	4,900.00
MILFORD PONDS LLC	150790	150790		RP	LAND	4,900.00	4,900.00	4,900.00	4,900.00
CORNER	1 -30-6	.00- -742	.00-		Total	2,900.00	2,900.00	2,900.00	2,900.00
MILFORD PONDS LLC	150890	150890		RP	LAND	2,900.00	2,900.00	2,900.00	2,900.00
CORNER	1 -30-6	.00- -1469	.00-		Total	4,200.00	121,800.00		
MP3 VENTURES LLC	174510	174510		RP	LAND	4,200.00	121,800.00		
CORNER	1 -30-6	.00- -1478	.00-		Total	3,200.00	121,800.00		
MP3 VENTURES LLC	174600	174600		RP	LAND	3,200.00	121,800.00		
CORNER	1 -30-6	.00- -1485	.00-		Total	3,800.00	121,800.00		
MP3 VENTURES LLC	174670	174670		RP	LAND	3,800.00	121,800.00		
CORNER	1 -30-6	.00- -1486	.00-		Total	3,800.00	121,800.00		
MP3 VENTURES LLC	174680	174680		RP	LAND	3,800.00	121,800.00		
CORNER	1 -30-6	.00- -1502	.00-		Total	4,100.00	121,800.00		
MP3 VENTURES LLC	174840	174840		RP	LAND	4,100.00	121,800.00		
CORNER	1 -30-6	.00- -1506	.00-		Total	3,000.00	121,800.00		
MP3 VENTURES LLC	174880	174880		RP	LAND	3,000.00	121,800.00		
CORNER	1 -30-6	.00- -1512	.00-		Total	3,200.00	121,800.00		
MP3 VENTURES LLC	174940	174940		RP	LAND	3,200.00	121,800.00		
1 COSTABELLA CT	3 -30-11	.00- -429	.00-		Total	235,400.00	235,400.00	235,400.00	235,400.00
GILLON, PATRICK J	9520	9520		RP	LAND	36,100.00	36,100.00	36,100.00	36,100.00
					IMPV	199,300.00	199,300.00	199,300.00	199,300.00
2 COSTABELLA CT	3 -30-11	.00- -436	.00-		Total	186,700.00	186,700.00	186,700.00	186,700.00
ANTONIS, STEVEN M	9590	9590		RP	LAND	36,100.00	36,100.00	36,100.00	36,100.00
					IMPV	150,600.00	150,600.00	150,600.00	150,600.00
3 COSTABELLA CT	3 -30-11	.00- -430	.00-		Total	199,500.00	199,500.00	199,500.00	199,500.00
JONES, PHILLIP H	9530	9530		RP	LAND	35,200.00	35,200.00	35,200.00	35,200.00
					IMPV	164,300.00	164,300.00	164,300.00	164,300.00
4 COSTABELLA CT	3 -30-11	.00- -435	.00-		Total	197,300.00	197,300.00	197,300.00	197,300.00
DUNLAP, DWAYNE & SUSAN	9580	9580		RP					

Property Address / Owner Name	PIN / Tax A/C ID	Location ID	Acres	Roll	Valuation Code	Present Tax Roll Current	Present Tax Roll Original	Prior Tax Roll Current	Prior Tax Roll Original
4 COSTABELLA CT	3 -30-11 .00- -435	.00-			Total	197,300.00	197,300.00	197,300.00	197,300.00
DUNLAP, DWAYNE & SUSAN	9580	9580		RP	LAND	35,200.00	35,200.00	35,200.00	35,200.00
					IMPV	162,100.00	162,100.00	162,100.00	162,100.00
5 COSTABELLA CT	3 -30-11 .00- -431	.00-			Total	218,500.00	218,500.00	218,500.00	218,500.00
CHAMBERLAYNE, DAWNE M & JERE	9540	9540		RP	LAND	35,200.00	35,200.00	35,200.00	35,200.00
					IMPV	183,300.00	183,300.00	183,300.00	183,300.00
6 COSTABELLA CT	3 -30-11 .00- -434	.00-			Total	185,200.00	185,200.00	185,200.00	185,200.00
COMPTON, CASSANDRA	9570	9570		RP	LAND	35,200.00	35,200.00	35,200.00	35,200.00
					IMPV	150,000.00	150,000.00	150,000.00	150,000.00
7 COSTABELLA CT	3 -30-11 .00- -432	.00-			Total	185,800.00	185,800.00	185,800.00	185,800.00
ROMANO, DOMINIC M & ALISON L	9550	9550		RP	LAND	36,200.00	36,200.00	36,200.00	36,200.00
					IMPV	149,600.00	149,600.00	149,600.00	149,600.00
8 COSTABELLA CT	3 -30-11 .00- -433	.00-			Total	232,700.00	232,700.00	232,700.00	232,700.00
BRITO, LUISA & GUSTAVO	9560	9560		RP	LAND	36,200.00	36,200.00	36,200.00	36,200.00
					IMPV	196,500.00	196,500.00	196,500.00	196,500.00
100 CREDIT UNION WAY	MD-16-183.05-01-03	.03-000			Total	632,700.00	632,700.00	632,700.00	632,700.00
DELAWARE FEDERAL CREDIT UNIO	41070	41070		RP	LAND	56,500.00	56,500.00	56,500.00	56,500.00
					IMPV	576,200.00	576,200.00	576,200.00	576,200.00
401 CRESTVIEW DR	1 -30-3 .07- -124	.00-			Total	193,900.00	193,900.00	193,900.00	193,900.00
HOLLEGER, HELEN M	3650	3650		RP	LAND	48,900.00	48,900.00	48,900.00	48,900.00
					IMPV	145,000.00	145,000.00	145,000.00	145,000.00
403 CRESTVIEW DR	1 -30-3 .07- -124	.01-			Total	223,100.00	223,100.00	223,100.00	213,900.00
KANDRAC, JOSHUA	3660	3660		RP	LAND	48,600.00	48,600.00	48,600.00	48,600.00
					IMPV	174,500.00	174,500.00	174,500.00	165,300.00
502 CRESTVIEW DR	1 -30-3 .07- -055	.00-			Total	182,500.00	182,500.00	182,500.00	182,500.00
FISHER, PATRICIA	2870	2870		RP	LAND	45,700.00	45,700.00	45,700.00	45,700.00
					IMPV	136,800.00	136,800.00	136,800.00	136,800.00
503 CRESTVIEW DR	1 -30-3 .07- -065	.00-			Total	179,800.00	179,800.00	179,800.00	179,800.00
MILLER, CHRISTOPHER R & MELI	3000	3000		RP	LAND	49,000.00	49,000.00	49,000.00	49,000.00
					IMPV	130,800.00	130,800.00	130,800.00	130,800.00
504 CRESTVIEW DR	1 -30-3 .07- -056	.00-			Total	139,300.00	139,300.00	139,300.00	139,300.00
MAJOCH, LADISLAV V	2880	2880		RP	LAND	46,700.00	46,700.00	46,700.00	46,700.00
					IMPV	92,600.00	92,600.00	92,600.00	92,600.00
506 CRESTVIEW DR	1 -30-3 .07- -057	.00-			Total	169,800.00	169,800.00	169,800.00	169,800.00
FORSYTH, DANIEL & DAWN OGDEN	2890	2890		RP	LAND	51,700.00	51,700.00	51,700.00	51,700.00
					IMPV	118,100.00	118,100.00	118,100.00	118,100.00
507 CRESTVIEW DR	1 -30-3 .07- -062	.00-			Total	152,800.00	152,800.00	152,800.00	152,800.00
BRENNEMAN, WAYNE	2970	2970		RP	LAND	48,300.00	48,300.00	48,300.00	48,300.00
					IMPV	104,500.00	104,500.00	104,500.00	104,500.00
509 CRESTVIEW DR	1 -30-3 .07- -061	.00-			Total	197,000.00	197,000.00	197,000.00	197,000.00
ARCORACI, MICHAEL DOMINIC	2960	2960		RP					

Property Address / Owner Name	PIN / Tax A/C ID	Location ID	Acres	Roll	Valuation Code	Present Tax Roll Current	Present Tax Roll Original	Prior Tax Roll Current	Prior Tax Roll Original
509 CRESTVIEW DR	1 -30-3 .07- -061 .00-				Total	197,000.00	197,000.00	197,000.00	197,000.00
ARCORACI, MICHAEL DOMINIC	2960	2960		RP	LAND	48,400.00	48,400.00	48,400.00	48,400.00
					IMPV	148,600.00	148,600.00	148,600.00	148,600.00
510 CRESTVIEW DR	1 -30-3 .07- -058 .03-				Total	209,800.00	209,800.00	209,800.00	209,800.00
CROUCH, CLIFFORD T & VAUGHN	2930	2930		RP	LAND	45,800.00	45,800.00	45,800.00	45,800.00
					IMPV	164,000.00	164,000.00	164,000.00	164,000.00
512 CRESTVIEW DR	1 -30-3 .07- -059 .00-				Total	188,100.00	188,100.00	188,100.00	188,100.00
COULBOURNE, GARY L & CATHERI	2940	2940		RP	LAND	46,700.00	46,700.00	46,700.00	46,700.00
					IMPV	141,400.00	141,400.00	141,400.00	141,400.00
11820 CROSSING AVE	1 -30-3 .00- -1221 .00-				Total	1,500.00	1,500.00	1,500.00	1,500.00
LIBORIO WATERGATE LLC	144570	144570		RP	LAND	1,500.00	1,500.00	1,500.00	1,500.00
11826 CROSSING AVE	1 -30-3 .00- -1220 .00-				Total	1,300.00	1,300.00	1,300.00	1,300.00
LIBORIO WATERGATE LLC	144560	144560		RP	LAND	1,300.00	1,300.00	1,300.00	1,300.00
11828 CROSSING AVE	1 -30-3 .00- -1219 .00-				Total	1,400.00	1,400.00	1,400.00	1,400.00
LIBORIO WATERGATE LLC	144550	144550		RP	LAND	1,400.00	1,400.00	1,400.00	1,400.00
11832 CROSSING AVE	1 -30-3 .00- -1218 .00-				Total	1,400.00	1,400.00	1,400.00	1,400.00
LIBORIO WATERGATE LLC	144540	144540		RP	LAND	1,400.00	1,400.00	1,400.00	1,400.00
11834 CROSSING AVE	1 -30-3 .00- -1217 .00-				Total	1,400.00	1,400.00	1,400.00	1,400.00
LIBORIO WATERGATE LLC	144530	144530		RP	LAND	1,400.00	1,400.00	1,400.00	1,400.00
11838 CROSSING AVE	1 -30-3 .00- -1216 .00-				Total	1,500.00	1,500.00	1,500.00	1,500.00
LIBORIO WATERGATE LLC	144520	144520		RP	LAND	1,500.00	1,500.00	1,500.00	1,500.00
11922 CROSSING AVE	1 -30-3 .00- -730 .00-				Total	1,300.00	1,300.00	1,300.00	1,300.00
LIBORIO WATERGATE LLC	147680	147680		RP	LAND	1,300.00	1,300.00	1,300.00	1,300.00
11924 CROSSING AVE	1 -30-3 .00- -731 .00-				Total	1,300.00	1,300.00	1,300.00	1,300.00
LIBORIO WATERGATE LLC	147690	147690		RP	LAND	1,300.00	1,300.00	1,300.00	1,300.00
11928 CROSSING AVE	1 -30-3 .00- -732 .00-				Total	1,800.00	1,800.00	1,800.00	1,800.00
LIBORIO WATERGATE LLC	147700	147700		RP	LAND	1,800.00	1,800.00	1,800.00	1,800.00
11932 CROSSING AVE	1 -30-3 .00- -733 .00-				Total	1,800.00	1,800.00	1,800.00	1,800.00
LIBORIO WATERGATE LLC	147710	147710		RP	LAND	1,800.00	1,800.00	1,800.00	1,800.00
11933 CROSSING AVE	1 -30-3 .00- -1144 .00-				Total	1,000.00	1,000.00	1,000.00	1,000.00
LIBORIO WATERGATE LLC	143800	143800		RP	LAND	1,000.00	1,000.00	1,000.00	1,000.00
11936 CROSSING AVE	1 -30-3 .00- -734 .00-				Total	1,300.00	1,300.00	1,300.00	1,300.00
LIBORIO WATERGATE LLC	147720	147720		RP	LAND	1,300.00	1,300.00	1,300.00	1,300.00
11937 CROSSING AVE	1 -30-3 .00- -1143 .00-				Total	1,000.00	1,000.00	1,000.00	1,000.00
LIBORIO WATERGATE LLC	143790	143790		RP	LAND	1,000.00	1,000.00	1,000.00	1,000.00
11939 CROSSING AVE	1 -30-3 .00- -1142 .00-				Total	1,000.00	1,000.00	1,000.00	1,000.00
LIBORIO WATERGATE LLC	143780	143780		RP					

Property Address / Owner Name	PIN / Tax A/C ID	Location ID	Acres	Roll	Valuation Code	Present Tax Roll Current	Present Tax Roll Original	Prior Tax Roll Current	Prior Tax Roll Original
11939 CROSSING AVE	1 -30-3 .00- -1142 .00-				Total	1,000.00	1,000.00	1,000.00	1,000.00
LIBORIO WATERGATE LLC	143780	143780		RP	LAND	1,000.00	1,000.00	1,000.00	1,000.00
11940 CROSSING AVE	1 -30-3 .00- -735 .00-				Total	1,300.00	1,300.00	1,300.00	1,300.00
LIBORIO WATERGATE LLC	147730	147730		RP	LAND	1,300.00	1,300.00	1,300.00	1,300.00
11941 CROSSING AVE	1 -30-3 .00- -1141 .00-				Total	1,000.00	1,000.00	1,000.00	1,000.00
LIBORIO WATERGATE LLC	143770	143770		RP	LAND	1,000.00	1,000.00	1,000.00	1,000.00
7594 CROSSROADS LN	1 -30-6 .00- -254 .00-				Total	3,200.00	3,200.00	3,200.00	3,200.00
MILFORD PONDS LLC	100500	100500		RP	LAND	3,200.00	3,200.00	3,200.00	3,200.00
7595 CROSSROADS LN	1 -30-6 .00- -531 .00-				Total	2,100.00	2,100.00	2,100.00	2,100.00
MILFORD PONDS LLC	104720	104720		RP	LAND	2,100.00	2,100.00	2,100.00	2,100.00
7596 CROSSROADS LN	1 -30-6 .00- -253 .00-				Total	3,200.00	3,200.00	3,200.00	3,200.00
MILFORD PONDS LLC	103480	103480		RP	LAND	3,200.00	3,200.00	3,200.00	3,200.00
7597 CROSSROADS LN	1 -30-6 .00- -530 .00-				Total	2,400.00	2,400.00	2,400.00	2,400.00
MILFORD PONDS LLC	104710	104710		RP	LAND	2,400.00	2,400.00	2,400.00	2,400.00
7598 CROSSROADS LN	1 -30-6 .00- -252 .00-				Total	3,800.00	3,800.00	3,800.00	3,800.00
MILFORD PONDS LLC	103470	103470		RP	LAND	3,800.00	3,800.00	3,800.00	3,800.00
7599 CROSSROADS LN	1 -30-6 .00- -529 .00-				Total	3,800.00	3,800.00	3,800.00	3,800.00
NVR INC	104700	104700		RP	LAND	3,800.00	3,800.00	3,800.00	3,800.00
7601 CROSSROADS LN	1 -30-6 .00- -528 .00-				Total	2,900.00	2,900.00	2,900.00	2,900.00
MILFORD PONDS LLC	104690	104690		RP	LAND	2,900.00	2,900.00	2,900.00	2,900.00
7602 CROSSROADS LN	1 -30-6 .00- -251 .00-				Total	2,700.00	2,700.00	2,700.00	2,700.00
NVR INC	100490	100490		RP	LAND	2,700.00	2,700.00	2,700.00	2,700.00
7603 CROSSROADS LN	1 -30-6 .00- -527 .00-				Total	2,100.00	2,100.00	2,100.00	2,100.00
NVR INC	104680	104680		RP	LAND	2,100.00	2,100.00	2,100.00	2,100.00
7604 CROSSROADS LN	1 -30-6 .00- -250 .00-				Total	2,700.00	2,700.00	2,700.00	2,700.00
MILFORD PONDS LLC	100480	100480		RP	LAND	2,700.00	2,700.00	2,700.00	2,700.00
7606 CROSSROADS LN	1 -30-6 .00- -249 .00-				Total	3,200.00	3,200.00	3,200.00	3,200.00
NVR INC	100470	100470		RP	LAND	3,200.00	3,200.00	3,200.00	3,200.00
1 CROWN CIR	3 -30-11 .00- -524 .00-				Total	239,000.00	239,000.00	239,000.00	225,200.00
DESAI, SANDEEP	10470	10470		RP	LAND	36,100.00	36,100.00	36,100.00	22,300.00
					IMPV	202,900.00	202,900.00	202,900.00	202,900.00
2 CROWN CIR	3 -30-11 .00- -419 .00-				Total	217,400.00	217,400.00	217,400.00	217,400.00
SCHMIDT, ANDREW J	9420	9420		RP	LAND	36,600.00	36,600.00	36,600.00	36,600.00
					IMPV	180,800.00	180,800.00	180,800.00	180,800.00
3 CROWN CIR	3 -30-11 .00- -525 .00-				Total	226,500.00	226,500.00	226,500.00	226,500.00
HUDSON III, HARRY TRUITT & C	10480	10480		RP	LAND	36,300.00	36,300.00	36,300.00	36,300.00

Property Address / Owner Name	PIN / Tax A/C ID	Location ID	Acres	Roll	Valuation Code	Present Tax Roll Current	Present Tax Roll Original	Prior Tax Roll Current	Prior Tax Roll Original
3 CROWN CIR	3 -30-11 .00- -525	.00-			Total	226,500.00	226,500.00	226,500.00	226,500.00
HUDSON III, HARRY TRUITT & C	10480	10480		RP	IMPV	190,200.00	190,200.00	190,200.00	190,200.00
4 CROWN CIR	3 -30-11 .00- -420	.00-			Total	228,100.00	228,100.00	228,100.00	228,100.00
BEAUSIL, WILKENS & MARIE MYR	9430	9430		RP	LAND	36,600.00	36,600.00	36,600.00	36,600.00
					IMPV	191,500.00	191,500.00	191,500.00	191,500.00
5 CROWN CIR	3 -30-11 .00- -526	.00-			Total	227,800.00	227,800.00	227,800.00	227,800.00
MERCADO, SIMACO BELLOSILLO &	10490	10490		RP	LAND	36,800.00	36,800.00	36,800.00	36,800.00
					IMPV	191,000.00	191,000.00	191,000.00	191,000.00
6 CROWN CIR	3 -30-11 .00- -504	.00-			Total	239,300.00	239,300.00	239,300.00	239,300.00
DICICCO, PATRICK M & ELIZABE	10270	10270		RP	LAND	36,100.00	36,100.00	36,100.00	36,100.00
					IMPV	203,200.00	203,200.00	203,200.00	203,200.00
7 CROWN CIR	3 -30-11 .00- -527	.00-			Total	233,500.00	233,500.00	233,500.00	233,500.00
MARTIN, DANIEL J & ALYSON M	10500	10500		RP	LAND	36,500.00	36,500.00	36,500.00	36,500.00
					IMPV	197,000.00	197,000.00	197,000.00	197,000.00
8 CROWN CIR	3 -30-11 .00- -505	.00-			Total	195,600.00	195,600.00	195,600.00	195,600.00
JACKSON, DEREK	10280	10280		RP	LAND	36,600.00	36,600.00	36,600.00	36,600.00
					IMPV	159,000.00	159,000.00	159,000.00	159,000.00
9 CROWN CIR	3 -30-11 .00- -528	.00-			Total	197,400.00	197,400.00	197,400.00	197,400.00
FEZZA, MATTHEW	10510	10510		RP	LAND	36,200.00	36,200.00	36,200.00	36,200.00
					IMPV	161,200.00	161,200.00	161,200.00	161,200.00
10 CROWN CIR	3 -30-11 .00- -506	.00-			Total	226,800.00	226,800.00	226,800.00	226,800.00
RICHARDSON, CAROL A	10290	10290		RP	LAND	35,900.00	35,900.00	35,900.00	35,900.00
					IMPV	190,900.00	190,900.00	190,900.00	190,900.00
11 CROWN CIR	3 -30-11 .00- -529	.00-			Total	281,700.00	281,700.00	281,700.00	276,400.00
VINCENT, CALVIN & PATRICIA	10520	10520		RP	LAND	37,500.00	37,500.00	37,500.00	37,500.00
					IMPV	244,200.00	244,200.00	244,200.00	238,900.00
13 CROWN CIR	3 -30-11 .00- -530	.00-			Total	188,700.00	188,700.00	188,700.00	188,700.00
LONGO, ROBERT J & CHRISTINE	10530	10530		RP	LAND	35,400.00	35,400.00	35,400.00	35,400.00
					IMPV	153,300.00	153,300.00	153,300.00	153,300.00
1 DAKOTA CT	3 -30-15 .00- -362	.00-			Total	46,000.00	46,000.00	46,000.00	46,000.00
KEY PROPERTIES LLC	154140	154140		RP	LAND	46,000.00	46,000.00	46,000.00	46,000.00
3 DAKOTA CT	3 -30-15 .00- -361	.00-			Total	43,100.00	43,100.00	43,100.00	43,100.00
KEY PROPERTIES LLC	154130	154130		RP	LAND	43,100.00	43,100.00	43,100.00	43,100.00
5 DAKOTA CT	3 -30-15 .00- -360	.00-			Total	43,100.00	43,100.00	43,100.00	43,100.00
KEY PROPERTIES LLC	154120	154120		RP	LAND	43,100.00	43,100.00	43,100.00	43,100.00
7 DAKOTA CT	3 -30-15 .00- -359	.00-			Total	43,100.00	43,100.00	43,100.00	43,100.00
KEY PROPERTIES LLC	154110	154110		RP	LAND	43,100.00	43,100.00	43,100.00	43,100.00
8 DAKOTA CT	3 -30-15 .00- -357	.00-			Total	47,400.00	47,400.00	47,400.00	47,400.00
KEY PROPERTIES LLC	154090	154090		RP					

Property Address / Owner Name	PIN / Tax A/C ID	Location ID	Acres	Roll	Valuation Code	Present Tax Roll Current	Present Tax Roll Original	Prior Tax Roll Current	Prior Tax Roll Original
8 DAKOTA CT	3 -30-15 .00- -357	.00-			Total	47,400.00	47,400.00	47,400.00	47,400.00
KEY PROPERTIES LLC	154090	154090		RP	LAND	47,400.00	47,400.00	47,400.00	47,400.00
9 DAKOTA CT	3 -30-15 .00- -358	.00-			Total	47,600.00	47,600.00	47,600.00	47,600.00
KEY PROPERTIES LLC	154100	154100		RP	LAND	47,600.00	47,600.00	47,600.00	47,600.00
DELAWARE AVE	3 -30-10 .12- -010	.00-			Total	32,200.00	32,200.00	32,200.00	32,200.00
CARTER, KIM-TRUSTEE	8130	8130		RP	LAND	32,200.00	32,200.00	32,200.00	32,200.00
DELAWARE AVE	3 -30-10 .12- -092	.00-			Total	24,800.00	24,800.00	24,800.00	24,800.00
WATKINS, HARVEY E	9000	9000		RP	LAND	24,800.00	24,800.00	24,800.00	24,800.00
2 DELAWARE AVE	3 -30-10 .12- -019	.00-			Total	93,100.00	93,100.00	93,100.00	93,100.00
DAVIS, JOANN - TRUSTEE	8220	8220		RP	LAND	34,900.00	34,900.00	34,900.00	34,900.00
					IMPV	58,200.00	58,200.00	58,200.00	58,200.00
3 DELAWARE AVE	3 -30-10 .12- -005	.00-			Total	150,600.00	150,600.00	150,600.00	150,600.00
ALLEN, ERIKA	8080	8080		RP	LAND	39,100.00	39,100.00	39,100.00	39,100.00
					IMPV	111,500.00	111,500.00	111,500.00	111,500.00
4 DELAWARE AVE	3 -30-10 .12- -018	.00-			Total	103,700.00	103,700.00	103,700.00	103,700.00
CAVANAUGH, PATRICIA A	8210	8210		RP	LAND	34,900.00	34,900.00	34,900.00	34,900.00
					IMPV	68,800.00	68,800.00	68,800.00	68,800.00
5 DELAWARE AVE	3 -30-10 .12- -006	.00-			Total	144,100.00	144,100.00	144,100.00	144,100.00
ROBINSON, DONNA L	8090	8090		RP	LAND	41,900.00	41,900.00	41,900.00	41,900.00
					IMPV	102,200.00	102,200.00	102,200.00	102,200.00
6 DELAWARE AVE	3 -30-10 .12- -017	.00-			Total	144,800.00	144,800.00	144,800.00	144,800.00
BULLOCK, WILLIAM E JR & BEVE	8200	8200		RP	LAND	42,100.00	42,100.00	42,100.00	42,100.00
					IMPV	102,700.00	102,700.00	102,700.00	102,700.00
7 DELAWARE AVE	3 -30-10 .12- -007	.00-			Total	158,000.00	158,000.00	158,000.00	158,000.00
BULLOCK JR, WILLIAM E & BEV	8100	8100		RP	LAND	41,200.00	41,200.00	41,200.00	41,200.00
					IMPV	116,800.00	116,800.00	116,800.00	116,800.00
8 DELAWARE AVE	3 -30-10 .12- -016	.00-			Total	154,500.00	154,500.00	154,500.00	154,500.00
PARKER, KEITH W & BONNIE S	8190	8190		RP	LAND	40,700.00	40,700.00	40,700.00	40,700.00
					IMPV	113,800.00	113,800.00	113,800.00	113,800.00
9 DELAWARE AVE	3 -30-10 .12- -007	.01-			Total	135,200.00	135,200.00	135,200.00	135,200.00
MCGILL, CHRISTOPHER R & KARL	137080	137080		RP	LAND	41,200.00	41,200.00	41,200.00	41,200.00
					IMPV	94,000.00	94,000.00	94,000.00	94,000.00
10 DELAWARE AVE	3 -30-10 .12- -015	.00-			Total	158,200.00	158,200.00	158,200.00	158,200.00
OLBRICH, CHERYL A	8180	8180		RP	LAND	41,700.00	41,700.00	41,700.00	41,700.00
					IMPV	116,500.00	116,500.00	116,500.00	116,500.00
11 DELAWARE AVE	3 -30-10 .12- -008	.00-			Total	192,900.00	192,900.00	192,900.00	192,900.00
CARTER, JUDY K	8110	8110		RP	LAND	41,200.00	41,200.00	41,200.00	41,200.00
					IMPV	151,700.00	151,700.00	151,700.00	151,700.00
12 DELAWARE AVE	3 -30-10 .12- -014	.00-			Total	151,500.00	151,500.00	151,500.00	151,500.00
SHEA, GARY D & BONNIE W	8170	8170		RP					

Property Address / Owner Name	PIN / Tax A/C ID	Location ID	Acres	Roll	Valuation Code	Present Tax Roll Current	Present Tax Roll Original	Prior Tax Roll Current	Prior Tax Roll Original
12 DELAWARE AVE	3 -30-10 .12- -014	.00-			Total	151,500.00	151,500.00	151,500.00	151,500.00
SHEA, GARY D & BONNIE W	8170	8170		RP	LAND	40,700.00	40,700.00	40,700.00	40,700.00
					IMPV	110,800.00	110,800.00	110,800.00	110,800.00
13 DELAWARE AVE	3 -30-10 .12- -009	.00-			Total	204,300.00	204,300.00	204,300.00	188,400.00
CARTER, KIM-TRUSTEE	8120	8120		RP	LAND	46,500.00	46,500.00	46,500.00	46,500.00
					IMPV	157,800.00	157,800.00	157,800.00	141,900.00
14 DELAWARE AVE	3 -30-10 .12- -013	.00-			Total	108,900.00	108,900.00	108,900.00	108,900.00
PFEILE, CAROLYN O	8160	8160		RP	LAND	40,200.00	40,200.00	40,200.00	40,200.00
					IMPV	68,700.00	68,700.00	68,700.00	68,700.00
16 DELAWARE AVE	3 -30-10 .12- -012	.00-			Total	138,100.00	138,100.00	138,100.00	138,100.00
EISENBREY, JOHN C III & JOAN	8150	8150		RP	LAND	40,900.00	40,900.00	40,900.00	40,900.00
					IMPV	97,200.00	97,200.00	97,200.00	97,200.00
18 DELAWARE AVE	3 -30-10 .12- -011	.00-			Total	159,300.00	159,300.00	159,300.00	159,300.00
WOLFE, JOSEPH A	8140	8140		RP	LAND	41,600.00	41,600.00	41,600.00	41,600.00
					IMPV	117,700.00	117,700.00	117,700.00	117,700.00
103 DELAWARE AVE	3 -30-10 .12- -093	.00-			Total	114,000.00	114,000.00	114,000.00	100,700.00
WATKINS, HARVEY E	9010	9010		RP	LAND	30,400.00	30,400.00	30,400.00	30,400.00
					IMPV	83,600.00	83,600.00	83,600.00	70,300.00
105 DELAWARE AVE	3 -30-10 .12- -094	.00-			Total	83,500.00	83,500.00	83,500.00	83,500.00
KIRK, RITA	9020	9020		RP	LAND	30,400.00	30,400.00	30,400.00	30,400.00
					IMPV	53,100.00	53,100.00	53,100.00	53,100.00
201 DELAWARE AVE	3 -30-10 .12- -099	.00-			Total	102,700.00	102,700.00	102,700.00	102,700.00
PATRICK, GREGORY & MARY L	9080	9080		RP	LAND	30,800.00	30,800.00	30,800.00	30,800.00
					IMPV	71,900.00	71,900.00	71,900.00	71,900.00
203 DELAWARE AVE	3 -30-11 .09- -006	.00-			Total	87,500.00	87,500.00	87,500.00	87,500.00
STUBBS, JAMES A & SUSIE E	15840	15840		RP	LAND	29,600.00	29,600.00	29,600.00	29,600.00
					IMPV	57,900.00	57,900.00	57,900.00	57,900.00
205 DELAWARE AVE	3 -30-11 .09- -005	.00-			Total	87,800.00	87,800.00	87,800.00	87,800.00
HOSTEDLER, COLBY L	15830	15830		RP	LAND	31,500.00	31,500.00	31,500.00	31,500.00
					IMPV	56,300.00	56,300.00	56,300.00	56,300.00
DELAWARE VETERANS BLVD	MD-16-173.00-01-02	.24-000			Total	16,200.00	16,200.00	16,200.00	16,200.00
CITY OF MILFORD - OPEN SPACE	108720	108720		RP	LAND	16,200.00	16,200.00	16,200.00	16,200.00
					EXMT	16,200.00	16,200.00	16,200.00	16,200.00
DELAWARE VETERANS BLVD	MD-16-173.00-01-02	.23-000			Total	460,000.00	460,000.00	460,000.00	460,000.00
CITY OF MILFORD - OPEN SPACE	108730	108730		RP	LAND	460,000.00	460,000.00	460,000.00	460,000.00
					EXMT	460,000.00	460,000.00	460,000.00	460,000.00
100 DELAWARE VETERANS BLVD	MD-16-173.00-01-02	.07-000			Total	13,174,800.00	12,474,800.00	12,474,800.00	12,474,800.00
STATE OF DELAWARE	83100	89200		RP	LAND	1,250,000.00	1,250,000.00	1,250,000.00	1,250,000.00
					IMPV	11,924,800.00	11,224,800.00	11,224,800.00	11,224,800.00
					EXMT	13,174,800.00	12,474,800.00	12,474,800.00	12,474,800.00

Property Address / Owner Name	PIN / Tax A/C ID	Location ID	Acres	Roll	Valuation Code	Present Tax Roll Current	Present Tax Roll Original	Prior Tax Roll Current	Prior Tax Roll Original
101 DELAWARE VETERANS BLVD	MD-16-173.00-01-02		.05-000		Total	4,153,500.00	4,153,500.00	4,153,500.00	4,153,500.00
BOYS & GIRLS CLUB OF DELAWAR	87940	87940		RP	LAND	595,000.00	595,000.00	595,000.00	595,000.00
					IMPV	3,558,500.00	3,558,500.00	3,558,500.00	3,558,500.00
					EXMT	4,153,500.00	4,153,500.00	4,153,500.00	4,153,500.00
102 DELAWARE VETERANS BLVD	MD-16-173.00-01-02		.08-000		Total	5,212,900.00	1,350,000.00	675,000.00	675,000.00
FOOD BANK OF DELAWARE, INC.,	106710	106710		RP	Net		675,000.00		
					LAND	675,000.00	675,000.00	675,000.00	675,000.00
					IMPV	4,537,900.00	675,000.00		
					EXMT	5,212,900.00	675,000.00	675,000.00	675,000.00
1 DELORES CT	3 -30-11 .00- -437		.00-		Total	239,400.00	239,400.00	239,400.00	239,400.00
MERGNER, CHRISTOPHER H & LES	9600	9600		RP	LAND	36,100.00	36,100.00	36,100.00	36,100.00
					IMPV	203,300.00	203,300.00	203,300.00	203,300.00
2 DELORES CT	3 -30-11 .00- -444		.00-		Total	210,300.00	210,300.00	210,300.00	210,300.00
BROWN, KENNETH & LINDA J	9670	9670		RP	LAND	36,100.00	36,100.00	36,100.00	36,100.00
					IMPV	174,200.00	174,200.00	174,200.00	174,200.00
3 DELORES CT	3 -30-11 .00- -438		.00-		Total	185,300.00	185,300.00	185,300.00	185,300.00
PETTIT, EDWARD & JACQUELYN	9610	9610		RP	LAND	35,200.00	35,200.00	35,200.00	35,200.00
					IMPV	150,100.00	150,100.00	150,100.00	150,100.00
4 DELORES CT	3 -30-11 .00- -443		.00-		Total	206,200.00	206,200.00	206,200.00	206,200.00
BAKSANY, GEORGE M & JUDITH J	9660	9660		RP	LAND	35,200.00	35,200.00	35,200.00	35,200.00
					IMPV	171,000.00	171,000.00	171,000.00	171,000.00
5 DELORES CT	3 -30-11 .00- -439		.00-		Total	204,000.00	204,000.00	204,000.00	204,000.00
SOUCEK, ELIZABETH L	9620	9620		RP	LAND	35,200.00	35,200.00	35,200.00	35,200.00
					IMPV	168,800.00	168,800.00	168,800.00	168,800.00
6 DELORES CT	3 -30-11 .00- -442		.00-		Total	224,300.00	224,300.00	224,300.00	224,300.00
KING, DIANA L	9650	9650		RP	LAND	35,200.00	35,200.00	35,200.00	35,200.00
					IMPV	189,100.00	189,100.00	189,100.00	189,100.00
7 DELORES CT	3 -30-11 .00- -440		.00-		Total	218,400.00	218,400.00	218,400.00	218,400.00
O'NEAL, NICOLE	9630	9630		RP	LAND	36,200.00	36,200.00	36,200.00	36,200.00
					IMPV	182,200.00	182,200.00	182,200.00	182,200.00
8 DELORES CT	3 -30-11 .00- -441		.00-		Total	197,700.00	197,700.00	197,700.00	197,700.00
CLARK, KAREN A	9640	9640		RP	LAND	36,200.00	36,200.00	36,200.00	36,200.00
					IMPV	161,500.00	161,500.00	161,500.00	161,500.00
600 DIXIE AVE	3 -30-10 .12- -011		.01-		Total	40,100.00	40,100.00	40,100.00	40,100.00
WOLFE, JOSEPH A	121910	121910		RP	LAND	40,100.00	40,100.00	40,100.00	40,100.00
800 DIXIE AVE	3 -30-10 .12- -054		.04-		Total	106,800.00	106,800.00	106,800.00	106,800.00
DAVIS, CHARLES R JR	123420	123420		RP	LAND	39,000.00	39,000.00	39,000.00	39,000.00
					IMPV	67,800.00	67,800.00	67,800.00	67,800.00
DONOVAN ST	1 -30-3 .19- -020		.00-		Total	49,000.00	49,000.00	49,000.00	49,000.00
CITY OF MILFORD - ROW	7090	7090		RP	LAND	49,000.00	49,000.00	49,000.00	49,000.00

Property Address / Owner Name	PIN / Tax A/C ID	Location ID	Acres	Roll	Valuation Code	Present Tax Roll Current	Present Tax Roll Original	Prior Tax Roll Current	Prior Tax Roll Original
DONOVAN ST	1 -30-3 .19- -020		.00-		Total	49,000.00	49,000.00	49,000.00	49,000.00
CITY OF MILFORD - ROW	7090	7090		RP	EXMT	49,000.00	49,000.00	49,000.00	49,000.00
1 DONOVAN ST	1 -30-3 .15- -026		.00-		Total	103,800.00	103,800.00	103,800.00	103,800.00
PIKE, BONNIE	6780	6780		RP	LAND	41,200.00	41,200.00	41,200.00	41,200.00
					IMPV	62,600.00	62,600.00	62,600.00	62,600.00
2 DONOVAN ST	1 -30-3 .19- -004		.02-		Total	140,000.00	140,000.00	140,000.00	140,000.00
ROBINSON, JAMES T & PATRICIA	6880	6880		RP	LAND	41,100.00	41,100.00	41,100.00	41,100.00
					IMPV	98,900.00	98,900.00	98,900.00	98,900.00
3 DONOVAN ST	1 -30-3 .15- -027		.00-		Total	172,900.00	172,900.00	172,900.00	150,500.00
SHARP JR, JERRY L	6790	6790		RP	LAND	41,200.00	41,200.00	41,200.00	41,200.00
					IMPV	131,700.00	131,700.00	131,700.00	109,300.00
4 DONOVAN ST	1 -30-3 .19- -004		.00-		Total	157,000.00	157,000.00	157,000.00	157,000.00
TAYRIEN, CHERIE ELAINE & CAR	6860	6860		RP	LAND	55,500.00	55,500.00	55,500.00	55,500.00
					IMPV	101,500.00	101,500.00	101,500.00	101,500.00
5 DONOVAN ST	1 -30-3 .15- -028		.00-		Total	145,900.00	145,900.00	145,900.00	145,900.00
HAVERKAMP, HOWARD F & SUNEE	6800	6800		RP	LAND	41,200.00	41,200.00	41,200.00	41,200.00
					IMPV	104,700.00	104,700.00	104,700.00	104,700.00
6 DONOVAN ST	1 -30-3 .19- -004		.03-		Total	157,600.00	157,600.00	157,600.00	157,600.00
NICHOLS, JAMES F JR & JUDITH	6890	6890		RP	LAND	41,000.00	41,000.00	41,000.00	41,000.00
					IMPV	116,600.00	116,600.00	116,600.00	116,600.00
7 DONOVAN ST	1 -30-3 .15- -028		.01-		Total	128,600.00	128,600.00	128,600.00	128,600.00
COVERDALE, CHARLES A & MARCI	6810	6810		RP	LAND	46,700.00	46,700.00	46,700.00	46,700.00
					IMPV	81,900.00	81,900.00	81,900.00	81,900.00
8 DONOVAN ST	1 -30-3 .19- -004		.01-		Total	120,000.00	120,000.00	120,000.00	120,000.00
TOBEY, RICHARD & LORIE	6870	6870		RP	LAND	31,600.00	31,600.00	31,600.00	31,600.00
					IMPV	88,400.00	88,400.00	88,400.00	88,400.00
100 DREW ST	MD-16-183.05-01-26		.00-000		Total	177,300.00	177,300.00	177,300.00	177,300.00
HOLDEN, ELROY	28070	28070		RP	LAND	33,600.00	33,600.00	33,600.00	33,600.00
					IMPV	143,700.00	143,700.00	143,700.00	143,700.00
101 DREW ST	MD-16-183.05-01-25		.00-000		Total	75,100.00	75,100.00	75,100.00	75,100.00
TAYLOR, PEARL C/O CATHLEEN D	28060	28060		RP	LAND	26,300.00	26,300.00	26,300.00	26,300.00
					IMPV	48,800.00	48,800.00	48,800.00	48,800.00
19550 DRUMMOND DR	3 -30-7 .18- -102		.00-		Total	225,700.00	225,700.00	225,700.00	225,700.00
HANOKA, STEVE & JILL	107010	107010		RP	LAND	31,500.00	31,500.00	31,500.00	31,500.00
					IMPV	194,200.00	194,200.00	194,200.00	194,200.00
19554 DRUMMOND DR	3 -30-7 .18- -100		.00-		Total	186,800.00	186,800.00	186,800.00	186,800.00
MERCER, SHAMIKA A	106990	106990		RP	LAND	31,500.00	31,500.00	31,500.00	31,500.00
					IMPV	155,300.00	155,300.00	155,300.00	155,300.00
19556 DRUMMOND DR	3 -30-7 .18- -099		.00-		Total	185,800.00	185,800.00	185,800.00	185,800.00
CALLENDER, TARA	107750	107750		RP					

Property Address / Owner Name	PIN / Tax A/C ID	Location ID	Acres	Roll	Valuation Code	Present Tax Roll Current	Present Tax Roll Original	Prior Tax Roll Current	Prior Tax Roll Original
19556 DRUMMOND DR	3 -30-7 .18- -099		.00-		Total	185,800.00	185,800.00	185,800.00	185,800.00
CALLENDER, TARA	107750	107750		RP	LAND	24,500.00	24,500.00	24,500.00	24,500.00
					IMPV	161,300.00	161,300.00	161,300.00	161,300.00
19558 DRUMMOND DR	3 -30-7 .18- -098		.00-		Total	185,800.00	185,800.00	185,800.00	185,800.00
MARTINO, VICTORIA T & JERMAI	107740	107740		RP	LAND	24,500.00	24,500.00	24,500.00	24,500.00
					IMPV	161,300.00	161,300.00	161,300.00	161,300.00
19560 DRUMMOND DR	3 -30-7 .18- -097		.00-		Total	185,800.00	185,800.00	185,800.00	185,800.00
HENSEL, DANIEL R	107730	107730		RP	LAND	24,500.00	24,500.00	24,500.00	24,500.00
					IMPV	161,300.00	161,300.00	161,300.00	161,300.00
19562 DRUMMOND DR	3 -30-7 .18- -096		.00-		Total	185,800.00	185,800.00	185,800.00	185,800.00
PFEIFFER, JESSICA R	107720	107720		RP	LAND	24,500.00	24,500.00	24,500.00	24,500.00
					IMPV	161,300.00	161,300.00	161,300.00	161,300.00
19570 DRUMMOND DR	3 -30-7 .18- -063		.00-		Total	202,700.00	202,700.00	202,700.00	194,400.00
OZIMEK, JOSEPH P & PAMELA J	107390	107390		RP	LAND	31,500.00	31,500.00	31,500.00	31,500.00
					IMPV	171,200.00	171,200.00	171,200.00	162,900.00
19572 DRUMMOND DR	3 -30-7 .18- -062		.00-		Total	193,000.00	193,000.00	193,000.00	193,000.00
MILLER, DEVIN & MARGARET	107380	107380		RP	LAND	31,500.00	31,500.00	31,500.00	31,500.00
					IMPV	161,500.00	161,500.00	161,500.00	161,500.00
19573 DRUMMOND DR	3 -30-7 .18- -076		.00-		Total	206,200.00	206,200.00	206,200.00	206,200.00
BROWN, TIMOTHY A	107520	107520		RP	LAND	34,600.00	34,600.00	34,600.00	34,600.00
					IMPV	171,600.00	171,600.00	171,600.00	171,600.00
19574 DRUMMOND DR	3 -30-7 .18- -061		.00-		Total	173,900.00	173,900.00	173,900.00	173,900.00
BELFAST, MERVYN S & JUANITA	107370	107370		RP	LAND	32,100.00	32,100.00	32,100.00	32,100.00
					IMPV	141,800.00	141,800.00	141,800.00	141,800.00
19575 DRUMMOND DR	3 -30-7 .18- -077		.00-		Total	221,300.00	221,300.00	221,300.00	221,300.00
MONFORT, MICHELLE & KYLE	107530	107530		RP	LAND	33,100.00	33,100.00	33,100.00	33,100.00
					IMPV	188,200.00	188,200.00	188,200.00	188,200.00
19576 DRUMMOND DR	3 -30-7 .18- -060		.00-		Total	222,200.00	222,200.00	222,200.00	222,200.00
WOOD, TONY D & ETHEL V	107360	107360		RP	LAND	33,000.00	33,000.00	33,000.00	33,000.00
					IMPV	189,200.00	189,200.00	189,200.00	189,200.00
19580 DRUMMOND DR	3 -30-7 .18- -059		.00-		Total	208,600.00	208,600.00	208,600.00	206,900.00
ROCHE, WILLIAM & PATRICIA J	107350	107350		RP	LAND	33,000.00	33,000.00	33,000.00	33,000.00
					IMPV	175,600.00	175,600.00	175,600.00	173,900.00
19582 DRUMMOND DR	3 -30-7 .18- -058		.00-		Total	189,600.00	189,600.00	189,600.00	185,500.00
DERRYBERRY, JONATHAN E	107340	107340		RP	LAND	32,100.00	32,100.00	32,100.00	32,100.00
					IMPV	157,500.00	157,500.00	157,500.00	153,400.00
19583 DRUMMOND DR	3 -30-7 .18- -064		.00-		Total	188,300.00	188,300.00	188,300.00	188,300.00
BRYDEN, GLENN M & KAITLIN	107400	107400		RP	LAND	35,000.00	35,000.00	35,000.00	35,000.00
					IMPV	153,300.00	153,300.00	153,300.00	153,300.00
19584 DRUMMOND DR	3 -30-7 .18- -057		.00-		Total	208,400.00	208,400.00	208,400.00	208,400.00
RODGERS, JO ANN	107330	107330		RP					

Property Address / Owner Name	PIN / Tax A/C ID	Location ID	Acres	Roll	Valuation Code	Present Tax Roll Current	Present Tax Roll Original	Prior Tax Roll Current	Prior Tax Roll Original
19584 DRUMMOND DR	3 -30-7 .18- -057		.00-		Total	208,400.00	208,400.00	208,400.00	208,400.00
RODGERS, JO ANN	107330	107330		RP	LAND	31,700.00	31,700.00	31,700.00	31,700.00
					IMPV	176,700.00	176,700.00	176,700.00	176,700.00
19585 DRUMMOND DR	3 -30-7 .18- -065		.00-		Total	267,000.00	267,000.00	267,000.00	265,800.00
LEGER, STEPHEN J & ERIKA R	107410	107410		RP	LAND	32,400.00	32,400.00	32,400.00	32,400.00
					IMPV	234,600.00	234,600.00	234,600.00	233,400.00
19586 DRUMMOND DR	3 -30-7 .18- -056		.00-		Total	187,200.00	187,200.00	187,200.00	187,200.00
HUTCHESON MARC C	107320	107320		RP	LAND	31,700.00	31,700.00	31,700.00	31,700.00
					IMPV	155,500.00	155,500.00	155,500.00	155,500.00
19587 DRUMMOND DR	3 -30-7 .18- -066		.00-		Total	230,500.00	230,500.00	230,500.00	230,500.00
COCHRAN , HARRY JR SANDRA R	107420	107420		RP	LAND	32,400.00	32,400.00	32,400.00	32,400.00
					IMPV	198,100.00	198,100.00	198,100.00	198,100.00
19588 DRUMMOND DR	3 -30-7 .18- -055		.00-		Total	197,200.00	197,200.00	197,200.00	197,200.00
BIELEFELDT, JEAN L	107310	107310		RP	LAND	31,700.00	31,700.00	31,700.00	31,700.00
					IMPV	165,500.00	165,500.00	165,500.00	165,500.00
19590 DRUMMOND DR	3 -30-7 .18- -054		.00-		Total	175,000.00	175,000.00	175,000.00	175,000.00
LEONARD, RICHARD E	107300	107300		RP	LAND	31,500.00	31,500.00	31,500.00	31,500.00
					IMPV	143,500.00	143,500.00	143,500.00	143,500.00
19591 DRUMMOND DR	3 -30-7 .18- -067		.00-		Total	205,000.00	205,000.00	205,000.00	201,800.00
ESTEVES, MARCIANA JANE	107430	107430		RP	LAND	32,000.00	32,000.00	32,000.00	32,000.00
					IMPV	173,000.00	173,000.00	173,000.00	169,800.00
19592 DRUMMOND DR	3 -30-7 .18- -053		.00-		Total	270,300.00	270,300.00	270,300.00	270,300.00
FERRELL, JOHN E & JANET W	107290	107290		RP	LAND	31,500.00	31,500.00	31,500.00	31,500.00
					IMPV	238,800.00	238,800.00	238,800.00	238,800.00
19593 DRUMMOND DR	3 -30-7 .18- -068		.00-		Total	243,700.00	243,700.00	243,700.00	243,700.00
BAER, BRIAN C & BARBARA A	107440	107440		RP	LAND	32,100.00	32,100.00	32,100.00	32,100.00
					IMPV	211,600.00	211,600.00	211,600.00	211,600.00
19594 DRUMMOND DR	3 -30-7 .18- -052		.00-		Total	284,100.00	284,100.00	284,100.00	284,100.00
IMWOLD, JANICE M & CHARLES S	107280	107280		RP	LAND	36,800.00	36,800.00	36,800.00	36,800.00
					IMPV	247,300.00	247,300.00	247,300.00	247,300.00
19596 DRUMMOND DR	3 -30-7 .18- -051		.00-		Total	300,900.00	300,900.00	300,900.00	300,900.00
RAMEY, MELISSA L	107270	107270		RP	LAND	33,800.00	33,800.00	33,800.00	33,800.00
					IMPV	267,100.00	267,100.00	267,100.00	267,100.00
19602 DRUMMOND DR	3 -30-7 .18- -050		.00-		Total	32,100.00	32,100.00	32,100.00	32,100.00
HUNNINGS, KATHLEEN KLEISS &	107260	107260		RP	LAND	32,100.00	32,100.00	32,100.00	32,100.00
19603 DRUMMOND DR	3 -30-7 .18- -069		.00-		Total	230,800.00	230,800.00	230,800.00	228,100.00
BUCZEK, CARL F & LINDA S	107450	107450		RP	LAND	31,500.00	31,500.00	31,500.00	31,500.00
					IMPV	199,300.00	199,300.00	199,300.00	196,600.00
19604 DRUMMOND DR	3 -30-7 .18- -049		.00-		Total	277,000.00	277,000.00	277,000.00	277,000.00
HUNNINGS, KENNETH A & KATHLE	107250	107250		RP					

Property Address / Owner Name	PIN / Tax A/C ID	Location ID	Acres	Roll	Valuation Code	Present Tax Roll Current	Present Tax Roll Original	Prior Tax Roll Current	Prior Tax Roll Original
19604 DRUMMOND DR	3 -30-7 .18- -049		.00-		Total	277,000.00	277,000.00	277,000.00	277,000.00
HUNNINGS, KENNETH A & KATHLE	107250	107250		RP	LAND	32,600.00	32,600.00	32,600.00	32,600.00
					IMPV	244,400.00	244,400.00	244,400.00	244,400.00
19605 DRUMMOND DR	3 -30-7 .18- -070		.00-		Total	206,300.00	206,300.00	206,300.00	206,300.00
VILLAMOR, ERLINDA	107460	107460		RP	LAND	31,500.00	31,500.00	31,500.00	31,500.00
					IMPV	174,800.00	174,800.00	174,800.00	174,800.00
19606 DRUMMOND DR	3 -30-7 .18- -048		.00-		Total	218,500.00	218,500.00	218,500.00	218,500.00
MASTEN, DANIEL R REV TRUST	107240	107240		RP	LAND	31,500.00	31,500.00	31,500.00	31,500.00
					IMPV	187,000.00	187,000.00	187,000.00	187,000.00
19608 DRUMMOND DR	3 -30-7 .18- -047		.00-		Total	257,400.00	257,400.00	257,400.00	257,400.00
BUCKLEY, MALCOLM & REGINA	107230	107230		RP	LAND	39,400.00	39,400.00	39,400.00	39,400.00
					IMPV	218,000.00	218,000.00	218,000.00	218,000.00
19610 DRUMMOND DR	3 -30-7 .18- -046		.00-		Total	293,900.00	293,900.00	293,900.00	293,900.00
GRIFFIN, JACALYN G - TRUSTEE	107220	107220		RP	LAND	78,800.00	78,800.00	78,800.00	78,800.00
					IMPV	215,100.00	215,100.00	215,100.00	215,100.00
19619 DRUMMOND DR	3 -30-7 .18- -084		.00-		Total	138,400.00	138,400.00	138,400.00	138,400.00
FRAZZETTA, REBECCA L & EDGAR	107600	107600		RP	LAND	26,300.00	26,300.00	26,300.00	26,300.00
					IMPV	112,100.00	112,100.00	112,100.00	112,100.00
19622 DRUMMOND DR	3 -30-7 .18- -116		.00-		Total	287,400.00	287,400.00	287,400.00	287,400.00
MATHEWS, JEFFREY & LOIS	107150	107150		RP	LAND	34,400.00	34,400.00	34,400.00	34,400.00
					IMPV	253,000.00	253,000.00	253,000.00	253,000.00
19625 DRUMMOND DR	3 -30-7 .18- -085		.00-		Total	133,400.00	133,400.00	133,400.00	133,400.00
SHARP, AMBER L	107610	107610		RP	LAND	21,300.00	21,300.00	21,300.00	21,300.00
					IMPV	112,100.00	112,100.00	112,100.00	112,100.00
19626 DRUMMOND DR	3 -30-7 .18- -114		.00-		Total	264,900.00	264,900.00	264,900.00	257,800.00
DAHL, BRYANNA E & LAUREN E H	107130	107130		RP	LAND	31,700.00	31,700.00	31,700.00	31,700.00
					IMPV	233,200.00	233,200.00	233,200.00	226,100.00
19627 DRUMMOND DR	3 -30-7 .18- -086		.00-		Total	225,700.00	225,700.00	225,700.00	225,700.00
SAMAROO, KUNAL C & NIRMALA	107620	107620		RP	LAND	31,500.00	31,500.00	31,500.00	31,500.00
					IMPV	194,200.00	194,200.00	194,200.00	194,200.00
19628 DRUMMOND DR	3 -30-7 .18- -113		.00-		Total	146,900.00	146,900.00	146,900.00	146,900.00
TWEEDIE, MARY A	107120	107120		RP	LAND	21,100.00	21,100.00	21,100.00	21,100.00
					IMPV	125,800.00	125,800.00	125,800.00	125,800.00
19630 DRUMMOND DR	3 -30-7 .18- -112		.00-		Total	146,900.00	146,900.00	146,900.00	146,900.00
FURJANIC BARBIC, MARY BETH	107110	107110		RP	LAND	21,100.00	21,100.00	21,100.00	21,100.00
					IMPV	125,800.00	125,800.00	125,800.00	125,800.00
19631 DRUMMOND DR	3 -30-7 .18- -088		.00-		Total	223,500.00	223,500.00	223,500.00	223,500.00
QUINN, JACOB S	107640	107640		RP	LAND	31,500.00	31,500.00	31,500.00	31,500.00
					IMPV	192,000.00	192,000.00	192,000.00	192,000.00
19632 DRUMMOND DR	3 -30-7 .18- -111		.00-		Total	146,900.00	146,900.00	146,900.00	146,900.00
MOORER, ANDREW	107100	107100		RP					

Property Address / Owner Name	PIN / Tax A/C ID	Location ID	Acres	Roll	Valuation Code	Present Tax Roll Current	Present Tax Roll Original	Prior Tax Roll Current	Prior Tax Roll Original
19632 DRUMMOND DR	3 -30-7 .18- -111	.00-			Total	146,900.00	146,900.00	146,900.00	146,900.00
MOORER, ANDREW	107100	107100		RP	LAND	21,100.00	21,100.00	21,100.00	21,100.00
					IMPV	125,800.00	125,800.00	125,800.00	125,800.00
19634 DRUMMOND DR	3 -30-7 .18- -110	.00-			Total	146,900.00	146,900.00	146,900.00	146,900.00
TAYLOR, REBECCA M	107090	107090		RP	LAND	21,100.00	21,100.00	21,100.00	21,100.00
					IMPV	125,800.00	125,800.00	125,800.00	125,800.00
19635 DRUMMOND DR	3 -30-7 .18- -090	.00-			Total	225,700.00	225,700.00	225,700.00	225,700.00
ATKINSON, ALBERT TERRY & ANG	107660	107660		RP	LAND	31,500.00	31,500.00	31,500.00	31,500.00
					IMPV	194,200.00	194,200.00	194,200.00	194,200.00
19638 DRUMMOND DR	3 -30-7 .18- -108	.00-			Total	266,200.00	266,200.00	266,200.00	266,200.00
LONGO, ANTHONY & CAROL	107070	107070		RP	LAND	31,800.00	31,800.00	31,800.00	31,800.00
					IMPV	234,400.00	234,400.00	234,400.00	234,400.00
19639 DRUMMOND DR	3 -30-7 .18- -092	.00-			Total	217,700.00	217,700.00	217,700.00	217,700.00
BOEGLI, KURT & ROSE	107680	107680		RP	LAND	31,500.00	31,500.00	31,500.00	31,500.00
					IMPV	186,200.00	186,200.00	186,200.00	186,200.00
19642 DRUMMOND DR	3 -30-7 .18- -106	.00-			Total	220,000.00	220,000.00	220,000.00	220,000.00
DOYLE, SHERI A & MICHELE LOR	107050	107050		RP	LAND	31,700.00	31,700.00	31,700.00	31,700.00
					IMPV	188,300.00	188,300.00	188,300.00	188,300.00
19644 DRUMMOND DR	3 -30-7 .18- -104	.00-			Total	204,200.00	204,200.00	204,200.00	204,200.00
RIZZO, RONALD & PAMELA J	107030	107030		RP	LAND	31,500.00	31,500.00	31,500.00	31,500.00
					IMPV	172,700.00	172,700.00	172,700.00	172,700.00
19645 DRUMMOND DR	3 -30-7 .18- -094	.00-			Total	218,500.00	218,500.00	218,500.00	218,500.00
MAZZONI, JOHN	107700	107700		RP	LAND	31,500.00	31,500.00	31,500.00	31,500.00
					IMPV	187,000.00	187,000.00	187,000.00	187,000.00
N DUPONT BLVD	MD-16-174.00-01-05	.04-000			Total	500,000.00	500,000.00	500,000.00	500,000.00
WAL-MART PROPERTY TAX DEPART	23560	23560		RP	LAND	500,000.00	500,000.00	500,000.00	500,000.00
N DUPONT BLVD	MD-16-174.00-01-05	.05-000			Total	976,500.00	976,500.00	976,500.00	976,500.00
SHORE REALTY LLC	23570	23570		RP	LAND	976,500.00	976,500.00	976,500.00	976,500.00
N DUPONT BLVD	MD-16-174.14-01-12	.00-000			Total	104,000.00	104,000.00	104,000.00	104,000.00
CITY OF MILFORD - ROW	25280	25280		RP	LAND	77,300.00	77,300.00	77,300.00	77,300.00
					IMPV	26,700.00	26,700.00	26,700.00	26,700.00
					EXMT	104,000.00	104,000.00	104,000.00	104,000.00
N DUPONT BLVD	MD-16-174.17-01-06	.01-000			Total	35,000.00	35,000.00	35,000.00	35,000.00
ROOSA, JACOB H III & GLENDA	25720	25720		RP	LAND	35,000.00	35,000.00	35,000.00	35,000.00
N DUPONT BLVD	MD-16-174.14-01-03	.06-000			Total	524,400.00	524,400.00	524,400.00	524,400.00
WAL-MART PROPERTY TAX DEPART	79890	79890		RP	LAND	522,000.00	522,000.00	522,000.00	522,000.00
					IMPV	2,400.00	2,400.00	2,400.00	2,400.00
600 N DUPONT BLVD B	MD-16-183.09-01-04	.00-000			Total	19,401,400.00	19,401,400.00	19,401,400.00	18,827,600.00
MILFORD PLAZA SPE LLC	32340	32340		RP	LAND	2,491,000.00	2,491,000.00	2,491,000.00	2,491,000.00

Property Address / Owner Name	PIN / Tax A/C ID	Location ID	Acres	Roll	Valuation Code	Present Tax Roll Current	Present Tax Roll Original	Prior Tax Roll Current	Prior Tax Roll Original
600 N DUPONT BLVD B	MD-16-183.09-01-04		.00-000		Total	19,401,400.00	19,401,400.00	19,401,400.00	18,827,600.00
MILFORD PLAZA SPE LLC	32340	32340		RP	IMPV	16,910,400.00	16,910,400.00	16,910,400.00	16,336,600.00
601 N DUPONT BLVD	MD-16-183.09-01-03		.00-000		Total	1,428,500.00	1,428,500.00	1,428,500.00	1,428,500.00
HAMMOND PARTNERS LLC	32330	32330		RP	LAND	593,500.00	593,500.00	593,500.00	593,500.00
					IMPV	835,000.00	835,000.00	835,000.00	835,000.00
605 N DUPONT BLVD	MD-16-183.05-01-06		.00-000		Total	8,369,100.00	8,369,100.00	8,369,100.00	8,252,800.00
MILFORD CENTER LLC	59290	59290		RP	LAND	1,783,000.00	1,783,000.00	1,783,000.00	1,783,000.00
					IMPV	6,586,100.00	6,586,100.00	6,586,100.00	6,469,800.00
653 N DUPONT BLVD	MD-16-183.05-01-04		.01-000		Total	1,320,500.00	1,320,500.00	1,320,500.00	1,320,500.00
MCDONALDS REAL ESTATE COMPAN	27850	27850		RP	LAND	510,000.00	510,000.00	510,000.00	510,000.00
					IMPV	810,500.00	810,500.00	810,500.00	810,500.00
655 N DUPONT BLVD	MD-16-183.05-01-04		.04-000		Total	607,500.00	607,500.00	607,500.00	607,500.00
PNC BANK	27870	27870		RP	LAND	38,100.00	38,100.00	38,100.00	38,100.00
					IMPV	569,400.00	569,400.00	569,400.00	569,400.00
673 N DUPONT BLVD	MD-16-183.05-01-04		.03-000		Total	522,800.00	522,800.00	522,800.00	522,800.00
M & T BANK CO	27860	27860		RP	LAND	55,100.00	55,100.00	55,100.00	55,100.00
					IMPV	467,700.00	467,700.00	467,700.00	467,700.00
675 N DUPONT BLVD	MD-16-183.05-01-04		.08-000		Total	1,491,300.00	1,491,300.00	1,491,300.00	1,491,300.00
STRATO HOLDINGS LLC	99340	99340		RP	LAND	529,000.00	529,000.00	529,000.00	529,000.00
					IMPV	962,300.00	962,300.00	962,300.00	962,300.00
677 N DUPONT BLVD	MD-16-183.05-01-04		.07-000		Total	1,760,500.00	1,760,500.00	1,760,500.00	1,760,500.00
RAP MILFORD LLC	97960	97960		RP	LAND	562,700.00	562,700.00	562,700.00	562,700.00
					IMPV	1,197,800.00	1,197,800.00	1,197,800.00	1,197,800.00
695 N DUPONT BLVD	MD-16-183.05-01-04		.00-000		Total	811,400.00	811,400.00	811,400.00	811,400.00
HERTRICH, FREDERICK W III	27840	27840		RP	LAND	811,400.00	811,400.00	811,400.00	811,400.00
697 N DUPONT BLVD	MD-16-183.05-01-03		.01-000		Total	790,000.00	790,000.00	790,000.00	790,000.00
MDR & SON	27820	27820		RP	LAND	401,400.00	401,400.00	401,400.00	401,400.00
					IMPV	388,600.00	388,600.00	388,600.00	388,600.00
699 N DUPONT BLVD	MD-16-183.05-01-03		.00-000		Total	2,154,100.00	2,154,100.00	2,154,100.00	2,154,100.00
MAHADEV LLC	27810	27810		RP	LAND	599,400.00	599,400.00	599,400.00	599,400.00
					IMPV	1,554,700.00	1,554,700.00	1,554,700.00	1,554,700.00
701 N DUPONT BLVD H	MD-16-183.05-01-01		.00-000		Total	1,455,400.00	1,455,400.00	1,455,400.00	1,367,300.00
HALPERN FAMILY SERIES LLC -	27800	27800		RP	LAND	620,000.00	620,000.00	620,000.00	620,000.00
					IMPV	835,400.00	835,400.00	835,400.00	747,300.00
715 N DUPONT BLVD	MD-16-174.17-01-26		.00-000		Total	571,000.00	571,000.00	571,000.00	571,000.00
TEAL CREEK II LLC	25940	25940		RP	LAND	571,000.00	571,000.00	571,000.00	571,000.00
729 N DUPONT BLVD	MD-16-174.17-01-27		.02-000		Total	388,000.00	388,000.00	388,000.00	388,000.00
TEAL CREEK II LLC	25970	25970		RP	LAND	388,000.00	388,000.00	388,000.00	388,000.00
750 N DUPONT BLVD	MD-16-183.05-01-07		.00-000		Total	7,130,000.00	7,130,000.00	7,130,000.00	7,095,200.00
STATE OF DELAWARE	27900	27900		RP					

Property Address / Owner Name	PIN / Tax A/C ID	Location ID	Acres	Roll	Valuation Code	Present Tax Roll Current	Present Tax Roll Original	Prior Tax Roll Current	Prior Tax Roll Original
750 N DUPONT BLVD	MD-16-183.05-01-07		.00-000		Total	7,130,000.00	7,130,000.00	7,130,000.00	7,095,200.00
STATE OF DELAWARE	27900	27900		RP	LAND	1,270,000.00	1,270,000.00	1,270,000.00	1,270,000.00
					IMPV	5,860,000.00	5,860,000.00	5,860,000.00	5,825,200.00
					EXMT	7,130,000.00	7,130,000.00	7,130,000.00	7,095,200.00
800 N DUPONT BLVD	MD-16-174.17-01-28		.00-000		Total	4,488,100.00	4,488,100.00	4,488,100.00	4,488,100.00
BAYHEALTH MEDICAL CENTER INC	25980	25980		RP	LAND	1,303,000.00	1,303,000.00	1,303,000.00	1,303,000.00
					IMPV	3,185,100.00	3,185,100.00	3,185,100.00	3,185,100.00
					EXMT	4,488,100.00	4,488,100.00	4,488,100.00	4,488,100.00
801 N DUPONT BLVD	MD-16-174.17-01-11		.00-000		Total	97,300.00	97,300.00	97,300.00	97,300.00
RIECKE, CAROLYN S-TRUSTEE	25770	25770		RP	LAND	35,200.00	35,200.00	35,200.00	35,200.00
					IMPV	62,100.00	62,100.00	62,100.00	62,100.00
803 N DUPONT BLVD	MD-16-174.17-01-10		.00-000		Total	91,500.00	91,500.00	91,500.00	91,500.00
WHITE, JOSHUA C	25760	25760		RP	LAND	40,000.00	40,000.00	40,000.00	40,000.00
					IMPV	51,500.00	51,500.00	51,500.00	51,500.00
805 N DUPONT BLVD	MD-16-174.17-01-09		.00-000		Total	192,200.00	192,200.00	192,200.00	192,200.00
LOPEZ-LUCAS, MANUEL TEODORO	25750	25750		RP	LAND	102,700.00	102,700.00	102,700.00	102,700.00
					IMPV	89,500.00	89,500.00	89,500.00	89,500.00
809 N DUPONT BLVD	MD-16-174.17-01-02		.00-000		Total	1,386,300.00	1,386,300.00	1,386,300.00	1,386,300.00
MILFORD LANES INC	25670	25670		RP	LAND	670,000.00	670,000.00	670,000.00	670,000.00
					IMPV	716,300.00	716,300.00	716,300.00	716,300.00
850 N DUPONT BLVD	MD-16-174.18-01-34		.00-000		Total	566,300.00	566,300.00	566,300.00	566,300.00
ODD FELLOWS CEMETERY OF MILF	26350	26350		RP	LAND	566,300.00	566,300.00	566,300.00	566,300.00
					EXMT	566,300.00	566,300.00	566,300.00	566,300.00
902 N DUPONT BLVD	MD-16-174.14-01-05		.00-000		Total	1,692,900.00	1,692,900.00	1,692,900.00	1,692,900.00
WAWA, INC	25220	25220		RP	LAND	940,000.00	940,000.00	940,000.00	940,000.00
					IMPV	752,900.00	752,900.00	752,900.00	752,900.00
905 N DUPONT BLVD	MD-16-174.14-01-04		.01-000		Total	4,173,600.00	4,173,600.00	4,173,600.00	4,173,600.00
JOHNSON, TIMOTHY S	25170	25170		RP	LAND	1,090,000.00	1,090,000.00	1,090,000.00	1,090,000.00
					IMPV	3,083,600.00	3,083,600.00	3,083,600.00	3,083,600.00
914 N DUPONT BLVD	MD-16-174.14-01-13		.00-000		Total	739,500.00	739,500.00	739,500.00	739,500.00
AUTO ZONE INC #1153	25290	25290		RP	LAND	429,400.00	429,400.00	429,400.00	429,400.00
					IMPV	310,100.00	310,100.00	310,100.00	310,100.00
916 N DUPONT BLVD	MD-16-174.14-01-16		.00-000		Total	1,244,700.00	1,244,700.00	1,244,700.00	1,244,700.00
MILFORD LAND LLC	25320	25320		RP	LAND	1,125,000.00	1,125,000.00	1,125,000.00	1,125,000.00
					IMPV	119,700.00	119,700.00	119,700.00	119,700.00
937 N DUPONT BLVD	MD-16-174.00-01-05		.07-000		Total	265,600.00	265,600.00	265,600.00	265,600.00
SHORE REALTY LLC	60280	60280		RP	LAND	189,000.00	189,000.00	189,000.00	189,000.00
					IMPV	76,600.00	76,600.00	76,600.00	76,600.00
939 N DUPONT BLVD	MD-16-174.00-01-05		.03-000		Total	15,402,400.00	15,402,400.00	15,402,400.00	15,402,400.00
WAL-MART PROPERTY TAX DEPART	23550	23550		RP	LAND	2,392,600.00	2,392,600.00	2,392,600.00	2,392,600.00

Property Address / Owner Name	PIN / Tax A/C ID	Location ID	Acres	Roll	Valuation Code	Present Tax Roll Current	Present Tax Roll Original	Prior Tax Roll Current	Prior Tax Roll Original
939 N DUPONT BLVD	MD-16-174.00-01-05		.03-000		Total	15,402,400.00	15,402,400.00	15,402,400.00	15,402,400.00
WAL-MART PROPERTY TAX DEPART	23550	23550		RP	IMPV	13,009,800.00	13,009,800.00	13,009,800.00	13,009,800.00
941 N DUPONT BLVD	MD-16-174.00-01-05		.02-000		Total	2,719,800.00	2,719,800.00	2,719,800.00	2,719,800.00
SHORE REALTY LLC	23540	23540		RP	LAND	1,032,000.00	1,032,000.00	1,032,000.00	1,032,000.00
					IMPV	1,687,800.00	1,687,800.00	1,687,800.00	1,687,800.00
943 N DUPONT BLVD	MD-16-174.00-01-08		.00-000		Total	1,428,600.00	1,428,600.00	1,428,600.00	1,428,600.00
POTOMAC FOODS REAL ESTATE LL	23610	23610		RP	LAND	618,600.00	618,600.00	618,600.00	618,600.00
					IMPV	810,000.00	810,000.00	810,000.00	810,000.00
945 N DUPONT BLVD	MD-16-174.00-01-07		.00-000		Total	1,441,500.00	1,441,500.00	1,441,500.00	1,441,500.00
BROOKWOODY LLC	23600	23600		RP	LAND	670,000.00	670,000.00	670,000.00	670,000.00
					IMPV	771,500.00	771,500.00	771,500.00	771,500.00
945 A N DUPONT BLVD	MD-16-174.14-01-03		.05-000		Total	1,307,200.00	1,307,200.00	1,307,200.00	1,307,200.00
LARAGIONE, FRANCO & SALVATOR	25160	25160		RP	LAND	570,000.00	570,000.00	570,000.00	570,000.00
					IMPV	737,200.00	737,200.00	737,200.00	737,200.00
947 N DUPONT BLVD	MD-16-174.14-01-03		.04-000		Total	1,502,500.00	1,502,500.00	1,502,500.00	1,502,500.00
AK GROUP LLC	25150	25150		RP	LAND	798,000.00	798,000.00	798,000.00	798,000.00
					IMPV	704,500.00	704,500.00	704,500.00	704,500.00
975 N DUPONT BLVD	MD-16-174.14-01-03		.01-000		Total	4,354,600.00	4,354,600.00	4,354,600.00	4,244,800.00
GDI MILFORD LLC	25120	25120		RP	LAND	1,125,000.00	1,125,000.00	1,125,000.00	1,125,000.00
					IMPV	3,229,600.00	3,229,600.00	3,229,600.00	3,119,800.00
989 N DUPONT BLVD	MD-16-174.14-01-03		.00-000		Total	5,357,700.00	5,357,700.00	5,357,700.00	5,357,700.00
HELMICK MILFORD LLC	25110	25110		RP	LAND	1,100,000.00	1,100,000.00	1,100,000.00	1,100,000.00
					IMPV	4,257,700.00	4,257,700.00	4,257,700.00	4,257,700.00
995 N DUPONT BLVD	MD-16-174.14-01-03		.03-000		Total	635,400.00	635,400.00	635,400.00	635,400.00
HELMICK MILFORD LLC	25140	25140		RP	LAND	450,000.00	450,000.00	450,000.00	450,000.00
					IMPV	185,400.00	185,400.00	185,400.00	185,400.00
997 N DUPONT BLVD	MD-16-174.14-01-03		.02-000		Total	787,000.00	787,000.00	787,000.00	787,000.00
HELMICK MILFORD LLC	25130	25130		RP	LAND	750,000.00	750,000.00	750,000.00	750,000.00
					IMPV	37,000.00	37,000.00	37,000.00	37,000.00
1107 N DUPONT BLVD	MD-16-174.00-01-02		.00-000		Total	531,400.00	531,400.00	531,400.00	531,400.00
H & D LEASING LLC	23490	23490		RP	LAND	331,600.00	331,600.00	331,600.00	331,600.00
					IMPV	199,800.00	199,800.00	199,800.00	199,800.00
1109 N DUPONT BLVD	MD-16-174.00-01-01		.00-000		Total	389,900.00	389,900.00	389,900.00	389,900.00
MUNCE, JUDY L	23480	23480		RP	LAND	268,800.00	268,800.00	268,800.00	268,800.00
					IMPV	121,100.00	121,100.00	121,100.00	121,100.00
1111 N DUPONT BLVD	MD-16-174.00-03-02		.00-000		Total	628,900.00	628,900.00	628,900.00	628,900.00
HAMMOND PROPERTY ASSOCIATES	98230	98230		RP	LAND	400,200.00	400,200.00	400,200.00	400,200.00
					IMPV	228,700.00	228,700.00	228,700.00	228,700.00
S DUPONT BLVD	1 -30-3	.11- -057	.00-		Total	215,700.00	215,700.00	215,700.00	215,700.00
BSG II LLC	5570	5570		RP					

Property Address / Owner Name	PIN / Tax A/C ID	Location ID	Acres	Roll	Valuation Code	Present Tax Roll Current	Present Tax Roll Original	Prior Tax Roll Current	Prior Tax Roll Original
S DUPONT BLVD	1 -30-3 .11- -057	.00-			Total	215,700.00	215,700.00	215,700.00	215,700.00
BSG II LLC	5570	5570		RP	LAND	215,700.00	215,700.00	215,700.00	215,700.00
S DUPONT BLVD	1 -30-3 .15- -006	.00-			Total	163,600.00	163,600.00	163,600.00	163,600.00
DWE LLC	6600	6600		RP	LAND	163,600.00	163,600.00	163,600.00	163,600.00
S DUPONT BLVD	1 -30-3 .15- -029	.00-			Total	238,300.00	238,300.00	238,300.00	238,300.00
M & R PROPERTIES LLC	6820	6820		RP	LAND	238,300.00	238,300.00	238,300.00	238,300.00
S DUPONT BLVD	1 -30-3 .15- -030	.00-			Total	12,600.00	12,600.00	12,600.00	12,600.00
M & R PROPERTIES LLC	6830	6830		RP	LAND	12,600.00	12,600.00	12,600.00	12,600.00
8 S DUPONT BLVD	MD-16-183.09-01-46	.00-000			Total	654,100.00	654,100.00	654,100.00	654,100.00
DASH IN FOOD STORES	32780	32780		RP	LAND	536,500.00	536,500.00	536,500.00	536,500.00
					IMPV	117,600.00	117,600.00	117,600.00	117,600.00
11 S DUPONT BLVD	MD-16-183.09-01-58	.00-000			Total	487,300.00	487,300.00	487,300.00	487,300.00
11 S DUPONT PROPERTIES LLC	32880	32880		RP	LAND	487,300.00	487,300.00	487,300.00	487,300.00
16 S DUPONT BLVD	MD-16-183.09-01-52	.00-000			Total	280,700.00	280,700.00	280,700.00	280,700.00
OLD TOWN HALL ASSOCIATES LLC	32820	32820		RP	LAND	217,700.00	217,700.00	217,700.00	217,700.00
					IMPV	63,000.00	63,000.00	63,000.00	63,000.00
18 S DUPONT BLVD	MD-16-183.09-01-53	.00-000			Total	314,000.00	314,000.00	314,000.00	314,000.00
SISYPHUS REALTY LLC	32830	32830		RP	LAND	49,200.00	49,200.00	49,200.00	49,200.00
					IMPV	264,800.00	264,800.00	264,800.00	264,800.00
301 S DUPONT BLVD	1 -30-1 .19- -026	.00-			Total	253,500.00	253,500.00	253,500.00	253,500.00
SCHWARTZ, DEBRA D	1140	1140		RP	LAND	59,000.00	59,000.00	59,000.00	59,000.00
					IMPV	194,500.00	194,500.00	194,500.00	194,500.00
305 S DUPONT BLVD	1 -30-1 .19- -030	.01-			Total	151,500.00	151,500.00	151,500.00	151,500.00
LEWIS, DANIEL A & LILA J	1190	1190		RP	LAND	42,200.00	42,200.00	42,200.00	42,200.00
					IMPV	109,300.00	109,300.00	109,300.00	109,300.00
307 S DUPONT BLVD	1 -30-1 .19- -030	.00-			Total	102,700.00	102,700.00	102,700.00	102,700.00
COOPER, TONY LD	1180	1180		RP	LAND	60,100.00	60,100.00	60,100.00	60,100.00
					IMPV	42,600.00	42,600.00	42,600.00	42,600.00
314 S DUPONT BLVD	1 -30-3 .07- -037	.00-			Total	148,300.00	148,300.00	148,300.00	140,000.00
MEHRENBERG, DENNIS F	2660	2660		RP	LAND	41,000.00	41,000.00	41,000.00	41,000.00
					IMPV	107,300.00	107,300.00	107,300.00	99,000.00
316 S DUPONT BLVD	1 -30-3 .07- -036	.00-			Total	141,500.00	141,500.00	141,500.00	141,500.00
PIETRUCZENIA, JOHN SR	2650	2650		RP	LAND	44,000.00	44,000.00	44,000.00	44,000.00
					IMPV	97,500.00	97,500.00	97,500.00	97,500.00
317 S DUPONT BLVD	1 -30-3 .07- -038	.00-			Total	135,400.00	135,400.00	135,400.00	135,400.00
GUNNING, FRANCIS S	2670	2670		RP	LAND	62,500.00	62,500.00	62,500.00	62,500.00
					IMPV	72,900.00	72,900.00	72,900.00	72,900.00
321 S DUPONT BLVD	1 -30-3 .07- -040	.01-			Total	127,000.00	127,000.00	127,000.00	127,000.00
MORGAN, VAUGHN & DALE ANN	2710	2710		RP					

Property Address / Owner Name	PIN / Tax A/C ID	Location ID	Acres	Roll	Valuation Code	Present Tax Roll Current	Present Tax Roll Original	Prior Tax Roll Current	Prior Tax Roll Original
321 S DUPONT BLVD	1 -30-3	.07- -040	.01-		Total	127,000.00	127,000.00	127,000.00	127,000.00
MORGAN, VAUGHN & DALE ANN	2710	2710		RP	LAND	50,900.00	50,900.00	50,900.00	50,900.00
					IMPV	76,100.00	76,100.00	76,100.00	76,100.00
325 S DUPONT BLVD	1 -30-3	.07- -040	.00-		Total	118,300.00	118,300.00	118,300.00	118,300.00
BAUMANN, JOSINE A & JUSTIN B	2700	2700		RP	LAND	46,200.00	46,200.00	46,200.00	46,200.00
					IMPV	72,100.00	72,100.00	72,100.00	72,100.00
327 S DUPONT BLVD	1 -30-3	.07- -043	.00-		Total	117,800.00	117,800.00	117,800.00	117,800.00
MORSE, EMILY A	2730	2730		RP	LAND	53,700.00	53,700.00	53,700.00	53,700.00
					IMPV	64,100.00	64,100.00	64,100.00	64,100.00
329 S DUPONT BLVD	1 -30-3	.07- -043	.01-		Total	194,600.00	111,400.00	55,700.00	55,700.00
TROYER, KENNETH L	164430	164430		RP	LAND	55,700.00	55,700.00	55,700.00	55,700.00
					IMPV	138,900.00	55,700.00		
331 S DUPONT BLVD	1 -30-3	.07- -043	.02-		Total	63,700.00	63,700.00	63,700.00	63,700.00
TROYER, KENNETH L	164440	164440		RP	LAND	63,700.00	63,700.00	63,700.00	63,700.00
500 S DUPONT BLVD	1 -30-3	.07- -028	.01-		Total	4,471,300.00	4,471,300.00	4,471,300.00	4,431,600.00
MILFORD AID II PROPCO LLC	36320	36320		RP	LAND	855,000.00	855,000.00	855,000.00	855,000.00
					IMPV	3,616,300.00	3,616,300.00	3,616,300.00	3,576,600.00
515 S DUPONT BLVD	1 -30-3	.07- -050	.00-		Total	1,377,300.00	1,377,300.00	1,377,300.00	1,377,300.00
AWAYES, MAHA, TRUSTEE OF THE	2810	2810		RP	LAND	636,500.00	636,500.00	636,500.00	636,500.00
					IMPV	740,800.00	740,800.00	740,800.00	740,800.00
515 S DUPONT BLVD	1 -30-3	.07- -050	.00-A2		Total	297,400.00	297,400.00	297,400.00	297,400.00
AWAYES, ADLY	141110	141110		RP	IMPV	297,400.00	297,400.00	297,400.00	297,400.00
521 S DUPONT BLVD	1 -30-3	.11- -024	.01-		Total	403,100.00	403,100.00	403,100.00	403,100.00
ELLIOTT, DR BRETT & GWENDOLY	92990	92990		RP	LAND	250,500.00	250,500.00	250,500.00	250,500.00
					IMPV	152,600.00	152,600.00	152,600.00	152,600.00
550 S DUPONT BLVD	1 -30-3	.07- -029	.00-		Total	1,030,200.00	1,030,200.00	1,030,200.00	1,030,200.00
THREE D CORPORATION	2560	2560		RP	LAND	505,000.00	505,000.00	505,000.00	505,000.00
					IMPV	525,200.00	525,200.00	525,200.00	525,200.00
556 S DUPONT BLVD	1 -30-3	.11- -001	.00-		Total	636,000.00	636,000.00	636,000.00	636,000.00
THREE D CORPORATION	4890	4890		RP	LAND	368,000.00	368,000.00	368,000.00	368,000.00
					IMPV	268,000.00	268,000.00	268,000.00	268,000.00
560 S DUPONT BLVD	1 -30-3	.11- -002	.00-		Total	275,100.00	275,100.00	275,100.00	275,100.00
KOVACH, F JERRY & JAN W	4900	4900		RP	LAND	110,200.00	110,200.00	110,200.00	110,200.00
					IMPV	164,900.00	164,900.00	164,900.00	164,900.00
566 S DUPONT BLVD	1 -30-3	.11- -004	.00-		Total	1,377,200.00	1,377,200.00	1,377,200.00	1,377,200.00
TWO FARMS INC	4930	4930		RP	LAND	658,500.00	658,500.00	658,500.00	658,500.00
					IMPV	718,700.00	718,700.00	718,700.00	718,700.00
601 S DUPONT BLVD	1 -30-3	.11- -053	.00-		Total	211,000.00	211,000.00	211,000.00	211,000.00
MAST, HENRY S	5510	5510		RP	LAND	198,800.00	198,800.00	198,800.00	198,800.00

Property Address / Owner Name	PIN / Tax A/C ID	Location ID	Acres	Roll	Valuation Code	Present Tax Roll Current	Present Tax Roll Original	Prior Tax Roll Current	Prior Tax Roll Original
601 S DUPONT BLVD	1 -30-3 .11- -053 .00-				Total	211,000.00	211,000.00	211,000.00	211,000.00
MAST, HENRY S	5510	5510		RP	IMPV	12,200.00	12,200.00	12,200.00	12,200.00
611 S DUPONT BLVD	1 -30-3 .11- -054 .00-				Total	341,400.00	341,400.00	341,400.00	341,400.00
PASQUALE, ROBERT & ERIC DORO	5520	5520		RP	LAND	280,700.00	280,700.00	280,700.00	280,700.00
					IMPV	60,700.00	60,700.00	60,700.00	60,700.00
615 S DUPONT BLVD	1 -30-3 .11- -056 .00-				Total	298,100.00	298,100.00	298,100.00	298,100.00
BSG II LLC	5560	5560		RP	LAND	298,100.00	298,100.00	298,100.00	298,100.00
701 S DUPONT BLVD A	1 -30-3 .11- -059 .00-				Total	111,000.00	111,000.00	111,000.00	111,000.00
CAREY, CURTIS W & DARLENE B	5590	5590		RP	LAND	40,700.00	40,700.00	40,700.00	40,700.00
					IMPV	70,300.00	70,300.00	70,300.00	70,300.00
703 S DUPONT BLVD	1 -30-3 .11- -060 .00-				Total	104,300.00	104,300.00	104,300.00	104,300.00
WILSON, DAVID L	5610	5610		RP	LAND	41,200.00	41,200.00	41,200.00	41,200.00
					IMPV	63,100.00	63,100.00	63,100.00	63,100.00
705 S DUPONT BLVD	1 -30-3 .11- -061 .00-				Total	119,700.00	119,700.00	119,700.00	119,700.00
JEWELL, MARGARET	5620	5620		RP	LAND	41,500.00	41,500.00	41,500.00	41,500.00
					IMPV	78,200.00	78,200.00	78,200.00	78,200.00
707 S DUPONT BLVD	1 -30-3 .11- -062 .00-				Total	112,100.00	112,100.00	112,100.00	112,100.00
ENNIS, RICHIE L & KENDA L	5630	5630		RP	LAND	43,700.00	43,700.00	43,700.00	43,700.00
					IMPV	68,400.00	68,400.00	68,400.00	68,400.00
709 S DUPONT BLVD	1 -30-3 .11- -063 .00-				Total	171,900.00	171,900.00	171,900.00	171,900.00
MESSICK-KLENSCH, LEW & RACHE	5640	5640		RP	LAND	47,200.00	47,200.00	47,200.00	47,200.00
					IMPV	124,700.00	124,700.00	124,700.00	124,700.00
711 S DUPONT BLVD	1 -30-3 .11- -064 .00-				Total	158,100.00	158,100.00	158,100.00	158,100.00
LOFLAND III, MEDFORD R - TRU	5650	5650		RP	LAND	48,400.00	48,400.00	48,400.00	48,400.00
					IMPV	109,700.00	109,700.00	109,700.00	109,700.00
713 S DUPONT BLVD	1 -30-3 .15- -001 .00-				Total	146,600.00	146,600.00	146,600.00	146,600.00
STAYTON, MARVIN L & WANDA J	6540	6540		RP	LAND	39,600.00	39,600.00	39,600.00	39,600.00
					IMPV	107,000.00	107,000.00	107,000.00	107,000.00
715 S DUPONT BLVD	1 -30-3 .15- -001 .02-				Total	236,200.00	236,200.00	236,200.00	236,200.00
MISPILLION REALTY LLC	6550	6550		RP	LAND	139,600.00	139,600.00	139,600.00	139,600.00
					IMPV	96,600.00	96,600.00	96,600.00	96,600.00
719 S DUPONT BLVD	1 -30-3 .15- -002 .00-				Total	228,600.00	228,600.00	228,600.00	228,600.00
HOLLINGSWORTH, ROBERT C & SH	6560	6560		RP	LAND	48,100.00	48,100.00	48,100.00	48,100.00
					IMPV	180,500.00	180,500.00	180,500.00	180,500.00
805 S DUPONT BLVD	1 -30-3 .15- -005 .00-				Total	434,000.00	434,000.00	434,000.00	434,000.00
STATE OF DELAWARE	6590	6590		RP	LAND	261,400.00	261,400.00	261,400.00	261,400.00
					IMPV	172,600.00	172,600.00	172,600.00	172,600.00
					EXMT	434,000.00	434,000.00	434,000.00	434,000.00
811 S DUPONT BLVD	1 -30-3 .15- -006 .01-				Total	165,000.00	165,000.00	165,000.00	165,000.00
DWE LLC	6610	6610		RP					

Property Address / Owner Name	PIN / Tax A/C ID	Location ID	Acres	Roll	Valuation Code	Present Tax Roll Current	Present Tax Roll Original	Prior Tax Roll Current	Prior Tax Roll Original
811 S DUPONT BLVD	1 -30-3 .15- -006 .01-				Total	165,000.00	165,000.00	165,000.00	165,000.00
DWE LLC	6610	6610		RP	LAND	165,000.00	165,000.00	165,000.00	165,000.00
815 S DUPONT BLVD	1 -30-3 .15- -007 .00-				Total	141,700.00	141,700.00	141,700.00	141,700.00
KIRBY, RUSSELL R II	6620	6620		RP	LAND	77,200.00	77,200.00	77,200.00	77,200.00
					IMPV	64,500.00	64,500.00	64,500.00	64,500.00
821 S DUPONT BLVD	1 -30-3 .15- -008 .00-				Total	203,500.00	203,500.00	203,500.00	203,500.00
KIRBY, RUSSELL R II	6630	6630		RP	LAND	103,000.00	103,000.00	103,000.00	103,000.00
					IMPV	100,500.00	100,500.00	100,500.00	100,500.00
830 S DUPONT BLVD	1 -30-3 .15- -025 .00-				Total	253,100.00	253,100.00	253,100.00	253,100.00
M & R PROPERTIES LLC	6770	6770		RP	LAND	196,800.00	196,800.00	196,800.00	196,800.00
					IMPV	56,300.00	56,300.00	56,300.00	56,300.00
833 S DUPONT BLVD	1 -30-3 .15- -009 .00-				Total	234,200.00	234,200.00	234,200.00	234,200.00
WALLS GROUP LLC	6640	6640		RP	LAND	182,200.00	182,200.00	182,200.00	182,200.00
					IMPV	52,000.00	52,000.00	52,000.00	52,000.00
834 S DUPONT BLVD	1 -30-3 .15- -024 .00-				Total	93,800.00	93,800.00	93,800.00	93,800.00
LAYFIELD, CHRISTOPHER J & LE	6760	6760		RP	LAND	49,100.00	49,100.00	49,100.00	49,100.00
					IMPV	44,700.00	44,700.00	44,700.00	44,700.00
835 S DUPONT BLVD	1 -30-3 .15- -010 .00-				Total	131,200.00	131,200.00	131,200.00	131,200.00
WALLS GROUP LLC & IRRIGATION	6650	6650		RP	LAND	49,200.00	49,200.00	49,200.00	49,200.00
					IMPV	82,000.00	82,000.00	82,000.00	82,000.00
837 S DUPONT BLVD	1 -30-3 .15- -011 .00-				Total	464,300.00	464,300.00	464,300.00	464,300.00
AROST, PATRICIA	6660	6660		RP	LAND	319,600.00	319,600.00	319,600.00	319,600.00
					IMPV	144,700.00	144,700.00	144,700.00	144,700.00
839 S DUPONT BLVD	1 -30-3 .15- -014 .00-				Total	158,700.00	143,800.00	143,800.00	143,800.00
MISPILLION REALTY LLC	6690	6690		RP	LAND	66,100.00	51,100.00	51,100.00	51,100.00
					IMPV	92,600.00	92,700.00	92,700.00	92,700.00
841 S DUPONT BLVD	1 -30-3 .15- -013 .00-				Total	135,800.00	135,800.00	135,800.00	135,800.00
TOSH, MARK A & LINDA S	6680	6680		RP	LAND	53,400.00	53,400.00	53,400.00	53,400.00
					IMPV	82,400.00	82,400.00	82,400.00	82,400.00
843 S DUPONT BLVD	1 -30-3 .15- -012 .00-				Total	135,100.00	135,100.00	135,100.00	135,100.00
KALIS, JUSTIN K & KATIE M	6670	6670		RP	LAND	52,000.00	52,000.00	52,000.00	52,000.00
					IMPV	83,100.00	83,100.00	83,100.00	83,100.00
900 S DUPONT BLVD	1 -30-3 .15- -020 .00-				Total	322,800.00	322,800.00	322,800.00	322,800.00
LAYFIELD, CHRISTOPHER J & LE	6750	6750		RP	LAND	203,700.00	203,700.00	203,700.00	203,700.00
					IMPV	119,100.00	119,100.00	119,100.00	119,100.00
901 S DUPONT BLVD	1 -30-3 .15- -016 .00-				Total	153,700.00	153,700.00	153,700.00	153,700.00
BLEADOW, KENNETH A & CHERYL	6710	6710		RP	LAND	66,000.00	66,000.00	66,000.00	66,000.00
					IMPV	87,700.00	87,700.00	87,700.00	87,700.00
903 S DUPONT BLVD	1 -30-3 .15- -017 .00-				Total	132,100.00	132,100.00	132,100.00	132,100.00
BACON, PAUL W & KATHLEEN L	6720	6720		RP					

Property Address / Owner Name	PIN / Tax A/C ID	Location ID	Acres	Roll	Valuation Code	Present Tax Roll Current	Present Tax Roll Original	Prior Tax Roll Current	Prior Tax Roll Original
903 S DUPONT BLVD	1 -30-3 .15- -017	.00-			Total	132,100.00	132,100.00	132,100.00	132,100.00
BACON, PAUL W & KATHLEEN L	6720	6720		RP	LAND	40,600.00	40,600.00	40,600.00	40,600.00
					IMPV	91,500.00	91,500.00	91,500.00	91,500.00
905 S DUPONT BLVD	1 -30-3 .15- -018	.00-			Total	134,800.00	134,800.00	134,800.00	134,800.00
JKJ PROPERTIES LLC	6730	6730		RP	LAND	40,600.00	40,600.00	40,600.00	40,600.00
					IMPV	94,200.00	94,200.00	94,200.00	94,200.00
908 S DUPONT BLVD	1 -30-3 .15- -019	.00-			Total	144,800.00	144,800.00	144,800.00	144,800.00
LAYFIELD, CHRISTOPHER J & LE	6740	6740		RP	LAND	53,600.00	53,600.00	53,600.00	53,600.00
					IMPV	91,200.00	91,200.00	91,200.00	91,200.00
909 S DUPONT BLVD	1 -30-3 .19- -005	.00-			Total	119,800.00	119,800.00	119,800.00	119,800.00
ORTIZ-PEREZ, WILLIAM F	6900	6900		RP	LAND	40,600.00	40,600.00	40,600.00	40,600.00
					IMPV	79,200.00	79,200.00	79,200.00	79,200.00
910 S DUPONT BLVD	1 -30-3 .19- -003	.00-			Total	54,400.00	54,400.00	54,400.00	54,400.00
ACORN HOLDINGS LLC	162730	162730		RP	LAND	54,400.00	54,400.00	54,400.00	54,400.00
911 S DUPONT BLVD	1 -30-3 .19- -006	.00-			Total	121,900.00	121,900.00	121,900.00	121,900.00
FISTER, JOHN J III & JUDY	6910	6910		RP	LAND	40,600.00	40,600.00	40,600.00	40,600.00
					IMPV	81,300.00	81,300.00	81,300.00	81,300.00
913 S DUPONT BLVD	1 -30-3 .19- -007	.00-			Total	161,800.00	161,800.00	161,800.00	161,800.00
BERWICK, RONALD L & SUSAN L	6920	6920		RP	LAND	57,900.00	57,900.00	57,900.00	57,900.00
					IMPV	103,900.00	103,900.00	103,900.00	103,900.00
915 S DUPONT BLVD	1 -30-3 .19- -008	.00-			Total	397,400.00	397,400.00	397,400.00	397,400.00
NORTH HORSESHOE LLC	6930	6930		RP	LAND	282,100.00	282,100.00	282,100.00	282,100.00
					IMPV	115,300.00	115,300.00	115,300.00	115,300.00
916 S DUPONT BLVD	1 -30-3 .19- -001	.00-			Total	99,900.00	99,900.00	99,900.00	99,900.00
ACORN HOLDINGS LLC	6840	6840		RP	LAND	99,900.00	99,900.00	99,900.00	99,900.00
921 S DUPONT BLVD	1 -30-3 .19- -009	.00-			Total	161,600.00	161,600.00	161,600.00	149,800.00
SMITH, JOHN W & PING GONG	6940	6940		RP	LAND	44,000.00	44,000.00	44,000.00	44,000.00
					IMPV	117,600.00	117,600.00	117,600.00	105,800.00
945 S DUPONT BLVD	1 -30-3 .19- -010	.00-			Total	625,100.00	625,100.00	625,100.00	625,100.00
NEW LIFE BAPTIST CHURCH	6950	6950		RP	LAND	404,600.00	404,600.00	404,600.00	404,600.00
					IMPV	220,500.00	220,500.00	220,500.00	220,500.00
					EXMT	625,100.00	625,100.00	625,100.00	625,100.00
999 S DUPONT BLVD	1 -30-3 .19- -011	.00-			Total	82,700.00	82,700.00	82,700.00	82,700.00
ROBERTS, VIOLA FREDERICA-TRU	6960	6960		RP	LAND	39,600.00	39,600.00	39,600.00	39,600.00
					IMPV	43,100.00	43,100.00	43,100.00	43,100.00
999 S DUPONT BLVD	1 -30-3 .19- -011	.01-			Total	39,600.00	39,600.00	39,600.00	39,600.00
ROBERTS, VIOLA FREDERICA-TRU	6970	6970		RP	LAND	39,600.00	39,600.00	39,600.00	39,600.00
1001 S DUPONT BLVD	1 -30-3 .19- -011	.03-			Total	102,100.00	102,100.00	102,100.00	102,100.00
HERNANDEZ, KAREN S	6990	6990		RP	LAND	40,900.00	40,900.00	40,900.00	40,900.00

Property Address / Owner Name	PIN / Tax A/C ID	Location ID	Acres	Roll	Valuation Code	Present Tax Roll Current	Present Tax Roll Original	Prior Tax Roll Current	Prior Tax Roll Original
1001 S DUPONT BLVD	1 -30-3 .19- -011 .03-				Total	102,100.00	102,100.00	102,100.00	102,100.00
HERNANDEZ, KAREN S	6990	6990		RP	IMPV	61,200.00	61,200.00	61,200.00	61,200.00
1003 S DUPONT BLVD	1 -30-3 .19- -011 .02-				Total	274,700.00	274,700.00	274,700.00	274,700.00
MILFORD CHURCH OF CHRIST	6980	6980		RP	LAND	74,900.00	74,900.00	74,900.00	74,900.00
					IMPV	199,800.00	199,800.00	199,800.00	199,800.00
					EXMT	274,700.00	274,700.00	274,700.00	274,700.00
1005 S DUPONT BLVD	1 -30-3 .19- -012 .00-				Total	155,800.00	155,800.00	155,800.00	155,800.00
WHITE, ROY E II & MARIAN F	7000	7000		RP	LAND	59,000.00	59,000.00	59,000.00	59,000.00
					IMPV	96,800.00	96,800.00	96,800.00	96,800.00
1007 S DUPONT BLVD	1 -30-3 .19- -012 .01-				Total	155,800.00	155,800.00	155,800.00	155,800.00
WHITE, ROY E II & MARIAN F	7010	7010		RP	LAND	59,000.00	59,000.00	59,000.00	59,000.00
					IMPV	96,800.00	96,800.00	96,800.00	96,800.00
1017 S DUPONT BLVD	1 -30-3 .19- -013 .00-				Total	79,300.00	79,300.00	79,300.00	79,300.00
BAHIA, CORAZON A & DOMINGO G	7020	7020		RP	LAND	79,300.00	79,300.00	79,300.00	79,300.00
1019 S DUPONT BLVD	1 -30-3 .19- -014 .00-				Total	148,700.00	148,700.00	148,700.00	148,700.00
BRIGGS, JOHN E - TRUSTEE	7030	7030		RP	LAND	80,000.00	80,000.00	80,000.00	80,000.00
					IMPV	68,700.00	68,700.00	68,700.00	68,700.00
1021 S DUPONT BLVD	1 -30-3 .19- -015 .00-				Total	168,700.00	168,700.00	168,700.00	168,700.00
STANTON, BRENDA J & WILSON A	7040	7040		RP	LAND	60,000.00	60,000.00	60,000.00	60,000.00
					IMPV	108,700.00	108,700.00	108,700.00	108,700.00
1029 S DUPONT BLVD	1 -30-3 .19- -016 .00-				Total	140,200.00	140,200.00	140,200.00	140,200.00
HINES, MARILYN	7050	7050		RP	LAND	60,000.00	60,000.00	60,000.00	60,000.00
					IMPV	80,200.00	80,200.00	80,200.00	80,200.00
1031 S DUPONT BLVD	1 -30-3 .19- -017 .00-				Total	113,700.00	113,700.00	113,700.00	113,700.00
CARPINETA, DIANNA	7060	7060		RP	LAND	44,300.00	44,300.00	44,300.00	44,300.00
					IMPV	69,400.00	69,400.00	69,400.00	69,400.00
1033 S DUPONT BLVD	1 -30-3 .19- -018 .00-				Total	124,500.00	124,500.00	124,500.00	124,500.00
SARGENT, ROBERT & DAWN	7070	7070		RP	LAND	44,300.00	44,300.00	44,300.00	44,300.00
					IMPV	80,200.00	80,200.00	80,200.00	80,200.00
1035 S DUPONT BLVD	1 -30-3 .19- -019 .00-				Total	220,700.00	220,700.00	220,700.00	220,700.00
BURKETT, NANCY J	7080	7080		RP	LAND	65,500.00	65,500.00	65,500.00	65,500.00
					IMPV	155,200.00	155,200.00	155,200.00	155,200.00
1037 S DUPONT BLVD	1 -30-6 .00- -108 .04-				Total	166,200.00	166,200.00	166,200.00	166,200.00
ROCKAWAY LIKENESS LLC	7120	7120		RP	LAND	44,400.00	44,400.00	44,400.00	44,400.00
					IMPV	121,800.00	121,800.00	121,800.00	121,800.00
1168 S DUPONT BLVD	1 -30-6 .00- -098 .00-				Total	1,049,500.00	1,049,500.00	1,049,500.00	1,049,500.00
DELAWARE SOLID WASTE AUTHORI	7100	7100		RP	LAND	974,000.00	974,000.00	974,000.00	974,000.00
					IMPV	75,500.00	75,500.00	75,500.00	75,500.00
					EXMT	1,049,500.00	1,049,500.00	1,049,500.00	1,049,500.00
1170 S DUPONT BLVD	1 -30-6 .00- -099 .00-				Total	2,419,600.00	2,419,600.00	2,419,600.00	2,372,800.00
DELAWARE SOLID WASTE AUTHORI	7110	7110		RP					

Property Address / Owner Name	PIN / Tax A/C ID	Location ID	Acres	Roll	Valuation Code	Present Tax Roll Current	Present Tax Roll Original	Prior Tax Roll Current	Prior Tax Roll Original
1170 S DUPONT BLVD	1 -30-6 .00- -099	.00-			Total	2,419,600.00	2,419,600.00	2,419,600.00	2,372,800.00
DELAWARE SOLID WASTE AUTHORI	7110	7110		RP	LAND	1,530,000.00	1,530,000.00	1,530,000.00	1,530,000.00
					IMPV	889,600.00	889,600.00	889,600.00	842,800.00
					EXMT	2,419,600.00	2,419,600.00	2,419,600.00	2,372,800.00
1175 S DUPONT BLVD	1 -30-6 .00- -099	.01-			Total	628,100.00	628,100.00	628,100.00	628,100.00
GEYER, BRUCE N & SUSAN P	39260	39260		RP	LAND	578,100.00	578,100.00	578,100.00	578,100.00
					IMPV	50,000.00	50,000.00	50,000.00	50,000.00
1180 S DUPONT BLVD	1 -30-6 .00- -099	.02-			Total	371,500.00	371,500.00	371,500.00	371,500.00
CITY OF MILFORD	121840	121840		RP	LAND	281,500.00	281,500.00	281,500.00	281,500.00
					IMPV	90,000.00	90,000.00	90,000.00	90,000.00
					EXMT	371,500.00	371,500.00	371,500.00	371,500.00
705 EAST LN	MD-16-183.09-01-50	.00-000			Total	199,800.00	199,800.00	199,800.00	199,800.00
WOERNER, DANIELLE M	87960	87960		RP	LAND	51,700.00	51,700.00	51,700.00	51,700.00
					IMPV	148,100.00	148,100.00	148,100.00	148,100.00
706 EAST LN	MD-16-182.12-01-02	.00-000			Total	287,800.00	287,800.00	287,800.00	287,800.00
GILL, PERVAIZ & MURIEL P	27600	27600		RP	LAND	42,600.00	42,600.00	42,600.00	42,600.00
					IMPV	245,200.00	245,200.00	245,200.00	245,200.00
707 EAST LN	MD-16-183.09-01-59	.00-000			Total	222,100.00	222,100.00	222,100.00	222,100.00
FLICK, DENNIS J & PATRICIA L	32890	32890		RP	LAND	49,900.00	49,900.00	49,900.00	49,900.00
					IMPV	172,200.00	172,200.00	172,200.00	172,200.00
104 EAST ST	MD-16-183.10-03-67	.00-000			Total	141,200.00	141,200.00	141,200.00	141,200.00
WATSON JR, GLENN M & DONNA M	35130	35130		RP	LAND	27,100.00	27,100.00	27,100.00	27,100.00
					IMPV	114,100.00	114,100.00	114,100.00	114,100.00
110 EAST ST	MD-16-183.10-03-65	.00-000			Total	226,300.00	226,300.00	226,300.00	226,300.00
MISPILLION REALTY LLC	35120	35120		RP	LAND	25,600.00	25,600.00	25,600.00	25,600.00
					IMPV	200,700.00	200,700.00	200,700.00	200,700.00
204 EAST ST	MD-16-183.10-03-23	.00-000			Total	60,600.00	60,600.00	60,600.00	60,600.00
THE SAYER BLOCK LLC	34740	34740		RP	LAND	25,700.00	25,700.00	25,700.00	25,700.00
					IMPV	34,900.00	34,900.00	34,900.00	34,900.00
206 EAST ST	MD-16-183.10-03-22	.00-000			Total	66,900.00	66,900.00	66,900.00	66,900.00
BRADLEY, NICOLE L	34730	34730		RP	LAND	21,500.00	21,500.00	21,500.00	21,500.00
					IMPV	45,400.00	45,400.00	45,400.00	45,400.00
208 EAST ST	MD-16-183.10-03-21	.00-000			Total	71,700.00	71,700.00	71,700.00	71,700.00
TRUITT, LYNN	34720	34720		RP	LAND	19,600.00	19,600.00	19,600.00	19,600.00
					IMPV	52,100.00	52,100.00	52,100.00	52,100.00
209 EAST ST	MD-16-183.10-04-15	.01-000			Total	107,900.00	107,900.00	107,900.00	108,900.00
DELMARVA PROPERTIES LLC	35470	35470		RP	LAND	25,800.00	25,800.00	25,800.00	26,800.00
					IMPV	82,100.00	82,100.00	82,100.00	82,100.00
209 EAST ST A	MD-16-183.10-04-15	.03-000			Total	122,800.00	122,800.00	122,800.00	122,800.00
BRENEMAN, RACHEL NICHOLE	35490	35490		RP	LAND	21,700.00	21,700.00	21,700.00	21,700.00

Property Address / Owner Name	PIN / Tax A/C ID	Location ID	Acres	Roll	Valuation Code	Present Tax Roll Current	Present Tax Roll Original	Prior Tax Roll Current	Prior Tax Roll Original
209 EAST ST A	MD-16-183.10-04-15		.03-000		Total	122,800.00	122,800.00	122,800.00	122,800.00
BRENEMAN, RACHEL NICHOLE	35490	35490		RP	IMPV	101,100.00	101,100.00	101,100.00	101,100.00
210 EAST ST	MD-16-183.10-03-20		.00-000		Total	74,400.00	74,400.00	74,400.00	74,400.00
TRUAX, JOHANNA MARIE	34710	34710		RP	LAND	19,500.00	19,500.00	19,500.00	19,500.00
					IMPV	54,900.00	54,900.00	54,900.00	54,900.00
211 EAST ST	MD-16-183.10-04-15		.00-000		Total	82,700.00	82,700.00	82,700.00	82,700.00
DE BARRIOS, MARIELA MENDEZ &	35460	35460		RP	LAND	21,900.00	21,900.00	21,900.00	21,900.00
					IMPV	60,800.00	60,800.00	60,800.00	60,800.00
212 EAST ST	MD-16-183.10-03-19		.00-000		Total	68,200.00	68,200.00	68,200.00	68,200.00
MOTYL, BRIAN G & KEVIN D MCG	34700	34700		RP	LAND	19,400.00	19,400.00	19,400.00	19,400.00
					IMPV	48,800.00	48,800.00	48,800.00	48,800.00
213 EAST ST	MD-16-183.10-04-15		.02-000		Total	120,700.00	120,700.00	120,700.00	120,700.00
BAYLIS, KATHLEEN M	35480	35480		RP	LAND	19,600.00	19,600.00	19,600.00	19,600.00
					IMPV	101,100.00	101,100.00	101,100.00	101,100.00
408 EAST ST	MD-16-183.06-04-24		.00-000		Total	75,300.00	75,300.00	75,300.00	75,300.00
GARCIA, JUVENTINO	30480	30480		RP	LAND	30,100.00	30,100.00	30,100.00	30,100.00
					IMPV	45,200.00	45,200.00	45,200.00	45,200.00
408 EAST ST 1/2	MD-16-183.06-04-26		.00-000		Total	103,900.00	103,900.00	103,900.00	103,900.00
FLORESTAL, DENISE	30500	30500		RP	LAND	30,300.00	30,300.00	30,300.00	30,300.00
					IMPV	73,600.00	73,600.00	73,600.00	73,600.00
409 EAST ST	MD-16-183.06-04-32		.00-000		Total	86,800.00	86,800.00	86,800.00	86,800.00
KOAM, MICHELLE & ALEX S	30560	30560		RP	LAND	30,100.00	30,100.00	30,100.00	30,100.00
					IMPV	56,700.00	56,700.00	56,700.00	56,700.00
410 EAST ST	MD-16-183.06-04-25		.00-000		Total	108,100.00	108,100.00	108,100.00	108,100.00
CIMO, MARY E	30490	30490		RP	LAND	30,200.00	30,200.00	30,200.00	30,200.00
					IMPV	77,900.00	77,900.00	77,900.00	77,900.00
411 EAST ST	MD-16-183.06-04-31		.00-000		Total	116,800.00	116,800.00	116,800.00	116,800.00
CLIFTON, PATRICK D & MARGARE	30550	30550		RP	LAND	30,100.00	30,100.00	30,100.00	30,100.00
					IMPV	86,700.00	86,700.00	86,700.00	86,700.00
412 EAST ST	MD-16-183.06-04-27		.00-000		Total	104,700.00	98,700.00	98,700.00	98,700.00
MUNOZ, RICARDO	30510	30510		RP	LAND	35,000.00	35,000.00	35,000.00	35,000.00
					IMPV	69,700.00	63,700.00	63,700.00	63,700.00
413 EAST ST	MD-16-183.06-04-30		.00-000		Total	122,500.00	122,500.00	122,500.00	122,500.00
EAST STREET PROPERTIES DE LL	30540	30540		RP	LAND	30,100.00	30,100.00	30,100.00	30,100.00
					IMPV	92,400.00	92,400.00	92,400.00	92,400.00
415 EAST ST	MD-16-183.06-04-29		.00-000		Total	92,900.00	92,900.00	92,900.00	92,900.00
GEHLERT, DIANE L	30530	30530		RP	LAND	29,100.00	29,100.00	29,100.00	29,100.00
					IMPV	63,800.00	63,800.00	63,800.00	63,800.00
417 EAST ST	MD-16-183.06-04-28		.00-000		Total	75,600.00	75,600.00	75,600.00	75,600.00
BOWERS GROUP LLC	30520	30520		RP					

Property Address / Owner Name	PIN / Tax A/C ID	Location ID	Acres	Roll	Valuation Code	Present Tax Roll Current	Present Tax Roll Original	Prior Tax Roll Current	Prior Tax Roll Original
417 EAST ST	MD-16-183.06-04-28		.00-000		Total	75,600.00	75,600.00	75,600.00	75,600.00
BOWERS GROUP LLC	30520	30520		RP	LAND	23,700.00	23,700.00	23,700.00	23,700.00
					IMPV	51,900.00	51,900.00	51,900.00	51,900.00
501 EAST ST	MD-16-183.06-05-52		.00-000		Total	102,900.00	102,900.00	102,900.00	102,900.00
MULLAN, GLORIA	31250	31250		RP	LAND	30,200.00	30,200.00	30,200.00	30,200.00
					IMPV	72,700.00	72,700.00	72,700.00	72,700.00
810 EAST ST	MD-16-174.18-02-46		.01-000		Total	117,400.00	117,400.00	117,400.00	117,400.00
AMISIAL, VEDETTE & BELONY	26850	26850		RP	LAND	35,700.00	35,700.00	35,700.00	35,700.00
					IMPV	81,700.00	81,700.00	81,700.00	81,700.00
812 EAST ST	MD-16-174.18-02-48		.00-000		Total	87,400.00	87,400.00	87,400.00	87,400.00
DAVIS, JOANN W -TRUSTEE	26870	26870		RP	LAND	30,100.00	30,100.00	30,100.00	30,100.00
					IMPV	57,300.00	57,300.00	57,300.00	57,300.00
812 EAST ST A	MD-16-174.18-02-47		.00-000		Total	182,400.00	182,400.00	182,400.00	182,400.00
DAVIS, JOANN W - TRUSTEE	26860	26860		RP	LAND	32,200.00	32,200.00	32,200.00	32,200.00
					IMPV	150,200.00	150,200.00	150,200.00	150,200.00
814 EAST ST	MD-16-174.18-02-49		.00-000		Total	94,400.00	94,400.00	94,400.00	94,400.00
NORTH BOWERS FARMS LLC	26880	26880		RP	LAND	30,100.00	30,100.00	30,100.00	30,100.00
					IMPV	64,300.00	64,300.00	64,300.00	64,300.00
101 NE EIGHTH ST	MD-16-174.18-02-46		.00-000		Total	142,900.00	142,900.00	142,900.00	142,900.00
WEBB, HAROLD L & MELISSA P	26840	26840		RP	LAND	37,400.00	37,400.00	37,400.00	37,400.00
					IMPV	105,500.00	105,500.00	105,500.00	105,500.00
202 NE EIGHTH ST	MD-16-183.06-05-01		.00-000		Total	152,300.00	152,300.00	152,300.00	152,300.00
MYERS, LYNN	30740	30740		RP	LAND	37,700.00	37,700.00	37,700.00	37,700.00
					IMPV	114,600.00	114,600.00	114,600.00	114,600.00
18541 ELEANOR LN	3 -30-10 .16- -015		.00-		Total	152,600.00	152,600.00	152,600.00	152,600.00
MANSOLF, GEORGE BRADLEY & KA	94930	94930		RP	LAND	42,400.00	42,400.00	42,400.00	42,400.00
					IMPV	110,200.00	110,200.00	110,200.00	110,200.00
18543 ELEANOR LN	3 -30-10 .16- -016		.00-		Total	163,900.00	163,900.00	163,900.00	163,900.00
COX, JAMES A & PATRICIA ANN	94940	94940		RP	LAND	42,500.00	42,500.00	42,500.00	42,500.00
					IMPV	121,400.00	121,400.00	121,400.00	121,400.00
18544 ELEANOR LN	3 -30-10 .16- -049		.00-		Total	148,100.00	148,100.00	148,100.00	148,100.00
GIBBS, JACQUES S	95250	95250		RP	LAND	44,200.00	44,200.00	44,200.00	44,200.00
					IMPV	103,900.00	103,900.00	103,900.00	103,900.00
18545 ELEANOR LN	3 -30-10 .16- -017		.00-		Total	158,300.00	158,300.00	158,300.00	158,300.00
COLEMAN, JOSHUA R	94950	94950		RP	LAND	42,200.00	42,200.00	42,200.00	42,200.00
					IMPV	116,100.00	116,100.00	116,100.00	116,100.00
18546 ELEANOR LN	3 -30-10 .16- -050		.00-		Total	148,800.00	148,800.00	148,800.00	148,800.00
SHOWELL, ANITA L	95260	95260		RP	LAND	42,500.00	42,500.00	42,500.00	42,500.00
					IMPV	106,300.00	106,300.00	106,300.00	106,300.00
18547 ELEANOR LN	3 -30-10 .16- -018		.00-		Total	164,900.00	164,900.00	164,900.00	164,900.00
LOCKETT, GREGORY M & THAIS A	94960	94960		RP					

Property Address / Owner Name	PIN / Tax A/C ID	Location ID	Acres	Roll	Valuation Code	Present Tax Roll Current	Present Tax Roll Original	Prior Tax Roll Current	Prior Tax Roll Original
18547 ELEANOR LN	3 -30-10 .16- -018 .00-				Total	164,900.00	164,900.00	164,900.00	164,900.00
LOCKETT, GREGORY M & THAIS A	94960	94960		RP	LAND	42,300.00	42,300.00	42,300.00	42,300.00
					IMPV	122,600.00	122,600.00	122,600.00	122,600.00
18548 ELEANOR LN	3 -30-10 .16- -051 .00-				Total	166,800.00	166,800.00	166,800.00	166,800.00
MALONEY, VICTORIA M	95270	95270		RP	LAND	44,200.00	44,200.00	44,200.00	44,200.00
					IMPV	122,600.00	122,600.00	122,600.00	122,600.00
18549 ELEANOR LN	3 -30-10 .16- -019 .00-				Total	174,600.00	174,600.00	174,600.00	174,600.00
BURKART, JAMES F & JOANNE E	94970	94970		RP	LAND	42,200.00	42,200.00	42,200.00	42,200.00
					IMPV	132,400.00	132,400.00	132,400.00	132,400.00
18551 ELEANOR LN	3 -30-10 .16- -020 .00-				Total	158,200.00	158,200.00	158,200.00	158,200.00
TUFF, CHRISTINA C	94980	94980		RP	LAND	42,200.00	42,200.00	42,200.00	42,200.00
					IMPV	116,000.00	116,000.00	116,000.00	116,000.00
18552 ELEANOR LN	3 -30-10 .16- -052 .00-				Total	154,300.00	154,300.00	154,300.00	154,300.00
ALLEGAR, GAIL	95280	95280		RP	LAND	43,300.00	43,300.00	43,300.00	43,300.00
					IMPV	111,000.00	111,000.00	111,000.00	111,000.00
18553 ELEANOR LN	3 -30-10 .16- -021 .00-				Total	150,800.00	150,800.00	150,800.00	150,800.00
CAPUTO, MICHAEL	94990	94990		RP	LAND	42,800.00	42,800.00	42,800.00	42,800.00
					IMPV	108,000.00	108,000.00	108,000.00	108,000.00
18554 ELEANOR LN	3 -30-10 .16- -053 .00-				Total	148,600.00	148,600.00	148,600.00	148,600.00
CAPPADONNA, JOSEPH	95290	95290		RP	LAND	42,300.00	42,300.00	42,300.00	42,300.00
					IMPV	106,300.00	106,300.00	106,300.00	106,300.00
18555 ELEANOR LN	3 -30-10 .16- -022 .00-				Total	163,600.00	163,600.00	163,600.00	163,600.00
SHELTON, ALARICA C	95000	95000		RP	LAND	43,900.00	43,900.00	43,900.00	43,900.00
					IMPV	119,700.00	119,700.00	119,700.00	119,700.00
18556 ELEANOR LN	3 -30-10 .16- -054 .00-				Total	155,900.00	155,900.00	155,900.00	155,900.00
JOSEPH, KEVIN T JR	95300	95300		RP	LAND	42,300.00	42,300.00	42,300.00	42,300.00
					IMPV	113,600.00	113,600.00	113,600.00	113,600.00
18557 ELEANOR LN	3 -30-10 .16- -023 .00-				Total	162,300.00	162,300.00	162,300.00	162,300.00
MORGAN, TRACY	95010	95010		RP	LAND	43,900.00	43,900.00	43,900.00	43,900.00
					IMPV	118,400.00	118,400.00	118,400.00	118,400.00
18558 ELEANOR LN	3 -30-10 .16- -055 .00-				Total	157,300.00	157,300.00	157,300.00	157,300.00
NIEVES, ANDRE & IANA RAZMAKH	95310	95310		RP	LAND	42,300.00	42,300.00	42,300.00	42,300.00
					IMPV	115,000.00	115,000.00	115,000.00	115,000.00
18559 ELEANOR LN	3 -30-10 .16- -024 .00-				Total	166,500.00	166,500.00	166,500.00	161,200.00
MILLER, KIM M	95020	95020		RP	LAND	44,900.00	44,900.00	44,900.00	44,900.00
					IMPV	121,600.00	121,600.00	121,600.00	116,300.00
18560 ELEANOR LN	3 -30-10 .16- -079 .00-				Total	166,400.00	166,400.00	166,400.00	166,400.00
DELVA, PIERRE D & JEANNIS LE	95550	95550		RP	LAND	42,300.00	42,300.00	42,300.00	42,300.00
					IMPV	124,100.00	124,100.00	124,100.00	124,100.00
18561 ELEANOR LN	3 -30-10 .16- -065 .00-				Total	154,000.00	154,000.00	154,000.00	154,000.00
SZYBILLO, MATTHEW	95410	95410		RP					

Property Address / Owner Name	PIN / Tax A/C ID	Location ID	Acres	Roll	Valuation Code	Present Tax Roll Current	Present Tax Roll Original	Prior Tax Roll Current	Prior Tax Roll Original
18561 ELEANOR LN	3 -30-10 .16- -065		.00-		Total	154,000.00	154,000.00	154,000.00	154,000.00
SZYBILLO, MATTHEW	95410	95410		RP	LAND	43,100.00	43,100.00	43,100.00	43,100.00
					IMPV	110,900.00	110,900.00	110,900.00	110,900.00
18562 ELEANOR LN	3 -30-10 .16- -080		.00-		Total	177,100.00	177,100.00	177,100.00	85,200.00
LEONARD, AMITA J	95560	95560		RP	LAND	42,600.00	42,600.00	42,600.00	42,600.00
					IMPV	134,500.00	134,500.00	134,500.00	42,600.00
18563 ELEANOR LN	3 -30-10 .16- -066		.00-		Total	147,700.00	147,700.00	147,700.00	147,700.00
FIELD, SANDRA L & SKYLAR M	95420	95420		RP	LAND	42,500.00	42,500.00	42,500.00	42,500.00
					IMPV	105,200.00	105,200.00	105,200.00	105,200.00
18564 ELEANOR LN	3 -30-10 .16- -081		.00-		Total	189,400.00	189,400.00	189,400.00	96,800.00
VENTURA-GARCIA, YOSELIN DANA	95570	95570		RP	LAND	48,400.00	48,400.00	48,400.00	48,400.00
					IMPV	141,000.00	141,000.00	141,000.00	48,400.00
18565 ELEANOR LN	3 -30-10 .16- -067		.00-		Total	167,800.00	167,800.00	167,800.00	85,200.00
ALEXANDRE, MEKILAND & ROSEME	95430	95430		RP	LAND	42,600.00	42,600.00	42,600.00	42,600.00
					IMPV	125,200.00	125,200.00	125,200.00	42,600.00
18567 ELEANOR LN	3 -30-10 .16- -068		.00-		Total	183,200.00	183,200.00	183,200.00	84,000.00
WARNER, KELLI E	95440	95440		RP	LAND	42,000.00	42,000.00	42,000.00	42,000.00
					IMPV	141,200.00	141,200.00	141,200.00	42,000.00
18569 ELEANOR LN	3 -30-10 .16- -069		.00-		Total	165,300.00	165,300.00	165,300.00	93,000.00
ELIASSAINT, LESLY	95450	95450		RP	LAND	46,500.00	46,500.00	46,500.00	46,500.00
					IMPV	118,800.00	118,800.00	118,800.00	46,500.00
18571 ELEANOR LN	3 -30-10 .16- -070		.00-		Total	160,900.00	160,900.00	160,900.00	91,800.00
HERRINGSHAW, ROSA	95460	95460		RP	LAND	45,900.00	45,900.00	45,900.00	45,900.00
					IMPV	115,000.00	115,000.00	115,000.00	45,900.00
18573 ELEANOR LN	3 -30-10 .16- -071		.00-		Total	145,900.00	145,900.00	145,900.00	86,000.00
AMISIAL, JERENISE & PHEKENCY	95470	95470		RP	LAND	43,000.00	43,000.00	43,000.00	43,000.00
					IMPV	102,900.00	102,900.00	102,900.00	43,000.00
18575 ELEANOR LN	3 -30-10 .16- -072		.00-		Total	173,400.00	173,400.00	173,400.00	88,000.00
JONES, TRACY L	95480	95480		RP	LAND	44,000.00	44,000.00	44,000.00	44,000.00
					IMPV	129,400.00	129,400.00	129,400.00	44,000.00
18577 ELEANOR LN	3 -30-10 .16- -073		.00-		Total	164,900.00	164,900.00	164,900.00	92,000.00
GENESSE, JOANEL H & MERLANDE	95490	95490		RP	LAND	46,000.00	46,000.00	46,000.00	46,000.00
					IMPV	118,900.00	118,900.00	118,900.00	46,000.00
18580 ELEANOR LN	3 -30-10 .16- -083		.00-		Total	177,800.00	177,800.00	177,800.00	97,800.00
TEMPLE, DEBRA JEAN	95590	95590		RP	LAND	48,900.00	48,900.00	48,900.00	48,900.00
					IMPV	128,900.00	128,900.00	128,900.00	48,900.00
18581 ELEANOR LN	3 -30-10 .16- -074		.00-		Total	153,100.00	153,100.00	153,100.00	153,100.00
HOLT, DANIEL H & MARTHA A	95500	95500		RP	LAND	42,700.00	42,700.00	42,700.00	42,700.00
					IMPV	110,400.00	110,400.00	110,400.00	110,400.00
18583 ELEANOR LN	3 -30-10 .16- -075		.00-		Total	152,600.00	152,600.00	152,600.00	152,600.00
SMITH, CHRISTOPHER	95510	95510		RP					

Property Address / Owner Name	PIN / Tax A/C ID	Location ID	Acres	Roll	Valuation Code	Present Tax Roll Current	Present Tax Roll Original	Prior Tax Roll Current	Prior Tax Roll Original
18583 ELEANOR LN	3 -30-10 .16- -075 .00-				Total	152,600.00	152,600.00	152,600.00	152,600.00
SMITH, CHRISTOPHER	95510	95510		RP	LAND	43,100.00	43,100.00	43,100.00	43,100.00
					IMPV	109,500.00	109,500.00	109,500.00	109,500.00
18584 ELEANOR LN	3 -30-10 .16- -085 .00-				Total	156,700.00	156,700.00	156,700.00	156,700.00
BAKER, BARBARA R	95610	95610		RP	LAND	42,400.00	42,400.00	42,400.00	42,400.00
					IMPV	114,300.00	114,300.00	114,300.00	114,300.00
18585 ELEANOR LN	3 -30-10 .16- -076 .00-				Total	158,500.00	158,500.00	158,500.00	158,500.00
LEGROS, RONALD	95520	95520		RP	LAND	42,800.00	42,800.00	42,800.00	42,800.00
					IMPV	115,700.00	115,700.00	115,700.00	115,700.00
18586 ELEANOR LN	3 -30-10 .16- -086 .00-				Total	153,100.00	153,100.00	153,100.00	153,100.00
AMISIAL, ANIUS	95620	95620		RP	LAND	42,200.00	42,200.00	42,200.00	42,200.00
					IMPV	110,900.00	110,900.00	110,900.00	110,900.00
18587 ELEANOR LN	3 -30-10 .16- -077 .00-				Total	164,700.00	164,700.00	164,700.00	164,700.00
SUNNY, ANNIE & ANOOP CHERIAN	95530	95530		RP	LAND	43,300.00	43,300.00	43,300.00	43,300.00
					IMPV	121,400.00	121,400.00	121,400.00	121,400.00
18588 ELEANOR LN	3 -30-10 .16- -087 .00-				Total	153,900.00	153,900.00	153,900.00	153,900.00
STEIGELMAN, JOHN C & DOROTHY	95630	95630		RP	LAND	42,200.00	42,200.00	42,200.00	42,200.00
					IMPV	111,700.00	111,700.00	111,700.00	111,700.00
18589 ELEANOR LN	3 -30-10 .16- -078 .00-				Total	164,700.00	164,700.00	164,700.00	164,700.00
MONDELUS, ODVELT & MICLAUSE	95540	95540		RP	LAND	43,700.00	43,700.00	43,700.00	43,700.00
					IMPV	121,000.00	121,000.00	121,000.00	121,000.00
18590 ELEANOR LN	3 -30-10 .16- -056 .00-				Total	155,000.00	155,000.00	155,000.00	155,000.00
DURAN, JORGE A LASERNA	95320	95320		RP	LAND	42,200.00	42,200.00	42,200.00	42,200.00
					IMPV	112,800.00	112,800.00	112,800.00	112,800.00
18591 ELEANOR LN	3 -30-10 .16- -025 .00-				Total	158,800.00	158,800.00	158,800.00	158,800.00
LAPRE, BRIAN P & PATRICIA E	95030	95030		RP	LAND	45,700.00	45,700.00	45,700.00	45,700.00
					IMPV	113,100.00	113,100.00	113,100.00	113,100.00
18592 ELEANOR LN	3 -30-10 .16- -057 .00-				Total	156,200.00	156,200.00	156,200.00	156,200.00
RODRIGUEZ, AUGUSTO	95330	95330		RP	LAND	42,400.00	42,400.00	42,400.00	42,400.00
					IMPV	113,800.00	113,800.00	113,800.00	113,800.00
18593 ELEANOR LN	3 -30-10 .16- -026 .00-				Total	162,200.00	162,200.00	162,200.00	162,200.00
YOO, HAE KYUNG	95040	95040		RP	LAND	43,800.00	43,800.00	43,800.00	43,800.00
					IMPV	118,400.00	118,400.00	118,400.00	118,400.00
18594 ELEANOR LN	3 -30-10 .16- -058 .00-				Total	160,100.00	160,100.00	160,100.00	160,100.00
GEROHIMOS, MARIE B & IOAKIM	95340	95340		RP	LAND	42,200.00	42,200.00	42,200.00	42,200.00
					IMPV	117,900.00	117,900.00	117,900.00	117,900.00
18595 ELEANOR LN	3 -30-10 .16- -027 .00-				Total	158,600.00	158,600.00	158,600.00	158,600.00
MASSON, HINS & GUINESE PEBLI	95050	95050		RP	LAND	43,300.00	43,300.00	43,300.00	43,300.00
					IMPV	115,300.00	115,300.00	115,300.00	115,300.00
18596 ELEANOR LN	3 -30-10 .16- -059 .00-				Total	163,500.00	163,500.00	163,500.00	163,500.00
COMPTON, WATLER S &	95350	95350		RP					

Property Address / Owner Name	PIN / Tax A/C ID	Location ID	Acres	Roll	Valuation Code	Present Tax Roll Current	Present Tax Roll Original	Prior Tax Roll Current	Prior Tax Roll Original
18596 ELEANOR LN	3 -30-10 .16- -059		.00-		Total	163,500.00	163,500.00	163,500.00	163,500.00
COMPTON, WATLER S &	95350	95350		RP	LAND	42,700.00	42,700.00	42,700.00	42,700.00
					IMPV	120,800.00	120,800.00	120,800.00	120,800.00
18597 ELEANOR LN	3 -30-10 .16- -028		.00-		Total	161,300.00	161,300.00	161,300.00	161,300.00
GARDNER-BOWLER, ALLAN AUSTIN	95060	95060		RP	LAND	42,900.00	42,900.00	42,900.00	42,900.00
					IMPV	118,400.00	118,400.00	118,400.00	118,400.00
18598 ELEANOR LN	3 -30-10 .16- -060		.00-		Total	164,600.00	164,600.00	164,600.00	164,600.00
QUILLEN JR., RICHARD L	95360	95360		RP	LAND	43,200.00	43,200.00	43,200.00	43,200.00
					IMPV	121,400.00	121,400.00	121,400.00	121,400.00
18599 ELEANOR LN	3 -30-10 .16- -029		.00-		Total	156,800.00	156,800.00	156,800.00	156,800.00
BERTHETE, BERTIN & MARIE N J	95070	95070		RP	LAND	42,500.00	42,500.00	42,500.00	42,500.00
					IMPV	114,300.00	114,300.00	114,300.00	114,300.00
18600 ELEANOR LN	3 -30-10 .16- -061		.00-		Total	162,900.00	162,900.00	162,900.00	162,900.00
SCHONEWOLF, MICHAEL J	95370	95370		RP	LAND	43,800.00	43,800.00	43,800.00	43,800.00
					IMPV	119,100.00	119,100.00	119,100.00	119,100.00
18601 ELEANOR LN	3 -30-10 .16- -030		.00-		Total	162,100.00	162,100.00	162,100.00	162,100.00
MAGANA, SONYA N	95080	95080		RP	LAND	42,500.00	42,500.00	42,500.00	42,500.00
					IMPV	119,600.00	119,600.00	119,600.00	119,600.00
18602 ELEANOR LN	3 -30-10 .16- -062		.00-		Total	158,800.00	158,800.00	158,800.00	158,800.00
JOHNSON, TIARA	95380	95380		RP	LAND	44,300.00	44,300.00	44,300.00	44,300.00
					IMPV	114,500.00	114,500.00	114,500.00	114,500.00
18603 ELEANOR LN	3 -30-10 .16- -031		.00-		Total	157,500.00	157,500.00	157,500.00	156,600.00
ROMAN-VELAZQUEZ, JOSE A	95090	95090		RP	LAND	42,500.00	42,500.00	42,500.00	42,500.00
					IMPV	115,000.00	115,000.00	115,000.00	114,100.00
18605 ELEANOR LN	3 -30-10 .16- -032		.00-		Total	160,700.00	160,700.00	160,700.00	160,700.00
LINDT JR, LAWRENCE A & JENNI	95100	95100		RP	LAND	42,400.00	42,400.00	42,400.00	42,400.00
					IMPV	118,300.00	118,300.00	118,300.00	118,300.00
18607 ELEANOR LN	3 -30-10 .16- -033		.00-		Total	161,400.00	161,400.00	161,400.00	161,400.00
WHIDBEE JR, CLEVELAND A & MA	95110	95110		RP	LAND	42,300.00	42,300.00	42,300.00	42,300.00
					IMPV	119,100.00	119,100.00	119,100.00	119,100.00
18608 ELEANOR LN	3 -30-10 .16- -040		.00-		Total	148,400.00	148,400.00	148,400.00	148,400.00
MERARD, JULES& ODINE PYRONNE	95180	95180		RP	LAND	42,800.00	42,800.00	42,800.00	42,800.00
					IMPV	105,600.00	105,600.00	105,600.00	105,600.00
18609 ELEANOR LN	3 -30-10 .16- -034		.00-		Total	150,500.00	150,500.00	150,500.00	150,500.00
STANTON, JANELL L	95120	95120		RP	LAND	42,300.00	42,300.00	42,300.00	42,300.00
					IMPV	108,200.00	108,200.00	108,200.00	108,200.00
18610 ELEANOR LN	3 -30-10 .16- -039		.00-		Total	154,400.00	154,400.00	154,400.00	154,400.00
TIER, ANGELA	95170	95170		RP	LAND	42,700.00	42,700.00	42,700.00	42,700.00
					IMPV	111,700.00	111,700.00	111,700.00	111,700.00
18611 ELEANOR LN	3 -30-10 .16- -035		.00-		Total	163,300.00	163,300.00	163,300.00	163,300.00
SCHULLER, STEVEN T	95130	95130		RP					

Property Address / Owner Name	PIN / Tax A/C ID	Location ID	Acres	Roll	Valuation Code	Present Tax Roll Current	Present Tax Roll Original	Prior Tax Roll Current	Prior Tax Roll Original
18611 ELEANOR LN	3 -30-10 .16- -035		.00-		Total	163,300.00	163,300.00	163,300.00	163,300.00
SCHULLER, STEVEN T	95130	95130		RP	LAND	42,200.00	42,200.00	42,200.00	42,200.00
					IMPV	121,100.00	121,100.00	121,100.00	121,100.00
18613 ELEANOR LN	3 -30-10 .16- -036		.00-		Total	154,700.00	154,700.00	154,700.00	151,500.00
BROWN, WILLIAM J & LOUELLA A	95140	95140		RP	LAND	44,200.00	44,200.00	44,200.00	44,200.00
					IMPV	110,500.00	110,500.00	110,500.00	107,300.00
18614 ELEANOR LN	3 -30-10 .16- -037		.00-		Total	155,100.00	155,100.00	155,100.00	155,100.00
NAVARRO, MAURO T & FAITH E	95150	95150		RP	LAND	47,800.00	47,800.00	47,800.00	47,800.00
					IMPV	107,300.00	107,300.00	107,300.00	107,300.00
7103 ELGIN DR	3 -30-11 .09- -183		.00-		Total	1,000.00	1,000.00	1,000.00	1,000.00
WATERGATE LIBORIO LLC	110600	110600		RP	LAND	1,000.00	1,000.00	1,000.00	1,000.00
7105 ELGIN DR	3 -30-11 .09- -184		.00-		Total	800.00	800.00	800.00	800.00
WATERGATE LIBORIO LLC	110620	110620		RP	LAND	800.00	800.00	800.00	800.00
7107 ELGIN DR	3 -30-11 .09- -196		.00-		Total	400.00	400.00	400.00	400.00
WATERGATE LIBORIO LLC	110750	110750		RP	LAND	400.00	400.00	400.00	400.00
7109 ELGIN DR	3 -30-11 .09- -224		.00-		Total	400.00	400.00	400.00	400.00
WATERGATE LIBORIO LLC	111080	111080		RP	LAND	400.00	400.00	400.00	400.00
7111 ELGIN DR	3 -30-11 .09- -225		.00-		Total	700.00	700.00	700.00	700.00
WATERGATE LIBORIO LLC	111090	111090		RP	LAND	700.00	700.00	700.00	700.00
7113 ELGIN DR	3 -30-11 .09- -166		.00-		Total	129,400.00	129,400.00	129,400.00	129,400.00
WATERGATE AT MILFORD RENTALS	110420	110420		RP	LAND	17,000.00	17,000.00	17,000.00	17,000.00
					IMPV	112,400.00	112,400.00	112,400.00	112,400.00
7115 ELGIN DR	3 -30-11 .09- -167		.00-		Total	129,400.00	129,400.00	129,400.00	129,400.00
WATERGATE AT MILFORD RENTALS	110430	110430		RP	LAND	17,000.00	17,000.00	17,000.00	17,000.00
					IMPV	112,400.00	112,400.00	112,400.00	112,400.00
7116 ELGIN DR	3 -30-11 .09- -204		.00-		Total	116,100.00	116,100.00	116,100.00	116,100.00
WATERGATE AT MILFORD RENTALS	110840	110840		RP	LAND	27,900.00	27,900.00	27,900.00	27,900.00
					IMPV	88,200.00	88,200.00	88,200.00	88,200.00
7117 ELGIN DR	3 -30-11 .09- -168		.00-		Total	129,400.00	129,400.00	129,400.00	129,400.00
WATERGATE AT MILFORD RENTALS	110440	110440		RP	LAND	17,000.00	17,000.00	17,000.00	17,000.00
					IMPV	112,400.00	112,400.00	112,400.00	112,400.00
7119 ELGIN DR	3 -30-11 .09- -169		.00-		Total	131,600.00	131,600.00	131,600.00	131,600.00
WATERGATE AT MILFORD RENTALS	110450	110450		RP	LAND	17,000.00	17,000.00	17,000.00	17,000.00
					IMPV	114,600.00	114,600.00	114,600.00	114,600.00
7120 ELGIN DR	3 -30-11 .09- -203		.00-		Total	115,600.00	115,600.00	115,600.00	115,600.00
WATERGATE AT MILFORD RENTALS	110830	110830		RP	LAND	27,400.00	27,400.00	27,400.00	27,400.00
					IMPV	88,200.00	88,200.00	88,200.00	88,200.00
7121 ELGIN DR	3 -30-11 .09- -170		.00-		Total	131,600.00	131,600.00	131,600.00	131,600.00
WATERGATE AT MILFORD RENTALS	110460	110460		RP					

Property Address / Owner Name	PIN / Tax A/C ID	Location ID	Acres	Roll	Valuation Code	Present Tax Roll Current	Present Tax Roll Original	Prior Tax Roll Current	Prior Tax Roll Original
7121 ELGIN DR	3 -30-11 .09- -170		.00-		Total	131,600.00	131,600.00	131,600.00	131,600.00
WATERGATE AT MILFORD RENTALS	110460	110460		RP	LAND	17,000.00	17,000.00	17,000.00	17,000.00
					IMPV	114,600.00	114,600.00	114,600.00	114,600.00
7122 ELGIN DR	3 -30-11 .09- -202		.00-		Total	115,600.00	115,600.00	115,600.00	115,600.00
WATERGATE AT MILFORD RENTALS	110820	110820		RP	LAND	27,400.00	27,400.00	27,400.00	27,400.00
					IMPV	88,200.00	88,200.00	88,200.00	88,200.00
7123 ELGIN DR	3 -30-11 .09- -171		.00-		Total	131,600.00	131,600.00	131,600.00	131,600.00
WATERGATE AT MILFORD RENTALS	110470	110470		RP	LAND	17,000.00	17,000.00	17,000.00	17,000.00
					IMPV	114,600.00	114,600.00	114,600.00	114,600.00
7124 ELGIN DR	3 -30-11 .09- -201		.00-		Total	117,800.00	117,800.00	117,800.00	117,800.00
WATERGATE AT MILFORD RENTALS	110810	110810		RP	LAND	27,400.00	27,400.00	27,400.00	27,400.00
					IMPV	90,400.00	90,400.00	90,400.00	90,400.00
7125 ELGIN DR	3 -30-11 .09- -172		.00-		Total	129,400.00	129,400.00	129,400.00	129,400.00
WATERGATE AT MILFORD RENTALS	110480	110480		RP	LAND	17,000.00	17,000.00	17,000.00	17,000.00
					IMPV	112,400.00	112,400.00	112,400.00	112,400.00
7126 ELGIN DR	3 -30-11 .09- -200		.00-		Total	117,800.00	117,800.00	117,800.00	117,800.00
WATERGATE AT MILFORD RENTALS	110800	110800		RP	LAND	27,400.00	27,400.00	27,400.00	27,400.00
					IMPV	90,400.00	90,400.00	90,400.00	90,400.00
7127 ELGIN DR	3 -30-11 .09- -173		.00-		Total	129,400.00	129,400.00	129,400.00	129,400.00
WATERGATE AT MILFORD RENTALS	110490	110490		RP	LAND	17,000.00	17,000.00	17,000.00	17,000.00
					IMPV	112,400.00	112,400.00	112,400.00	112,400.00
7128 ELGIN DR	3 -30-11 .09- -199		.00-		Total	115,600.00	115,600.00	115,600.00	115,600.00
WATERGATE AT MILFORD RENTALS	110790	110790		RP	LAND	27,400.00	27,400.00	27,400.00	27,400.00
					IMPV	88,200.00	88,200.00	88,200.00	88,200.00
7129 ELGIN DR	3 -30-11 .09- -174		.00-		Total	129,400.00	129,400.00	129,400.00	129,400.00
WATERGATE AT MILFORD RENTALS	110500	110500		RP	LAND	17,000.00	17,000.00	17,000.00	17,000.00
					IMPV	112,400.00	112,400.00	112,400.00	112,400.00
7130 ELGIN DR	3 -30-11 .09- -198		.00-		Total	116,100.00	116,100.00	116,100.00	116,100.00
WATERGATE AT MILFORD RENTALS	110780	110780		RP	LAND	27,900.00	27,900.00	27,900.00	27,900.00
					IMPV	88,200.00	88,200.00	88,200.00	88,200.00
7132 ELGIN DR	3 -30-11 .09- -197		.00-		Total	115,600.00	115,600.00	115,600.00	115,600.00
WATERGATE AT MILFORD RENTALS	110770	110770		RP	LAND	27,400.00	27,400.00	27,400.00	27,400.00
					IMPV	88,200.00	88,200.00	88,200.00	88,200.00
7134 ELGIN DR	3 -30-11 .09- -217		.00-		Total	600.00	600.00	600.00	600.00
WATERGATE LIBORIO LLC	111000	111000		RP	LAND	600.00	600.00	600.00	600.00
7136 ELGIN DR	3 -30-11 .09- -216		.00-		Total	600.00	600.00	600.00	600.00
WATERGATE LIBORIO LLC	110990	110990		RP	LAND	600.00	600.00	600.00	600.00
7139 ELGIN DR	3 -30-11 .09- -176		.00-		Total	115,600.00	115,600.00	115,600.00	115,600.00
WATERGATE AT MILFORD RENTALS	110530	110530		RP	LAND	27,400.00	27,400.00	27,400.00	27,400.00

Property Address / Owner Name	PIN / Tax A/C ID	Location ID	Acres	Roll	Valuation Code	Present Tax Roll Current	Present Tax Roll Original	Prior Tax Roll Current	Prior Tax Roll Original
7139 ELGIN DR	3 -30-11 .09- -176		.00-		Total	115,600.00	115,600.00	115,600.00	115,600.00
WATERGATE AT MILFORD RENTALS	110530	110530		RP	IMPV	88,200.00	88,200.00	88,200.00	88,200.00
7140 ELGIN DR	3 -30-11 .09- -195		.00-		Total	139,800.00	139,800.00	139,800.00	139,800.00
WATERGATE AT MILFORD RENTALS	110740	110740		RP	LAND	27,400.00	27,400.00	27,400.00	27,400.00
					IMPV	112,400.00	112,400.00	112,400.00	112,400.00
7141 ELGIN DR	3 -30-11 .09- -177		.00-		Total	115,600.00	115,600.00	115,600.00	115,600.00
WATERGATE AT MILFORD RENTALS	110540	110540		RP	LAND	27,400.00	27,400.00	27,400.00	27,400.00
					IMPV	88,200.00	88,200.00	88,200.00	88,200.00
7142 ELGIN DR	3 -30-11 .09- -194		.00-		Total	139,800.00	139,800.00	139,800.00	139,800.00
WATERGATE AT MILFORD RENTALS	110730	110730		RP	LAND	27,400.00	27,400.00	27,400.00	27,400.00
					IMPV	112,400.00	112,400.00	112,400.00	112,400.00
7143 ELGIN DR	3 -30-11 .09- -178		.00-		Total	118,100.00	118,100.00	118,100.00	118,100.00
WATERGATE AT MILFORD RENTALS	110550	110550		RP	LAND	27,400.00	27,400.00	27,400.00	27,400.00
					IMPV	90,700.00	90,700.00	90,700.00	90,700.00
7144 ELGIN DR	3 -30-11 .09- -193		.00-		Total	139,800.00	139,800.00	139,800.00	139,800.00
WATERGATE AT MILFORD RENTALS	110720	110720		RP	LAND	27,400.00	27,400.00	27,400.00	27,400.00
					IMPV	112,400.00	112,400.00	112,400.00	112,400.00
7145 ELGIN DR	3 -30-11 .09- -179		.00-		Total	118,100.00	118,100.00	118,100.00	118,100.00
WATERGATE AT MILFORD RENTALS	110560	110560		RP	LAND	27,400.00	27,400.00	27,400.00	27,400.00
					IMPV	90,700.00	90,700.00	90,700.00	90,700.00
7146 ELGIN DR	3 -30-11 .09- -192		.00-		Total	139,800.00	139,800.00	139,800.00	139,800.00
WATERGATE AT MILFORD RENTALS	110710	110710		RP	LAND	27,400.00	27,400.00	27,400.00	27,400.00
					IMPV	112,400.00	112,400.00	112,400.00	112,400.00
7147 ELGIN DR	3 -30-11 .09- -180		.00-		Total	118,100.00	118,100.00	118,100.00	118,100.00
WATERGATE AT MILFORD RENTALS	110570	110570		RP	LAND	27,400.00	27,400.00	27,400.00	27,400.00
					IMPV	90,700.00	90,700.00	90,700.00	90,700.00
7148 ELGIN DR	3 -30-11 .09- -191		.00-		Total	142,000.00	142,000.00	142,000.00	142,000.00
WATERGATE AT MILFORD RENTALS	110700	110700		RP	LAND	27,400.00	27,400.00	27,400.00	27,400.00
					IMPV	114,600.00	114,600.00	114,600.00	114,600.00
7149 ELGIN DR	3 -30-11 .09- -181		.00-		Total	115,600.00	115,600.00	115,600.00	115,600.00
WATERGATE AT MILFORD RENTALS	110580	110580		RP	LAND	27,400.00	27,400.00	27,400.00	27,400.00
					IMPV	88,200.00	88,200.00	88,200.00	88,200.00
7150 ELGIN DR	3 -30-11 .09- -190		.00-		Total	142,000.00	142,000.00	142,000.00	142,000.00
WATERGATE AT MILFORD RENTALS	110690	110690		RP	LAND	27,400.00	27,400.00	27,400.00	27,400.00
					IMPV	114,600.00	114,600.00	114,600.00	114,600.00
7152 ELGIN DR	3 -30-11 .09- -189		.00-		Total	142,000.00	142,000.00	142,000.00	142,000.00
WATERGATE AT MILFORD RENTALS	110680	110680		RP	LAND	27,400.00	27,400.00	27,400.00	27,400.00
					IMPV	114,600.00	114,600.00	114,600.00	114,600.00
7153 ELGIN DR	3 -30-11 .09- -182		.00-		Total	115,600.00	115,600.00	115,600.00	115,600.00
WATERGATE AT MILFORD RENTALS	110590	110590		RP					

Property Address / Owner Name	PIN / Tax A/C ID	Location ID	Acres	Roll	Valuation Code	Present Tax Roll Current	Present Tax Roll Original	Prior Tax Roll Current	Prior Tax Roll Original
7153 ELGIN DR	3 -30-11 .09- -182		.00-		Total	115,600.00	115,600.00	115,600.00	115,600.00
WATERGATE AT MILFORD RENTALS	110590	110590		RP	LAND	27,400.00	27,400.00	27,400.00	27,400.00
					IMPV	88,200.00	88,200.00	88,200.00	88,200.00
7154 ELGIN DR	3 -30-11 .09- -188		.00-		Total	139,800.00	139,800.00	139,800.00	139,800.00
WATERGATE AT MILFORD RENTALS	110670	110670		RP	LAND	27,400.00	27,400.00	27,400.00	27,400.00
					IMPV	112,400.00	112,400.00	112,400.00	112,400.00
7156 ELGIN DR	3 -30-11 .09- -187		.00-		Total	139,800.00	139,800.00	139,800.00	139,800.00
WATERGATE AT MILFORD RENTALS	110660	110660		RP	LAND	27,400.00	27,400.00	27,400.00	27,400.00
					IMPV	112,400.00	112,400.00	112,400.00	112,400.00
7158 ELGIN DR	3 -30-11 .09- -186		.00-		Total	139,800.00	139,800.00	139,800.00	139,800.00
WATERGATE AT MILFORD RENTALS	110650	110650		RP	LAND	27,400.00	27,400.00	27,400.00	27,400.00
					IMPV	112,400.00	112,400.00	112,400.00	112,400.00
7160 ELGIN DR	3 -30-11 .09- -185		.00-		Total	139,800.00	139,800.00	139,800.00	139,800.00
WATERGATE AT MILFORD RENTALS	110640	110640		RP	LAND	27,400.00	27,400.00	27,400.00	27,400.00
					IMPV	112,400.00	112,400.00	112,400.00	112,400.00
7162 ELGIN DR	3 -30-11 .09- -219		.00-		Total	700.00	700.00	700.00	700.00
WATERGATE LIBORIO LLC	111020	111020		RP	LAND	700.00	700.00	700.00	700.00
7164 ELGIN DR	3 -30-11 .09- -218		.00-		Total	700.00	700.00	700.00	700.00
WATERGATE LIBORIO LLC	111010	111010		RP	LAND	700.00	700.00	700.00	700.00
3 ELIZABETH ST	3 -30-10 .12- -045		.00-		Total	129,600.00	129,600.00	129,600.00	129,600.00
IRONS, CHARLES G JR & SANDRA	8480	8480		RP	LAND	40,900.00	40,900.00	40,900.00	40,900.00
					IMPV	88,700.00	88,700.00	88,700.00	88,700.00
5 ELIZABETH ST	3 -30-10 .12- -046		.00-		Total	107,200.00	107,200.00	107,200.00	107,200.00
JONES, JESSE A JR & BARBARA	8490	8490		RP	LAND	40,900.00	40,900.00	40,900.00	40,900.00
					IMPV	66,300.00	66,300.00	66,300.00	66,300.00
6 ELIZABETH ST	3 -30-10 .12- -064		.00-		Total	134,700.00	134,700.00	134,700.00	134,700.00
KNOTT, MACKENZY LEE	8690	8690		RP	LAND	40,300.00	40,300.00	40,300.00	40,300.00
					IMPV	94,400.00	94,400.00	94,400.00	94,400.00
7 ELIZABETH ST	3 -30-10 .12- -047		.00-		Total	112,000.00	112,000.00	112,000.00	112,000.00
SILVA, IRENE & RICARDO	8500	8500		RP	LAND	40,900.00	40,900.00	40,900.00	40,900.00
					IMPV	71,100.00	71,100.00	71,100.00	71,100.00
8 ELIZABETH ST	3 -30-10 .12- -061		.01-		Total	153,000.00	153,000.00	153,000.00	153,000.00
MARCHAIS JR, RICHARD T	113300	113300		RP	LAND	35,000.00	35,000.00	35,000.00	35,000.00
					IMPV	118,000.00	118,000.00	118,000.00	118,000.00
9 ELIZABETH ST	3 -30-10 .12- -048		.00-		Total	122,200.00	122,200.00	122,200.00	122,200.00
DELARAY FOUNDATIONS INC	8510	8510		RP	LAND	45,700.00	45,700.00	45,700.00	45,700.00
					IMPV	76,500.00	76,500.00	76,500.00	76,500.00
10 ELIZABETH ST	3 -30-10 .12- -061		.00-		Total	145,500.00	145,500.00	145,500.00	145,500.00
ALBERT, NICCOLAS & JAYME A	8670	8670		RP	LAND	36,000.00	36,000.00	36,000.00	36,000.00

Property Address / Owner Name	PIN / Tax A/C ID	Location ID	Acres	Roll	Valuation Code	Present Tax Roll Current	Present Tax Roll Original	Prior Tax Roll Current	Prior Tax Roll Original
10 ELIZABETH ST	3 -30-10 .12- -061	.00-			Total	145,500.00	145,500.00	145,500.00	145,500.00
ALBERT, NICCOLAS & JAYME A	8670	8670		RP	IMPV	109,500.00	109,500.00	109,500.00	109,500.00
12 ELIZABETH ST	3 -30-10 .12- -061	.02-			Total	174,700.00	174,700.00	174,700.00	174,700.00
HILLIGOSS, ABBEY L & EVAN M	113310	113310		RP	LAND	36,000.00	36,000.00	36,000.00	36,000.00
					IMPV	138,700.00	138,700.00	138,700.00	138,700.00
13 ELIZABETH ST	3 -30-10 .12- -049	.00-			Total	167,800.00	167,800.00	167,800.00	167,800.00
NAGY, ANDREW G JR & BARBARA	8520	8520		RP	LAND	40,500.00	40,500.00	40,500.00	40,500.00
					IMPV	127,300.00	127,300.00	127,300.00	127,300.00
14 ELIZABETH ST	3 -30-10 .12- -060	.00-			Total	147,900.00	147,900.00	147,900.00	147,900.00
VANVORST, GLADYS E	8660	8660		RP	LAND	40,700.00	40,700.00	40,700.00	40,700.00
					IMPV	107,200.00	107,200.00	107,200.00	107,200.00
15 ELIZABETH ST	3 -30-10 .12- -050	.00-			Total	133,200.00	133,200.00	133,200.00	133,200.00
WEBB, TERRENCE D & DIANNE L	8530	8530		RP	LAND	41,200.00	41,200.00	41,200.00	41,200.00
					IMPV	92,000.00	92,000.00	92,000.00	92,000.00
16 ELIZABETH ST	3 -30-10 .12- -058	.00-			Total	93,000.00	93,000.00	93,000.00	93,000.00
PAROLA, CRAIG T & GAYLE E	8630	8630		RP	LAND	36,000.00	36,000.00	36,000.00	36,000.00
					IMPV	57,000.00	57,000.00	57,000.00	57,000.00
18 ELIZABETH ST	3 -30-10 .12- -057	.00-			Total	110,700.00	110,700.00	110,700.00	110,700.00
DAVIS, CHARLES R JR	8620	8620		RP	LAND	36,000.00	36,000.00	36,000.00	36,000.00
					IMPV	74,700.00	74,700.00	74,700.00	74,700.00
23 ELIZABETH ST	3 -30-10 .12- -051	.00-			Total	256,000.00	256,000.00	256,000.00	256,000.00
RAMBO, TINA R-TRUSTEE	8540	8540		RP	LAND	50,300.00	50,300.00	50,300.00	50,300.00
					IMPV	205,700.00	205,700.00	205,700.00	205,700.00
25 ELIZABETH ST	3 -30-10 .12- -052	.00-			Total	119,700.00	119,700.00	119,700.00	100,200.00
BOUTIN JR, EDWARD H & VIRGIN	8550	8550		RP	LAND	40,800.00	40,800.00	40,800.00	40,800.00
					IMPV	78,900.00	78,900.00	78,900.00	59,400.00
26 ELIZABETH ST	3 -30-10 .12- -056	.00-			Total	132,100.00	132,100.00	132,100.00	132,100.00
BULISCHECK, ANITA M	8610	8610		RP	LAND	40,800.00	40,800.00	40,800.00	40,800.00
					IMPV	91,300.00	91,300.00	91,300.00	91,300.00
28 ELIZABETH ST	3 -30-10 .12- -053	.00-			Total	125,800.00	125,800.00	125,800.00	125,800.00
RAMBO, TINA R	8560	8560		RP	LAND	37,600.00	37,600.00	37,600.00	37,600.00
					IMPV	88,200.00	88,200.00	88,200.00	88,200.00
30 ELIZABETH ST	3 -30-10 .12- -053	.01-			Total	107,800.00	107,800.00	107,800.00	107,800.00
RAMBO, TINA R	122290	122290		RP	LAND	37,600.00	37,600.00	37,600.00	37,600.00
					IMPV	70,200.00	70,200.00	70,200.00	70,200.00
32 ELIZABETH ST	3 -30-10 .12- -053	.02-			Total	106,300.00	106,300.00	106,300.00	106,300.00
DAVIS, CHARLES R JR	122300	122300		RP	LAND	38,300.00	38,300.00	38,300.00	38,300.00
					IMPV	68,000.00	68,000.00	68,000.00	68,000.00
ELKS LODGE RD	3 -30-15 .00- -022	.00-			Total	1,740,200.00	1,740,200.00	1,740,200.00	1,740,200.00
KEY PROPERTIES GROUP, LLC	36330	36330		RP					

Property Address / Owner Name	PIN / Tax A/C ID	Location ID	Acres	Roll	Valuation Code	Present Tax Roll Current	Present Tax Roll Original	Prior Tax Roll Current	Prior Tax Roll Original
ELKS LODGE RD	3 -30-15 .00- -022 .00-				Total	1,740,200.00	1,740,200.00	1,740,200.00	1,740,200.00
KEY PROPERTIES GROUP, LLC	36330	36330		RP	LAND	1,740,200.00	1,740,200.00	1,740,200.00	1,740,200.00
					EXMT	1,740,200.00	1,740,200.00	1,740,200.00	1,740,200.00
ELKS LODGE RD	3 -30-15 .00- -050 .02-				Total	539,200.00	539,200.00	539,200.00	539,200.00
SUSSEX CAMPUS DEVELOPMENT LL	89030	89030		RP	LAND	539,200.00	539,200.00	539,200.00	539,200.00
20167 ELKS LODGE RD	3 -30-15 .00- -058 .02-				Total	247,500.00	247,500.00	247,500.00	247,500.00
CITY OF MILFORD	115120	115120		RP	LAND	247,500.00	247,500.00	247,500.00	247,500.00
					EXMT	247,500.00	247,500.00	247,500.00	247,500.00
20407 ELKS LODGE RD	3 -30-15 .00- -050 .17-				Total	55,200.00	55,200.00	55,200.00	55,200.00
SUSSEX CAMPUS DEVELOPMENT LL	132760	132760		RP	LAND	55,200.00	55,200.00	55,200.00	55,200.00
20423 ELKS LODGE RD	3 -30-15 .00- -050 .18-				Total	55,300.00	55,300.00	55,300.00	55,300.00
SUSSEX CAMPUS DEVELOPMENT LL	132770	132770		RP	LAND	55,300.00	55,300.00	55,300.00	55,300.00
20437 ELKS LODGE RD	3 -30-15 .00- -050 .19-				Total	55,200.00	55,200.00	55,200.00	55,200.00
SUSSEX CAMPUS DEVELOPMENT LL	132780	132780		RP	LAND	55,200.00	55,200.00	55,200.00	55,200.00
100 ELM ST	1 -30-3 .11- -076 .02-				Total	130,200.00	130,200.00	130,200.00	130,200.00
MCMULLEN, VANESSA R	5790	5790		RP	LAND	40,200.00	40,200.00	40,200.00	40,200.00
					IMPV	90,000.00	90,000.00	90,000.00	90,000.00
105 ELM ST	1 -30-3 .11- -094 .00-				Total	119,600.00	119,600.00	119,600.00	119,600.00
MORGAN, WANDA K & LINDA L GO	5970	5970		RP	LAND	37,800.00	37,800.00	37,800.00	37,800.00
					IMPV	81,800.00	81,800.00	81,800.00	81,800.00
107 ELM ST	1 -30-3 .11- -093 .00-				Total	111,500.00	111,500.00	111,500.00	111,500.00
CHILLMO LLC 107 ELM SERIES	5960	5960		RP	LAND	36,500.00	36,500.00	36,500.00	36,500.00
					IMPV	75,000.00	75,000.00	75,000.00	75,000.00
10302 ELM ST	1 -30-3 .00- -1398 .00-				Total	2,000.00	2,000.00	2,000.00	2,000.00
LIBORIO WATERGATE LLC	146340	146340		RP	LAND	2,000.00	2,000.00	2,000.00	2,000.00
10303 ELM ST	1 -30-3 .00- -1397 .00-				Total	2,100.00	2,100.00	2,100.00	2,100.00
LIBORIO WATERGATE LLC	146330	146330		RP	LAND	2,100.00	2,100.00	2,100.00	2,100.00
10322 ELM ST	1 -30-3 .00- -1401 .00-				Total	1,100.00	1,100.00	1,100.00	1,100.00
LIBORIO WATERGATE LLC	146370	146370		RP	LAND	1,100.00	1,100.00	1,100.00	1,100.00
10325 ELM ST	1 -30-3 .00- -1379 .00-				Total	1,800.00	1,800.00	1,800.00	1,800.00
LIBORIO WATERGATE LLC	146150	146150		RP	LAND	1,800.00	1,800.00	1,800.00	1,800.00
10326 ELM ST	1 -30-3 .00- -1402 .00-				Total	1,100.00	1,100.00	1,100.00	1,100.00
LIBORIO WATERGATE LLC	146380	146380		RP	LAND	1,100.00	1,100.00	1,100.00	1,100.00
10328 ELM ST	1 -30-3 .00- -1403 .00-				Total	1,100.00	1,100.00	1,100.00	1,100.00
LIBORIO WATERGATE LLC	146390	146390		RP	LAND	1,100.00	1,100.00	1,100.00	1,100.00
10330 ELM ST	1 -30-3 .00- -1404 .00-				Total	1,100.00	1,100.00	1,100.00	1,100.00
LIBORIO WATERGATE LLC	146400	146400		RP	LAND	1,100.00	1,100.00	1,100.00	1,100.00

Property Address / Owner Name	PIN / Tax A/C ID	Location ID	Acres	Roll	Valuation Code	Present Tax Roll Current	Present Tax Roll Original	Prior Tax Roll Current	Prior Tax Roll Original
10331 ELM ST	1 -30-3 .00- -1378 .00-				Total	1,800.00	1,800.00	1,800.00	1,800.00
LIBORIO WATERGATE LLC	146140	146140		RP	LAND	1,800.00	1,800.00	1,800.00	1,800.00
10334 ELM ST	1 -30-3 .00- -1405 .00-				Total	1,100.00	1,100.00	1,100.00	1,100.00
LIBORIO WATERGATE LLC	146410	146410		RP	LAND	1,100.00	1,100.00	1,100.00	1,100.00
10335 ELM ST	1 -30-3 .00- -1377 .00-				Total	1,800.00	1,800.00	1,800.00	1,800.00
LIBORIO WATERGATE LLC	146130	146130		RP	LAND	1,800.00	1,800.00	1,800.00	1,800.00
10400 ELM ST	1 -30-3 .00- -696 .00-				Total	2,900.00	2,900.00	2,900.00	2,900.00
LIBORIO WATERGATE LLC	147340	147340		RP	LAND	2,900.00	2,900.00	2,900.00	2,900.00
10404 ELM ST	1 -30-3 .00- -697 .00-				Total	1,100.00	1,100.00	1,100.00	1,100.00
LIBORIO WATERGATE LLC	147350	147350		RP	LAND	1,100.00	1,100.00	1,100.00	1,100.00
10408 ELM ST	1 -30-3 .00- -698 .00-				Total	1,100.00	1,100.00	1,100.00	1,100.00
LIBORIO WATERGATE LLC	147360	147360		RP	LAND	1,100.00	1,100.00	1,100.00	1,100.00
10416 ELM ST	1 -30-3 .00- -699 .00-				Total	1,100.00	1,100.00	1,100.00	1,100.00
LIBORIO WATERGATE LLC	147370	147370		RP	LAND	1,100.00	1,100.00	1,100.00	1,100.00
10420 ELM ST	1 -30-3 .00- -700 .00-				Total	1,700.00	1,700.00	1,700.00	1,700.00
LIBORIO WATERGATE LLC	147380	147380		RP	LAND	1,700.00	1,700.00	1,700.00	1,700.00
10426 ELM ST	1 -30-3 .00- -701 .00-				Total	1,700.00	1,700.00	1,700.00	1,700.00
LIBORIO WATERGATE LLC	147390	147390		RP	LAND	1,700.00	1,700.00	1,700.00	1,700.00
10430 ELM ST	1 -30-3 .00- -702 .00-				Total	1,700.00	1,700.00	1,700.00	1,700.00
LIBORIO WATERGATE LLC	147400	147400		RP	LAND	1,700.00	1,700.00	1,700.00	1,700.00
10436 ELM ST	1 -30-3 .00- -703 .00-				Total	2,000.00	2,000.00	2,000.00	2,000.00
LIBORIO WATERGATE LLC	147410	147410		RP	LAND	2,000.00	2,000.00	2,000.00	2,000.00
10438 ELM ST	1 -30-3 .00- -704 .00-				Total	1,700.00	1,700.00	1,700.00	1,700.00
LIBORIO WATERGATE LLC	147420	147420		RP	LAND	1,700.00	1,700.00	1,700.00	1,700.00
10440 ELM ST	1 -30-3 .00- -705 .00-				Total	1,700.00	1,700.00	1,700.00	1,700.00
LIBORIO WATERGATE LLC	147430	147430		RP	LAND	1,700.00	1,700.00	1,700.00	1,700.00
10444 ELM ST	1 -30-3 .00- -706 .00-				Total	1,700.00	1,700.00	1,700.00	1,700.00
LIBORIO WATERGATE LLC	147440	147440		RP	LAND	1,700.00	1,700.00	1,700.00	1,700.00
10470 ELM ST	1 -30-3 .00- -1213 .00-				Total	1,100.00	1,100.00	1,100.00	1,100.00
LIBORIO WATERGATE LLC	144490	144490		RP	LAND	1,100.00	1,100.00	1,100.00	1,100.00
10472 ELM ST	1 -30-3 .00- -1212 .00-				Total	1,100.00	1,100.00	1,100.00	1,100.00
LIBORIO WATERGATE LLC	144480	144480		RP	LAND	1,100.00	1,100.00	1,100.00	1,100.00
10476 ELM ST	1 -30-3 .00- -1211 .00-				Total	1,100.00	1,100.00	1,100.00	1,100.00
LIBORIO WATERGATE LLC	144470	144470		RP	LAND	1,100.00	1,100.00	1,100.00	1,100.00
10478 ELM ST	1 -30-3 .00- -1210 .00-				Total	1,100.00	1,100.00	1,100.00	1,100.00
LIBORIO WATERGATE LLC	144460	144460		RP					

Property Address / Owner Name	PIN / Tax A/C ID	Location ID	Acres	Roll	Valuation Code	Present Tax Roll Current	Present Tax Roll Original	Prior Tax Roll Current	Prior Tax Roll Original
10478 ELM ST	1 -30-3 .00- -1210 .00-				Total	1,100.00	1,100.00	1,100.00	1,100.00
LIBORIO WATERGATE LLC	144460	144460		RP	LAND	1,100.00	1,100.00	1,100.00	1,100.00
10480 ELM ST	1 -30-3 .00- -1209 .00-				Total	1,100.00	1,100.00	1,100.00	1,100.00
LIBORIO WATERGATE LLC	144450	144450		RP	LAND	1,100.00	1,100.00	1,100.00	1,100.00
10484 ELM ST	1 -30-3 .00- -1208 .00-				Total	2,000.00	2,000.00	2,000.00	2,000.00
LIBORIO WATERGATE LLC	144440	144440		RP	LAND	2,000.00	2,000.00	2,000.00	2,000.00
10490 ELM ST	1 -30-3 .00- -1207 .00-				Total	1,500.00	1,500.00	1,500.00	1,500.00
LIBORIO WATERGATE LLC	144430	144430		RP	LAND	1,500.00	1,500.00	1,500.00	1,500.00
10494 ELM ST	1 -30-3 .00- -1206 .00-				Total	1,500.00	1,500.00	1,500.00	1,500.00
LIBORIO WATERGATE LLC	144420	144420		RP	LAND	1,500.00	1,500.00	1,500.00	1,500.00
10498 ELM ST	1 -30-3 .00- -1205 .00-				Total	1,500.00	1,500.00	1,500.00	1,500.00
LIBORIO WATERGATE LLC	144410	144410		RP	LAND	1,500.00	1,500.00	1,500.00	1,500.00
10502 ELM ST	1 -30-3 .00- -1204 .00-				Total	1,500.00	1,500.00	1,500.00	1,500.00
LIBORIO WATERGATE LLC	144400	144400		RP	LAND	1,500.00	1,500.00	1,500.00	1,500.00
10506 ELM ST	1 -30-3 .00- -1203 .00-				Total	1,500.00	1,500.00	1,500.00	1,500.00
LIBORIO WATERGATE LLC	144390	144390		RP	LAND	1,500.00	1,500.00	1,500.00	1,500.00
10510 ELM ST	1 -30-3 .00- -1202 .00-				Total	1,500.00	1,500.00	1,500.00	1,500.00
LIBORIO WATERGATE LLC	144380	144380		RP	LAND	1,500.00	1,500.00	1,500.00	1,500.00
10514 ELM ST	1 -30-3 .00- -1201 .00-				Total	1,800.00	1,800.00	1,800.00	1,800.00
LIBORIO WATERGATE LLC	144370	144370		RP	LAND	1,800.00	1,800.00	1,800.00	1,800.00
10518 ELM ST	1 -30-3 .00- -1200 .00-				Total	1,000.00	1,000.00	1,000.00	1,000.00
LIBORIO WATERGATE LLC	144360	144360		RP	LAND	1,000.00	1,000.00	1,000.00	1,000.00
10520 ELM ST	1 -30-3 .00- -1199 .00-				Total	1,000.00	1,000.00	1,000.00	1,000.00
LIBORIO WATERGATE LLC	144350	144350		RP	LAND	1,000.00	1,000.00	1,000.00	1,000.00
10524 ELM ST	1 -30-3 .00- -1198 .00-				Total	1,000.00	1,000.00	1,000.00	1,000.00
LIBORIO WATERGATE LLC	144340	144340		RP	LAND	1,000.00	1,000.00	1,000.00	1,000.00
10526 ELM ST	1 -30-3 .00- -1197 .00-				Total	1,000.00	1,000.00	1,000.00	1,000.00
LIBORIO WATERGATE LLC	144330	144330		RP	LAND	1,000.00	1,000.00	1,000.00	1,000.00
10528 ELM ST	1 -30-3 .00- -1196 .00-				Total	1,000.00	1,000.00	1,000.00	1,000.00
LIBORIO WATERGATE LLC	144320	144320		RP	LAND	1,000.00	1,000.00	1,000.00	1,000.00
10530 ELM ST	1 -30-3 .00- -1195 .00-				Total	1,000.00	1,000.00	1,000.00	1,000.00
LIBORIO WATERGATE LLC	144310	144310		RP	LAND	1,000.00	1,000.00	1,000.00	1,000.00
10548 ELM ST	1 -30-3 .00- -1192 .00-				Total	1,700.00	1,700.00	1,700.00	1,700.00
LIBORIO WATERGATE LLC	144280	144280		RP	LAND	1,700.00	1,700.00	1,700.00	1,700.00
10552 ELM ST	1 -30-3 .00- -1191 .00-				Total	1,700.00	1,700.00	1,700.00	1,700.00
LIBORIO WATERGATE LLC	144270	144270		RP					

Property Address / Owner Name	PIN / Tax A/C ID	Location ID	Acres	Roll	Valuation Code	Present Tax Roll Current	Present Tax Roll Original	Prior Tax Roll Current	Prior Tax Roll Original
10552 ELM ST	1 -30-3 .00- -1191 .00-				Total	1,700.00	1,700.00	1,700.00	1,700.00
LIBORIO WATERGATE LLC	144270	144270		RP	LAND	1,700.00	1,700.00	1,700.00	1,700.00
10556 ELM ST	1 -30-3 .00- -1190 .00-				Total	1,700.00	1,700.00	1,700.00	1,700.00
LIBORIO WATERGATE LLC	144260	144260		RP	LAND	1,700.00	1,700.00	1,700.00	1,700.00
10560 ELM ST	1 -30-3 .00- -1189 .00-				Total	1,700.00	1,700.00	1,700.00	1,700.00
LIBORIO WATERGATE LLC	144250	144250		RP	LAND	1,700.00	1,700.00	1,700.00	1,700.00
10566 ELM ST	1 -30-3 .00- -1188 .00-				Total	1,500.00	1,500.00	1,500.00	1,500.00
LIBORIO WATERGATE LLC	144240	144240		RP	LAND	1,500.00	1,500.00	1,500.00	1,500.00
10568 ELM ST	1 -30-3 .00- -1187 .00-				Total	1,000.00	1,000.00	1,000.00	1,000.00
LIBORIO WATERGATE LLC	144230	144230		RP	LAND	1,000.00	1,000.00	1,000.00	1,000.00
10572 ELM ST	1 -30-3 .00- -1186 .00-				Total	1,000.00	1,000.00	1,000.00	1,000.00
LIBORIO WATERGATE LLC	144220	144220		RP	LAND	1,000.00	1,000.00	1,000.00	1,000.00
10574 ELM ST	1 -30-3 .00- -1185 .00-				Total	1,000.00	1,000.00	1,000.00	1,000.00
LIBORIO WATERGATE LLC	144210	144210		RP	LAND	1,000.00	1,000.00	1,000.00	1,000.00
10576 ELM ST	1 -30-3 .00- -1184 .00-				Total	1,000.00	1,000.00	1,000.00	1,000.00
LIBORIO WATERGATE LLC	144200	144200		RP	LAND	1,000.00	1,000.00	1,000.00	1,000.00
10578 ELM ST	1 -30-3 .00- -1183 .00-				Total	1,000.00	1,000.00	1,000.00	1,000.00
LIBORIO WATERGATE LLC	144190	144190		RP	LAND	1,000.00	1,000.00	1,000.00	1,000.00
10582 ELM ST	1 -30-3 .00- -1182 .00-				Total	1,000.00	1,000.00	1,000.00	1,000.00
LIBORIO WATERGATE LLC	144180	144180		RP	LAND	1,000.00	1,000.00	1,000.00	1,000.00
10604 ELM ST	1 -30-3 .00- -1081 .00-				Total	1,000.00	1,000.00	1,000.00	1,000.00
LIBORIO WATERGATE LLC	143170	143170		RP	LAND	1,000.00	1,000.00	1,000.00	1,000.00
10606 ELM ST	1 -30-3 .00- -1082 .00-				Total	1,000.00	1,000.00	1,000.00	1,000.00
LIBORIO WATERGATE LLC	143180	143180		RP	LAND	1,000.00	1,000.00	1,000.00	1,000.00
10607 ELM ST	1 -30-3 .00- -994 .00-				Total	1,300.00	1,300.00	1,300.00	1,300.00
LIBORIO WATERGATE LLC	150320	150320		RP	LAND	1,300.00	1,300.00	1,300.00	1,300.00
10609 ELM ST	1 -30-3 .00- -993 .00-				Total	1,300.00	1,300.00	1,300.00	1,300.00
LIBORIO WATERGATE LLC	150310	150310		RP	LAND	1,300.00	1,300.00	1,300.00	1,300.00
10610 ELM ST	1 -30-3 .00- -1083 .00-				Total	1,000.00	1,000.00	1,000.00	1,000.00
LIBORIO WATERGATE LLC	143190	143190		RP	LAND	1,000.00	1,000.00	1,000.00	1,000.00
10612 ELM ST	1 -30-3 .00- -1084 .00-				Total	1,000.00	1,000.00	1,000.00	1,000.00
LIBORIO WATERGATE LLC	143200	143200		RP	LAND	1,000.00	1,000.00	1,000.00	1,000.00
10613 ELM ST	1 -30-3 .00- -992 .00-				Total	1,300.00	1,300.00	1,300.00	1,300.00
LIBORIO WATERGATE LLC	150300	150300		RP	LAND	1,300.00	1,300.00	1,300.00	1,300.00
10614 ELM ST	1 -30-3 .00- -1085 .00-				Total	1,000.00	1,000.00	1,000.00	1,000.00
LIBORIO WATERGATE LLC	143210	143210		RP					

Property Address / Owner Name	PIN / Tax A/C ID	Location ID	Acres	Roll	Valuation Code	Present Tax Roll Current	Present Tax Roll Original	Prior Tax Roll Current	Prior Tax Roll Original
10614 ELM ST	1 -30-3 .00- -1085 .00-				Total	1,000.00	1,000.00	1,000.00	1,000.00
LIBORIO WATERGATE LLC	143210	143210		RP	LAND	1,000.00	1,000.00	1,000.00	1,000.00
10615 ELM ST	1 -30-3 .00- -991 .00-				Total	1,300.00	1,300.00	1,300.00	1,300.00
LIBORIO WATERGATE LLC	150290	150290		RP	LAND	1,300.00	1,300.00	1,300.00	1,300.00
10619 ELM ST	1 -30-3 .00- -990 .00-				Total	1,700.00	1,700.00	1,700.00	1,700.00
LIBORIO WATERGATE LLC	150280	150280		RP	LAND	1,700.00	1,700.00	1,700.00	1,700.00
EVANS ST	3 -30-7 .18- -002 .00-				Total	189,400.00	189,400.00	189,400.00	189,400.00
WILKERSON, ESTATE OF CHARLES	22400	22400		RP	LAND	189,400.00	189,400.00	189,400.00	189,400.00
EVERGREEN CIR	1 -30-3 .07- -101 .01-				Total	48,900.00	48,900.00	48,900.00	48,900.00
VIRAMONTES, ROBERT JR & ROSE	121820	121820		RP	LAND	48,900.00	48,900.00	48,900.00	48,900.00
406 EVERGREEN CIR	1 -30-3 .07- -104 .00-				Total	151,200.00	151,200.00	151,200.00	151,200.00
CISNEROS, JOSE L & MARTHA P	3400	3400		RP	LAND	47,100.00	47,100.00	47,100.00	47,100.00
					IMPV	104,100.00	104,100.00	104,100.00	104,100.00
408 EVERGREEN CIR	1 -30-3 .07- -103 .00-				Total	124,000.00	124,000.00	124,000.00	124,000.00
VIRAMONTES, ROBERT JR & ROSE	3390	3390		RP	LAND	45,800.00	45,800.00	45,800.00	45,800.00
					IMPV	78,200.00	78,200.00	78,200.00	78,200.00
414 EVERGREEN CIR	1 -30-3 .07- -101 .00-				Total	287,500.00	287,500.00	287,500.00	287,500.00
FITZGERALD, LISA M	3380	3380		RP	LAND	63,000.00	63,000.00	63,000.00	63,000.00
					IMPV	224,500.00	224,500.00	224,500.00	224,500.00
1 FAIRWAY CT	3 -30-11 .00- -445 .00-				Total	249,400.00	249,400.00	249,400.00	229,100.00
ESTEVES, KATHERINE GERAGHTY	9680	9680		RP	LAND	36,100.00	36,100.00	36,100.00	36,100.00
					IMPV	213,300.00	213,300.00	213,300.00	193,000.00
2 FAIRWAY CT	3 -30-11 .00- -452 .00-				Total	242,500.00	242,500.00	242,500.00	242,500.00
FORBES, GORDON & MARGARET	9750	9750		RP	LAND	35,300.00	35,300.00	35,300.00	35,300.00
					IMPV	207,200.00	207,200.00	207,200.00	207,200.00
3 FAIRWAY CT	3 -30-11 .00- -446 .00-				Total	175,200.00	175,200.00	175,200.00	175,200.00
LANE, RICHARD A & SHIRLEY J	9690	9690		RP	LAND	35,200.00	35,200.00	35,200.00	35,200.00
					IMPV	140,000.00	140,000.00	140,000.00	140,000.00
4 FAIRWAY CT	3 -30-11 .00- -451 .00-				Total	225,700.00	225,700.00	225,700.00	199,500.00
CENAT, LOUIS J & MARIE J	9740	9740		RP	LAND	35,300.00	35,300.00	35,300.00	35,300.00
					IMPV	190,400.00	190,400.00	190,400.00	164,200.00
5 FAIRWAY CT	3 -30-11 .00- -447 .00-				Total	200,900.00	200,900.00	200,900.00	200,900.00
CHRISTIAN, GREGORY J & TRACY	9700	9700		RP	LAND	35,200.00	35,200.00	35,200.00	35,200.00
					IMPV	165,700.00	165,700.00	165,700.00	165,700.00
6 FAIRWAY CT	3 -30-11 .00- -450 .00-				Total	236,500.00	236,500.00	236,500.00	236,500.00
HUGHES, WILLIAM S & NANCY M	9730	9730		RP	LAND	35,400.00	35,400.00	35,400.00	35,400.00
					IMPV	201,100.00	201,100.00	201,100.00	201,100.00
7 FAIRWAY CT	3 -30-11 .00- -448 .00-				Total	239,800.00	239,800.00	239,800.00	239,800.00
MANDUJANO JR, AMADO & DANIEL	9710	9710		RP					

Property Address / Owner Name	PIN / Tax A/C ID	Location ID	Acres	Roll	Valuation Code	Present Tax Roll Current	Present Tax Roll Original	Prior Tax Roll Current	Prior Tax Roll Original
7 FAIRWAY CT	3 -30-11 .00- -448		.00-		Total	239,800.00	239,800.00	239,800.00	239,800.00
MANDUJANO JR, AMADO & DANIEL	9710	9710		RP	LAND	36,400.00	36,400.00	36,400.00	36,400.00
					IMPV	203,400.00	203,400.00	203,400.00	203,400.00
8 FAIRWAY CT	3 -30-11 .00- -449		.00-		Total	198,900.00	198,900.00	198,900.00	198,900.00
GROSS, DORIS J	9720	9720		RP	LAND	36,300.00	36,300.00	36,300.00	36,300.00
					IMPV	162,600.00	162,600.00	162,600.00	162,600.00
3 FAIRWAY ST	3 -30-11 .00- -472		.00-		Total	194,100.00	194,100.00	194,100.00	194,100.00
COLEMAN, DARIUS & LESHONE	9950	9950		RP	LAND	35,100.00	35,100.00	35,100.00	35,100.00
					IMPV	159,000.00	159,000.00	159,000.00	159,000.00
4 FAIRWAY ST	3 -30-11 .00- -469		.00-		Total	192,800.00	192,800.00	192,800.00	192,800.00
JONES, JAMES C & JOY N MCKIN	9920	9920		RP	LAND	35,800.00	35,800.00	35,800.00	35,800.00
					IMPV	157,000.00	157,000.00	157,000.00	157,000.00
5 FAIRWAY ST	3 -30-11 .00- -473		.00-		Total	214,500.00	214,500.00	214,500.00	214,500.00
MURPHY, ROBERT D & ROSA M	9960	9960		RP	LAND	35,100.00	35,100.00	35,100.00	35,100.00
					IMPV	179,400.00	179,400.00	179,400.00	179,400.00
6 FAIRWAY ST	3 -30-11 .00- -468		.00-		Total	248,300.00	248,300.00	248,300.00	248,300.00
LAZ, XIMENA & MARIO	9910	9910		RP	LAND	35,800.00	35,800.00	35,800.00	35,800.00
					IMPV	212,500.00	212,500.00	212,500.00	212,500.00
7 FAIRWAY ST	3 -30-11 .00- -474		.00-		Total	202,600.00	202,600.00	202,600.00	202,600.00
PEREZ, ALREDO & BLANCA E	9970	9970		RP	LAND	35,100.00	35,100.00	35,100.00	35,100.00
					IMPV	167,500.00	167,500.00	167,500.00	167,500.00
8 FAIRWAY ST	3 -30-11 .00- -467		.00-		Total	202,700.00	202,700.00	202,700.00	202,700.00
NATIVIDAD, ELISABETTA	9900	9900		RP	LAND	36,100.00	36,100.00	36,100.00	36,100.00
					IMPV	166,600.00	166,600.00	166,600.00	166,600.00
9 FAIRWAY ST	3 -30-11 .00- -475		.00-		Total	240,500.00	240,500.00	240,500.00	240,500.00
PASE, KEVIN B & DEBBIE ANN A	9980	9980		RP	LAND	36,800.00	36,800.00	36,800.00	36,800.00
					IMPV	203,700.00	203,700.00	203,700.00	203,700.00
11 FAIRWAY ST	3 -30-11 .00- -476		.00-		Total	199,800.00	199,800.00	199,800.00	199,800.00
BRUCE, FRANK G & MARTHA	9990	9990		RP	LAND	39,500.00	39,500.00	39,500.00	39,500.00
					IMPV	160,300.00	160,300.00	160,300.00	160,300.00
13 FAIRWAY ST	3 -30-11 .00- -477		.00-		Total	190,600.00	190,600.00	190,600.00	190,600.00
PARSONS, STEVEN LARMAR	10000	10000		RP	LAND	35,100.00	35,100.00	35,100.00	35,100.00
					IMPV	155,500.00	155,500.00	155,500.00	155,500.00
15 FAIRWAY ST	3 -30-11 .00- -478		.00-		Total	188,000.00	188,000.00	188,000.00	188,000.00
KIEHNE, C STUART & SUSAN J	10010	10010		RP	LAND	34,800.00	34,800.00	34,800.00	34,800.00
					IMPV	153,200.00	153,200.00	153,200.00	153,200.00
17 FAIRWAY ST	3 -30-11 .00- -479		.00-		Total	201,800.00	201,800.00	201,800.00	201,800.00
LEVENSON, LOUIS E	10020	10020		RP	LAND	34,800.00	34,800.00	34,800.00	34,800.00
					IMPV	167,000.00	167,000.00	167,000.00	167,000.00
19 FAIRWAY ST	3 -30-11 .00- -480		.00-		Total	193,100.00	193,100.00	193,100.00	190,900.00
KING, MATTHEW CHARLES & MEGH	10030	10030		RP					

Property Address / Owner Name	PIN / Tax A/C ID	Location ID	Acres	Roll	Valuation Code	Present Tax Roll Current	Present Tax Roll Original	Prior Tax Roll Current	Prior Tax Roll Original
19 FAIRWAY ST	3 -30-11 .00- -480	.00-			Total	193,100.00	193,100.00	193,100.00	190,900.00
KING, MATTHEW CHARLES & MEGH	10030	10030		RP	LAND	34,800.00	34,800.00	34,800.00	34,800.00
					IMPV	158,300.00	158,300.00	158,300.00	156,100.00
20 FAIRWAY ST	3 -30-11 .00- -457	.00-			Total	243,200.00	243,200.00	243,200.00	243,200.00
SPICKES, JOHN D & ROSE L	9800	9800		RP	LAND	38,600.00	38,600.00	38,600.00	38,600.00
					IMPV	204,600.00	204,600.00	204,600.00	204,600.00
21 FAIRWAY ST	3 -30-11 .00- -481	.00-			Total	214,800.00	214,800.00	214,800.00	214,800.00
NASH, ANDREW & ANN-MARIE	10040	10040		RP	LAND	36,100.00	36,100.00	36,100.00	36,100.00
					IMPV	178,700.00	178,700.00	178,700.00	178,700.00
22 FAIRWAY ST	3 -30-11 .00- -456	.00-			Total	206,700.00	206,700.00	206,700.00	206,700.00
DILLON, MICHAEL P & APRIL M	9790	9790		RP	LAND	39,000.00	39,000.00	39,000.00	39,000.00
					IMPV	167,700.00	167,700.00	167,700.00	167,700.00
24 FAIRWAY ST	3 -30-11 .00- -455	.00-			Total	204,500.00	204,500.00	204,500.00	204,500.00
DAINO, EDWARD H & ALICE M	9780	9780		RP	LAND	35,300.00	35,300.00	35,300.00	35,300.00
					IMPV	169,200.00	169,200.00	169,200.00	169,200.00
26 FAIRWAY ST	3 -30-11 .00- -454	.00-			Total	226,600.00	226,600.00	226,600.00	226,600.00
CRIPPS, GARY D & KATHLEEN M	9770	9770		RP	LAND	35,300.00	35,300.00	35,300.00	35,300.00
					IMPV	191,300.00	191,300.00	191,300.00	191,300.00
28 FAIRWAY ST	3 -30-11 .00- -453	.00-			Total	242,300.00	242,300.00	242,300.00	242,300.00
LEHMAN, JENNIFER M	9760	9760		RP	LAND	35,300.00	35,300.00	35,300.00	35,300.00
					IMPV	207,000.00	207,000.00	207,000.00	207,000.00
6808 FARMER LN	1 -30-3 .00- -962	.00-			Total	2,000.00	2,000.00	2,000.00	2,000.00
LIBORIO WATERGATE LLC	150000	150000		RP	LAND	2,000.00	2,000.00	2,000.00	2,000.00
6809 FARMER LN	1 -30-3 .00- -981	.00-			Total	1,700.00	1,700.00	1,700.00	1,700.00
LIBORIO WATERGATE LLC	150190	150190		RP	LAND	1,700.00	1,700.00	1,700.00	1,700.00
6812 FARMER LN	1 -30-3 .00- -963	.00-			Total	2,000.00	2,000.00	2,000.00	2,000.00
LIBORIO WATERGATE LLC	150010	150010		RP	LAND	2,000.00	2,000.00	2,000.00	2,000.00
6813 FARMER LN	1 -30-3 .00- -980	.00-			Total	1,700.00	1,700.00	1,700.00	1,700.00
LIBORIO WATERGATE LLC	150180	150180		RP	LAND	1,700.00	1,700.00	1,700.00	1,700.00
6814 FARMER LN	1 -30-3 .00- -964	.00-			Total	2,000.00	2,000.00	2,000.00	2,000.00
LIBORIO WATERGATE LLC	150020	150020		RP	LAND	2,000.00	2,000.00	2,000.00	2,000.00
6815 FARMER LN	1 -30-3 .00- -979	.00-			Total	1,700.00	1,700.00	1,700.00	1,700.00
LIBORIO WATERGATE LLC	150170	150170		RP	LAND	1,700.00	1,700.00	1,700.00	1,700.00
6818 FARMER LN	1 -30-3 .00- -965	.00-			Total	2,000.00	2,000.00	2,000.00	2,000.00
LIBORIO WATERGATE LLC	150030	150030		RP	LAND	2,000.00	2,000.00	2,000.00	2,000.00
6819 FARMER LN	1 -30-3 .00- -978	.00-			Total	2,000.00	2,000.00	2,000.00	2,000.00
LIBORIO WATERGATE LLC	150160	150160		RP	LAND	2,000.00	2,000.00	2,000.00	2,000.00
6823 FARMER LN	1 -30-3 .00- -977	.00-			Total	1,100.00	1,100.00	1,100.00	1,100.00
LIBORIO WATERGATE LLC	150150	150150		RP					

Property Address / Owner Name	PIN / Tax A/C ID	Location ID	Acres	Roll	Valuation Code	Present Tax Roll Current	Present Tax Roll Original	Prior Tax Roll Current	Prior Tax Roll Original
6823 FARMER LN	1 -30-3 .00- -977 .00-				Total	1,100.00	1,100.00	1,100.00	1,100.00
LIBORIO WATERGATE LLC	150150	150150		RP	LAND	1,100.00	1,100.00	1,100.00	1,100.00
6825 FARMER LN	1 -30-3 .00- -976 .00-				Total	1,100.00	1,100.00	1,100.00	1,100.00
LIBORIO WATERGATE LLC	150140	150140		RP	LAND	1,100.00	1,100.00	1,100.00	1,100.00
6829 FARMER LN	1 -30-3 .00- -975 .00-				Total	1,100.00	1,100.00	1,100.00	1,100.00
LIBORIO WATERGATE LLC	150130	150130		RP	LAND	1,100.00	1,100.00	1,100.00	1,100.00
6831 FARMER LN	1 -30-3 .00- -974 .00-				Total	1,100.00	1,100.00	1,100.00	1,100.00
LIBORIO WATERGATE LLC	150120	150120		RP	LAND	1,100.00	1,100.00	1,100.00	1,100.00
6835 FARMER LN	1 -30-3 .00- -973 .00-				Total	2,400.00	2,400.00	2,400.00	2,400.00
LIBORIO WATERGATE LLC	150110	150110		RP	LAND	2,400.00	2,400.00	2,400.00	2,400.00
6841 FARMER LN	1 -30-3 .00- -972 .00-				Total	2,700.00	2,700.00	2,700.00	2,700.00
LIBORIO WATERGATE LLC	150100	150100		RP	LAND	2,700.00	2,700.00	2,700.00	2,700.00
6845 FARMER LN	1 -30-3 .00- -971 .00-				Total	2,200.00	2,200.00	2,200.00	2,200.00
LIBORIO WATERGATE LLC	150090	150090		RP	LAND	2,200.00	2,200.00	2,200.00	2,200.00
6849 FARMER LN	1 -30-3 .00- -970 .00-				Total	3,900.00	3,900.00	3,900.00	3,900.00
LIBORIO WATERGATE LLC	150080	150080		RP	LAND	3,900.00	3,900.00	3,900.00	3,900.00
10710 FARMERFIELD ST	1 -30-3 .00- -1003 .00-				Total	2,100.00	2,100.00	2,100.00	2,100.00
LIBORIO WATERGATE LLC	142390	142390		RP	LAND	2,100.00	2,100.00	2,100.00	2,100.00
10714 FARMERFIELD ST	1 -30-3 .00- -1004 .00-				Total	2,100.00	2,100.00	2,100.00	2,100.00
LIBORIO WATERGATE LLC	142400	142400		RP	LAND	2,100.00	2,100.00	2,100.00	2,100.00
10720 FARMERFIELD ST	1 -30-3 .00- -1005 .00-				Total	2,100.00	2,100.00	2,100.00	2,100.00
LIBORIO WATERGATE LLC	142410	142410		RP	LAND	2,100.00	2,100.00	2,100.00	2,100.00
10724 FARMERFIELD ST	1 -30-3 .00- -1006 .00-				Total	2,100.00	2,100.00	2,100.00	2,100.00
LIBORIO WATERGATE LLC	142420	142420		RP	LAND	2,100.00	2,100.00	2,100.00	2,100.00
10732 FARMERFIELD ST	1 -30-3 .00- -1007 .00-				Total	2,100.00	2,100.00	2,100.00	2,100.00
LIBORIO WATERGATE LLC	142430	142430		RP	LAND	2,100.00	2,100.00	2,100.00	2,100.00
10736 FARMERFIELD ST	1 -30-3 .00- -1008 .00-				Total	2,100.00	2,100.00	2,100.00	2,100.00
LIBORIO WATERGATE LLC	142440	142440		RP	LAND	2,100.00	2,100.00	2,100.00	2,100.00
10858 FARMERFIELD ST	1 -30-3 .00- -1244 .00-				Total	2,000.00	2,000.00	2,000.00	2,000.00
LIBORIO WATERGATE LLC	144800	144800		RP	LAND	2,000.00	2,000.00	2,000.00	2,000.00
10862 FARMERFIELD ST	1 -30-3 .00- -1243 .00-				Total	2,000.00	2,000.00	2,000.00	2,000.00
LIBORIO WATERGATE LLC	144790	144790		RP	LAND	2,000.00	2,000.00	2,000.00	2,000.00
10866 FARMERFIELD ST	1 -30-3 .00- -1242 .00-				Total	2,000.00	2,000.00	2,000.00	2,000.00
LIBORIO WATERGATE LLC	144780	144780		RP	LAND	2,000.00	2,000.00	2,000.00	2,000.00
10872 FARMERFIELD ST	1 -30-3 .00- -1241 .00-				Total	2,000.00	2,000.00	2,000.00	2,000.00
LIBORIO WATERGATE LLC	144770	144770		RP					

Property Address / Owner Name	PIN / Tax A/C ID	Location ID	Acres	Roll	Valuation Code	Present Tax Roll Current	Present Tax Roll Original	Prior Tax Roll Current	Prior Tax Roll Original
10872 FARMERFIELD ST	1 -30-3 .00- -1241 .00-				Total	2,000.00	2,000.00	2,000.00	2,000.00
LIBORIO WATERGATE LLC	144770	144770		RP	LAND	2,000.00	2,000.00	2,000.00	2,000.00
10875 FARMERFIELD ST	1 -30-3 .00- -1245 .00-				Total	1,700.00	1,700.00	1,700.00	1,700.00
MCCRAY, SUZANNE-TRUSTEE	144810	144810		RP	LAND	1,700.00	1,700.00	1,700.00	1,700.00
10876 FARMERFIELD ST	1 -30-3 .00- -1240 .00-				Total	2,000.00	2,000.00	2,000.00	2,000.00
LIBORIO WATERGATE LLC	144760	144760		RP	LAND	2,000.00	2,000.00	2,000.00	2,000.00
10879 FARMERFIELD ST	1 -30-3 .00- -1246 .00-				Total	1,700.00	1,700.00	1,700.00	1,700.00
D R HORTON INC - NEW JERSEY	144820	144820		RP	LAND	1,700.00	1,700.00	1,700.00	1,700.00
10880 FARMERFIELD ST	1 -30-3 .00- -1239 .00-				Total	2,000.00	2,000.00	2,000.00	2,000.00
LIBORIO WATERGATE LLC	144750	144750		RP	LAND	2,000.00	2,000.00	2,000.00	2,000.00
10883 FARMERFIELD ST	1 -30-3 .00- -1247 .00-				Total	1,700.00	1,700.00	1,700.00	1,700.00
D R HORTON INC - NEW JERSEY	144830	144830		RP	LAND	1,700.00	1,700.00	1,700.00	1,700.00
10884 FARMERFIELD ST	1 -30-3 .00- -1238 .00-				Total	2,000.00	2,000.00	2,000.00	2,000.00
LIBORIO WATERGATE LLC	144740	144740		RP	LAND	2,000.00	2,000.00	2,000.00	2,000.00
10887 FARMERFIELD ST	1 -30-3 .00- -1248 .00-				Total	1,700.00	1,700.00	1,700.00	1,700.00
D R HORTON INC - NEW JERSEY	144840	144840		RP	LAND	1,700.00	1,700.00	1,700.00	1,700.00
10890 FARMERFIELD ST	1 -30-3 .00- -1237 .00-				Total	2,000.00	2,000.00	2,000.00	2,000.00
LIBORIO WATERGATE LLC	144730	144730		RP	LAND	2,000.00	2,000.00	2,000.00	2,000.00
10891 FARMERFIELD ST	1 -30-3 .00- -1249 .00-				Total	1,700.00	1,700.00	1,700.00	1,700.00
CRENSHAW, CAITLYN MARIE	144850	144850		RP	LAND	1,700.00	1,700.00	1,700.00	1,700.00
10895 FARMERFIELD ST	1 -30-3 .00- -1250 .00-				Total	1,700.00	1,700.00	1,700.00	1,700.00
HERRMANN, DREW G & JENILEE A	144860	144860		RP	LAND	1,700.00	1,700.00	1,700.00	1,700.00
10899 FARMERFIELD ST	1 -30-3 .00- -1251 .00-				Total	1,700.00	1,700.00	1,700.00	1,700.00
SHIELDS, SARAH ROXANNE	144870	144870		RP	LAND	1,700.00	1,700.00	1,700.00	1,700.00
10903 FARMERFIELD ST	1 -30-3 .00- -1252 .00-				Total	1,800.00	1,800.00	1,800.00	1,800.00
PIERCE, JOYCE ANN	144880	144880		RP	LAND	1,800.00	1,800.00	1,800.00	1,800.00
10919 FARMERFIELD ST	1 -30-3 .00- -1292 .00-				Total	1,100.00	1,100.00	1,100.00	1,100.00
LIBORIO WATERGATE LLC	145280	145280		RP	LAND	1,100.00	1,100.00	1,100.00	1,100.00
10921 FARMERFIELD ST	1 -30-3 .00- -1291 .00-				Total	1,100.00	1,100.00	1,100.00	1,100.00
LIBORIO WATERGATE LLC	145270	145270		RP	LAND	1,100.00	1,100.00	1,100.00	1,100.00
10925 FARMERFIELD ST	1 -30-3 .00- -1290 .00-				Total	1,500.00	1,500.00	1,500.00	1,500.00
LIBORIO WATERGATE LLC	145260	145260		RP	LAND	1,500.00	1,500.00	1,500.00	1,500.00
10929 FARMERFIELD ST	1 -30-3 .00- -1289 .00-				Total	1,500.00	1,500.00	1,500.00	1,500.00
LIBORIO WATERGATE LLC	145250	145250		RP	LAND	1,500.00	1,500.00	1,500.00	1,500.00
10930 FARMERFIELD ST	1 -30-3 .00- -1325 .00-				Total	2,400.00	2,400.00	2,400.00	2,400.00
LIBORIO WATERGATE LLC	145610	145610		RP					

Property Address / Owner Name	PIN / Tax A/C ID	Location ID	Acres	Roll	Valuation Code	Present Tax Roll Current	Present Tax Roll Original	Prior Tax Roll Current	Prior Tax Roll Original
10930 FARMERFIELD ST	1 -30-3 .00- -1325 .00-				Total	2,400.00	2,400.00	2,400.00	2,400.00
LIBORIO WATERGATE LLC	145610	145610		RP	LAND	2,400.00	2,400.00	2,400.00	2,400.00
10931 FARMERFIELD ST	1 -30-3 .00- -1288 .00-				Total	1,100.00	1,100.00	1,100.00	1,100.00
LIBORIO WATERGATE LLC	145240	145240		RP	LAND	1,100.00	1,100.00	1,100.00	1,100.00
10935 FARMERFIELD ST	1 -30-3 .00- -1287 .00-				Total	1,100.00	1,100.00	1,100.00	1,100.00
LIBORIO WATERGATE LLC	145230	145230		RP	LAND	1,100.00	1,100.00	1,100.00	1,100.00
10936 FARMERFIELD ST	1 -30-3 .00- -1324 .00-				Total	2,400.00	2,400.00	2,400.00	2,400.00
LIBORIO WATERGATE LLC	145600	145600		RP	LAND	2,400.00	2,400.00	2,400.00	2,400.00
10937 FARMERFIELD ST	1 -30-3 .00- -1286 .00-				Total	1,100.00	1,100.00	1,100.00	1,100.00
LIBORIO WATERGATE LLC	145220	145220		RP	LAND	1,100.00	1,100.00	1,100.00	1,100.00
10939 FARMERFIELD ST	1 -30-3 .00- -1285 .00-				Total	1,100.00	1,100.00	1,100.00	1,100.00
LIBORIO WATERGATE LLC	145210	145210		RP	LAND	1,100.00	1,100.00	1,100.00	1,100.00
10940 FARMERFIELD ST	1 -30-3 .00- -1323 .00-				Total	2,400.00	2,400.00	2,400.00	2,400.00
LIBORIO WATERGATE LLC	145590	145590		RP	LAND	2,400.00	2,400.00	2,400.00	2,400.00
10943 FARMERFIELD ST	1 -30-3 .00- -1284 .00-				Total	1,500.00	1,500.00	1,500.00	1,500.00
LIBORIO WATERGATE LLC	145200	145200		RP	LAND	1,500.00	1,500.00	1,500.00	1,500.00
10946 FARMERFIELD ST	1 -30-3 .00- -1322 .00-				Total	2,500.00	2,500.00	2,500.00	2,500.00
LIBORIO WATERGATE LLC	145580	145580		RP	LAND	2,500.00	2,500.00	2,500.00	2,500.00
10949 FARMERFIELD ST	1 -30-3 .00- -1326 .00-				Total	1,800.00	1,800.00	1,800.00	1,800.00
LIBORIO WATERGATE LLC	145620	145620		RP	LAND	1,800.00	1,800.00	1,800.00	1,800.00
10950 FARMERFIELD ST	1 -30-3 .00- -1321 .00-				Total	1,300.00	1,300.00	1,300.00	1,300.00
LIBORIO WATERGATE LLC	145570	145570		RP	LAND	1,300.00	1,300.00	1,300.00	1,300.00
10953 FARMERFIELD ST	1 -30-3 .00- -1327 .00-				Total	1,300.00	1,300.00	1,300.00	1,300.00
LIBORIO WATERGATE LLC	145630	145630		RP	LAND	1,300.00	1,300.00	1,300.00	1,300.00
10954 FARMERFIELD ST	1 -30-3 .00- -1320 .00-				Total	1,300.00	1,300.00	1,300.00	1,300.00
LIBORIO WATERGATE LLC	145560	145560		RP	LAND	1,300.00	1,300.00	1,300.00	1,300.00
10955 FARMERFIELD ST	1 -30-3 .00- -1328 .00-				Total	1,300.00	1,300.00	1,300.00	1,300.00
LIBORIO WATERGATE LLC	145640	145640		RP	LAND	1,300.00	1,300.00	1,300.00	1,300.00
10958 FARMERFIELD ST	1 -30-3 .00- -1319 .00-				Total	1,300.00	1,300.00	1,300.00	1,300.00
LIBORIO WATERGATE LLC	145550	145550		RP	LAND	1,300.00	1,300.00	1,300.00	1,300.00
10959 FARMERFIELD ST	1 -30-3 .00- -1329 .00-				Total	1,300.00	1,300.00	1,300.00	1,300.00
LIBORIO WATERGATE LLC	145650	145650		RP	LAND	1,300.00	1,300.00	1,300.00	1,300.00
10960 FARMERFIELD ST	1 -30-3 .00- -1318 .00-				Total	1,300.00	1,300.00	1,300.00	1,300.00
LIBORIO WATERGATE LLC	145540	145540		RP	LAND	1,300.00	1,300.00	1,300.00	1,300.00
10961 FARMERFIELD ST	1 -30-3 .00- -1330 .00-				Total	1,300.00	1,300.00	1,300.00	1,300.00
LIBORIO WATERGATE LLC	145660	145660		RP					

Property Address / Owner Name	PIN / Tax A/C ID	Location ID	Acres	Roll	Valuation Code	Present Tax Roll Current	Present Tax Roll Original	Prior Tax Roll Current	Prior Tax Roll Original
10961 FARMERFIELD ST	1 -30-3 .00- -1330 .00-				Total	1,300.00	1,300.00	1,300.00	1,300.00
LIBORIO WATERGATE LLC	145660	145660		RP	LAND	1,300.00	1,300.00	1,300.00	1,300.00
10964 FARMERFIELD ST	1 -30-3 .00- -1317 .00-				Total	1,700.00	1,700.00	1,700.00	1,700.00
LIBORIO WATERGATE LLC	145530	145530		RP	LAND	1,700.00	1,700.00	1,700.00	1,700.00
10965 FARMERFIELD ST	1 -30-3 .00- -1331 .00-				Total	1,300.00	1,300.00	1,300.00	1,300.00
LIBORIO WATERGATE LLC	145670	145670		RP	LAND	1,300.00	1,300.00	1,300.00	1,300.00
10967 FARMERFIELD ST	1 -30-3 .00- -1332 .00-				Total	1,300.00	1,300.00	1,300.00	1,300.00
LIBORIO WATERGATE LLC	145680	145680		RP	LAND	1,300.00	1,300.00	1,300.00	1,300.00
10968 FARMERFIELD ST	1 -30-3 .00- -1316 .00-				Total	1,700.00	1,700.00	1,700.00	1,700.00
LIBORIO WATERGATE LLC	145520	145520		RP	LAND	1,700.00	1,700.00	1,700.00	1,700.00
10971 FARMERFIELD ST	1 -30-3 .00- -1333 .00-				Total	1,800.00	1,800.00	1,800.00	1,800.00
LIBORIO WATERGATE LLC	145690	145690		RP	LAND	1,800.00	1,800.00	1,800.00	1,800.00
10972 FARMERFIELD ST	1 -30-3 .00- -1315 .00-				Total	1,300.00	1,300.00	1,300.00	1,300.00
LIBORIO WATERGATE LLC	145510	145510		RP	LAND	1,300.00	1,300.00	1,300.00	1,300.00
10974 FARMERFIELD ST	1 -30-3 .00- -1314 .00-				Total	1,300.00	1,300.00	1,300.00	1,300.00
LIBORIO WATERGATE LLC	145500	145500		RP	LAND	1,300.00	1,300.00	1,300.00	1,300.00
10978 FARMERFIELD ST	1 -30-3 .00- -1313 .00-				Total	1,300.00	1,300.00	1,300.00	1,300.00
LIBORIO WATERGATE LLC	145490	145490		RP	LAND	1,300.00	1,300.00	1,300.00	1,300.00
10980 FARMERFIELD ST	1 -30-3 .00- -1312 .00-				Total	1,300.00	1,300.00	1,300.00	1,300.00
LIBORIO WATERGATE LLC	145480	145480		RP	LAND	1,300.00	1,300.00	1,300.00	1,300.00
10984 FARMERFIELD ST	1 -30-3 .00- -1311 .00-				Total	1,300.00	1,300.00	1,300.00	1,300.00
LIBORIO WATERGATE LLC	145470	145470		RP	LAND	1,300.00	1,300.00	1,300.00	1,300.00
10986 FARMERFIELD ST	1 -30-3 .00- -1310 .00-				Total	1,800.00	1,800.00	1,800.00	1,800.00
LIBORIO WATERGATE LLC	145460	145460		RP	LAND	1,800.00	1,800.00	1,800.00	1,800.00
10990 FARMERFIELD ST	1 -30-3 .00- -1342 .00-				Total	276,100.00	276,100.00	276,100.00	249,200.00
THOMPSON, RYAN V & CANDACE A	145780	145780		RP	LAND	29,000.00	29,000.00	29,000.00	2,100.00
					IMPV	247,100.00	247,100.00	247,100.00	247,100.00
10991 FARMERFIELD ST	1 -30-3 .00- -1334 .00-				Total	204,400.00	204,400.00	204,400.00	3,400.00
RODRIGUEZ-ORTIZ, EDNA MARIA	145700	145700		RP	LAND	28,600.00	28,600.00	28,600.00	1,700.00
					IMPV	175,800.00	175,800.00	175,800.00	1,700.00
10992 FARMERFIELD ST	1 -30-3 .00- -1343 .00-				Total	214,000.00	214,000.00	214,000.00	187,100.00
BLACK, JOSHUA & VICTORIA	145790	145790		RP	LAND	28,600.00	28,600.00	28,600.00	1,700.00
					IMPV	185,400.00	185,400.00	185,400.00	185,400.00
10996 FARMERFIELD ST	1 -30-3 .00- -1344 .00-				Total	191,000.00	191,000.00	191,000.00	164,100.00
MARCELIN, JEAN ROBERT & PETE	145800	145800		RP	LAND	28,600.00	28,600.00	28,600.00	1,700.00
					IMPV	162,400.00	162,400.00	162,400.00	162,400.00
10997 FARMERFIELD ST	1 -30-3 .00- -1335 .00-				Total	210,800.00	210,800.00	210,800.00	183,900.00
FRANKS, JOHNNIE BREADEL	145710	145710		RP					

Property Address / Owner Name	PIN / Tax A/C ID	Location ID	Acres	Roll	Valuation Code	Present Tax Roll Current	Present Tax Roll Original	Prior Tax Roll Current	Prior Tax Roll Original
10997 FARMERFIELD ST	1 -30-3 .00- -1335 .00-				Total	210,800.00	210,800.00	210,800.00	183,900.00
FRANKS, JOHNNIE BREADEL	145710	145710		RP	LAND	28,400.00	28,400.00	28,400.00	1,500.00
					IMPV	182,400.00	182,400.00	182,400.00	182,400.00
11001 FARMERFIELD ST	1 -30-3 .00- -1336 .00-				Total	213,400.00	213,400.00	213,400.00	186,500.00
RIDDICK, STEVEN W & LORI A	145720	145720		RP	LAND	28,400.00	28,400.00	28,400.00	1,500.00
					IMPV	185,000.00	185,000.00	185,000.00	185,000.00
11002 FARMERFIELD ST	1 -30-3 .00- -1345 .00-				Total	213,900.00	213,900.00	213,900.00	187,000.00
WILSON, JACK & KRISTIN BREWT	145810	145810		RP	LAND	28,600.00	28,600.00	28,600.00	1,700.00
					IMPV	185,300.00	185,300.00	185,300.00	185,300.00
11003 FARMERFIELD ST	1 -30-3 .00- -1337 .00-				Total	191,200.00	191,200.00	191,200.00	164,300.00
PONTON, SUSAN JEAN	145730	145730		RP	LAND	28,400.00	28,400.00	28,400.00	1,500.00
					IMPV	162,800.00	162,800.00	162,800.00	162,800.00
11006 FARMERFIELD ST	1 -30-3 .00- -1346 .00-				Total	186,700.00	186,700.00	186,700.00	159,800.00
PRICE SR, MICHAEL DWAYNE & J	145820	145820		RP	LAND	28,600.00	28,600.00	28,600.00	1,700.00
					IMPV	158,100.00	158,100.00	158,100.00	158,100.00
11007 FARMERFIELD ST	1 -30-3 .00- -1338 .00-				Total	214,400.00	214,400.00	214,400.00	187,500.00
LEATHERWOOD, VANITA & DONNA	145740	145740		RP	LAND	28,400.00	28,400.00	28,400.00	1,500.00
					IMPV	186,000.00	186,000.00	186,000.00	186,000.00
11010 FARMERFIELD ST	1 -30-3 .00- -1347 .00-				Total	244,500.00	244,500.00	244,500.00	217,600.00
GREEN, STEPHANIE L & ROBERT	145830	145830		RP	LAND	28,600.00	28,600.00	28,600.00	1,700.00
					IMPV	215,900.00	215,900.00	215,900.00	215,900.00
11011 FARMERFIELD ST	1 -30-3 .00- -1339 .00-				Total	268,800.00	268,800.00	268,800.00	241,900.00
JACKSON, PATRICK WAYNE	145750	145750		RP	LAND	28,400.00	28,400.00	28,400.00	1,500.00
					IMPV	240,400.00	240,400.00	240,400.00	240,400.00
11014 FARMERFIELD ST	1 -30-3 .00- -1348 .00-				Total	228,500.00	228,500.00	228,500.00	201,600.00
JOHNSON, MICHAEL D & MARY-BE	145840	145840		RP	LAND	28,600.00	28,600.00	28,600.00	1,700.00
					IMPV	199,900.00	199,900.00	199,900.00	199,900.00
11015 FARMERFIELD ST	1 -30-3 .00- -1340 .00-				Total	188,000.00	188,000.00	188,000.00	161,100.00
MARK, DONALD S & MARY A	145760	145760		RP	LAND	28,400.00	28,400.00	28,400.00	1,500.00
					IMPV	159,600.00	159,600.00	159,600.00	159,600.00
11018 FARMERFIELD ST	1 -30-3 .00- -1349 .00-				Total	248,100.00	248,100.00	248,100.00	221,200.00
LIU, JAMES ZHOU	145850	145850		RP	LAND	28,700.00	28,700.00	28,700.00	1,800.00
					IMPV	219,400.00	219,400.00	219,400.00	219,400.00
11019 FARMERFIELD ST	1 -30-3 .00- -1341 .00-				Total	200,500.00	200,500.00	200,500.00	3,400.00
DECLET, NILMA & FELIPE	145770	145770		RP	LAND	28,600.00	28,600.00	28,600.00	1,700.00
					IMPV	171,900.00	171,900.00	171,900.00	1,700.00
17605 FIELDSTONE AVE	1 -30-3 .00- -443 .00-				Total	152,000.00	152,000.00	152,000.00	152,000.00
KEERIMUKALEL JACOB, BINOY	102250	102250		RP	LAND	30,000.00	30,000.00	30,000.00	30,000.00
					IMPV	122,000.00	122,000.00	122,000.00	122,000.00
17609 FIELDSTONE AVE	1 -30-3 .00- -444 .00-				Total	149,800.00	149,800.00	149,800.00	148,100.00
NORRIS, ASHLEIGH	102260	102260		RP					

Property Address / Owner Name	PIN / Tax A/C ID	Location ID	Acres	Roll	Valuation Code	Present Tax Roll Current	Present Tax Roll Original	Prior Tax Roll Current	Prior Tax Roll Original
17609 FIELDSTONE AVE	1 -30-3 .00- -444 .00-				Total	149,800.00	149,800.00	149,800.00	148,100.00
NORRIS, ASHLEIGH	102260	102260		RP	LAND	28,300.00	28,300.00	28,300.00	28,300.00
					IMPV	121,500.00	121,500.00	121,500.00	119,800.00
17613 FIELDSTONE AVE	1 -30-3 .00- -445 .00-				Total	150,800.00	150,800.00	150,800.00	148,000.00
JBARI, MOHAMMED	102270	102270		RP	LAND	28,200.00	28,200.00	28,200.00	28,200.00
					IMPV	122,600.00	122,600.00	122,600.00	119,800.00
17617 FIELDSTONE AVE	1 -30-3 .00- -446 .00-				Total	150,200.00	150,200.00	150,200.00	148,000.00
VENELLA, BRITTANY ANNE	102280	102280		RP	LAND	28,200.00	28,200.00	28,200.00	28,200.00
					IMPV	122,000.00	122,000.00	122,000.00	119,800.00
17619 FIELDSTONE AVE	1 -30-3 .00- -447 .00-				Total	147,900.00	147,900.00	147,900.00	147,900.00
HULIHAN, JACLYN K & JOHN	102290	102290		RP	LAND	28,100.00	28,100.00	28,100.00	28,100.00
					IMPV	119,800.00	119,800.00	119,800.00	119,800.00
17623 FIELDSTONE AVE	1 -30-3 .00- -448 .00-				Total	149,600.00	149,600.00	149,600.00	149,600.00
GEORGE, JOHN	102300	102300		RP	LAND	29,800.00	29,800.00	29,800.00	29,800.00
					IMPV	119,800.00	119,800.00	119,800.00	119,800.00
17624 FIELDSTONE AVE	1 -30-3 .00- -536 .00-				Total	148,600.00	148,600.00	148,600.00	148,600.00
HUNTER, SHANTELL	103180	103180		RP	LAND	28,800.00	28,800.00	28,800.00	28,800.00
					IMPV	119,800.00	119,800.00	119,800.00	119,800.00
17627 FIELDSTONE AVE	1 -30-3 .00- -449 .00-				Total	150,200.00	150,200.00	150,200.00	150,200.00
PLANTIN, HUGH	102310	102310		RP	LAND	30,400.00	30,400.00	30,400.00	30,400.00
					IMPV	119,800.00	119,800.00	119,800.00	119,800.00
17628 FIELDSTONE AVE	1 -30-3 .00- -535 .00-				Total	148,600.00	148,600.00	148,600.00	147,500.00
JRZ PROPERTIES LLC	103170	103170		RP	LAND	27,700.00	27,700.00	27,700.00	27,700.00
					IMPV	120,900.00	120,900.00	120,900.00	119,800.00
17629 FIELDSTONE AVE	1 -30-3 .00- -450 .00-				Total	147,600.00	147,600.00	147,600.00	147,600.00
VERMA, KAILASH NATH & SUDHA	102320	102320		RP	LAND	27,800.00	27,800.00	27,800.00	27,800.00
					IMPV	119,800.00	119,800.00	119,800.00	119,800.00
17632 FIELDSTONE AVE	1 -30-3 .00- -534 .00-				Total	147,500.00	147,500.00	147,500.00	147,500.00
SAVAGE, ASHLEE	103160	103160		RP	LAND	27,700.00	27,700.00	27,700.00	27,700.00
					IMPV	119,800.00	119,800.00	119,800.00	119,800.00
17633 FIELDSTONE AVE	1 -30-3 .00- -451 .00-				Total	150,300.00	150,300.00	150,300.00	147,500.00
GLOBAL INVESTMENTS & CONSULT	102330	102330		RP	LAND	27,700.00	27,700.00	27,700.00	27,700.00
					IMPV	122,600.00	122,600.00	122,600.00	119,800.00
17636 FIELDSTONE AVE	1 -30-3 .00- -533 .00-				Total	149,300.00	149,300.00	149,300.00	147,600.00
SMITH, CHARLES	103150	103150		RP	LAND	27,800.00	27,800.00	27,800.00	27,800.00
					IMPV	121,500.00	121,500.00	121,500.00	119,800.00
17637 FIELDSTONE AVE	1 -30-3 .00- -452 .00-				Total	150,300.00	150,300.00	150,300.00	147,500.00
GOEPEL, DAWN	102340	102340		RP	LAND	27,700.00	27,700.00	27,700.00	27,700.00
					IMPV	122,600.00	122,600.00	122,600.00	119,800.00
17639 FIELDSTONE AVE	1 -30-3 .00- -453 .00-				Total	147,500.00	147,500.00	147,500.00	147,500.00
ATHENAS, NICHOLAS HARRY & SH	102350	102350		RP					

Property Address / Owner Name	PIN / Tax A/C ID	Location ID	Acres	Roll	Valuation Code	Present Tax Roll Current	Present Tax Roll Original	Prior Tax Roll Current	Prior Tax Roll Original
17639 FIELDSTONE AVE	1 -30-3 .00- -453 .00-				Total	147,500.00	147,500.00	147,500.00	147,500.00
ATHENAS, NICHOLAS HARRY & SH	102350	102350		RP	LAND	27,700.00	27,700.00	27,700.00	27,700.00
					IMPV	119,800.00	119,800.00	119,800.00	119,800.00
17640 FIELDSTONE AVE	1 -30-3 .00- -532 .00-				Total	152,000.00	152,000.00	152,000.00	148,900.00
BERGIN, KATHLEEN	103140	103140		RP	LAND	29,100.00	29,100.00	29,100.00	29,100.00
					IMPV	122,900.00	122,900.00	122,900.00	119,800.00
17643 FIELDSTONE AVE	1 -30-3 .00- -454 .00-				Total	151,500.00	151,500.00	151,500.00	148,700.00
JEFFERSON, KATRINA	102360	102360		RP	LAND	28,900.00	28,900.00	28,900.00	28,900.00
					IMPV	122,600.00	122,600.00	122,600.00	119,800.00
17649 FIELDSTONE AVE	1 -30-3 .00- -455 .00-				Total	149,100.00	149,100.00	149,100.00	149,100.00
KELLY, MARGARET S	102370	102370		RP	LAND	29,300.00	29,300.00	29,300.00	29,300.00
					IMPV	119,800.00	119,800.00	119,800.00	119,800.00
17650 FIELDSTONE AVE	1 -30-3 .00- -537 .00-				Total	151,100.00	151,100.00	151,100.00	148,300.00
MONDELUS, MERCINAT M & EVENA	103190	103190		RP	LAND	28,500.00	28,500.00	28,500.00	28,500.00
					IMPV	122,600.00	122,600.00	122,600.00	119,800.00
17654 FIELDSTONE AVE	1 -30-3 .00- -538 .00-				Total	147,400.00	147,400.00	147,400.00	147,400.00
BERNHARD, TAYLOR BROOKE	103200	103200		RP	LAND	27,600.00	27,600.00	27,600.00	27,600.00
					IMPV	119,800.00	119,800.00	119,800.00	119,800.00
17655 FIELDSTONE AVE	1 -30-3 .00- -456 .00-				Total	147,600.00	147,600.00	147,600.00	147,600.00
BULLOCK JR., DEMITRIUS T & C	102380	102380		RP	LAND	27,800.00	27,800.00	27,800.00	27,800.00
					IMPV	119,800.00	119,800.00	119,800.00	119,800.00
17657 FIELDSTONE AVE	1 -30-3 .00- -457 .00-				Total	147,600.00	147,600.00	147,600.00	147,600.00
ANDRUS, SHILOH	102390	102390		RP	LAND	27,800.00	27,800.00	27,800.00	27,800.00
					IMPV	119,800.00	119,800.00	119,800.00	119,800.00
17658 FIELDSTONE AVE	1 -30-3 .00- -539 .00-				Total	147,400.00	147,400.00	147,400.00	147,400.00
DICKERSON, CHERYL	103210	103210		RP	LAND	27,600.00	27,600.00	27,600.00	27,600.00
					IMPV	119,800.00	119,800.00	119,800.00	119,800.00
17659 FIELDSTONE AVE	1 -30-3 .00- -458 .00-				Total	149,600.00	149,600.00	149,600.00	147,600.00
JONES, MICHAEL A	102400	102400		RP	LAND	27,800.00	27,800.00	27,800.00	27,800.00
					IMPV	121,800.00	121,800.00	121,800.00	119,800.00
17662 FIELDSTONE AVE	1 -30-3 .00- -540 .00-				Total	147,400.00	147,400.00	147,400.00	147,400.00
ENSLEN, KRISTOPHER & PEGGY	103220	103220		RP	LAND	27,600.00	27,600.00	27,600.00	27,600.00
					IMPV	119,800.00	119,800.00	119,800.00	119,800.00
17665 FIELDSTONE AVE	1 -30-3 .00- -459 .00-				Total	149,100.00	149,100.00	149,100.00	149,100.00
ROCHESTER, CATHERINE	102410	102410		RP	LAND	29,300.00	29,300.00	29,300.00	29,300.00
					IMPV	119,800.00	119,800.00	119,800.00	119,800.00
17668 FIELDSTONE AVE	1 -30-3 .00- -541 .00-				Total	148,600.00	148,600.00	148,600.00	148,600.00
GALENTINE, JESSICA	103230	103230		RP	LAND	28,800.00	28,800.00	28,800.00	28,800.00
					IMPV	119,800.00	119,800.00	119,800.00	119,800.00
17671 FIELDSTONE AVE	1 -30-3 .00- -460 .00-				Total	149,200.00	149,200.00	149,200.00	149,200.00
TYSON, LOUIS E	102420	102420		RP					

Property Address / Owner Name	PIN / Tax A/C ID	Location ID	Acres	Roll	Valuation Code	Present Tax Roll Current	Present Tax Roll Original	Prior Tax Roll Current	Prior Tax Roll Original
17671 FIELDSTONE AVE	1 -30-3 .00- -460 .00-				Total	149,200.00	149,200.00	149,200.00	149,200.00
TYSON, LOUIS E	102420	102420		RP	LAND	29,400.00	29,400.00	29,400.00	29,400.00
					IMPV	119,800.00	119,800.00	119,800.00	119,800.00
17675 FIELDSTONE AVE	1 -30-3 .00- -461 .00-				Total	149,800.00	149,800.00	149,800.00	147,600.00
FAIRCHILD, HAILEY VAUGHN	102430	102430		RP	LAND	27,800.00	27,800.00	27,800.00	27,800.00
					IMPV	122,000.00	122,000.00	122,000.00	119,800.00
17679 FIELDSTONE AVE	1 -30-3 .00- -462 .00-				Total	147,600.00	147,600.00	147,600.00	147,600.00
SAMMONS, MICHAEL	102440	102440		RP	LAND	27,800.00	27,800.00	27,800.00	27,800.00
					IMPV	119,800.00	119,800.00	119,800.00	119,800.00
17681 FIELDSTONE AVE	1 -30-3 .00- -463 .00-				Total	147,600.00	147,600.00	147,600.00	147,600.00
ARDILES, LEILY VIOLETTE &	102450	102450		RP	LAND	27,800.00	27,800.00	27,800.00	27,800.00
					IMPV	119,800.00	119,800.00	119,800.00	119,800.00
17685 FIELDSTONE AVE	1 -30-3 .00- -464 .00-				Total	149,800.00	149,800.00	149,800.00	147,600.00
CASWELL, BERNICE	102460	102460		RP	LAND	27,800.00	27,800.00	27,800.00	27,800.00
					IMPV	122,000.00	122,000.00	122,000.00	119,800.00
17689 FIELDSTONE AVE	1 -30-3 .00- -465 .00-				Total	149,000.00	149,000.00	149,000.00	149,000.00
SANCHEZ JR, LOUIS & TRACY	102470	102470		RP	LAND	29,200.00	29,200.00	29,200.00	29,200.00
					IMPV	119,800.00	119,800.00	119,800.00	119,800.00
17692 FIELDSTONE AVE	1 -30-3 .00- -542 .00-				Total	148,600.00	148,600.00	148,600.00	148,600.00
REBIMBAS, CRYSTAL	103240	103240		RP	LAND	28,800.00	28,800.00	28,800.00	28,800.00
					IMPV	119,800.00	119,800.00	119,800.00	119,800.00
17696 FIELDSTONE AVE	1 -30-3 .00- -543 .00-				Total	147,400.00	147,400.00	147,400.00	147,400.00
LAWSON, SEAN A	103250	103250		RP	LAND	27,600.00	27,600.00	27,600.00	27,600.00
					IMPV	119,800.00	119,800.00	119,800.00	119,800.00
17700 FIELDSTONE AVE	1 -30-3 .00- -544 .00-				Total	147,400.00	147,400.00	147,400.00	147,400.00
VERMA, KAILASH NATH & SUDHA	103260	103260		RP	LAND	27,600.00	27,600.00	27,600.00	27,600.00
					IMPV	119,800.00	119,800.00	119,800.00	119,800.00
17702 FIELDSTONE AVE	1 -30-3 .00- -545 .00-				Total	147,400.00	147,400.00	147,400.00	147,400.00
VANSANT, STEVEN GRAY & PEIRO	103270	103270		RP	LAND	27,600.00	27,600.00	27,600.00	27,600.00
					IMPV	119,800.00	119,800.00	119,800.00	119,800.00
17704 FIELDSTONE AVE	1 -30-3 .00- -546 .00-				Total	148,300.00	148,300.00	148,300.00	148,300.00
TIRADOR, JULFORT & KATHERINE	103280	103280		RP	LAND	28,500.00	28,500.00	28,500.00	28,500.00
					IMPV	119,800.00	119,800.00	119,800.00	119,800.00
10 NE FIFTH ST	MD-16-183.06-04-15 .00-000				Total	91,700.00	91,700.00	91,700.00	91,700.00
AKERS, CHELSEA R	30380	30380		RP	LAND	26,300.00	26,300.00	26,300.00	26,300.00
					IMPV	65,400.00	65,400.00	65,400.00	65,400.00
500 NE FIFTH ST	MD-16-183.06-03-55 .00-000				Total	134,500.00	134,500.00	134,500.00	134,500.00
PASSWATERS, GINNY L	30240	30240		RP	LAND	41,000.00	41,000.00	41,000.00	41,000.00
					IMPV	93,500.00	93,500.00	93,500.00	93,500.00
503 NE FIFTH ST	MD-16-183.06-05-50 .00-000				Total	139,600.00	139,600.00	139,600.00	139,600.00
VAUGHN, DONNA F	31230	31230		RP					

Property Address / Owner Name	PIN / Tax A/C ID	Location ID	Acres	Roll	Valuation Code	Present Tax Roll Current	Present Tax Roll Original	Prior Tax Roll Current	Prior Tax Roll Original
503 NE FIFTH ST	MD-16-183.06-05-50		.00-000		Total	139,600.00	139,600.00	139,600.00	139,600.00
VAUGHN, DONNA F	31230	31230		RP	LAND	30,100.00	30,100.00	30,100.00	30,100.00
					IMPV	109,500.00	109,500.00	109,500.00	109,500.00
207 NW FIFTH ST	MD-16-183.06-01-51		.00-000		Total	43,200.00	43,200.00	43,200.00	43,200.00
WALLS, THEODORE & CLARA ESTA	28670	28670		RP	LAND	18,100.00	18,100.00	18,100.00	18,100.00
					IMPV	25,100.00	25,100.00	25,100.00	25,100.00
310 NW FIFTH ST	MD-16-183.10-01-02		.01-000		Total	110,300.00	110,300.00	110,300.00	110,300.00
RIDDICK, TOMMY & VANESSA S	32950	32950		RP	LAND	18,800.00	18,800.00	18,800.00	18,800.00
					IMPV	91,500.00	91,500.00	91,500.00	91,500.00
SE FIFTH ST	3 -30-11 .05- -171		.00-		Total	30,000.00	30,000.00	30,000.00	30,000.00
SCHULZE, CARL B & ELIZABETH	15040	15040		RP	LAND	30,000.00	30,000.00	30,000.00	30,000.00
501 SE FIFTH ST	3 -30-11 .05- -125		.00-		Total	538,500.00	538,500.00	538,500.00	538,500.00
MILFORD BUSINESS TRUST	14540	14540		RP	LAND	144,800.00	144,800.00	144,800.00	144,800.00
					IMPV	393,700.00	393,700.00	393,700.00	393,700.00
696 SE FIFTH ST	3 -30-11 .05- -209		.01-		Total	178,700.00	178,700.00	178,700.00	178,700.00
SAVAGE, CANDISE T	114530	114530		RP	LAND	27,300.00	27,300.00	27,300.00	27,300.00
					IMPV	151,400.00	151,400.00	151,400.00	151,400.00
698 SE FIFTH ST	3 -30-11 .05- -209		.02-		Total	179,000.00	179,000.00	179,000.00	179,000.00
ROBINSON, MAKIA MANOKEY	114520	114520		RP	LAND	27,600.00	27,600.00	27,600.00	27,600.00
					IMPV	151,400.00	151,400.00	151,400.00	151,400.00
700 SE FIFTH ST	3 -30-11 .05- -210		.01-		Total	109,100.00	109,100.00	109,100.00	109,100.00
WULFF, LAUREN A	15500	15500		RP	LAND	31,100.00	31,100.00	31,100.00	31,100.00
					IMPV	78,000.00	78,000.00	78,000.00	78,000.00
702 SE FIFTH ST	3 -30-11 .05- -210		.00-		Total	134,600.00	134,600.00	134,600.00	134,600.00
CALVERT, JAMES B	15490	15490		RP	LAND	31,500.00	31,500.00	31,500.00	31,500.00
					IMPV	103,100.00	103,100.00	103,100.00	103,100.00
800 SE FIFTH ST	3 -30-11 .05- -211		.01-		Total	182,400.00	182,400.00	182,400.00	182,400.00
KALASKY, JORDAN & KRYSTAL N	84090	84090		RP	LAND	26,800.00	26,800.00	26,800.00	26,800.00
					IMPV	155,600.00	155,600.00	155,600.00	155,600.00
802 SE FIFTH ST	3 -30-11 .05- -211		.00-		Total	102,400.00	102,400.00	102,400.00	102,400.00
WARFIELD, DONNA	15510	15510		RP	LAND	26,600.00	26,600.00	26,600.00	26,600.00
					IMPV	75,800.00	75,800.00	75,800.00	75,800.00
804 SE FIFTH ST	3 -30-11 .05- -212		.00-		Total	89,200.00	89,200.00	89,200.00	89,200.00
SHARP JR, PHILLIP E & DARLEN	15520	15520		RP	LAND	24,400.00	24,400.00	24,400.00	24,400.00
					IMPV	64,800.00	64,800.00	64,800.00	64,800.00
805 SE FIFTH ST	3 -30-11 .05- -168		.00-		Total	133,200.00	133,200.00	133,200.00	131,700.00
WAGNER, ANGELA	15010	15010		RP	LAND	31,500.00	31,500.00	31,500.00	30,000.00
					IMPV	101,700.00	101,700.00	101,700.00	101,700.00
807 SE FIFTH ST	3 -30-11 .05- -169		.00-		Total	57,000.00	57,000.00	57,000.00	57,000.00
GANCOS, ROBIN, BRIANNA, BRAN	15020	15020		RP					

Property Address / Owner Name	PIN / Tax A/C ID	Location ID	Acres	Roll	Valuation Code	Present Tax Roll Current	Present Tax Roll Original	Prior Tax Roll Current	Prior Tax Roll Original
807 SE FIFTH ST	3 -30-11 .05- -169	.00-			Total	57,000.00	57,000.00	57,000.00	57,000.00
GANCOS, ROBIN, BRIANNA, BRAN	15020	15020		RP	LAND	22,500.00	22,500.00	22,500.00	22,500.00
					IMPV	34,500.00	34,500.00	34,500.00	34,500.00
808 SE FIFTH ST	3 -30-11 .05- -213	.00-			Total	101,100.00	101,100.00	101,100.00	101,100.00
TEYKER, ROBERT H & JANET K	15530	15530		RP	LAND	32,600.00	32,600.00	32,600.00	32,600.00
					IMPV	68,500.00	68,500.00	68,500.00	68,500.00
809 SE FIFTH ST	3 -30-11 .05- -170	.00-			Total	72,800.00	72,800.00	72,800.00	72,800.00
WALLS, JAMES J	15030	15030		RP	LAND	30,000.00	30,000.00	30,000.00	30,000.00
					IMPV	42,800.00	42,800.00	42,800.00	42,800.00
812 SE FIFTH ST	3 -30-11 .05- -214	.00-			Total	74,100.00	74,100.00	74,100.00	74,100.00
BLEVINS, EULA YVONNE	15540	15540		RP	LAND	24,400.00	24,400.00	24,400.00	24,400.00
					IMPV	49,700.00	49,700.00	49,700.00	49,700.00
814 SE FIFTH ST	3 -30-11 .05- -215	.00-			Total	84,300.00	84,300.00	84,300.00	84,300.00
SICKLES, JODI	15550	15550		RP	LAND	24,400.00	24,400.00	24,400.00	24,400.00
					IMPV	59,900.00	59,900.00	59,900.00	59,900.00
900 SE FIFTH ST	3 -30-11 .05- -216	.00-			Total	123,700.00	123,700.00	123,700.00	123,700.00
RUCZYNSKI, STEPHEN & SIDRINA	15560	15560		RP	LAND	32,400.00	32,400.00	32,400.00	32,400.00
					IMPV	91,300.00	91,300.00	91,300.00	91,300.00
13 FISHER AVE	3 -30-7 .17- -071	.00-			Total	29,300.00	29,300.00	29,300.00	29,300.00
CITY OF MILFORD	19470	19470		RP	LAND	29,300.00	29,300.00	29,300.00	29,300.00
					EXMT	29,300.00	29,300.00	29,300.00	29,300.00
15 FISHER AVE	3 -30-7 .17- -070	.00-			Total	67,800.00	67,800.00	67,800.00	67,800.00
CITY OF MILFORD - PUMP STATI	19460	19460		RP	LAND	15,600.00	15,600.00	15,600.00	15,600.00
					IMPV	52,200.00	52,200.00	52,200.00	52,200.00
					EXMT	67,800.00	67,800.00	67,800.00	67,800.00
17 FISHER AVE	3 -30-7 .17- -072	.00-			Total	9,600.00	9,600.00	9,600.00	9,600.00
C & B GENERAL CONTRACTORS IN	19480	19480		RP	LAND	9,600.00	9,600.00	9,600.00	9,600.00
19 FISHER AVE	3 -30-7 .17- -073	.00-			Total	90,200.00	90,200.00	90,200.00	90,200.00
CAMPBELL, ANNA	19490	19490		RP	LAND	19,000.00	19,000.00	19,000.00	19,000.00
					IMPV	71,200.00	71,200.00	71,200.00	71,200.00
23 FISHER AVE	3 -30-7 .17- -074	.00-			Total	45,800.00	45,800.00	45,800.00	45,800.00
HATLEY, CHRIS	19500	19500		RP	LAND	21,800.00	21,800.00	21,800.00	21,800.00
					IMPV	24,000.00	24,000.00	24,000.00	24,000.00
25 FISHER AVE	3 -30-7 .17- -075	.00-			Total	57,100.00	57,100.00	57,100.00	57,100.00
FRIDAY, TRACY GAIL	19510	19510		RP	LAND	19,100.00	19,100.00	19,100.00	19,100.00
					IMPV	38,000.00	38,000.00	38,000.00	38,000.00
27 FISHER AVE	3 -30-7 .17- -076	.00-			Total	109,900.00	109,900.00	109,900.00	109,900.00
CISNEROS, JOSE	19520	19520		RP	LAND	20,400.00	20,400.00	20,400.00	20,400.00
					IMPV	89,500.00	89,500.00	89,500.00	89,500.00
28 FISHER AVE	3 -30-7 .17- -067	.00-			Total	76,500.00	76,500.00	76,500.00	76,600.00
LOFLAND, J SUDLER & JOAN W	19410	19410		RP					

Property Address / Owner Name	PIN / Tax A/C ID	Location ID	Acres	Roll	Valuation Code	Present Tax Roll Current	Present Tax Roll Original	Prior Tax Roll Current	Prior Tax Roll Original
28 FISHER AVE	3 -30-7 .17- -067	.00-			Total	76,500.00	76,500.00	76,500.00	76,600.00
LOFLAND, J SUDLER & JOAN W	19410	19410		RP	LAND	20,600.00	20,600.00	20,600.00	20,600.00
					IMPV	55,900.00	55,900.00	55,900.00	56,000.00
29 FISHER AVE	3 -30-7 .17- -077	.00-			Total	109,900.00	109,900.00	109,900.00	109,900.00
CISNEROS, JOSE L	19530	19530		RP	LAND	20,400.00	20,400.00	20,400.00	20,400.00
					IMPV	89,500.00	89,500.00	89,500.00	89,500.00
30 FISHER AVE	3 -30-7 .17- -066	.00-			Total	49,000.00	49,000.00	49,000.00	49,000.00
KIJEWSKI, ROBERT & BONNIE	19400	19400		RP	LAND	20,100.00	20,100.00	20,100.00	20,100.00
					IMPV	28,900.00	28,900.00	28,900.00	28,900.00
32 FISHER AVE	3 -30-7 .17- -065	.00-			Total	62,900.00	62,900.00	62,900.00	62,900.00
MORRIS, DYLAN S	19390	19390		RP	LAND	20,600.00	20,600.00	20,600.00	20,600.00
					IMPV	42,300.00	42,300.00	42,300.00	42,300.00
33 FISHER AVE	3 -30-7 .17- -078	.00-			Total	82,700.00	82,700.00	82,700.00	82,700.00
ESQUIVEL, JOSE J JR & MARIA	19540	19540		RP	LAND	21,600.00	21,600.00	21,600.00	21,600.00
					IMPV	61,100.00	61,100.00	61,100.00	61,100.00
34 FISHER AVE	3 -30-7 .17- -064	.00-			Total	115,700.00	115,700.00	115,700.00	115,700.00
SANTIZO-PEREZ, NOEMI	19380	19380		RP	LAND	20,100.00	20,100.00	20,100.00	20,100.00
					IMPV	95,600.00	95,600.00	95,600.00	95,600.00
35 FISHER AVE	3 -30-7 .17- -080	.00-			Total	60,600.00	60,600.00	60,600.00	60,600.00
SWAIN, SUSAN K	19560	19560		RP	LAND	23,200.00	23,200.00	23,200.00	23,200.00
					IMPV	37,400.00	37,400.00	37,400.00	37,400.00
36 FISHER AVE	3 -30-7 .17- -063	.00-			Total	70,500.00	70,500.00	70,500.00	70,500.00
KLEMCHUSKY, GEORGE A & CANDA	19370	19370		RP	LAND	20,000.00	20,000.00	20,000.00	20,000.00
					IMPV	50,500.00	50,500.00	50,500.00	50,500.00
37 FISHER AVE	3 -30-7 .17- -081	.00-			Total	72,900.00	72,900.00	72,900.00	72,900.00
ZOOK, JUSTIN B & CORDELIA A	19570	19570		RP	LAND	25,000.00	25,000.00	25,000.00	25,000.00
					IMPV	47,900.00	47,900.00	47,900.00	47,900.00
38 FISHER AVE	3 -30-7 .17- -062	.00-			Total	78,200.00	78,200.00	78,200.00	78,200.00
ELKEY, CHARLES W & KIMBERLY	19360	19360		RP	LAND	19,300.00	19,300.00	19,300.00	19,300.00
					IMPV	58,900.00	58,900.00	58,900.00	58,900.00
39 FISHER AVE	3 -30-7 .17- -082	.00-			Total	78,400.00	78,400.00	78,400.00	78,400.00
JOHNSON, BRITTANY N	19580	19580		RP	LAND	19,300.00	19,300.00	19,300.00	19,300.00
					IMPV	59,100.00	59,100.00	59,100.00	59,100.00
40 FISHER AVE	3 -30-7 .17- -061	.00-			Total	48,600.00	48,600.00	48,600.00	48,600.00
KENDZIERSKI, KEITH S & ELIZA	19350	19350		RP	LAND	19,300.00	19,300.00	19,300.00	19,300.00
					IMPV	29,300.00	29,300.00	29,300.00	29,300.00
41 FISHER AVE	3 -30-7 .17- -083	.00-			Total	91,400.00	91,400.00	91,400.00	91,400.00
HASTINGS, BLAIN K & RORIE S	19590	19590		RP	LAND	19,300.00	19,300.00	19,300.00	19,300.00
					IMPV	72,100.00	72,100.00	72,100.00	72,100.00
42 FISHER AVE	3 -30-7 .17- -060	.00-			Total	93,600.00	93,600.00	93,600.00	93,600.00
COVERDALE, JEFFREY C & LINDS	19340	19340		RP					

Property Address / Owner Name	PIN / Tax A/C ID	Location ID	Acres	Roll	Valuation Code	Present Tax Roll Current	Present Tax Roll Original	Prior Tax Roll Current	Prior Tax Roll Original
42 FISHER AVE	3 -30-7 .17- -060	19340	.00-		Total	93,600.00	93,600.00	93,600.00	93,600.00
COVERDALE, JEFFREY C & LINDS	19340			RP	LAND	19,300.00	19,300.00	19,300.00	19,300.00
					IMPV	74,300.00	74,300.00	74,300.00	74,300.00
43 FISHER AVE	3 -30-7 .17- -085	19610	.00-		Total	99,800.00	99,800.00	99,800.00	99,800.00
WEST, SUSAN F	19610			RP	LAND	25,100.00	25,100.00	25,100.00	25,100.00
					IMPV	74,700.00	74,700.00	74,700.00	74,700.00
44 FISHER AVE	3 -30-7 .17- -059	19330	.00-		Total	77,500.00	77,500.00	77,500.00	77,500.00
E & P DELAWARE PROPERTIES LL	19330			RP	LAND	19,300.00	19,300.00	19,300.00	19,300.00
					IMPV	58,200.00	58,200.00	58,200.00	58,200.00
45 FISHER AVE	3 -30-7 .17- -086	19620	.00-		Total	132,600.00	132,600.00	132,600.00	132,600.00
WEST, KYLE L	19620			RP	LAND	20,000.00	20,000.00	20,000.00	20,000.00
					IMPV	112,600.00	112,600.00	112,600.00	112,600.00
46 FISHER AVE	3 -30-7 .17- -058	19320	.00-		Total	154,800.00	154,800.00	154,800.00	154,800.00
PEOPLE'S PLACE PROPERTIES, I	19320			RP	LAND	19,600.00	19,600.00	19,600.00	19,600.00
					IMPV	135,200.00	135,200.00	135,200.00	135,200.00
					EXMT	154,800.00	154,800.00	154,800.00	154,800.00
103 FISHER AVE	3 -30-7 .17- -201	20840	.00-		Total	63,500.00	63,500.00	63,500.00	63,500.00
MITZEL, KEITH B & HERMELINDA	20840			RP	LAND	20,000.00	20,000.00	20,000.00	20,000.00
					IMPV	43,500.00	43,500.00	43,500.00	43,500.00
105 FISHER AVE	3 -30-7 .17- -200	20830	.00-		Total	72,300.00	72,300.00	72,300.00	72,300.00
WOLF, MYRA R	20830			RP	LAND	20,000.00	20,000.00	20,000.00	20,000.00
					IMPV	52,300.00	52,300.00	52,300.00	52,300.00
106 FISHER AVE	3 -30-7 .17- -188	20710	.00-		Total	63,000.00	63,000.00	63,000.00	63,000.00
YOUNG II, MICHAEL PAUL	20710			RP	LAND	20,000.00	20,000.00	20,000.00	20,000.00
					IMPV	43,000.00	43,000.00	43,000.00	43,000.00
107 FISHER AVE A	3 -30-7 .17- -199	20820	.00-		Total	89,200.00	89,200.00	89,200.00	89,200.00
DESIGN ADVANTAGE LLC	20820			RP	LAND	20,000.00	20,000.00	20,000.00	20,000.00
					IMPV	69,200.00	69,200.00	69,200.00	69,200.00
108 FISHER AVE	3 -30-7 .17- -189	20720	.00-		Total	119,700.00	119,700.00	119,700.00	119,700.00
UMANA, MADELYN SELORA	20720			RP	LAND	20,000.00	20,000.00	20,000.00	20,000.00
					IMPV	99,700.00	99,700.00	99,700.00	99,700.00
109 FISHER AVE	3 -30-7 .17- -198	20810	.00-		Total	95,800.00	78,500.00	78,500.00	78,500.00
THE CHRISTENSEN GROUP LLC	20810			RP	LAND	20,000.00	20,000.00	20,000.00	20,000.00
					IMPV	75,800.00	58,500.00	58,500.00	58,500.00
110 FISHER AVE A	3 -30-7 .17- -190	20730	.00-		Total	77,900.00	77,900.00	77,900.00	77,900.00
BIRNEY, ELWOOD J SR	20730			RP	LAND	20,900.00	20,900.00	20,900.00	20,900.00
					IMPV	57,000.00	57,000.00	57,000.00	57,000.00
111 FISHER AVE	3 -30-7 .17- -197	20800	.00-		Total	59,800.00	59,800.00	59,800.00	59,800.00
MADIGAN, MARGUERITE AND JOHN	20800			RP	LAND	20,000.00	20,000.00	20,000.00	20,000.00
					IMPV	39,800.00	39,800.00	39,800.00	39,800.00

Property Address / Owner Name	PIN / Tax A/C ID	Location ID	Acres	Roll	Valuation Code	Present Tax Roll Current	Present Tax Roll Original	Prior Tax Roll Current	Prior Tax Roll Original
112 FISHER AVE	3 -30-7 .17- -191		.00-		Total	71,100.00	71,100.00	71,100.00	71,100.00
COLVIN, DAKOTA MICHAEL	20740	20740		RP	LAND	20,000.00	20,000.00	20,000.00	20,000.00
					IMPV	51,100.00	51,100.00	51,100.00	51,100.00
200 FISHER AVE	3 -30-7 .17- -306		.00-		Total	50,000.00	50,000.00	50,000.00	50,000.00
BANNING, MICHAEL T	22100	22100		RP	LAND	24,400.00	24,400.00	24,400.00	24,400.00
					IMPV	25,600.00	25,600.00	25,600.00	25,600.00
202 FISHER AVE	3 -30-7 .17- -307		.00-		Total	93,700.00	93,700.00	93,700.00	93,700.00
MEDLARZ, LINDA	22110	22110		RP	LAND	24,400.00	24,400.00	24,400.00	24,400.00
					IMPV	69,300.00	69,300.00	69,300.00	69,300.00
205 FISHER AVE	3 -30-7 .17- -310		.00-		Total	313,600.00	313,600.00	313,600.00	313,600.00
CARR, DAVID & BRENDA	22140	22140		RP	LAND	65,400.00	65,400.00	65,400.00	65,400.00
					IMPV	248,200.00	248,200.00	248,200.00	248,200.00
206 FISHER AVE	3 -30-7 .17- -308		.00-		Total	78,900.00	78,900.00	78,900.00	78,900.00
CISNEROS, JOSE L	22120	22120		RP	LAND	24,400.00	24,400.00	24,400.00	24,400.00
					IMPV	54,500.00	54,500.00	54,500.00	54,500.00
208 FISHER AVE	3 -30-7 .17- -309		.00-		Total	85,600.00	85,600.00	85,600.00	83,500.00
MORALES SALES, JESUS L & ELD	22130	22130		RP	LAND	24,400.00	24,400.00	24,400.00	24,400.00
					IMPV	61,200.00	61,200.00	61,200.00	59,100.00
210 FISHER AVE	3 -30-7 .17- -299		.01-		Total	144,500.00	144,500.00	144,500.00	144,500.00
KLEINFELDER, STUART	159180	159180		RP	LAND	25,700.00	25,700.00	25,700.00	25,700.00
					IMPV	118,800.00	118,800.00	118,800.00	118,800.00
212 FISHER AVE	3 -30-11 .05- -004		.01-		Total	200,200.00	200,200.00	200,200.00	200,200.00
JUSTE, JEAN P & VETESE CAZEA	97550	97550		RP	LAND	26,600.00	26,600.00	26,600.00	26,600.00
					IMPV	173,600.00	173,600.00	173,600.00	173,600.00
300 FISHER AVE	3 -30-11 .05- -083		.00-		Total	127,400.00	127,400.00	127,400.00	127,400.00
JOSEPH, JEAN C & MARIE B SMI	14060	14060		RP	LAND	24,400.00	24,400.00	24,400.00	24,400.00
					IMPV	103,000.00	103,000.00	103,000.00	103,000.00
302 FISHER AVE	3 -30-11 .05- -093		.01-		Total	99,500.00	99,500.00	99,500.00	99,500.00
TINGLE, JOHN E & VICTORIA D	14170	14170		RP	LAND	24,400.00	24,400.00	24,400.00	24,400.00
					IMPV	75,100.00	75,100.00	75,100.00	75,100.00
304 FISHER AVE	3 -30-11 .05- -092		.01-		Total	30,000.00	30,000.00	30,000.00	30,000.00
SHARP, RONALD H-TTEE U/RTA	142260	142260		RP	LAND	30,000.00	30,000.00	30,000.00	30,000.00
305 FISHER AVE	3 -30-11 .05- -075		.03-		Total	125,100.00	125,100.00	125,100.00	125,100.00
DAVIS, VICTORIA	13970	13970		RP	LAND	30,200.00	30,200.00	30,200.00	30,200.00
					IMPV	94,900.00	94,900.00	94,900.00	94,900.00
308 FISHER AVE	3 -30-11 .05- -090		.01-		Total	141,700.00	141,700.00	141,700.00	141,700.00
JEAN, ROUZELYNE THERMIDOR	14150	14150		RP	LAND	30,000.00	30,000.00	30,000.00	30,000.00
					IMPV	111,700.00	111,700.00	111,700.00	111,700.00
310 FISHER AVE	3 -30-11 .05- -084		.00-		Total	153,700.00	122,700.00	122,700.00	120,500.00
POWELL, CAROL ANN & JAYNE N	14070	14070		RP					

Property Address / Owner Name	PIN / Tax A/C ID	Location ID	Acres	Roll	Valuation Code	Present Tax Roll Current	Present Tax Roll Original	Prior Tax Roll Current	Prior Tax Roll Original
310 FISHER AVE	3 -30-11 .05- -084		.00-		Total	153,700.00	122,700.00	122,700.00	120,500.00
POWELL, CAROL ANN & JAYNE N	14070	14070		RP	LAND	28,100.00	28,100.00	28,100.00	28,100.00
					IMPV	125,600.00	94,600.00	94,600.00	92,400.00
312 FISHER AVE	3 -30-11 .05- -088		.01-		Total	119,700.00	119,700.00	119,700.00	119,700.00
HASTINGS, GRANVILLE E JR & B	14120	14120		RP	LAND	27,600.00	27,600.00	27,600.00	27,600.00
					IMPV	92,100.00	92,100.00	92,100.00	92,100.00
313 FISHER AVE	3 -30-11 .05- -076		.01-		Total	102,300.00	102,300.00	102,300.00	92,900.00
SCALA, DAMIAN LUCAS	13990	13990		RP	LAND	23,700.00	23,700.00	23,700.00	23,700.00
					IMPV	78,600.00	78,600.00	78,600.00	69,200.00
314 FISHER AVE	3 -30-11 .05- -085		.00-		Total	87,300.00	87,300.00	87,300.00	87,300.00
WALLS, ROBERT O & PATRICIA W	14080	14080		RP	LAND	24,900.00	24,900.00	24,900.00	24,900.00
					IMPV	62,400.00	62,400.00	62,400.00	62,400.00
315 FISHER AVE	3 -30-11 .05- -082		.00-		Total	130,000.00	130,000.00	130,000.00	130,000.00
EVANS, RONALD T JR & REBECCA	14050	14050		RP	LAND	30,200.00	30,200.00	30,200.00	30,200.00
					IMPV	99,800.00	99,800.00	99,800.00	99,800.00
317 FISHER AVE	3 -30-11 .05- -081		.00-		Total	140,500.00	140,500.00	140,500.00	140,500.00
BRITTINGHAM, MICHAEL A & CAR	14040	14040		RP	LAND	28,900.00	28,900.00	28,900.00	28,900.00
					IMPV	111,600.00	111,600.00	111,600.00	111,600.00
319 FISHER AVE	3 -30-11 .05- -080		.00-		Total	123,100.00	123,100.00	123,100.00	123,100.00
REEVES, DEBORAH G	14030	14030		RP	LAND	28,700.00	28,700.00	28,700.00	28,700.00
					IMPV	94,400.00	94,400.00	94,400.00	94,400.00
408 FISHER AVE	3 -30-11 .05- -136		.00-		Total	91,000.00	91,000.00	91,000.00	91,000.00
ALSPACH, PATRICIA	14670	14670		RP	LAND	24,400.00	24,400.00	24,400.00	24,400.00
					IMPV	66,600.00	66,600.00	66,600.00	66,600.00
409 FISHER AVE	3 -30-11 .05- -148		.01-		Total	109,000.00	109,000.00	109,000.00	109,000.00
BOYLE, BRIAN A	14800	14800		RP	LAND	26,500.00	26,500.00	26,500.00	26,500.00
					IMPV	82,500.00	82,500.00	82,500.00	82,500.00
410 FISHER AVE	3 -30-11 .05- -146		.00-		Total	89,800.00	89,800.00	89,800.00	89,800.00
DANTONIO JR, THOMAS ANTHONY	14780	14780		RP	LAND	24,400.00	24,400.00	24,400.00	24,400.00
					IMPV	65,400.00	65,400.00	65,400.00	65,400.00
411 FISHER AVE	3 -30-11 .05- -157		.00-		Total	112,500.00	112,500.00	112,500.00	112,500.00
MARTIN, JAMES L & LORI A	14890	14890		RP	LAND	23,300.00	23,300.00	23,300.00	23,300.00
					IMPV	89,200.00	89,200.00	89,200.00	89,200.00
414 FISHER AVE	3 -30-11 .05- -145		.00-		Total	111,600.00	111,600.00	111,600.00	111,600.00
VICAN, RICHARD A & DENISE K	14770	14770		RP	LAND	30,800.00	30,800.00	30,800.00	30,800.00
					IMPV	80,800.00	80,800.00	80,800.00	80,800.00
415 FISHER AVE	3 -30-11 .05- -149		.00-		Total	184,900.00	184,900.00	184,900.00	184,900.00
WYATT, JOHN F SR & FRANCES	14810	14810		RP	LAND	33,600.00	33,600.00	33,600.00	33,600.00
					IMPV	151,300.00	151,300.00	151,300.00	151,300.00
417 FISHER AVE	3 -30-11 .05- -150		.00-		Total	84,500.00	84,500.00	84,500.00	84,500.00
MELL, A TAMMY	14820	14820		RP					

Property Address / Owner Name	PIN / Tax A/C ID	Location ID	Acres	Roll	Valuation Code	Present Tax Roll Current	Present Tax Roll Original	Prior Tax Roll Current	Prior Tax Roll Original
417 FISHER AVE	3 -30-11 .05- -150		.00-		Total	84,500.00	84,500.00	84,500.00	84,500.00
MELL, A TAMMY	14820	14820		RP	LAND	23,300.00	23,300.00	23,300.00	23,300.00
					IMPV	61,200.00	61,200.00	61,200.00	61,200.00
418 FISHER AVE	3 -30-11 .05- -144		.00-		Total	114,900.00	114,900.00	114,900.00	107,900.00
GRAHAM, RYAN A	14760	14760		RP	LAND	28,400.00	28,400.00	28,400.00	28,400.00
					IMPV	86,500.00	86,500.00	86,500.00	79,500.00
419 FISHER AVE	3 -30-11 .05- -151		.00-		Total	85,300.00	85,300.00	85,300.00	85,300.00
THE PHENIX SEQUENCE LLC	14830	14830		RP	LAND	23,300.00	23,300.00	23,300.00	23,300.00
					IMPV	62,000.00	62,000.00	62,000.00	62,000.00
420 FISHER AVE	3 -30-11 .05- -143		.00-		Total	128,500.00	128,500.00	128,500.00	128,500.00
THOMAS, NERKY	14750	14750		RP	LAND	29,100.00	29,100.00	29,100.00	29,100.00
					IMPV	99,400.00	99,400.00	99,400.00	99,400.00
18601 FLOWER GARDEN DR	1 -30-6 .00- -391		.00-		Total	198,100.00	198,100.00	198,100.00	7,000.00
HROMNAK, CAROL A	103640	103640		RP	LAND	45,400.00	45,400.00	45,400.00	3,500.00
					IMPV	152,700.00	152,700.00	152,700.00	3,500.00
18603 FLOWER GARDEN DR	1 -30-6 .00- -728		.00-		Total	3,400.00	3,400.00	3,400.00	3,400.00
MILFORD PONDS LLC	150750	150750		RP	LAND	3,400.00	3,400.00	3,400.00	3,400.00
18604 FLOWER GARDEN DR	1 -30-6 .00- -388		.00-		Total	4,100.00	4,100.00	4,100.00	4,100.00
MILFORD PONDS LLC	103630	103630		RP	LAND	4,100.00	4,100.00	4,100.00	4,100.00
18605 FLOWER GARDEN DR	1 -30-6 .00- -727		.00-		Total	3,900.00	3,900.00	3,900.00	3,900.00
MILFORD PONDS LLC	150740	150740		RP	LAND	3,900.00	3,900.00	3,900.00	3,900.00
18606 FLOWER GARDEN DR	1 -30-6 .00- -387		.00-		Total	3,500.00	3,500.00	3,500.00	3,500.00
MILFORD PONDS LLC	103620	103620		RP	LAND	3,500.00	3,500.00	3,500.00	3,500.00
18624 FLOWER GARDEN DR	1 -30-6 .00- -1495		.00-		Total	2,900.00	121,800.00		
MP3 VENTURES LLC	174770	174770		RP	LAND	2,900.00	121,800.00		
18626 FLOWER GARDEN DR	1 -30-6 .00- -1494		.00-		Total	3,000.00	121,800.00		
MP3 VENTURES LLC	174760	174760		RP	LAND	3,000.00	121,800.00		
18627 FLOWER GARDEN DR	1 -30-6 .00- -1496		.00-		Total	3,000.00	121,800.00		
MP3 VENTURES LLC	174780	174780		RP	LAND	3,000.00	121,800.00		
18630 FLOWER GARDEN DR	1 -30-6 .00- -1493		.00-		Total	3,000.00	121,800.00		
MP3 VENTURES LLC	174750	174750		RP	LAND	3,000.00	121,800.00		
18631 FLOWER GARDEN DR	1 -30-6 .00- -1497		.00-		Total	2,800.00	121,800.00		
MP3 VENTURES LLC	174790	174790		RP	LAND	2,800.00	121,800.00		
18634 FLOWER GARDEN DR	1 -30-6 .00- -1492		.00-		Total	2,800.00	121,800.00		
MP3 VENTURES LLC	174740	174740		RP	LAND	2,800.00	121,800.00		
18636 FLOWER GARDEN DR	1 -30-6 .00- -1491		.00-		Total	2,600.00	121,800.00		
MP3 VENTURES LLC	174730	174730		RP	LAND	2,600.00	121,800.00		

Property Address / Owner Name	PIN / Tax A/C ID	Location ID	Acres	Roll	Valuation Code	Present Tax Roll Current	Present Tax Roll Original	Prior Tax Roll Current	Prior Tax Roll Original
18637 FLOWER GARDEN DR	1 -30-6 .00- -1498 .00-				Total	2,700.00	121,800.00		
MP3 VENTURES LLC	174800	174800		RP	LAND	2,700.00	121,800.00		
18640 FLOWER GARDEN DR	1 -30-6 .00- -1490 .00-				Total	2,500.00	121,800.00		
MP3 VENTURES LLC	174720	174720		RP	LAND	2,500.00	121,800.00		
18641 FLOWER GARDEN DR	1 -30-6 .00- -1499 .00-				Total	2,800.00	121,800.00		
MP3 VENTURES LLC	174810	174810		RP	LAND	2,800.00	121,800.00		
18644 FLOWER GARDEN DR	1 -30-6 .00- -1489 .00-				Total	2,500.00	121,800.00		
MP3 VENTURES LLC	174710	174710		RP	LAND	2,500.00	121,800.00		
18645 FLOWER GARDEN DR	1 -30-6 .00- -1500 .00-				Total	3,200.00	121,800.00		
MP3 VENTURES LLC	174820	174820		RP	LAND	3,200.00	121,800.00		
18648 FLOWER GARDEN DR	1 -30-6 .00- -1488 .00-				Total	2,500.00	121,800.00		
MP3 VENTURES LLC	174700	174700		RP	LAND	2,500.00	121,800.00		
18649 FLOWER GARDEN DR	1 -30-6 .00- -1501 .00-				Total	3,300.00	121,800.00		
MP3 VENTURES LLC	174830	174830		RP	LAND	3,300.00	121,800.00		
18652 FLOWER GARDEN DR	1 -30-6 .00- -1487 .00-				Total	3,300.00	121,800.00		
MP3 VENTURES LLC	174690	174690		RP	LAND	3,300.00	121,800.00		
18670 FLOWER GARDEN DR	1 -30-6 .00- -1484 .00-				Total	3,300.00	121,800.00		
MP3 VENTURES LLC	174660	174660		RP	LAND	3,300.00	121,800.00		
18675 FLOWER GARDEN DR	1 -30-6 .00- -1507 .00-				Total	2,700.00	121,800.00		
MP3 VENTURES LLC	174890	174890		RP	LAND	2,700.00	121,800.00		
18676 FLOWER GARDEN DR	1 -30-6 .00- -1483 .00-				Total	3,600.00	121,800.00		
MP3 VENTURES LLC	174650	174650		RP	LAND	3,600.00	121,800.00		
18678 FLOWER GARDEN DR	1 -30-6 .00- -1482 .00-				Total	3,600.00	121,800.00		
MP3 VENTURES LLC	174640	174640		RP	LAND	3,600.00	121,800.00		
18679 FLOWER GARDEN DR	1 -30-6 .00- -1508 .00-				Total	2,300.00	121,800.00		
MP3 VENTURES LLC	174900	174900		RP	LAND	2,300.00	121,800.00		
18680 FLOWER GARDEN DR	1 -30-6 .00- -1481 .00-				Total	4,000.00	121,800.00		
MP3 VENTURES LLC	174630	174630		RP	LAND	4,000.00	121,800.00		
18681 FLOWER GARDEN DR	1 -30-6 .00- -1509 .00-				Total	2,100.00	121,800.00		
MP3 VENTURES LLC	174910	174910		RP	LAND	2,100.00	121,800.00		
18684 FLOWER GARDEN DR	1 -30-6 .00- -1480 .00-				Total	2,100.00	121,800.00		
MP3 VENTURES LLC	174620	174620		RP	LAND	2,100.00	121,800.00		
18685 FLOWER GARDEN DR	1 -30-6 .00- -1510 .00-				Total	2,100.00	121,800.00		
MP3 VENTURES LLC	174920	174920		RP	LAND	2,100.00	121,800.00		
18686 FLOWER GARDEN DR	1 -30-6 .00- -1479 .00-				Total	2,100.00	121,800.00		
MP3 VENTURES LLC	174610	174610		RP					

Property Address / Owner Name	PIN / Tax A/C ID	Location ID	Acres	Roll	Valuation Code	Present Tax Roll Current	Present Tax Roll Original	Prior Tax Roll Current	Prior Tax Roll Original
18686 FLOWER GARDEN DR	1 -30-6 .00- -1479 .00-				Total	2,100.00	121,800.00		
MP3 VENTURES LLC	174610	174610		RP	LAND	2,100.00	121,800.00		
18687 FLOWER GARDEN DR	1 -30-6 .00- -1511 .00-				Total	2,100.00	121,800.00		
MP3 VENTURES LLC	174930	174930		RP	LAND	2,100.00	121,800.00		
18508 FLYING GEESE DR	1 -30-6 .00- -464 .00-				Total	200,700.00	200,700.00	200,700.00	195,200.00
ANDRADE, ROBERT & DIANE	104050	104050		RP	LAND	45,800.00	45,800.00	45,800.00	45,800.00
					IMPV	154,900.00	154,900.00	154,900.00	149,400.00
18509 FLYING GEESE DR	1 -30-6 .00- -378 .00-				Total	195,200.00	195,200.00	195,200.00	190,400.00
BURNETTE, ROGER PRESTON & MA	101600	101600		RP	LAND	45,800.00	45,800.00	45,800.00	45,800.00
					IMPV	149,400.00	149,400.00	149,400.00	144,600.00
18510 FLYING GEESE DR	1 -30-6 .00- -465 .00-				Total	198,900.00	198,900.00	198,900.00	198,900.00
SIMPSON, RICHARD A & LINDA E	104060	104060		RP	LAND	44,000.00	44,000.00	44,000.00	44,000.00
					IMPV	154,900.00	154,900.00	154,900.00	154,900.00
18511 FLYING GEESE DR	1 -30-6 .00- -379 .00-				Total	195,200.00	195,200.00	195,200.00	195,200.00
ENGLAND IV, JOHN G & DONNA M	101610	101610		RP	LAND	45,800.00	45,800.00	45,800.00	45,800.00
					IMPV	149,400.00	149,400.00	149,400.00	149,400.00
18512 FLYING GEESE DR	1 -30-6 .00- -466 .00-				Total	191,400.00	191,400.00	191,400.00	191,400.00
PARTE, KENNETH & BARBARA	104070	104070		RP	LAND	44,000.00	44,000.00	44,000.00	44,000.00
					IMPV	147,400.00	147,400.00	147,400.00	147,400.00
18514 FLYING GEESE DR	1 -30-6 .00- -467 .00-				Total	174,700.00	174,700.00	174,700.00	174,700.00
PALMER, DANIEL & DANA	104080	104080		RP	LAND	44,400.00	44,400.00	44,400.00	44,400.00
					IMPV	130,300.00	130,300.00	130,300.00	130,300.00
18515 FLYING GEESE DR	1 -30-6 .00- -380 .00-				Total	179,700.00	179,700.00	179,700.00	179,700.00
FRETZ, BARBARA C	101620	101620		RP	LAND	44,800.00	44,800.00	44,800.00	44,800.00
					IMPV	134,900.00	134,900.00	134,900.00	134,900.00
18516 FLYING GEESE DR	1 -30-6 .00- -468 .00-				Total	179,800.00	179,800.00	179,800.00	179,800.00
FORMATO JR, AGOSTINO & DONNA	104090	104090		RP	LAND	44,400.00	44,400.00	44,400.00	44,400.00
					IMPV	135,400.00	135,400.00	135,400.00	135,400.00
18517 FLYING GEESE DR	1 -30-6 .00- -381 .00-				Total	194,600.00	194,600.00	194,600.00	194,600.00
SCHWARTZ, JOSEPH JOHN & JANE	103600	103600		RP	LAND	45,200.00	45,200.00	45,200.00	45,200.00
					IMPV	149,400.00	149,400.00	149,400.00	149,400.00
18518 FLYING GEESE DR	1 -30-6 .00- -469 .00-				Total	220,300.00	220,300.00	220,300.00	220,300.00
AVENOSO, MARIO & MARY	104100	104100		RP	LAND	44,400.00	44,400.00	44,400.00	44,400.00
					IMPV	175,900.00	175,900.00	175,900.00	175,900.00
18520 FLYING GEESE DR	1 -30-6 .00- -470 .00-				Total	216,300.00	216,300.00	216,300.00	213,400.00
SCULLION, JUDITH & JOHN	104110	104110		RP	LAND	44,600.00	44,600.00	44,600.00	44,600.00
					IMPV	171,700.00	171,700.00	171,700.00	168,800.00
18521 FLYING GEESE DR	1 -30-6 .00- -382 .00-				Total	180,300.00	180,300.00	180,300.00	180,300.00
MEREDITH, THOMAS PETER & MAR	101630	101630		RP	LAND	45,400.00	45,400.00	45,400.00	45,400.00

Property Address / Owner Name	PIN / Tax A/C ID	Location ID	Acres	Roll	Valuation Code	Present Tax Roll Current	Present Tax Roll Original	Prior Tax Roll Current	Prior Tax Roll Original
18521 FLYING GEESE DR	1 -30-6 .00- -382 .00-				Total	180,300.00	180,300.00	180,300.00	180,300.00
MEREDITH, THOMAS PETER & MAR	101630	101630		RP	IMPV	134,900.00	134,900.00	134,900.00	134,900.00
18529 FLYING GEESE DR	1 -30-6 .00- -449 .00-				Total	201,300.00	6,400.00	3,200.00	3,200.00
KHAN, SHABEER & SHAKILA	103900	103900		RP	LAND	45,000.00	3,200.00	3,200.00	3,200.00
					IMPV	156,300.00	3,200.00		
18530 FLYING GEESE DR	1 -30-6 .00- -521 .00-				Total	1,700.00	1,700.00	1,700.00	1,700.00
MILFORD PONDS LLC	104620	104620		RP	LAND	1,700.00	1,700.00	1,700.00	1,700.00
18531 FLYING GEESE DR	1 -30-6 .00- -450 .00-				Total	178,700.00	4,400.00	2,200.00	2,200.00
KHAN, SHABEER & SHAKILA	103910	103910		RP	LAND	43,600.00	2,200.00	2,200.00	2,200.00
					IMPV	135,100.00	2,200.00		
18532 FLYING GEESE DR	1 -30-6 .00- -522 .00-				Total	2,400.00	2,400.00	2,400.00	2,400.00
MILFORD PONDS LLC	104630	104630		RP	LAND	2,400.00	2,400.00	2,400.00	2,400.00
18533 FLYING GEESE DR	1 -30-6 .00- -451 .00-				Total	2,200.00	2,200.00	2,200.00	2,200.00
MILFORD PONDS LLC	103920	103920		RP	LAND	2,200.00	2,200.00	2,200.00	2,200.00
18534 FLYING GEESE DR	1 -30-6 .00- -523 .00-				Total	2,200.00	2,200.00	2,200.00	2,200.00
MILFORD PONDS LLC	104640	104640		RP	LAND	2,200.00	2,200.00	2,200.00	2,200.00
18535 FLYING GEESE DR	1 -30-6 .00- -452 .00-				Total	2,200.00	2,200.00	2,200.00	2,200.00
MILFORD PONDS LLC	103930	103930		RP	LAND	2,200.00	2,200.00	2,200.00	2,200.00
18536 FLYING GEESE DR	1 -30-6 .00- -524 .00-				Total	2,100.00	2,100.00	2,100.00	2,100.00
MILFORD PONDS LLC	104650	104650		RP	LAND	2,100.00	2,100.00	2,100.00	2,100.00
18537 FLYING GEESE DR	1 -30-6 .00- -453 .00-				Total	4,200.00	4,200.00	4,200.00	4,200.00
NVR INC	103940	103940		RP	LAND	4,200.00	4,200.00	4,200.00	4,200.00
18538 FLYING GEESE DR	1 -30-6 .00- -525 .00-				Total	2,100.00	2,100.00	2,100.00	2,100.00
NVR INC	104660	104660		RP	LAND	2,100.00	2,100.00	2,100.00	2,100.00
18539 FLYING GEESE DR	1 -30-6 .00- -733 .00-				Total	200,700.00	5,600.00	2,800.00	2,800.00
FRAILER, WILLIAM JOHN & PATR	150800	150800		RP	LAND	44,400.00	2,800.00	2,800.00	2,800.00
					IMPV	156,300.00	2,800.00		
18541 FLYING GEESE DR	1 -30-6 .00- -734 .00-				Total	200,700.00	5,600.00	2,800.00	2,800.00
STENZEL, TAMARA FRANEINE	150810	150810		RP	LAND	44,400.00	2,800.00	2,800.00	2,800.00
					IMPV	156,300.00	2,800.00		
18542 FLYING GEESE DR	1 -30-6 .00- -248 .00-				Total	3,500.00	3,500.00	3,500.00	3,500.00
MILFORD PONDS LLC	100460	100460		RP	LAND	3,500.00	3,500.00	3,500.00	3,500.00
18543 FLYING GEESE DR	1 -30-6 .00- -735 .00-				Total	2,800.00	2,800.00	2,800.00	2,800.00
NVR INC	150820	150820		RP	LAND	2,800.00	2,800.00	2,800.00	2,800.00
18544 FLYING GEESE DR	1 -30-6 .00- -247 .00-				Total	3,500.00	3,500.00	3,500.00	3,500.00
MILFORD PONDS LLC	100450	100450		RP	LAND	3,500.00	3,500.00	3,500.00	3,500.00
18545 FLYING GEESE DR	1 -30-6 .00- -736 .00-				Total	2,200.00	2,200.00	2,200.00	2,200.00
NVR INC	150830	150830		RP					

Property Address / Owner Name	PIN / Tax A/C ID	Location ID	Acres	Roll	Valuation Code	Present Tax Roll Current	Present Tax Roll Original	Prior Tax Roll Current	Prior Tax Roll Original
18545 FLYING GEESE DR	1 -30-6 .00- -736 .00-				Total	2,200.00	2,200.00	2,200.00	2,200.00
NVR INC	150830	150830		RP	LAND	2,200.00	2,200.00	2,200.00	2,200.00
18546 FLYING GEESE DR	1 -30-3 .00- -264 .00-				Total	279,600.00	452,100.00	452,100.00	452,100.00
VENTURES LLC	79640	79640		RP	LAND	279,600.00	452,100.00	452,100.00	452,100.00
18546 FLYING GEESE DR	1 -30-6 .00- -246 .00-				Total	3,400.00	3,400.00	3,400.00	3,400.00
MILFORD PONDS LLC	100440	100440		RP	LAND	3,400.00	3,400.00	3,400.00	3,400.00
18547 FLYING GEESE DR	1 -30-6 .00- -737 .00-				Total	2,200.00	2,200.00	2,200.00	2,200.00
NVR INC	150840	150840		RP	LAND	2,200.00	2,200.00	2,200.00	2,200.00
18548 FLYING GEESE DR	1 -30-6 .00- -245 .00-				Total	2,800.00	2,800.00	2,800.00	2,800.00
MILFORD PONDS LLC	100430	100430		RP	LAND	2,800.00	2,800.00	2,800.00	2,800.00
18549 FLYING GEESE DR	1 -30-6 .00- -738 .00-				Total	2,200.00	2,200.00	2,200.00	2,200.00
NVR INC	150850	150850		RP	LAND	2,200.00	2,200.00	2,200.00	2,200.00
18550 FLYING GEESE DR	1 -30-6 .00- -244 .00-				Total	2,800.00	2,800.00	2,800.00	2,800.00
MILFORD PONDS LLC	100420	100420		RP	LAND	2,800.00	2,800.00	2,800.00	2,800.00
18551 FLYING GEESE DR	1 -30-6 .00- -739 .00-				Total	2,800.00	2,800.00	2,800.00	2,800.00
MILFORD PONDS LLC	150860	150860		RP	LAND	2,800.00	2,800.00	2,800.00	2,800.00
18552 FLYING GEESE DR	1 -30-6 .00- -709 .00-				Total	2,200.00	2,200.00	2,200.00	2,200.00
MILFORD PONDS LLC	150560	150560		RP	LAND	2,200.00	2,200.00	2,200.00	2,200.00
18554 FLYING GEESE DR	1 -30-6 .00- -708 .00-				Total	2,400.00	2,400.00	2,400.00	2,400.00
NVR INC	150550	150550		RP	LAND	2,400.00	2,400.00	2,400.00	2,400.00
18556 FLYING GEESE DR	1 -30-6 .00- -707 .00-				Total	2,400.00	2,400.00	2,400.00	2,400.00
MILFORD PONDS LLC	150540	150540		RP	LAND	2,400.00	2,400.00	2,400.00	2,400.00
18570 FLYING GEESE DR	1 -30-6 .00- -706 .00-				Total	2,700.00	2,700.00	2,700.00	2,700.00
MILFORD PONDS LLC	150530	150530		RP	LAND	2,700.00	2,700.00	2,700.00	2,700.00
18571 FLYING GEESE DR	1 -30-6 .00- -692 .00-				Total	2,800.00	2,800.00	2,800.00	2,800.00
MILFORD PONDS LLC	150390	150390		RP	LAND	2,800.00	2,800.00	2,800.00	2,800.00
18575 FLYING GEESE DR	1 -30-6 .00- -693 .00-				Total	3,100.00	3,100.00	3,100.00	3,100.00
MILFORD PONDS LLC	150400	150400		RP	LAND	3,100.00	3,100.00	3,100.00	3,100.00
18576 FLYING GEESE DR	1 -30-6 .00- -705 .00-				Total	2,700.00	2,700.00	2,700.00	2,700.00
MILFORD PONDS LLC	150520	150520		RP	LAND	2,700.00	2,700.00	2,700.00	2,700.00
18577 FLYING GEESE DR	1 -30-6 .00- -694 .00-				Total	3,600.00	3,600.00	3,600.00	3,600.00
MILFORD PONDS LLC	150410	150410		RP	LAND	3,600.00	3,600.00	3,600.00	3,600.00
18579 FLYING GEESE DR	1 -30-6 .00- -695 .00-				Total	2,700.00	2,700.00	2,700.00	2,700.00
MILFORD PONDS LLC	150420	150420		RP	LAND	2,700.00	2,700.00	2,700.00	2,700.00
18580 FLYING GEESE DR	1 -30-6 .00- -704 .00-				Total	2,700.00	2,700.00	2,700.00	2,700.00
MILFORD PONDS LLC	150510	150510		RP					

Property Address / Owner Name	PIN / Tax A/C ID	Location ID	Acres	Roll	Valuation Code	Present Tax Roll Current	Present Tax Roll Original	Prior Tax Roll Current	Prior Tax Roll Original
18580 FLYING GEESE DR	1 -30-6 .00- -704 .00-				Total	2,700.00	2,700.00	2,700.00	2,700.00
MILFORD PONDS LLC	150510	150510		RP	LAND	2,700.00	2,700.00	2,700.00	2,700.00
18583 FLYING GEESE DR	1 -30-6 .00- -696 .00-				Total	4,200.00	4,200.00	4,200.00	4,200.00
NVR INC	150430	150430		RP	LAND	4,200.00	4,200.00	4,200.00	4,200.00
18585 FLYING GEESE DR	1 -30-6 .00- -697 .00-				Total	4,200.00	4,200.00	4,200.00	4,200.00
MILFORD PONDS LLC	150440	150440		RP	LAND	4,200.00	4,200.00	4,200.00	4,200.00
18586 FLYING GEESE DR	1 -30-6 .00- -703 .00-				Total	2,700.00	2,700.00	2,700.00	2,700.00
MILFORD PONDS LLC	150500	150500		RP	LAND	2,700.00	2,700.00	2,700.00	2,700.00
18589 FLYING GEESE DR	1 -30-6 .00- -698 .00-				Total	3,500.00	3,500.00	3,500.00	3,500.00
MILFORD PONDS LLC	150450	150450		RP	LAND	3,500.00	3,500.00	3,500.00	3,500.00
18590 FLYING GEESE DR	1 -30-6 .00- -702 .00-				Total	2,700.00	2,700.00	2,700.00	2,700.00
MILFORD PONDS LLC	150490	150490		RP	LAND	2,700.00	2,700.00	2,700.00	2,700.00
18591 FLYING GEESE DR	1 -30-6 .00- -699 .00-				Total	3,100.00	3,100.00	3,100.00	3,100.00
MILFORD PONDS LLC	150460	150460		RP	LAND	3,100.00	3,100.00	3,100.00	3,100.00
205 FOSTER ST	1 -30-3 .08- -108 .00-				Total	89,500.00	89,500.00	89,500.00	89,500.00
KINGS HIGHWAY REALTY LLC	4820	4820		RP	LAND	47,000.00	47,000.00	47,000.00	47,000.00
					IMPV	42,500.00	42,500.00	42,500.00	42,500.00
7 NE FOURTH ST	MD-16-183.06-04-08 .00-000				Total	73,300.00	73,300.00	73,300.00	73,300.00
KIRBY, ROBIN IRENE	30310	30310		RP	LAND	21,900.00	21,900.00	21,900.00	21,900.00
					IMPV	51,400.00	51,400.00	51,400.00	51,400.00
8 NE FOURTH ST	MD-16-183.10-03-14 .00-000				Total	154,500.00	154,500.00	154,500.00	154,500.00
DAVIS, JOANN - TRUSTEE	34650	34650		RP	LAND	22,600.00	22,600.00	22,600.00	22,600.00
					IMPV	131,900.00	131,900.00	131,900.00	131,900.00
9 NE FOURTH ST	MD-16-183.06-04-09 .00-000				Total	92,000.00	92,000.00	92,000.00	92,000.00
RICHARDSON, DOLORES	30320	30320		RP	LAND	28,000.00	28,000.00	28,000.00	28,000.00
					IMPV	64,000.00	64,000.00	64,000.00	64,000.00
10 NE FOURTH ST	MD-16-183.10-03-14 .01-000				Total	149,900.00	149,900.00	149,900.00	149,900.00
THEUNIASEN, SHIDEH Z	96890	96890		RP	LAND	19,500.00	19,500.00	19,500.00	19,500.00
					IMPV	130,400.00	130,400.00	130,400.00	130,400.00
11 NE FOURTH ST	MD-16-183.06-04-10 .00-000				Total	165,300.00	165,300.00	165,300.00	165,300.00
MULLARKEY, SEAN P	30330	30330		RP	LAND	30,100.00	30,100.00	30,100.00	30,100.00
					IMPV	135,200.00	135,200.00	135,200.00	135,200.00
100 NE FOURTH ST	MD-16-183.10-03-15 .00-000				Total	57,000.00	57,000.00	57,000.00	57,000.00
THE SAYER BLOCK LLC	34660	34660		RP	LAND	21,800.00	21,800.00	21,800.00	21,800.00
					IMPV	35,200.00	35,200.00	35,200.00	35,200.00
102 NE FOURTH ST	MD-16-183.10-03-16 .00-000				Total	96,400.00	79,200.00	79,200.00	79,200.00
HART, WILLIAM P	34670	34670		RP	LAND	21,600.00	21,600.00	21,600.00	21,600.00
					IMPV	74,800.00	57,600.00	57,600.00	57,600.00

Property Address / Owner Name	PIN / Tax A/C ID	Location ID	Acres	Roll	Valuation Code	Present Tax Roll Current	Present Tax Roll Original	Prior Tax Roll Current	Prior Tax Roll Original
103 NE FOURTH ST	MD-16-183.06-04-21		.00-000		Total	98,400.00	98,400.00	98,400.00	98,400.00
YI, YONG R	30450	30450		RP	LAND	30,000.00	30,000.00	30,000.00	30,000.00
					IMPV	68,400.00	68,400.00	68,400.00	68,400.00
105 NE FOURTH ST	MD-16-183.06-04-22		.00-000		Total	92,000.00	92,000.00	92,000.00	92,000.00
MUNOZ, RICARDO	30460	30460		RP	LAND	30,100.00	30,100.00	30,100.00	30,100.00
					IMPV	61,900.00	61,900.00	61,900.00	61,900.00
106 NE FOURTH ST	MD-16-183.10-03-17		.00-000		Total	82,400.00	82,400.00	82,400.00	82,400.00
JEAN, WILNER & JOSETTE	34680	34680		RP	LAND	21,400.00	21,400.00	21,400.00	21,400.00
					IMPV	61,000.00	61,000.00	61,000.00	61,000.00
107 NE FOURTH ST	MD-16-183.06-04-23		.00-000		Total	150,000.00	150,000.00	150,000.00	150,000.00
MUNOZ, RICARDO	30470	30470		RP	LAND	30,100.00	30,100.00	30,100.00	30,100.00
					IMPV	119,900.00	119,900.00	119,900.00	119,900.00
112 NE FOURTH ST	MD-16-183.10-03-18		.00-000		Total	62,600.00	62,600.00	62,600.00	62,600.00
SINCLAIR, RADCLIFF	34690	34690		RP	LAND	21,300.00	21,300.00	21,300.00	21,300.00
					IMPV	41,300.00	41,300.00	41,300.00	41,300.00
200 NE FOURTH ST	MD-16-183.10-04-01		.00-000		Total	70,800.00	70,800.00	70,800.00	70,800.00
GRIFFY, MARCELLUS D	35330	35330		RP	LAND	21,100.00	21,100.00	21,100.00	21,100.00
					IMPV	49,700.00	49,700.00	49,700.00	49,700.00
201 NE FOURTH ST	MD-16-183.06-04-33		.00-000		Total	102,600.00	102,600.00	102,600.00	102,600.00
SHARPE, DEREK K & RUSSELL R	30570	30570		RP	LAND	30,100.00	30,100.00	30,100.00	30,100.00
					IMPV	72,500.00	72,500.00	72,500.00	72,500.00
202 NE FOURTH ST	MD-16-183.10-04-02		.00-000		Total	135,700.00	135,700.00	135,700.00	135,700.00
LOFLAND, DIAMOND T	35340	35340		RP	LAND	16,800.00	16,800.00	16,800.00	16,800.00
					IMPV	118,900.00	118,900.00	118,900.00	118,900.00
203 NE FOURTH ST	MD-16-183.06-04-34		.00-000		Total	97,100.00	97,100.00	97,100.00	97,100.00
ROCKAWAY LIKENESS LLC	30580	30580		RP	LAND	30,100.00	30,100.00	30,100.00	30,100.00
					IMPV	67,000.00	67,000.00	67,000.00	67,000.00
204 NE FOURTH ST	MD-16-183.10-04-03		.00-000		Total	133,000.00	133,000.00	133,000.00	34,000.00
MONDELUS, EMMANIA & LUCILIA	35350	35350		RP	LAND	17,000.00	17,000.00	17,000.00	17,000.00
					IMPV	116,000.00	116,000.00	116,000.00	17,000.00
205 NE FOURTH ST	MD-16-183.06-04-35		.00-000		Total	157,900.00	157,900.00	157,900.00	157,900.00
LEGER, ESNER & ROSELA LEGER	30590	30590		RP	LAND	29,600.00	29,600.00	29,600.00	29,600.00
					IMPV	128,300.00	128,300.00	128,300.00	128,300.00
206 NE FOURTH ST	MD-16-183.10-04-04		.00-000		Total	72,300.00	72,300.00	72,300.00	72,300.00
HUGHES JR, FREDERICK A & SHI	35360	35360		RP	LAND	21,500.00	21,500.00	21,500.00	21,500.00
					IMPV	50,800.00	50,800.00	50,800.00	50,800.00
207 NE FOURTH ST	MD-16-183.06-04-36		.00-000		Total	69,200.00	69,200.00	69,200.00	69,200.00
JENSEN, VALERIE	30600	30600		RP	LAND	24,500.00	24,500.00	24,500.00	24,500.00
					IMPV	44,700.00	44,700.00	44,700.00	44,700.00
208 NE FOURTH ST	MD-16-183.10-04-05		.00-000		Total	70,300.00	70,300.00	70,300.00	70,300.00
BOWERSOX, KENNETH	35370	35370		RP					

Property Address / Owner Name	PIN / Tax A/C ID	Location ID	Acres	Roll	Valuation Code	Present Tax Roll Current	Present Tax Roll Original	Prior Tax Roll Current	Prior Tax Roll Original
208 NE FOURTH ST	MD-16-183.10-04-05		.00-000		Total	70,300.00	70,300.00	70,300.00	70,300.00
BOWERSOX, KENNETH	35370	35370		RP	LAND	22,300.00	22,300.00	22,300.00	22,300.00
					IMPV	48,000.00	48,000.00	48,000.00	48,000.00
209 NE FOURTH ST	MD-16-183.06-04-44		.00-000		Total	88,700.00	88,700.00	88,700.00	88,700.00
JUAREZ, EMILIANO ALVARADO	30700	30700		RP	LAND	30,100.00	30,100.00	30,100.00	30,100.00
					IMPV	58,600.00	58,600.00	58,600.00	58,600.00
210 NE FOURTH ST	MD-16-183.10-04-06		.00-000		Total	71,000.00	71,000.00	71,000.00	71,000.00
SHOCKLEY, DEBORAH A	35380	35380		RP	LAND	18,700.00	18,700.00	18,700.00	18,700.00
					IMPV	52,300.00	52,300.00	52,300.00	52,300.00
211 NE FOURTH ST	MD-16-183.06-04-45		.00-000		Total	110,800.00	110,800.00	110,800.00	90,800.00
DE LA CRUZ, RAFAELA	30710	30710		RP	LAND	30,000.00	30,000.00	30,000.00	30,000.00
					IMPV	80,800.00	80,800.00	80,800.00	60,800.00
212 NE FOURTH ST	MD-16-183.10-04-08		.00-000		Total	57,700.00	57,700.00	57,700.00	57,700.00
ZCORP PROPERTY CONSULTANTS L	35400	35400		RP	LAND	21,500.00	21,500.00	21,500.00	21,500.00
					IMPV	36,200.00	36,200.00	36,200.00	36,200.00
213 NE FOURTH ST	MD-16-183.06-04-46		.00-000		Total	214,900.00	214,900.00	214,900.00	214,900.00
CISNEROS, JOSE L & MARTHA P	30720	30720		RP	LAND	33,100.00	33,100.00	33,100.00	33,100.00
					IMPV	181,800.00	181,800.00	181,800.00	181,800.00
216 NE FOURTH ST	MD-16-183.10-04-09		.00-000		Total	101,900.00	101,900.00	101,900.00	101,900.00
MITCHELL, MICHAEL W & MANDY	35410	35410		RP	LAND	28,300.00	28,300.00	28,300.00	28,300.00
					IMPV	73,600.00	73,600.00	73,600.00	73,600.00
217 NE FOURTH ST	MD-16-183.06-04-47		.00-000		Total	125,700.00	125,700.00	125,700.00	125,700.00
WORTHY, BRADIE SR & IVERY LE	30730	30730		RP	LAND	34,800.00	34,800.00	34,800.00	34,800.00
					IMPV	90,900.00	90,900.00	90,900.00	90,900.00
218 NE FOURTH ST	MD-16-183.10-04-10		.00-000		Total	77,400.00	77,400.00	77,400.00	77,400.00
WHITE, NETTIE MAE	35420	35420		RP	LAND	22,600.00	22,600.00	22,600.00	22,600.00
					IMPV	54,800.00	54,800.00	54,800.00	54,800.00
400 NE FOURTH ST	MD-16-183.10-04-19		.00-000		Total	88,500.00	88,500.00	88,500.00	123,300.00
STARK, JAMES B	35540	35540		RP	LAND	29,700.00	29,700.00	29,700.00	29,700.00
					IMPV	58,800.00	58,800.00	58,800.00	93,600.00
402 NE FOURTH ST	MD-16-183.10-04-21		.00-000		Total	135,700.00	135,700.00	135,700.00	135,700.00
HUDSON, KALEB BRADLEY	35560	35560		RP	LAND	20,700.00	20,700.00	20,700.00	20,700.00
					IMPV	115,000.00	115,000.00	115,000.00	115,000.00
					EXMT	135,700.00	135,700.00	135,700.00	135,700.00
406 NE FOURTH ST	MD-16-183.10-04-22		.01-000		Total	141,300.00	141,300.00	141,300.00	141,300.00
GIBBS, JAMILLYA L	35580	35580		RP	LAND	26,100.00	26,100.00	26,100.00	26,100.00
					IMPV	115,200.00	115,200.00	115,200.00	115,200.00
408 NE FOURTH ST	MD-16-183.10-04-22		.00-000		Total	79,500.00	79,500.00	79,500.00	79,500.00
MCTEER, SILAS & MICHELLE A	35570	35570		RP	LAND	19,800.00	19,800.00	19,800.00	19,800.00
					IMPV	59,700.00	59,700.00	59,700.00	59,700.00

Property Address / Owner Name	PIN / Tax A/C ID	Location ID	Acres	Roll	Valuation Code	Present Tax Roll Current	Present Tax Roll Original	Prior Tax Roll Current	Prior Tax Roll Original
NW FOURTH ST	MD-16-183.06-01-83		.00-000		Total	14,900.00	14,900.00	14,900.00	14,900.00
POWELL, EMORY	28970	28970		RP	LAND	14,900.00	14,900.00	14,900.00	14,900.00
NW FOURTH ST	MD-16-183.10-03-04		.01-000		Total	15,400.00	15,400.00	15,400.00	15,400.00
WAGAMON, JAMES ALLAN & NANCY	34510	34510		RP	LAND	15,400.00	15,400.00	15,400.00	15,400.00
NW FOURTH ST	MD-16-183.10-03-04		.02-000		Total	20,000.00	20,000.00	20,000.00	20,000.00
WAGAMON, JAMES ALLAN & NANCY	98610	98610		RP	LAND	20,000.00	20,000.00	20,000.00	20,000.00
3 NW FOURTH ST A	MD-16-183.06-02-49		.00-000		Total	97,000.00	97,000.00	97,000.00	97,000.00
PANEDA, CARLOS	29630	29630		RP	LAND	23,500.00	23,500.00	23,500.00	23,500.00
					IMPV	73,500.00	73,500.00	73,500.00	73,500.00
5 NW FOURTH ST	MD-16-183.06-02-43		.00-000		Total	136,800.00	136,800.00	136,800.00	142,000.00
MCCLURE, MOLLIE P	29570	29570		RP	LAND	34,200.00	34,200.00	34,200.00	39,400.00
					IMPV	102,600.00	102,600.00	102,600.00	102,600.00
6 NW FOURTH ST	MD-16-183.10-03-04		.05-000		Total	129,700.00	129,700.00	129,700.00	129,700.00
TINGLE, BARBARA E	118700	118700		RP	LAND	21,200.00	21,200.00	21,200.00	21,200.00
					IMPV	108,500.00	108,500.00	108,500.00	108,500.00
7 NW FOURTH ST	MD-16-183.06-02-43		.01-000		Total	37,000.00	37,000.00	37,000.00	102,600.00
SONG, CHANG HUN & SUNG YUN	172700	172700		RP	LAND	37,000.00	37,000.00	37,000.00	102,600.00
8 NW FOURTH ST	MD-16-183.10-03-04		.04-000		Total	129,300.00	129,300.00	129,300.00	129,300.00
WHALEY, MYESHIA F	118210	118210		RP	LAND	20,800.00	20,800.00	20,800.00	20,800.00
					IMPV	108,500.00	108,500.00	108,500.00	108,500.00
10 NW FOURTH ST	MD-16-183.10-03-04		.07-000		Total	129,700.00	129,700.00	129,700.00	129,700.00
SHORT, TYKEMA	123320	123320		RP	LAND	20,400.00	20,400.00	20,400.00	20,400.00
					IMPV	109,300.00	109,300.00	109,300.00	109,300.00
12 NW FOURTH ST	MD-16-183.10-03-04		.03-000		Total	129,300.00	129,300.00	129,300.00	129,300.00
SHORT, SHANAY	118230	118230		RP	LAND	20,000.00	20,000.00	20,000.00	20,000.00
					IMPV	109,300.00	109,300.00	109,300.00	109,300.00
14 NW FOURTH ST	MD-16-183.10-03-04		.06-000		Total	129,100.00	129,100.00	129,100.00	129,100.00
COVERDALE, LATONYA R	123310	123310		RP	LAND	19,800.00	19,800.00	19,800.00	19,800.00
					IMPV	109,300.00	109,300.00	109,300.00	109,300.00
16 NW FOURTH ST	MD-16-183.10-03-04		.00-000		Total	128,600.00	128,600.00	128,600.00	128,600.00
WERTZ, DIANE M	118240	118240		RP	LAND	19,300.00	19,300.00	19,300.00	19,300.00
					IMPV	109,300.00	109,300.00	109,300.00	109,300.00
17 NW FOURTH ST	MD-16-183.06-02-42		.00-000		Total	134,200.00	134,200.00	134,200.00	134,200.00
COUNTRYMAN, PATRICK	29560	29560		RP	LAND	18,400.00	18,400.00	18,400.00	18,400.00
					IMPV	115,800.00	115,800.00	115,800.00	115,800.00
18 NW FOURTH ST	MD-16-183.10-03-46		.01-000		Total	21,500.00	21,500.00	21,500.00	21,500.00
WAGAMON, JAMES ALLAN & NANCY	34940	34940		RP	LAND	21,500.00	21,500.00	21,500.00	21,500.00
103 NW FOURTH ST	MD-16-183.06-01-85		.00-000		Total	79,600.00	79,600.00	79,600.00	79,600.00
HARRIS, WALTER J	28990	28990		RP					

Property Address / Owner Name	PIN / Tax A/C ID	Location ID	Acres	Roll	Valuation Code	Present Tax Roll Current	Present Tax Roll Original	Prior Tax Roll Current	Prior Tax Roll Original
103 NW FOURTH ST	MD-16-183.06-01-85		.00-000		Total	79,600.00	79,600.00	79,600.00	79,600.00
HARRIS, WALTER J	28990	28990		RP	LAND	17,100.00	17,100.00	17,100.00	17,100.00
					IMPV	62,500.00	62,500.00	62,500.00	62,500.00
104 NW FOURTH ST	MD-16-183.10-02-21		.00-000		Total	84,700.00	84,700.00	84,700.00	84,700.00
MILLER, STEPHEN E	33810	33810		RP	LAND	16,700.00	16,700.00	16,700.00	16,700.00
					IMPV	68,000.00	68,000.00	68,000.00	68,000.00
105 NW FOURTH ST	MD-16-183.06-01-84		.00-000		Total	41,100.00	41,100.00	41,100.00	41,100.00
MOAB PROPERTIES LLC	28980	28980		RP	LAND	15,300.00	15,300.00	15,300.00	15,300.00
					IMPV	25,800.00	25,800.00	25,800.00	25,800.00
110 NW FOURTH ST	MD-16-183.10-02-19		.00-000		Total	75,500.00	75,500.00	75,500.00	75,500.00
TROTMAN, AUDREY	33800	33800		RP	LAND	18,500.00	18,500.00	18,500.00	18,500.00
					IMPV	57,000.00	57,000.00	57,000.00	57,000.00
111 NW FOURTH ST	MD-16-183.06-01-53		.00-000		Total	74,900.00	74,900.00	74,900.00	74,900.00
COTTOM, GERALD M VASQUEZ & M	28690	28690		RP	LAND	19,200.00	19,200.00	19,200.00	19,200.00
					IMPV	55,700.00	55,700.00	55,700.00	55,700.00
112 NW FOURTH ST	MD-16-183.10-02-18		.01-000		Total	110,100.00	110,100.00	110,100.00	110,100.00
FLEURENTUS, YDONNA & MALENE	79930	79930		RP	LAND	18,300.00	18,300.00	18,300.00	18,300.00
					IMPV	91,800.00	91,800.00	91,800.00	91,800.00
202 NW FOURTH ST	MD-16-183.10-02-13		.00-000		Total	25,300.00	25,300.00	25,300.00	25,300.00
BETHEL AFRICAN METHODIST CHU	33740	33740		RP	LAND	25,300.00	25,300.00	25,300.00	25,300.00
					EXMT	25,300.00	25,300.00	25,300.00	25,300.00
205 NW FOURTH ST	MD-16-183.10-02-08		.00-000		Total	1,076,400.00	1,076,400.00	1,076,400.00	1,076,400.00
BETHEL AFRICAN METHODIST CHU	33690	33690		RP	LAND	16,900.00	16,900.00	16,900.00	16,900.00
					IMPV	1,059,500.00	1,059,500.00	1,059,500.00	1,059,500.00
					EXMT	1,076,400.00	1,076,400.00	1,076,400.00	1,076,400.00
207 NW FOURTH ST	MD-16-183.10-02-09		.00-000		Total	45,700.00	45,700.00	45,700.00	45,700.00
MANZO, SARA	33700	33700		RP	LAND	17,200.00	17,200.00	17,200.00	17,200.00
					IMPV	28,500.00	28,500.00	28,500.00	28,500.00
209 NW FOURTH ST	MD-16-183.10-02-10		.00-000		Total	135,700.00	135,700.00	135,700.00	135,700.00
WHALEY, CANDACE	33710	33710		RP	LAND	17,200.00	17,200.00	17,200.00	17,200.00
					IMPV	118,500.00	118,500.00	118,500.00	118,500.00
					EXMT	135,700.00	135,700.00	135,700.00	135,700.00
212 NW FOURTH ST	MD-16-183.10-02-11		.00-000		Total	17,200.00	17,200.00	17,200.00	17,200.00
NEW BEGINNING FAMILY WORSHIP	33720	33720		RP	LAND	17,200.00	17,200.00	17,200.00	17,200.00
					EXMT	17,200.00	17,200.00	17,200.00	17,200.00
212 NW FOURTH ST	MD-16-183.10-02-12		.00-000		Total	145,000.00	145,000.00	145,000.00	145,000.00
NEW BEGINNING FAMILY WORSHIP	33730	33730		RP	LAND	27,000.00	27,000.00	27,000.00	27,000.00
					IMPV	118,000.00	118,000.00	118,000.00	118,000.00
					EXMT	145,000.00	145,000.00	145,000.00	145,000.00
308 NW FOURTH ST	MD-16-183.10-02-22		.00-000		Total	16,400.00	16,400.00	16,400.00	16,400.00
ST PAUL UNITED METHODIST CHU	33820	33820		RP					

Property Address / Owner Name	PIN / Tax A/C ID	Location ID	Acres	Roll	Valuation Code	Present Tax Roll Current	Present Tax Roll Original	Prior Tax Roll Current	Prior Tax Roll Original
308 NW FOURTH ST	MD-16-183.10-02-22		.00-000		Total	16,400.00	16,400.00	16,400.00	16,400.00
ST PAUL UNITED METHODIST CHU	33820	33820		RP	LAND	16,400.00	16,400.00	16,400.00	16,400.00
					EXMT	16,400.00	16,400.00	16,400.00	16,400.00
104 SE FOURTH ST	3 -30-10 .08- -064		.00-		Total	78,700.00	78,700.00	78,700.00	78,700.00
ARCE INC	7750	7750		RP	LAND	21,500.00	21,500.00	21,500.00	21,500.00
					IMPV	57,200.00	57,200.00	57,200.00	57,200.00
106 SE FOURTH ST	3 -30-10 .08- -065		.00-		Total	71,900.00	71,900.00	71,900.00	71,900.00
LAI, WEICHENG	7760	7760		RP	LAND	24,500.00	24,500.00	24,500.00	24,500.00
					IMPV	47,400.00	47,400.00	47,400.00	47,400.00
108 SE FOURTH ST	3 -30-10 .08- -066		.00-		Total	20,000.00	20,000.00	20,000.00	20,000.00
MAST, ALVIN E	7770	7770		RP	LAND	18,500.00	18,500.00	18,500.00	18,500.00
					IMPV	1,500.00	1,500.00	1,500.00	1,500.00
301 SE FOURTH ST	3 -30-11 .05- -119		.00-		Total	2,165,900.00	2,165,900.00	2,165,900.00	2,165,900.00
OPPORTUNITY STREET LLC	14480	14480		RP	LAND	342,500.00	342,500.00	342,500.00	342,500.00
					IMPV	1,823,400.00	1,823,400.00	1,823,400.00	1,823,400.00
502 SE FOURTH ST	3 -30-11 .05- -123		.00-		Total	59,800.00	59,800.00	59,800.00	59,800.00
CISNEROS, JOSE L & MARTHA P	14520	14520		RP	LAND	24,000.00	24,000.00	24,000.00	24,000.00
					IMPV	35,800.00	35,800.00	35,800.00	35,800.00
601 SE FOURTH ST	3 -30-11 .05- -086		.01-		Total	108,600.00	108,600.00	108,600.00	108,600.00
LEWIS, MORGAN	87810	87810		RP	LAND	24,400.00	24,400.00	24,400.00	24,400.00
					IMPV	84,200.00	84,200.00	84,200.00	84,200.00
602 SE FOURTH ST	3 -30-11 .05- -133		.00-		Total	66,500.00	66,500.00	66,500.00	61,300.00
CLIFTON, RUTH	14630	14630		RP	LAND	34,900.00	34,900.00	34,900.00	34,900.00
					IMPV	31,600.00	31,600.00	31,600.00	26,400.00
700 SE FOURTH ST	3 -30-11 .05- -147		.00-		Total	101,700.00	101,700.00	101,700.00	98,900.00
ERICKSON, DAVID P & VIVIAN L	14790	14790		RP	LAND	27,500.00	27,500.00	27,500.00	27,500.00
					IMPV	74,200.00	74,200.00	74,200.00	71,400.00
800 SE FOURTH ST	3 -30-11 .05- -160		.00-		Total	157,500.00	157,500.00	157,500.00	157,500.00
GONZALEZ, MICHELLE ADRIANA	14930	14930		RP	LAND	30,000.00	30,000.00	30,000.00	30,000.00
					IMPV	127,500.00	127,500.00	127,500.00	127,500.00
802 SE FOURTH ST	3 -30-11 .05- -178		.00-		Total	114,500.00	114,500.00	114,500.00	114,500.00
GONZALEZ, WILMARY ORTIZ	15110	15110		RP	LAND	30,000.00	30,000.00	30,000.00	30,000.00
					IMPV	84,500.00	84,500.00	84,500.00	84,500.00
803 SE FOURTH ST	3 -30-11 .05- -071		.00-		Total	76,300.00	76,300.00	76,300.00	76,300.00
ZHR LLC	13900	13900		RP	LAND	24,000.00	24,000.00	24,000.00	24,000.00
					IMPV	52,300.00	52,300.00	52,300.00	52,300.00
805 SE FOURTH ST	3 -30-11 .05- -070		.00-		Total	83,600.00	83,600.00	83,600.00	83,600.00
TRANSMARK PROPERTIES LLC	13890	13890		RP	LAND	24,400.00	24,400.00	24,400.00	24,400.00
					IMPV	59,200.00	59,200.00	59,200.00	59,200.00
807 SE FOURTH ST	3 -30-11 .05- -069		.00-		Total	76,100.00	76,100.00	76,100.00	76,100.00
WILKINS, RONALD W & SANDRA L	13880	13880		RP					

Property Address / Owner Name	PIN / Tax A/C ID	Location ID	Acres	Roll	Valuation Code	Present Tax Roll Current	Present Tax Roll Original	Prior Tax Roll Current	Prior Tax Roll Original
807 SE FOURTH ST	3 -30-11 .05- -069		.00-		Total	76,100.00	76,100.00	76,100.00	76,100.00
WILKINS, RONALD W & SANDRA L	13880	13880		RP	LAND	24,400.00	24,400.00	24,400.00	24,400.00
					IMPV	51,700.00	51,700.00	51,700.00	51,700.00
809 SE FOURTH ST	3 -30-11 .05- -068		.00-		Total	84,600.00	84,600.00	84,600.00	84,600.00
VICAN, MARY S	13870	13870		RP	LAND	24,400.00	24,400.00	24,400.00	24,400.00
					IMPV	60,200.00	60,200.00	60,200.00	60,200.00
811 SE FOURTH ST	3 -30-11 .05- -067		.00-		Total	64,300.00	64,300.00	64,300.00	64,300.00
LAZY Z PROPERTIES LLC	13860	13860		RP	LAND	24,400.00	24,400.00	24,400.00	24,400.00
					IMPV	39,900.00	39,900.00	39,900.00	39,900.00
813 SE FOURTH ST	3 -30-11 .05- -066		.00-		Total	84,200.00	84,200.00	84,200.00	84,200.00
ROGERS, BARBARA A	13850	13850		RP	LAND	24,400.00	24,400.00	24,400.00	24,400.00
					IMPV	59,800.00	59,800.00	59,800.00	59,800.00
FRANKLIN ST	3 -30-7 .17- -280		.07-		Total	26,800.00	26,800.00	26,800.00	26,800.00
CITY OF MILFORD - MARVEL SQU	21780	21780		RP	LAND	26,800.00	26,800.00	26,800.00	26,800.00
					EXMT	26,800.00	26,800.00	26,800.00	26,800.00
FRANKLIN ST	3 -30-7 .17- -280		.08-		Total	25,000.00	25,000.00	25,000.00	25,000.00
CITY OF MILFORD - MARVEL SQU	21790	21790		RP	LAND	25,000.00	25,000.00	25,000.00	25,000.00
					EXMT	25,000.00	25,000.00	25,000.00	25,000.00
FRANKLIN ST	3 -30-7 .17- -280		.09-		Total	24,800.00	24,800.00	24,800.00	24,800.00
CITY OF MILFORD - MARVEL SQU	21800	21800		RP	LAND	24,800.00	24,800.00	24,800.00	24,800.00
					EXMT	24,800.00	24,800.00	24,800.00	24,800.00
10 FRANKLIN ST 12	3 -30-7 .17- -001		.00-		Total	36,000.00	36,000.00	36,000.00	36,000.00
CITY OF MILFORD - MEMORIAL P	18720	18720		RP	LAND	36,000.00	36,000.00	36,000.00	36,000.00
					EXMT	36,000.00	36,000.00	36,000.00	36,000.00
105 FRANKLIN ST	3 -30-7 .17- -139		.00-		Total	82,200.00	82,200.00	82,200.00	82,200.00
SHORT, CAITLYN R & EDNA F SH	20220	20220		RP	LAND	19,200.00	19,200.00	19,200.00	19,200.00
					IMPV	63,000.00	63,000.00	63,000.00	63,000.00
106 FRANKLIN ST	3 -30-7 .17- -115		.00-		Total	155,300.00	155,300.00	155,300.00	155,300.00
PEREZ-MERCADO, DEBBIE	19950	19950		RP	LAND	21,700.00	21,700.00	21,700.00	21,700.00
					IMPV	133,600.00	133,600.00	133,600.00	133,600.00
					EXMT	155,300.00	155,300.00	155,300.00	155,300.00
107 FRANKLIN ST	3 -30-7 .17- -140		.00-		Total	96,100.00	96,100.00	96,100.00	139,500.00
KELLEY, SEAN T	20230	20230		RP	LAND	21,000.00	21,000.00	21,000.00	21,000.00
					IMPV	75,100.00	75,100.00	75,100.00	118,500.00
108 FRANKLIN ST	3 -30-7 .17- -116		.00-		Total	85,800.00	85,800.00	85,800.00	85,800.00
MERCHANT, DONNA	19960	19960		RP	LAND	22,200.00	22,200.00	22,200.00	22,200.00
					IMPV	63,600.00	63,600.00	63,600.00	63,600.00
109 FRANKLIN ST	3 -30-7 .17- -141		.00-		Total	135,900.00	135,900.00	135,900.00	135,900.00
BELL, SADIE	20240	20240		RP	LAND	17,400.00	17,400.00	17,400.00	17,400.00
					IMPV	118,500.00	118,500.00	118,500.00	118,500.00

Property Address / Owner Name	PIN / Tax A/C ID	Location ID	Acres	Roll	Valuation Code	Present Tax Roll Current	Present Tax Roll Original	Prior Tax Roll Current	Prior Tax Roll Original
109 FRANKLIN ST	3 -30-7 .17- -141		.00-		Total	135,900.00	135,900.00	135,900.00	135,900.00
BELL, SADIE	20240	20240		RP	EXMT	135,900.00	135,900.00	135,900.00	135,900.00
110 FRANKLIN ST	3 -30-7 .17- -118		.00-		Total	189,800.00	35,000.00	17,500.00	17,500.00
B RAY INVESTMENTS LLC	19980	19980		RP	LAND	17,500.00	17,500.00	17,500.00	17,500.00
					IMPV	172,300.00	17,500.00		
202 FRANKLIN ST	3 -30-7 .17- -278		.00-		Total	14,800.00	14,800.00	14,800.00	14,800.00
CITY OF MILFORD	21690	21690		RP	LAND	14,800.00	14,800.00	14,800.00	14,800.00
					EXMT	14,800.00	14,800.00	14,800.00	14,800.00
207 FRANKLIN ST	3 -30-7 .17- -280		.00-		Total	336,500.00	336,500.00	336,500.00	336,500.00
CITY OF MILFORD - P & R BUIL	21710	21710		RP	LAND	56,200.00	56,200.00	56,200.00	56,200.00
					IMPV	280,300.00	280,300.00	280,300.00	280,300.00
					EXMT	336,500.00	336,500.00	336,500.00	336,500.00
NE FRONT ST	MD-16-174.00-02-01		.00-000		Total	67,900.00	67,900.00	67,900.00	67,900.00
WARFEL, BRENDON T & CINDY L	23640	23640		RP	LAND	67,900.00	67,900.00	67,900.00	67,900.00
NE FRONT ST	MD-16-183.07-01-16		.00-000		Total	220,000.00	220,000.00	220,000.00	220,900.00
PERDUE FOODS LLC	31700	31700		RP	LAND	205,500.00	205,500.00	205,500.00	206,400.00
					IMPV	14,500.00	14,500.00	14,500.00	14,500.00
NE FRONT ST	MD-16-183.07-01-54		.00-000		Total	26,600.00	26,600.00	26,600.00	26,600.00
LEWIS, VERGIE;WRIGHT, MONET	32120	32120		RP	LAND	26,600.00	26,600.00	26,600.00	26,600.00
NE FRONT ST	MD-16-183.07-01-67		.00-000		Total	66,300.00	66,300.00	66,300.00	66,300.00
WARFEL, BRENDON T & CINDY L	32250	32250		RP	LAND	66,300.00	66,300.00	66,300.00	66,300.00
NE FRONT ST	MD-16-183.10-04-30		.00-000		Total	233,000.00	233,000.00	233,000.00	233,000.00
CITY OF MILFORD - BI CEN PAR	35670	35670		RP	LAND	192,000.00	192,000.00	192,000.00	192,000.00
					IMPV	41,000.00	41,000.00	41,000.00	41,000.00
					EXMT	233,000.00	233,000.00	233,000.00	233,000.00
NE FRONT ST	MD-16-183.11-01-04		.00-000		Total	240,000.00	240,000.00	240,000.00	240,000.00
CITY OF MILFORD - GOAT ISLAN	36140	36140		RP	LAND	240,000.00	240,000.00	240,000.00	240,000.00
					EXMT	240,000.00	240,000.00	240,000.00	240,000.00
NE FRONT ST	MD-16-174.00-02-03		.01-000		Total	70,600.00	70,600.00	70,600.00	70,600.00
WARFEL, BRENDON T & CINDY L	82420	82420		RP	LAND	70,300.00	70,300.00	70,300.00	70,300.00
					IMPV	300.00	300.00	300.00	300.00
NE FRONT ST	MD-16-174.19-01-12		.00-000		Total	256,000.00	256,000.00	256,000.00	591,000.00
BLUE HEN VENTURES LLC	99570	99570		RP	LAND	256,000.00	256,000.00	256,000.00	591,000.00
NE FRONT ST	MD-16-174.19-01-11		.00-000		Total	185,700.00	185,700.00	185,700.00	185,700.00
BLUE HEN VENTURES LLC	99580	99580		RP	LAND	185,700.00	185,700.00	185,700.00	185,700.00
NE FRONT ST	MD-16-174.00-02-09		.00-000		Total	2,632,500.00	2,632,500.00	2,632,500.00	2,632,500.00
STATE OF DELAWARE	102130	102130		RP	LAND	2,632,500.00	2,632,500.00	2,632,500.00	2,632,500.00
					EXMT	2,632,500.00	2,632,500.00	2,632,500.00	2,632,500.00
NE FRONT ST	MD-16-174.00-02-08		.00-000		Total	245,000.00	245,000.00	245,000.00	245,000.00
DELAWARE STATE DEPT OF TRANS	102150	102150		RP					

Property Address / Owner Name	PIN / Tax A/C ID	Location ID	Acres	Roll	Valuation Code	Present Tax Roll Current	Present Tax Roll Original	Prior Tax Roll Current	Prior Tax Roll Original
NE FRONT ST	MD-16-174.00-02-08		.00-000		Total	245,000.00	245,000.00	245,000.00	245,000.00
DELAWARE STATE DEPT OF TRANS	102150	102150		RP	LAND	245,000.00	245,000.00	245,000.00	245,000.00
					EXMT	245,000.00	245,000.00	245,000.00	245,000.00
NE FRONT ST	MD-16-183.10-04-27		.01-000		Total	96,100.00	641,600.00		
GROWMARK FS INC	174970	174970		RP	LAND	96,100.00	641,600.00		
107 NE FRONT ST	MD-16-183.10-03-70		.00-000		Total	664,600.00	664,600.00	664,600.00	1,055,100.00
DEVRECO CAMDEN LLC	35160	35160		RP	LAND	75,600.00	75,600.00	75,600.00	75,600.00
					IMPV	589,000.00	589,000.00	589,000.00	979,500.00
113 NE FRONT ST	MD-16-183.10-03-69		.00-000		Total	51,500.00	51,500.00	51,500.00	51,500.00
DEVRECO CAMDEN LLC	35150	35150		RP	LAND	42,200.00	42,200.00	42,200.00	42,200.00
					IMPV	9,300.00	9,300.00	9,300.00	9,300.00
115 NE FRONT ST HSE	MD-16-183.10-03-68		.00-000		Total	605,300.00	605,300.00	605,300.00	605,300.00
JAASIEL LLC	35140	35140		RP	LAND	55,800.00	55,800.00	55,800.00	55,800.00
					IMPV	549,500.00	549,500.00	549,500.00	549,500.00
200 NE FRONT ST	MD-16-183.10-04-31		.00-000		Total	503,000.00	503,000.00	503,000.00	503,000.00
SILICATO, DENNIS	35680	35680		RP	LAND	115,700.00	115,700.00	115,700.00	115,700.00
					IMPV	387,300.00	387,300.00	387,300.00	387,300.00
203 NE FRONT ST	MD-16-183.10-04-26		.00-000		Total	294,600.00	294,600.00	294,600.00	294,600.00
203 NE FRONT ST LLC	35630	35630		RP	LAND	64,500.00	64,500.00	64,500.00	64,500.00
					IMPV	230,100.00	230,100.00	230,100.00	230,100.00
207 NE FRONT ST	MD-16-183.10-04-25		.00-000		Total	91,200.00	91,200.00	91,200.00	91,200.00
JKP CORP DBA UPTOWN LIQUORS	35620	35620		RP	LAND	28,300.00	28,300.00	28,300.00	28,300.00
					IMPV	62,900.00	62,900.00	62,900.00	62,900.00
207 NE FRONT ST A	MD-16-183.10-04-24		.00-000		Total	4,684,500.00	4,684,500.00	4,684,500.00	4,684,500.00
RIVERWALK CENTER AT MILFORD	63350	63350		RP	LAND	502,400.00	502,400.00	502,400.00	502,400.00
					IMPV	4,182,100.00	4,182,100.00	4,182,100.00	4,182,100.00
220 NE FRONT ST	MD-16-183.10-04-29		.00-000		Total	206,700.00	206,700.00	206,700.00	206,700.00
CHALLENGE AUTOMOTIVE SERVICE	35660	35660		RP	LAND	158,200.00	158,200.00	158,200.00	158,200.00
					IMPV	48,500.00	48,500.00	48,500.00	48,500.00
281 NE FRONT ST	MD-16-183.10-04-24		.01-000		Total	78,800.00	78,800.00	78,800.00	78,800.00
RIVERWALK CENTER AT MILFORD	35610	35610		RP	LAND	78,800.00	78,800.00	78,800.00	78,800.00
301 NE FRONT ST	MD-16-183.10-04-23		.00-000		Total	349,100.00	349,100.00	349,100.00	349,100.00
GROWMARK FS INC	35590	35590		RP	LAND	221,500.00	221,500.00	221,500.00	221,500.00
					IMPV	127,600.00	127,600.00	127,600.00	127,600.00
301 NE FRONT ST	MD-16-183.10-04-23		.01-000		Total	357,100.00	357,100.00	357,100.00	347,700.00
MISPILLION GATEWAY LLC	152730	152730		RP	LAND	174,700.00	174,700.00	174,700.00	174,700.00
					IMPV	182,400.00	182,400.00	182,400.00	173,000.00
314 NE FRONT ST	MD-16-183.10-04-27		.00-000		Total	514,100.00	859,100.00	859,100.00	375,000.00
GROWMARK FS INC	35640	35640		RP	LAND	90,400.00	217,500.00	217,500.00	187,500.00

Property Address / Owner Name	PIN / Tax A/C ID	Location ID	Acres	Roll	Valuation Code	Present Tax Roll Current	Present Tax Roll Original	Prior Tax Roll Current	Prior Tax Roll Original
314 NE FRONT ST	MD-16-183.10-04-27		.00-000		Total	514,100.00	859,100.00	859,100.00	375,000.00
GROWMARK FS INC	35640	35640		RP	IMPV	423,700.00	641,600.00	641,600.00	187,500.00
320 NE FRONT ST	MD-16-183.11-01-03		.00-000		Total	265,600.00	265,600.00	265,600.00	265,600.00
TAX MANAGEMENT SERVICES INC	36130	36130		RP	LAND	172,700.00	172,700.00	172,700.00	172,700.00
					IMPV	92,900.00	92,900.00	92,900.00	92,900.00
340 NE FRONT ST	MD-16-183.11-01-02		.00-000		Total	252,400.00	252,400.00	252,400.00	252,400.00
TAX MANAGEMENT SERVICES INC	36120	36120		RP	LAND	56,700.00	56,700.00	56,700.00	56,700.00
					IMPV	195,700.00	195,700.00	195,700.00	195,700.00
400 NE FRONT ST	MD-16-183.11-01-01		.00-000		Total	878,300.00	878,300.00	878,300.00	878,300.00
CITY OF MILFORD - POLICE STA	36110	36110		RP	LAND	210,000.00	210,000.00	210,000.00	210,000.00
					IMPV	668,300.00	668,300.00	668,300.00	668,300.00
					EXMT	878,300.00	878,300.00	878,300.00	878,300.00
401 NE FRONT ST	MD-16-183.07-01-56		.00-000		Total	4,611,300.00	419,000.00	419,000.00	97,800.00
CITY OF MILFORD	32140	32140		RP	LAND	388,500.00	388,500.00	388,500.00	92,800.00
					IMPV	4,222,800.00	30,500.00	30,500.00	5,000.00
					EXMT	4,611,300.00	419,000.00	419,000.00	97,800.00
402 NE FRONT ST	MD-16-183.07-01-33		.01-000		Total	276,700.00	276,700.00	276,700.00	276,700.00
WADKINS, WILLIAM T JR & EMMA	31910	31910		RP	LAND	195,800.00	195,800.00	195,800.00	195,800.00
					IMPV	80,900.00	80,900.00	80,900.00	80,900.00
411 NE FRONT ST	MD-16-183.07-01-55		.00-000		Total	35,900.00	35,900.00	35,900.00	35,900.00
DOVER SEAFOOD COMPANY LLC	32130	32130		RP	LAND	35,900.00	35,900.00	35,900.00	35,900.00
413 NE FRONT ST	MD-16-183.07-01-53		.00-000		Total	115,100.00	115,100.00	115,100.00	115,100.00
BROWN, MAYNARD - ESTATE OF	32110	32110		RP	LAND	33,300.00	33,300.00	33,300.00	33,300.00
					IMPV	81,800.00	81,800.00	81,800.00	81,800.00
417 NE FRONT ST	MD-16-183.07-01-52		.00-000		Total	210,000.00	210,000.00	210,000.00	210,000.00
MILLER, LISA R	32100	32100		RP	LAND	35,600.00	35,600.00	35,600.00	35,600.00
					IMPV	174,400.00	174,400.00	174,400.00	174,400.00
501 NE FRONT ST	MD-16-183.07-01-51		.00-000		Total	176,400.00	176,400.00	176,400.00	176,400.00
HAMMOND, ALISE RAELENE & AUD	32090	32090		RP	LAND	35,500.00	35,500.00	35,500.00	35,500.00
					IMPV	140,900.00	140,900.00	140,900.00	140,900.00
503 NE FRONT ST	MD-16-183.07-01-49		.01-000		Total	99,200.00	99,200.00	99,200.00	99,200.00
WARREN SR, GARY & MABLE E	32080	32080		RP	LAND	35,500.00	35,500.00	35,500.00	35,500.00
					IMPV	63,700.00	63,700.00	63,700.00	63,700.00
600 NE FRONT ST	MD-16-183.07-01-29		.00-000		Total	369,400.00	369,400.00	369,400.00	369,400.00
J & R WALNUT STREET PROPERTI	31870	31870		RP	LAND	162,600.00	162,600.00	162,600.00	162,600.00
					IMPV	206,800.00	206,800.00	206,800.00	206,800.00
608 NE FRONT ST	MD-16-183.07-01-27		.00-000		Total	269,200.00	269,200.00	269,200.00	269,200.00
UNITY DEVELOPMENT LLC	31840	31840		RP	LAND	242,800.00	242,800.00	242,800.00	242,800.00
					IMPV	26,400.00	26,400.00	26,400.00	26,400.00
609 NE FRONT ST	MD-16-183.07-01-12		.00-000		Total	61,400.00	61,400.00	61,400.00	61,400.00
KENTON, JOYCE A & FREDERICK	31660	31660		RP					

Property Address / Owner Name	PIN / Tax A/C ID	Location ID	Acres	Roll	Valuation Code	Present Tax Roll Current	Present Tax Roll Original	Prior Tax Roll Current	Prior Tax Roll Original
609 NE FRONT ST	MD-16-183.07-01-12		.00-000		Total	61,400.00	61,400.00	61,400.00	61,400.00
KENTON, JOYCE A & FREDERICK	31660	31660		RP	LAND	61,400.00	61,400.00	61,400.00	61,400.00
701 NE FRONT ST	MD-16-183.07-01-14		.00-000		Total	145,100.00	145,100.00	145,100.00	149,800.00
KENTON, JOYCE A & FREDERICK	31680	31680		RP	LAND	145,100.00	145,100.00	145,100.00	149,800.00
708 NE FRONT ST	MD-16-183.07-01-25		.00-000		Total	255,800.00	255,800.00	255,800.00	255,800.00
708 NE FRONT ST LLC	31820	31820		RP	LAND	208,500.00	208,500.00	208,500.00	208,500.00
					IMPV	47,300.00	47,300.00	47,300.00	47,300.00
709 NE FRONT ST	MD-16-183.07-01-16		.01-000		Total	166,500.00	166,500.00	166,500.00	166,500.00
PERDUE FOODS LLC	31710	31710		RP	LAND	40,700.00	40,700.00	40,700.00	40,700.00
					IMPV	125,800.00	125,800.00	125,800.00	125,800.00
800 NE FRONT ST	MD-16-183.07-01-18		.00-000		Total	31,500.00	31,500.00	31,500.00	31,500.00
WILKERSON, DAVID A	31730	31730		RP	LAND	31,500.00	31,500.00	31,500.00	31,500.00
801 NE FRONT ST	MD-16-183.07-01-17		.00-000		Total	165,600.00	165,600.00	165,600.00	165,600.00
PERDUE FOODS LLC	31720	31720		RP	LAND	40,100.00	40,100.00	40,100.00	40,100.00
					IMPV	125,500.00	125,500.00	125,500.00	125,500.00
812 NE FRONT ST	MD-16-183.07-01-19		.00-000		Total	468,700.00	468,700.00	468,700.00	468,700.00
ATLANTIC CONCRETE CO INC	31740	31740		RP	LAND	244,200.00	244,200.00	244,200.00	244,200.00
					IMPV	224,500.00	224,500.00	224,500.00	224,500.00
818 NE FRONT ST	MD-16-183.07-01-20		.00-000		Total	116,100.00	116,100.00	116,100.00	116,100.00
SHARP, BRENDA	31760	31760		RP	LAND	116,100.00	116,100.00	116,100.00	116,100.00
819 NE FRONT ST	MD-16-174.19-01-04		.00-000		Total	262,500.00	262,500.00	262,500.00	262,500.00
BLUE HEN VENTURES LLC	27440	27440		RP	LAND	262,500.00	262,500.00	262,500.00	262,500.00
820 NE FRONT ST	MD-16-183.08-01-03		.00-000		Total	275,400.00	275,400.00	275,400.00	275,400.00
MIGUT, JOHN P & CATHERINE L	32300	32300		RP	LAND	71,300.00	71,300.00	71,300.00	71,300.00
					IMPV	204,100.00	204,100.00	204,100.00	204,100.00
844 NE FRONT ST	MD-16-174.00-02-05		.00-000		Total	516,600.00	516,600.00	516,600.00	516,600.00
SHARP, MARVIN CANNON	23680	23680		RP	LAND	206,300.00	206,300.00	206,300.00	206,300.00
					IMPV	310,300.00	310,300.00	310,300.00	310,300.00
960 NE FRONT ST	MD-16-174.00-02-02		.00-000		Total	632,500.00	632,500.00	632,500.00	632,500.00
WARFEL, BRENDON T & CINDY L	23650	23650		RP	LAND	115,700.00	115,700.00	115,700.00	115,700.00
					IMPV	516,800.00	516,800.00	516,800.00	516,800.00
1032 NE FRONT ST	MD-16-174.00-02-03		.00-000		Total	105,900.00	105,900.00	105,900.00	101,100.00
WARFEL, BRENDON & CINDY L	23660	23660		RP	LAND	35,500.00	35,500.00	35,500.00	35,500.00
					IMPV	70,400.00	70,400.00	70,400.00	65,600.00
1046 NE FRONT ST	MD-16-174.00-02-04		.00-000		Total	887,200.00	887,200.00	887,200.00	887,200.00
LCH PROPERTIES LLC	23670	23670		RP	LAND	624,500.00	624,500.00	624,500.00	624,500.00
					IMPV	262,700.00	262,700.00	262,700.00	262,700.00
NW FRONT ST	1 -30-1 .20- -071		.01-		Total	65,300.00	65,300.00	65,300.00	65,300.00
CITY OF MILFORD - PARKING AU	2350	2350		RP					

Property Address / Owner Name	PIN / Tax A/C ID	Location ID	Acres	Roll	Valuation Code	Present Tax Roll Current	Present Tax Roll Original	Prior Tax Roll Current	Prior Tax Roll Original
NW FRONT ST	1 -30-1 .20- -071	.01-			Total	65,300.00	65,300.00	65,300.00	65,300.00
CITY OF MILFORD - PARKING AU	2350	2350		RP	LAND	48,000.00	48,000.00	48,000.00	48,000.00
					IMPV	17,300.00	17,300.00	17,300.00	17,300.00
					EXMT	65,300.00	65,300.00	65,300.00	65,300.00
NW FRONT ST	MD-16-183.07-01-15	.00-000			Total	54,100.00	54,100.00	54,100.00	54,100.00
CITY OF MILFORD	31690	31690		RP	LAND	38,800.00	38,800.00	38,800.00	38,800.00
					IMPV	15,300.00	15,300.00	15,300.00	15,300.00
					EXMT	54,100.00	54,100.00	54,100.00	54,100.00
NW FRONT ST	MD-16-183.09-01-10	.00-000			Total	94,700.00	94,700.00	94,700.00	94,700.00
MISPILLION REALTY LLC	32480	32480		RP	LAND	94,700.00	94,700.00	94,700.00	94,700.00
NW FRONT ST	MD-16-183.09-01-21	.00-000			Total	45,000.00	45,000.00	45,000.00	45,000.00
MISPILLION REALTY LLC	32550	32550		RP	LAND	45,000.00	45,000.00	45,000.00	45,000.00
NW FRONT ST	MD-16-183.10-01-68	.00-000			Total	36,100.00	36,100.00	36,100.00	36,100.00
AVENUE UNITED METHODIST CHUR	33540	33540		RP	LAND	36,100.00	36,100.00	36,100.00	36,100.00
					EXMT	36,100.00	36,100.00	36,100.00	36,100.00
NW FRONT ST	MD-16-183.10-02-75	.00-000			Total	50,500.00	50,500.00	50,500.00	50,500.00
MCCOLLEY PROPERTIES LLC	34360	34360		RP	LAND	39,400.00	39,400.00	39,400.00	39,400.00
					IMPV	11,100.00	11,100.00	11,100.00	11,100.00
NW FRONT ST	MD-16-183.10-03-05	.00-000			Total	6,900.00	6,900.00	6,900.00	6,900.00
WAGAMON, JAMES ALLAN & NANCY	34520	34520		RP	LAND	6,900.00	6,900.00	6,900.00	6,900.00
NW FRONT ST	MD-16-183.10-03-79	.00-000			Total	40,600.00	40,600.00	40,600.00	40,600.00
PARKING AUTHORITY OF MILFORD	35240	35240		RP	LAND	37,100.00	37,100.00	37,100.00	37,100.00
					IMPV	3,500.00	3,500.00	3,500.00	3,500.00
					EXMT	40,600.00	40,600.00	40,600.00	40,600.00
NW FRONT ST	MD-16-183.10-03-80	.00-000			Total	37,600.00	37,600.00	37,600.00	37,600.00
PARKING AUTHORITY OF MILFORD	35250	35250		RP	LAND	34,100.00	34,100.00	34,100.00	34,100.00
					IMPV	3,500.00	3,500.00	3,500.00	3,500.00
					EXMT	37,600.00	37,600.00	37,600.00	37,600.00
NW FRONT ST	MD-16-183.10-03-81	.00-000			Total	36,200.00	36,200.00	36,200.00	36,200.00
PARKING AUTHORITY OF MILFORD	35260	35260		RP	LAND	32,700.00	32,700.00	32,700.00	32,700.00
					IMPV	3,500.00	3,500.00	3,500.00	3,500.00
					EXMT	36,200.00	36,200.00	36,200.00	36,200.00
NW FRONT ST	MD-16-183.10-04-58	.01-000			Total	23,500.00	23,500.00	23,500.00	23,500.00
CITY OF MILFORD	35960	35960		RP	LAND	23,500.00	23,500.00	23,500.00	23,500.00
					EXMT	23,500.00	23,500.00	23,500.00	23,500.00
NW FRONT ST	MD-16-183.10-04-59	.01-000			Total	26,000.00	26,000.00	26,000.00	26,000.00
CITY OF MILFORD	35980	35980		RP	LAND	26,000.00	26,000.00	26,000.00	26,000.00
					EXMT	26,000.00	26,000.00	26,000.00	26,000.00
NW FRONT ST	MD-16-183.10-04-60	.01-000			Total	24,500.00	24,500.00	24,500.00	24,500.00
CITY OF MILFORD	36000	36000		RP	LAND	24,500.00	24,500.00	24,500.00	24,500.00

Property Address / Owner Name	PIN / Tax A/C ID	Location ID	Acres	Roll	Valuation Code	Present Tax Roll Current	Present Tax Roll Original	Prior Tax Roll Current	Prior Tax Roll Original
NW FRONT ST	MD-16-183.10-04-60		.01-000		Total	24,500.00	24,500.00	24,500.00	24,500.00
CITY OF MILFORD	36000	36000		RP	EXMT	24,500.00	24,500.00	24,500.00	24,500.00
NW FRONT ST	MD-16-183.10-04-62		.01-000		Total	30,800.00	30,800.00	30,800.00	30,800.00
CITY OF MILFORD	36020	36020		RP	LAND	30,800.00	30,800.00	30,800.00	30,800.00
					EXMT	30,800.00	30,800.00	30,800.00	30,800.00
1 NW FRONT ST	MD-16-183.10-03-82		.00-000		Total	353,000.00	353,000.00	353,000.00	353,000.00
586 MHH LLC	35270	35270		RP	LAND	41,600.00	41,600.00	41,600.00	41,600.00
					IMPV	311,400.00	311,400.00	311,400.00	311,400.00
10 NW FRONT ST	MD-16-183.10-04-48		.00-000		Total	136,600.00	136,600.00	136,600.00	136,600.00
10 FRONT LLC	35850	35850		RP	LAND	31,500.00	31,500.00	31,500.00	31,500.00
					IMPV	105,100.00	105,100.00	105,100.00	105,100.00
12 NW FRONT ST	MD-16-183.10-04-49		.00-000		Total	172,200.00	172,200.00	172,200.00	172,200.00
NW FRONT STREET LLC	35860	35860		RP	LAND	44,100.00	44,100.00	44,100.00	44,100.00
					IMPV	128,100.00	128,100.00	128,100.00	128,100.00
17 NW FRONT ST	MD-16-183.10-03-87		.00-000		Total	184,800.00	184,800.00	184,800.00	184,800.00
CITY OF MILFORD	35320	35320		RP	LAND	140,900.00	140,900.00	140,900.00	140,900.00
					IMPV	43,900.00	43,900.00	43,900.00	43,900.00
					EXMT	184,800.00	184,800.00	184,800.00	184,800.00
19 NW FRONT ST 21	MD-16-183.10-03-84		.00-000		Total	193,800.00	193,800.00	193,800.00	193,800.00
DELBRANDCO LLC	35290	35290		RP	LAND	15,400.00	15,400.00	15,400.00	15,400.00
					IMPV	178,400.00	178,400.00	178,400.00	178,400.00
23 NW FRONT ST 31	MD-16-183.10-03-85		.00-000		Total	257,000.00	257,000.00	257,000.00	257,000.00
DOWNTOWN PROPERTIES OF MILFO	35300	35300		RP	LAND	48,600.00	48,600.00	48,600.00	48,600.00
					IMPV	208,400.00	208,400.00	208,400.00	208,400.00
24 NW FRONT ST	MD-16-183.10-04-56		.00-000		Total	695,900.00	695,900.00	695,900.00	695,900.00
AMMA-NANA LLC	35930	35930		RP	LAND	87,900.00	87,900.00	87,900.00	87,900.00
					IMPV	608,000.00	608,000.00	608,000.00	608,000.00
24 NW FRONT ST	MD-16-183.10-04-56		.01-000		Total	28,700.00	28,700.00	28,700.00	28,700.00
CITY OF MILFORD	35940	35940		RP	LAND	28,700.00	28,700.00	28,700.00	28,700.00
					EXMT	28,700.00	28,700.00	28,700.00	28,700.00
26 NW FRONT ST	MD-16-183.10-04-58		.00-000		Total	86,800.00	86,800.00	86,800.00	86,800.00
LOCKHART II, THOMAS L	35950	35950		RP	LAND	21,900.00	21,900.00	21,900.00	21,900.00
					IMPV	64,900.00	64,900.00	64,900.00	64,900.00
101 NW FRONT ST 103	MD-16-183.10-02-69		.00-000		Total	565,200.00	565,200.00	565,200.00	565,200.00
BOND, DANIEL L & RHONDA S	34290	34290		RP	LAND	51,600.00	51,600.00	51,600.00	51,600.00
					IMPV	513,600.00	513,600.00	513,600.00	513,600.00
102 NW FRONT ST B	MD-16-183.10-04-59		.00-000		Total	118,300.00	118,300.00	118,300.00	118,300.00
DOWNTOWN PROPERTIES OF MILFO	35970	35970		RP	LAND	25,000.00	25,000.00	25,000.00	25,000.00
					IMPV	93,300.00	93,300.00	93,300.00	93,300.00
105 NW FRONT ST	MD-16-183.10-02-70		.00-000		Total	244,900.00	244,900.00	244,900.00	244,900.00
FRIEND OF A FARMER LLC	34300	34300		RP					

Property Address / Owner Name	PIN / Tax A/C ID	Location ID	Acres	Roll	Valuation Code	Present Tax Roll Current	Present Tax Roll Original	Prior Tax Roll Current	Prior Tax Roll Original
105 NW FRONT ST	MD-16-183.10-02-70		.00-000		Total	244,900.00	244,900.00	244,900.00	244,900.00
FRIEND OF A FARMER LLC	34300	34300		RP	LAND	23,200.00	23,200.00	23,200.00	23,200.00
					IMPV	221,700.00	221,700.00	221,700.00	221,700.00
					EXMT	244,900.00	244,900.00	244,900.00	244,900.00
106 NW FRONT ST	MD-16-183.10-04-60		.00-000		Total	217,000.00	217,000.00	217,000.00	217,000.00
DOWNTOWN PROPERTIES OF MILFO	35990	35990		RP	LAND	21,000.00	21,000.00	21,000.00	21,000.00
					IMPV	196,000.00	196,000.00	196,000.00	196,000.00
107 NW FRONT ST 109	MD-16-183.10-02-71		.00-000		Total	214,100.00	214,100.00	214,100.00	214,100.00
DITOMASSO, JOHN	34310	34310		RP	LAND	18,800.00	18,800.00	18,800.00	18,800.00
					IMPV	195,300.00	195,300.00	195,300.00	195,300.00
					EXMT	214,100.00	214,100.00	214,100.00	214,100.00
111 NW FRONT ST	MD-16-183.10-02-72		.02-000		Total	135,000.00	135,000.00	135,000.00	135,000.00
LAVENDER, KRISTI L	34320	34320		RP	LAND	17,300.00	17,300.00	17,300.00	17,300.00
					IMPV	117,700.00	117,700.00	117,700.00	117,700.00
112 NW FRONT ST	MD-16-183.10-04-62		.00-000		Total	255,100.00	255,100.00	255,100.00	255,100.00
MACOPA LLC	36010	36010		RP	LAND	27,400.00	27,400.00	27,400.00	27,400.00
					IMPV	227,700.00	227,700.00	227,700.00	227,700.00
113 NW FRONT ST	MD-16-183.10-02-72		.01-000		Total	145,100.00	121,700.00	121,700.00	121,700.00
HUTCHINS, JAMES N & LISA A	34330	34330		RP	LAND	16,800.00	16,800.00	16,800.00	16,800.00
					IMPV	128,300.00	104,900.00	104,900.00	104,900.00
115 NW FRONT ST	MD-16-183.10-02-73		.00-000		Total	172,300.00	172,300.00	172,300.00	172,300.00
TIERNEY, KATHERINE HATCH & T	34340	34340		RP	LAND	24,400.00	24,400.00	24,400.00	24,400.00
					IMPV	147,900.00	147,900.00	147,900.00	147,900.00
117 NW FRONT ST	MD-16-183.10-02-74		.00-000		Total	144,600.00	144,600.00	144,600.00	144,600.00
MCCOLLEY PROPERTIES LLC	34350	34350		RP	LAND	21,300.00	21,300.00	21,300.00	21,300.00
					IMPV	123,300.00	123,300.00	123,300.00	123,300.00
118 NW FRONT ST	MD-16-183.10-04-63		.00-000		Total	202,500.00	202,500.00	202,500.00	202,500.00
FRANCIS, EARL C	36030	36030		RP	LAND	28,600.00	28,600.00	28,600.00	28,600.00
					IMPV	173,900.00	173,900.00	173,900.00	173,900.00
119 NW FRONT ST	MD-16-183.10-02-63		.00-000		Total	458,300.00	458,300.00	458,300.00	458,300.00
MCCOLLEY PROPERTIES LLC	34220	34220		RP	LAND	127,200.00	127,200.00	127,200.00	127,200.00
					IMPV	331,100.00	331,100.00	331,100.00	331,100.00
127 NW FRONT ST	MD-16-183.10-02-76		.00-000		Total	321,300.00	321,300.00	321,300.00	321,300.00
SIMPSON PROPERTIES THARP LLC	34370	34370		RP	LAND	25,700.00	25,700.00	25,700.00	25,700.00
					IMPV	295,600.00	295,600.00	295,600.00	295,600.00
130 NW FRONT ST	MD-16-183.10-04-64		.00-000		Total	20,300.00	20,300.00	20,300.00	20,300.00
FRANCIS, EARL & KATHRYN-TRUS	36040	36040		RP	LAND	20,300.00	20,300.00	20,300.00	20,300.00
201 NW FRONT ST	MD-16-183.10-02-82		.08-000		Total	133,400.00	133,400.00	133,400.00	133,400.00
ZIRCHER, JASON	159260	159260		RP	LAND	15,200.00	15,200.00	15,200.00	15,200.00
					IMPV	118,200.00	118,200.00	118,200.00	118,200.00

Property Address / Owner Name	PIN / Tax A/C ID	Location ID	Acres	Roll	Valuation Code	Present Tax Roll Current	Present Tax Roll Original	Prior Tax Roll Current	Prior Tax Roll Original
201 NW FRONT ST	MD-16-183.10-02-82		.08-000		Total	133,400.00	133,400.00	133,400.00	133,400.00
ZIRCHER, JASON	159260	159260		RP	EXMT	133,400.00	133,400.00	133,400.00	133,400.00
203 NW FRONT ST	MD-16-183.10-02-82		.07-000		Total	132,800.00	132,800.00	132,800.00	132,800.00
BROOKS, ORREE AVIS	159250	159250		RP	LAND	15,200.00	15,200.00	15,200.00	15,200.00
					IMPV	117,600.00	117,600.00	117,600.00	117,600.00
					EXMT	132,800.00	132,800.00	132,800.00	132,800.00
205 NW FRONT ST	MD-16-183.10-02-82		.06-000		Total	132,800.00	132,800.00	132,800.00	132,800.00
SAMPSON, AIGNER	159240	159240		RP	LAND	15,200.00	15,200.00	15,200.00	15,200.00
					IMPV	117,600.00	117,600.00	117,600.00	117,600.00
					EXMT	132,800.00	132,800.00	132,800.00	132,800.00
207 NW FRONT ST	MD-16-183.10-02-82		.05-000		Total	132,800.00	132,800.00	132,800.00	132,800.00
DINKEL, KERI	159230	159230		RP	LAND	15,200.00	15,200.00	15,200.00	15,200.00
					IMPV	117,600.00	117,600.00	117,600.00	117,600.00
					EXMT	132,800.00	132,800.00	132,800.00	132,800.00
208 NW FRONT ST	MD-16-183.10-01-67		.00-000		Total	21,200.00	21,200.00	21,200.00	21,200.00
AVENUE UNITED METHODIST CHUR	33530	33530		RP	LAND	21,200.00	21,200.00	21,200.00	21,200.00
					EXMT	21,200.00	21,200.00	21,200.00	21,200.00
209 NW FRONT ST	MD-16-183.10-02-82		.04-000		Total	133,400.00	133,400.00	133,400.00	133,400.00
MARTELLI, BRENDA K	159220	159220		RP	LAND	15,200.00	15,200.00	15,200.00	15,200.00
					IMPV	118,200.00	118,200.00	118,200.00	118,200.00
					EXMT	133,400.00	133,400.00	133,400.00	133,400.00
211 NW FRONT ST	MD-16-183.10-02-82		.00-000		Total	39,200.00	39,200.00	39,200.00	39,200.00
200 FRONT STREET TOWNHOMES	34430	34430		RP	LAND	24,000.00	24,000.00	24,000.00	24,000.00
					IMPV	15,200.00	15,200.00	15,200.00	15,200.00
211 NW FRONT ST	MD-16-183.10-02-82		.03-000		Total	132,800.00	132,800.00	132,800.00	132,800.00
VARCA, DEVIN RUSSELL	159210	159210		RP	LAND	15,200.00	15,200.00	15,200.00	15,200.00
					IMPV	117,600.00	117,600.00	117,600.00	117,600.00
					EXMT	132,800.00	132,800.00	132,800.00	132,800.00
212 NW FRONT ST	MD-16-183.10-01-66		.00-000		Total	19,300.00	19,300.00	19,300.00	19,300.00
AVENUE UNITED METHODIST CHUR	33520	33520		RP	LAND	19,300.00	19,300.00	19,300.00	19,300.00
					EXMT	19,300.00	19,300.00	19,300.00	19,300.00
213 NW FRONT ST	MD-16-183.10-02-82		.02-000		Total	132,800.00	132,800.00	132,800.00	132,800.00
BIEN-ALEXANDRE, LORINE	159200	159200		RP	LAND	15,200.00	15,200.00	15,200.00	15,200.00
					IMPV	117,600.00	117,600.00	117,600.00	117,600.00
					EXMT	132,800.00	132,800.00	132,800.00	132,800.00
214 NW FRONT ST	MD-16-183.10-01-65		.00-000		Total	19,500.00	19,500.00	19,500.00	19,500.00
AVENUE UNITED METHODIST CHUR	33510	33510		RP	LAND	19,500.00	19,500.00	19,500.00	19,500.00
					EXMT	19,500.00	19,500.00	19,500.00	19,500.00
215 NW FRONT ST	MD-16-183.10-02-82		.01-000		Total	134,500.00	134,500.00	134,500.00	134,500.00
KIRBY, JACLYN L	159190	159190		RP	LAND	16,300.00	16,300.00	16,300.00	16,300.00
					IMPV	118,200.00	118,200.00	118,200.00	118,200.00

Property Address / Owner Name	PIN / Tax A/C ID	Location ID	Acres	Roll	Valuation Code	Present Tax Roll Current	Present Tax Roll Original	Prior Tax Roll Current	Prior Tax Roll Original
215 NW FRONT ST	MD-16-183.10-02-82		.01-000		Total	134,500.00	134,500.00	134,500.00	134,500.00
KIRBY, JACLYN L	159190	159190		RP	EXMT	134,500.00	134,500.00	134,500.00	134,500.00
216 NW FRONT ST	MD-16-183.10-01-64		.00-000		Total	92,800.00	92,800.00	92,800.00	92,800.00
AUMC PROPERTIES LLC	33500	33500		RP	LAND	22,600.00	22,600.00	22,600.00	22,600.00
					IMPV	70,200.00	70,200.00	70,200.00	70,200.00
217 NW FRONT ST	MD-16-183.10-02-85		.00-000		Total	103,700.00	103,700.00	103,700.00	103,700.00
WAVECREST LLC	34460	34460		RP	LAND	17,500.00	17,500.00	17,500.00	17,500.00
					IMPV	86,200.00	86,200.00	86,200.00	86,200.00
300 NW FRONT ST	MD-16-183.10-01-63		.00-000		Total	42,100.00	42,100.00	42,100.00	42,100.00
AVENUE UNITED METHODIST CHUR	33490	33490		RP	LAND	37,800.00	37,800.00	37,800.00	37,800.00
					IMPV	4,300.00	4,300.00	4,300.00	4,300.00
					EXMT	42,100.00	42,100.00	42,100.00	42,100.00
301 NW FRONT ST	MD-16-183.10-01-47		.00-000		Total	108,400.00	108,400.00	108,400.00	108,400.00
KAYSID LLC	33330	33330		RP	LAND	18,700.00	18,700.00	18,700.00	18,700.00
					IMPV	89,700.00	89,700.00	89,700.00	89,700.00
307 NW FRONT ST A	MD-16-183.10-01-48		.00-000		Total	141,200.00	141,200.00	141,200.00	141,200.00
LANE, WAYNE C & CHRISTOPHER	33340	33340		RP	LAND	26,400.00	26,400.00	26,400.00	26,400.00
					IMPV	114,800.00	114,800.00	114,800.00	114,800.00
310 NW FRONT ST	MD-16-183.10-01-62		.00-000		Total	71,200.00	71,200.00	71,200.00	71,200.00
MITTEN, MATTHEW E JR	33480	33480		RP	LAND	23,000.00	23,000.00	23,000.00	23,000.00
					IMPV	48,200.00	48,200.00	48,200.00	48,200.00
314 NW FRONT ST	MD-16-183.10-01-61		.00-000		Total	86,700.00	86,700.00	86,700.00	86,700.00
BONTRAGER-THOMAS, SHERRIE M	33470	33470		RP	LAND	25,200.00	25,200.00	25,200.00	25,200.00
					IMPV	61,500.00	61,500.00	61,500.00	61,500.00
315 NW FRONT ST	MD-16-183.10-01-40		.00-000		Total	84,000.00	84,000.00	84,000.00	84,000.00
NOLE, PATRICIA	33270	33270		RP	LAND	21,900.00	21,900.00	21,900.00	21,900.00
					IMPV	62,100.00	62,100.00	62,100.00	62,100.00
318 NW FRONT ST	MD-16-183.10-01-60		.00-000		Total	107,300.00	107,300.00	107,300.00	107,300.00
CURRY, DONALD J	33460	33460		RP	LAND	17,400.00	17,400.00	17,400.00	17,400.00
					IMPV	89,900.00	89,900.00	89,900.00	89,900.00
400 NW FRONT ST	MD-16-183.10-01-58		.00-000		Total	109,500.00	109,500.00	109,500.00	109,500.00
AMES, NATHAN & MELANIE J	33440	33440		RP	LAND	21,700.00	21,700.00	21,700.00	21,700.00
					IMPV	87,800.00	87,800.00	87,800.00	87,800.00
401 NW FRONT ST	MD-16-183.09-01-61		.00-000		Total	1,288,800.00	1,288,800.00	1,288,800.00	1,288,800.00
MISPILLION REALTY LLC	32910	32910		RP	LAND	225,000.00	225,000.00	225,000.00	225,000.00
					IMPV	1,063,800.00	1,063,800.00	1,063,800.00	1,063,800.00
402 NW FRONT ST A	MD-16-183.10-01-57		.00-000		Total	137,300.00	137,300.00	137,300.00	137,300.00
COLLINS, CINDY & RODNEY	33430	33430		RP	LAND	19,800.00	19,800.00	19,800.00	19,800.00
					IMPV	117,500.00	117,500.00	117,500.00	117,500.00
404 NW FRONT ST	MD-16-183.10-01-56		.00-000		Total	54,000.00	54,000.00	54,000.00	54,000.00
MCMULLEN, JOSEPH M	33420	33420		RP					

Property Address / Owner Name	PIN / Tax A/C ID	Location ID	Acres	Roll	Valuation Code	Present Tax Roll Current	Present Tax Roll Original	Prior Tax Roll Current	Prior Tax Roll Original
404 NW FRONT ST	MD-16-183.10-01-56		.00-000		Total	54,000.00	54,000.00	54,000.00	54,000.00
MCMULLEN, JOSEPH M	33420	33420		RP	LAND	18,200.00	18,200.00	18,200.00	18,200.00
					IMPV	35,800.00	35,800.00	35,800.00	35,800.00
406 NW FRONT ST	MD-16-183.10-01-55		.00-000		Total	60,800.00	60,800.00	60,800.00	60,800.00
WOLF, BARBARA	33410	33410		RP	LAND	18,000.00	18,000.00	18,000.00	18,000.00
					IMPV	42,800.00	42,800.00	42,800.00	42,800.00
408 NW FRONT ST	MD-16-183.10-01-54		.00-000		Total	76,800.00	76,800.00	76,800.00	76,800.00
SZYPIOTKO, SARA ANNE	33400	33400		RP	LAND	16,500.00	16,500.00	16,500.00	16,500.00
					IMPV	60,300.00	60,300.00	60,300.00	60,300.00
410 NW FRONT ST	MD-16-183.10-01-53		.00-000		Total	80,900.00	80,900.00	80,900.00	80,900.00
GARRETT, AUSTIN H & HANNAH L	33390	33390		RP	LAND	16,500.00	16,500.00	16,500.00	16,500.00
					IMPV	64,400.00	64,400.00	64,400.00	64,400.00
412 NW FRONT ST	MD-16-183.10-01-52		.00-000		Total	146,500.00	146,500.00	146,500.00	146,500.00
CARNEY, LINCOLN C JR	33380	33380		RP	LAND	19,500.00	19,500.00	19,500.00	19,500.00
					IMPV	127,000.00	127,000.00	127,000.00	127,000.00
414 NW FRONT ST B	MD-16-183.10-01-51		.00-000		Total	85,900.00	85,900.00	85,900.00	85,900.00
FOSTER, ALICIA	33370	33370		RP	LAND	18,400.00	18,400.00	18,400.00	18,400.00
					IMPV	67,500.00	67,500.00	67,500.00	67,500.00
416 NW FRONT ST	MD-16-183.10-01-50		.00-000		Total	66,200.00	66,200.00	66,200.00	66,200.00
MARTINEZ, RON ALBERT & FELIC	33360	33360		RP	LAND	18,800.00	18,800.00	18,800.00	18,800.00
					IMPV	47,400.00	47,400.00	47,400.00	47,400.00
500 NW FRONT ST 502	MD-16-183.09-01-12		.00-000		Total	188,100.00	188,100.00	188,100.00	188,100.00
ROBERTS I, LLC	32490	32490		RP	LAND	44,000.00	44,000.00	44,000.00	44,000.00
					IMPV	144,100.00	144,100.00	144,100.00	144,100.00
501 NW FRONT ST	MD-16-183.09-01-60		.00-000		Total	201,600.00	201,600.00	201,600.00	201,600.00
MILFORD HISTORICAL SOCIETY	32900	32900		RP	LAND	64,600.00	64,600.00	64,600.00	64,600.00
					IMPV	137,000.00	137,000.00	137,000.00	137,000.00
					EXMT	201,600.00	201,600.00	201,600.00	201,600.00
504 NW FRONT ST	MD-16-183.09-01-13		.00-000		Total	92,800.00	92,800.00	92,800.00	92,800.00
PRICE HARRIS, MONICA D	32500	32500		RP	LAND	29,300.00	29,300.00	29,300.00	29,300.00
					IMPV	63,500.00	63,500.00	63,500.00	63,500.00
505 NW FRONT ST	MD-16-183.09-01-09		.00-000		Total	4,280,000.00	4,280,000.00	4,280,000.00	4,280,000.00
PARSON THORNE REALTY ASSOCIA	32470	32470		RP	LAND	200,200.00	200,200.00	200,200.00	200,200.00
					IMPV	4,079,800.00	4,079,800.00	4,079,800.00	4,079,800.00
510 NW FRONT ST	MD-16-183.09-01-18		.00-000		Total	1,521,500.00	1,521,500.00	1,521,500.00	1,521,500.00
MISPILLION REALTY LLC	32540	32540		RP	LAND	175,000.00	175,000.00	175,000.00	175,000.00
					IMPV	1,346,500.00	1,346,500.00	1,346,500.00	1,346,500.00
522 NW FRONT ST	MD-16-183.09-01-62		.00-000		Total	126,200.00	126,200.00	126,200.00	126,200.00
MISPILLION REALTY LLC	32920	32920		RP	LAND	75,200.00	75,200.00	75,200.00	75,200.00
					IMPV	51,000.00	51,000.00	51,000.00	51,000.00

Property Address / Owner Name	PIN / Tax A/C ID	Location ID	Acres	Roll	Valuation Code	Present Tax Roll Current	Present Tax Roll Original	Prior Tax Roll Current	Prior Tax Roll Original
600 NW FRONT ST	MD-16-183.09-01-22		.00-000		Total	191,700.00	191,700.00	191,700.00	191,700.00
PASSWATERS, THOMAS	32560	32560		RP	LAND	54,700.00	54,700.00	54,700.00	54,700.00
					IMPV	137,000.00	137,000.00	137,000.00	137,000.00
600 NW FRONT ST	MD-16-183.09-01-24		.00-000		Total	19,000.00	19,000.00	19,000.00	19,000.00
PASSWATERS, THOMAS	32580	32580		RP	LAND	19,000.00	19,000.00	19,000.00	19,000.00
601 NW FRONT ST	MD-16-183.09-01-07		.00-000		Total	262,500.00	262,500.00	262,500.00	262,500.00
MILFORD PROFESSIONAL BUILDIN	32370	32370		RP	LAND	83,300.00	83,300.00	83,300.00	83,300.00
					IMPV	179,200.00	179,200.00	179,200.00	179,200.00
604 NW FRONT ST	MD-16-183.09-01-25		.00-000		Total	65,600.00	65,600.00	65,600.00	65,600.00
PASSWATERS, THOMAS	32590	32590		RP	LAND	28,500.00	28,500.00	28,500.00	28,500.00
					IMPV	37,100.00	37,100.00	37,100.00	37,100.00
606 NW FRONT ST	MD-16-183.09-01-26		.00-000		Total	24,800.00	24,800.00	24,800.00	24,800.00
NICHOLLS, KYLE	32600	32600		RP	LAND	24,800.00	24,800.00	24,800.00	24,800.00
608 NW FRONT ST	MD-16-183.09-01-27		.00-000		Total	24,800.00	24,800.00	24,800.00	24,800.00
A & E PROPERTY SOLUTIONS LLC	32610	32610		RP	LAND	24,800.00	24,800.00	24,800.00	24,800.00
610 NW FRONT ST	MD-16-183.09-01-28		.00-000		Total	49,700.00	49,700.00	49,700.00	49,700.00
WECHE, FRANK	32620	32620		RP	LAND	25,600.00	25,600.00	25,600.00	25,600.00
					IMPV	24,100.00	24,100.00	24,100.00	24,100.00
612 NW FRONT ST	MD-16-183.09-01-30		.00-000		Total	78,200.00	78,200.00	78,200.00	78,200.00
REYNOLDS, BRAD & ASHLEY	32630	32630		RP	LAND	26,300.00	26,300.00	26,300.00	26,300.00
					IMPV	51,900.00	51,900.00	51,900.00	51,900.00
614 NW FRONT ST	MD-16-183.09-01-31		.00-000		Total	342,700.00	342,700.00	342,700.00	342,700.00
586 MHH LLC	32640	32640		RP	LAND	53,000.00	53,000.00	53,000.00	53,000.00
					IMPV	289,700.00	289,700.00	289,700.00	289,700.00
615 NW FRONT ST	MD-16-183.09-01-05		.00-000		Total	1,595,200.00	1,595,200.00	1,595,200.00	1,570,100.00
CARLISLE FIRE COMPANY INC	32350	32350		RP	LAND	210,100.00	210,100.00	210,100.00	210,100.00
					IMPV	1,385,100.00	1,385,100.00	1,385,100.00	1,360,000.00
					EXMT	1,595,200.00	1,595,200.00	1,595,200.00	1,570,100.00
616 NW FRONT ST	MD-16-183.09-01-32		.00-000		Total	87,600.00	87,600.00	87,600.00	87,600.00
BEAN, BARBARA	32650	32650		RP	LAND	35,900.00	35,900.00	35,900.00	35,900.00
					IMPV	51,700.00	51,700.00	51,700.00	51,700.00
618 NW FRONT ST	MD-16-183.09-01-33		.00-000		Total	76,400.00	76,400.00	76,400.00	76,400.00
WHALEY, LATANYA J	32660	32660		RP	LAND	29,700.00	29,700.00	29,700.00	29,700.00
					IMPV	46,700.00	46,700.00	46,700.00	46,700.00
620 NW FRONT ST	MD-16-183.09-01-34		.00-000		Total	99,100.00	99,100.00	99,100.00	99,100.00
REYNOLDS, BRAD	32670	32670		RP	LAND	30,300.00	30,300.00	30,300.00	30,300.00
					IMPV	68,800.00	68,800.00	68,800.00	68,800.00
622 NW FRONT ST	MD-16-183.09-01-35		.00-000		Total	92,600.00	92,600.00	92,600.00	92,600.00
WILEY, JOSEPH E & RENATE K	32680	32680		RP	LAND	31,100.00	31,100.00	31,100.00	31,100.00

Property Address / Owner Name	PIN / Tax A/C ID	Location ID	Acres	Roll	Valuation Code	Present Tax Roll Current	Present Tax Roll Original	Prior Tax Roll Current	Prior Tax Roll Original
622 NW FRONT ST	MD-16-183.09-01-35		.00-000		Total	92,600.00	92,600.00	92,600.00	92,600.00
WILEY, JOSEPH E & RENATE K	32680	32680		RP	IMPV	61,500.00	61,500.00	61,500.00	61,500.00
624 NW FRONT ST	MD-16-183.09-01-36		.00-000		Total	74,400.00	74,400.00	74,400.00	74,400.00
WILEY, JOSEPH E & RENATE K	32690	32690		RP	LAND	32,800.00	32,800.00	32,800.00	32,800.00
					IMPV	41,600.00	41,600.00	41,600.00	41,600.00
626 NW FRONT ST	MD-16-183.09-01-37		.00-000		Total	75,800.00	75,800.00	75,800.00	75,800.00
DEINER, PAIGE L O	32700	32700		RP	LAND	32,900.00	32,900.00	32,900.00	32,900.00
					IMPV	42,900.00	42,900.00	42,900.00	42,900.00
628 NW FRONT ST	MD-16-183.09-01-38		.00-000		Total	86,000.00	86,000.00	86,000.00	76,600.00
NEWELL, GARNET E ESTATE	32710	32710		RP	LAND	32,900.00	32,900.00	32,900.00	32,900.00
					IMPV	53,100.00	53,100.00	53,100.00	43,700.00
630 NW FRONT ST	MD-16-183.09-01-39		.00-000		Total	714,200.00	714,200.00	714,200.00	714,200.00
PRIMO PROPERTIES LLC	32720	32720		RP	LAND	307,700.00	307,700.00	307,700.00	307,700.00
					IMPV	406,500.00	406,500.00	406,500.00	406,500.00
648 NW FRONT ST	MD-16-183.09-01-43		.00-000		Total	1,260,000.00	1,260,000.00	1,260,000.00	1,260,000.00
HEID PARTNERS LP	32750	32750		RP	LAND	688,000.00	688,000.00	688,000.00	688,000.00
					IMPV	572,000.00	572,000.00	572,000.00	572,000.00
SE FRONT ST	3 -30-6 .20- -003		.00-		Total	31,800.00	31,800.00	31,800.00	31,800.00
MILFORD DISTRICT FREE LIBRAR	17530	17530		RP	LAND	28,000.00	28,000.00	28,000.00	28,000.00
					IMPV	3,800.00	3,800.00	3,800.00	3,800.00
					EXMT	31,800.00	31,800.00	31,800.00	31,800.00
SE FRONT ST	3 -30-6 .20- -005		.00-		Total	49,900.00	49,900.00	49,900.00	74,500.00
MILFORD DISTRICT FREE LIBRAR	17550	17550		RP	LAND	31,200.00	31,200.00	31,200.00	55,800.00
					IMPV	18,700.00	18,700.00	18,700.00	18,700.00
					EXMT	49,900.00	49,900.00	49,900.00	74,500.00
SE FRONT ST	3 -30-6 .20- -010		.00-		Total	89,900.00	89,900.00	89,900.00	89,900.00
CITY OF MILFORD	17610	17610		RP	LAND	79,700.00	79,700.00	79,700.00	79,700.00
					IMPV	10,200.00	10,200.00	10,200.00	10,200.00
					EXMT	89,900.00	89,900.00	89,900.00	89,900.00
SE FRONT ST	3 -30-7 .17- -006		.00-		Total	62,100.00	62,100.00	62,100.00	62,100.00
CALVARY UNITED METHODIST CHU	18770	18770		RP	LAND	51,300.00	51,300.00	51,300.00	51,300.00
					IMPV	10,800.00	10,800.00	10,800.00	10,800.00
					EXMT	62,100.00	62,100.00	62,100.00	62,100.00
SE FRONT ST	3 -30-7 .17- -114		.00-		Total	18,300.00	18,300.00	18,300.00	18,300.00
SCHMIDT, GREGORY K & PEGGY A	19940	19940		RP	LAND	18,300.00	18,300.00	18,300.00	18,300.00
SE FRONT ST	3 -30-7 .17- -131		.00-		Total	86,900.00	86,900.00	86,900.00	86,900.00
RIDDLE, TONI L	20110	20110		RP	LAND	16,500.00	16,500.00	16,500.00	16,500.00
					IMPV	70,400.00	70,400.00	70,400.00	70,400.00
SE FRONT ST	3 -30-7 .18- -011		.00-		Total	33,400.00	33,400.00	33,400.00	33,400.00
CITY OF MILFORD - VACANT LAN	22540	22540		RP	LAND	33,400.00	33,400.00	33,400.00	33,400.00

Property Address / Owner Name	PIN / Tax A/C ID	Location ID	Acres	Roll	Valuation Code	Present Tax Roll Current	Present Tax Roll Original	Prior Tax Roll Current	Prior Tax Roll Original
SE FRONT ST	3 -30-7	.18- -011	.00-		Total	33,400.00	33,400.00	33,400.00	33,400.00
CITY OF MILFORD - VACANT LAN	22540	22540		RP	EXMT	33,400.00	33,400.00	33,400.00	33,400.00
6 SE FRONT ST	3 -30-6	.20- -045	.00-		Total	53,900.00	53,900.00	53,900.00	53,900.00
CITY OF MILFORD - PNC PARKIN	17950	17950		RP	LAND	48,100.00	48,100.00	48,100.00	48,100.00
					IMPV	5,800.00	5,800.00	5,800.00	5,800.00
					EXMT	53,900.00	53,900.00	53,900.00	53,900.00
9 SE FRONT ST	3 -30-6	.20- -004	.00-		Total	50,000.00	50,000.00	50,000.00	50,000.00
MILFORD DISTRICT FREE LIBRAR	17540	17540		RP	LAND	41,600.00	41,600.00	41,600.00	41,600.00
					IMPV	8,400.00	8,400.00	8,400.00	8,400.00
					EXMT	50,000.00	50,000.00	50,000.00	50,000.00
10 SE FRONT ST	3 -30-6	.20- -044	.00-		Total	134,500.00	134,500.00	134,500.00	134,500.00
MILFORD DISTRICT FREE LIBRAR	17940	17940		RP	LAND	55,100.00	55,100.00	55,100.00	55,100.00
					IMPV	79,400.00	79,400.00	79,400.00	79,400.00
11 SE FRONT ST	3 -30-6	.20- -005	.01-		Total	1,972,600.00	1,972,600.00	1,972,600.00	1,948,000.00
MILFORD DISTRICT FREE LIBRAR	17560	17560		RP	LAND	139,700.00	139,700.00	139,700.00	115,100.00
					IMPV	1,832,900.00	1,832,900.00	1,832,900.00	1,832,900.00
					EXMT	1,972,600.00	1,972,600.00	1,972,600.00	1,948,000.00
100 SE FRONT ST	3 -30-6	.20- -032	.00-		Total	454,300.00	454,300.00	454,300.00	454,300.00
SINGH 3 LLC	17820	17820		RP	LAND	132,700.00	132,700.00	132,700.00	132,700.00
					IMPV	321,600.00	321,600.00	321,600.00	321,600.00
108 SE FRONT ST	3 -30-6	.20- -031	.00-		Total	108,900.00	108,900.00	108,900.00	102,500.00
FELIX-DELACRUZ, ANEURYS	17810	17810		RP	LAND	19,200.00	19,200.00	19,200.00	19,200.00
					IMPV	89,700.00	89,700.00	89,700.00	83,300.00
110 SE FRONT ST	3 -30-6	.20- -030	.00-		Total	73,200.00	73,200.00	73,200.00	73,200.00
LEGROS, DILIANA	17800	17800		RP	LAND	16,000.00	16,000.00	16,000.00	16,000.00
					IMPV	57,200.00	57,200.00	57,200.00	57,200.00
112 SE FRONT ST	3 -30-6	.20- -029	.00-		Total	69,400.00	69,400.00	69,400.00	69,400.00
LEGROS, DILIANA	17790	17790		RP	LAND	69,400.00	69,400.00	69,400.00	69,400.00
114 SE FRONT ST	3 -30-6	.20- -028	.00-		Total	97,500.00	97,500.00	97,500.00	97,500.00
AVERY PROPERTIES LLC	17780	17780		RP	LAND	19,500.00	19,500.00	19,500.00	19,500.00
					IMPV	78,000.00	78,000.00	78,000.00	78,000.00
117 SE FRONT ST	3 -30-6	.20- -008	.00-		Total	626,400.00	626,400.00	626,400.00	626,400.00
SALVATION ARMY	17590	17590		RP	LAND	120,200.00	120,200.00	120,200.00	120,200.00
					IMPV	506,200.00	506,200.00	506,200.00	506,200.00
					EXMT	626,400.00	626,400.00	626,400.00	626,400.00
200 SE FRONT ST	3 -30-6	.20- -013	.00-		Total	118,600.00	118,600.00	118,600.00	118,600.00
HARRIS, FERNANDO O	17640	17640		RP	LAND	13,200.00	13,200.00	13,200.00	13,200.00
					IMPV	105,400.00	105,400.00	105,400.00	105,400.00
202 SE FRONT ST	3 -30-6	.20- -012	.00-		Total	73,700.00	73,700.00	73,700.00	73,700.00
RUSSOMANO, KVN T TALLARICO	17630	17630		RP	LAND	23,200.00	23,200.00	23,200.00	23,200.00

Property Address / Owner Name	PIN / Tax A/C ID	Location ID	Acres	Roll	Valuation Code	Present Tax Roll Current	Present Tax Roll Original	Prior Tax Roll Current	Prior Tax Roll Original
202 SE FRONT ST	3 -30-6 .20- -012		.00-		Total	73,700.00	73,700.00	73,700.00	73,700.00
RUSSOMANO, KVN T TALLARICO	17630	17630		RP	IMPV	50,500.00	50,500.00	50,500.00	50,500.00
203 SE FRONT ST	3 -30-6 .20- -011		.00-		Total	131,600.00	131,600.00	131,600.00	131,600.00
SAYER, MELVIN J & PRISCILLA	17620	17620		RP	LAND	22,200.00	22,200.00	22,200.00	22,200.00
					IMPV	109,400.00	109,400.00	109,400.00	109,400.00
205 SE FRONT ST	3 -30-7 .17- -002		.00-		Total	233,000.00	233,000.00	233,000.00	233,000.00
BARNES, SHEILA B	18730	18730		RP	LAND	28,100.00	28,100.00	28,100.00	28,100.00
					IMPV	204,900.00	204,900.00	204,900.00	204,900.00
206 SE FRONT ST	3 -30-7 .17- -112		.00-		Total	109,000.00	109,000.00	109,000.00	109,000.00
KRESSE, KAITLIN J & DREW R C	19920	19920		RP	LAND	25,600.00	25,600.00	25,600.00	25,600.00
					IMPV	83,400.00	83,400.00	83,400.00	83,400.00
209 SE FRONT ST	3 -30-7 .17- -003		.00-		Total	68,000.00	68,000.00	68,000.00	68,000.00
MADIGAN, MARGUERITE	18740	18740		RP	LAND	18,900.00	18,900.00	18,900.00	18,900.00
					IMPV	49,100.00	49,100.00	49,100.00	49,100.00
210 SE FRONT ST	3 -30-7 .17- -113		.00-		Total	171,700.00	171,700.00	171,700.00	171,700.00
SCHMIDT, GREGORY K & PEGGY A	19930	19930		RP	LAND	22,300.00	22,300.00	22,300.00	22,300.00
					IMPV	149,400.00	149,400.00	149,400.00	149,400.00
211 SE FRONT ST	3 -30-7 .17- -004		.00-		Total	68,600.00	68,600.00	68,600.00	68,600.00
MADIGAN, MARGUERITE	18750	18750		RP	LAND	18,900.00	18,900.00	18,900.00	18,900.00
					IMPV	49,700.00	49,700.00	49,700.00	49,700.00
300 SE FRONT ST	3 -30-7 .17- -137		.00-		Total	120,700.00	120,700.00	120,700.00	120,700.00
KRAMLICH, ESSIE E	20200	20200		RP	LAND	22,900.00	22,900.00	22,900.00	22,900.00
					IMPV	97,800.00	97,800.00	97,800.00	97,800.00
301 SE FRONT ST	3 -30-7 .17- -005		.00-		Total	1,458,700.00	1,458,700.00	1,458,700.00	1,458,700.00
CALVARY UNITED METHODIST CHU	18760	18760		RP	LAND	170,800.00	170,800.00	170,800.00	170,800.00
					IMPV	1,287,900.00	1,287,900.00	1,287,900.00	1,287,900.00
					EXMT	1,458,700.00	1,458,700.00	1,458,700.00	1,458,700.00
302 SE FRONT ST	3 -30-7 .17- -119		.00-		Total	47,000.00	47,000.00	47,000.00	47,000.00
PASSWATERS, SAMUEL J III	19990	19990		RP	LAND	16,700.00	16,700.00	16,700.00	16,700.00
					IMPV	30,300.00	30,300.00	30,300.00	30,300.00
304 SE FRONT ST	3 -30-7 .17- -120		.00-		Total	64,100.00	64,100.00	64,100.00	64,100.00
LOVETT, JEFFREY	20000	20000		RP	LAND	14,500.00	14,500.00	14,500.00	14,500.00
					IMPV	49,600.00	49,600.00	49,600.00	49,600.00
306 SE FRONT ST	3 -30-7 .17- -121		.00-		Total	141,800.00	141,800.00	141,800.00	141,800.00
MALDONADO, ALINA - TRUSTEE	20010	20010		RP	LAND	19,400.00	19,400.00	19,400.00	19,400.00
					IMPV	122,400.00	122,400.00	122,400.00	122,400.00
					EXMT	141,800.00	141,800.00	141,800.00	141,800.00
310 SE FRONT ST	3 -30-7 .17- -124		.00-		Total	373,200.00	373,200.00	373,200.00	373,200.00
CHURCH OF GOD	20030	20030		RP	LAND	48,100.00	48,100.00	48,100.00	48,100.00
					IMPV	325,100.00	325,100.00	325,100.00	325,100.00

Property Address / Owner Name	PIN / Tax A/C ID	Location ID	Acres	Roll	Valuation Code	Present Tax Roll Current	Present Tax Roll Original	Prior Tax Roll Current	Prior Tax Roll Original
310 SE FRONT ST	3 -30-7 .17- -124	.00-			Total	373,200.00	373,200.00	373,200.00	373,200.00
CHURCH OF GOD	20030	20030		RP	EXMT	373,200.00	373,200.00	373,200.00	373,200.00
312 SE FRONT ST	3 -30-7 .17- -124	.01-			Total	81,600.00	81,600.00	81,600.00	81,600.00
ROMERO, AMALIA E	20040	20040		RP	LAND	17,100.00	17,100.00	17,100.00	17,100.00
					IMPV	64,500.00	64,500.00	64,500.00	64,500.00
400 SE FRONT ST	3 -30-7 .17- -128	.00-			Total	85,500.00	85,500.00	85,500.00	85,500.00
SALGUERO PORTILLO, MIGUEL A	20080	20080		RP	LAND	17,500.00	17,500.00	17,500.00	17,500.00
					IMPV	68,000.00	68,000.00	68,000.00	68,000.00
401 SE FRONT ST A	3 -30-7 .17- -020	.00-			Total	84,300.00	84,300.00	84,300.00	84,300.00
401 FRONT ST LLC	18930	18930		RP	LAND	26,000.00	26,000.00	26,000.00	26,000.00
					IMPV	58,300.00	58,300.00	58,300.00	58,300.00
404 SE FRONT ST	3 -30-7 .17- -129	.00-			Total	54,700.00	54,700.00	54,700.00	54,700.00
WILEY, MARY W TRUSTEE	20090	20090		RP	LAND	21,400.00	21,400.00	21,400.00	21,400.00
					IMPV	33,300.00	33,300.00	33,300.00	33,300.00
405 SE FRONT ST B	3 -30-7 .17- -021	.00-			Total	144,500.00	144,500.00	144,500.00	144,500.00
CASTRO, MARIA V	18940	18940		RP	LAND	21,500.00	21,500.00	21,500.00	21,500.00
					IMPV	123,000.00	123,000.00	123,000.00	123,000.00
406 SE FRONT ST B	3 -30-7 .17- -130	.00-			Total	89,300.00	89,300.00	89,300.00	89,300.00
RIDDLE, TONI L	20100	20100		RP	LAND	16,300.00	16,300.00	16,300.00	16,300.00
					IMPV	73,000.00	73,000.00	73,000.00	73,000.00
409 SE FRONT ST	3 -30-7 .17- -022	.00-			Total	68,700.00	68,700.00	68,700.00	68,700.00
MOAB PROPERTIES LLC	18950	18950		RP	LAND	19,500.00	19,500.00	19,500.00	19,500.00
					IMPV	49,200.00	49,200.00	49,200.00	49,200.00
500 SE FRONT ST	3 -30-7 .17- -162	.00-			Total	62,100.00	62,100.00	62,100.00	62,100.00
MUNOZ, RICARDO	20460	20460		RP	LAND	19,500.00	19,500.00	19,500.00	19,500.00
					IMPV	42,600.00	42,600.00	42,600.00	42,600.00
501 SE FRONT ST	3 -30-7 .17- -035	.00-			Total	81,100.00	81,100.00	81,100.00	81,100.00
HERNANDEZ, VICTOR FERMIN	19080	19080		RP	LAND	24,900.00	24,900.00	24,900.00	24,900.00
					IMPV	56,200.00	56,200.00	56,200.00	56,200.00
502 SE FRONT ST	3 -30-7 .17- -163	.00-			Total	55,800.00	55,800.00	55,800.00	55,800.00
HERNANDEZ, VICTOR HUGO & SON	20470	20470		RP	LAND	14,600.00	14,600.00	14,600.00	14,600.00
					IMPV	41,200.00	41,200.00	41,200.00	41,200.00
503 SE FRONT ST	3 -30-7 .17- -036	.00-			Total	68,300.00	68,300.00	68,300.00	68,300.00
BURRINGTON, CORY	19090	19090		RP	LAND	15,800.00	15,800.00	15,800.00	15,800.00
					IMPV	52,500.00	52,500.00	52,500.00	52,500.00
504 SE FRONT ST	3 -30-7 .17- -164	.00-			Total	138,300.00	138,300.00	138,300.00	138,300.00
FORSYTH, KEVIN & MELISSA GAL	20480	20480		RP	LAND	21,500.00	21,500.00	21,500.00	21,500.00
					IMPV	116,800.00	116,800.00	116,800.00	116,800.00
505 SE FRONT ST	3 -30-7 .17- -037	.00-			Total	48,000.00	48,000.00	48,000.00	48,000.00
2 STARS LLC	19100	19100		RP					

Property Address / Owner Name	PIN / Tax A/C ID	Location ID	Acres	Roll	Valuation Code	Present Tax Roll Current	Present Tax Roll Original	Prior Tax Roll Current	Prior Tax Roll Original
505 SE FRONT ST	3 -30-7 .17- -037 .00-				Total	48,000.00	48,000.00	48,000.00	48,000.00
2 STARS LLC	19100	19100		RP	LAND	15,900.00	15,900.00	15,900.00	15,900.00
					IMPV	32,100.00	32,100.00	32,100.00	32,100.00
506 SE FRONT ST	3 -30-7 .17- -165 .00-				Total	89,700.00	89,700.00	89,700.00	89,700.00
WILSON, ALDEN M JR & BONNIE	20490	20490		RP	LAND	20,400.00	20,400.00	20,400.00	20,400.00
					IMPV	69,300.00	69,300.00	69,300.00	69,300.00
507 SE FRONT ST	3 -30-7 .17- -038 .00-				Total	83,900.00	83,900.00	83,900.00	83,900.00
BANEY, HERMAN N & JACQUELYNN	19110	19110		RP	LAND	26,600.00	26,600.00	26,600.00	26,600.00
					IMPV	57,300.00	57,300.00	57,300.00	57,300.00
509 SE FRONT ST	3 -30-7 .17- -039 .00-				Total	105,500.00	105,500.00	105,500.00	105,500.00
MINTZER, BETTY L	19120	19120		RP	LAND	21,500.00	21,500.00	21,500.00	21,500.00
					IMPV	84,000.00	84,000.00	84,000.00	84,000.00
510 SE FRONT ST	3 -30-7 .17- -166 .00-				Total	99,900.00	99,900.00	99,900.00	99,900.00
CASTANADA, FAUSTINO & ROSA N	20500	20500		RP	LAND	20,000.00	20,000.00	20,000.00	20,000.00
					IMPV	79,900.00	79,900.00	79,900.00	79,900.00
511 SE FRONT ST	3 -30-7 .17- -040 .00-				Total	116,200.00	116,200.00	116,200.00	116,200.00
WILEY, DAVID A	19130	19130		RP	LAND	21,500.00	21,500.00	21,500.00	21,500.00
					IMPV	94,700.00	94,700.00	94,700.00	94,700.00
512 SE FRONT ST	3 -30-7 .17- -167 .00-				Total	90,600.00	90,600.00	90,600.00	90,600.00
WILEY, JOSEPH E & RENATE K	20510	20510		RP	LAND	18,400.00	18,400.00	18,400.00	18,400.00
					IMPV	72,200.00	72,200.00	72,200.00	72,200.00
600 SE FRONT ST	3 -30-7 .17- -183 .00-				Total	88,200.00	88,200.00	88,200.00	75,200.00
YOUNG, STACY M	20660	20660		RP	LAND	21,500.00	21,500.00	21,500.00	21,500.00
					IMPV	66,700.00	66,700.00	66,700.00	53,700.00
601 SE FRONT ST	3 -30-7 .17- -053 .00-				Total	76,900.00	76,900.00	76,900.00	76,900.00
WILEY, JOSEPH E & RENATE K	19270	19270		RP	LAND	21,500.00	21,500.00	21,500.00	21,500.00
					IMPV	55,400.00	55,400.00	55,400.00	55,400.00
604 SE FRONT ST	3 -30-7 .17- -184 .00-				Total	153,400.00	153,400.00	153,400.00	153,400.00
INGRAM, RICHARD M	20670	20670		RP	LAND	21,500.00	21,500.00	21,500.00	21,500.00
					IMPV	131,900.00	131,900.00	131,900.00	131,900.00
607 SE FRONT ST	3 -30-7 .17- -054 .00-				Total	53,800.00	53,800.00	53,800.00	53,800.00
WILEY, JOSEPH E & RENATE K	19280	19280		RP	LAND	20,100.00	20,100.00	20,100.00	20,100.00
					IMPV	33,700.00	33,700.00	33,700.00	33,700.00
608 SE FRONT ST	3 -30-7 .17- -185 .00-				Total	82,100.00	82,100.00	82,100.00	82,100.00
GONZALEZ, ELAISE	20680	20680		RP	LAND	19,100.00	19,100.00	19,100.00	19,100.00
					IMPV	63,000.00	63,000.00	63,000.00	63,000.00
609 SE FRONT ST	3 -30-7 .17- -055 .00-				Total	52,100.00	52,100.00	52,100.00	52,100.00
WILEY, JOSEPH E & RENATE K	19290	19290		RP	LAND	19,100.00	19,100.00	19,100.00	19,100.00
					IMPV	33,000.00	33,000.00	33,000.00	33,000.00
610 SE FRONT ST	3 -30-7 .17- -186 .00-				Total	99,300.00	99,300.00	99,300.00	99,300.00
CARRILLO, JOSE A & JOSE O	20690	20690		RP					

Property Address / Owner Name	PIN / Tax A/C ID	Location ID	Acres	Roll	Valuation Code	Present Tax Roll Current	Present Tax Roll Original	Prior Tax Roll Current	Prior Tax Roll Original
610 SE FRONT ST	3 -30-7 .17- -186		.00-		Total	99,300.00	99,300.00	99,300.00	99,300.00
CARRILLO, JOSE A & JOSE O	20690	20690		RP	LAND	18,900.00	18,900.00	18,900.00	18,900.00
					IMPV	80,400.00	80,400.00	80,400.00	80,400.00
614 SE FRONT ST	3 -30-7 .17- -187		.00-		Total	104,900.00	104,900.00	104,900.00	104,900.00
SHOCKLEY, DAVID A JR & M	20700	20700		RP	LAND	20,000.00	20,000.00	20,000.00	20,000.00
					IMPV	84,900.00	84,900.00	84,900.00	84,900.00
617 SE FRONT ST A	3 -30-7 .17- -056		.00-		Total	117,000.00	117,000.00	117,000.00	117,000.00
KING, JOAN D	19300	19300		RP	LAND	20,800.00	20,800.00	20,800.00	20,800.00
					IMPV	96,200.00	96,200.00	96,200.00	96,200.00
619 SE FRONT ST A	3 -30-7 .17- -057		.00-		Total	120,800.00	120,800.00	120,800.00	120,800.00
MITCHELL, RANDY C & MYRA K-T	19310	19310		RP	LAND	20,000.00	20,000.00	20,000.00	20,000.00
					IMPV	100,800.00	100,800.00	100,800.00	100,800.00
701 SE FRONT ST A	3 -30-7 .17- -087		.00-		Total	124,200.00	124,200.00	124,200.00	124,200.00
LEGROS, VALDINE-TRUSTEE	19630	19630		RP	LAND	20,000.00	20,000.00	20,000.00	20,000.00
					IMPV	104,200.00	104,200.00	104,200.00	104,200.00
702 SE FRONT ST	3 -30-7 .17- -202		.00-		Total	68,100.00	68,100.00	68,100.00	68,100.00
DESIGN ADVANTAGE LLC	20850	20850		RP	LAND	17,300.00	17,300.00	17,300.00	17,300.00
					IMPV	50,800.00	50,800.00	50,800.00	50,800.00
703 SE FRONT ST	3 -30-7 .17- -088		.00-		Total	54,700.00	54,700.00	54,700.00	54,700.00
KING, JOAN D	19640	19640		RP	LAND	20,000.00	20,000.00	20,000.00	20,000.00
					IMPV	34,700.00	34,700.00	34,700.00	34,700.00
704 SE FRONT ST	3 -30-7 .17- -203		.00-		Total	77,200.00	77,200.00	77,200.00	54,200.00
MECLER, MARIA LYNN	20860	20860		RP	LAND	17,500.00	17,500.00	17,500.00	17,500.00
					IMPV	59,700.00	59,700.00	59,700.00	36,700.00
705 SE FRONT ST	3 -30-7 .17- -089		.00-		Total	114,900.00	114,900.00	114,900.00	114,900.00
ROCKAWAY LIKENESS LLC	19650	19650		RP	LAND	20,000.00	20,000.00	20,000.00	20,000.00
					IMPV	94,900.00	94,900.00	94,900.00	94,900.00
706 SE FRONT ST	3 -30-7 .17- -204		.00-		Total	101,800.00	101,800.00	101,800.00	86,300.00
GONZALES, ANGEL & LEIDY	20870	20870		RP	LAND	18,100.00	18,100.00	18,100.00	18,100.00
					IMPV	83,700.00	83,700.00	83,700.00	68,200.00
707 SE FRONT ST	3 -30-7 .17- -090		.00-		Total	64,800.00	64,800.00	64,800.00	64,800.00
CISNEROS, JOSE L & MARTHA P	19660	19660		RP	LAND	16,300.00	16,300.00	16,300.00	16,300.00
					IMPV	48,500.00	48,500.00	48,500.00	48,500.00
708 SE FRONT ST	3 -30-7 .17- -205		.00-		Total	113,100.00	113,100.00	113,100.00	113,100.00
STOUGH, RYAN D	20880	20880		RP	LAND	20,000.00	20,000.00	20,000.00	20,000.00
					IMPV	93,100.00	93,100.00	93,100.00	93,100.00
709 SE FRONT ST	3 -30-7 .17- -091		.00-		Total	65,800.00	65,800.00	65,800.00	65,800.00
CAPITAL INVESTMENT LLC	19670	19670		RP	LAND	16,300.00	16,300.00	16,300.00	16,300.00
					IMPV	49,500.00	49,500.00	49,500.00	49,500.00
710 SE FRONT ST	3 -30-7 .17- -206		.00-		Total	94,900.00	94,900.00	94,900.00	94,900.00
KASIER, GARY	20890	20890		RP					

Property Address / Owner Name	PIN / Tax A/C ID	Location ID	Acres	Roll	Valuation Code	Present Tax Roll Current	Present Tax Roll Original	Prior Tax Roll Current	Prior Tax Roll Original
710 SE FRONT ST	3 -30-7 .17- -206 .00-				Total	94,900.00	94,900.00	94,900.00	94,900.00
KASIER, GARY	20890	20890		RP	LAND	20,000.00	20,000.00	20,000.00	20,000.00
					IMPV	74,900.00	74,900.00	74,900.00	74,900.00
800 SE FRONT ST	3 -30-7 .17- -221 .00-				Total	10,100.00	10,100.00	10,100.00	10,100.00
VANVORST, CODY SCOTT & ALISO	21060	21060		RP	LAND	10,100.00	10,100.00	10,100.00	10,100.00
801 SE FRONT ST	3 -30-7 .17- -093 .00-				Total	169,400.00	169,400.00	169,400.00	169,400.00
EISENBREY, JOHN C IV & MICHE	19710	19710		RP	LAND	21,000.00	21,000.00	21,000.00	21,000.00
					IMPV	148,400.00	148,400.00	148,400.00	148,400.00
802 SE FRONT ST	3 -30-7 .17- -222 .00-				Total	158,000.00	158,000.00	158,000.00	158,000.00
VANVORST, CODY SCOTT & ALISO	21070	21070		RP	LAND	20,200.00	20,200.00	20,200.00	20,200.00
					IMPV	137,800.00	137,800.00	137,800.00	137,800.00
804 SE FRONT ST	3 -30-7 .17- -223 .00-				Total	96,600.00	96,600.00	96,600.00	96,600.00
DAVILA, JOSE L	21080	21080		RP	LAND	20,900.00	20,900.00	20,900.00	20,900.00
					IMPV	75,700.00	75,700.00	75,700.00	75,700.00
805 SE FRONT ST	3 -30-7 .17- -095 .00-				Total	279,700.00	215,000.00	215,000.00	215,000.00
IGLESIA PENTECOSTAL BETHEL D	19730	19730		RP	LAND	124,900.00	60,200.00	60,200.00	60,200.00
					IMPV	154,800.00	154,800.00	154,800.00	154,800.00
					EXMT	279,700.00	215,000.00	215,000.00	215,000.00
806 SE FRONT ST	3 -30-7 .17- -224 .00-				Total	94,200.00	94,200.00	94,200.00	94,200.00
PEASE, WENDY L	21090	21090		RP	LAND	20,900.00	20,900.00	20,900.00	20,900.00
					IMPV	73,300.00	73,300.00	73,300.00	73,300.00
808 SE FRONT ST	3 -30-7 .17- -225 .00-				Total	97,900.00	97,900.00	97,900.00	97,900.00
RAMIREZ, ANGEL R & JENNIFER	21100	21100		RP	LAND	20,900.00	20,900.00	20,900.00	20,900.00
					IMPV	77,000.00	77,000.00	77,000.00	77,000.00
809 SE FRONT ST	3 -30-7 .17- -097 .00-				Total	103,700.00	103,700.00	103,700.00	103,700.00
SAUCEDA, FERNANDO F & EVANGE	19750	19750		RP	LAND	27,200.00	27,200.00	27,200.00	27,200.00
					IMPV	76,500.00	76,500.00	76,500.00	76,500.00
810 SE FRONT ST	3 -30-7 .17- -226 .00-				Total	59,500.00	59,500.00	59,500.00	59,500.00
FAULKNER, CRAIG T	21110	21110		RP	LAND	21,200.00	21,200.00	21,200.00	21,200.00
					IMPV	38,300.00	38,300.00	38,300.00	38,300.00
812 SE FRONT ST	3 -30-7 .17- -227 .00-				Total	87,000.00	87,000.00	87,000.00	87,000.00
DONOVAN, JAY R	21120	21120		RP	LAND	21,300.00	21,300.00	21,300.00	21,300.00
					IMPV	65,700.00	65,700.00	65,700.00	65,700.00
814 SE FRONT ST	3 -30-7 .17- -228 .00-				Total	90,200.00	90,200.00	90,200.00	90,200.00
NOLL, JEFFERY	21130	21130		RP	LAND	21,300.00	21,300.00	21,300.00	21,300.00
					IMPV	68,900.00	68,900.00	68,900.00	68,900.00
815 SE FRONT ST	3 -30-7 .17- -098 .02-				Total	109,600.00	109,600.00	109,600.00	109,600.00
MALONEY, HELEN ANN & KYLE N	19770	19770		RP	LAND	28,000.00	28,000.00	28,000.00	28,000.00
					IMPV	81,600.00	81,600.00	81,600.00	81,600.00
900 SE FRONT ST	3 -30-7 .17- -242 .00-				Total	93,400.00	93,400.00	93,400.00	93,400.00
ALVARADO, AGAPITO	21280	21280		RP					

Property Address / Owner Name	PIN / Tax A/C ID	Location ID	Acres	Roll	Valuation Code	Present Tax Roll Current	Present Tax Roll Original	Prior Tax Roll Current	Prior Tax Roll Original
900 SE FRONT ST	3 -30-7 .17- -242	.00-			Total	93,400.00	93,400.00	93,400.00	93,400.00
ALVARADO, AGAPITO	21280	21280		RP	LAND	22,200.00	22,200.00	22,200.00	22,200.00
					IMPV	71,200.00	71,200.00	71,200.00	71,200.00
901 SE FRONT ST	3 -30-7 .17- -098	.01-			Total	138,400.00	138,400.00	138,400.00	138,400.00
MOSEDER, NORMA JEAN	19760	19760		RP	LAND	27,100.00	27,100.00	27,100.00	27,100.00
					IMPV	111,300.00	111,300.00	111,300.00	111,300.00
902 SE FRONT ST	3 -30-7 .17- -243	.00-			Total	116,300.00	116,300.00	116,300.00	116,300.00
WOODWARD, DAVID T	21290	21290		RP	LAND	22,200.00	22,200.00	22,200.00	22,200.00
					IMPV	94,100.00	94,100.00	94,100.00	94,100.00
903 SE FRONT ST	3 -30-7 .17- -101	.00-			Total	115,200.00	115,200.00	115,200.00	115,200.00
INGLES III, LUIS & IDRIS LUG	19800	19800		RP	LAND	28,900.00	28,900.00	28,900.00	28,900.00
					IMPV	86,300.00	86,300.00	86,300.00	86,300.00
904 SE FRONT ST	3 -30-7 .17- -244	.00-			Total	115,600.00	115,600.00	115,600.00	115,600.00
BERTINO, EILEEN K	21300	21300		RP	LAND	22,200.00	22,200.00	22,200.00	22,200.00
					IMPV	93,400.00	93,400.00	93,400.00	93,400.00
905 SE FRONT ST	3 -30-7 .17- -102	.00-			Total	109,800.00	109,800.00	109,800.00	109,800.00
SCOTTON, LESLIE II & CAROL V	19810	19810		RP	LAND	26,800.00	26,800.00	26,800.00	26,800.00
					IMPV	83,000.00	83,000.00	83,000.00	83,000.00
906 SE FRONT ST	3 -30-7 .17- -245	.00-			Total	109,200.00	109,200.00	109,200.00	109,200.00
HALL, BRETT ALAN	21310	21310		RP	LAND	22,200.00	22,200.00	22,200.00	22,200.00
					IMPV	87,000.00	87,000.00	87,000.00	87,000.00
907 SE FRONT ST	3 -30-7 .17- -102	.01-			Total	118,400.00	118,400.00	118,400.00	118,400.00
MEDINA, ALFONSO A	19820	19820		RP	LAND	26,200.00	26,200.00	26,200.00	26,200.00
					IMPV	92,200.00	92,200.00	92,200.00	92,200.00
908 SE FRONT ST	3 -30-7 .17- -246	.00-			Total	85,500.00	85,500.00	85,500.00	85,500.00
STEINER, JOSHUA	21320	21320		RP	LAND	22,200.00	22,200.00	22,200.00	22,200.00
					IMPV	63,300.00	63,300.00	63,300.00	63,300.00
909 SE FRONT ST A	3 -30-7 .17- -103	.00-			Total	103,900.00	103,900.00	103,900.00	103,900.00
G & D ENTERPRISES INC	19830	19830		RP	LAND	26,500.00	26,500.00	26,500.00	26,500.00
					IMPV	77,400.00	77,400.00	77,400.00	77,400.00
910 SE FRONT ST	3 -30-7 .17- -248	.00-			Total	80,000.00	80,000.00	80,000.00	80,000.00
SMITH, WILLIAM V & PATRICIA	21350	21350		RP	LAND	25,900.00	25,900.00	25,900.00	25,900.00
					IMPV	54,100.00	54,100.00	54,100.00	54,100.00
911 SE FRONT ST	3 -30-7 .17- -104	.00-			Total	103,600.00	103,600.00	103,600.00	103,600.00
DMITERCHIK, CODY M	19840	19840		RP	LAND	26,500.00	26,500.00	26,500.00	26,500.00
					IMPV	77,100.00	77,100.00	77,100.00	77,100.00
912 SE FRONT ST	3 -30-7 .17- -250	.00-			Total	125,400.00	125,400.00	125,400.00	125,400.00
FLYNN, JASON PETER	21370	21370		RP	LAND	29,700.00	29,700.00	29,700.00	29,700.00
					IMPV	95,700.00	95,700.00	95,700.00	95,700.00
913 SE FRONT ST	3 -30-7 .17- -105	.00-			Total	96,300.00	96,300.00	96,300.00	96,300.00
WILKINS, JULIA A	19850	19850		RP					

Property Address / Owner Name	PIN / Tax A/C ID	Location ID	Acres	Roll	Valuation Code	Present Tax Roll Current	Present Tax Roll Original	Prior Tax Roll Current	Prior Tax Roll Original
913 SE FRONT ST	3 -30-7 .17- -105	.00-			Total	96,300.00	96,300.00	96,300.00	96,300.00
WILKINS, JULIA A	19850	19850		RP	LAND	26,500.00	26,500.00	26,500.00	26,500.00
					IMPV	69,800.00	69,800.00	69,800.00	69,800.00
914 SE FRONT ST	3 -30-7 .17- -251	.00-			Total	115,700.00	115,700.00	115,700.00	115,700.00
SPRINGFIELD, NICOLE J	21380	21380		RP	LAND	27,100.00	27,100.00	27,100.00	27,100.00
					IMPV	88,600.00	88,600.00	88,600.00	88,600.00
916 SE FRONT ST	3 -30-7 .17- -252	.00-			Total	102,900.00	102,900.00	102,900.00	102,900.00
RINEHART, MATTHEW R D & REBE	21400	21400		RP	LAND	24,400.00	24,400.00	24,400.00	24,400.00
					IMPV	78,500.00	78,500.00	78,500.00	78,500.00
917 SE FRONT ST	3 -30-7 .17- -106	.00-			Total	89,400.00	89,400.00	89,400.00	89,400.00
ROCKAWAY LIKENESS, LLC	19860	19860		RP	LAND	26,500.00	26,500.00	26,500.00	26,500.00
					IMPV	62,900.00	62,900.00	62,900.00	62,900.00
919 SE FRONT ST	3 -30-7 .17- -108	.00-			Total	111,200.00	111,200.00	111,200.00	111,200.00
ZURZOLO, JOSEPH S & KAREN LY	19880	19880		RP	LAND	25,200.00	25,200.00	25,200.00	25,200.00
					IMPV	86,000.00	86,000.00	86,000.00	86,000.00
921 SE FRONT ST	3 -30-7 .17- -110	.00-			Total	70,400.00	70,400.00	70,400.00	70,400.00
PASSWATERS, JASMINE	19900	19900		RP	LAND	23,500.00	23,500.00	23,500.00	23,500.00
					IMPV	46,900.00	46,900.00	46,900.00	46,900.00
SW FRONT ST	1 -30-1 .20- -061	.00-			Total	89,100.00	89,100.00	89,100.00	89,100.00
CITY OF MILFORD - PARKING AU	2230	2230		RP	LAND	69,800.00	69,800.00	69,800.00	69,800.00
					IMPV	19,300.00	19,300.00	19,300.00	19,300.00
					EXMT	89,100.00	89,100.00	89,100.00	89,100.00
SW FRONT ST	1 -30-1 .20- -059	.01-			Total	26,600.00	26,600.00	26,600.00	26,600.00
CITY OF MILFORD	132690	132690		RP	Net			26,600.00	26,600.00
					LAND	26,600.00	26,600.00	26,600.00	26,600.00
					EXMT	26,600.00	26,600.00		
3 SW FRONT ST	1 -30-1 .20- -062	.00-			Total	29,300.00	29,300.00	29,300.00	33,400.00
J & R WALNUT STREET PROPERTI	2240	2240		RP	LAND	27,800.00	27,800.00	27,800.00	31,900.00
					IMPV	1,500.00	1,500.00	1,500.00	1,500.00
10 SW FRONT ST	1 -30-1 .20- -058	.00-			Total	356,600.00	356,600.00	356,600.00	356,600.00
MY SISTER'S FAULT LLC	2200	2200		RP	LAND	33,800.00	33,800.00	33,800.00	33,800.00
					IMPV	322,800.00	322,800.00	322,800.00	322,800.00
13 SW FRONT ST	1 -30-1 .20- -060	.00-			Total	765,000.00	765,000.00	765,000.00	765,000.00
GIP MILFORD LLC	2220	2220		RP	LAND	174,800.00	174,800.00	174,800.00	174,800.00
					IMPV	590,200.00	590,200.00	590,200.00	590,200.00
18 SW FRONT ST	1 -30-1 .20- -059	.00-			Total	495,000.00	495,000.00	495,000.00	495,000.00
TRINITY REDEVELOPMENT LLC	2210	2210		RP	LAND	73,600.00	73,600.00	73,600.00	73,600.00
					IMPV	421,400.00	421,400.00	421,400.00	421,400.00
19 SW FRONT ST	MD-16-183.10-04-68	.00-000			Total	85,200.00	85,200.00	85,200.00	85,200.00
OUTTEN, E STUART JR	36080	36080		RP	LAND	54,000.00	54,000.00	54,000.00	54,000.00

Property Address / Owner Name	PIN / Tax A/C ID	Location ID	Acres	Roll	Valuation Code	Present Tax Roll Current	Present Tax Roll Original	Prior Tax Roll Current	Prior Tax Roll Original
19 SW FRONT ST	MD-16-183.10-04-68		.00-000		Total	85,200.00	85,200.00	85,200.00	85,200.00
OUTTEN, E STUART JR	36080	36080		RP	IMPV	31,200.00	31,200.00	31,200.00	31,200.00
3901 FULLERTON CT A	3 -30-15 .00- -084		.08-3901A		Total	131,900.00	131,900.00	131,900.00	131,900.00
WOOTTEN, ANGELA M	82770	82770		RP	IMPV	131,900.00	131,900.00	131,900.00	131,900.00
3901 FULLERTON CT B	3 -30-15 .00- -084		.08-3902B		Total	139,400.00	139,400.00	139,400.00	139,400.00
SLAMKA, BRUCE	82780	82780		RP	IMPV	139,400.00	139,400.00	139,400.00	139,400.00
3902 FULLERTON CT E	3 -30-15 .00- -084		.08-3905E		Total	133,200.00	133,200.00	133,200.00	133,200.00
LARAGIONE BROTHERS RESIDENTI	82810	82810		RP	IMPV	133,200.00	133,200.00	133,200.00	133,200.00
3902 FULLERTON CT F	3 -30-15 .00- -084		.08-3906F		Total	146,000.00	146,000.00	146,000.00	146,000.00
CAINS, BRUCE & VICTORIA	82820	82820		RP	IMPV	146,000.00	146,000.00	146,000.00	146,000.00
3903 FULLERTON CT I	3 -30-15 .00- -084		.08-3909I		Total	112,800.00	112,800.00	112,800.00	112,800.00
ZAZZARINO, BARBARA	82850	82850		RP	IMPV	112,800.00	112,800.00	112,800.00	112,800.00
3903 FULLERTON CT J	3 -30-15 .00- -084		.08-3910J		Total	127,900.00	127,900.00	127,900.00	127,900.00
O'DONNELL, REGINA C	82860	82860		RP	IMPV	127,900.00	127,900.00	127,900.00	127,900.00
4001 FULLERTON CT A	3 -30-15 .00- -084		.08-4001A		Total	131,900.00	131,900.00	131,900.00	131,900.00
STULL, GARY & RHYLE MAE	82890	82890		RP	IMPV	131,900.00	131,900.00	131,900.00	131,900.00
4001 FULLERTON CT B	3 -30-15 .00- -084		.08-4002B		Total	139,400.00	139,400.00	139,400.00	139,400.00
MCCARTHY, DONNA R	82900	82900		RP	IMPV	139,400.00	139,400.00	139,400.00	139,400.00
4002 FULLERTON CT E	3 -30-15 .00- -084		.08-4005E		Total	133,200.00	133,200.00	133,200.00	133,200.00
MITCHELL, JANICE A	82930	82930		RP	IMPV	133,200.00	133,200.00	133,200.00	133,200.00
4002 FULLERTON CT F	3 -30-15 .00- -084		.08-4006F		Total	146,000.00	146,000.00	146,000.00	146,000.00
FERNALD, GEOFFERY & MARY LEE	82940	82940		RP	IMPV	146,000.00	146,000.00	146,000.00	146,000.00
4003 FULLERTON CT I	3 -30-15 .00- -084		.08-4009I		Total	112,800.00	112,800.00	112,800.00	112,800.00
OWENS, JASON	82970	82970		RP	IMPV	112,800.00	112,800.00	112,800.00	112,800.00
4003 FULLERTON CT J	3 -30-15 .00- -084		.08-4010J		Total	127,900.00	127,900.00	127,900.00	127,900.00
FALGOWSKI, TIMOTHY ANDREW	82980	82980		RP	IMPV	127,900.00	127,900.00	127,900.00	127,900.00
4101 FULLERTON CT C	3 -30-15 .00- -084		.08-4103C		Total	131,900.00	131,900.00	131,900.00	131,900.00
SOCKRITER, MEGAN	84600	84600		RP	IMPV	131,900.00	131,900.00	131,900.00	131,900.00
4101 FULLERTON CT D	3 -30-15 .00- -084		.08-4104D		Total	144,000.00	144,000.00	144,000.00	144,000.00
SELVAGGIO, PATRICIA M	84610	84610		RP	IMPV	144,000.00	144,000.00	144,000.00	144,000.00
4102 FULLERTON CT G	3 -30-15 .00- -084		.08-4107G		Total	131,400.00	131,400.00	131,400.00	131,400.00
KEY PROPERTIES GROUP, LLC	84640	84640		RP	IMPV	131,400.00	131,400.00	131,400.00	131,400.00
4102 FULLERTON CT H	3 -30-15 .00- -084		.08-4108H		Total	147,700.00	147,700.00	147,700.00	147,700.00
QUEZADA GARCIA, MARIA DEL RO	84650	84650		RP	IMPV	147,700.00	147,700.00	147,700.00	147,700.00
4103 FULLERTON CT K	3 -30-15 .00- -084		.08-4111K		Total	112,800.00	112,800.00	112,800.00	112,800.00
KEY PROPERTIES GROUP, LLC	84680	84680		RP					

Property Address / Owner Name	PIN / Tax A/C ID	Location ID	Acres	Roll	Valuation Code	Present Tax Roll Current	Present Tax Roll Original	Prior Tax Roll Current	Prior Tax Roll Original
4103 FULLERTON CT K	3 -30-15 .00- -084		.08-4111K		Total	112,800.00	112,800.00	112,800.00	112,800.00
KEY PROPERTIES GROUP, LLC	84680	84680		RP	IMPV	112,800.00	112,800.00	112,800.00	112,800.00
4103 FULLERTON CT L	3 -30-15 .00- -084		.08-4112L		Total	130,700.00	130,700.00	130,700.00	130,700.00
FULLERTON 4103L LLC	84690	84690		RP	IMPV	130,700.00	130,700.00	130,700.00	130,700.00
4201 FULLERTON CT C	3 -30-15 .00- -084		.08-4203C		Total	131,900.00	131,900.00	131,900.00	131,900.00
KEY PROPERTIES GROUP, LLC	84730	84730		RP	IMPV	131,900.00	131,900.00	131,900.00	131,900.00
4201 FULLERTON CT D	3 -30-15 .00- -084		.08-4204D		Total	144,000.00	144,000.00	144,000.00	144,000.00
WINKLER, CAROL A	84740	84740		RP	IMPV	144,000.00	144,000.00	144,000.00	144,000.00
4202 FULLERTON CT G	3 -30-15 .00- -084		.08-4207G		Total	133,200.00	133,200.00	133,200.00	133,200.00
KEY PROPERTIES GROUP, LLC	84770	84770		RP	IMPV	133,200.00	133,200.00	133,200.00	133,200.00
4202 FULLERTON CT H	3 -30-15 .00- -084		.08-4208H		Total	147,700.00	147,700.00	147,700.00	147,700.00
TAPPEN, THOMAS L.	84780	84780		RP	IMPV	147,700.00	147,700.00	147,700.00	147,700.00
4203 FULLERTON CT K	3 -30-15 .00- -084		.08-4211K		Total	112,800.00	112,800.00	112,800.00	112,800.00
KEY PROPERTIES GROUP, LLC	84810	84810		RP	IMPV	112,800.00	112,800.00	112,800.00	112,800.00
4203 FULLERTON CT L	3 -30-15 .00- -084		.08-4212L		Total	130,700.00	130,700.00	130,700.00	130,700.00
KISS, EDMUND & JOLAN	84820	84820		RP	IMPV	130,700.00	130,700.00	130,700.00	130,700.00
4301 FULLERTON CT A	3 -30-15 .00- -084		.08-4301A		Total	133,300.00	133,300.00	133,300.00	133,300.00
DALEY, JOSEPH A	84830	84830		RP	IMPV	133,300.00	133,300.00	133,300.00	133,300.00
4301 FULLERTON CT B	3 -30-15 .00- -084		.08-4302B		Total	140,800.00	140,800.00	140,800.00	140,800.00
CAM 2012 LLC	84840	84840		RP	IMPV	140,800.00	140,800.00	140,800.00	140,800.00
4302 FULLERTON CT E	3 -30-15 .00- -084		.08-4305E		Total	134,600.00	134,600.00	134,600.00	134,600.00
MALABET, MONIQUE LICHELL	84870	84870		RP	IMPV	134,600.00	134,600.00	134,600.00	134,600.00
4302 FULLERTON CT F	3 -30-15 .00- -084		.08-4306F		Total	147,400.00	147,400.00	147,400.00	147,400.00
PHAM, PHUOC XUAN	84880	84880		RP	IMPV	147,400.00	147,400.00	147,400.00	147,400.00
4303 FULLERTON CT I	3 -30-15 .00- -084		.08-4309I		Total	113,900.00	113,900.00	113,900.00	113,900.00
DAVIS, WILLIAM H & BETTY LOU	84910	84910		RP	IMPV	113,900.00	113,900.00	113,900.00	113,900.00
4303 FULLERTON CT J	3 -30-15 .00- -084		.08-4310J		Total	129,200.00	129,200.00	129,200.00	129,200.00
GREEVER, MARTHA BELLE	84920	84920		RP	IMPV	129,200.00	129,200.00	129,200.00	129,200.00
4401 FULLERTON CT A	3 -30-15 .00- -084		.08-4401A		Total	133,300.00	133,300.00	133,300.00	133,300.00
KLING, ANNE	84950	84950		RP	IMPV	133,300.00	133,300.00	133,300.00	133,300.00
4401 FULLERTON CT B	3 -30-15 .00- -084		.08-4402B		Total	140,800.00	140,800.00	140,800.00	140,800.00
KEY PROPERTIES GROUP, LLC	84960	84960		RP	IMPV	140,800.00	140,800.00	140,800.00	140,800.00
4402 FULLERTON CT E	3 -30-15 .00- -084		.08-4405E		Total	134,600.00	134,600.00	134,600.00	134,600.00
KEY PROPERTIES GROUP, LLC	84990	84990		RP	IMPV	134,600.00	134,600.00	134,600.00	134,600.00
4402 FULLERTON CT F	3 -30-15 .00- -084		.08-4406F		Total	147,400.00	147,400.00	147,400.00	147,400.00
LACAILLADE, HENRY JR & RAFAE	85000	85000		RP					

Property Address / Owner Name	PIN / Tax A/C ID	Location ID	Acres	Roll	Valuation Code	Present Tax Roll Current	Present Tax Roll Original	Prior Tax Roll Current	Prior Tax Roll Original
4402 FULLERTON CT F	3 -30-15 .00- -084	.08-4406F			Total	147,400.00	147,400.00	147,400.00	147,400.00
LACAILLADE, HENRY JR & RAFAE	85000	85000		RP	IMPV	147,400.00	147,400.00	147,400.00	147,400.00
4403 FULLERTON CT I	3 -30-15 .00- -084	.08-4409I			Total	113,900.00	113,900.00	113,900.00	113,900.00
KEY PROPERTIES GROUP, LLC	85030	85030		RP	IMPV	113,900.00	113,900.00	113,900.00	113,900.00
4403 FULLERTON CT J	3 -30-15 .00- -084	.08-4410J			Total	129,200.00	129,200.00	129,200.00	129,200.00
KEY PROPERTIES GROUP, LLC	85040	85040		RP	IMPV	129,200.00	129,200.00	129,200.00	129,200.00
1 GAGNE LN	1 -30-3 .11- -049	.04-			Total	257,100.00	257,100.00	257,100.00	257,100.00
GAGNE, ROGER & KAREN	5450	5450		RP	LAND	44,000.00	44,000.00	44,000.00	44,000.00
					IMPV	213,100.00	213,100.00	213,100.00	213,100.00
3 GAGNE LN	1 -30-3 .11- -049	.03-			Total	43,100.00	43,100.00	43,100.00	43,100.00
GAGNE, ROGER & KAREN R	5440	5440		RP	LAND	43,100.00	43,100.00	43,100.00	43,100.00
5 GAGNE LN	1 -30-3 .11- -049	.02-			Total	43,000.00	43,000.00	43,000.00	43,000.00
GAGNE, ROGER	5430	5430		RP	LAND	43,000.00	43,000.00	43,000.00	43,000.00
1 GAILLARD CT	3 -30-15 .00- -323	.00-			Total	45,200.00	45,200.00	45,200.00	45,200.00
KEY PROPERTIES LLC	153750	153750		RP	LAND	45,200.00	45,200.00	45,200.00	45,200.00
3 GAILLARD CT	3 -30-15 .00- -324	.00-			Total	44,100.00	44,100.00	44,100.00	44,100.00
KEY PROPERTIES LLC	153760	153760		RP	LAND	44,100.00	44,100.00	44,100.00	44,100.00
5 GAILLARD CT	3 -30-15 .00- -325	.00-			Total	45,600.00	45,600.00	45,600.00	45,600.00
KEY PROPERTIES LLC	153770	153770		RP	LAND	45,600.00	45,600.00	45,600.00	45,600.00
7 GAILLARD CT	3 -30-15 .00- -326	.00-			Total	45,600.00	45,600.00	45,600.00	45,600.00
KEY PROPERTIES LLC	153780	153780		RP	LAND	45,600.00	45,600.00	45,600.00	45,600.00
9 GAILLARD CT	3 -30-15 .00- -327	.00-			Total	45,400.00	45,400.00	45,400.00	45,400.00
KEY PROPERTIES LLC	153790	153790		RP	LAND	45,400.00	45,400.00	45,400.00	45,400.00
11 GAILLARD CT	3 -30-15 .00- -328	.00-			Total	45,200.00	45,200.00	45,200.00	45,200.00
KEY PROPERTIES LLC	153800	153800		RP	LAND	45,200.00	45,200.00	45,200.00	45,200.00
13 GAILLARD CT	3 -30-15 .00- -329	.00-			Total	45,000.00	45,000.00	45,000.00	45,000.00
KEY PROPERTIES LLC	153810	153810		RP	LAND	45,000.00	45,000.00	45,000.00	45,000.00
15 GAILLARD CT	3 -30-15 .00- -330	.00-			Total	45,000.00	45,000.00	45,000.00	45,000.00
KEY PROPERTIES LLC	153820	153820		RP	LAND	45,000.00	45,000.00	45,000.00	45,000.00
17 GAILLARD CT	3 -30-15 .00- -331	.00-			Total	45,000.00	45,000.00	45,000.00	45,000.00
KEY PROPERTIES LLC	153830	153830		RP	LAND	45,000.00	45,000.00	45,000.00	45,000.00
19 GAILLARD CT	3 -30-15 .00- -332	.00-			Total	45,000.00	45,000.00	45,000.00	45,000.00
KEY PROPERTIES LLC	153840	153840		RP	LAND	45,000.00	45,000.00	45,000.00	45,000.00
21 GAILLARD CT	3 -30-15 .00- -333	.00-			Total	45,000.00	45,000.00	45,000.00	45,000.00
KEY PROPERTIES LLC	153850	153850		RP	LAND	45,000.00	45,000.00	45,000.00	45,000.00
23 GAILLARD CT	3 -30-15 .00- -334	.00-			Total	45,000.00	45,000.00	45,000.00	45,000.00
KEY PROPERTIES LLC	153860	153860		RP					

Property Address / Owner Name	PIN / Tax A/C ID	Location ID	Acres	Roll	Valuation Code	Present Tax Roll Current	Present Tax Roll Original	Prior Tax Roll Current	Prior Tax Roll Original
23 GAILLARD CT	3 -30-15 .00- -334	.00-			Total	45,000.00	45,000.00	45,000.00	45,000.00
KEY PROPERTIES LLC	153860	153860		RP	LAND	45,000.00	45,000.00	45,000.00	45,000.00
25 GAILLARD CT	3 -30-15 .00- -335	.00-			Total	45,000.00	45,000.00	45,000.00	45,000.00
KEY PROPERTIES LLC	153870	153870		RP	LAND	45,000.00	45,000.00	45,000.00	45,000.00
27 GAILLARD CT	3 -30-15 .00- -336	.00-			Total	45,000.00	45,000.00	45,000.00	45,000.00
KEY PROPERTIES LLC	153880	153880		RP	LAND	45,000.00	45,000.00	45,000.00	45,000.00
29 GAILLARD CT	3 -30-15 .00- -337	.00-			Total	47,600.00	47,600.00	47,600.00	47,600.00
KEY PROPERTIES LLC	153890	153890		RP	LAND	47,600.00	47,600.00	47,600.00	47,600.00
31 GAILLARD CT	3 -30-15 .00- -338	.00-			Total	50,500.00	50,500.00	50,500.00	50,500.00
KEY PROPERTIES LLC	153900	153900		RP	LAND	50,500.00	50,500.00	50,500.00	50,500.00
GENERAL TORBERT DR	MD-16-183.06-05-27	.00-000			Total	7,800.00	7,800.00	7,800.00	7,800.00
CITY OF MILFORD	31000	31000		RP	LAND	7,800.00	7,800.00	7,800.00	7,800.00
					EXMT	7,800.00	7,800.00	7,800.00	7,800.00
GENERAL TORBERT DR	MD-16-183.06-05-54	.00-000			Total	8,200.00	8,200.00	8,200.00	8,200.00
CITY OF MILFORD	31270	31270		RP	LAND	8,200.00	8,200.00	8,200.00	8,200.00
					EXMT	8,200.00	8,200.00	8,200.00	8,200.00
GENERAL TORBERT DR	MD-16-183.06-05-74	.00-000			Total	106,100.00	106,100.00	106,100.00	106,100.00
CITY OF MILFORD - OPEN SPACE	31470	31470		RP	LAND	106,100.00	106,100.00	106,100.00	106,100.00
					EXMT	106,100.00	106,100.00	106,100.00	106,100.00
GENERAL TORBERT DR	MD-16-183.06-05-74	.01-000			Total	199,500.00	199,500.00	199,500.00	199,500.00
CITY OF MILFORD - OPEN SPACE	31480	31480		RP	LAND	199,500.00	199,500.00	199,500.00	199,500.00
					EXMT	199,500.00	199,500.00	199,500.00	199,500.00
1 GENERAL TORBERT DR	MD-16-183.06-05-02	.00-000			Total	176,800.00	176,800.00	176,800.00	176,800.00
BIRGENSMITH, KEVIN	30750	30750		RP	LAND	37,100.00	37,100.00	37,100.00	37,100.00
					IMPV	139,700.00	139,700.00	139,700.00	139,700.00
2 GENERAL TORBERT DR	MD-16-183.06-05-73	.00-000			Total	164,900.00	164,900.00	164,900.00	164,900.00
HODNE, JASON & SAMANTHA	31460	31460		RP	LAND	36,000.00	36,000.00	36,000.00	36,000.00
					IMPV	128,900.00	128,900.00	128,900.00	128,900.00
3 GENERAL TORBERT DR	MD-16-183.06-05-03	.00-000			Total	179,500.00	179,500.00	179,500.00	179,500.00
MARCELLE, CAMERON G & PAMELA	30760	30760		RP	LAND	36,100.00	36,100.00	36,100.00	36,100.00
					IMPV	143,400.00	143,400.00	143,400.00	143,400.00
4 GENERAL TORBERT DR	MD-16-183.06-05-72	.00-000			Total	150,700.00	150,700.00	150,700.00	150,700.00
GIBBS, FRANKIE W JR & MELISS	31450	31450		RP	LAND	35,400.00	35,400.00	35,400.00	35,400.00
					IMPV	115,300.00	115,300.00	115,300.00	115,300.00
5 GENERAL TORBERT DR	MD-16-183.06-05-04	.00-000			Total	162,300.00	162,300.00	162,300.00	162,300.00
TUTTLE, BLAKE ANDREW	30770	30770		RP	LAND	36,100.00	36,100.00	36,100.00	36,100.00
					IMPV	126,200.00	126,200.00	126,200.00	126,200.00
6 GENERAL TORBERT DR	MD-16-183.06-05-71	.00-000			Total	148,200.00	148,200.00	148,200.00	148,200.00
REYNOLDS, RALPH & SUZANNE	31440	31440		RP					

Property Address / Owner Name	PIN / Tax A/C ID	Location ID	Acres	Roll	Valuation Code	Present Tax Roll Current	Present Tax Roll Original	Prior Tax Roll Current	Prior Tax Roll Original
6 GENERAL TORBERT DR	MD-16-183.06-05-71		.00-000		Total	148,200.00	148,200.00	148,200.00	148,200.00
REYNOLDS, RALPH & SUZANNE	31440	31440		RP	LAND	35,600.00	35,600.00	35,600.00	35,600.00
					IMPV	112,600.00	112,600.00	112,600.00	112,600.00
9 GENERAL TORBERT DR	MD-16-183.06-05-08		.00-000		Total	183,100.00	183,100.00	183,100.00	183,100.00
CARPENTER, LOUIS H JR	30810	30810		RP	LAND	35,900.00	35,900.00	35,900.00	35,900.00
					IMPV	147,200.00	147,200.00	147,200.00	147,200.00
11 GENERAL TORBERT DR	MD-16-183.06-05-09		.00-000		Total	151,000.00	151,000.00	151,000.00	151,000.00
STEELE, CHARLES	30820	30820		RP	LAND	36,700.00	36,700.00	36,700.00	36,700.00
					IMPV	114,300.00	114,300.00	114,300.00	114,300.00
13 GENERAL TORBERT DR	MD-16-183.06-05-10		.00-000		Total	173,000.00	173,000.00	173,000.00	173,000.00
NICHOLS, JOHN H & ANDREA S	30830	30830		RP	LAND	37,400.00	37,400.00	37,400.00	37,400.00
					IMPV	135,600.00	135,600.00	135,600.00	135,600.00
15 GENERAL TORBERT DR	MD-16-183.06-05-11		.00-000		Total	168,000.00	168,000.00	168,000.00	168,000.00
WEST, DORIS W	30840	30840		RP	LAND	36,300.00	36,300.00	36,300.00	36,300.00
					IMPV	131,700.00	131,700.00	131,700.00	131,700.00
16 GENERAL TORBERT DR	MD-16-183.06-05-36		.00-000		Total	181,000.00	181,000.00	181,000.00	181,000.00
LEWIS, BOBBY L & LILLIAN	31090	31090		RP	LAND	35,200.00	35,200.00	35,200.00	35,200.00
					IMPV	145,800.00	145,800.00	145,800.00	145,800.00
17 GENERAL TORBERT DR	MD-16-183.06-05-12		.00-000		Total	162,300.00	162,300.00	162,300.00	162,300.00
STARNES, JAMES C	30850	30850		RP	LAND	35,700.00	35,700.00	35,700.00	35,700.00
					IMPV	126,600.00	126,600.00	126,600.00	126,600.00
18 GENERAL TORBERT DR	MD-16-183.06-05-35		.00-000		Total	164,300.00	164,300.00	164,300.00	164,300.00
HELLER, BETTY M-TRUSTEE	31080	31080		RP	LAND	33,000.00	33,000.00	33,000.00	33,000.00
					IMPV	131,300.00	131,300.00	131,300.00	131,300.00
19 GENERAL TORBERT DR	MD-16-183.06-05-13		.00-000		Total	180,900.00	180,900.00	180,900.00	180,900.00
DEWALT, BRYSON I	30860	30860		RP	LAND	36,100.00	36,100.00	36,100.00	36,100.00
					IMPV	144,800.00	144,800.00	144,800.00	144,800.00
20 GENERAL TORBERT DR	MD-16-183.06-05-34		.00-000		Total	186,000.00	186,000.00	186,000.00	186,000.00
KAISER, JAMES A	31070	31070		RP	LAND	32,500.00	32,500.00	32,500.00	32,500.00
					IMPV	153,500.00	153,500.00	153,500.00	153,500.00
21 GENERAL TORBERT DR	MD-16-183.06-05-14		.00-000		Total	163,600.00	163,600.00	163,600.00	163,600.00
STEVENS, ANDREW & JENNIFER	30870	30870		RP	LAND	36,600.00	36,600.00	36,600.00	36,600.00
					IMPV	127,000.00	127,000.00	127,000.00	127,000.00
22 GENERAL TORBERT DR	MD-16-183.06-05-33		.00-000		Total	149,700.00	149,700.00	149,700.00	149,700.00
RICKER, SCOTT A & JAQUELINE	31060	31060		RP	LAND	31,900.00	31,900.00	31,900.00	31,900.00
					IMPV	117,800.00	117,800.00	117,800.00	117,800.00
23 GENERAL TORBERT DR	MD-16-183.06-05-15		.00-000		Total	196,900.00	196,900.00	196,900.00	196,900.00
HOWELL, CARLOUS A	30880	30880		RP	LAND	37,100.00	37,100.00	37,100.00	37,100.00
					IMPV	159,800.00	159,800.00	159,800.00	159,800.00
24 GENERAL TORBERT DR	MD-16-183.06-05-32		.00-000		Total	163,500.00	163,500.00	163,500.00	163,500.00
LIN, CUI LING	31050	31050		RP					

Property Address / Owner Name	PIN / Tax A/C ID	Location ID	Acres	Roll	Valuation Code	Present Tax Roll Current	Present Tax Roll Original	Prior Tax Roll Current	Prior Tax Roll Original
24 GENERAL TORBERT DR	MD-16-183.06-05-32		.00-000		Total	163,500.00	163,500.00	163,500.00	163,500.00
LIN, CUI LING	31050	31050		RP	LAND	32,600.00	32,600.00	32,600.00	32,600.00
					IMPV	130,900.00	130,900.00	130,900.00	130,900.00
25 GENERAL TORBERT DR	MD-16-183.06-05-16		.00-000		Total	214,200.00	214,200.00	214,200.00	214,200.00
EADIE, JAMES B JR & RENEE C	30890	30890		RP	LAND	38,000.00	38,000.00	38,000.00	38,000.00
					IMPV	176,200.00	176,200.00	176,200.00	176,200.00
26 GENERAL TORBERT DR	MD-16-183.06-05-31		.00-000		Total	148,900.00	148,900.00	148,900.00	148,900.00
GRAHAM, PAMELA J	31040	31040		RP	LAND	32,900.00	32,900.00	32,900.00	32,900.00
					IMPV	116,000.00	116,000.00	116,000.00	116,000.00
27 GENERAL TORBERT DR	MD-16-183.06-05-17		.00-000		Total	188,300.00	188,300.00	188,300.00	188,300.00
VEZMAR, MICHAEL W	30900	30900		RP	LAND	36,700.00	36,700.00	36,700.00	36,700.00
					IMPV	151,600.00	151,600.00	151,600.00	151,600.00
28 GENERAL TORBERT DR	MD-16-183.06-05-30		.00-000		Total	150,000.00	150,000.00	150,000.00	150,000.00
WARFEL, BRENDON T & CINDY L	31030	31030		RP	LAND	35,500.00	35,500.00	35,500.00	35,500.00
					IMPV	114,500.00	114,500.00	114,500.00	114,500.00
29 GENERAL TORBERT DR	MD-16-183.06-05-18		.00-000		Total	222,500.00	222,500.00	222,500.00	222,500.00
PEREZ, DANNY G	30910	30910		RP	LAND	38,100.00	38,100.00	38,100.00	38,100.00
					IMPV	184,400.00	184,400.00	184,400.00	184,400.00
30 GENERAL TORBERT DR	MD-16-183.06-05-29		.00-000		Total	175,500.00	175,500.00	175,500.00	175,500.00
LIN, YU FENG	31020	31020		RP	LAND	35,500.00	35,500.00	35,500.00	35,500.00
					IMPV	140,000.00	140,000.00	140,000.00	140,000.00
31 GENERAL TORBERT DR	MD-16-183.06-05-19		.00-000		Total	174,200.00	174,200.00	174,200.00	174,200.00
MOTT, LINDA	30920	30920		RP	LAND	38,400.00	38,400.00	38,400.00	38,400.00
					IMPV	135,800.00	135,800.00	135,800.00	135,800.00
32 GENERAL TORBERT DR	MD-16-183.06-05-28		.00-000		Total	151,400.00	151,400.00	151,400.00	151,400.00
LOPEZ, FIDEL A	31010	31010		RP	LAND	35,500.00	35,500.00	35,500.00	35,500.00
					IMPV	115,900.00	115,900.00	115,900.00	115,900.00
34 GENERAL TORBERT DR	MD-16-183.06-05-55		.00-000		Total	178,900.00	178,900.00	178,900.00	178,900.00
MCKENZIE, REBECCA N & DALLAS	31280	31280		RP	LAND	35,600.00	35,600.00	35,600.00	35,600.00
					IMPV	143,300.00	143,300.00	143,300.00	143,300.00
36 GENERAL TORBERT DR	MD-16-183.06-05-56		.00-000		Total	174,400.00	174,400.00	174,400.00	174,400.00
GREEN, LEON M & MARY ANN	31290	31290		RP	LAND	35,000.00	35,000.00	35,000.00	35,000.00
					IMPV	139,400.00	139,400.00	139,400.00	139,400.00
37 GENERAL TORBERT DR	MD-16-183.06-05-49		.00-000		Total	153,600.00	153,600.00	153,600.00	153,600.00
NICKERSON, EDMUND & DAWN	31220	31220		RP	LAND	35,200.00	35,200.00	35,200.00	35,200.00
					IMPV	118,400.00	118,400.00	118,400.00	118,400.00
38 GENERAL TORBERT DR	MD-16-183.06-05-57		.00-000		Total	163,300.00	163,300.00	163,300.00	163,300.00
MCGUIRE, PATRICK W & MARGARE	31300	31300		RP	LAND	35,000.00	35,000.00	35,000.00	35,000.00
					IMPV	128,300.00	128,300.00	128,300.00	128,300.00
39 GENERAL TORBERT DR	MD-16-183.06-05-51		.00-000		Total	163,500.00	163,500.00	163,500.00	163,500.00
BOWDEN, SCOTT L	31240	31240		RP					

Property Address / Owner Name	PIN / Tax A/C ID	Location ID	Acres	Roll	Valuation Code	Present Tax Roll Current	Present Tax Roll Original	Prior Tax Roll Current	Prior Tax Roll Original
39 GENERAL TORBERT DR	MD-16-183.06-05-51		.00-000		Total	163,500.00	163,500.00	163,500.00	163,500.00
BOWDEN, SCOTT L	31240	31240		RP	LAND	35,100.00	35,100.00	35,100.00	35,100.00
					IMPV	128,400.00	128,400.00	128,400.00	128,400.00
40 GENERAL TORBERT DR	MD-16-183.06-05-58		.00-000		Total	169,700.00	169,700.00	169,700.00	169,700.00
DELUCA, JOSEPH M & JOYCE L	31310	31310		RP	LAND	35,100.00	35,100.00	35,100.00	35,100.00
					IMPV	134,600.00	134,600.00	134,600.00	134,600.00
41 GENERAL TORBERT DR	MD-16-183.06-05-53		.00-000		Total	166,100.00	166,100.00	166,100.00	166,100.00
ENNIS, RANDALL W & FAITH ANN	31260	31260		RP	LAND	34,200.00	34,200.00	34,200.00	34,200.00
					IMPV	131,900.00	131,900.00	131,900.00	131,900.00
42 GENERAL TORBERT DR	MD-16-183.06-05-59		.00-000		Total	172,800.00	172,800.00	172,800.00	172,800.00
MYERS, SHANNON MAE	31320	31320		RP	LAND	35,100.00	35,100.00	35,100.00	35,100.00
					IMPV	137,700.00	137,700.00	137,700.00	137,700.00
43 GENERAL TORBERT DR	MD-16-183.06-05-48		.00-000		Total	149,300.00	149,300.00	149,300.00	149,300.00
RODRIGUEZ, SANDRA JOAN	31210	31210		RP	LAND	34,000.00	34,000.00	34,000.00	34,000.00
					IMPV	115,300.00	115,300.00	115,300.00	115,300.00
44 GENERAL TORBERT DR	MD-16-183.06-05-60		.00-000		Total	155,800.00	155,800.00	155,800.00	155,800.00
HENRY, WILLIAM C & BARBARA S	31330	31330		RP	LAND	34,900.00	34,900.00	34,900.00	34,900.00
					IMPV	120,900.00	120,900.00	120,900.00	120,900.00
45 GENERAL TORBERT DR	MD-16-183.06-05-47		.00-000		Total	146,100.00	146,100.00	146,100.00	146,100.00
RAPP, LLOYD J	31200	31200		RP	LAND	31,800.00	31,800.00	31,800.00	31,800.00
					IMPV	114,300.00	114,300.00	114,300.00	114,300.00
46 GENERAL TORBERT DR	MD-16-183.06-05-61		.00-000		Total	164,800.00	164,800.00	164,800.00	164,800.00
MULKA, EDWARD M	31340	31340		RP	LAND	34,700.00	34,700.00	34,700.00	34,700.00
					IMPV	130,100.00	130,100.00	130,100.00	130,100.00
47 GENERAL TORBERT DR	MD-16-183.06-05-46		.00-000		Total	165,400.00	165,400.00	165,400.00	165,400.00
TORBERT 47 LLC	31190	31190		RP	LAND	33,500.00	33,500.00	33,500.00	33,500.00
					IMPV	131,900.00	131,900.00	131,900.00	131,900.00
48 GENERAL TORBERT DR	MD-16-183.06-05-62		.00-000		Total	173,000.00	173,000.00	173,000.00	173,000.00
THOMSON, LINDA	31350	31350		RP	LAND	35,000.00	35,000.00	35,000.00	35,000.00
					IMPV	138,000.00	138,000.00	138,000.00	138,000.00
48 GENERAL TORBERT DR A	MD-16-183.06-05-63		.00-000		Total	183,400.00	183,400.00	183,400.00	183,400.00
WALKER, HERMINA J	31360	31360		RP	LAND	38,000.00	38,000.00	38,000.00	38,000.00
					IMPV	145,400.00	145,400.00	145,400.00	145,400.00
49 GENERAL TORBERT DR	MD-16-183.06-05-45		.00-000		Total	203,700.00	203,700.00	203,700.00	203,700.00
PATEL, UMESH D & NEETA U	31180	31180		RP	LAND	33,500.00	33,500.00	33,500.00	33,500.00
					IMPV	170,200.00	170,200.00	170,200.00	170,200.00
50 GENERAL TORBERT DR	MD-16-183.06-05-64		.00-000		Total	145,200.00	145,200.00	145,200.00	145,200.00
BAYLESS III, CLARENCE W	31370	31370		RP	LAND	37,700.00	37,700.00	37,700.00	37,700.00
					IMPV	107,500.00	107,500.00	107,500.00	107,500.00
51 GENERAL TORBERT DR	MD-16-183.06-05-44		.00-000		Total	168,900.00	168,900.00	168,900.00	168,900.00
LALLIER, KATHERINE H	31170	31170		RP					

Property Address / Owner Name	PIN / Tax A/C ID	Location ID	Acres	Roll	Valuation Code	Present Tax Roll Current	Present Tax Roll Original	Prior Tax Roll Current	Prior Tax Roll Original
51 GENERAL TORBERT DR	MD-16-183.06-05-44		.00-000		Total	168,900.00	168,900.00	168,900.00	168,900.00
LALLIER, KATHERINE H	31170	31170		RP	LAND	31,300.00	31,300.00	31,300.00	31,300.00
					IMPV	137,600.00	137,600.00	137,600.00	137,600.00
52 GENERAL TORBERT DR	MD-16-183.06-05-65		.00-000		Total	212,000.00	212,000.00	212,000.00	212,000.00
REDDEN, MICHELE	31380	31380		RP	LAND	35,700.00	35,700.00	35,700.00	35,700.00
					IMPV	176,300.00	176,300.00	176,300.00	176,300.00
53 GENERAL TORBERT DR	MD-16-183.06-05-43		.00-000		Total	166,300.00	166,300.00	166,300.00	155,100.00
PARKS, DAN B & LOIS A	31160	31160		RP	LAND	31,700.00	31,700.00	31,700.00	31,700.00
					IMPV	134,600.00	134,600.00	134,600.00	123,400.00
54 GENERAL TORBERT DR	MD-16-183.06-05-66		.00-000		Total	162,300.00	162,300.00	162,300.00	162,300.00
SNYDER REV TRUST, DONNA	31390	31390		RP	LAND	36,700.00	36,700.00	36,700.00	36,700.00
					IMPV	125,600.00	125,600.00	125,600.00	125,600.00
55 GENERAL TORBERT DR	MD-16-183.06-05-42		.00-000		Total	144,100.00	144,100.00	144,100.00	144,100.00
DAVIS, CARL E	31150	31150		RP	LAND	31,500.00	31,500.00	31,500.00	31,500.00
					IMPV	112,600.00	112,600.00	112,600.00	112,600.00
57 GENERAL TORBERT DR	MD-16-183.06-05-41		.00-000		Total	155,700.00	155,700.00	155,700.00	155,700.00
ROSEMBERT, PETERSON	31140	31140		RP	LAND	31,500.00	31,500.00	31,500.00	31,500.00
					IMPV	124,200.00	124,200.00	124,200.00	124,200.00
59 GENERAL TORBERT DR	MD-16-183.06-05-40		.00-000		Total	182,300.00	182,300.00	182,300.00	182,300.00
AGUILAR, JOSEPHUS R. H. & DA	31130	31130		RP	LAND	31,800.00	31,800.00	31,800.00	31,800.00
					IMPV	150,500.00	150,500.00	150,500.00	150,500.00
61 GENERAL TORBERT DR	MD-16-183.06-05-39		.00-000		Total	145,600.00	145,600.00	145,600.00	145,600.00
MOTTO, CHRISTOPHER J & SABRI	31120	31120		RP	LAND	32,300.00	32,300.00	32,300.00	32,300.00
					IMPV	113,300.00	113,300.00	113,300.00	113,300.00
63 GENERAL TORBERT DR	MD-16-183.06-05-38		.00-000		Total	145,300.00	145,300.00	145,300.00	145,300.00
COLLINS, CHRISTOPHER	31110	31110		RP	LAND	31,600.00	31,600.00	31,600.00	31,600.00
					IMPV	113,700.00	113,700.00	113,700.00	113,700.00
65 GENERAL TORBERT DR	MD-16-183.06-05-37		.00-000		Total	173,300.00	173,300.00	173,300.00	173,300.00
MOONEY, BRIDGET A	31100	31100		RP	LAND	36,100.00	36,100.00	36,100.00	36,100.00
					IMPV	137,200.00	137,200.00	137,200.00	137,200.00
12408 GEOFEL DR	1 -30-3 .00- -1063		.00-		Total	1,400.00	1,400.00	1,400.00	1,400.00
LIBORIO WATERGATE LLC	142990	142990		RP	LAND	1,400.00	1,400.00	1,400.00	1,400.00
12412 GEOFEL DR	1 -30-3 .00- -1062		.00-		Total	1,400.00	1,400.00	1,400.00	1,400.00
LIBORIO WATERGATE LLC	142980	142980		RP	LAND	1,400.00	1,400.00	1,400.00	1,400.00
12416 GEOFEL DR	1 -30-3 .00- -1061		.00-		Total	1,400.00	1,400.00	1,400.00	1,400.00
LIBORIO WATERGATE LLC	142970	142970		RP	LAND	1,400.00	1,400.00	1,400.00	1,400.00
12420 GEOFEL DR	1 -30-3 .00- -1060		.00-		Total	1,400.00	1,400.00	1,400.00	1,400.00
LIBORIO WATERGATE LLC	142960	142960		RP	LAND	1,400.00	1,400.00	1,400.00	1,400.00
12424 GEOFEL DR	1 -30-3 .00- -1059		.00-		Total	1,400.00	1,400.00	1,400.00	1,400.00
LIBORIO WATERGATE LLC	142950	142950		RP					

Property Address / Owner Name	PIN / Tax A/C ID	Location ID	Acres	Roll	Valuation Code	Present Tax Roll Current	Present Tax Roll Original	Prior Tax Roll Current	Prior Tax Roll Original
12424 GEOFEL DR	1 -30-3 .00- -1059 .00-				Total	1,400.00	1,400.00	1,400.00	1,400.00
LIBORIO WATERGATE LLC	142950	142950		RP	LAND	1,400.00	1,400.00	1,400.00	1,400.00
12471 GEOFEL DR	1 -30-3 .00- -1044 .00-				Total	2,000.00	2,000.00	2,000.00	2,000.00
LIBORIO WATERGATE LLC	142800	142800		RP	LAND	2,000.00	2,000.00	2,000.00	2,000.00
12473 GEOFEL DR	1 -30-3 .00- -1045 .00-				Total	800.00	800.00	800.00	800.00
LIBORIO WATERGATE LLC	142810	142810		RP	LAND	800.00	800.00	800.00	800.00
12475 GEOFEL DR	1 -30-3 .00- -1046 .00-				Total	800.00	800.00	800.00	800.00
LIBORIO WATERGATE LLC	142820	142820		RP	LAND	800.00	800.00	800.00	800.00
12479 GEOFEL DR	1 -30-3 .00- -1047 .00-				Total	1,700.00	1,700.00	1,700.00	1,700.00
LIBORIO WATERGATE LLC	142830	142830		RP	LAND	1,700.00	1,700.00	1,700.00	1,700.00
12483 GEOFEL DR	1 -30-3 .00- -1048 .00-				Total	1,700.00	1,700.00	1,700.00	1,700.00
LIBORIO WATERGATE LLC	142840	142840		RP	LAND	1,700.00	1,700.00	1,700.00	1,700.00
12485 GEOFEL DR	1 -30-3 .00- -1049 .00-				Total	800.00	800.00	800.00	800.00
LIBORIO WATERGATE LLC	142850	142850		RP	LAND	800.00	800.00	800.00	800.00
12487 GEOFEL DR	1 -30-3 .00- -1050 .00-				Total	800.00	800.00	800.00	800.00
LIBORIO WATERGATE LLC	142860	142860		RP	LAND	800.00	800.00	800.00	800.00
12489 GEOFEL DR	1 -30-3 .00- -1051 .00-				Total	800.00	800.00	800.00	800.00
LIBORIO WATERGATE LLC	142870	142870		RP	LAND	800.00	800.00	800.00	800.00
12493 GEOFEL DR	1 -30-3 .00- -1052 .00-				Total	2,000.00	2,000.00	2,000.00	2,000.00
LIBORIO WATERGATE LLC	142880	142880		RP	LAND	2,000.00	2,000.00	2,000.00	2,000.00
12532 GEOFEL DR	1 -30-3 .00- -1014 .00-				Total	2,000.00	2,000.00	2,000.00	2,000.00
LIBORIO WATERGATE LLC	142500	142500		RP	LAND	2,000.00	2,000.00	2,000.00	2,000.00
12536 GEOFEL DR	1 -30-3 .00- -1015 .00-				Total	2,400.00	2,400.00	2,400.00	2,400.00
LIBORIO WATERGATE LLC	142510	142510		RP	LAND	2,400.00	2,400.00	2,400.00	2,400.00
12538 GEOFEL DR	1 -30-3 .00- -1016 .00-				Total	2,400.00	2,400.00	2,400.00	2,400.00
LIBORIO WATERGATE LLC	142520	142520		RP	LAND	2,400.00	2,400.00	2,400.00	2,400.00
12540 GEOFEL DR	1 -30-3 .00- -1017 .00-				Total	2,400.00	2,400.00	2,400.00	2,400.00
LIBORIO WATERGATE LLC	142530	142530		RP	LAND	2,400.00	2,400.00	2,400.00	2,400.00
12542 GEOFEL DR	1 -30-3 .00- -1018 .00-				Total	2,400.00	2,400.00	2,400.00	2,400.00
LIBORIO WATERGATE LLC	142540	142540		RP	LAND	2,400.00	2,400.00	2,400.00	2,400.00
12544 GEOFEL DR	1 -30-3 .00- -1019 .00-				Total	2,400.00	2,400.00	2,400.00	2,400.00
LIBORIO WATERGATE LLC	142550	142550		RP	LAND	2,400.00	2,400.00	2,400.00	2,400.00
12546 GEOFEL DR	1 -30-3 .00- -1020 .00-				Total	2,400.00	2,400.00	2,400.00	2,400.00
LIBORIO WATERGATE LLC	142560	142560		RP	LAND	2,400.00	2,400.00	2,400.00	2,400.00
12548 GEOFEL DR	1 -30-3 .00- -1021 .00-				Total	2,400.00	2,400.00	2,400.00	2,400.00
LIBORIO WATERGATE LLC	142570	142570		RP					

Property Address / Owner Name	PIN / Tax A/C ID	Location ID	Acres	Roll	Valuation Code	Present Tax Roll Current	Present Tax Roll Original	Prior Tax Roll Current	Prior Tax Roll Original
12548 GEOFEL DR	1 -30-3 .00- -1021 .00-				Total	2,400.00	2,400.00	2,400.00	2,400.00
LIBORIO WATERGATE LLC	142570	142570		RP	LAND	2,400.00	2,400.00	2,400.00	2,400.00
GEYER AVE	1 -30-3 .00- -261 .11-				Total	29,400.00	29,400.00	29,400.00	15,800.00
SHAWNEE OUTPARCEL LLC	172880	172880		RP	LAND	29,400.00	29,400.00	29,400.00	15,800.00
GEYER AVE	1 -30-3 .00- -261 .12-				Total	29,800.00	29,800.00	29,800.00	15,800.00
PETROLEUM EQUIPMENT INC	172890	172890		RP	LAND	29,800.00	29,800.00	29,800.00	15,800.00
GEYER AVE	1 -30-3 .00- -261 .13-				Total	73,200.00	73,200.00	73,200.00	15,800.00
SHAWNEE FARM LLC	172900	172900		RP	LAND	73,200.00	73,200.00	73,200.00	15,800.00
12060 GEYER AVE	1 -30-3 .00- -609 .00-				Total	116,600.00	15,600.00	7,800.00	7,800.00
WOLLASTON, JORDAN S & STEPHE	114020	114020		RP	LAND	22,800.00	7,800.00	7,800.00	7,800.00
					IMPV	93,800.00	7,800.00		
12064 GEYER AVE	1 -30-3 .00- -608 .00-				Total	112,100.00	6,600.00	3,300.00	3,200.00
LE, AN D & DONG X	114010	114010		RP	LAND	18,300.00	3,300.00	3,300.00	3,200.00
					IMPV	93,800.00	3,300.00		
12066 GEYER AVE	1 -30-3 .00- -607 .00-				Total	112,100.00	6,600.00	3,300.00	3,200.00
CARDASCIA, ROCCO	114000	114000		RP	LAND	18,300.00	3,300.00	3,300.00	3,200.00
					IMPV	93,800.00	3,300.00		
12068 GEYER AVE	1 -30-3 .00- -606 .00-				Total	112,100.00	6,600.00	3,300.00	3,200.00
VOSS, GEORGINA & GEORGINA DE	113990	113990		RP	LAND	18,300.00	3,300.00	3,300.00	3,200.00
					IMPV	93,800.00	3,300.00		
12070 GEYER AVE	1 -30-3 .00- -605 .00-				Total	112,100.00	6,600.00	3,300.00	3,200.00
BAKER, DAVID & THOMAS C SWET	113980	113980		RP	LAND	18,300.00	3,300.00	3,300.00	3,200.00
					IMPV	93,800.00	3,300.00		
12072 GEYER AVE	1 -30-3 .00- -604 .00-				Total	112,100.00	6,600.00	3,300.00	3,200.00
JEWELL, JAQUETTA	113970	113970		RP	LAND	18,300.00	3,300.00	3,300.00	3,200.00
					IMPV	93,800.00	3,300.00		
12074 GEYER AVE	1 -30-3 .00- -603 .00-				Total	112,100.00	6,600.00	3,300.00	3,200.00
BRADLEY, RYAN S	113960	113960		RP	LAND	18,300.00	3,300.00	3,300.00	3,200.00
					IMPV	93,800.00	3,300.00		
12076 GEYER AVE	1 -30-3 .00- -602 .00-				Total	114,700.00	11,800.00	5,900.00	5,800.00
SZABO, ETHAN	113950	113950		RP	LAND	20,900.00	5,900.00	5,900.00	5,800.00
					IMPV	93,800.00	5,900.00		
12080 GEYER AVE	1 -30-3 .00- -601 .00-				Total	115,300.00	13,000.00	6,500.00	6,300.00
VILLEGAS, KEVIN RAJ BERMEJO	113940	113940		RP	LAND	21,500.00	6,500.00	6,500.00	6,300.00
					IMPV	93,800.00	6,500.00		
12084 GEYER AVE	1 -30-3 .00- -600 .00-				Total	112,100.00	6,600.00	3,300.00	3,200.00
PIPERNO, REBECCA	113930	113930		RP	LAND	18,300.00	3,300.00	3,300.00	3,200.00
					IMPV	93,800.00	3,300.00		
12086 GEYER AVE	1 -30-3 .00- -599 .00-				Total	112,100.00	6,600.00	3,300.00	3,200.00
PETRONGLO, ANNETTE	113920	113920		RP					

Property Address / Owner Name	PIN / Tax A/C ID	Location ID	Acres	Roll	Valuation Code	Present Tax Roll Current	Present Tax Roll Original	Prior Tax Roll Current	Prior Tax Roll Original
12086 GEYER AVE	1 -30-3 .00- -599 .00-				Total	112,100.00	6,600.00	3,300.00	3,200.00
PETRONGLO, ANNETTE	113920	113920		RP	LAND	18,300.00	3,300.00	3,300.00	3,200.00
					IMPV	93,800.00	3,300.00		
12088 GEYER AVE	1 -30-3 .00- -598 .00-				Total	112,100.00	6,600.00	3,300.00	3,200.00
LEONARD, AMITA JOHN & JOHN M	113910	113910		RP	LAND	18,300.00	3,300.00	3,300.00	3,200.00
					IMPV	93,800.00	3,300.00		
12090 GEYER AVE	1 -30-3 .00- -597 .00-				Total	112,100.00	6,600.00	3,300.00	3,200.00
GARDOSKI, AUSTIN NICHOLE	113900	113900		RP	LAND	18,300.00	3,300.00	3,300.00	3,200.00
					IMPV	93,800.00	3,300.00		
12092 GEYER AVE	1 -30-3 .00- -596 .00-				Total	112,100.00	6,600.00	3,300.00	3,200.00
BURTON, JEFFREY	113890	113890		RP	LAND	18,300.00	3,300.00	3,300.00	3,200.00
					IMPV	93,800.00	3,300.00		
12094 GEYER AVE	1 -30-3 .00- -595 .00-				Total	112,100.00	6,600.00	3,300.00	3,200.00
TWUM DANSO, NANA Y	113880	113880		RP	LAND	18,300.00	3,300.00	3,300.00	3,200.00
					IMPV	93,800.00	3,300.00		
12096 GEYER AVE	1 -30-3 .00- -594 .00-				Total	115,300.00	13,000.00	6,500.00	6,300.00
STEINBACH, JORDAN BLAIR	113870	113870		RP	LAND	21,500.00	6,500.00	6,500.00	6,300.00
					IMPV	93,800.00	6,500.00		
12100 GEYER AVE	1 -30-3 .00- -593 .00-				Total	135,300.00	9,200.00	4,600.00	5,800.00
WILSON, PRISCILLA AMELIA	113860	113860		RP	LAND	27,900.00	4,600.00	4,600.00	5,800.00
					IMPV	107,400.00	4,600.00		
12104 GEYER AVE	1 -30-3 .00- -592 .00-				Total	135,100.00	6,600.00	3,300.00	3,200.00
AIRES, TYLER & OLIVIA	113850	113850		RP	LAND	27,700.00	3,300.00	3,300.00	3,200.00
					IMPV	107,400.00	3,300.00		
12106 GEYER AVE	1 -30-3 .00- -591 .00-				Total	135,100.00	6,600.00	3,300.00	3,200.00
STANLEY, GUNNER O	113840	113840		RP	LAND	27,700.00	3,300.00	3,300.00	3,200.00
					IMPV	107,400.00	3,300.00		
12108 GEYER AVE	1 -30-3 .00- -590 .00-				Total	135,100.00	6,600.00	3,300.00	3,200.00
YERGER, AUSTYN W	113830	113830		RP	LAND	27,700.00	3,300.00	3,300.00	3,200.00
					IMPV	107,400.00	3,300.00		
12110 GEYER AVE	1 -30-3 .00- -589 .00-				Total	135,100.00	6,600.00	3,300.00	3,200.00
SCALA, DAMIAN LUCAS	113820	113820		RP	LAND	27,700.00	3,300.00	3,300.00	3,200.00
					IMPV	107,400.00	3,300.00		
12112 GEYER AVE	1 -30-3 .00- -588 .00-				Total	135,100.00	6,600.00	3,300.00	3,200.00
SUMMERS, KELLY MARIE	113810	113810		RP	LAND	27,700.00	3,300.00	3,300.00	3,200.00
					IMPV	107,400.00	3,300.00		
12114 GEYER AVE	1 -30-3 .00- -587 .00-				Total	135,100.00	6,600.00	3,300.00	3,200.00
NIEZGODA, LAUREN SHAWN	113800	113800		RP	LAND	27,700.00	3,300.00	3,300.00	3,200.00
					IMPV	107,400.00	3,300.00		
12116 GEYER AVE	1 -30-3 .00- -586 .00-				Total	136,000.00	15,600.00	7,800.00	7,800.00
SHOWACRE, NATHANIEL HUNTER	113790	113790		RP					

Property Address / Owner Name	PIN / Tax A/C ID	Location ID	Acres	Roll	Valuation Code	Present Tax Roll Current	Present Tax Roll Original	Prior Tax Roll Current	Prior Tax Roll Original
12116 GEYER AVE	1 -30-3 .00- -586		.00-		Total	136,000.00	15,600.00	7,800.00	7,800.00
SHOWACRE, NATHANIEL HUNTER	113790	113790		RP	LAND	28,600.00	7,800.00	7,800.00	7,800.00
					IMPV	107,400.00	7,800.00		
500 GILCREST ST	3 -30-11 .09- -025		.01-		Total	109,800.00	109,800.00	109,800.00	109,800.00
MARCELIN, ORESTA	16060	16060		RP	LAND	30,100.00	30,100.00	30,100.00	30,100.00
					IMPV	79,700.00	79,700.00	79,700.00	79,700.00
502 GILCREST ST	3 -30-11 .09- -025		.03-		Total	124,400.00	124,400.00	124,400.00	124,400.00
DE LEON SOTO, ABIGAIL	89330	89330		RP	LAND	25,900.00	25,900.00	25,900.00	25,900.00
					IMPV	98,500.00	98,500.00	98,500.00	98,500.00
503 GILCREST ST	3 -30-11 .09- -026		.01-		Total	131,200.00	131,200.00	131,200.00	105,200.00
DOHERTY, RYAN ROBERT	16090	16090		RP	LAND	30,900.00	30,900.00	30,900.00	30,900.00
					IMPV	100,300.00	100,300.00	100,300.00	74,300.00
504 GILCREST ST	3 -30-11 .09- -025		.02-		Total	116,400.00	116,400.00	116,400.00	116,400.00
DUSCHL, MICHAEL J	16070	16070		RP	LAND	33,900.00	33,900.00	33,900.00	33,900.00
					IMPV	82,500.00	82,500.00	82,500.00	82,500.00
100 GINGER LN	MD-16-174.01-01-90		.00-000		Total	184,100.00	184,100.00	184,100.00	184,100.00
GRAFF, ERIC F	24690	24690		RP	LAND	27,700.00	27,700.00	27,700.00	27,700.00
					IMPV	156,400.00	156,400.00	156,400.00	156,400.00
101 GINGER LN	MD-16-174.01-01-64		.00-000		Total	180,900.00	180,900.00	180,900.00	180,900.00
GONZALEZ-HAZOURY, JAISAC E &	24430	24430		RP	LAND	27,900.00	27,900.00	27,900.00	27,900.00
					IMPV	153,000.00	153,000.00	153,000.00	153,000.00
102 GINGER LN	MD-16-174.01-01-91		.00-000		Total	201,100.00	201,100.00	201,100.00	201,100.00
GOLDBERG, JERRY & TERRY L	24700	24700		RP	LAND	27,100.00	27,100.00	27,100.00	27,100.00
					IMPV	174,000.00	174,000.00	174,000.00	174,000.00
103 GINGER LN	MD-16-174.01-01-89		.00-000		Total	190,400.00	190,400.00	190,400.00	190,400.00
GRAVELLE, JOANN	24680	24680		RP	LAND	26,500.00	26,500.00	26,500.00	26,500.00
					IMPV	163,900.00	163,900.00	163,900.00	163,900.00
104 GINGER LN	MD-16-174.01-01-92		.00-000		Total	171,800.00	171,800.00	171,800.00	171,800.00
HAUCH, KATHERINE	24710	24710		RP	LAND	26,900.00	26,900.00	26,900.00	26,900.00
					IMPV	144,900.00	144,900.00	144,900.00	144,900.00
105 GINGER LN	MD-16-174.01-01-88		.00-000		Total	197,800.00	197,800.00	197,800.00	197,800.00
RENK, RONALD E & DOROTHY P	24670	24670		RP	LAND	26,500.00	26,500.00	26,500.00	26,500.00
					IMPV	171,300.00	171,300.00	171,300.00	171,300.00
106 GINGER LN	MD-16-174.01-01-93		.00-000		Total	211,700.00	211,700.00	211,700.00	211,700.00
HERRON, DAVID W & DALE M	24720	24720		RP	LAND	26,800.00	26,800.00	26,800.00	26,800.00
					IMPV	184,900.00	184,900.00	184,900.00	184,900.00
107 GINGER LN	MD-16-174.01-01-87		.00-000		Total	172,500.00	172,500.00	172,500.00	172,500.00
ROBINSON, LEON & LAVADA	24660	24660		RP	LAND	26,500.00	26,500.00	26,500.00	26,500.00
					IMPV	146,000.00	146,000.00	146,000.00	146,000.00
108 GINGER LN	MD-16-174.01-01-94		.00-000		Total	172,700.00	172,700.00	172,700.00	172,700.00
BATA, WILLIAM S & CHERIE TAY	24730	24730		RP					

Property Address / Owner Name	PIN / Tax A/C ID	Location ID	Acres	Roll	Valuation Code	Present Tax Roll Current	Present Tax Roll Original	Prior Tax Roll Current	Prior Tax Roll Original
108 GINGER LN	MD-16-174.01-01-94		.00-000		Total	172,700.00	172,700.00	172,700.00	172,700.00
BATA, WILLIAM S & CHERIE TAY	24730	24730		RP	LAND	26,800.00	26,800.00	26,800.00	26,800.00
					IMPV	145,900.00	145,900.00	145,900.00	145,900.00
109 GINGER LN	MD-16-174.01-01-86		.00-000		Total	182,800.00	179,200.00	179,200.00	179,200.00
GAMBLE, KIMBERLY C - TRUSTEE	24650	24650		RP	LAND	26,500.00	26,500.00	26,500.00	26,500.00
					IMPV	156,300.00	152,700.00	152,700.00	152,700.00
110 GINGER LN	MD-16-174.01-01-95		.00-000		Total	190,300.00	190,300.00	190,300.00	190,300.00
DIXON, ROBERT M & VIRGINIA R	24740	24740		RP	LAND	26,800.00	26,800.00	26,800.00	26,800.00
					IMPV	163,500.00	163,500.00	163,500.00	163,500.00
111 GINGER LN	MD-16-174.01-01-85		.00-000		Total	163,200.00	163,200.00	163,200.00	163,200.00
HUTCHMAN, MERRY	24640	24640		RP	LAND	26,500.00	26,500.00	26,500.00	26,500.00
					IMPV	136,700.00	136,700.00	136,700.00	136,700.00
112 GINGER LN	MD-16-174.01-01-96		.00-000		Total	179,900.00	179,900.00	179,900.00	179,900.00
GEIBIG, DINA D	24750	24750		RP	LAND	26,800.00	26,800.00	26,800.00	26,800.00
					IMPV	153,100.00	153,100.00	153,100.00	153,100.00
113 GINGER LN	MD-16-174.01-01-84		.00-000		Total	198,800.00	198,800.00	198,800.00	198,800.00
ELLIOTT, ROBERT A & BARBARA	24630	24630		RP	LAND	26,500.00	26,500.00	26,500.00	26,500.00
					IMPV	172,300.00	172,300.00	172,300.00	172,300.00
114 GINGER LN	MD-16-174.01-02-30		.00-000		Total	194,100.00	194,100.00	194,100.00	194,100.00
DEENEY, WILLIAM F & DIANE S	25080	25080		RP	LAND	26,800.00	26,800.00	26,800.00	26,800.00
					IMPV	167,300.00	167,300.00	167,300.00	167,300.00
115 GINGER LN	MD-16-174.01-01-83		.00-000		Total	186,900.00	186,900.00	186,900.00	186,900.00
FORD JR, ALLEN	24620	24620		RP	LAND	26,600.00	26,600.00	26,600.00	26,600.00
					IMPV	160,300.00	160,300.00	160,300.00	160,300.00
116 GINGER LN	MD-16-174.01-02-29		.00-000		Total	184,000.00	184,000.00	184,000.00	184,000.00
MCGRATH, ROSEMARIE	25070	25070		RP	LAND	26,700.00	26,700.00	26,700.00	26,700.00
					IMPV	157,300.00	157,300.00	157,300.00	157,300.00
117 GINGER LN	MD-16-174.01-01-82		.00-000		Total	194,700.00	194,700.00	194,700.00	194,700.00
CANEVARI, MICHAEL B	24610	24610		RP	LAND	26,600.00	26,600.00	26,600.00	26,600.00
					IMPV	168,100.00	168,100.00	168,100.00	168,100.00
118 GINGER LN	MD-16-174.01-02-28		.00-000		Total	197,800.00	197,800.00	197,800.00	197,800.00
WRIGHT, DONALD R	25060	25060		RP	LAND	26,800.00	26,800.00	26,800.00	26,800.00
					IMPV	171,000.00	171,000.00	171,000.00	171,000.00
119 GINGER LN	MD-16-174.01-01-81		.00-000		Total	195,400.00	195,400.00	195,400.00	195,400.00
RINI, CHARLES & BEVERLY ANN	24600	24600		RP	LAND	26,900.00	26,900.00	26,900.00	26,900.00
					IMPV	168,500.00	168,500.00	168,500.00	168,500.00
120 GINGER LN	MD-16-174.01-02-27		.00-000		Total	198,000.00	198,000.00	198,000.00	198,000.00
HIPSLEY, MARY - REVOC TRUST	25050	25050		RP	LAND	26,800.00	26,800.00	26,800.00	26,800.00
					IMPV	171,200.00	171,200.00	171,200.00	171,200.00
121 GINGER LN	MD-16-174.01-01-80		.00-000		Total	195,900.00	195,900.00	195,900.00	195,900.00
BRANDT, RAMONA M	24590	24590		RP					

Property Address / Owner Name	PIN / Tax A/C ID	Location ID	Acres	Roll	Valuation Code	Present Tax Roll Current	Present Tax Roll Original	Prior Tax Roll Current	Prior Tax Roll Original
121 GINGER LN	MD-16-174.01-01-80		.00-000		Total	195,900.00	195,900.00	195,900.00	195,900.00
BRANDT, RAMONA M	24590	24590		RP	LAND	27,400.00	27,400.00	27,400.00	27,400.00
					IMPV	168,500.00	168,500.00	168,500.00	168,500.00
122 GINGER LN	MD-16-174.01-02-26		.00-000		Total	205,300.00	205,300.00	205,300.00	205,300.00
LEGATES, CHRISTOPHER R & MEL	25040	25040		RP	LAND	26,800.00	26,800.00	26,800.00	26,800.00
					IMPV	178,500.00	178,500.00	178,500.00	178,500.00
1 GOVERNOR BURTON CT	MD-16-183.06-05-20		.00-000		Total	174,400.00	174,400.00	174,400.00	174,400.00
BETTER, BARBARA P	30930	30930		RP	LAND	36,500.00	36,500.00	36,500.00	36,500.00
					IMPV	137,900.00	137,900.00	137,900.00	137,900.00
3 GOVERNOR BURTON CT	MD-16-183.06-05-21		.00-000		Total	202,500.00	202,500.00	202,500.00	202,500.00
TOOHEY, PAUL D & JOAN L	30940	30940		RP	LAND	38,400.00	38,400.00	38,400.00	38,400.00
					IMPV	164,100.00	164,100.00	164,100.00	164,100.00
5 GOVERNOR BURTON CT	MD-16-183.06-05-22		.00-000		Total	194,200.00	194,200.00	194,200.00	194,200.00
MUNOZ, MARK & DENISE MICHELL	30950	30950		RP	LAND	42,600.00	42,600.00	42,600.00	42,600.00
					IMPV	151,600.00	151,600.00	151,600.00	151,600.00
7 GOVERNOR BURTON CT	MD-16-183.06-05-23		.00-000		Total	166,600.00	166,600.00	166,600.00	166,600.00
PUSEY, MERRILL JOE	30960	30960		RP	LAND	38,800.00	38,800.00	38,800.00	38,800.00
					IMPV	127,800.00	127,800.00	127,800.00	127,800.00
9 GOVERNOR BURTON CT	MD-16-183.06-05-25		.00-000		Total	149,700.00	149,700.00	149,700.00	149,700.00
RICKER, KYLE	30980	30980		RP	LAND	35,800.00	35,800.00	35,800.00	35,800.00
					IMPV	113,900.00	113,900.00	113,900.00	113,900.00
11 GOVERNOR BURTON CT	MD-16-183.06-05-26		.00-000		Total	164,100.00	164,100.00	164,100.00	164,100.00
CASTILLOCASTRO, WISMAN A	30990	30990		RP	LAND	35,700.00	35,700.00	35,700.00	35,700.00
					IMPV	128,400.00	128,400.00	128,400.00	128,400.00
2 GOVERNOR THARPE CT	MD-16-183.06-05-70		.00-000		Total	163,400.00	163,400.00	163,400.00	163,400.00
JOHNSON, JEFFREY A & ROBYN D	31430	31430		RP	LAND	36,800.00	36,800.00	36,800.00	36,800.00
					IMPV	126,600.00	126,600.00	126,600.00	126,600.00
4 GOVERNOR THARPE CT	MD-16-183.06-05-69		.00-000		Total	146,600.00	146,600.00	146,600.00	146,600.00
SANDOVAL, JESUS	31420	31420		RP	LAND	36,600.00	36,600.00	36,600.00	36,600.00
					IMPV	110,000.00	110,000.00	110,000.00	110,000.00
6 GOVERNOR THARPE CT	MD-16-183.06-05-68		.00-000		Total	159,700.00	159,700.00	159,700.00	159,700.00
FB RESIDENTIAL HOLDINGS LLC	31410	31410		RP	LAND	35,700.00	35,700.00	35,700.00	35,700.00
					IMPV	124,000.00	124,000.00	124,000.00	124,000.00
8 GOVERNOR THARPE CT	MD-16-183.06-05-67		.00-000		Total	185,100.00	185,100.00	185,100.00	185,100.00
RICHMOND, WM J & BARBARA J	31400	31400		RP	LAND	36,100.00	36,100.00	36,100.00	36,100.00
					IMPV	149,000.00	149,000.00	149,000.00	149,000.00
3 GOVERNOR WATSON CT	MD-16-183.06-05-05		.00-000		Total	200,000.00	200,000.00	200,000.00	200,000.00
TODD, MICHAEL & JOYCE R	30780	30780		RP	LAND	38,500.00	38,500.00	38,500.00	38,500.00
					IMPV	161,500.00	161,500.00	161,500.00	161,500.00
5 GOVERNOR WATSON CT	MD-16-183.06-05-06		.00-000		Total	167,600.00	167,600.00	167,600.00	167,600.00
JENKINS, DANIEL O & PATRICIA	30790	30790		RP					

Property Address / Owner Name	PIN / Tax A/C ID	Location ID	Acres	Roll	Valuation Code	Present Tax Roll Current	Present Tax Roll Original	Prior Tax Roll Current	Prior Tax Roll Original
5 GOVERNOR WATSON CT	MD-16-183.06-05-06		.00-000		Total	167,600.00	167,600.00	167,600.00	167,600.00
JENKINS, DANIEL O & PATRICIA	30790	30790		RP	LAND	35,400.00	35,400.00	35,400.00	35,400.00
					IMPV	132,200.00	132,200.00	132,200.00	132,200.00
7 GOVERNOR WATSON CT	MD-16-183.06-05-07		.00-000		Total	162,300.00	162,300.00	162,300.00	162,300.00
WINSTON, RACHEL K	30800	30800		RP	LAND	36,500.00	36,500.00	36,500.00	36,500.00
					IMPV	125,800.00	125,800.00	125,800.00	125,800.00
6609 GRACIOUS CIR	1 -30-3 .00- -1056		.00-		Total	1,700.00	1,700.00	1,700.00	1,700.00
LIBORIO WATERGATE LLC	142920	142920		RP	LAND	1,700.00	1,700.00	1,700.00	1,700.00
6613 GRACIOUS CIR	1 -30-3 .00- -1055		.00-		Total	1,700.00	1,700.00	1,700.00	1,700.00
LIBORIO WATERGATE LLC	142910	142910		RP	LAND	1,700.00	1,700.00	1,700.00	1,700.00
6617 GRACIOUS CIR	1 -30-3 .00- -1054		.00-		Total	1,700.00	1,700.00	1,700.00	1,700.00
LIBORIO WATERGATE LLC	142900	142900		RP	LAND	1,700.00	1,700.00	1,700.00	1,700.00
6623 GRACIOUS CIR	1 -30-3 .00- -1026		.00-		Total	4,300.00	4,300.00	4,300.00	4,300.00
LIBORIO WATERGATE LLC	142620	142620		RP	LAND	4,300.00	4,300.00	4,300.00	4,300.00
6625 GRACIOUS CIR	1 -30-3 .00- -1025		.00-		Total	2,000.00	2,000.00	2,000.00	2,000.00
LIBORIO WATERGATE LLC	142610	142610		RP	LAND	2,000.00	2,000.00	2,000.00	2,000.00
6627 GRACIOUS CIR	1 -30-3 .00- -1024		.00-		Total	2,700.00	2,700.00	2,700.00	2,700.00
LIBORIO WATERGATE LLC	142600	142600		RP	LAND	2,700.00	2,700.00	2,700.00	2,700.00
6629 GRACIOUS CIR	1 -30-3 .00- -1023		.00-		Total	2,200.00	2,200.00	2,200.00	2,200.00
LIBORIO WATERGATE LLC	142590	142590		RP	LAND	2,200.00	2,200.00	2,200.00	2,200.00
1 E GREEN LN	3 -30-11 .00- -512		.00-		Total	194,700.00	194,700.00	194,700.00	194,700.00
GLADSTONE, JOHN & SHEILA	10350	10350		RP	LAND	35,800.00	35,800.00	35,800.00	35,800.00
					IMPV	158,900.00	158,900.00	158,900.00	158,900.00
2 E GREEN LN	3 -30-11 .00- -508		.00-		Total	222,800.00	222,800.00	222,800.00	222,800.00
TEMPARALI, CHARLES & PATRICI	10310	10310		RP	LAND	36,800.00	36,800.00	36,800.00	36,800.00
					IMPV	186,000.00	186,000.00	186,000.00	186,000.00
3 E GREEN LN	3 -30-11 .00- -513		.00-		Total	232,600.00	232,600.00	232,600.00	232,600.00
KALESIS, PANAGIOTO & DIAMANT	10360	10360		RP	LAND	35,900.00	35,900.00	35,900.00	35,900.00
					IMPV	196,700.00	196,700.00	196,700.00	196,700.00
4 E GREEN LN	3 -30-11 .00- -509		.00-		Total	165,900.00	165,900.00	165,900.00	164,200.00
MCPHERSON, JENNIFER L & KEVI	10320	10320		RP	LAND	36,200.00	36,200.00	36,200.00	36,200.00
					IMPV	129,700.00	129,700.00	129,700.00	128,000.00
5 E GREEN LN	3 -30-11 .00- -514		.00-		Total	215,900.00	215,900.00	215,900.00	215,900.00
SHIELDS, COLUMBUS N & VIVIEN	10370	10370		RP	LAND	35,600.00	35,600.00	35,600.00	35,600.00
					IMPV	180,300.00	180,300.00	180,300.00	180,300.00
6 E GREEN LN	3 -30-11 .00- -510		.00-		Total	200,200.00	191,300.00	191,300.00	191,300.00
FENTON, SUSAN C	10330	10330		RP	LAND	35,400.00	35,400.00	35,400.00	35,400.00
					IMPV	164,800.00	155,900.00	155,900.00	155,900.00

Property Address / Owner Name	PIN / Tax A/C ID	Location ID	Acres	Roll	Valuation Code	Present Tax Roll Current	Present Tax Roll Original	Prior Tax Roll Current	Prior Tax Roll Original
7 E GREEN LN	3 -30-11 .00- -515	.00-			Total	213,100.00	213,100.00	213,100.00	213,100.00
CAVANAUGH, MICHAEL M & LINDA	10380	10380		RP	LAND	36,100.00	36,100.00	36,100.00	36,100.00
					IMPV	177,000.00	177,000.00	177,000.00	177,000.00
8 E GREEN LN	3 -30-11 .00- -511	.00-			Total	160,000.00	160,000.00	160,000.00	160,000.00
THOMPSON, ZACHARY R	10340	10340		RP	LAND	35,800.00	35,800.00	35,800.00	35,800.00
					IMPV	124,200.00	124,200.00	124,200.00	124,200.00
9 E GREEN LN	3 -30-11 .00- -516	.00-			Total	164,900.00	164,900.00	164,900.00	164,900.00
HALDEMAN, LANCE & MEREDITH	10390	10390		RP	LAND	36,000.00	36,000.00	36,000.00	36,000.00
					IMPV	128,900.00	128,900.00	128,900.00	128,900.00
10 E GREEN LN	3 -30-11 .00- -497	.00-			Total	190,200.00	190,200.00	190,200.00	190,200.00
MIRICAN, MARIE & RUDI CARKOY	10200	10200		RP	LAND	36,200.00	36,200.00	36,200.00	36,200.00
					IMPV	154,000.00	154,000.00	154,000.00	154,000.00
11 E GREEN LN	3 -30-11 .00- -517	.00-			Total	240,800.00	232,600.00	232,600.00	232,600.00
MISTRETA, WILLIAM & KAREN	10400	10400		RP	LAND	35,500.00	35,500.00	35,500.00	35,500.00
					IMPV	205,300.00	197,100.00	197,100.00	197,100.00
12 E GREEN LN	3 -30-11 .00- -496	.00-			Total	193,400.00	193,400.00	193,400.00	193,400.00
PARMER, LAUREN MARIE	10190	10190		RP	LAND	36,200.00	36,200.00	36,200.00	36,200.00
					IMPV	157,200.00	157,200.00	157,200.00	157,200.00
13 E GREEN LN	3 -30-11 .00- -518	.00-			Total	193,000.00	193,000.00	193,000.00	193,000.00
REILLY, PEGGY C	10410	10410		RP	LAND	35,700.00	35,700.00	35,700.00	35,700.00
					IMPV	157,300.00	157,300.00	157,300.00	157,300.00
14 E GREEN LN	3 -30-11 .00- -471	.00-			Total	196,600.00	196,600.00	196,600.00	196,600.00
POWERS, ROBERT D & BETTY J	9940	9940		RP	LAND	36,200.00	36,200.00	36,200.00	36,200.00
					IMPV	160,400.00	160,400.00	160,400.00	160,400.00
15 E GREEN LN	3 -30-11 .00- -519	.00-			Total	197,200.00	197,200.00	197,200.00	197,200.00
HUDSON, GEORGE W & SANDRA K	10420	10420		RP	LAND	35,700.00	35,700.00	35,700.00	35,700.00
					IMPV	161,500.00	161,500.00	161,500.00	161,500.00
16 E GREEN LN	3 -30-11 .00- -470	.00-			Total	214,500.00	214,500.00	214,500.00	214,500.00
LUCAS, ARTHUR L	9930	9930		RP	LAND	36,100.00	36,100.00	36,100.00	36,100.00
					IMPV	178,400.00	178,400.00	178,400.00	178,400.00
17 E GREEN LN	3 -30-11 .00- -520	.00-			Total	252,400.00	252,400.00	252,400.00	252,400.00
RAWL, MICHAEL J & MARY J-CO	10430	10430		RP	LAND	35,700.00	35,700.00	35,700.00	35,700.00
					IMPV	216,700.00	216,700.00	216,700.00	216,700.00
19 E GREEN LN	3 -30-11 .00- -521	.00-			Total	227,600.00	227,600.00	227,600.00	227,600.00
ROBBINS, GRAHAM G & EVA L	10440	10440		RP	LAND	35,700.00	35,700.00	35,700.00	35,700.00
					IMPV	191,900.00	191,900.00	191,900.00	191,900.00
20 E GREEN LN	3 -30-11 .00- -463	.00-			Total	187,200.00	187,200.00	187,200.00	187,200.00
MILLER JR, CHRISTOPHER J	9860	9860		RP	LAND	36,100.00	36,100.00	36,100.00	36,100.00
					IMPV	151,100.00	151,100.00	151,100.00	151,100.00
21 E GREEN LN	3 -30-11 .00- -522	.00-			Total	248,700.00	248,700.00	248,700.00	248,700.00
MESZAROS, JOSEPH J & CHRISTI	10450	10450		RP					

Property Address / Owner Name	PIN / Tax A/C ID	Location ID	Acres	Roll	Valuation Code	Present Tax Roll Current	Present Tax Roll Original	Prior Tax Roll Current	Prior Tax Roll Original
21 E GREEN LN	3 -30-11 .00- -522		.00-		Total	248,700.00	248,700.00	248,700.00	248,700.00
MESZAROS, JOSEPH J & CHRISTI	10450	10450		RP	LAND	35,800.00	35,800.00	35,800.00	35,800.00
					IMPV	212,900.00	212,900.00	212,900.00	212,900.00
22 E GREEN LN	3 -30-11 .00- -464		.00-		Total	214,900.00	214,900.00	214,900.00	214,900.00
HAMILTON, RONALD K & CANDICE	9870	9870		RP	LAND	35,800.00	35,800.00	35,800.00	35,800.00
					IMPV	179,100.00	179,100.00	179,100.00	179,100.00
23 E GREEN LN	3 -30-11 .00- -523		.00-		Total	195,200.00	195,200.00	195,200.00	195,200.00
MCDUFF, JOHN D & ZELDA A	10460	10460		RP	LAND	36,200.00	36,200.00	36,200.00	36,200.00
					IMPV	159,000.00	159,000.00	159,000.00	159,000.00
24 E GREEN LN	3 -30-11 .00- -465		.00-		Total	229,000.00	229,000.00	229,000.00	229,000.00
MALINAK, MEGAN MARIE - REVOC	9880	9880		RP	LAND	35,800.00	35,800.00	35,800.00	35,800.00
					IMPV	193,200.00	193,200.00	193,200.00	193,200.00
25 E GREEN LN	3 -30-11 .00- -462		.00-		Total	246,800.00	244,800.00	244,800.00	244,800.00
GILBERT, LISETTE C	9850	9850		RP	LAND	36,200.00	36,200.00	36,200.00	36,200.00
					IMPV	210,600.00	208,600.00	208,600.00	208,600.00
26 E GREEN LN	3 -30-11 .00- -466		.00-		Total	252,000.00	252,000.00	252,000.00	252,000.00
COSTA DE JESUS, JOSE CARLOS	9890	9890		RP	LAND	36,100.00	36,100.00	36,100.00	36,100.00
					IMPV	215,900.00	215,900.00	215,900.00	215,900.00
27 E GREEN LN	3 -30-11 .00- -461		.00-		Total	195,300.00	195,300.00	195,300.00	195,300.00
WRIGHT, ARRON W & WILLIAM D	9840	9840		RP	LAND	35,200.00	35,200.00	35,200.00	35,200.00
					IMPV	160,100.00	160,100.00	160,100.00	160,100.00
29 E GREEN LN	3 -30-11 .00- -460		.00-		Total	189,600.00	189,600.00	189,600.00	189,600.00
RASBERRY, JOSEPH T & M CHRIS	9830	9830		RP	LAND	35,200.00	35,200.00	35,200.00	35,200.00
					IMPV	154,400.00	154,400.00	154,400.00	154,400.00
31 E GREEN LN	3 -30-11 .00- -459		.00-		Total	221,100.00	221,100.00	221,100.00	221,100.00
LUSH, RICHARD M JR & MARY AN	9820	9820		RP	LAND	35,200.00	35,200.00	35,200.00	35,200.00
					IMPV	185,900.00	185,900.00	185,900.00	185,900.00
33 E GREEN LN	3 -30-11 .00- -458		.00-		Total	197,600.00	197,600.00	197,600.00	197,600.00
RAYMOND, JASON T & DANIELLE	9810	9810		RP	LAND	36,300.00	36,300.00	36,300.00	36,300.00
					IMPV	161,300.00	161,300.00	161,300.00	161,300.00
100 W GREEN LN	3 -30-11 .00- -532		.00-		Total	206,200.00	206,200.00	206,200.00	206,200.00
COVERDALE, KAREN	10550	10550		RP	LAND	36,000.00	36,000.00	36,000.00	36,000.00
					IMPV	170,200.00	170,200.00	170,200.00	170,200.00
101 W GREEN LN	3 -30-11 .00- -537		.00-		Total	193,200.00	193,200.00	193,200.00	193,200.00
WOOD, KELLY A & LOIS D DYKES	10600	10600		RP	LAND	36,400.00	36,400.00	36,400.00	36,400.00
					IMPV	156,800.00	156,800.00	156,800.00	156,800.00
102 W GREEN LN	3 -30-11 .00- -533		.00-		Total	218,600.00	218,600.00	218,600.00	218,600.00
MUMFORD, JOSEPH & TERRI	10560	10560		RP	LAND	35,900.00	35,900.00	35,900.00	35,900.00
					IMPV	182,700.00	182,700.00	182,700.00	182,700.00
103 W GREEN LN	3 -30-11 .00- -538		.00-		Total	203,600.00	203,600.00	203,600.00	203,600.00
RIGGS, DEAN T & KATLYN R	10610	10610		RP					

Property Address / Owner Name	PIN / Tax A/C ID	Location ID	Acres	Roll	Valuation Code	Present Tax Roll Current	Present Tax Roll Original	Prior Tax Roll Current	Prior Tax Roll Original
103 W GREEN LN	3 -30-11 .00- -538	.00-			Total	203,600.00	203,600.00	203,600.00	203,600.00
RIGGS, DEAN T & KATLYN R	10610	10610		RP	LAND	35,800.00	35,800.00	35,800.00	35,800.00
					IMPV	167,800.00	167,800.00	167,800.00	167,800.00
104 W GREEN LN	3 -30-11 .00- -534	.00-			Total	228,300.00	228,300.00	228,300.00	228,300.00
CONNELLY, ANNETTE R	10570	10570		RP	LAND	37,000.00	37,000.00	37,000.00	37,000.00
					IMPV	191,300.00	191,300.00	191,300.00	191,300.00
105 W GREEN LN	3 -30-11 .00- -539	.00-			Total	195,600.00	195,600.00	195,600.00	195,600.00
RANGER, DANNY R & BIANCA LJ	10620	10620		RP	LAND	35,500.00	35,500.00	35,500.00	35,500.00
					IMPV	160,100.00	160,100.00	160,100.00	160,100.00
106 W GREEN LN	3 -30-11 .00- -535	.00-			Total	218,600.00	218,600.00	218,600.00	218,600.00
LADD SR, CHRISTOPHER M	10580	10580		RP	LAND	37,300.00	37,300.00	37,300.00	37,300.00
					IMPV	181,300.00	181,300.00	181,300.00	181,300.00
107 W GREEN LN	3 -30-11 .00- -540	.00-			Total	237,600.00	237,600.00	237,600.00	237,600.00
GLEASON, STEVEN RICHARD & JU	10630	10630		RP	LAND	35,900.00	35,900.00	35,900.00	35,900.00
					IMPV	201,700.00	201,700.00	201,700.00	201,700.00
108 W GREEN LN	3 -30-11 .00- -536	.00-			Total	199,100.00	199,100.00	199,100.00	199,100.00
REID, DOUGLAS E & PARALYN MC	10590	10590		RP	LAND	36,900.00	36,900.00	36,900.00	36,900.00
					IMPV	162,200.00	162,200.00	162,200.00	162,200.00
109 W GREEN LN	3 -30-11 .00- -541	.00-			Total	251,800.00	251,800.00	251,800.00	251,800.00
FLETCHER, JAMES M & MARIA L	10640	10640		RP	LAND	35,900.00	35,900.00	35,900.00	35,900.00
					IMPV	215,900.00	215,900.00	215,900.00	215,900.00
111 W GREEN LN	3 -30-11 .00- -542	.00-			Total	201,700.00	201,700.00	201,700.00	201,700.00
ELTON, RICHARD A & SUZANNE L	10650	10650		RP	LAND	36,100.00	36,100.00	36,100.00	36,100.00
					IMPV	165,600.00	165,600.00	165,600.00	165,600.00
112 W GREEN LN	3 -30-11 .00- -601	.00-			Total	216,200.00	216,200.00	216,200.00	216,200.00
BERNHARDY, ANDREW & JILL M	11240	11240		RP	LAND	36,700.00	36,700.00	36,700.00	36,700.00
					IMPV	179,500.00	179,500.00	179,500.00	179,500.00
113 W GREEN LN	3 -30-11 .00- -543	.00-			Total	179,500.00	179,500.00	179,500.00	179,500.00
STRASSLE, PHILIP & LYNNE	10660	10660		RP	LAND	35,900.00	35,900.00	35,900.00	35,900.00
					IMPV	143,600.00	143,600.00	143,600.00	143,600.00
114 W GREEN LN	3 -30-11 .00- -602	.00-			Total	189,800.00	189,800.00	189,800.00	189,800.00
SLAMKA, JULIA A	11250	11250		RP	LAND	36,500.00	36,500.00	36,500.00	36,500.00
					IMPV	153,300.00	153,300.00	153,300.00	153,300.00
115 W GREEN LN	3 -30-11 .00- -544	.00-			Total	274,600.00	274,600.00	274,600.00	274,600.00
DULA, FRANK J & ANDREA	10670	10670		RP	LAND	36,100.00	36,100.00	36,100.00	36,100.00
					IMPV	238,500.00	238,500.00	238,500.00	238,500.00
116 W GREEN LN	3 -30-11 .00- -603	.00-			Total	205,200.00	205,200.00	205,200.00	205,200.00
MONTEFOUR, TIMOTHY A & BERNA	11260	11260		RP	LAND	36,500.00	36,500.00	36,500.00	36,500.00
					IMPV	168,700.00	168,700.00	168,700.00	168,700.00
117 W GREEN LN	3 -30-11 .00- -545	.00-			Total	256,300.00	256,300.00	256,300.00	256,300.00
HAMPTON, PATRICIA A	10680	10680		RP					

Property Address / Owner Name	PIN / Tax A/C ID	Location ID	Acres	Roll	Valuation Code	Present Tax Roll Current	Present Tax Roll Original	Prior Tax Roll Current	Prior Tax Roll Original
117 W GREEN LN	3 -30-11 .00- -545		.00-		Total	256,300.00	256,300.00	256,300.00	256,300.00
HAMPTON, PATRICIA A	10680	10680		RP	LAND	45,200.00	45,200.00	45,200.00	45,200.00
					IMPV	211,100.00	211,100.00	211,100.00	211,100.00
118 W GREEN LN	3 -30-11 .00- -604		.00-		Total	230,000.00	230,000.00	230,000.00	230,000.00
AUSTIN, WILLIAM C & SANDRA H	11270	11270		RP	LAND	36,400.00	36,400.00	36,400.00	36,400.00
					IMPV	193,600.00	193,600.00	193,600.00	193,600.00
119 W GREEN LN	3 -30-11 .00- -546		.00-		Total	259,500.00	259,500.00	259,500.00	259,500.00
BUDSOCK, ROY J & SUSAN A	10690	10690		RP	LAND	45,200.00	45,200.00	45,200.00	45,200.00
					IMPV	214,300.00	214,300.00	214,300.00	214,300.00
120 W GREEN LN	3 -30-11 .00- -605		.00-		Total	226,200.00	226,200.00	226,200.00	226,200.00
SCOTT, JERMAIN ROHAN	11280	11280		RP	LAND	36,300.00	36,300.00	36,300.00	36,300.00
					IMPV	189,900.00	189,900.00	189,900.00	189,900.00
121 W GREEN LN	3 -30-11 .00- -547		.00-		Total	249,600.00	249,600.00	249,600.00	249,600.00
MERILIEN, DANIEL	10700	10700		RP	LAND	43,200.00	43,200.00	43,200.00	43,200.00
					IMPV	206,400.00	206,400.00	206,400.00	206,400.00
123 W GREEN LN	3 -30-11 .00- -548		.00-		Total	267,300.00	267,300.00	267,300.00	267,300.00
RICHARDSON, CLYDE N	10710	10710		RP	LAND	39,900.00	39,900.00	39,900.00	39,900.00
					IMPV	227,400.00	227,400.00	227,400.00	227,400.00
125 W GREEN LN	3 -30-11 .00- -549		.00-		Total	233,100.00	233,100.00	233,100.00	233,100.00
PIERRE, ROMARIO L	10720	10720		RP	LAND	36,200.00	36,200.00	36,200.00	36,200.00
					IMPV	196,900.00	196,900.00	196,900.00	196,900.00
127 W GREEN LN	3 -30-11 .00- -550		.00-		Total	197,400.00	197,400.00	197,400.00	197,400.00
BENITEZ, MELANIE FIGUEROA	10730	10730		RP	LAND	36,300.00	36,300.00	36,300.00	36,300.00
					IMPV	161,100.00	161,100.00	161,100.00	161,100.00
129 W GREEN LN	3 -30-11 .00- -551		.00-		Total	36,800.00	36,800.00	36,800.00	36,800.00
NAUMAN, MARK A & JOYCE A	10740	10740		RP	LAND	36,800.00	36,800.00	36,800.00	36,800.00
130 W GREEN LN	3 -30-11 .00- -591		.00-		Total	255,600.00	255,600.00	255,600.00	255,600.00
KNORR, BARCLAY A & GERMANIA	11140	11140		RP	LAND	37,600.00	37,600.00	37,600.00	37,600.00
					IMPV	218,000.00	218,000.00	218,000.00	218,000.00
131 W GREEN LN	3 -30-11 .00- -552		.00-		Total	35,900.00	35,900.00	35,900.00	35,900.00
NAUMAN, MARK A & JOYCE A	10750	10750		RP	LAND	35,900.00	35,900.00	35,900.00	35,900.00
132 W GREEN LN	3 -30-11 .00- -590		.00-		Total	216,000.00	216,000.00	216,000.00	216,000.00
PARKER, CHERYL E	11130	11130		RP	LAND	36,900.00	36,900.00	36,900.00	36,900.00
					IMPV	179,100.00	179,100.00	179,100.00	179,100.00
133 W GREEN LN	3 -30-11 .00- -553		.00-		Total	256,400.00	256,400.00	256,400.00	256,400.00
PROCTOR, WANDA L	10760	10760		RP	LAND	35,900.00	35,900.00	35,900.00	35,900.00
					IMPV	220,500.00	220,500.00	220,500.00	220,500.00
134 W GREEN LN	3 -30-11 .00- -577		.00-		Total	222,300.00	222,300.00	222,300.00	222,300.00
CROTEAU, WILFRED J & CAMILLE	11000	11000		RP	LAND	37,700.00	37,700.00	37,700.00	37,700.00

Property Address / Owner Name	PIN / Tax A/C ID	Location ID	Acres	Roll	Valuation Code	Present Tax Roll Current	Present Tax Roll Original	Prior Tax Roll Current	Prior Tax Roll Original
134 W GREEN LN	3 -30-11 .00- -577 .00-				Total	222,300.00	222,300.00	222,300.00	222,300.00
CROTEAU, WILFRED J & CAMILLE	11000	11000		RP	IMPV	184,600.00	184,600.00	184,600.00	184,600.00
135 W GREEN LN	3 -30-11 .00- -554 .00-				Total	231,300.00	231,300.00	231,300.00	229,400.00
GOODING, LARRY J & JACQUELIN	10770	10770		RP	LAND	35,900.00	35,900.00	35,900.00	35,900.00
					IMPV	195,400.00	195,400.00	195,400.00	193,500.00
137 W GREEN LN	3 -30-11 .00- -555 .00-				Total	231,900.00	231,900.00	231,900.00	231,900.00
BYRNE, MADELINE M & CAROLYN	10780	10780		RP	LAND	35,900.00	35,900.00	35,900.00	35,900.00
					IMPV	196,000.00	196,000.00	196,000.00	196,000.00
139 W GREEN LN	3 -30-11 .00- -556 .00-				Total	190,100.00	190,100.00	190,100.00	190,100.00
MCCULLOUGH, FRANCIS V & LOUI	10790	10790		RP	LAND	35,900.00	35,900.00	35,900.00	35,900.00
					IMPV	154,200.00	154,200.00	154,200.00	154,200.00
141 W GREEN LN	3 -30-11 .00- -557 .00-				Total	190,200.00	190,200.00	190,200.00	190,200.00
THIEN, STEPHEN S	10800	10800		RP	LAND	35,900.00	35,900.00	35,900.00	35,900.00
					IMPV	154,300.00	154,300.00	154,300.00	154,300.00
143 W GREEN LN	3 -30-11 .00- -558 .00-				Total	233,700.00	233,700.00	233,700.00	233,700.00
LUNA, TRINIDAD	10810	10810		RP	LAND	35,900.00	35,900.00	35,900.00	35,900.00
					IMPV	197,800.00	197,800.00	197,800.00	197,800.00
145 W GREEN LN	3 -30-11 .00- -559 .00-				Total	262,600.00	262,600.00	262,600.00	256,900.00
ALLEN, MICHAEL R & CHRISTINA	10820	10820		RP	LAND	35,900.00	35,900.00	35,900.00	35,900.00
					IMPV	226,700.00	226,700.00	226,700.00	221,000.00
GREGORY BLVD	3 -30-11 .00- -006 .06-				Total	110,600.00	110,600.00	110,600.00	110,600.00
DIAMOND LAND MANAGEMENT LLC	9320	9320		RP	LAND	110,600.00	110,600.00	110,600.00	110,600.00
7316 GREGORY BLVD	3 -30-11 .00- -915 .00-				Total	202,200.00	202,200.00	202,200.00	202,200.00
SEARS, ROBERT JOSEPH	105580	105580		RP	LAND	35,700.00	35,700.00	35,700.00	35,700.00
					IMPV	166,500.00	166,500.00	166,500.00	166,500.00
7317 GREGORY BLVD	3 -30-11 .00- -914 .00-				Total	200,600.00	200,600.00	200,600.00	200,600.00
DALEY, JOHN J & BRIDGET RITA	105570	105570		RP	LAND	35,600.00	35,600.00	35,600.00	35,600.00
					IMPV	165,000.00	165,000.00	165,000.00	165,000.00
7318 GREGORY BLVD	3 -30-11 .00- -916 .00-				Total	223,300.00	223,300.00	223,300.00	223,300.00
CHERIAN, ANOOP & SHIGA SUNNY	105590	105590		RP	LAND	35,400.00	35,400.00	35,400.00	35,400.00
					IMPV	187,900.00	187,900.00	187,900.00	187,900.00
7319 GREGORY BLVD	3 -30-11 .00- -913 .00-				Total	203,700.00	203,700.00	203,700.00	203,700.00
DEMICHELE, VINCENT W & JANE	105560	105560		RP	LAND	35,700.00	35,700.00	35,700.00	35,700.00
					IMPV	168,000.00	168,000.00	168,000.00	168,000.00
7321 GREGORY BLVD	3 -30-11 .00- -912 .00-				Total	216,500.00	216,500.00	216,500.00	216,500.00
CRITES, JENNIFER NICOLE & DA	105550	105550		RP	LAND	35,200.00	35,200.00	35,200.00	35,200.00
					IMPV	181,300.00	181,300.00	181,300.00	181,300.00
7322 GREGORY BLVD	3 -30-11 .00- -917 .00-				Total	239,600.00	239,600.00	239,600.00	239,600.00
BROWNE, BRANDON EDWARD CECIL	105600	105600		RP	LAND	35,100.00	35,100.00	35,100.00	35,100.00

Property Address / Owner Name	PIN / Tax A/C ID	Location ID	Acres	Roll	Valuation Code	Present Tax Roll Current	Present Tax Roll Original	Prior Tax Roll Current	Prior Tax Roll Original
7322 GREGORY BLVD	3 -30-11 .00- -917	.00-			Total	239,600.00	239,600.00	239,600.00	239,600.00
BROWNE, BRANDON EDWARD CECIL	105600	105600		RP	IMPV	204,500.00	204,500.00	204,500.00	204,500.00
7323 GREGORY BLVD	3 -30-11 .00- -911	.00-			Total	223,600.00	223,600.00	223,600.00	223,600.00
JEWELL, DAVID A & ELIZABETH	105540	105540		RP	LAND	35,700.00	35,700.00	35,700.00	35,700.00
					IMPV	187,900.00	187,900.00	187,900.00	187,900.00
7324 GREGORY BLVD	3 -30-11 .00- -918	.00-			Total	202,900.00	202,900.00	202,900.00	202,900.00
FLORES-RIVERA, TOMAS E & MEG	105610	105610		RP	LAND	35,600.00	35,600.00	35,600.00	35,600.00
					IMPV	167,300.00	167,300.00	167,300.00	167,300.00
202 GRIER LN	1 -30-3 .07- -111	.00-			Total	262,300.00	262,300.00	262,300.00	262,300.00
WIRICK, JEREMY J	3460	3460		RP	LAND	51,500.00	51,500.00	51,500.00	51,500.00
					IMPV	210,800.00	210,800.00	210,800.00	210,800.00
206 GRIER LN	1 -30-3 .07- -112	.00-			Total	251,700.00	251,700.00	251,700.00	251,700.00
O'DONNELL, PATRICIA H - TRUS	3500	3500		RP	LAND	49,100.00	49,100.00	49,100.00	49,100.00
					IMPV	202,600.00	202,600.00	202,600.00	202,600.00
208 GRIER LN	1 -30-3 .07- -113	.00-			Total	274,800.00	274,800.00	274,800.00	274,800.00
BURTON, DAVID G - TRUSTEE RE	3510	3510		RP	LAND	55,800.00	55,800.00	55,800.00	55,800.00
					IMPV	219,000.00	219,000.00	219,000.00	219,000.00
300 HALL PL	1 -30-3 .11- -039	.00-			Total	234,600.00	234,600.00	234,600.00	234,600.00
FERNANDEZ, LEO T	5310	5310		RP	LAND	45,200.00	45,200.00	45,200.00	45,200.00
					IMPV	189,400.00	189,400.00	189,400.00	189,400.00
301 HALL PL	1 -30-3 .11- -038	.00-			Total	118,400.00	118,400.00	118,400.00	118,400.00
SPOSATO, PATRICIA	5300	5300		RP	LAND	42,300.00	42,300.00	42,300.00	42,300.00
					IMPV	76,100.00	76,100.00	76,100.00	76,100.00
303 HALL PL	1 -30-3 .11- -037	.00-			Total	147,700.00	147,700.00	147,700.00	147,700.00
VOSHELL, RONALD D & BARBARA	5290	5290		RP	LAND	39,800.00	39,800.00	39,800.00	39,800.00
					IMPV	107,900.00	107,900.00	107,900.00	107,900.00
304 HALL PL	1 -30-3 .11- -039	.01-			Total	7,800.00	7,800.00	7,800.00	7,800.00
WILLIS, BEAU T	5320	5320		RP	LAND	7,800.00	7,800.00	7,800.00	7,800.00
304 HALL PL	1 -30-3 .11- -042	.00-			Total	168,700.00	168,700.00	168,700.00	168,700.00
WILLIS, BEAU T	5350	5350		RP	LAND	40,800.00	40,800.00	40,800.00	40,800.00
					IMPV	127,900.00	127,900.00	127,900.00	127,900.00
305 HALL PL	1 -30-3 .11- -036	.00-			Total	155,100.00	155,100.00	155,100.00	155,100.00
RETZLAFF, ALANA K	5280	5280		RP	LAND	42,400.00	42,400.00	42,400.00	42,400.00
					IMPV	112,700.00	112,700.00	112,700.00	112,700.00
306 HALL PL	1 -30-3 .11- -043	.00-			Total	181,000.00	181,000.00	181,000.00	181,000.00
MACKLIN, WILLIAM H JR	5360	5360		RP	LAND	41,900.00	41,900.00	41,900.00	41,900.00
					IMPV	139,100.00	139,100.00	139,100.00	139,100.00
307 HALL PL	1 -30-3 .11- -034	.00-			Total	169,800.00	169,800.00	169,800.00	169,800.00
HUDSON, SCOTT J & HEATHER	5250	5250		RP	LAND	43,800.00	43,800.00	43,800.00	43,800.00

Property Address / Owner Name	PIN / Tax A/C ID	Location ID	Acres	Roll	Valuation Code	Present Tax Roll Current	Present Tax Roll Original	Prior Tax Roll Current	Prior Tax Roll Original
307 HALL PL	1 -30-3 .11- -034 .00-				Total	169,800.00	169,800.00	169,800.00	169,800.00
HUDSON, SCOTT J & HEATHER	5250	5250		RP	IMPV	126,000.00	126,000.00	126,000.00	126,000.00
308 HALL PL	1 -30-3 .11- -044 .00-				Total	206,900.00	206,900.00	206,900.00	206,900.00
MCGILL, KRYSTAL ANN	5370	5370		RP	LAND	43,000.00	43,000.00	43,000.00	43,000.00
					IMPV	163,900.00	163,900.00	163,900.00	163,900.00
310 HALL PL	1 -30-3 .11- -045 .00-				Total	155,200.00	155,200.00	155,200.00	155,200.00
COPPOCK JR, FREDERICK H & HE	5380	5380		RP	LAND	42,700.00	42,700.00	42,700.00	42,700.00
					IMPV	112,500.00	112,500.00	112,500.00	112,500.00
311 HALL PL	1 -30-3 .11- -033 .00-				Total	193,600.00	193,600.00	193,600.00	193,600.00
KNUTSEN, JENNY A	5240	5240		RP	LAND	41,900.00	41,900.00	41,900.00	41,900.00
					IMPV	151,700.00	151,700.00	151,700.00	151,700.00
313 HALL PL	1 -30-3 .11- -032 .00-				Total	183,400.00	183,400.00	183,400.00	183,400.00
OLDIGS, JOHN G & EILEEN M	5230	5230		RP	LAND	41,900.00	41,900.00	41,900.00	41,900.00
					IMPV	141,500.00	141,500.00	141,500.00	141,500.00
316 HALL PL	1 -30-3 .11- -046 .00-				Total	139,800.00	139,800.00	139,800.00	128,700.00
MORRISON, PATRICIA & DANA DE	5390	5390		RP	LAND	39,800.00	39,800.00	39,800.00	39,800.00
					IMPV	100,000.00	100,000.00	100,000.00	88,900.00
317 HALL PL	1 -30-3 .11- -031 .00-				Total	171,700.00	171,700.00	171,700.00	171,700.00
NATUR, CHRISTOPHER	5220	5220		RP	LAND	47,100.00	47,100.00	47,100.00	47,100.00
					IMPV	124,600.00	124,600.00	124,600.00	124,600.00
318 HALL PL	1 -30-3 .11- -047 .00-				Total	163,000.00	163,000.00	163,000.00	163,000.00
QUETEL, JOSEPH T & MELENA E	5400	5400		RP	LAND	40,500.00	40,500.00	40,500.00	40,500.00
					IMPV	122,500.00	122,500.00	122,500.00	122,500.00
319 HALL PL	1 -30-3 .11- -030 .00-				Total	127,100.00	127,100.00	127,100.00	127,100.00
FRENCH, NATHAN T & LAUREN E	5210	5210		RP	LAND	41,000.00	41,000.00	41,000.00	41,000.00
					IMPV	86,100.00	86,100.00	86,100.00	86,100.00
320 HALL PL	1 -30-3 .11- -048 .00-				Total	169,600.00	169,600.00	169,600.00	140,700.00
GOULD, MAX A & MARY E	5410	5410		RP	LAND	41,400.00	41,400.00	41,400.00	41,400.00
					IMPV	128,200.00	128,200.00	128,200.00	99,300.00
321 HALL PL	1 -30-3 .11- -029 .00-				Total	191,700.00	191,700.00	191,700.00	191,700.00
LESSNER, ASHLEE MARIE	5150	5150		RP	LAND	40,600.00	40,600.00	40,600.00	40,600.00
					IMPV	151,100.00	151,100.00	151,100.00	151,100.00
HEATHER DR	3 -30-15 .00- -084 .00-				Total	620,200.00	620,200.00	620,200.00	620,200.00
KEY PROPERTIES GROUP, LLC	17150	17150		RP	LAND	620,200.00	620,200.00	620,200.00	620,200.00
					EXMT	620,200.00	620,200.00	620,200.00	620,200.00
HEATHER DR	3 -30-15 .00- -084 .06-				Total	65,600.00	65,600.00	65,600.00	65,600.00
KEY PROPERTIES GROUP, LLC	109650	109650		RP	LAND	65,600.00	65,600.00	65,600.00	65,600.00
HEATHER DR	3 -30-15 .00- -084 .07-				Total	278,600.00	278,600.00	278,600.00	278,600.00
KEY PROPERTIES GROUP, LLC	109660	109660		RP	LAND	278,600.00	278,600.00	278,600.00	278,600.00

Property Address / Owner Name	PIN	Location ID	Acres	Roll	Valuation Code	Present Tax Roll Current	Present Tax Roll Original	Prior Tax Roll Current	Prior Tax Roll Original
HEATHER DR	3 -30-15 .00- -084 .09-				Total	167,800.00	167,800.00	167,800.00	167,800.00
KEY PROPERTIES GROUP, LLC	109680	109680		RP	LAND	167,800.00	167,800.00	167,800.00	167,800.00
2901 HEATHER DR A	3 -30-15 .00- -084 .08-2901A				Total	131,900.00	131,900.00	131,900.00	131,900.00
LARAGIONE, FRANCO & OLIDAY	38810	38810		RP	IMPV	131,900.00	131,900.00	131,900.00	131,900.00
2901 HEATHER DR B	3 -30-15 .00- -084 .08-2902B				Total	139,400.00	139,400.00	139,400.00	139,400.00
SCOTT, PENNY J	40110	40110		RP	IMPV	139,400.00	139,400.00	139,400.00	139,400.00
2902 HEATHER DR E	3 -30-15 .00- -084 .08-2905E				Total	133,200.00	133,200.00	133,200.00	133,200.00
SHEMER, SAMUEL D & SONYA SH	40140	40140		RP	IMPV	133,200.00	133,200.00	133,200.00	133,200.00
2902 HEATHER DR F	3 -30-15 .00- -084 .08-2906F				Total	146,000.00	146,000.00	146,000.00	146,000.00
HENRY, CATHERINE ANN	40150	40150		RP	IMPV	146,000.00	146,000.00	146,000.00	146,000.00
2903 HEATHER DR I	3 -30-15 .00- -084 .08-2909I				Total	112,800.00	112,800.00	112,800.00	112,800.00
KELLY, KRISTOPHER B	40180	40180		RP	IMPV	112,800.00	112,800.00	112,800.00	112,800.00
2903 HEATHER DR J	3 -30-15 .00- -084 .08-2910J				Total	127,900.00	127,900.00	127,900.00	127,900.00
NIKOLEAV, DENISLAV	40190	40190		RP	IMPV	127,900.00	127,900.00	127,900.00	127,900.00
3001 HEATHER DR A	3 -30-15 .00- -084 .08-3001A				Total	131,900.00	131,900.00	131,900.00	131,900.00
CARROLL, ROBERT & DORSEY	38950	38950		RP	IMPV	131,900.00	131,900.00	131,900.00	131,900.00
3001 HEATHER DR B	3 -30-15 .00- -084 .08-3002B				Total	139,400.00	139,400.00	139,400.00	139,400.00
PEREZ, LISSETTE RAMONA	40220	40220		RP	IMPV	139,400.00	139,400.00	139,400.00	139,400.00
3002 HEATHER DR E	3 -30-15 .00- -084 .08-3005E				Total	133,200.00	133,200.00	133,200.00	133,200.00
SCHANNE, DANIEL PATRICK	40250	40250		RP	IMPV	133,200.00	133,200.00	133,200.00	133,200.00
3002 HEATHER DR F	3 -30-15 .00- -084 .08-3006F				Total	146,000.00	146,000.00	146,000.00	146,000.00
PEARCE, VIRGINIA	40260	40260		RP	IMPV	146,000.00	146,000.00	146,000.00	146,000.00
3003 HEATHER DR I	3 -30-15 .00- -084 .08-3009I				Total	112,800.00	112,800.00	112,800.00	112,800.00
SAXON, WARREN R	39030	39030		RP	IMPV	112,800.00	112,800.00	112,800.00	112,800.00
3003 HEATHER DR J	3 -30-15 .00- -084 .08-3010J				Total	127,900.00	127,900.00	127,900.00	127,900.00
ENGARD, FRANCES	39040	39040		RP	IMPV	127,900.00	127,900.00	127,900.00	127,900.00
4000 HEATHER DR	3 -30-15 .00- -084 .08-				Total	354,700.00	354,700.00	354,700.00	354,700.00
KEY PROPERTIES GROUP, LLC	109670	109670		RP	LAND	192,100.00	192,100.00	192,100.00	192,100.00
					IMPV	162,600.00	162,600.00	162,600.00	162,600.00
HEATHER WAY	3 -30-15 .00- -124 .00-				Total	46,700.00	46,700.00	46,700.00	46,700.00
KEY PROPERTIES GROUP, LLC	17490	17490		RP	LAND	46,700.00	46,700.00	46,700.00	46,700.00
2901 S HEATHER DR C	3 -30-15 .00- -084 .08-2903C				Total	131,900.00	131,900.00	131,900.00	131,900.00
PALMER, NAEISHA M	40120	40120		RP	IMPV	131,900.00	131,900.00	131,900.00	131,900.00
2901 S HEATHER DR D	3 -30-15 .00- -084 .08-2904D				Total	144,000.00	144,000.00	144,000.00	144,000.00
PETSUCK, RONALD	40130	40130		RP	IMPV	144,000.00	144,000.00	144,000.00	144,000.00
2902 S HEATHER DR G	3 -30-15 .00- -084 .08-2907G				Total	131,400.00	131,400.00	131,400.00	131,400.00
GRASSO, KRISTINA M	40160	40160		RP					

Property Address / Owner Name	PIN / Tax A/C ID	Location ID	Acres	Roll	Valuation Code	Present Tax Roll Current	Present Tax Roll Original	Prior Tax Roll Current	Prior Tax Roll Original
2902 S HEATHER DR G	3 -30-15 .00- -084		.08-2907G		Total	131,400.00	131,400.00	131,400.00	131,400.00
GRASSO, KRISTINA M	40160	40160		RP	IMPV	131,400.00	131,400.00	131,400.00	131,400.00
2902 S HEATHER DR H	3 -30-15 .00- -084		.08-2908H		Total	147,700.00	147,700.00	147,700.00	147,700.00
MACNAMARA, DENNIS & LISA	40170	40170		RP	IMPV	147,700.00	147,700.00	147,700.00	147,700.00
2903 S HEATHER DR K	3 -30-15 .00- -084		.08-2911K		Total	112,800.00	112,800.00	112,800.00	112,800.00
RAYFORD, BRENDA J	40200	40200		RP	IMPV	112,800.00	112,800.00	112,800.00	112,800.00
2903 S HEATHER DR L	3 -30-15 .00- -084		.08-2912L		Total	130,700.00	130,700.00	130,700.00	130,700.00
RYBICKI, JOSEPH E	40210	40210		RP	IMPV	130,700.00	130,700.00	130,700.00	130,700.00
3001 S HEATHER DR C	3 -30-15 .00- -084		.08-3003C		Total	131,900.00	131,900.00	131,900.00	131,900.00
KNABLE PROPERTIES LLC	40230	40230		RP	IMPV	131,900.00	131,900.00	131,900.00	131,900.00
3001 S HEATHER DR D	3 -30-15 .00- -084		.08-3004D		Total	144,000.00	144,000.00	144,000.00	144,000.00
SPURIO, JOAN C	40240	40240		RP	IMPV	144,000.00	144,000.00	144,000.00	144,000.00
3002 S HEATHER DR G	3 -30-15 .00- -084		.08-3007G		Total	131,400.00	131,400.00	131,400.00	131,400.00
AFFAYROUX, RONALD W	40270	40270		RP	IMPV	131,400.00	131,400.00	131,400.00	131,400.00
3002 S HEATHER DR H	3 -30-15 .00- -084		.08-3008H		Total	147,700.00	147,700.00	147,700.00	147,700.00
RAMSEY, CAITLYN BRITTANY	40280	40280		RP	IMPV	147,700.00	147,700.00	147,700.00	147,700.00
3003 S HEATHER DR K	3 -30-15 .00- -084		.08-3011K		Total	112,800.00	112,800.00	112,800.00	112,800.00
RODRIGUEZ, MARIA T	40310	40310		RP	IMPV	112,800.00	112,800.00	112,800.00	112,800.00
3003 S HEATHER DR L	3 -30-15 .00- -084		.08-3012L		Total	130,700.00	130,700.00	130,700.00	130,700.00
PLUMMER, MARISSA N	40320	40320		RP	IMPV	130,700.00	130,700.00	130,700.00	130,700.00
18672 E HEIRLOOM WAY	1 -30-6 .00- -1504		.00-		Total	2,900.00	121,800.00		
MP3 VENTURES LLC	174860	174860		RP	LAND	2,900.00	121,800.00		
18674 E HEIRLOOM WAY	1 -30-6 .00- -1503		.00-		Total	3,100.00	121,800.00		
MP3 VENTURES LLC	174850	174850		RP	LAND	3,100.00	121,800.00		
18683 E HEIRLOOM WAY	1 -30-6 .00- -1505		.00-		Total	2,500.00	121,800.00		
MP3 VENTURES LLC	174870	174870		RP	LAND	2,500.00	121,800.00		
18696 E HEIRLOOM WAY	1 -30-6 .00- -743		.00-		Total	3,500.00	3,500.00	3,500.00	3,500.00
NVR INC	150900	150900		RP	LAND	3,500.00	3,500.00	3,500.00	3,500.00
6009 HENLOPEN AVE	1 -30-3 .00- -1012		.00-		Total	2,400.00	2,400.00	2,400.00	2,400.00
LIBORIO WATERGATE LLC	142480	142480		RP	LAND	2,400.00	2,400.00	2,400.00	2,400.00
6015 HENLOPEN AVE	1 -30-3 .00- -1011		.00-		Total	2,100.00	2,100.00	2,100.00	2,100.00
LIBORIO WATERGATE LLC	142470	142470		RP	LAND	2,100.00	2,100.00	2,100.00	2,100.00
6019 HENLOPEN AVE	1 -30-3 .00- -1010		.00-		Total	2,100.00	2,100.00	2,100.00	2,100.00
LIBORIO WATERGATE LLC	142460	142460		RP	LAND	2,100.00	2,100.00	2,100.00	2,100.00
6509 HERB LN	1 -30-3 .00- -777		.00-		Total	1,700.00	1,700.00	1,700.00	1,700.00
LIBORIO WATERGATE LLC	148150	148150		RP					

Property Address / Owner Name	PIN / Tax A/C ID	Location ID	Acres	Roll	Valuation Code	Present Tax Roll Current	Present Tax Roll Original	Prior Tax Roll Current	Prior Tax Roll Original
6509 HERB LN	1 -30-3	.00- -777	.00-		Total	1,700.00	1,700.00	1,700.00	1,700.00
LIBORIO WATERGATE LLC	148150	148150		RP	LAND	1,700.00	1,700.00	1,700.00	1,700.00
1000 HICKMAN DOOR WAY	MD-16-173.00-01-03		.01-000		Total	598,300.00	598,300.00	598,300.00	598,300.00
WALKER, PAUL E & PHYLLIS E	22950	22950		RP	LAND	109,400.00	109,400.00	109,400.00	109,400.00
					IMPV	488,900.00	488,900.00	488,900.00	488,900.00
101 HICKORY BRANCH CT A	3 -30-15	.00- -084	.07-301A		Total	130,900.00	130,900.00	130,900.00	130,900.00
ROGERS, GLENNDALE	37840	37840		RP	IMPV	130,900.00	130,900.00	130,900.00	130,900.00
103 HICKORY BRANCH CT C	3 -30-15	.00- -084	.07-303C		Total	160,600.00	160,600.00	160,600.00	160,600.00
CAMPBELL, DEBORAH	37860	37860		RP	IMPV	160,600.00	160,600.00	160,600.00	160,600.00
105 HICKORY BRANCH CT B	3 -30-15	.00- -084	.07-302B		Total	130,900.00	130,900.00	130,900.00	130,900.00
BRISTOW, KATHLEEN J	37850	37850		RP	IMPV	130,900.00	130,900.00	130,900.00	130,900.00
107 HICKORY BRANCH CT D	3 -30-15	.00- -084	.07-304D		Total	158,900.00	158,900.00	158,900.00	158,900.00
PRITCHETT, VICKIE L	37870	37870		RP	IMPV	158,900.00	158,900.00	158,900.00	158,900.00
109 HICKORY BRANCH CT A	3 -30-15	.00- -084	.07-401A		Total	132,600.00	132,600.00	132,600.00	132,600.00
SCHWARZENBACH, RONALD C & JA	38250	38250		RP	IMPV	132,600.00	132,600.00	132,600.00	132,600.00
111 HICKORY BRANCH CT C	3 -30-15	.00- -084	.07-403C		Total	160,600.00	160,600.00	160,600.00	160,600.00
ARTHURS, JAYME C & STEPHANIE	38270	38270		RP	IMPV	160,600.00	160,600.00	160,600.00	160,600.00
113 HICKORY BRANCH CT B	3 -30-15	.00- -084	.07-402B		Total	130,900.00	130,900.00	130,900.00	130,900.00
YOUNG, MARGARITA	38260	38260		RP	IMPV	130,900.00	130,900.00	130,900.00	130,900.00
115 HICKORY BRANCH CT D	3 -30-15	.00- -084	.07-404D		Total	160,600.00	160,600.00	160,600.00	160,600.00
ALLEN, JEROME E & BRENDA L	38280	38280		RP	IMPV	160,600.00	160,600.00	160,600.00	160,600.00
117 HICKORY BRANCH CT A	3 -30-15	.00- -084	.07-501A		Total	140,700.00	140,700.00	140,700.00	140,700.00
LEIGHTY, NANCY L	38290	38290		RP	IMPV	140,700.00	140,700.00	140,700.00	140,700.00
119 HICKORY BRANCH CT C	3 -30-15	.00- -084	.07-503C		Total	181,900.00	181,900.00	181,900.00	181,900.00
HUFF, WARREN & JO ANN	38310	38310		RP	IMPV	181,900.00	181,900.00	181,900.00	181,900.00
121 HICKORY BRANCH CT B	3 -30-15	.00- -084	.07-502B		Total	140,700.00	140,700.00	140,700.00	140,700.00
HORLEY, MARSHA	38300	38300		RP	IMPV	140,700.00	140,700.00	140,700.00	140,700.00
123 HICKORY BRANCH CT D	3 -30-15	.00- -084	.07-504D		Total	158,900.00	158,900.00	158,900.00	158,900.00
WATSON, ROBERT A & MILDRED A	38320	38320		RP	IMPV	158,900.00	158,900.00	158,900.00	158,900.00
125 HICKORY BRANCH CT A	3 -30-15	.00- -084	.07-601A		Total	139,100.00	139,100.00	139,100.00	139,100.00
SAVAGE, SARA L	38330	38330		RP	IMPV	139,100.00	139,100.00	139,100.00	139,100.00
127 HICKORY BRANCH CT C	3 -30-15	.00- -084	.07-603C		Total	158,900.00	158,900.00	158,900.00	158,900.00
BROWN, BEVERLY A	38350	38350		RP	IMPV	158,900.00	158,900.00	158,900.00	158,900.00
129 HICKORY BRANCH CT B	3 -30-15	.00- -084	.07-602B		Total	140,700.00	140,700.00	140,700.00	140,700.00
NOVINSKI, CLEMENT J & SUSAN	38340	38340		RP	IMPV	140,700.00	140,700.00	140,700.00	140,700.00
131 HICKORY BRANCH CT D	3 -30-15	.00- -084	.07-604D		Total	158,900.00	158,900.00	158,900.00	158,900.00
GENTILE, PATRICIA M	38360	38360		RP					

Property Address / Owner Name	PIN / Tax A/C ID	Location ID	Acres	Roll	Valuation Code	Present Tax Roll Current	Present Tax Roll Original	Prior Tax Roll Current	Prior Tax Roll Original
131 HICKORY BRANCH CT D	3 -30-15 .00- -084		.07-604D		Total	158,900.00	158,900.00	158,900.00	158,900.00
GENTILE, PATRICIA M	38360	38360		RP	IMPV	158,900.00	158,900.00	158,900.00	158,900.00
133 HICKORY BRANCH CT A	3 -30-15 .00- -084		.07-701A		Total	132,600.00	132,600.00	132,600.00	132,600.00
SMITH, WILLIAM & DEBORAH	37880	37880		RP	IMPV	132,600.00	132,600.00	132,600.00	132,600.00
135 HICKORY BRANCH CT C	3 -30-15 .00- -084		.07-703C		Total	181,900.00	181,900.00	181,900.00	181,900.00
MISAJON, REYNALDO A & BONNIE	37900	37900		RP	IMPV	181,900.00	181,900.00	181,900.00	181,900.00
137 HICKORY BRANCH CT B	3 -30-15 .00- -084		.07-702B		Total	132,600.00	132,600.00	132,600.00	132,600.00
CADDEN, MARY E	37890	37890		RP	IMPV	132,600.00	132,600.00	132,600.00	132,600.00
139 HICKORY BRANCH CT D	3 -30-15 .00- -084		.07-704D		Total	160,600.00	160,600.00	160,600.00	160,600.00
GUZIOR, DAIRE	37910	37910		RP	IMPV	160,600.00	160,600.00	160,600.00	160,600.00
141 HICKORY BRANCH CT A	3 -30-15 .00- -084		.07-801A		Total	139,100.00	139,100.00	139,100.00	139,100.00
YOUNG, BETH M	37920	37920		RP	IMPV	139,100.00	139,100.00	139,100.00	139,100.00
143 HICKORY BRANCH CT C	3 -30-15 .00- -084		.07-803C		Total	180,100.00	180,100.00	180,100.00	180,100.00
VELLAH, PREACHESS	37940	37940		RP	IMPV	180,100.00	180,100.00	180,100.00	180,100.00
145 HICKORY BRANCH CT B	3 -30-15 .00- -084		.07-802B		Total	140,700.00	140,700.00	140,700.00	140,700.00
MT HOLDINGS LLC	37930	37930		RP	IMPV	140,700.00	140,700.00	140,700.00	140,700.00
147 HICKORY BRANCH CT D	3 -30-15 .00- -084		.07-804D		Total	158,900.00	158,900.00	158,900.00	158,900.00
SCHMIDT, LONNIE R	37950	37950		RP	IMPV	158,900.00	158,900.00	158,900.00	158,900.00
149 HICKORY BRANCH CT A	3 -30-15 .00- -084		.07-901A		Total	140,700.00	140,700.00	140,700.00	140,700.00
HALL, ROSE ANN	37960	37960		RP	IMPV	140,700.00	140,700.00	140,700.00	140,700.00
151 HICKORY BRANCH CT C	3 -30-15 .00- -084		.07-903C		Total	181,900.00	181,900.00	181,900.00	181,900.00
PURYEAR, TYLER S - TRUSTEE	37980	37980		RP	IMPV	181,900.00	181,900.00	181,900.00	181,900.00
153 HICKORY BRANCH CT B	3 -30-15 .00- -084		.07-902B		Total	140,700.00	140,700.00	140,700.00	140,700.00
MAFULL, PATRICIA S	37970	37970		RP	IMPV	140,700.00	140,700.00	140,700.00	140,700.00
155 HICKORY BRANCH CT D	3 -30-15 .00- -084		.07-904D		Total	164,100.00	164,100.00	164,100.00	164,100.00
NEE, KAREN A & SEAN W MCKNIG	37990	37990		RP	IMPV	164,100.00	164,100.00	164,100.00	164,100.00
157 HICKORY BRANCH CT A	3 -30-15 .00- -084		.07-1001A		Total	140,700.00	140,700.00	140,700.00	140,700.00
WENDLAND, ANN E	37750	37750		RP	IMPV	140,700.00	140,700.00	140,700.00	140,700.00
159 HICKORY BRANCH CT C	3 -30-15 .00- -084		.07-1003C		Total	160,600.00	160,600.00	160,600.00	160,600.00
BECKNER, SANDRA JUBB	37770	37770		RP	IMPV	160,600.00	160,600.00	160,600.00	160,600.00
161 HICKORY BRANCH CT B	3 -30-15 .00- -084		.07-1002B		Total	140,700.00	140,700.00	140,700.00	140,700.00
NEEDHAM, FRAN SUE	37760	37760		RP	IMPV	140,700.00	140,700.00	140,700.00	140,700.00
163 HICKORY BRANCH CT D	3 -30-15 .00- -084		.07-1004D		Total	160,600.00	160,600.00	160,600.00	160,600.00
SCOFIELD, HARRIETTE E	37780	37780		RP	IMPV	160,600.00	160,600.00	160,600.00	160,600.00
165 HICKORY BRANCH CT A	3 -30-15 .00- -084		.07-1101A		Total	130,900.00	130,900.00	130,900.00	130,900.00
BARKER, BARBARA	38010	38010		RP					

Property Address / Owner Name	PIN / Tax A/C ID	Location ID	Acres	Roll	Valuation Code	Present Tax Roll Current	Present Tax Roll Original	Prior Tax Roll Current	Prior Tax Roll Original
165 HICKORY BRANCH CT A	3 -30-15 .00- -084		.07-1101A		Total	130,900.00	130,900.00	130,900.00	130,900.00
BARKER, BARBARA	38010	38010		RP	IMPV	130,900.00	130,900.00	130,900.00	130,900.00
167 HICKORY BRANCH CT C	3 -30-15 .00- -084		.07-1103C		Total	180,100.00	180,100.00	180,100.00	180,100.00
DEVANEY, KAREN	38030	38030		RP	IMPV	180,100.00	180,100.00	180,100.00	180,100.00
169 HICKORY BRANCH CT B	3 -30-15 .00- -084		.07-1102B		Total	130,900.00	130,900.00	130,900.00	130,900.00
SAMPSON, PHILLIP R	38020	38020		RP	IMPV	130,900.00	130,900.00	130,900.00	130,900.00
171 HICKORY BRANCH CT D	3 -30-15 .00- -084		.07-1104D		Total	160,600.00	160,600.00	160,600.00	160,600.00
NORRIS, RICHARD D & GLORIA M	38040	38040		RP	IMPV	160,600.00	160,600.00	160,600.00	160,600.00
173 HICKORY BRANCH CT A	3 -30-15 .00- -084		.07-1201A		Total	132,600.00	132,600.00	132,600.00	132,600.00
ANDERSEN, PATRICIA	38050	38050		RP	IMPV	132,600.00	132,600.00	132,600.00	132,600.00
175 HICKORY BRANCH CT C	3 -30-15 .00- -084		.07-1203C		Total	180,100.00	180,100.00	180,100.00	180,100.00
ZABOLINSKY, JAY & RHONA	38070	38070		RP	IMPV	180,100.00	180,100.00	180,100.00	180,100.00
177 HICKORY BRANCH CT B	3 -30-15 .00- -084		.07-1202B		Total	132,600.00	132,600.00	132,600.00	132,600.00
ANDERSEN, HARRY C & PATRICIA	38060	38060		RP	IMPV	132,600.00	132,600.00	132,600.00	132,600.00
179 HICKORY BRANCH CT D	3 -30-15 .00- -084		.07-1204D		Total	160,600.00	160,600.00	160,600.00	160,600.00
MATTHEWS, MICHELE	38080	38080		RP	IMPV	160,600.00	160,600.00	160,600.00	160,600.00
1 HICKORY BRANCH LN	3 -30-15 .00- -110		.00-		Total	237,100.00	237,100.00	237,100.00	237,100.00
BRENNAN, GREGORY T & CAROLE	17350	17350		RP	LAND	49,200.00	49,200.00	49,200.00	49,200.00
					IMPV	187,900.00	187,900.00	187,900.00	187,900.00
3 HICKORY BRANCH LN	3 -30-15 .00- -111		.00-		Total	204,200.00	204,200.00	204,200.00	204,200.00
BILGER, FRANK & CHRISTINE	17360	17360		RP	LAND	46,200.00	46,200.00	46,200.00	46,200.00
					IMPV	158,000.00	158,000.00	158,000.00	158,000.00
5 HICKORY BRANCH LN	3 -30-15 .00- -112		.00-		Total	223,000.00	223,000.00	223,000.00	223,000.00
HAUCK, JOHN D	17370	17370		RP	LAND	44,600.00	44,600.00	44,600.00	44,600.00
					IMPV	178,400.00	178,400.00	178,400.00	178,400.00
7 HICKORY BRANCH LN	3 -30-15 .00- -113		.00-		Total	234,800.00	234,800.00	234,800.00	234,800.00
WINSER JR, KENNETH A & ALLIS	17380	17380		RP	LAND	43,900.00	43,900.00	43,900.00	43,900.00
					IMPV	190,900.00	190,900.00	190,900.00	190,900.00
9 HICKORY BRANCH LN	3 -30-15 .00- -114		.00-		Total	228,000.00	228,000.00	228,000.00	228,000.00
GORDON, ROBERT E & GEORGIA D	17390	17390		RP	LAND	43,900.00	43,900.00	43,900.00	43,900.00
					IMPV	184,100.00	184,100.00	184,100.00	184,100.00
11 HICKORY BRANCH LN	3 -30-15 .00- -115		.00-		Total	229,700.00	222,300.00	222,300.00	222,300.00
PHELPS SR, TIMOTHY E & GLORI	17400	17400		RP	LAND	43,900.00	43,900.00	43,900.00	43,900.00
					IMPV	185,800.00	178,400.00	178,400.00	178,400.00
1100 HOLLY HILL RD	MD-16-182.00-01-23		.00-000		Total	6,558,100.00	6,558,100.00	6,558,100.00	6,558,100.00
BALTIMORE AIRCOIL COMPANY IN	153120	153120		RP	LAND	751,900.00	751,900.00	751,900.00	751,900.00
					IMPV	5,806,200.00	5,806,200.00	5,806,200.00	5,806,200.00
1406 HOLLY HILL RD	MD-16-182.00-01-22		.00-000		Total	2,811,600.00	2,811,600.00	2,811,600.00	2,811,600.00
CROP PRODUCTION SERVICES	95810	95810		RP					

Property Address / Owner Name	PIN / Tax A/C ID	Location ID	Acres	Roll	Valuation Code	Present Tax Roll Current	Present Tax Roll Original	Prior Tax Roll Current	Prior Tax Roll Original
1406 HOLLY HILL RD	MD-16-182.00-01-22		.00-000		Total	2,811,600.00	2,811,600.00	2,811,600.00	2,811,600.00
CROP PRODUCTION SERVICES	95810	95810		RP	LAND	551,300.00	551,300.00	551,300.00	551,300.00
					IMPV	2,260,300.00	2,260,300.00	2,260,300.00	2,260,300.00
HOMESTEAD BLVD	3 -30-15 .00- -125		.00-		Total	68,600.00	68,600.00	68,600.00	68,600.00
KEY PROPERTIES GROUP, LLC	36190	36190		RP	LAND	68,600.00	68,600.00	68,600.00	68,600.00
2 HOMESTEAD BLVD	3 -30-15 .00- -091		.00-		Total	227,400.00	227,400.00	227,400.00	227,400.00
GRADEL, RICHARD A	17160	17160		RP	LAND	49,600.00	49,600.00	49,600.00	49,600.00
					IMPV	177,800.00	177,800.00	177,800.00	177,800.00
4 HOMESTEAD BLVD	3 -30-15 .00- -092		.00-		Total	225,700.00	225,700.00	225,700.00	225,700.00
SAPULA, RICHARD & BARBARA M	17170	17170		RP	LAND	45,200.00	45,200.00	45,200.00	45,200.00
					IMPV	180,500.00	180,500.00	180,500.00	180,500.00
5 HOMESTEAD BLVD	3 -30-15 .00- -097		.00-		Total	228,900.00	228,900.00	228,900.00	228,900.00
LITTLE, LATISHA L	17220	17220		RP	LAND	44,600.00	44,600.00	44,600.00	44,600.00
					IMPV	184,300.00	184,300.00	184,300.00	184,300.00
6 HOMESTEAD BLVD	3 -30-15 .00- -093		.00-		Total	225,000.00	225,000.00	225,000.00	225,000.00
MANNS, CHARLES J & ETHEL M	17180	17180		RP	LAND	45,200.00	45,200.00	45,200.00	45,200.00
					IMPV	179,800.00	179,800.00	179,800.00	179,800.00
7 HOMESTEAD BLVD	3 -30-15 .00- -098		.00-		Total	245,200.00	245,200.00	245,200.00	245,200.00
DEPINA, CHRIS TINA	17230	17230		RP	LAND	44,600.00	44,600.00	44,600.00	44,600.00
					IMPV	200,600.00	200,600.00	200,600.00	200,600.00
8 HOMESTEAD BLVD	3 -30-15 .00- -094		.00-		Total	216,100.00	216,100.00	216,100.00	214,300.00
BYER, WILLIAM B - TRUSTEE	17190	17190		RP	LAND	33,900.00	33,900.00	33,900.00	33,900.00
					IMPV	182,200.00	182,200.00	182,200.00	180,400.00
9 HOMESTEAD BLVD	3 -30-15 .00- -099		.00-		Total	220,300.00	220,300.00	220,300.00	220,300.00
COOPER, KATHLEEN A	17240	17240		RP	LAND	44,600.00	44,600.00	44,600.00	44,600.00
					IMPV	175,700.00	175,700.00	175,700.00	175,700.00
10 HOMESTEAD BLVD	3 -30-15 .00- -095		.00-		Total	223,500.00	223,500.00	223,500.00	223,500.00
HOUSMAN, DYLAN J & HYLE, LIN	17200	17200		RP	LAND	45,200.00	45,200.00	45,200.00	45,200.00
					IMPV	178,300.00	178,300.00	178,300.00	178,300.00
11 HOMESTEAD BLVD	3 -30-15 .00- -100		.00-		Total	220,300.00	220,300.00	220,300.00	220,300.00
BRINK, MARY ELLEN & CAROL SW	17250	17250		RP	LAND	44,600.00	44,600.00	44,600.00	44,600.00
					IMPV	175,700.00	175,700.00	175,700.00	175,700.00
12 HOMESTEAD BLVD	3 -30-15 .00- -096		.00-		Total	224,200.00	224,200.00	224,200.00	224,200.00
TAYLOR, JAN	17210	17210		RP	LAND	45,200.00	45,200.00	45,200.00	45,200.00
					IMPV	179,000.00	179,000.00	179,000.00	179,000.00
13 HOMESTEAD BLVD	3 -30-15 .00- -101		.00-		Total	218,100.00	218,100.00	218,100.00	218,100.00
KELSALL, NANCY G	17260	17260		RP	LAND	44,600.00	44,600.00	44,600.00	44,600.00
					IMPV	173,500.00	173,500.00	173,500.00	173,500.00
15 HOMESTEAD BLVD	3 -30-15 .00- -102		.00-		Total	221,500.00	221,500.00	221,500.00	221,500.00
DEPRINCE-LARAGIONE, MANUELA	17270	17270		RP					

Property Address / Owner Name	PIN / Tax A/C ID	Location ID	Acres	Roll	Valuation Code	Present Tax Roll Current	Present Tax Roll Original	Prior Tax Roll Current	Prior Tax Roll Original
15 HOMESTEAD BLVD	3 -30-15 .00- -102	.00-			Total	221,500.00	221,500.00	221,500.00	221,500.00
DEPRINCE-LARAGIONE, MANUELA	17270	17270		RP	LAND	44,600.00	44,600.00	44,600.00	44,600.00
					IMPV	176,900.00	176,900.00	176,900.00	176,900.00
17 HOMESTEAD BLVD	3 -30-15 .00- -103	.00-			Total	220,600.00	220,600.00	220,600.00	220,600.00
DATWANI, AMIT	17280	17280		RP	LAND	44,600.00	44,600.00	44,600.00	44,600.00
					IMPV	176,000.00	176,000.00	176,000.00	176,000.00
19 HOMESTEAD BLVD	3 -30-15 .00- -159	.00-			Total	238,100.00	238,100.00	238,100.00	238,100.00
SBONA, SAMUEL R & GEORGIANN	39400	39400		RP	LAND	42,800.00	42,800.00	42,800.00	42,800.00
					IMPV	195,300.00	195,300.00	195,300.00	195,300.00
21 HOMESTEAD BLVD	3 -30-15 .00- -261	.00-			Total	231,400.00	231,400.00	231,400.00	219,700.00
BUSH, JACQUELINE	93090	93090		RP	LAND	42,800.00	42,800.00	42,800.00	42,800.00
					IMPV	188,600.00	188,600.00	188,600.00	176,900.00
23 HOMESTEAD BLVD	3 -30-15 .00- -260	.00-			Total	222,200.00	222,200.00	222,200.00	222,200.00
HARWOOD, SUSAN	93080	93080		RP	LAND	42,800.00	42,800.00	42,800.00	42,800.00
					IMPV	179,400.00	179,400.00	179,400.00	179,400.00
25 HOMESTEAD BLVD	3 -30-15 .00- -259	.00-			Total	219,700.00	219,700.00	219,700.00	219,700.00
MAHMOOD, EJAZ & ZAFAR, SAMAN	93070	93070		RP	LAND	42,800.00	42,800.00	42,800.00	42,800.00
					IMPV	176,900.00	176,900.00	176,900.00	176,900.00
27 HOMESTEAD BLVD	3 -30-15 .00- -258	.00-			Total	231,800.00	231,800.00	231,800.00	231,800.00
PIRES, BRADFORD W & JACQUELY	93060	93060		RP	LAND	42,800.00	42,800.00	42,800.00	42,800.00
					IMPV	189,000.00	189,000.00	189,000.00	189,000.00
29 HOMESTEAD BLVD	3 -30-15 .00- -257	.00-			Total	229,100.00	229,100.00	229,100.00	229,100.00
COLAVITO, WILLIAM & SUE	93050	93050		RP	LAND	42,800.00	42,800.00	42,800.00	42,800.00
					IMPV	186,300.00	186,300.00	186,300.00	186,300.00
31 HOMESTEAD BLVD	3 -30-15 .00- -256	.00-			Total	213,900.00	213,900.00	213,900.00	213,900.00
PERIS, PAUL S & JO ANN	93040	93040		RP	LAND	42,800.00	42,800.00	42,800.00	42,800.00
					IMPV	171,100.00	171,100.00	171,100.00	171,100.00
33 HOMESTEAD BLVD	3 -30-15 .00- -255	.00-			Total	237,700.00	237,700.00	237,700.00	237,700.00
FROMM, ANTOINETTE M	93030	93030		RP	LAND	42,800.00	42,800.00	42,800.00	42,800.00
					IMPV	194,900.00	194,900.00	194,900.00	194,900.00
35 HOMESTEAD BLVD	3 -30-15 .00- -254	.00-			Total	218,000.00	213,900.00	213,900.00	213,900.00
HOLSTER, MARK R & VALERIE	93020	93020		RP	LAND	42,800.00	42,800.00	42,800.00	42,800.00
					IMPV	175,200.00	171,100.00	171,100.00	171,100.00
2 S INDUSTRIAL LN	MD-16-183.00-01-16	.00-000			Total	1,694,100.00	1,694,100.00	1,694,100.00	1,694,100.00
VERIZON OF DELAWARE INC	27780	27780		RP	LAND	225,000.00	225,000.00	225,000.00	225,000.00
					IMPV	1,469,100.00	1,469,100.00	1,469,100.00	1,469,100.00
3 IROQUOIS AVE	3 -30-11 .00- -489	.00-			Total	238,700.00	238,700.00	238,700.00	238,700.00
LOBIONDO, JON & STEPHANIE	10120	10120		RP	LAND	35,300.00	35,300.00	35,300.00	35,300.00
					IMPV	203,400.00	203,400.00	203,400.00	203,400.00
5 IROQUOIS AVE	3 -30-11 .00- -488	.00-			Total	228,900.00	207,900.00	207,900.00	207,900.00
VICCAMA, EMMANUEL & CHRISMEM	10110	10110		RP					

Property Address / Owner Name	PIN	Acres	Roll	Valuation Code	Present Tax Roll Current	Present Tax Roll Original	Prior Tax Roll Current	Prior Tax Roll Original
5 IROQUOIS AVE	3 -30-11 .00- -488 .00-			Total	228,900.00	207,900.00	207,900.00	207,900.00
VICCAMA, EMMANUEL & CHRISMEM	10110 10110		RP	LAND	35,300.00	35,300.00	35,300.00	35,300.00
				IMPV	193,600.00	172,600.00	172,600.00	172,600.00
7 IROQUOIS AVE	3 -30-11 .00- -487 .00-			Total	222,300.00	222,300.00	222,300.00	222,300.00
NUNEZ, SIXTO & LAURA	10100 10100		RP	LAND	35,300.00	35,300.00	35,300.00	35,300.00
				IMPV	187,000.00	187,000.00	187,000.00	187,000.00
9 IROQUOIS AVE	3 -30-11 .00- -486 .00-			Total	233,900.00	233,900.00	233,900.00	233,900.00
BURDINE, EUGENE & JUDITH	10090 10090		RP	LAND	35,300.00	35,300.00	35,300.00	35,300.00
				IMPV	198,600.00	198,600.00	198,600.00	198,600.00
11 IROQUOIS AVE	3 -30-11 .00- -485 .00-			Total	198,800.00	198,800.00	198,800.00	198,800.00
ALICEA, ALBERTO MANUEL & CIN	10080 10080		RP	LAND	35,300.00	35,300.00	35,300.00	35,300.00
				IMPV	163,500.00	163,500.00	163,500.00	163,500.00
13 IROQUOIS AVE	3 -30-11 .00- -484 .00-			Total	183,400.00	183,400.00	183,400.00	183,400.00
MOULTRIE, DONTA & TIA	10070 10070		RP	LAND	35,300.00	35,300.00	35,300.00	35,300.00
				IMPV	148,100.00	148,100.00	148,100.00	148,100.00
15 IROQUOIS AVE	3 -30-11 .00- -483 .00-			Total	213,900.00	213,900.00	213,900.00	213,900.00
PERRY, ROBERT H III & KRISTI	10060 10060		RP	LAND	35,300.00	35,300.00	35,300.00	35,300.00
				IMPV	178,600.00	178,600.00	178,600.00	178,600.00
17 IROQUOIS AVE	3 -30-11 .00- -482 .00-			Total	240,800.00	240,800.00	240,800.00	240,800.00
SPOTZ, DYLAN M & SAVANNAH	10050 10050		RP	LAND	36,000.00	36,000.00	36,000.00	36,000.00
				IMPV	204,800.00	204,800.00	204,800.00	204,800.00
11706 ISAAC LN	1 -30-3 .00- -1274 .00-			Total	266,300.00	5,600.00	2,800.00	2,800.00
JEWELL, JUANITA DELORES & QU	145100 145100		RP	LAND	29,600.00	2,800.00	2,800.00	2,800.00
				IMPV	236,700.00	2,800.00		
11710 ISAAC LN	1 -30-3 .00- -1275 .00-			Total	206,100.00	3,400.00	1,700.00	1,700.00
DELVA, FRANCES	145110 145110		RP	LAND	28,600.00	1,700.00	1,700.00	1,700.00
				IMPV	177,500.00	1,700.00		
11714 ISAAC LN	1 -30-3 .00- -1276 .00-			Total	179,800.00	3,400.00	1,700.00	1,700.00
BROOKS, RICHARD A & BARBARA	145120 145120		RP	LAND	28,600.00	1,700.00	1,700.00	1,700.00
				IMPV	151,200.00	1,700.00		
11717 ISAAC LN	1 -30-3 .00- -1279 .00-			Total	1,500.00	1,500.00	1,500.00	1,500.00
LIBORIO WATERGATE LLC	145150 145150		RP	LAND	1,500.00	1,500.00	1,500.00	1,500.00
11718 ISAAC LN	1 -30-3 .00- -1277 .00-			Total	179,800.00	3,400.00	1,700.00	1,700.00
BOUIKA, WESLEY JOHN & BONNIE	145130 145130		RP	LAND	28,600.00	1,700.00	1,700.00	1,700.00
				IMPV	151,200.00	1,700.00		
11721 ISAAC LN	1 -30-3 .00- -1280 .00-			Total	1,300.00	1,300.00	1,300.00	1,300.00
LIBORIO WATERGATE LLC	145160 145160		RP	LAND	1,300.00	1,300.00	1,300.00	1,300.00
11722 ISAAC LN	1 -30-3 .00- -1278 .00-			Total	206,200.00	3,600.00	1,800.00	1,800.00
SAINTILUS, DIEUNEL & SOLANGE	145140 145140		RP	LAND	28,700.00	1,800.00	1,800.00	1,800.00

Property Address / Owner Name	PIN / Tax A/C ID	Location ID	Acres	Roll	Valuation Code	Present Tax Roll Current	Present Tax Roll Original	Prior Tax Roll Current	Prior Tax Roll Original
11722 ISAAC LN	1 -30-3 .00- -1278 .00-				Total	206,200.00	3,600.00	1,800.00	1,800.00
SAINTILUS, DIEUNEL & SOLANGE	145140	145140		RP	IMPV	177,500.00	1,800.00		
11725 ISAAC LN	1 -30-3 .00- -1281 .00-				Total	1,300.00	1,300.00	1,300.00	1,300.00
LIBORIO WATERGATE LLC	145170	145170		RP	LAND	1,300.00	1,300.00	1,300.00	1,300.00
11727 ISAAC LN	1 -30-3 .00- -1282 .00-				Total	1,100.00	1,100.00	1,100.00	1,100.00
LIBORIO WATERGATE LLC	145180	145180		RP	LAND	1,100.00	1,100.00	1,100.00	1,100.00
11766 ISAAC LN	1 -30-3 .00- -1236 .00-				Total	1,700.00	1,700.00	1,700.00	1,700.00
MARTINEZ-FIGUEROA, WHITNEY A	144720	144720		RP	LAND	1,700.00	1,700.00	1,700.00	1,700.00
11767 ISAAC LN	1 -30-3 .00- -1294 .00-				Total	1,700.00	1,700.00	1,700.00	1,700.00
D R HORTON INC - NEW JERSEY	145300	145300		RP	LAND	1,700.00	1,700.00	1,700.00	1,700.00
11770 ISAAC LN	1 -30-3 .00- -1235 .00-				Total	1,800.00	1,800.00	1,800.00	1,800.00
D R HORTON INC - NEW JERSEY	144710	144710		RP	LAND	1,800.00	1,800.00	1,800.00	1,800.00
11771 ISAAC LN	1 -30-3 .00- -1295 .00-				Total	1,800.00	1,800.00	1,800.00	1,800.00
D R HORTON INC - NEW JERSEY	145310	145310		RP	LAND	1,800.00	1,800.00	1,800.00	1,800.00
11774 ISAAC LN	1 -30-3 .00- -1234 .00-				Total	1,800.00	1,800.00	1,800.00	1,800.00
D R HORTON INC - NEW JERSEY	144700	144700		RP	LAND	1,800.00	1,800.00	1,800.00	1,800.00
11775 ISAAC LN	1 -30-3 .00- -1296 .00-				Total	1,800.00	1,800.00	1,800.00	1,800.00
D R HORTON INC - NEW JERSEY	145320	145320		RP	LAND	1,800.00	1,800.00	1,800.00	1,800.00
11778 ISAAC LN	1 -30-3 .00- -1233 .00-				Total	1,800.00	1,800.00	1,800.00	1,800.00
D R HORTON INC - NEW JERSEY	144690	144690		RP	LAND	1,800.00	1,800.00	1,800.00	1,800.00
11779 ISAAC LN	1 -30-3 .00- -1297 .00-				Total	1,800.00	1,800.00	1,800.00	1,800.00
D R HORTON INC - NEW JERSEY	145330	145330		RP	LAND	1,800.00	1,800.00	1,800.00	1,800.00
ISLAND IN MISPILLION RIV	MD-16-183.08-01-02		.00-000		Total	1,500.00	1,500.00	1,500.00	1,500.00
UNITED STATES OF AMERICA/HUD	32290	32290		RP	LAND	1,500.00	1,500.00	1,500.00	1,500.00
					EXMT	1,500.00	1,500.00	1,500.00	1,500.00
1 JAMES DR	MD-16-183.05-01-27		.01-000		Total	287,200.00	287,200.00	287,200.00	287,200.00
JAMES, JASON L SR & PAMELA T	28090	28090		RP	LAND	31,800.00	31,800.00	31,800.00	31,800.00
					IMPV	255,400.00	255,400.00	255,400.00	255,400.00
2 JAMES DR	MD-16-183.05-01-09		.04-000		Total	117,700.00	117,700.00	117,700.00	117,700.00
ERHART, LORI M	97590	97590		RP	LAND	27,700.00	27,700.00	27,700.00	27,700.00
					IMPV	90,000.00	90,000.00	90,000.00	90,000.00
4 JAMES DR	MD-16-183.05-01-09		.03-000		Total	135,200.00	135,200.00	135,200.00	135,200.00
CERASARO, ANITA MARIE	97580	97580		RP	LAND	27,200.00	27,200.00	27,200.00	27,200.00
					IMPV	108,000.00	108,000.00	108,000.00	108,000.00
5 JAMES DR	MD-16-183.05-01-27		.02-000		Total	25,700.00	25,700.00	25,700.00	25,700.00
JAMES, JASON L SR & PAMELA T	97600	97600		RP	LAND	25,700.00	25,700.00	25,700.00	25,700.00
6 JAMES DR	MD-16-183.05-01-09		.02-000		Total	149,500.00	149,500.00	149,500.00	149,500.00
EMORY, TASHANA	97570	97570		RP					

Property Address / Owner Name	PIN / Tax A/C ID	Location ID	Acres	Roll	Valuation Code	Present Tax Roll Current	Present Tax Roll Original	Prior Tax Roll Current	Prior Tax Roll Original
6 JAMES DR	MD-16-183.05-01-09		.02-000		Total	149,500.00	149,500.00	149,500.00	149,500.00
EMORY, TASHANA	97570	97570		RP	LAND	27,100.00	27,100.00	27,100.00	27,100.00
					IMPV	122,400.00	122,400.00	122,400.00	122,400.00
7 JAMES DR	MD-16-183.05-01-27		.00-000		Total	26,200.00	26,200.00	26,200.00	26,200.00
JAMES, JASON L SR & PAMELA T	28080	28080		RP	LAND	26,200.00	26,200.00	26,200.00	26,200.00
8 JAMES DR	MD-16-183.05-01-09		.01-000		Total	129,000.00	129,000.00	129,000.00	129,000.00
PALMER, EMILY ANDI	97560	97560		RP	LAND	27,000.00	27,000.00	27,000.00	27,000.00
					IMPV	102,000.00	102,000.00	102,000.00	102,000.00
JEFFERSON AVE	1 -30-1 .20- -013		.00-		Total	50,100.00	50,100.00	50,100.00	50,100.00
KINGS HIGHWAY REALTY LLC	1680	1680		RP	LAND	38,300.00	38,300.00	38,300.00	38,300.00
					IMPV	11,800.00	11,800.00	11,800.00	11,800.00
JEFFERSON AVE	1 -30-1 .20- -014		.00-		Total	73,400.00	73,400.00	73,400.00	73,400.00
CONSOLIDATED RAIL CORP	1690	1690		RP	LAND	73,400.00	73,400.00	73,400.00	73,400.00
					EXMT	73,400.00	73,400.00	73,400.00	73,400.00
JEFFERSON AVE	1 -30-3 .08- -096		.00-		Total	119,700.00	119,700.00	119,700.00	119,700.00
KINGS HIGHWAY REALTY LLC	4710	4710		RP	LAND	119,700.00	119,700.00	119,700.00	119,700.00
200 JEFFERSON AVE	1 -30-1 .20- -010		.00-		Total	32,500.00	32,500.00	32,500.00	32,500.00
KINGS HIGHWAY REALTY LLC	1650	1650		RP	LAND	32,500.00	32,500.00	32,500.00	32,500.00
204 JEFFERSON AVE	1 -30-1 .20- -011		.00-		Total	43,600.00	43,600.00	43,600.00	43,600.00
KINGS HIGHWAY REALTY LLC	1660	1660		RP	LAND	35,300.00	35,300.00	35,300.00	35,300.00
					IMPV	8,300.00	8,300.00	8,300.00	8,300.00
206 JEFFERSON AVE	1 -30-1 .20- -012		.00-		Total	43,200.00	43,200.00	43,200.00	43,200.00
KINGS HIGHWAY REALTY LLC	1670	1670		RP	LAND	35,200.00	35,200.00	35,200.00	35,200.00
					IMPV	8,000.00	8,000.00	8,000.00	8,000.00
216 JEFFERSON AVE	1 -30-3 .08- -104		.00-		Total	465,600.00	465,600.00	465,600.00	465,600.00
KINGS HIGHWAY REALTY LLC	4770	4770		RP	LAND	56,400.00	56,400.00	56,400.00	56,400.00
					IMPV	409,200.00	409,200.00	409,200.00	409,200.00
226 JEFFERSON AVE	1 -30-3 .08- -093		.00-		Total	135,400.00	135,400.00	135,400.00	124,100.00
BARR, ROBERT T & LINDA K	4680	4680		RP	LAND	39,700.00	39,700.00	39,700.00	39,700.00
					IMPV	95,700.00	95,700.00	95,700.00	84,400.00
301 JEFFERSON AVE	1 -30-1 .20- -074		.01-		Total	727,800.00	727,800.00	727,800.00	702,000.00
KINGS HIGHWAY REALTY LLC	2390	2390		RP	LAND	55,200.00	55,200.00	55,200.00	55,200.00
					IMPV	672,600.00	672,600.00	672,600.00	646,800.00
S JEFFERSON WALNUT ST	1 -30-1 .20- -014		.02-		Total	52,700.00	52,700.00	52,700.00	52,700.00
BAYHEALTH MEDICAL CENTER INC	1710	1710		RP	LAND	52,700.00	52,700.00	52,700.00	52,700.00
					EXMT	52,700.00	52,700.00	52,700.00	52,700.00
800 JOSHUA DR	3 -30-11 .00- -397		.00-		Total	237,700.00	237,700.00	237,700.00	237,700.00
SMITH, ROBERT W JR & CONNIE	37380	37380		RP	LAND	39,600.00	39,600.00	39,600.00	39,600.00
					IMPV	198,100.00	198,100.00	198,100.00	198,100.00

Property Address / Owner Name	PIN / Tax A/C ID	Location ID	Acres	Roll	Valuation Code	Present Tax Roll Current	Present Tax Roll Original	Prior Tax Roll Current	Prior Tax Roll Original
802 JOSHUA DR	3 -30-11 .00- -398	.00-			Total	210,900.00	210,900.00	210,900.00	210,900.00
CLOUGH, LOUIS C & CINDY L	37390	37390		RP	LAND	39,700.00	39,700.00	39,700.00	39,700.00
					IMPV	171,200.00	171,200.00	171,200.00	171,200.00
803 JOSHUA DR	3 -30-11 .00- -395	.00-			Total	246,200.00	246,200.00	246,200.00	246,200.00
GOODMAN, JAMES P	37360	37360		RP	LAND	41,100.00	41,100.00	41,100.00	41,100.00
					IMPV	205,100.00	205,100.00	205,100.00	205,100.00
804 JOSHUA DR	3 -30-11 .00- -399	.00-			Total	216,400.00	216,400.00	216,400.00	216,400.00
GABRIEL OROZCO, ESVIN ADONI	37400	37400		RP	LAND	39,800.00	39,800.00	39,800.00	39,800.00
					IMPV	176,600.00	176,600.00	176,600.00	176,600.00
805 JOSHUA DR	3 -30-11 .00- -394	.00-			Total	204,800.00	204,800.00	204,800.00	204,800.00
SHUPE, WILLIAM J & SHERIDAN	37350	37350		RP	LAND	41,000.00	41,000.00	41,000.00	41,000.00
					IMPV	163,800.00	163,800.00	163,800.00	163,800.00
806 JOSHUA DR	3 -30-11 .00- -400	.00-			Total	208,600.00	208,600.00	208,600.00	208,600.00
OSTRUSKA, MARGOT P	37410	37410		RP	LAND	40,600.00	40,600.00	40,600.00	40,600.00
					IMPV	168,000.00	168,000.00	168,000.00	168,000.00
100 JUNE LN	3 -30-11 .00- -598	.00-			Total	221,700.00	221,700.00	221,700.00	221,700.00
YELLIN, SEAN P & SARAH A	11210	11210		RP	LAND	37,100.00	37,100.00	37,100.00	37,100.00
					IMPV	184,600.00	184,600.00	184,600.00	184,600.00
102 JUNE LN	3 -30-11 .00- -599	.00-			Total	198,000.00	198,000.00	198,000.00	195,000.00
MALONEY, MICHAEL & PATRICIA	11220	11220		RP	LAND	36,500.00	36,500.00	36,500.00	36,500.00
					IMPV	161,500.00	161,500.00	161,500.00	158,500.00
104 JUNE LN	3 -30-11 .00- -600	.00-			Total	195,100.00	195,100.00	195,100.00	195,100.00
COHEE, BRIAN & ANNA	11230	11230		RP	LAND	36,800.00	36,800.00	36,800.00	36,800.00
					IMPV	158,300.00	158,300.00	158,300.00	158,300.00
11450 KENNEDY ST	1 -30-3 .00- -723	.00-			Total	1,500.00	1,500.00	1,500.00	1,500.00
LIBORIO WATERGATE LLC	147610	147610		RP	LAND	1,500.00	1,500.00	1,500.00	1,500.00
11451 KENNEDY ST	1 -30-3 .00- -721	.00-			Total	1,500.00	1,500.00	1,500.00	1,500.00
LIBORIO WATERGATE LLC	147590	147590		RP	LAND	1,500.00	1,500.00	1,500.00	1,500.00
11453 KENNEDY ST	1 -30-3 .00- -720	.00-			Total	1,000.00	1,000.00	1,000.00	1,000.00
LIBORIO WATERGATE LLC	147580	147580		RP	LAND	1,000.00	1,000.00	1,000.00	1,000.00
11455 KENNEDY ST	1 -30-3 .00- -719	.00-			Total	1,000.00	1,000.00	1,000.00	1,000.00
LIBORIO WATERGATE LLC	147570	147570		RP	LAND	1,000.00	1,000.00	1,000.00	1,000.00
11456 KENNEDY ST	1 -30-3 .00- -724	.00-			Total	1,500.00	1,500.00	1,500.00	1,500.00
LIBORIO WATERGATE LLC	147620	147620		RP	LAND	1,500.00	1,500.00	1,500.00	1,500.00
11459 KENNEDY ST	1 -30-3 .00- -718	.00-			Total	1,000.00	1,000.00	1,000.00	1,000.00
LIBORIO WATERGATE LLC	147560	147560		RP	LAND	1,000.00	1,000.00	1,000.00	1,000.00
11460 KENNEDY ST	1 -30-3 .00- -725	.00-			Total	1,500.00	1,500.00	1,500.00	1,500.00
LIBORIO WATERGATE LLC	147630	147630		RP	LAND	1,500.00	1,500.00	1,500.00	1,500.00

Property Address / Owner Name	PIN / Tax A/C ID	Location ID	Acres	Roll	Valuation Code	Present Tax Roll Current	Present Tax Roll Original	Prior Tax Roll Current	Prior Tax Roll Original
11461 KENNEDY ST	1 -30-3 .00- -717 .00-				Total	1,000.00	1,000.00	1,000.00	1,000.00
LIBORIO WATERGATE LLC	147550	147550		RP	LAND	1,000.00	1,000.00	1,000.00	1,000.00
11463 KENNEDY ST	1 -30-3 .00- -716 .00-				Total	1,000.00	1,000.00	1,000.00	1,000.00
LIBORIO WATERGATE LLC	147540	147540		RP	LAND	1,000.00	1,000.00	1,000.00	1,000.00
11464 KENNEDY ST	1 -30-3 .00- -726 .00-				Total	1,500.00	1,500.00	1,500.00	1,500.00
LIBORIO WATERGATE LLC	147640	147640		RP	LAND	1,500.00	1,500.00	1,500.00	1,500.00
11467 KENNEDY ST	1 -30-3 .00- -715 .00-				Total	1,400.00	1,400.00	1,400.00	1,400.00
LIBORIO WATERGATE LLC	147530	147530		RP	LAND	1,400.00	1,400.00	1,400.00	1,400.00
11468 KENNEDY ST	1 -30-3 .00- -727 .00-				Total	1,500.00	1,500.00	1,500.00	1,500.00
LIBORIO WATERGATE LLC	147650	147650		RP	LAND	1,500.00	1,500.00	1,500.00	1,500.00
11471 KENNEDY ST	1 -30-3 .00- -714 .00-				Total	1,500.00	1,500.00	1,500.00	1,500.00
LIBORIO WATERGATE LLC	147520	147520		RP	LAND	1,500.00	1,500.00	1,500.00	1,500.00
11472 KENNEDY ST	1 -30-3 .00- -728 .00-				Total	2,000.00	2,000.00	2,000.00	2,000.00
LIBORIO WATERGATE LLC	147660	147660		RP	LAND	2,000.00	2,000.00	2,000.00	2,000.00
11473 KENNEDY ST	1 -30-3 .00- -713 .00-				Total	1,100.00	1,100.00	1,100.00	1,100.00
LIBORIO WATERGATE LLC	147510	147510		RP	LAND	1,100.00	1,100.00	1,100.00	1,100.00
11475 KENNEDY ST	1 -30-3 .00- -712 .00-				Total	1,100.00	1,100.00	1,100.00	1,100.00
LIBORIO WATERGATE LLC	147500	147500		RP	LAND	1,100.00	1,100.00	1,100.00	1,100.00
11479 KENNEDY ST	1 -30-3 .00- -711 .00-				Total	1,100.00	1,100.00	1,100.00	1,100.00
LIBORIO WATERGATE LLC	147490	147490		RP	LAND	1,100.00	1,100.00	1,100.00	1,100.00
11481 KENNEDY ST	1 -30-3 .00- -710 .00-				Total	1,100.00	1,100.00	1,100.00	1,100.00
LIBORIO WATERGATE LLC	147480	147480		RP	LAND	1,100.00	1,100.00	1,100.00	1,100.00
11483 KENNEDY ST	1 -30-3 .00- -709 .00-				Total	1,100.00	1,100.00	1,100.00	1,100.00
LIBORIO WATERGATE LLC	147470	147470		RP	LAND	1,100.00	1,100.00	1,100.00	1,100.00
11502 KENNEDY ST	1 -30-3 .00- -1138 .00-				Total	1,500.00	1,500.00	1,500.00	1,500.00
LIBORIO WATERGATE LLC	143740	143740		RP	LAND	1,500.00	1,500.00	1,500.00	1,500.00
11503 KENNEDY ST	1 -30-3 .00- -1147 .00-				Total	1,000.00	1,000.00	1,000.00	1,000.00
LIBORIO WATERGATE LLC	143830	143830		RP	LAND	1,000.00	1,000.00	1,000.00	1,000.00
11505 KENNEDY ST	1 -30-3 .00- -1148 .00-				Total	1,000.00	1,000.00	1,000.00	1,000.00
LIBORIO WATERGATE LLC	143840	143840		RP	LAND	1,000.00	1,000.00	1,000.00	1,000.00
11506 KENNEDY ST	1 -30-3 .00- -1137 .00-				Total	1,500.00	1,500.00	1,500.00	1,500.00
LIBORIO WATERGATE LLC	143730	143730		RP	LAND	1,500.00	1,500.00	1,500.00	1,500.00
11509 KENNEDY ST	1 -30-3 .00- -1149 .00-				Total	1,000.00	1,000.00	1,000.00	1,000.00
LIBORIO WATERGATE LLC	143850	143850		RP	LAND	1,000.00	1,000.00	1,000.00	1,000.00
11510 KENNEDY ST	1 -30-3 .00- -1136 .00-				Total	1,500.00	1,500.00	1,500.00	1,500.00
LIBORIO WATERGATE LLC	143720	143720		RP					

Property Address / Owner Name	PIN / Tax A/C ID	Location ID	Acres	Roll	Valuation Code	Present Tax Roll Current	Present Tax Roll Original	Prior Tax Roll Current	Prior Tax Roll Original
11510 KENNEDY ST	1 -30-3 .00- -1136 .00-				Total	1,500.00	1,500.00	1,500.00	1,500.00
LIBORIO WATERGATE LLC	143720	143720		RP	LAND	1,500.00	1,500.00	1,500.00	1,500.00
11511 KENNEDY ST	1 -30-3 .00- -1150 .00-				Total	1,000.00	1,000.00	1,000.00	1,000.00
LIBORIO WATERGATE LLC	143860	143860		RP	LAND	1,000.00	1,000.00	1,000.00	1,000.00
11513 KENNEDY ST	1 -30-3 .00- -1151 .00-				Total	1,000.00	1,000.00	1,000.00	1,000.00
LIBORIO WATERGATE LLC	143870	143870		RP	LAND	1,000.00	1,000.00	1,000.00	1,000.00
11514 KENNEDY ST	1 -30-3 .00- -1135 .00-				Total	1,500.00	1,500.00	1,500.00	1,500.00
LIBORIO WATERGATE LLC	143710	143710		RP	LAND	1,500.00	1,500.00	1,500.00	1,500.00
11515 KENNEDY ST	1 -30-3 .00- -1152 .00-				Total	1,000.00	1,000.00	1,000.00	1,000.00
LIBORIO WATERGATE LLC	143880	143880		RP	LAND	1,000.00	1,000.00	1,000.00	1,000.00
11516 KENNEDY ST	1 -30-3 .00- -1134 .00-				Total	1,500.00	1,500.00	1,500.00	1,500.00
LIBORIO WATERGATE LLC	143700	143700		RP	LAND	1,500.00	1,500.00	1,500.00	1,500.00
11519 KENNEDY ST	1 -30-3 .00- -1153 .00-				Total	2,200.00	2,200.00	2,200.00	2,200.00
LIBORIO WATERGATE LLC	143890	143890		RP	LAND	2,200.00	2,200.00	2,200.00	2,200.00
11520 KENNEDY ST	1 -30-3 .00- -1133 .00-				Total	1,500.00	1,500.00	1,500.00	1,500.00
LIBORIO WATERGATE LLC	143690	143690		RP	LAND	1,500.00	1,500.00	1,500.00	1,500.00
11524 KENNEDY ST	1 -30-3 .00- -1132 .00-				Total	1,500.00	1,500.00	1,500.00	1,500.00
LIBORIO WATERGATE LLC	143680	143680		RP	LAND	1,500.00	1,500.00	1,500.00	1,500.00
11525 KENNEDY ST	1 -30-3 .00- -1154 .00-				Total	1,500.00	1,500.00	1,500.00	1,500.00
LIBORIO WATERGATE LLC	143900	143900		RP	LAND	1,500.00	1,500.00	1,500.00	1,500.00
11529 KENNEDY ST	1 -30-3 .00- -1155 .00-				Total	1,500.00	1,500.00	1,500.00	1,500.00
LIBORIO WATERGATE LLC	143910	143910		RP	LAND	1,500.00	1,500.00	1,500.00	1,500.00
11530 KENNEDY ST	1 -30-3 .00- -1131 .00-				Total	2,400.00	2,400.00	2,400.00	2,400.00
LIBORIO WATERGATE LLC	143670	143670		RP	LAND	2,400.00	2,400.00	2,400.00	2,400.00
11533 KENNEDY ST	1 -30-3 .00- -1156 .00-				Total	1,500.00	1,500.00	1,500.00	1,500.00
LIBORIO WATERGATE LLC	143920	143920		RP	LAND	1,500.00	1,500.00	1,500.00	1,500.00
11534 KENNEDY ST	1 -30-3 .00- -1130 .00-				Total	1,300.00	1,300.00	1,300.00	1,300.00
LIBORIO WATERGATE LLC	143660	143660		RP	LAND	1,300.00	1,300.00	1,300.00	1,300.00
11535 KENNEDY ST	1 -30-3 .00- -1157 .00-				Total	1,500.00	1,500.00	1,500.00	1,500.00
LIBORIO WATERGATE LLC	143930	143930		RP	LAND	1,500.00	1,500.00	1,500.00	1,500.00
11536 KENNEDY ST	1 -30-3 .00- -1129 .00-				Total	1,300.00	1,300.00	1,300.00	1,300.00
LIBORIO WATERGATE LLC	143650	143650		RP	LAND	1,300.00	1,300.00	1,300.00	1,300.00
11539 KENNEDY ST	1 -30-3 .00- -1158 .00-				Total	1,500.00	1,500.00	1,500.00	1,500.00
LIBORIO WATERGATE LLC	143940	143940		RP	LAND	1,500.00	1,500.00	1,500.00	1,500.00
11540 KENNEDY ST	1 -30-3 .00- -1128 .00-				Total	1,300.00	1,300.00	1,300.00	1,300.00
LIBORIO WATERGATE LLC	143640	143640		RP					

Property Address / Owner Name	PIN / Tax A/C ID	Location ID	Acres	Roll	Valuation Code	Present Tax Roll Current	Present Tax Roll Original	Prior Tax Roll Current	Prior Tax Roll Original
11540 KENNEDY ST	1 -30-3 .00- -1128 .00-				Total	1,300.00	1,300.00	1,300.00	1,300.00
LIBORIO WATERGATE LLC	143640	143640		RP	LAND	1,300.00	1,300.00	1,300.00	1,300.00
11542 KENNEDY ST	1 -30-3 .00- -1127 .00-				Total	1,300.00	1,300.00	1,300.00	1,300.00
LIBORIO WATERGATE LLC	143630	143630		RP	LAND	1,300.00	1,300.00	1,300.00	1,300.00
11543 KENNEDY ST	1 -30-3 .00- -1159 .00-				Total	1,500.00	1,500.00	1,500.00	1,500.00
LIBORIO WATERGATE LLC	143950	143950		RP	LAND	1,500.00	1,500.00	1,500.00	1,500.00
11546 KENNEDY ST	1 -30-3 .00- -1126 .00-				Total	2,000.00	2,000.00	2,000.00	2,000.00
LIBORIO WATERGATE LLC	143620	143620		RP	LAND	2,000.00	2,000.00	2,000.00	2,000.00
11547 KENNEDY ST	1 -30-3 .00- -1160 .00-				Total	2,100.00	2,100.00	2,100.00	2,100.00
LIBORIO WATERGATE LLC	143960	143960		RP	LAND	2,100.00	2,100.00	2,100.00	2,100.00
11551 KENNEDY ST	1 -30-3 .00- -1161 .00-				Total	1,000.00	1,000.00	1,000.00	1,000.00
LIBORIO WATERGATE LLC	143970	143970		RP	LAND	1,000.00	1,000.00	1,000.00	1,000.00
11552 KENNEDY ST	1 -30-3 .00- -1125 .00-				Total	1,500.00	1,500.00	1,500.00	1,500.00
LIBORIO WATERGATE LLC	143610	143610		RP	LAND	1,500.00	1,500.00	1,500.00	1,500.00
11554 KENNEDY ST	1 -30-3 .00- -1124 .00-				Total	1,500.00	1,500.00	1,500.00	1,500.00
LIBORIO WATERGATE LLC	143600	143600		RP	LAND	1,500.00	1,500.00	1,500.00	1,500.00
11555 KENNEDY ST	1 -30-3 .00- -1162 .00-				Total	1,000.00	1,000.00	1,000.00	1,000.00
LIBORIO WATERGATE LLC	143980	143980		RP	LAND	1,000.00	1,000.00	1,000.00	1,000.00
11557 KENNEDY ST	1 -30-3 .00- -1163 .00-				Total	1,000.00	1,000.00	1,000.00	1,000.00
LIBORIO WATERGATE LLC	143990	143990		RP	LAND	1,000.00	1,000.00	1,000.00	1,000.00
11558 KENNEDY ST	1 -30-3 .00- -1123 .00-				Total	1,500.00	1,500.00	1,500.00	1,500.00
LIBORIO WATERGATE LLC	143590	143590		RP	LAND	1,500.00	1,500.00	1,500.00	1,500.00
11559 KENNEDY ST	1 -30-3 .00- -1164 .00-				Total	1,000.00	1,000.00	1,000.00	1,000.00
LIBORIO WATERGATE LLC	144000	144000		RP	LAND	1,000.00	1,000.00	1,000.00	1,000.00
11561 KENNEDY ST	1 -30-3 .00- -1165 .00-				Total	1,000.00	1,000.00	1,000.00	1,000.00
LIBORIO WATERGATE LLC	144010	144010		RP	LAND	1,000.00	1,000.00	1,000.00	1,000.00
11562 KENNEDY ST	1 -30-3 .00- -1122 .00-				Total	1,500.00	1,500.00	1,500.00	1,500.00
LIBORIO WATERGATE LLC	143580	143580		RP	LAND	1,500.00	1,500.00	1,500.00	1,500.00
11565 KENNEDY ST	1 -30-3 .00- -1166 .00-				Total	1,000.00	1,000.00	1,000.00	1,000.00
LIBORIO WATERGATE LLC	144020	144020		RP	LAND	1,000.00	1,000.00	1,000.00	1,000.00
11566 KENNEDY ST	1 -30-3 .00- -1121 .00-				Total	2,000.00	2,000.00	2,000.00	2,000.00
LIBORIO WATERGATE LLC	143570	143570		RP	LAND	2,000.00	2,000.00	2,000.00	2,000.00
11572 KENNEDY ST	1 -30-3 .00- -1120 .00-				Total	1,300.00	1,300.00	1,300.00	1,300.00
LIBORIO WATERGATE LLC	143560	143560		RP	LAND	1,300.00	1,300.00	1,300.00	1,300.00
11576 KENNEDY ST	1 -30-3 .00- -1119 .00-				Total	1,300.00	1,300.00	1,300.00	1,300.00
LIBORIO WATERGATE LLC	143550	143550		RP					

Property Address / Owner Name	PIN / Tax A/C ID	Location ID	Acres	Roll	Valuation Code	Present Tax Roll Current	Present Tax Roll Original	Prior Tax Roll Current	Prior Tax Roll Original
11576 KENNEDY ST	1 -30-3 .00- -1119 .00-				Total	1,300.00	1,300.00	1,300.00	1,300.00
LIBORIO WATERGATE LLC	143550	143550		RP	LAND	1,300.00	1,300.00	1,300.00	1,300.00
11578 KENNEDY ST	1 -30-3 .00- -1118 .00-				Total	1,300.00	1,300.00	1,300.00	1,300.00
LIBORIO WATERGATE LLC	143540	143540		RP	LAND	1,300.00	1,300.00	1,300.00	1,300.00
11582 KENNEDY ST	1 -30-3 .00- -1117 .00-				Total	1,300.00	1,300.00	1,300.00	1,300.00
LIBORIO WATERGATE LLC	143530	143530		RP	LAND	1,300.00	1,300.00	1,300.00	1,300.00
11583 KENNEDY ST	1 -30-3 .00- -1169 .00-				Total	1,500.00	1,500.00	1,500.00	1,500.00
LIBORIO WATERGATE LLC	144050	144050		RP	LAND	1,500.00	1,500.00	1,500.00	1,500.00
11586 KENNEDY ST	1 -30-3 .00- -1116 .00-				Total	2,000.00	2,000.00	2,000.00	2,000.00
LIBORIO WATERGATE LLC	143520	143520		RP	LAND	2,000.00	2,000.00	2,000.00	2,000.00
11587 KENNEDY ST	1 -30-3 .00- -1170 .00-				Total	1,500.00	1,500.00	1,500.00	1,500.00
LIBORIO WATERGATE LLC	144060	144060		RP	LAND	1,500.00	1,500.00	1,500.00	1,500.00
11589 KENNEDY ST	1 -30-3 .00- -1171 .00-				Total	1,500.00	1,500.00	1,500.00	1,500.00
LIBORIO WATERGATE LLC	144070	144070		RP	LAND	1,500.00	1,500.00	1,500.00	1,500.00
11590 KENNEDY ST	1 -30-3 .00- -1115 .00-				Total	1,700.00	1,700.00	1,700.00	1,700.00
LIBORIO WATERGATE LLC	143510	143510		RP	LAND	1,700.00	1,700.00	1,700.00	1,700.00
11593 KENNEDY ST	1 -30-3 .00- -1172 .00-				Total	1,500.00	1,500.00	1,500.00	1,500.00
LIBORIO WATERGATE LLC	144080	144080		RP	LAND	1,500.00	1,500.00	1,500.00	1,500.00
11594 KENNEDY ST	1 -30-3 .00- -1114 .00-				Total	1,500.00	1,500.00	1,500.00	1,500.00
LIBORIO WATERGATE LLC	143500	143500		RP	LAND	1,500.00	1,500.00	1,500.00	1,500.00
11597 KENNEDY ST	1 -30-3 .00- -1173 .00-				Total	1,500.00	1,500.00	1,500.00	1,500.00
LIBORIO WATERGATE LLC	144090	144090		RP	LAND	1,500.00	1,500.00	1,500.00	1,500.00
11598 KENNEDY ST	1 -30-3 .00- -1113 .00-				Total	1,500.00	1,500.00	1,500.00	1,500.00
LIBORIO WATERGATE LLC	143490	143490		RP	LAND	1,500.00	1,500.00	1,500.00	1,500.00
11601 KENNEDY ST	1 -30-3 .00- -1174 .00-				Total	1,500.00	1,500.00	1,500.00	1,500.00
LIBORIO WATERGATE LLC	144100	144100		RP	LAND	1,500.00	1,500.00	1,500.00	1,500.00
11602 KENNEDY ST	1 -30-3 .00- -1112 .00-				Total	1,500.00	1,500.00	1,500.00	1,500.00
LIBORIO WATERGATE LLC	143480	143480		RP	LAND	1,500.00	1,500.00	1,500.00	1,500.00
11605 KENNEDY ST	1 -30-3 .00- -1175 .00-				Total	1,800.00	1,800.00	1,800.00	1,800.00
LIBORIO WATERGATE LLC	144110	144110		RP	LAND	1,800.00	1,800.00	1,800.00	1,800.00
11609 KENNEDY ST	1 -30-3 .00- -1176 .00-				Total	1,100.00	1,100.00	1,100.00	1,100.00
LIBORIO WATERGATE LLC	144120	144120		RP	LAND	1,100.00	1,100.00	1,100.00	1,100.00
11611 KENNEDY ST	1 -30-3 .00- -1177 .00-				Total	1,100.00	1,100.00	1,100.00	1,100.00
LIBORIO WATERGATE LLC	144130	144130		RP	LAND	1,100.00	1,100.00	1,100.00	1,100.00
11613 KENNEDY ST	1 -30-3 .00- -1178 .00-				Total	1,100.00	1,100.00	1,100.00	1,100.00
LIBORIO WATERGATE LLC	144140	144140		RP					

Property Address / Owner Name	PIN / Tax A/C ID	Location ID	Acres	Roll	Valuation Code	Present Tax Roll Current	Present Tax Roll Original	Prior Tax Roll Current	Prior Tax Roll Original
11613 KENNEDY ST	1 -30-3 .00- -1178 .00-				Total	1,100.00	1,100.00	1,100.00	1,100.00
LIBORIO WATERGATE LLC	144140	144140		RP	LAND	1,100.00	1,100.00	1,100.00	1,100.00
11617 KENNEDY ST	1 -30-3 .00- -1179 .00-				Total	1,100.00	1,100.00	1,100.00	1,100.00
LIBORIO WATERGATE LLC	144150	144150		RP	LAND	1,100.00	1,100.00	1,100.00	1,100.00
11634 KENNEDY ST	1 -30-3 .00- -1096 .00-				Total	1,100.00	1,100.00	1,100.00	1,100.00
LIBORIO WATERGATE LLC	143320	143320		RP	LAND	1,100.00	1,100.00	1,100.00	1,100.00
11635 KENNEDY ST	1 -30-3 .00- -1088 .00-				Total	1,100.00	1,100.00	1,100.00	1,100.00
LIBORIO WATERGATE LLC	143240	143240		RP	LAND	1,100.00	1,100.00	1,100.00	1,100.00
11636 KENNEDY ST	1 -30-3 .00- -1097 .00-				Total	1,100.00	1,100.00	1,100.00	1,100.00
LIBORIO WATERGATE LLC	143330	143330		RP	LAND	1,100.00	1,100.00	1,100.00	1,100.00
11637 KENNEDY ST	1 -30-3 .00- -1089 .00-				Total	1,100.00	1,100.00	1,100.00	1,100.00
LIBORIO WATERGATE LLC	143250	143250		RP	LAND	1,100.00	1,100.00	1,100.00	1,100.00
11638 KENNEDY ST	1 -30-3 .00- -1098 .00-				Total	1,100.00	1,100.00	1,100.00	1,100.00
LIBORIO WATERGATE LLC	143340	143340		RP	LAND	1,100.00	1,100.00	1,100.00	1,100.00
11639 KENNEDY ST	1 -30-3 .00- -1090 .00-				Total	1,100.00	1,100.00	1,100.00	1,100.00
LIBORIO WATERGATE LLC	143260	143260		RP	LAND	1,100.00	1,100.00	1,100.00	1,100.00
11640 KENNEDY ST	1 -30-3 .00- -1099 .00-				Total	1,100.00	1,100.00	1,100.00	1,100.00
LIBORIO WATERGATE LLC	143350	143350		RP	LAND	1,100.00	1,100.00	1,100.00	1,100.00
11641 KENNEDY ST	1 -30-3 .00- -1091 .00-				Total	1,100.00	1,100.00	1,100.00	1,100.00
LIBORIO WATERGATE LLC	143270	143270		RP	LAND	1,100.00	1,100.00	1,100.00	1,100.00
11644 KENNEDY ST	1 -30-3 .00- -1100 .00-				Total	1,100.00	1,100.00	1,100.00	1,100.00
LIBORIO WATERGATE LLC	143360	143360		RP	LAND	1,100.00	1,100.00	1,100.00	1,100.00
11645 KENNEDY ST	1 -30-3 .00- -1092 .00-				Total	1,100.00	1,100.00	1,100.00	1,100.00
LIBORIO WATERGATE LLC	143280	143280		RP	LAND	1,100.00	1,100.00	1,100.00	1,100.00
11646 KENNEDY ST	1 -30-3 .00- -1101 .00-				Total	1,100.00	1,100.00	1,100.00	1,100.00
LIBORIO WATERGATE LLC	143370	143370		RP	LAND	1,100.00	1,100.00	1,100.00	1,100.00
11647 KENNEDY ST	1 -30-3 .00- -1093 .00-				Total	1,100.00	1,100.00	1,100.00	1,100.00
LIBORIO WATERGATE LLC	143290	143290		RP	LAND	1,100.00	1,100.00	1,100.00	1,100.00
KENT PL	1 -30-3 .11- -027 .02-				Total	30,900.00	30,900.00	30,900.00	30,900.00
FRENCH, NATHAN T & LAUREN E	5160	5160		RP	LAND	30,900.00	30,900.00	30,900.00	30,900.00
KENT PL	1 -30-3 .11- -027 .04-				Total	33,000.00	33,000.00	33,000.00	33,000.00
NORTH BOWERS FARMS LLC	5170	5170		RP	LAND	33,000.00	33,000.00	33,000.00	33,000.00
KENT PL	1 -30-3 .11- -027 .01-				Total	37,400.00	37,400.00	37,400.00	37,400.00
HARTNETT HOMES LLC	5200	5200		RP	LAND	37,400.00	37,400.00	37,400.00	37,400.00
300 KENT PL	1 -30-3 .12- -050 .00-				Total	173,700.00	173,700.00	173,700.00	173,700.00
KEN-CREST HOUSING INC	6520	6520		RP					

Property Address / Owner Name	PIN / Tax A/C ID	Location ID	Acres	Roll	Valuation Code	Present Tax Roll Current	Present Tax Roll Original	Prior Tax Roll Current	Prior Tax Roll Original
300 KENT PL	1 -30-3 .12- -050	.00-			Total	173,700.00	173,700.00	173,700.00	173,700.00
KEN-CREST HOUSING INC	6520	6520		RP	LAND	42,600.00	42,600.00	42,600.00	42,600.00
					IMPV	131,100.00	131,100.00	131,100.00	131,100.00
302 KENT PL	1 -30-3 .12- -051	.00-			Total	266,800.00	266,800.00	266,800.00	266,800.00
GRIFFITH, KEVIN L & MONICA T	6530	6530		RP	LAND	41,600.00	41,600.00	41,600.00	41,600.00
					IMPV	225,200.00	225,200.00	225,200.00	225,200.00
304 KENT PL	1 -30-3 .11- -035	.01-			Total	194,500.00	194,500.00	194,500.00	194,500.00
PLUMMER, MICHAEL L & BARBARA	5270	5270		RP	LAND	33,300.00	33,300.00	33,300.00	33,300.00
					IMPV	161,200.00	161,200.00	161,200.00	161,200.00
306 KENT PL	1 -30-3 .11- -035	.00-			Total	171,300.00	171,300.00	171,300.00	171,300.00
NORTH BOWERS FARMS LLC	5260	5260		RP	LAND	41,600.00	41,600.00	41,600.00	41,600.00
					IMPV	129,700.00	129,700.00	129,700.00	129,700.00
308 KENT PL	1 -30-3 .11- -027	.05-			Total	157,100.00	157,100.00	157,100.00	157,100.00
TSAI, JENWEI	5180	5180		RP	LAND	21,200.00	21,200.00	21,200.00	21,200.00
					IMPV	135,900.00	135,900.00	135,900.00	135,900.00
KINGNUT CT	MD-16-173.03-01-83	.00-00001			Total	1,300.00	1,300.00	1,300.00	1,300.00
HOLLY HILL HOLDINGS LLC	165470	165470		RP	LAND	1,300.00	1,300.00	1,300.00	1,300.00
KINGNUT CT	MD-16-173.03-01-84	.00-00001			Total	700.00	700.00	700.00	700.00
HOLLY HILL HOLDINGS LLC	165480	165480		RP	LAND	700.00	700.00	700.00	700.00
KINGNUT CT	MD-16-173.03-01-85	.00-00001			Total	700.00	700.00	700.00	700.00
HOLLY HILL HOLDINGS LLC	165490	165490		RP	LAND	700.00	700.00	700.00	700.00
KINGNUT CT	MD-16-173.03-01-86	.00-00001			Total	700.00	700.00	700.00	700.00
HOLLY HILL HOLDINGS LLC	165500	165500		RP	LAND	700.00	700.00	700.00	700.00
KINGNUT CT	MD-16-173.03-01-87	.00-00001			Total	700.00	700.00	700.00	700.00
HOLLY HILL HOLDINGS LLC	165510	165510		RP	LAND	700.00	700.00	700.00	700.00
KINGNUT CT	MD-16-173.03-01-88	.00-00001			Total	700.00	700.00	700.00	700.00
HOLLY HILL HOLDINGS LLC	165520	165520		RP	LAND	700.00	700.00	700.00	700.00
KINGNUT CT	MD-16-173.03-01-89	.00-00001			Total	700.00	700.00	700.00	700.00
HOLLY HILL HOLDINGS LLC	165530	165530		RP	LAND	700.00	700.00	700.00	700.00
KINGNUT CT	MD-16-173.03-01-90	.00-00001			Total	1,300.00	1,300.00	1,300.00	1,300.00
HOLLY HILL HOLDINGS LLC	165540	165540		RP	LAND	1,300.00	1,300.00	1,300.00	1,300.00
KINGNUT CT	MD-16-173.03-01-91	.00-00001			Total	1,300.00	1,300.00	1,300.00	1,300.00
HOLLY HILL HOLDINGS LLC	165550	165550		RP	LAND	1,300.00	1,300.00	1,300.00	1,300.00
KINGNUT CT	MD-16-173.03-01-92	.00-00001			Total	700.00	700.00	700.00	700.00
HOLLY HILL HOLDINGS LLC	165560	165560		RP	LAND	700.00	700.00	700.00	700.00
KINGNUT CT	MD-16-173.03-01-93	.00-00001			Total	700.00	700.00	700.00	700.00
HOLLY HILL HOLDINGS LLC	165570	165570		RP	LAND	700.00	700.00	700.00	700.00

Property Address / Owner Name	PIN / Tax A/C ID	Location ID	Acres	Roll	Valuation Code	Present Tax Roll Current	Present Tax Roll Original	Prior Tax Roll Current	Prior Tax Roll Original
KINGNUT CT	MD-16-173.03-01-94	.00-00001			Total	700.00	700.00	700.00	700.00
HOLLY HILL HOLDINGS LLC	165580	165580		RP	LAND	700.00	700.00	700.00	700.00
KINGNUT CT	MD-16-173.03-01-95	.00-00001			Total	700.00	700.00	700.00	700.00
HOLLY HILL HOLDINGS LLC	165590	165590		RP	LAND	700.00	700.00	700.00	700.00
KINGNUT CT	MD-16-173.03-01-96	.00-00001			Total	700.00	700.00	700.00	700.00
HOLLY HILL HOLDINGS LLC	165600	165600		RP	LAND	700.00	700.00	700.00	700.00
KINGNUT CT	MD-16-173.03-01-97	.00-00001			Total	1,300.00	1,300.00	1,300.00	1,300.00
HOLLY HILL HOLDINGS LLC	165610	165610		RP	LAND	1,300.00	1,300.00	1,300.00	1,300.00
KINGNUT CT	MD-16-173.03-02-01	.00-00001			Total	1,300.00	1,300.00	1,300.00	1,300.00
HOLLY HILL HOLDINGS LLC	165640	165640		RP	LAND	1,300.00	1,300.00	1,300.00	1,300.00
KINGNUT CT	MD-16-173.03-02-02	.00-00001			Total	700.00	700.00	700.00	700.00
HOLLY HILL HOLDINGS LLC	165650	165650		RP	LAND	700.00	700.00	700.00	700.00
KINGNUT CT	MD-16-173.03-02-03	.00-00001			Total	700.00	700.00	700.00	700.00
HOLLY HILL HOLDINGS LLC	165660	165660		RP	LAND	700.00	700.00	700.00	700.00
KINGNUT CT	MD-16-173.03-02-04	.00-00001			Total	700.00	700.00	700.00	700.00
HOLLY HILL HOLDINGS LLC	165670	165670		RP	LAND	700.00	700.00	700.00	700.00
KINGNUT CT	MD-16-173.03-02-05	.00-00001			Total	700.00	700.00	700.00	700.00
HOLLY HILL HOLDINGS LLC	165680	165680		RP	LAND	700.00	700.00	700.00	700.00
KINGNUT CT	MD-16-173.03-02-06	.00-00001			Total	700.00	700.00	700.00	700.00
HOLLY HILL HOLDINGS LLC	165690	165690		RP	LAND	700.00	700.00	700.00	700.00
KINGNUT CT	MD-16-173.03-02-07	.00-00001			Total	700.00	700.00	700.00	700.00
HOLLY HILL HOLDINGS LLC	165700	165700		RP	LAND	700.00	700.00	700.00	700.00
KINGNUT CT	MD-16-173.03-02-08	.00-00001			Total	1,300.00	1,300.00	1,300.00	1,300.00
HOLLY HILL HOLDINGS LLC	165710	165710		RP	LAND	1,300.00	1,300.00	1,300.00	1,300.00
KINGS HWY	1 -30-1 .19- -021	.00-			Total	8,300.00	8,300.00	8,300.00	8,300.00
STATE OF DELAWARE	1090	1090		RP	LAND	8,300.00	8,300.00	8,300.00	8,300.00
					EXMT	8,300.00	8,300.00	8,300.00	8,300.00
KINGS HWY	1 -30-1 .19- -038	.06-			Total	38,100.00	38,100.00	38,100.00	38,100.00
FEINDT, WALTER G & SHARON A	1350	1350		RP	LAND	38,100.00	38,100.00	38,100.00	38,100.00
KINGS HWY	1 -30-1 .19- -056	.00-			Total	53,400.00	53,400.00	53,400.00	53,400.00
YOST, FRANCIS I & LYNN M	1540	1540		RP	LAND	53,400.00	53,400.00	53,400.00	53,400.00
KINGS HWY	1 -30-1 .19- -057	.00-			Total	410,000.00	410,000.00	410,000.00	410,000.00
STATE OF DELAWARE	1550	1550		RP	LAND	410,000.00	410,000.00	410,000.00	410,000.00
					EXMT	410,000.00	410,000.00	410,000.00	410,000.00
KINGS HWY	1 -30-1 .20- -004	.00-			Total	45,000.00	45,000.00	45,000.00	45,000.00
STATE OF DELAWARE	1590	1590		RP	LAND	45,000.00	45,000.00	45,000.00	45,000.00

Property Address / Owner Name	PIN / Tax A/C ID	Location ID	Acres	Roll	Valuation Code	Present Tax Roll Current	Present Tax Roll Original	Prior Tax Roll Current	Prior Tax Roll Original
KINGS HWY	1 -30-1 .20- -004 .00-				Total	45,000.00	45,000.00	45,000.00	45,000.00
STATE OF DELAWARE	1590	1590		RP	EXMT	45,000.00	45,000.00	45,000.00	45,000.00
4 KINGS HWY	1 -30-3 .08- -089 .00-				Total	185,300.00	185,300.00	185,300.00	185,300.00
AUGUSTIN, EDRICE	4640	4640		RP	LAND	38,400.00	38,400.00	38,400.00	38,400.00
					IMPV	146,900.00	146,900.00	146,900.00	146,900.00
100 KINGS HWY	1 -30-3 .08- -064 .01-				Total	303,600.00	303,600.00	303,600.00	303,600.00
SAMSEL, FREDERICK K & DIANE	4360	4360		RP	LAND	118,300.00	118,300.00	118,300.00	118,300.00
					IMPV	185,300.00	185,300.00	185,300.00	185,300.00
101 KINGS HWY	1 -30-3 .08- -094 .00-				Total	107,300.00	107,300.00	107,300.00	107,300.00
KINGS HIGHWAY REALTY LLC	4690	4690		RP	LAND	39,700.00	39,700.00	39,700.00	39,700.00
					IMPV	67,600.00	67,600.00	67,600.00	67,600.00
102 KINGS HWY	1 -30-3 .08- -063 .00-				Total	116,200.00	116,200.00	116,200.00	116,200.00
PURCELL, JAMES A	4350	4350		RP	LAND	41,400.00	41,400.00	41,400.00	41,400.00
					IMPV	74,800.00	74,800.00	74,800.00	74,800.00
103 KINGS HWY	1 -30-3 .08- -095 .00-				Total	224,000.00	224,000.00	224,000.00	224,000.00
KINGS HIGHWAY REALTY LLC	4700	4700		RP	LAND	43,100.00	43,100.00	43,100.00	43,100.00
					IMPV	180,900.00	180,900.00	180,900.00	180,900.00
104 KINGS HWY	1 -30-3 .08- -062 .00-				Total	94,600.00	94,600.00	94,600.00	94,600.00
WILLIAMS, LARITA & AISHIA L	4340	4340		RP	LAND	41,400.00	41,400.00	41,400.00	41,400.00
					IMPV	53,200.00	53,200.00	53,200.00	53,200.00
105 KINGS HWY	1 -30-3 .08- -098 .00-				Total	134,800.00	134,800.00	134,800.00	134,800.00
KINGS HIGHWAY REALTY LLC	4720	4720		RP	LAND	39,900.00	39,900.00	39,900.00	39,900.00
					IMPV	94,900.00	94,900.00	94,900.00	94,900.00
106 KINGS HWY	1 -30-3 .08- -061 .00-				Total	100,800.00	100,800.00	100,800.00	100,800.00
QUILLEN, TONI M	4330	4330		RP	LAND	41,400.00	41,400.00	41,400.00	41,400.00
					IMPV	59,400.00	59,400.00	59,400.00	59,400.00
201 KINGS HWY	1 -30-3 .08- -099 .00-				Total	129,900.00	129,900.00	129,900.00	129,900.00
KINGS HIGHWAY REALTY LLC	4730	4730		RP	LAND	39,900.00	39,900.00	39,900.00	39,900.00
					IMPV	90,000.00	90,000.00	90,000.00	90,000.00
203 KINGS HWY	1 -30-3 .08- -100 .00-				Total	93,700.00	93,700.00	93,700.00	93,700.00
KINGS HIGHWAY REALTY LLC	4740	4740		RP	LAND	39,900.00	39,900.00	39,900.00	39,900.00
					IMPV	53,800.00	53,800.00	53,800.00	53,800.00
205 KINGS HWY	1 -30-3 .08- -101 .00-				Total	39,900.00	39,900.00	39,900.00	39,900.00
KINGS HIGHWAY REALTY LLC	4750	4750		RP	LAND	39,900.00	39,900.00	39,900.00	39,900.00
207 KINGS HWY	1 -30-3 .08- -102 .00-				Total	39,900.00	39,900.00	39,900.00	39,900.00
KINGS HIGHWAY REALTY LLC	4760	4760		RP	LAND	39,900.00	39,900.00	39,900.00	39,900.00
301 KINGS HWY	1 -30-3 .08- -105 .00-				Total	134,400.00	134,400.00	134,400.00	134,400.00
KINGS HIGHWAY REALTY LLC	4780	4780		RP	LAND	39,600.00	39,600.00	39,600.00	39,600.00
					IMPV	94,800.00	94,800.00	94,800.00	94,800.00

Property Address / Owner Name	PIN / Tax A/C ID	Location ID	Acres	Roll	Valuation Code	Present Tax Roll Current	Present Tax Roll Original	Prior Tax Roll Current	Prior Tax Roll Original
303 KINGS HWY	1 -30-3	.08- -105	.01-		Total	40,000.00	40,000.00	40,000.00	40,000.00
KINGS HIGHWAY REALTY LLC	4790	4790		RP	LAND	40,000.00	40,000.00	40,000.00	40,000.00
412 KINGS HWY	1 -30-1	.20- -001	.01-		Total	44,100.00	44,100.00	44,100.00	181,700.00
BURNS, BRENDA	172640	172640		RP	LAND	44,100.00	44,100.00	44,100.00	181,700.00
413 KINGS HWY	1 -30-1	.20- -003	.00-		Total	392,700.00	392,700.00	392,700.00	152,600.00
NICHOLLS, TYLER & DEVYN	1580	1580		RP	LAND	76,300.00	76,300.00	76,300.00	76,300.00
					IMPV	316,400.00	316,400.00	316,400.00	76,300.00
414 KINGS HWY	1 -30-1	.20- -001	.00-		Total	228,500.00	228,500.00	228,500.00	229,900.00
BURNS, BRENDA M	1560	1560		RP	LAND	46,800.00	46,800.00	46,800.00	48,200.00
					IMPV	181,700.00	181,700.00	181,700.00	181,700.00
415 KINGS HWY	1 -30-1	.20- -002	.00-		Total	383,200.00	383,200.00	383,200.00	383,200.00
VAN LEUVEN, RICHARD & LAUREN	1570	1570		RP	LAND	76,300.00	76,300.00	76,300.00	76,300.00
					IMPV	306,900.00	306,900.00	306,900.00	306,900.00
416 KINGS HWY	1 -30-1	.19- -045	.00-		Total	230,300.00	230,300.00	230,300.00	230,300.00
GARBUTT, MARJORIE GAIL-TRUST	1410	1410		RP	LAND	50,800.00	50,800.00	50,800.00	50,800.00
					IMPV	179,500.00	179,500.00	179,500.00	179,500.00
417 KINGS HWY	1 -30-1	.19- -046	.00-		Total	427,400.00	427,400.00	427,400.00	427,400.00
GALE, CHARLES E JR	1420	1420		RP	LAND	85,700.00	85,700.00	85,700.00	85,700.00
					IMPV	341,700.00	341,700.00	341,700.00	341,700.00
418 KINGS HWY	1 -30-1	.19- -044	.00-		Total	203,000.00	203,000.00	203,000.00	203,000.00
MAYER, ROBERT K & ROBYNE	1400	1400		RP	LAND	48,000.00	48,000.00	48,000.00	48,000.00
					IMPV	155,000.00	155,000.00	155,000.00	155,000.00
419 KINGS HWY	1 -30-1	.19- -047	.00-		Total	517,800.00	517,800.00	517,800.00	517,800.00
PTAK, ANTOINETTE M -TRUSTEE	1440	1440		RP	LAND	76,900.00	76,900.00	76,900.00	76,900.00
					IMPV	440,900.00	440,900.00	440,900.00	440,900.00
420 KINGS HWY	1 -30-1	.19- -042	.00-		Total	356,800.00	356,800.00	356,800.00	353,900.00
SINGLETON JR, ANDREW J & DEN	1390	1390		RP	LAND	62,100.00	62,100.00	62,100.00	62,100.00
					IMPV	294,700.00	294,700.00	294,700.00	291,800.00
421 KINGS HWY	1 -30-1	.19- -048	.00-		Total	314,500.00	314,500.00	314,500.00	314,500.00
ADKINS, WILLIAM C & GLENDA D	1450	1450		RP	LAND	66,100.00	66,100.00	66,100.00	66,100.00
					IMPV	248,400.00	248,400.00	248,400.00	248,400.00
423 KINGS HWY	1 -30-1	.19- -049	.00-		Total	275,300.00	275,300.00	275,300.00	275,300.00
BURK, ALBERT J & AMANDA S	1460	1460		RP	LAND	66,900.00	66,900.00	66,900.00	66,900.00
					IMPV	208,400.00	208,400.00	208,400.00	208,400.00
424 KINGS HWY	1 -30-1	.19- -041	.00-		Total	219,600.00	219,600.00	219,600.00	219,600.00
MINGO SR, LINDON F & DONNA A	1380	1380		RP	LAND	48,600.00	48,600.00	48,600.00	48,600.00
					IMPV	171,000.00	171,000.00	171,000.00	171,000.00
427 KINGS HWY	1 -30-1	.19- -050	.01-		Total	374,100.00	374,100.00	374,100.00	374,100.00
WIEGMAN, NELSON E & KATHLEEN	1480	1480		RP	LAND	88,600.00	88,600.00	88,600.00	88,600.00

Property Address / Owner Name	PIN / Tax A/C ID	Location ID	Acres	Roll	Valuation Code	Present Tax Roll Current	Present Tax Roll Original	Prior Tax Roll Current	Prior Tax Roll Original
427 KINGS HWY	1 -30-1 .19- -050		.01-		Total	374,100.00	374,100.00	374,100.00	374,100.00
WIEGMAN, NELSON E & KATHLEEN	1480	1480		RP	IMPV	285,500.00	285,500.00	285,500.00	285,500.00
430 KINGS HWY	1 -30-1 .19- -040		.00-		Total	354,100.00	354,100.00	354,100.00	354,100.00
CRABB, PATRICIA H - TRUSTEE	1370	1370		RP	LAND	63,700.00	63,700.00	63,700.00	63,700.00
					IMPV	290,400.00	290,400.00	290,400.00	290,400.00
431 KINGS HWY	1 -30-1 .19- -050		.00-		Total	419,100.00	419,100.00	419,100.00	419,100.00
ROBERTS, PHILIP M & KAREN D	1470	1470		RP	LAND	88,600.00	88,600.00	88,600.00	88,600.00
					IMPV	330,500.00	330,500.00	330,500.00	330,500.00
432 KINGS HWY	1 -30-1 .19- -039		.00-		Total	326,600.00	326,600.00	326,600.00	326,600.00
SHEAFFER, JOHN B & MARY LOU-	1360	1360		RP	LAND	61,800.00	61,800.00	61,800.00	61,800.00
					IMPV	264,800.00	264,800.00	264,800.00	264,800.00
434 KINGS HWY	1 -30-1 .19- -038		.02-		Total	312,500.00	312,500.00	312,500.00	312,500.00
SCHMIDT, LONNIE R	1310	1310		RP	LAND	49,100.00	49,100.00	49,100.00	49,100.00
					IMPV	263,400.00	263,400.00	263,400.00	263,400.00
436 KINGS HWY	1 -30-1 .19- -038		.04-		Total	219,800.00	219,800.00	219,800.00	219,800.00
PASSWATERS, DAVID A JR & JUD	1330	1330		RP	LAND	48,400.00	48,400.00	48,400.00	48,400.00
					IMPV	171,400.00	171,400.00	171,400.00	171,400.00
439 KINGS HWY	1 -30-1 .19- -051		.00-		Total	258,900.00	258,900.00	258,900.00	258,900.00
CALLAHAN, BILLY C & PATRICIA	1490	1490		RP	LAND	60,500.00	60,500.00	60,500.00	60,500.00
					IMPV	198,400.00	198,400.00	198,400.00	198,400.00
442 KINGS HWY	1 -30-1 .19- -038		.00-		Total	334,300.00	334,300.00	334,300.00	334,300.00
WALKER, CASSIE	1290	1290		RP	LAND	49,200.00	49,200.00	49,200.00	49,200.00
					IMPV	285,100.00	285,100.00	285,100.00	285,100.00
443 KINGS HWY	1 -30-1 .19- -052		.00-		Total	242,900.00	242,900.00	242,900.00	242,900.00
WOOD, LLOYD	1500	1500		RP	LAND	84,100.00	84,100.00	84,100.00	84,100.00
					IMPV	158,800.00	158,800.00	158,800.00	158,800.00
445 KINGS HWY	1 -30-1 .19- -053		.00-		Total	225,100.00	225,100.00	225,100.00	225,100.00
GOVATOS-WEBB, JOANN	1510	1510		RP	LAND	71,900.00	71,900.00	71,900.00	71,900.00
					IMPV	153,200.00	153,200.00	153,200.00	153,200.00
446 KINGS HWY	1 -30-1 .19- -038		.05-		Total	211,700.00	211,700.00	211,700.00	211,700.00
CAHALL, ARTHUR B III	1340	1340		RP	LAND	48,900.00	48,900.00	48,900.00	48,900.00
					IMPV	162,800.00	162,800.00	162,800.00	162,800.00
447 KINGS HWY	1 -30-1 .19- -054		.00-		Total	331,400.00	331,400.00	331,400.00	331,400.00
AUSTIN, TELPHOR L & KATHARIN	1520	1520		RP	LAND	68,300.00	68,300.00	68,300.00	68,300.00
					IMPV	263,100.00	263,100.00	263,100.00	263,100.00
450 KINGS HWY	1 -30-1 .19- -024		.00-		Total	169,200.00	169,200.00	169,200.00	166,900.00
ECKERT, CARROLL J & MICHAEL	1120	1120		RP	LAND	54,300.00	54,300.00	54,300.00	54,300.00
					IMPV	114,900.00	114,900.00	114,900.00	112,600.00
451 KINGS HWY	1 -30-1 .19- -054		.01-		Total	144,800.00	144,800.00	144,800.00	73,100.00
BAKER, MICHAEL J & KRISTEN N	113050	113050		RP					

Property Address / Owner Name	PIN / Tax A/C ID	Location ID	Acres	Roll	Valuation Code	Present Tax Roll Current	Present Tax Roll Original	Prior Tax Roll Current	Prior Tax Roll Original
451 KINGS HWY	1 -30-1 .19- -054 .01-				Total	144,800.00	144,800.00	144,800.00	73,100.00
BAKER, MICHAEL J & KRISTEN N	113050	113050		RP	LAND	144,800.00	144,800.00	144,800.00	73,100.00
452 KINGS HWY	1 -30-1 .19- -023 .00-				Total	154,700.00	154,700.00	154,700.00	154,700.00
DONZE, RANDY M & KATHY J	1110	1110		RP	LAND	38,400.00	38,400.00	38,400.00	38,400.00
					IMPV	116,300.00	116,300.00	116,300.00	116,300.00
454 KINGS HWY	1 -30-1 .19- -022 .00-				Total	140,600.00	140,600.00	140,600.00	140,600.00
LAWRENCE, NANCY J	1100	1100		RP	LAND	56,000.00	56,000.00	56,000.00	56,000.00
					IMPV	84,600.00	84,600.00	84,600.00	84,600.00
455 KINGS HWY	1 -30-1 .19- -055 .00-				Total	112,400.00	112,400.00	112,400.00	112,400.00
BETTS, GEORGE & MILDRED	1530	1530		RP	LAND	45,200.00	45,200.00	45,200.00	45,200.00
					IMPV	67,200.00	67,200.00	67,200.00	67,200.00
505 KINGS HWY	1 -30-1 .19- -011 .00-				Total	571,000.00	549,000.00	549,000.00	549,000.00
MOYER JR, GORDON & JOYCE	1000	1000		RP	LAND	57,900.00	57,900.00	57,900.00	57,900.00
					IMPV	513,100.00	491,100.00	491,100.00	491,100.00
506 KINGS HWY	1 -30-1 .19- -001 .00-				Total	358,200.00	358,200.00	358,200.00	358,200.00
CAMPANA, BETSY R	910	910		RP	LAND	136,700.00	136,700.00	136,700.00	136,700.00
					IMPV	221,500.00	221,500.00	221,500.00	221,500.00
508 KINGS HWY	1 -30-1 .19- -002 .00-				Total	331,900.00	331,900.00	331,900.00	331,900.00
FURNISH, DOROTHY P	920	920		RP	LAND	134,800.00	134,800.00	134,800.00	134,800.00
					IMPV	197,100.00	197,100.00	197,100.00	197,100.00
509 KINGS HWY	1 -30-1 .19- -010 .00-				Total	311,400.00	311,400.00	311,400.00	311,400.00
HAMILTON, ROBERT MATTHEW & E	990	990		RP	LAND	50,400.00	50,400.00	50,400.00	50,400.00
					IMPV	261,000.00	261,000.00	261,000.00	261,000.00
510 KINGS HWY	1 -30-1 .19- -003 .00-				Total	412,700.00	412,700.00	412,700.00	412,700.00
DOWNES, GARY & VICTORIA	930	930		RP	LAND	147,800.00	147,800.00	147,800.00	147,800.00
					IMPV	264,900.00	264,900.00	264,900.00	264,900.00
511 KINGS HWY	1 -30-1 .19- -009 .00-				Total	337,600.00	337,600.00	337,600.00	337,600.00
AWAYES, MAHA TRUSTEE	980	980		RP	LAND	52,700.00	52,700.00	52,700.00	52,700.00
					IMPV	284,900.00	284,900.00	284,900.00	284,900.00
512 KINGS HWY	1 -30-1 .19- -004 .00-				Total	376,100.00	376,100.00	376,100.00	376,100.00
FRENCH, ALVIN W & CYNTHIA W	940	940		RP	LAND	156,700.00	156,700.00	156,700.00	156,700.00
					IMPV	219,400.00	219,400.00	219,400.00	219,400.00
513 KINGS HWY	1 -30-1 .19- -008 .00-				Total	266,000.00	266,000.00	266,000.00	266,000.00
HITCHENS, LAUREN A	970	970		RP	LAND	62,900.00	62,900.00	62,900.00	62,900.00
					IMPV	203,100.00	203,100.00	203,100.00	203,100.00
514 KINGS HWY	1 -30-1 .19- -005 .00-				Total	479,700.00	479,700.00	479,700.00	479,700.00
WHITE, YVONNE C & JAMES J, E	950	950		RP	LAND	179,800.00	179,800.00	179,800.00	179,800.00
					IMPV	299,900.00	299,900.00	299,900.00	299,900.00
515 KINGS HWY	1 -30-1 .19- -007 .00-				Total	303,600.00	303,600.00	303,600.00	303,600.00
REYNOLDS, BRIAN	960	960		RP					

Property Address / Owner Name	PIN / Tax A/C ID	Location ID	Acres	Roll	Valuation Code	Present Tax Roll Current	Present Tax Roll Original	Prior Tax Roll Current	Prior Tax Roll Original
515 KINGS HWY	1 -30-1 .19- -007		.00-		Total	303,600.00	303,600.00	303,600.00	303,600.00
REYNOLDS, BRIAN	960	960		RP	LAND	51,800.00	51,800.00	51,800.00	51,800.00
					IMPV	251,800.00	251,800.00	251,800.00	251,800.00
517 KINGS HWY	1 -30-1 .18- -015		.00-		Total	511,500.00	511,500.00	511,500.00	511,500.00
ZARRAGA, ANTONIO L & CYNTHIA	900	900		RP	LAND	182,500.00	182,500.00	182,500.00	182,500.00
					IMPV	329,000.00	329,000.00	329,000.00	329,000.00
2 KINGSTON TER	3 -30-15 .00- -084		.06-101A		Total	130,900.00	130,900.00	130,900.00	130,900.00
DAVIS, HOWARD G - TTEE REV T	36580	36580		RP	IMPV	130,900.00	130,900.00	130,900.00	130,900.00
4 KINGSTON TER	3 -30-15 .00- -084		.06-103C		Total	168,900.00	168,900.00	168,900.00	168,900.00
BOWMAN, BRIAN & JIMMY JENKIN	36590	52250		RP	IMPV	168,900.00	168,900.00	168,900.00	168,900.00
6 KINGSTON TER	3 -30-15 .00- -084		.06-102B		Total	130,900.00	130,900.00	130,900.00	130,900.00
BERKHEISER, MARK S & TARA S	36340	36340		RP	IMPV	130,900.00	130,900.00	130,900.00	130,900.00
8 KINGSTON TER	3 -30-15 .00- -084		.06-104D		Total	158,900.00	158,900.00	158,900.00	158,900.00
HORNER, ANN	36600	36600		RP	IMPV	158,900.00	158,900.00	158,900.00	158,900.00
10 KINGSTON TER	3 -30-15 .00- -084		.06-201A		Total	132,600.00	132,600.00	132,600.00	132,600.00
MADDEN, PATRICIA M CREAMER	36350	36350		RP	IMPV	132,600.00	132,600.00	132,600.00	132,600.00
11 KINGSTON TER	3 -30-15 .00- -116		.00-		Total	228,300.00	225,600.00	225,600.00	225,600.00
FERET, DAVID A & MARIA T	17410	17410		RP	LAND	45,100.00	45,100.00	45,100.00	45,100.00
					IMPV	183,200.00	180,500.00	180,500.00	180,500.00
12 KINGSTON TER	3 -30-15 .00- -084		.06-203C		Total	168,900.00	168,900.00	168,900.00	168,900.00
ROBERTS, RICHARD	36360	36360		RP	IMPV	168,900.00	168,900.00	168,900.00	168,900.00
13 KINGSTON TER	3 -30-15 .00- -117		.00-		Total	223,300.00	223,300.00	223,300.00	223,300.00
DEVAN, CONSTANCE M	17420	17420		RP	LAND	43,300.00	43,300.00	43,300.00	43,300.00
					IMPV	180,000.00	180,000.00	180,000.00	180,000.00
14 KINGSTON TER	3 -30-15 .00- -084		.06-202B		Total	130,900.00	130,900.00	130,900.00	130,900.00
TJADEN, CAROL M	36610	36610		RP	IMPV	130,900.00	130,900.00	130,900.00	130,900.00
15 KINGSTON TER	3 -30-15 .00- -118		.00-		Total	226,900.00	226,900.00	226,900.00	226,900.00
THE DIANA FRANCES LEDONNE IR	17430	17430		RP	LAND	43,300.00	43,300.00	43,300.00	43,300.00
					IMPV	183,600.00	183,600.00	183,600.00	183,600.00
16 KINGSTON TER	3 -30-15 .00- -084		.06-204D		Total	158,900.00	158,900.00	158,900.00	158,900.00
JOHNSON, EMILY	36620	36620		RP	IMPV	158,900.00	158,900.00	158,900.00	158,900.00
17 KINGSTON TER	3 -30-15 .00- -119		.00-		Total	199,900.00	199,900.00	199,900.00	199,900.00
RUMERY, DAVID LYNN & KATHLEE	17440	17440		RP	LAND	43,300.00	43,300.00	43,300.00	43,300.00
					IMPV	156,600.00	156,600.00	156,600.00	156,600.00
18 KINGSTON TER	3 -30-15 .00- -109		.00-		Total	216,800.00	216,800.00	216,800.00	216,800.00
GORUN, CHARLOTTE	17340	17340		RP	LAND	43,500.00	43,500.00	43,500.00	43,500.00
					IMPV	173,300.00	173,300.00	173,300.00	173,300.00
19 KINGSTON TER	3 -30-15 .00- -120		.00-		Total	218,800.00	218,800.00	218,800.00	218,800.00
SAPP, MARY ANN	17450	17450		RP					

Property Address / Owner Name	PIN / Tax A/C ID	Location ID	Acres	Roll	Valuation Code	Present Tax Roll Current	Present Tax Roll Original	Prior Tax Roll Current	Prior Tax Roll Original
19 KINGSTON TER	3 -30-15 .00- -120	.00-			Total	218,800.00	218,800.00	218,800.00	218,800.00
SAPP, MARY ANN	17450	17450		RP	LAND	43,300.00	43,300.00	43,300.00	43,300.00
					IMPV	175,500.00	175,500.00	175,500.00	175,500.00
20 KINGSTON TER	3 -30-15 .00- -108	.00-			Total	232,900.00	232,900.00	232,900.00	232,900.00
RITTERSHOFER, PRISCILLA J	17330	17330		RP	LAND	43,500.00	43,500.00	43,500.00	43,500.00
					IMPV	189,400.00	189,400.00	189,400.00	189,400.00
21 KINGSTON TER	3 -30-15 .00- -121	.00-			Total	228,200.00	228,200.00	228,200.00	228,200.00
JARRETT, DERAK K & ANNA M	17460	17460		RP	LAND	43,300.00	43,300.00	43,300.00	43,300.00
					IMPV	184,900.00	184,900.00	184,900.00	184,900.00
22 KINGSTON TER	3 -30-15 .00- -107	.00-			Total	228,600.00	228,600.00	228,600.00	228,600.00
MAGNARELLI, RONALD	17320	17320		RP	LAND	43,500.00	43,500.00	43,500.00	43,500.00
					IMPV	185,100.00	185,100.00	185,100.00	185,100.00
23 KINGSTON TER	3 -30-15 .00- -122	.00-			Total	220,600.00	220,600.00	220,600.00	220,600.00
ENNIS, RANDALL W TRUSTEE	17470	17470		RP	LAND	43,000.00	43,000.00	43,000.00	43,000.00
					IMPV	177,600.00	177,600.00	177,600.00	177,600.00
24 KINGSTON TER	3 -30-15 .00- -106	.00-			Total	215,700.00	215,700.00	215,700.00	215,700.00
O'BOYLE, CHARLES & LORRAINE	17310	17310		RP	LAND	43,500.00	43,500.00	43,500.00	43,500.00
					IMPV	172,200.00	172,200.00	172,200.00	172,200.00
25 KINGSTON TER	3 -30-15 .00- -123	.00-			Total	201,900.00	201,900.00	201,900.00	201,900.00
MORGAN, GARY B	17480	17480		RP	LAND	43,000.00	43,000.00	43,000.00	43,000.00
					IMPV	158,900.00	158,900.00	158,900.00	158,900.00
26 KINGSTON TER	3 -30-15 .00- -105	.00-			Total	222,100.00	222,100.00	222,100.00	222,100.00
CROSSLEY, ERIC & LORETTA	17300	17300		RP	LAND	43,000.00	43,000.00	43,000.00	43,000.00
					IMPV	179,100.00	179,100.00	179,100.00	179,100.00
28 KINGSTON TER	3 -30-15 .00- -104	.00-			Total	225,800.00	225,800.00	225,800.00	225,800.00
JONES, COLIN D, TRUSTEE OF	17290	17290		RP	LAND	43,900.00	43,900.00	43,900.00	43,900.00
					IMPV	181,900.00	181,900.00	181,900.00	181,900.00
6165 KIRBY RD	3 -30-11 .00- -685	.00-			Total	164,600.00	164,600.00	164,600.00	164,600.00
ROBENSON, DENIS	12080	12080		RP	LAND	32,100.00	32,100.00	32,100.00	32,100.00
					IMPV	132,500.00	132,500.00	132,500.00	132,500.00
6171 KIRBY RD	3 -30-11 .00- -686	.00-			Total	161,800.00	161,800.00	161,800.00	161,800.00
6171 KIRBY RD LLC	12090	12090		RP	LAND	31,700.00	31,700.00	31,700.00	31,700.00
					IMPV	130,100.00	130,100.00	130,100.00	130,100.00
6177 KIRBY RD	3 -30-11 .00- -687	.00-			Total	168,900.00	168,900.00	168,900.00	168,900.00
FEIST, JACOB TYLER	12100	12100		RP	LAND	31,900.00	31,900.00	31,900.00	31,900.00
					IMPV	137,000.00	137,000.00	137,000.00	137,000.00
6183 KIRBY RD	3 -30-11 .00- -688	.00-			Total	160,800.00	160,800.00	160,800.00	160,800.00
HITCHENS, JAMES R & VONNIE L	12110	12110		RP	LAND	31,900.00	31,900.00	31,900.00	31,900.00
					IMPV	128,900.00	128,900.00	128,900.00	128,900.00
6189 KIRBY RD	3 -30-11 .00- -689	.00-			Total	167,400.00	167,400.00	167,400.00	167,400.00
PIERRE, LOUISMA	12120	12120		RP					

Property Address / Owner Name	PIN / Tax A/C ID	Location ID	Acres	Roll	Valuation Code	Present Tax Roll Current	Present Tax Roll Original	Prior Tax Roll Current	Prior Tax Roll Original
6189 KIRBY RD	3 -30-11 .00- -689	.00-			Total	167,400.00	167,400.00	167,400.00	167,400.00
PIERRE, LOUISMA	12120	12120		RP	LAND	31,900.00	31,900.00	31,900.00	31,900.00
					IMPV	135,500.00	135,500.00	135,500.00	135,500.00
6199 KIRBY RD	3 -30-11 .00- -690	.00-			Total	198,600.00	198,600.00	198,600.00	198,600.00
MCCARTY, IAN JAMES	12130	12130		RP	LAND	32,000.00	32,000.00	32,000.00	32,000.00
					IMPV	166,600.00	166,600.00	166,600.00	166,600.00
15254 KIRSTEN DR	1 -30-3 .00- -637	.00-			Total	3,300.00	3,300.00	3,300.00	3,400.00
SHAWNEE FARM, LLC	114300	114300		RP	LAND	3,300.00	3,300.00	3,300.00	3,400.00
18204 KIRSTEN DR	1 -30-3 .00- -657	.00-			Total	7,800.00	7,800.00	7,800.00	8,400.00
SHAWNEE FARM, LLC	114500	114500		RP	LAND	7,800.00	7,800.00	7,800.00	8,400.00
18206 KIRSTEN DR	1 -30-3 .00- -656	.00-			Total	3,300.00	3,300.00	3,300.00	3,400.00
SHAWNEE FARM, LLC	114490	114490		RP	LAND	3,300.00	3,300.00	3,300.00	3,400.00
18208 KIRSTEN DR	1 -30-3 .00- -655	.00-			Total	3,300.00	3,300.00	3,300.00	3,400.00
SHAWNEE FARM, LLC	114480	114480		RP	LAND	3,300.00	3,300.00	3,300.00	3,400.00
18210 KIRSTEN DR	1 -30-3 .00- -654	.00-			Total	3,300.00	3,300.00	3,300.00	3,400.00
SHAWNEE FARM, LLC	114470	114470		RP	LAND	3,300.00	3,300.00	3,300.00	3,400.00
18212 KIRSTEN DR	1 -30-3 .00- -653	.00-			Total	3,300.00	3,300.00	3,300.00	3,400.00
SHAWNEE FARM, LLC	114460	114460		RP	LAND	3,300.00	3,300.00	3,300.00	3,400.00
18214 KIRSTEN DR	1 -30-3 .00- -652	.00-			Total	3,300.00	3,300.00	3,300.00	3,400.00
SHAWNEE FARM, LLC	114450	114450		RP	LAND	3,300.00	3,300.00	3,300.00	3,400.00
18216 KIRSTEN DR	1 -30-3 .00- -651	.00-			Total	3,300.00	3,300.00	3,300.00	3,400.00
SHAWNEE FARM, LLC	114440	114440		RP	LAND	3,300.00	3,300.00	3,300.00	3,400.00
18220 KIRSTEN DR	1 -30-3 .00- -650	.00-			Total	5,900.00	5,900.00	5,900.00	6,200.00
SHAWNEE FARM, LLC	114430	114430		RP	LAND	5,900.00	5,900.00	5,900.00	6,200.00
18224 KIRSTEN DR	1 -30-3 .00- -649	.00-			Total	6,500.00	6,500.00	6,500.00	6,800.00
SHAWNEE FARM, LLC	114420	114420		RP	LAND	6,500.00	6,500.00	6,500.00	6,800.00
18226 KIRSTEN DR	1 -30-3 .00- -648	.00-			Total	3,300.00	3,300.00	3,300.00	3,400.00
SHAWNEE FARM, LLC	114410	114410		RP	LAND	3,300.00	3,300.00	3,300.00	3,400.00
18228 KIRSTEN DR	1 -30-3 .00- -647	.00-			Total	3,300.00	3,300.00	3,300.00	3,400.00
SHAWNEE FARM, LLC	114400	114400		RP	LAND	3,300.00	3,300.00	3,300.00	3,400.00
18230 KIRSTEN DR	1 -30-3 .00- -646	.00-			Total	3,300.00	3,300.00	3,300.00	3,400.00
SHAWNEE FARM, LLC	114390	114390		RP	LAND	3,300.00	3,300.00	3,300.00	3,400.00
18232 KIRSTEN DR	1 -30-3 .00- -645	.00-			Total	3,300.00	3,300.00	3,300.00	3,400.00
SHAWNEE FARM, LLC	114380	114380		RP	LAND	3,300.00	3,300.00	3,300.00	3,400.00
18234 KIRSTEN DR	1 -30-3 .00- -644	.00-			Total	3,300.00	3,300.00	3,300.00	3,400.00
SHAWNEE FARM, LLC	114370	114370		RP	LAND	3,300.00	3,300.00	3,300.00	3,400.00

Property Address / Owner Name	PIN / Tax A/C ID	Location ID	Acres	Roll	Valuation Code	Present Tax Roll Current	Present Tax Roll Original	Prior Tax Roll Current	Prior Tax Roll Original
18236 KIRSTEN DR	1 -30-3 .00- -643 .00-				Total	3,300.00	3,300.00	3,300.00	3,400.00
SHAWNEE FARM, LLC	114360	114360		RP	LAND	3,300.00	3,300.00	3,300.00	3,400.00
18240 KIRSTEN DR	1 -30-3 .00- -642 .00-				Total	6,500.00	6,500.00	6,500.00	6,800.00
SHAWNEE FARM, LLC	114350	114350		RP	LAND	6,500.00	6,500.00	6,500.00	6,800.00
18244 KIRSTEN DR	1 -30-3 .00- -641 .00-				Total	5,200.00	5,200.00	5,200.00	6,200.00
SHAWNEE FARM, LLC	114340	114340		RP	LAND	5,200.00	5,200.00	5,200.00	6,200.00
18248 KIRSTEN DR	1 -30-3 .00- -640 .00-				Total	3,300.00	3,300.00	3,300.00	3,400.00
SHAWNEE FARM, LLC	114330	114330		RP	LAND	3,300.00	3,300.00	3,300.00	3,400.00
18250 KIRSTEN DR	1 -30-3 .00- -639 .00-				Total	3,300.00	3,300.00	3,300.00	3,400.00
SHAWNEE FARM, LLC	114320	114320		RP	LAND	3,300.00	3,300.00	3,300.00	3,400.00
18254 KIRSTEN DR	1 -30-3 .00- -638 .00-				Total	3,300.00	3,300.00	3,300.00	3,400.00
SHAWNEE FARM, LLC	114310	114310		RP	LAND	3,300.00	3,300.00	3,300.00	3,400.00
18256 KIRSTEN DR	1 -30-3 .00- -636 .00-				Total	3,300.00	3,300.00	3,300.00	3,400.00
SHAWNEE FARM, LLC	114290	114290		RP	LAND	3,300.00	3,300.00	3,300.00	3,400.00
18258 KIRSTEN DR	1 -30-3 .00- -635 .00-				Total	3,300.00	3,300.00	3,300.00	3,400.00
SHAWNEE FARM, LLC	114280	114280		RP	LAND	3,300.00	3,300.00	3,300.00	3,400.00
18260 KIRSTEN DR	1 -30-3 .00- -634 .00-				Total	7,800.00	7,800.00	7,800.00	8,400.00
SHAWNEE FARM, LLC	114270	114270		RP	LAND	7,800.00	7,800.00	7,800.00	8,400.00
8604 KNOTTS CT	3 -30-7 .18- -045 .00-				Total	235,900.00	235,900.00	235,900.00	235,900.00
LONG, TIMOTHY P & JUDITH A Z	107210	107210		RP	LAND	36,100.00	36,100.00	36,100.00	36,100.00
					IMPV	199,800.00	199,800.00	199,800.00	199,800.00
8606 KNOTTS CT	3 -30-7 .18- -044 .00-				Total	252,300.00	250,500.00	250,500.00	250,500.00
STRINE, DAVID C & DAWN M	107200	107200		RP	LAND	39,400.00	39,400.00	39,400.00	39,400.00
					IMPV	212,900.00	211,100.00	211,100.00	211,100.00
8607 KNOTTS CT	3 -30-7 .18- -118 .00-				Total	210,500.00	208,800.00	208,800.00	208,800.00
CLARK, KATHERINE ANN - TRUST	107170	107170		RP	LAND	35,600.00	35,600.00	35,600.00	35,600.00
					IMPV	174,900.00	173,200.00	173,200.00	173,200.00
8608 KNOTTS CT	3 -30-7 .18- -043 .00-				Total	243,900.00	243,900.00	243,900.00	243,900.00
SHIRRON, CHARLES & TERESA	107190	107190		RP	LAND	39,400.00	39,400.00	39,400.00	39,400.00
					IMPV	204,500.00	204,500.00	204,500.00	204,500.00
8609 KNOTTS CT	3 -30-7 .18- -026 .00-				Total	40,100.00	40,100.00	40,100.00	40,100.00
CITY OF MILFORD	22730	22730		RP	LAND	40,100.00	40,100.00	40,100.00	40,100.00
					EXMT	40,100.00	40,100.00	40,100.00	40,100.00
100 KONA CIR	MD-16-173.00-01-03 .13-000				Total	449,800.00	449,800.00	449,800.00	330,000.00
BLUEWIRED LLC	23060	23060		RP	LAND	165,000.00	165,000.00	165,000.00	165,000.00
					IMPV	284,800.00	284,800.00	284,800.00	165,000.00
200 KONA CIR	MD-16-173.00-01-03 .26-000				Total	537,000.00	537,000.00	537,000.00	537,000.00
DELMARVA VITREORETINAL BLDG	23170	23170		RP					

Property Address / Owner Name	PIN / Tax A/C ID	Location ID	Acres	Roll	Valuation Code	Present Tax Roll Current	Present Tax Roll Original	Prior Tax Roll Current	Prior Tax Roll Original
200 KONA CIR	MD-16-173.00-01-03		.26-000		Total	537,000.00	537,000.00	537,000.00	537,000.00
DELMARVA VITREORETINAL BLDG	23170	23170		RP	LAND	181,500.00	181,500.00	181,500.00	181,500.00
					IMPV	355,500.00	355,500.00	355,500.00	355,500.00
LAKELAWN DR	1 -30-3	.07- -064	.00-		Total	12,600.00	12,600.00	12,600.00	12,600.00
HERNANDEZ SERVICES LLC	2990	2990		RP	LAND	12,600.00	12,600.00	12,600.00	12,600.00
2 LAKELAWN DR	1 -30-1	.19- -038	.03-		Total	209,000.00	209,000.00	209,000.00	209,000.00
TOWERS, WILLIAM E JR & JANE	1320	1320		RP	LAND	48,400.00	48,400.00	48,400.00	48,400.00
					IMPV	160,600.00	160,600.00	160,600.00	160,600.00
3 LAKELAWN DR	1 -30-1	.19- -034	.01-		Total	167,600.00	167,600.00	167,600.00	167,600.00
JOHNSON, NORMAN W & LINDA G	1240	1240		RP	LAND	46,000.00	46,000.00	46,000.00	46,000.00
					IMPV	121,600.00	121,600.00	121,600.00	121,600.00
4 LAKELAWN DR	1 -30-1	.19- -038	.01-		Total	218,100.00	218,100.00	218,100.00	218,100.00
FEINDT, WALTER G & SHARON A	1300	1300		RP	LAND	49,000.00	49,000.00	49,000.00	49,000.00
					IMPV	169,100.00	169,100.00	169,100.00	169,100.00
5 LAKELAWN DR	1 -30-1	.19- -034	.00-		Total	164,100.00	164,100.00	164,100.00	164,100.00
GARBRICK, DENNIS Z, BARBARA	1230	1230		RP	LAND	45,500.00	45,500.00	45,500.00	45,500.00
					IMPV	118,600.00	118,600.00	118,600.00	118,600.00
7 LAKELAWN DR	1 -30-1	.19- -035	.00-		Total	249,800.00	249,800.00	249,800.00	249,800.00
STEINER, DONALD L & MARIE D	1250	1250		RP	LAND	48,600.00	48,600.00	48,600.00	48,600.00
					IMPV	201,200.00	201,200.00	201,200.00	201,200.00
8 LAKELAWN DR	1 -30-1	.19- -036	.00-		Total	283,500.00	283,500.00	283,500.00	283,500.00
MASTEN, ROBERT & ELIZABETH-T	1260	1260		RP	LAND	68,100.00	68,100.00	68,100.00	68,100.00
					IMPV	215,400.00	215,400.00	215,400.00	215,400.00
12 LAKELAWN DR	1 -30-1	.19- -036	.01-		Total	346,400.00	346,400.00	346,400.00	346,400.00
STASKA, KIM G	1270	1270		RP	LAND	55,600.00	55,600.00	55,600.00	55,600.00
					IMPV	290,800.00	290,800.00	290,800.00	290,800.00
100 LAKELAWN DR	1 -30-3	.07- -105	.00-		Total	283,900.00	283,900.00	283,900.00	283,900.00
STAHL, CHRISTOPHER B & KERRY	3410	3410		RP	LAND	49,200.00	49,200.00	49,200.00	49,200.00
					IMPV	234,700.00	234,700.00	234,700.00	234,700.00
101 LAKELAWN DR	1 -30-3	.07- -096	.00-		Total	219,000.00	219,000.00	219,000.00	219,000.00
RETZLAFF, ERIK F	3330	3330		RP	LAND	48,600.00	48,600.00	48,600.00	48,600.00
					IMPV	170,400.00	170,400.00	170,400.00	170,400.00
102 LAKELAWN DR	1 -30-3	.07- -106	.00-		Total	232,400.00	232,400.00	232,400.00	232,400.00
HUMES, HARRY E & CAROLYN M	3420	3420		RP	LAND	48,900.00	48,900.00	48,900.00	48,900.00
					IMPV	183,500.00	183,500.00	183,500.00	183,500.00
103 LAKELAWN DR	1 -30-3	.07- -093	.00-		Total	257,300.00	257,300.00	257,300.00	257,300.00
MASTEN, ROBERT W & LISE N	3300	3300		RP	LAND	51,400.00	51,400.00	51,400.00	51,400.00
					IMPV	205,900.00	205,900.00	205,900.00	205,900.00
105 LAKELAWN DR	1 -30-3	.07- -091	.00-		Total	245,800.00	245,800.00	245,800.00	245,800.00
FELDER. BRIAN C & MARIANNE L	3280	3280		RP					

Property Address / Owner Name	PIN / Tax A/C ID	Location ID	Acres	Roll	Valuation Code	Present Tax Roll Current	Present Tax Roll Original	Prior Tax Roll Current	Prior Tax Roll Original
105 LAKELAWN DR	1 -30-3 .07- -091		.00-		Total	245,800.00	245,800.00	245,800.00	245,800.00
FELDER. BRIAN C & MARIANNE L	3280	3280		RP	LAND	48,200.00	48,200.00	48,200.00	48,200.00
					IMPV	197,600.00	197,600.00	197,600.00	197,600.00
106 LAKELAWN DR	1 -30-3 .07- -107		.00-		Total	223,600.00	223,600.00	223,600.00	223,600.00
MOSES, ROBERT C & JOHN C	3430	3430		RP	LAND	47,800.00	47,800.00	47,800.00	47,800.00
					IMPV	175,800.00	175,800.00	175,800.00	175,800.00
108 LAKELAWN DR	1 -30-3 .07- -108		.00-		Total	160,200.00	160,200.00	160,200.00	160,200.00
FROST, THADDEUS & RITA K	3440	3440		RP	LAND	47,300.00	47,300.00	47,300.00	47,300.00
					IMPV	112,900.00	112,900.00	112,900.00	112,900.00
203 LAKELAWN DR	1 -30-3 .07- -088		.00-		Total	162,400.00	162,400.00	162,400.00	162,400.00
DIMA V INC	3250	3250		RP	LAND	48,300.00	48,300.00	48,300.00	48,300.00
					IMPV	114,100.00	114,100.00	114,100.00	114,100.00
					EXMT	162,400.00	162,400.00	162,400.00	162,400.00
205 LAKELAWN DR	1 -30-3 .07- -087		.00-		Total	151,700.00	151,700.00	151,700.00	151,700.00
JOHNSON, NEAL & COLLEEN	3240	3240		RP	LAND	45,500.00	45,500.00	45,500.00	45,500.00
					IMPV	106,200.00	106,200.00	106,200.00	106,200.00
207 LAKELAWN DR	1 -30-3 .07- -084		.00-		Total	179,600.00	179,600.00	179,600.00	179,600.00
O'DELL, GARY D & LESLIE H	3190	3190		RP	LAND	45,900.00	45,900.00	45,900.00	45,900.00
					IMPV	133,700.00	133,700.00	133,700.00	133,700.00
209 LAKELAWN DR	1 -30-3 .07- -084		.02-		Total	182,200.00	182,200.00	182,200.00	182,200.00
DEPETRIS, DEBORAH S	3210	3210		RP	LAND	45,900.00	45,900.00	45,900.00	45,900.00
					IMPV	136,300.00	136,300.00	136,300.00	136,300.00
211 LAKELAWN DR	1 -30-3 .07- -084		.01-		Total	232,200.00	232,200.00	232,200.00	232,200.00
COHERD, JEANNE M	3200	3200		RP	LAND	48,000.00	48,000.00	48,000.00	48,000.00
					IMPV	184,200.00	184,200.00	184,200.00	184,200.00
300 LAKELAWN DR	1 -30-3 .07- -114		.00-		Total	252,600.00	252,600.00	252,600.00	252,600.00
KIMMEL, DORIS G - TRUSTEE -	3520	3520		RP	LAND	52,800.00	52,800.00	52,800.00	52,800.00
					IMPV	199,800.00	199,800.00	199,800.00	199,800.00
312 LAKELAWN DR	1 -30-3 .07- -115		.00-		Total	190,800.00	190,800.00	190,800.00	190,800.00
WHITE, FREDERICK M	3530	3530		RP	LAND	48,300.00	48,300.00	48,300.00	48,300.00
					IMPV	142,500.00	142,500.00	142,500.00	142,500.00
314 LAKELAWN DR	1 -30-3 .07- -116		.00-		Total	182,900.00	182,900.00	182,900.00	182,900.00
CHODKOWSKI, JEAN C	3540	3540		RP	LAND	46,000.00	46,000.00	46,000.00	46,000.00
					IMPV	136,900.00	136,900.00	136,900.00	136,900.00
316 LAKELAWN DR	1 -30-3 .07- -118		.00-		Total	181,300.00	181,300.00	181,300.00	181,300.00
JARMAN, HARRY E III	3560	3560		RP	LAND	45,200.00	45,200.00	45,200.00	45,200.00
					IMPV	136,100.00	136,100.00	136,100.00	136,100.00
318 LAKELAWN DR	1 -30-3 .07- -121		.03-		Total	164,400.00	164,400.00	164,400.00	164,400.00
NORWOOD, TRANTINO B	3590	3590		RP	LAND	46,200.00	46,200.00	46,200.00	46,200.00
					IMPV	118,200.00	118,200.00	118,200.00	118,200.00

Property Address / Owner Name	PIN / Tax A/C ID	Location ID	Acres	Roll	Valuation Code	Present Tax Roll Current	Present Tax Roll Original	Prior Tax Roll Current	Prior Tax Roll Original
320 LAKELAWN DR	1 -30-3 .07- -121 .01-				Total	190,200.00	190,200.00	190,200.00	190,200.00
CONRAD, JUSTIN L & LAURA E	3600	3600		RP	LAND	45,500.00	45,500.00	45,500.00	45,500.00
					IMPV	144,700.00	144,700.00	144,700.00	144,700.00
326 LAKELAWN DR	1 -30-3 .07- -123 .01-				Total	204,600.00	204,600.00	204,600.00	204,600.00
WHEAT JR, DAVID W & FRANCIS	3630	3630		RP	LAND	45,500.00	45,500.00	45,500.00	45,500.00
					IMPV	159,100.00	159,100.00	159,100.00	159,100.00
328 LAKELAWN DR	1 -30-3 .07- -123 .02-				Total	229,600.00	229,600.00	229,600.00	229,600.00
SMITH, STEPHEN S	3640	3640		RP	LAND	45,500.00	45,500.00	45,500.00	45,500.00
					IMPV	184,100.00	184,100.00	184,100.00	184,100.00
405 LAKELAWN DR	1 -30-3 .07- -068 .00-				Total	183,100.00	183,100.00	183,100.00	183,100.00
PENNPACKER, DONNA - TRUSTEE	3030	3030		RP	LAND	48,900.00	48,900.00	48,900.00	48,900.00
					IMPV	134,200.00	134,200.00	134,200.00	134,200.00
501 LAKELAWN DR	1 -30-3 .07- -067 .00-				Total	174,600.00	174,600.00	174,600.00	174,600.00
HERNANDEZ SERVICES LLC	3020	3020		RP	LAND	48,700.00	48,700.00	48,700.00	48,700.00
					IMPV	125,900.00	125,900.00	125,900.00	125,900.00
505 LAKELAWN DR	1 -30-3 .07- -066 .00-				Total	227,200.00	227,200.00	227,200.00	227,200.00
PEPPRIELL, RALPH E & KATHLEE	3010	3010		RP	LAND	48,600.00	48,600.00	48,600.00	48,600.00
					IMPV	178,600.00	178,600.00	178,600.00	178,600.00
600 LAKELAWN DR	1 -30-3 .07- -125 .00-				Total	163,700.00	148,100.00	148,100.00	148,100.00
MAYORGA, DANE C	3670	3670		RP	LAND	48,000.00	48,000.00	48,000.00	48,000.00
					IMPV	115,700.00	100,100.00	100,100.00	100,100.00
601 LAKELAWN DR	1 -30-3 .07- -054 .00-				Total	226,800.00	226,800.00	226,800.00	226,800.00
WALKER, JAMES P	2860	2860		RP	LAND	47,400.00	47,400.00	47,400.00	47,400.00
					IMPV	179,400.00	179,400.00	179,400.00	179,400.00
603 LAKELAWN DR	1 -30-3 .07- -053 .00-				Total	191,400.00	191,400.00	191,400.00	191,400.00
BENEDICT, RICHARD & RUTH E	2850	2850		RP	LAND	50,100.00	50,100.00	50,100.00	50,100.00
					IMPV	141,300.00	141,300.00	141,300.00	141,300.00
604 LAKELAWN DR	1 -30-3 .07- -126 .00-				Total	142,400.00	142,400.00	142,400.00	142,400.00
MEADE, ROBERT J	3680	3680		RP	LAND	46,400.00	46,400.00	46,400.00	46,400.00
					IMPV	96,000.00	96,000.00	96,000.00	96,000.00
606 LAKELAWN DR	1 -30-3 .07- -127 .00-				Total	131,600.00	131,600.00	131,600.00	131,600.00
OUTTEN, SCOTT A & LUZ M	3690	3690		RP	LAND	46,400.00	46,400.00	46,400.00	46,400.00
					IMPV	85,200.00	85,200.00	85,200.00	85,200.00
607 LAKELAWN DR	1 -30-3 .07- -052 .00-				Total	173,700.00	173,700.00	173,700.00	173,700.00
HEINOLD, MARY ANN	2840	2840		RP	LAND	50,100.00	50,100.00	50,100.00	50,100.00
					IMPV	123,600.00	123,600.00	123,600.00	123,600.00
608 LAKELAWN DR	1 -30-3 .07- -128 .00-				Total	148,100.00	148,100.00	148,100.00	148,100.00
KLAUS, DORIAN	3700	3700		RP	LAND	46,400.00	46,400.00	46,400.00	46,400.00
					IMPV	101,700.00	101,700.00	101,700.00	101,700.00
609 LAKELAWN DR	1 -30-3 .07- -051 .00-				Total	235,100.00	235,100.00	235,100.00	235,100.00
THOMAS JR, KARL J	2820	2820		RP					

Property Address / Owner Name	PIN / Tax A/C ID	Location ID	Acres	Roll	Valuation Code	Present Tax Roll Current	Present Tax Roll Original	Prior Tax Roll Current	Prior Tax Roll Original
609 LAKELAWN DR	1 -30-3	.07- -051	.00-		Total	235,100.00	235,100.00	235,100.00	235,100.00
THOMAS JR, KARL J	2820	2820		RP	LAND	46,900.00	46,900.00	46,900.00	46,900.00
					IMPV	188,200.00	188,200.00	188,200.00	188,200.00
610 LAKELAWN DR	1 -30-3	.07- -129	.00-		Total	179,200.00	179,200.00	179,200.00	179,200.00
KELLY, GREGORY A & PATRICIA	3710	3710		RP	LAND	45,800.00	45,800.00	45,800.00	45,800.00
					IMPV	133,400.00	133,400.00	133,400.00	133,400.00
611 LAKELAWN DR	1 -30-3	.07- -051	.02-		Total	36,500.00	36,500.00	36,500.00	36,500.00
DELANCY, SUSAN C	2830	2830		RP	LAND	36,500.00	36,500.00	36,500.00	36,500.00
611 LAKELAWN DR	1 -30-3	.07- -051	.01-		Total	217,200.00	217,200.00	217,200.00	217,200.00
DELANCY, SUSAN C	39390	39390		RP	LAND	41,700.00	41,700.00	41,700.00	41,700.00
					IMPV	175,500.00	175,500.00	175,500.00	175,500.00
612 LAKELAWN DR	1 -30-3	.07- -130	.00-		Total	187,300.00	187,300.00	187,300.00	187,300.00
SHOCKLEY, LAURA CAROLINE	3720	3720		RP	LAND	45,800.00	45,800.00	45,800.00	45,800.00
					IMPV	141,500.00	141,500.00	141,500.00	141,500.00
LAKEVIEW AVE	1 -30-3	.11- -025	.00-		Total	34,900.00	34,900.00	34,900.00	34,900.00
WILSON, ROBERT M	5110	5110		RP	LAND	34,900.00	34,900.00	34,900.00	34,900.00
LAKEVIEW AVE	1 -30-3	.11- -049	.01-		Total	43,600.00	43,600.00	43,600.00	43,600.00
MILFORD SCHOOL DISTRICT	119620	119620		RP	LAND	43,600.00	43,600.00	43,600.00	43,600.00
					EXMT	43,600.00	43,600.00	43,600.00	43,600.00
100 LAKEVIEW AVE	1 -30-1	.20- -014	.01-		Total	108,700.00	108,700.00	108,700.00	108,700.00
WAGMAR REAL ESTATE LLC	1700	1700		RP	LAND	51,700.00	51,700.00	51,700.00	51,700.00
					IMPV	57,000.00	57,000.00	57,000.00	57,000.00
102 LAKEVIEW AVE	1 -30-1	.20- -074	.00-		Total	438,700.00	438,700.00	438,700.00	438,700.00
BILL AND CONNIE LLC	2380	2380		RP	LAND	200,500.00	200,500.00	200,500.00	200,500.00
					IMPV	238,200.00	238,200.00	238,200.00	238,200.00
200 LAKEVIEW AVE	1 -30-1	.20- -008	.00-		Total	493,500.00	493,500.00	493,500.00	493,500.00
KENTON, DAVID W & DAWN D	1630	1630		RP	LAND	53,400.00	53,400.00	53,400.00	53,400.00
					IMPV	440,100.00	440,100.00	440,100.00	440,100.00
202 LAKEVIEW AVE	1 -30-1	.20- -007	.00-		Total	274,900.00	274,900.00	274,900.00	274,900.00
WILEY, JOSEPH E & RENATE K	1620	1620		RP	LAND	44,300.00	44,300.00	44,300.00	44,300.00
					IMPV	230,600.00	230,600.00	230,600.00	230,600.00
204 LAKEVIEW AVE	1 -30-1	.20- -006	.00-		Total	256,000.00	88,600.00	44,300.00	44,300.00
LAKEVIEW 204 LLC	1610	1610		RP	LAND	44,300.00	44,300.00	44,300.00	44,300.00
					IMPV	211,700.00	44,300.00		
206 LAKEVIEW AVE	1 -30-1	.20- -005	.01-		Total	566,200.00	566,200.00	566,200.00	90,400.00
EDMONDSON, G MITCHELL & LORE	166540	166540		RP	LAND	45,200.00	45,200.00	45,200.00	45,200.00
					IMPV	521,000.00	521,000.00	521,000.00	45,200.00
208 LAKEVIEW AVE	1 -30-1	.20- -005	.00-		Total	323,800.00	323,800.00	323,800.00	323,800.00
DEPP, GRACE H	1600	1600		RP	LAND	45,400.00	45,400.00	45,400.00	45,400.00

Property Address / Owner Name	PIN / Tax A/C ID	Location ID	Acres	Roll	Valuation Code	Present Tax Roll Current	Present Tax Roll Original	Prior Tax Roll Current	Prior Tax Roll Original
208 LAKEVIEW AVE	1 -30-1 .20- -005 .00-				Total	323,800.00	323,800.00	323,800.00	323,800.00
DEPP, GRACE H	1600	1600		RP	IMPV	278,400.00	278,400.00	278,400.00	278,400.00
300 LAKEVIEW AVE	1 -30-3 .08- -010 .00-				Total	425,400.00	425,400.00	425,400.00	425,400.00
TSOTSOROS, STEPHEN J & RHOND	3900	3900		RP	LAND	46,200.00	46,200.00	46,200.00	46,200.00
					IMPV	379,200.00	379,200.00	379,200.00	379,200.00
301 LAKEVIEW AVE	1 -30-3 .08- -005 .00-				Total	531,600.00	531,600.00	531,600.00	531,600.00
MHCH LLC - DBA ROGERS FUNERA	3850	3850		RP	LAND	192,000.00	192,000.00	192,000.00	192,000.00
					IMPV	339,600.00	339,600.00	339,600.00	339,600.00
302 LAKEVIEW AVE	1 -30-3 .08- -009 .00-				Total	375,700.00	375,700.00	375,700.00	375,700.00
SEGGEL, RICHARD F & LINDA L	3890	3890		RP	LAND	43,100.00	43,100.00	43,100.00	43,100.00
					IMPV	332,600.00	332,600.00	332,600.00	332,600.00
304 LAKEVIEW AVE	1 -30-3 .08- -008 .00-				Total	158,300.00	158,300.00	158,300.00	158,400.00
COLLINS BOWERS INVESTMENTS L	3880	3880		RP	LAND	43,100.00	43,100.00	43,100.00	43,100.00
					IMPV	115,200.00	115,200.00	115,200.00	115,300.00
306 LAKEVIEW AVE	1 -30-3 .08- -007 .00-				Total	190,000.00	190,000.00	190,000.00	190,000.00
ALEXANDER, ROGER S	3870	3870		RP	LAND	71,800.00	71,800.00	71,800.00	71,800.00
					IMPV	118,200.00	118,200.00	118,200.00	118,200.00
308 LAKEVIEW AVE	1 -30-3 .08- -006 .00-				Total	208,400.00	208,400.00	208,400.00	208,400.00
ALEXANDER, ROGER S	3860	3860		RP	LAND	43,200.00	43,200.00	43,200.00	43,200.00
					IMPV	165,200.00	165,200.00	165,200.00	165,200.00
400 LAKEVIEW AVE	1 -30-3 .08- -020 .00-				Total	313,500.00	313,500.00	313,500.00	313,700.00
ANDRUS, JOEL & SHENAE	3920	3920		RP	LAND	41,200.00	41,200.00	41,200.00	41,200.00
					IMPV	272,300.00	272,300.00	272,300.00	272,500.00
402 LAKEVIEW AVE	1 -30-3 .08- -021 .00-				Total	172,700.00	172,700.00	172,700.00	162,800.00
COVARRUBIAS,DAVID M & NICOLE	3930	3930		RP	LAND	42,100.00	42,100.00	42,100.00	42,100.00
					IMPV	130,600.00	130,600.00	130,600.00	120,700.00
403 LAKEVIEW AVE	1 -30-3 .08- -004 .00-				Total	247,600.00	247,600.00	247,600.00	247,600.00
LUIKEN, RICHARD C & DHARMA A	3840	3840		RP	LAND	47,900.00	47,900.00	47,900.00	47,900.00
					IMPV	199,700.00	199,700.00	199,700.00	199,700.00
404 LAKEVIEW AVE	1 -30-3 .08- -022 .00-				Total	189,900.00	189,900.00	189,900.00	189,900.00
BLAKELY, SHEILA G	3940	3940		RP	LAND	42,100.00	42,100.00	42,100.00	42,100.00
					IMPV	147,800.00	147,800.00	147,800.00	147,800.00
405 LAKEVIEW AVE	1 -30-3 .08- -003 .00-				Total	204,100.00	204,100.00	204,100.00	204,100.00
MINOR, HERBERT & CAROL	3830	3830		RP	LAND	42,000.00	42,000.00	42,000.00	42,000.00
					IMPV	162,100.00	162,100.00	162,100.00	162,100.00
406 LAKEVIEW AVE	1 -30-3 .08- -023 .00-				Total	174,100.00	174,100.00	174,100.00	174,100.00
MASTEN, STEPHEN T & PATRICIA	3950	3950		RP	LAND	43,600.00	43,600.00	43,600.00	43,600.00
					IMPV	130,500.00	130,500.00	130,500.00	130,500.00
407 LAKEVIEW AVE	1 -30-3 .08- -002 .00-				Total	169,600.00	169,600.00	169,600.00	169,600.00
PEARSON, GARY R & GAYLE A	3820	3820		RP					

Property Address / Owner Name	PIN / Tax A/C ID	Location ID	Acres	Roll	Valuation Code	Present Tax Roll Current	Present Tax Roll Original	Prior Tax Roll Current	Prior Tax Roll Original
407 LAKEVIEW AVE	1 -30-3 .08- -002		.00-		Total	169,600.00	169,600.00	169,600.00	169,600.00
PEARSON, GARY R & GAYLE A	3820	3820		RP	LAND	42,000.00	42,000.00	42,000.00	42,000.00
					IMPV	127,600.00	127,600.00	127,600.00	127,600.00
408 LAKEVIEW AVE	1 -30-3 .08- -024		.00-		Total	210,100.00	210,100.00	210,100.00	210,100.00
PEEL, JOSEPH J & LISA I	3960	3960		RP	LAND	43,600.00	43,600.00	43,600.00	43,600.00
					IMPV	166,500.00	166,500.00	166,500.00	166,500.00
409 LAKEVIEW AVE	1 -30-3 .08- -001		.00-		Total	191,400.00	191,400.00	191,400.00	191,400.00
ROBERTS, HAROLD	3810	3810		RP	LAND	45,200.00	45,200.00	45,200.00	45,200.00
					IMPV	146,200.00	146,200.00	146,200.00	146,200.00
410 LAKEVIEW AVE	1 -30-3 .08- -025		.00-		Total	160,100.00	160,100.00	160,100.00	160,100.00
LEA, JAMES M & KATHY E	3970	3970		RP	LAND	40,500.00	40,500.00	40,500.00	40,500.00
					IMPV	119,600.00	119,600.00	119,600.00	119,600.00
501 LAKEVIEW AVE	1 -30-3 .07- -117		.00-		Total	176,700.00	176,700.00	176,700.00	176,700.00
WELLWOOD, SHAUN R	3550	3550		RP	LAND	41,400.00	41,400.00	41,400.00	41,400.00
					IMPV	135,300.00	135,300.00	135,300.00	135,300.00
503 LAKEVIEW AVE	1 -30-3 .07- -119		.00-		Total	208,500.00	208,500.00	208,500.00	208,500.00
SHARKEY, MICHAEL G & SHELLEY	3570	3570		RP	LAND	41,400.00	41,400.00	41,400.00	41,400.00
					IMPV	167,100.00	167,100.00	167,100.00	167,100.00
504 LAKEVIEW AVE	1 -30-3 .08- -027		.00-		Total	3,165,800.00	3,165,800.00	3,165,800.00	3,165,800.00
L D CAULK CO	3990	3990		RP	LAND	484,500.00	484,500.00	484,500.00	484,500.00
					IMPV	2,681,300.00	2,681,300.00	2,681,300.00	2,681,300.00
505 LAKEVIEW AVE	1 -30-3 .07- -120		.00-		Total	174,400.00	174,400.00	174,400.00	174,400.00
DE BOYS LLC	3580	3580		RP	LAND	96,000.00	96,000.00	96,000.00	96,000.00
					IMPV	78,400.00	78,400.00	78,400.00	78,400.00
509 LAKEVIEW AVE	1 -30-3 .07- -122		.00-		Total	266,400.00	266,400.00	266,400.00	266,400.00
AR MEDICAL PROPERTIES LLC	3610	3610		RP	LAND	161,800.00	161,800.00	161,800.00	161,800.00
					IMPV	104,600.00	104,600.00	104,600.00	104,600.00
510 LAKEVIEW AVE	1 -30-3 .07- -137		.00-		Total	189,500.00	189,500.00	189,500.00	189,500.00
BERRIOS, MIGUEL	3790	3790		RP	LAND	48,300.00	48,300.00	48,300.00	48,300.00
					IMPV	141,200.00	141,200.00	141,200.00	141,200.00
512 LAKEVIEW AVE	1 -30-3 .07- -138		.00-		Total	9,591,900.00	9,363,300.00	9,363,300.00	9,363,300.00
MILFORD SCHOOL DISTRICT	3800	3800		RP	LAND	501,300.00	272,700.00	272,700.00	272,700.00
					IMPV	9,090,600.00	9,090,600.00	9,090,600.00	9,090,600.00
					EXMT	9,591,900.00	9,363,300.00	9,363,300.00	9,363,300.00
515 LAKEVIEW AVE	1 -30-3 .07- -123		.00-		Total	215,800.00	215,800.00	215,800.00	215,800.00
RATCLIFFE, JOHN L	3620	3620		RP	LAND	52,000.00	52,000.00	52,000.00	52,000.00
					IMPV	163,800.00	163,800.00	163,800.00	163,800.00
601 LAKEVIEW AVE	1 -30-3 .07- -136		.00-		Total	176,100.00	176,100.00	176,100.00	176,100.00
WILSON, TONY A	3780	3780		RP	LAND	49,200.00	49,200.00	49,200.00	49,200.00
					IMPV	126,900.00	126,900.00	126,900.00	126,900.00

Property Address / Owner Name	PIN / Tax A/C ID	Location ID	Acres	Roll	Valuation Code	Present Tax Roll Current	Present Tax Roll Original	Prior Tax Roll Current	Prior Tax Roll Original
603 LAKEVIEW AVE	1 -30-3 .07- -135	.00-			Total	142,900.00	142,900.00	142,900.00	142,900.00
DKW RENTALS LLC	3770	3770		RP	LAND	47,300.00	47,300.00	47,300.00	47,300.00
					IMPV	95,600.00	95,600.00	95,600.00	95,600.00
605 LAKEVIEW AVE	1 -30-3 .07- -134	.00-			Total	153,300.00	153,300.00	153,300.00	153,300.00
HALES, HELEN M	3760	3760		RP	LAND	47,300.00	47,300.00	47,300.00	47,300.00
					IMPV	106,000.00	106,000.00	106,000.00	106,000.00
607 LAKEVIEW AVE	1 -30-3 .07- -133	.00-			Total	175,500.00	175,500.00	175,500.00	160,200.00
JACKSON, SCOTT W & AMY S	3750	3750		RP	LAND	47,300.00	47,300.00	47,300.00	47,300.00
					IMPV	128,200.00	128,200.00	128,200.00	112,900.00
609 LAKEVIEW AVE	1 -30-3 .07- -132	.00-			Total	246,600.00	246,600.00	246,600.00	246,600.00
CORBETT-WATSON, TARA & JERMA	3740	3740		RP	LAND	47,300.00	47,300.00	47,300.00	47,300.00
					IMPV	199,300.00	199,300.00	199,300.00	199,300.00
611 LAKEVIEW AVE	1 -30-3 .07- -131	.00-			Total	153,300.00	153,300.00	153,300.00	153,300.00
REFORMATION LUTHERAN CHURCH	3730	3730		RP	LAND	46,100.00	46,100.00	46,100.00	46,100.00
					IMPV	107,200.00	107,200.00	107,200.00	107,200.00
					EXMT	153,300.00	153,300.00	153,300.00	153,300.00
613 LAKEVIEW AVE	1 -30-3 .11- -026	.00-			Total	794,600.00	794,600.00	794,600.00	740,800.00
REFORMATION LUTHERAN CHURCH	5130	5130		RP	LAND	192,000.00	192,000.00	192,000.00	192,000.00
					IMPV	602,600.00	602,600.00	602,600.00	548,800.00
					EXMT	794,600.00	794,600.00	794,600.00	740,800.00
700 LAKEVIEW AVE	1 -30-3 .11- -027	.00-			Total	142,000.00	142,000.00	142,000.00	142,000.00
PEARSALL, RUDOLPH	5140	5140		RP	LAND	33,400.00	33,400.00	33,400.00	33,400.00
					IMPV	108,600.00	108,600.00	108,600.00	108,600.00
704 LAKEVIEW AVE	1 -30-3 .11- -028	.00-			Total	182,300.00	182,300.00	182,300.00	182,300.00
ISAACS SR, GARY D & KIMBER L	5190	5190		RP	LAND	40,600.00	40,600.00	40,600.00	40,600.00
					IMPV	141,700.00	141,700.00	141,700.00	141,700.00
901 LAKEVIEW AVE	1 -30-3 .11- -024	.00-			Total	187,800.00	187,800.00	187,800.00	187,800.00
WILSON, ROBERT M	5100	5100		RP	LAND	88,100.00	88,100.00	88,100.00	88,100.00
					IMPV	99,700.00	99,700.00	99,700.00	99,700.00
903 LAKEVIEW AVE	1 -30-3 .11- -023	.00-			Total	236,800.00	236,800.00	236,800.00	236,800.00
OLD TOWN HALL ASSOCIATES LLC	83650	83650		RP	LAND	52,700.00	52,700.00	52,700.00	52,700.00
					IMPV	184,100.00	184,100.00	184,100.00	184,100.00
904 LAKEVIEW AVE	1 -30-3 .11- -049	.00-			Total	148,000.00	148,000.00	148,000.00	148,000.00
SHAW, RICHARD	5420	5420		RP	LAND	43,600.00	43,600.00	43,600.00	43,600.00
					IMPV	104,400.00	104,400.00	104,400.00	104,400.00
906 LAKEVIEW AVE	1 -30-3 .11- -050	.00-			Total	335,900.00	335,900.00	335,900.00	335,900.00
MILFORD SCHOOL DISTRICT	5460	5460		RP	LAND	102,000.00	102,000.00	102,000.00	102,000.00
					IMPV	233,900.00	233,900.00	233,900.00	233,900.00
					EXMT	335,900.00	335,900.00	335,900.00	335,900.00
909 LAKEVIEW AVE	1 -30-3 .11- -022	.01-			Total	189,400.00	189,400.00	189,400.00	189,400.00
OLD TOWN HALL ASSOCIATES LLC	5090	5090		RP					

Property Address / Owner Name	PIN / Tax A/C ID	Location ID	Acres	Roll	Valuation Code	Present Tax Roll Current	Present Tax Roll Original	Prior Tax Roll Current	Prior Tax Roll Original
909 LAKEVIEW AVE	1 -30-3 .11- -022 .01-				Total	189,400.00	189,400.00	189,400.00	189,400.00
OLD TOWN HALL ASSOCIATES LLC	5090	5090		RP	LAND	189,400.00	189,400.00	189,400.00	189,400.00
910 LAKEVIEW AVE	1 -30-3 .11- -051 .00-				Total	96,600.00	96,600.00	96,600.00	96,600.00
MAST, HENRY S	5470	5470		RP	LAND	96,600.00	96,600.00	96,600.00	96,600.00
100 LANDING DR	MD-16-174.01-01-01	.00-000			Total	164,600.00	164,600.00	164,600.00	164,600.00
HOLLI PROPERTIES LLC	23800	23800		RP	LAND	29,300.00	29,300.00	29,300.00	29,300.00
					IMPV	135,300.00	135,300.00	135,300.00	135,300.00
101 LANDING DR	MD-16-174.01-02-13	.00-000			Total	198,600.00	198,600.00	198,600.00	198,600.00
CLAMPET, JOHN & BARBARA	24910	24910		RP	LAND	29,000.00	29,000.00	29,000.00	29,000.00
					IMPV	169,600.00	169,600.00	169,600.00	169,600.00
101 N LANDING DR	MD-16-174.01-02-21	.00-000			Total	207,400.00	207,400.00	207,400.00	207,400.00
BUTLER, JESSICA HEESH	24990	24990		RP	LAND	27,300.00	27,300.00	27,300.00	27,300.00
					IMPV	180,100.00	180,100.00	180,100.00	180,100.00
102 N LANDING DR	MD-16-174.01-01-02	.00-000			Total	194,400.00	194,400.00	194,400.00	194,400.00
STARKE, JAMES R	23810	23810		RP	LAND	26,900.00	26,900.00	26,900.00	26,900.00
					IMPV	167,500.00	167,500.00	167,500.00	167,500.00
103 N LANDING DR	MD-16-174.01-02-22	.00-000			Total	195,500.00	195,500.00	195,500.00	195,500.00
LEACH, ARTHUR A & JUDITH A	25000	25000		RP	LAND	27,100.00	27,100.00	27,100.00	27,100.00
					IMPV	168,400.00	168,400.00	168,400.00	168,400.00
104 N LANDING DR	MD-16-174.01-01-03	.00-000			Total	176,100.00	176,100.00	176,100.00	176,100.00
VUONO, NICHOLAS H & ELIZABET	23820	23820		RP	LAND	27,100.00	27,100.00	27,100.00	27,100.00
					IMPV	149,000.00	149,000.00	149,000.00	149,000.00
105 N LANDING DR	MD-16-174.01-02-23	.00-000			Total	190,800.00	181,500.00	181,500.00	181,500.00
BENSON, NANCY & RUIZ, GERVAS	25010	25010		RP	LAND	26,800.00	26,800.00	26,800.00	26,800.00
					IMPV	164,000.00	154,700.00	154,700.00	154,700.00
106 N LANDING DR	MD-16-174.01-01-04	.00-000			Total	162,600.00	162,600.00	162,600.00	162,600.00
WOOD, DONNA O & LYNN A SWEEN	23830	23830		RP	LAND	27,800.00	27,800.00	27,800.00	27,800.00
					IMPV	134,800.00	134,800.00	134,800.00	134,800.00
107 N LANDING DR	MD-16-174.01-02-24	.00-000			Total	188,800.00	188,800.00	188,800.00	188,800.00
LORENZ, JOHN & KRISTIN A	25020	25020		RP	LAND	26,900.00	26,900.00	26,900.00	26,900.00
					IMPV	161,900.00	161,900.00	161,900.00	161,900.00
108 N LANDING DR	MD-16-174.01-01-05	.00-000			Total	194,300.00	194,300.00	194,300.00	194,300.00
ORTA-CASTRO, JUAN M	23840	23840		RP	LAND	29,000.00	29,000.00	29,000.00	29,000.00
					IMPV	165,300.00	165,300.00	165,300.00	165,300.00
109 N LANDING DR	MD-16-174.01-02-25	.00-000			Total	214,400.00	214,400.00	214,400.00	214,400.00
PATILLO, ROBERT D & JANET	25030	25030		RP	LAND	27,200.00	27,200.00	27,200.00	27,200.00
					IMPV	187,200.00	187,200.00	187,200.00	187,200.00
110 N LANDING DR	MD-16-174.01-01-06	.00-000			Total	196,000.00	196,000.00	196,000.00	194,200.00
MESSMER, DONNA	23850	23850		RP	LAND	27,500.00	27,500.00	27,500.00	27,500.00

Property Address / Owner Name	PIN / Tax A/C ID	Location ID	Acres	Roll	Valuation Code	Present Tax Roll Current	Present Tax Roll Original	Prior Tax Roll Current	Prior Tax Roll Original
110 N LANDING DR	MD-16-174.01-01-06		.00-000		Total	196,000.00	196,000.00	196,000.00	194,200.00
MESSMER, DONNA	23850	23850		RP	IMPV	168,500.00	168,500.00	168,500.00	166,700.00
112 N LANDING DR	MD-16-174.01-01-07		.00-000		Total	187,400.00	187,400.00	187,400.00	187,400.00
CRIMMINS, MARY M	23860	23860		RP	LAND	26,600.00	26,600.00	26,600.00	26,600.00
					IMPV	160,800.00	160,800.00	160,800.00	160,800.00
114 N LANDING DR	MD-16-174.01-01-08		.00-000		Total	182,000.00	182,000.00	182,000.00	182,000.00
HARSHBARGER, JAN C	23870	23870		RP	LAND	26,300.00	26,300.00	26,300.00	26,300.00
					IMPV	155,700.00	155,700.00	155,700.00	155,700.00
116 N LANDING DR	MD-16-174.01-01-09		.00-000		Total	177,900.00	177,900.00	177,900.00	177,900.00
READ, KRISTINE VERONICA & KI	23880	23880		RP	LAND	26,300.00	26,300.00	26,300.00	26,300.00
					IMPV	151,600.00	151,600.00	151,600.00	151,600.00
118 N LANDING DR	MD-16-174.01-01-10		.00-000		Total	169,600.00	169,600.00	169,600.00	169,600.00
HENRY, JOHN E & VARNELL	23890	23890		RP	LAND	26,300.00	26,300.00	26,300.00	26,300.00
					IMPV	143,300.00	143,300.00	143,300.00	143,300.00
120 N LANDING DR	MD-16-174.01-01-11		.00-000		Total	175,900.00	175,900.00	175,900.00	175,900.00
LEFEVER, MICHELLE L	23900	23900		RP	LAND	26,300.00	26,300.00	26,300.00	26,300.00
					IMPV	149,600.00	149,600.00	149,600.00	149,600.00
121 N LANDING DR	MD-16-174.01-01-79		.00-000		Total	186,900.00	186,900.00	186,900.00	186,900.00
HELLEN, NICHOLAS ROBERT & AL	24580	24580		RP	LAND	36,500.00	36,500.00	36,500.00	36,500.00
					IMPV	150,400.00	150,400.00	150,400.00	150,400.00
122 N LANDING DR	MD-16-174.01-01-12		.00-000		Total	236,400.00	236,400.00	236,400.00	236,400.00
BREWER, JOHN K & FAITH C	23910	23910		RP	LAND	26,300.00	26,300.00	26,300.00	26,300.00
					IMPV	210,100.00	210,100.00	210,100.00	210,100.00
123 N LANDING DR	MD-16-174.01-01-78		.00-000		Total	188,800.00	188,800.00	188,800.00	188,800.00
LOPRESTI, THOMAS & KATHLEEN	24570	24570		RP	LAND	27,400.00	27,400.00	27,400.00	27,400.00
					IMPV	161,400.00	161,400.00	161,400.00	161,400.00
124 N LANDING DR	MD-16-174.01-01-13		.00-000		Total	240,500.00	240,500.00	240,500.00	240,500.00
REED, KIM LOUISE	23920	23920		RP	LAND	26,500.00	26,500.00	26,500.00	26,500.00
					IMPV	214,000.00	214,000.00	214,000.00	214,000.00
125 N LANDING DR	MD-16-174.01-01-77		.00-000		Total	185,300.00	185,300.00	185,300.00	185,300.00
BATTERSBY, CONSTANCE M	24560	24560		RP	LAND	27,300.00	27,300.00	27,300.00	27,300.00
					IMPV	158,000.00	158,000.00	158,000.00	158,000.00
126 N LANDING DR	MD-16-174.01-01-14		.00-000		Total	195,500.00	195,500.00	195,500.00	195,500.00
YOSIFON, MICHAEL & VIOLA A	23930	23930		RP	LAND	26,700.00	26,700.00	26,700.00	26,700.00
					IMPV	168,800.00	168,800.00	168,800.00	168,800.00
127 N LANDING DR	MD-16-174.01-01-33		.00-000		Total	196,200.00	196,200.00	196,200.00	196,200.00
BOWERS, MARIAN C	24120	24120		RP	LAND	27,700.00	27,700.00	27,700.00	27,700.00
					IMPV	168,500.00	168,500.00	168,500.00	168,500.00
128 N LANDING DR	MD-16-174.01-01-15		.00-000		Total	174,800.00	174,800.00	174,800.00	174,800.00
MCDONALD, MARY L	23940	23940		RP					

Property Address / Owner Name	PIN / Tax A/C ID	Location ID	Acres	Roll	Valuation Code	Present Tax Roll Current	Present Tax Roll Original	Prior Tax Roll Current	Prior Tax Roll Original
128 N LANDING DR	MD-16-174.01-01-15		.00-000		Total	174,800.00	174,800.00	174,800.00	174,800.00
MCDONALD, MARY L	23940	23940		RP	LAND	26,700.00	26,700.00	26,700.00	26,700.00
					IMPV	148,100.00	148,100.00	148,100.00	148,100.00
130 N LANDING DR	MD-16-174.01-01-16		.00-000		Total	166,400.00	166,400.00	166,400.00	166,400.00
HENDLEY, MILTON F & SHARI AN	23950	23950		RP	LAND	27,200.00	27,200.00	27,200.00	27,200.00
					IMPV	139,200.00	139,200.00	139,200.00	139,200.00
131 N LANDING DR	MD-16-174.01-01-25		.00-000		Total	172,300.00	172,300.00	172,300.00	172,300.00
YOUNG, ROGER G & ELIZABETH V	24040	24040		RP	LAND	28,000.00	28,000.00	28,000.00	28,000.00
					IMPV	144,300.00	144,300.00	144,300.00	144,300.00
132 N LANDING DR	MD-16-174.01-01-17		.00-000		Total	189,900.00	189,900.00	189,900.00	189,900.00
DIMAIO, JOSEPH A JR	23960	23960		RP	LAND	26,800.00	26,800.00	26,800.00	26,800.00
					IMPV	163,100.00	163,100.00	163,100.00	163,100.00
133 N LANDING DR	MD-16-174.01-01-24		.00-000		Total	192,300.00	192,300.00	192,300.00	192,300.00
DORAN, CHARLES L & ANNE L	24030	24030		RP	LAND	26,500.00	26,500.00	26,500.00	26,500.00
					IMPV	165,800.00	165,800.00	165,800.00	165,800.00
134 N LANDING DR	MD-16-174.01-01-18		.00-000		Total	186,000.00	186,000.00	186,000.00	186,000.00
MERGNER, HENRY & LOUISE	23970	23970		RP	LAND	26,800.00	26,800.00	26,800.00	26,800.00
					IMPV	159,200.00	159,200.00	159,200.00	159,200.00
135 N LANDING DR	MD-16-174.01-01-23		.00-000		Total	178,000.00	178,000.00	178,000.00	178,000.00
SHAFER, JULIAN R	24020	24020		RP	LAND	26,900.00	26,900.00	26,900.00	26,900.00
					IMPV	151,100.00	151,100.00	151,100.00	151,100.00
136 N LANDING DR	MD-16-174.01-01-19		.00-000		Total	181,600.00	181,600.00	181,600.00	181,600.00
CAPECE, ROSEMARIE	23980	23980		RP	LAND	26,800.00	26,800.00	26,800.00	26,800.00
					IMPV	154,800.00	154,800.00	154,800.00	154,800.00
137 N LANDING DR	MD-16-174.01-01-22		.00-000		Total	186,600.00	186,600.00	186,600.00	186,600.00
WILLOUGHBY, CONNIE L	24010	24010		RP	LAND	38,800.00	38,800.00	38,800.00	38,800.00
					IMPV	147,800.00	147,800.00	147,800.00	147,800.00
138 N LANDING DR	MD-16-174.01-01-20		.00-000		Total	201,400.00	201,400.00	201,400.00	201,400.00
CAPECE, JOSEPH & LISA	23990	23990		RP	LAND	26,500.00	26,500.00	26,500.00	26,500.00
					IMPV	174,900.00	174,900.00	174,900.00	174,900.00
140 N LANDING DR	MD-16-174.01-01-21		.00-000		Total	202,100.00	202,100.00	202,100.00	202,100.00
FONDREN, BETTY LOU	24000	24000		RP	LAND	36,000.00	36,000.00	36,000.00	36,000.00
					IMPV	166,100.00	166,100.00	166,100.00	166,100.00
S LANDING DR	MD-16-174.01-01-98		.00-000		Total	133,600.00	133,600.00	133,600.00	133,600.00
CITY OF MILFORD - ROW	24770	24770		RP	LAND	133,600.00	133,600.00	133,600.00	133,600.00
					EXMT	133,600.00	133,600.00	133,600.00	133,600.00
S LANDING DR	MD-16-174.01-01-99		.00-000		Total	7,700.00	7,700.00	7,700.00	7,700.00
KNOTTS LANDING MAINTENANCE C	24780	24780		RP	LAND	7,700.00	7,700.00	7,700.00	7,700.00
					EXMT	7,700.00	7,700.00	7,700.00	7,700.00
S LANDING DR	MD-16-174.01-02-32		.00-000		Total	5,200.00	5,200.00	5,200.00	5,200.00
KNOTTS LANDING MAINTENANCE C	25100	25100		RP					

Property Address / Owner Name	PIN / Tax A/C ID	Location ID	Acres	Roll	Valuation Code	Present Tax Roll Current	Present Tax Roll Original	Prior Tax Roll Current	Prior Tax Roll Original
S LANDING DR	MD-16-174.01-02-32		.00-000		Total	5,200.00	5,200.00	5,200.00	5,200.00
KNOTTS LANDING MAINTENANCE C	25100	25100		RP	LAND	5,200.00	5,200.00	5,200.00	5,200.00
					EXMT	5,200.00	5,200.00	5,200.00	5,200.00
199 S LANDING DR	MD-16-174.01-02-31		.00-000		Total	90,300.00	90,300.00	90,300.00	90,300.00
KNOTTS LANDING MAINTENANCE C	25090	25090		RP	LAND	41,000.00	41,000.00	41,000.00	41,000.00
					IMPV	49,300.00	49,300.00	49,300.00	49,300.00
					EXMT	90,300.00	90,300.00	90,300.00	90,300.00
201 S LANDING DR	MD-16-174.01-02-20		.00-000		Total	225,700.00	225,700.00	225,700.00	225,700.00
HUBER, JEFFREY E	24980	24980		RP	LAND	36,400.00	36,400.00	36,400.00	36,400.00
					IMPV	189,300.00	189,300.00	189,300.00	189,300.00
202 S LANDING DR	MD-16-174.01-02-12		.00-000		Total	204,200.00	204,200.00	204,200.00	204,200.00
BALILE, MOHAMED	24900	24900		RP	LAND	27,700.00	27,700.00	27,700.00	27,700.00
					IMPV	176,500.00	176,500.00	176,500.00	176,500.00
203 S LANDING DR	MD-16-174.01-02-19		.00-000		Total	207,300.00	207,300.00	207,300.00	207,300.00
NOSHER, GREGORY & ROSE A	24970	24970		RP	LAND	36,400.00	36,400.00	36,400.00	36,400.00
					IMPV	170,900.00	170,900.00	170,900.00	170,900.00
204 S LANDING DR	MD-16-174.01-02-11		.00-000		Total	196,000.00	196,000.00	196,000.00	196,000.00
HARTMAN, STACEY L & ALEX C	24890	24890		RP	LAND	27,700.00	27,700.00	27,700.00	27,700.00
					IMPV	168,300.00	168,300.00	168,300.00	168,300.00
205 S LANDING DR	MD-16-174.01-02-18		.00-000		Total	196,000.00	196,000.00	196,000.00	196,000.00
HURST, JOHN S & MARY CAROL	24960	24960		RP	LAND	27,400.00	27,400.00	27,400.00	27,400.00
					IMPV	168,600.00	168,600.00	168,600.00	168,600.00
206 S LANDING DR	MD-16-174.01-02-10		.00-000		Total	177,200.00	177,200.00	177,200.00	177,200.00
WARNOCK, BRIAN T & MICHELE T	24880	24880		RP	LAND	27,600.00	27,600.00	27,600.00	27,600.00
					IMPV	149,600.00	149,600.00	149,600.00	149,600.00
207 S LANDING DR	MD-16-174.01-02-17		.00-000		Total	204,900.00	204,900.00	204,900.00	204,900.00
DEGRACE, JOHN A & JOYCE J	24950	24950		RP	LAND	27,200.00	27,200.00	27,200.00	27,200.00
					IMPV	177,700.00	177,700.00	177,700.00	177,700.00
208 S LANDING DR	MD-16-174.01-02-09		.00-000		Total	183,300.00	183,300.00	183,300.00	183,300.00
BOWMAN, DANA S	24870	24870		RP	LAND	27,200.00	27,200.00	27,200.00	27,200.00
					IMPV	156,100.00	156,100.00	156,100.00	156,100.00
209 S LANDING DR	MD-16-174.01-02-16		.00-000		Total	204,100.00	204,100.00	204,100.00	204,100.00
NIELI, ANTHONY L & EILEEN F	24940	24940		RP	LAND	27,100.00	27,100.00	27,100.00	27,100.00
					IMPV	177,000.00	177,000.00	177,000.00	177,000.00
210 S LANDING DR	MD-16-174.01-02-08		.00-000		Total	178,900.00	178,900.00	178,900.00	178,900.00
GELETEJ, MICHAEL JAMES & SHA	24860	24860		RP	LAND	27,500.00	27,500.00	27,500.00	27,500.00
					IMPV	151,400.00	151,400.00	151,400.00	151,400.00
211 S LANDING DR	MD-16-174.01-02-15		.00-000		Total	177,400.00	177,400.00	177,400.00	177,400.00
EDMORIN, BAZILE F & MARIE S	24930	24930		RP	LAND	27,300.00	27,300.00	27,300.00	27,300.00
					IMPV	150,100.00	150,100.00	150,100.00	150,100.00

Property Address / Owner Name	PIN / Tax A/C ID	Location ID	Acres	Roll	Valuation Code	Present Tax Roll Current	Present Tax Roll Original	Prior Tax Roll Current	Prior Tax Roll Original
212 S LANDING DR	MD-16-174.01-02-07		.00-000		Total	197,300.00	197,300.00	197,300.00	193,900.00
SANTIAGO, GEORGE & ELIZABETH	24850	24850		RP	LAND	28,700.00	28,700.00	28,700.00	28,700.00
					IMPV	168,600.00	168,600.00	168,600.00	165,200.00
213 S LANDING DR	MD-16-174.01-02-14		.00-000		Total	185,900.00	185,900.00	185,900.00	185,900.00
STARK, CHRISTOPHER G & AMY N	24920	24920		RP	LAND	27,000.00	27,000.00	27,000.00	27,000.00
					IMPV	158,900.00	158,900.00	158,900.00	158,900.00
214 S LANDING DR	MD-16-174.01-02-06		.00-000		Total	170,400.00	170,400.00	170,400.00	170,400.00
CARDASCIA, JAMES J & HEIDI L	24840	24840		RP	LAND	30,300.00	30,300.00	30,300.00	30,300.00
					IMPV	140,100.00	140,100.00	140,100.00	140,100.00
216 S LANDING DR	MD-16-174.01-02-05		.00-000		Total	188,900.00	188,900.00	188,900.00	188,900.00
LANZANO, MICHAEL D	24830	24830		RP	LAND	27,600.00	27,600.00	27,600.00	27,600.00
					IMPV	161,300.00	161,300.00	161,300.00	161,300.00
218 S LANDING DR	MD-16-174.01-02-04		.00-000		Total	175,600.00	175,600.00	175,600.00	175,600.00
MANTINEO JR, SALVATORE	24820	24820		RP	LAND	26,700.00	26,700.00	26,700.00	26,700.00
					IMPV	148,900.00	148,900.00	148,900.00	148,900.00
220 S LANDING DR	MD-16-174.01-02-03		.00-000		Total	180,900.00	180,900.00	180,900.00	180,900.00
DAVIS, DONALD W & IRIS M	24810	24810		RP	LAND	26,500.00	26,500.00	26,500.00	26,500.00
					IMPV	154,400.00	154,400.00	154,400.00	154,400.00
222 S LANDING DR	MD-16-174.01-02-02		.00-000		Total	191,100.00	191,100.00	191,100.00	191,100.00
RIVERA-MARRERO, JORGE LUIS	24800	24800		RP	LAND	26,800.00	26,800.00	26,800.00	26,800.00
					IMPV	164,300.00	164,300.00	164,300.00	164,300.00
224 S LANDING DR	MD-16-174.01-02-01		.00-000		Total	183,500.00	183,500.00	183,500.00	183,500.00
HOLLI PROPERTIES LLC	24790	24790		RP	LAND	27,300.00	27,300.00	27,300.00	27,300.00
					IMPV	156,200.00	156,200.00	156,200.00	156,200.00
226 S LANDING DR	MD-16-174.01-01-63		.00-000		Total	204,500.00	204,500.00	204,500.00	204,500.00
HALSTEAD, WARD B & CHRISTINE	24420	24420		RP	LAND	27,400.00	27,400.00	27,400.00	27,400.00
					IMPV	177,100.00	177,100.00	177,100.00	177,100.00
228 S LANDING DR	MD-16-174.01-01-62		.00-000		Total	177,300.00	177,300.00	177,300.00	177,300.00
BARRETT, MICHAEL & CATHERINE	24410	24410		RP	LAND	26,400.00	26,400.00	26,400.00	26,400.00
					IMPV	150,900.00	150,900.00	150,900.00	150,900.00
230 S LANDING DR	MD-16-174.01-01-61		.00-000		Total	180,300.00	180,300.00	180,300.00	180,300.00
HAWKINS, DION & KAREN D	24400	24400		RP	LAND	26,300.00	26,300.00	26,300.00	26,300.00
					IMPV	154,000.00	154,000.00	154,000.00	154,000.00
232 S LANDING DR	MD-16-174.01-01-60		.00-000		Total	204,700.00	204,700.00	204,700.00	204,700.00
WALTERS, MICHAEL	24390	24390		RP	LAND	26,300.00	26,300.00	26,300.00	26,300.00
					IMPV	178,400.00	178,400.00	178,400.00	178,400.00
233 S LANDING DR	MD-16-174.01-01-65		.00-000		Total	194,500.00	194,500.00	194,500.00	194,500.00
VAUGHN, GEORGE & PATRICIA	24440	24440		RP	LAND	26,300.00	26,300.00	26,300.00	26,300.00
					IMPV	168,200.00	168,200.00	168,200.00	168,200.00
234 S LANDING DR	MD-16-174.01-01-59		.00-000		Total	165,700.00	165,700.00	165,700.00	165,700.00
COLEMAN, CAROL S	24380	24380		RP					

Property Address / Owner Name	PIN / Tax A/C ID	Location ID	Acres	Roll	Valuation Code	Present Tax Roll Current	Present Tax Roll Original	Prior Tax Roll Current	Prior Tax Roll Original
234 S LANDING DR	MD-16-174.01-01-59		.00-000		Total	165,700.00	165,700.00	165,700.00	165,700.00
COLEMAN, CAROL S	24380	24380		RP	LAND	26,300.00	26,300.00	26,300.00	26,300.00
					IMPV	139,400.00	139,400.00	139,400.00	139,400.00
235 S LANDING DR	MD-16-174.01-01-66		.00-000		Total	179,400.00	179,400.00	179,400.00	179,400.00
BOWEN, GARY A & HELENE P	24450	24450		RP	LAND	27,400.00	27,400.00	27,400.00	27,400.00
					IMPV	152,000.00	152,000.00	152,000.00	152,000.00
236 S LANDING DR	MD-16-174.01-01-58		.00-000		Total	175,600.00	175,600.00	175,600.00	175,600.00
TURNER-JANKECH, DIANE	24370	24370		RP	LAND	26,300.00	26,300.00	26,300.00	26,300.00
					IMPV	149,300.00	149,300.00	149,300.00	149,300.00
237 S LANDING DR	MD-16-174.01-01-43		.00-000		Total	217,400.00	217,400.00	217,400.00	217,400.00
PENSEL, CHARLES H & VIRGINIA	24220	24220		RP	LAND	28,100.00	28,100.00	28,100.00	28,100.00
					IMPV	189,300.00	189,300.00	189,300.00	189,300.00
238 S LANDING DR	MD-16-174.01-01-57		.00-000		Total	200,400.00	200,400.00	200,400.00	200,400.00
DIORATO, MARION	24360	24360		RP	LAND	26,300.00	26,300.00	26,300.00	26,300.00
					IMPV	174,100.00	174,100.00	174,100.00	174,100.00
239 S LANDING DR	MD-16-174.01-01-44		.00-000		Total	209,700.00	209,700.00	209,700.00	209,700.00
GREEN, JAMES C & BARBARA J	24230	24230		RP	LAND	26,600.00	26,600.00	26,600.00	26,600.00
					IMPV	183,100.00	183,100.00	183,100.00	183,100.00
240 S LANDING DR	MD-16-174.01-01-56		.00-000		Total	186,200.00	186,200.00	186,200.00	186,200.00
GONZALEZ, AUGUSTIN & MICHAEL	24350	24350		RP	LAND	26,300.00	26,300.00	26,300.00	26,300.00
					IMPV	159,900.00	159,900.00	159,900.00	159,900.00
241 S LANDING DR	MD-16-174.01-01-45		.00-000		Total	161,600.00	161,600.00	161,600.00	158,900.00
CELIK, NAIM & ENES	24240	24240		RP	LAND	26,600.00	26,600.00	26,600.00	26,600.00
					IMPV	135,000.00	135,000.00	135,000.00	132,300.00
242 S LANDING DR	MD-16-174.01-01-55		.00-000		Total	182,600.00	182,600.00	182,600.00	182,600.00
ROBINSON, JANET A	24340	24340		RP	LAND	26,300.00	26,300.00	26,300.00	26,300.00
					IMPV	156,300.00	156,300.00	156,300.00	156,300.00
243 S LANDING DR	MD-16-174.01-01-46		.00-000		Total	189,000.00	189,000.00	189,000.00	189,000.00
HOLT, TERENCE J & LOUISE A	24250	24250		RP	LAND	26,600.00	26,600.00	26,600.00	26,600.00
					IMPV	162,400.00	162,400.00	162,400.00	162,400.00
244 S LANDING DR	MD-16-174.01-01-54		.00-000		Total	165,600.00	165,600.00	165,600.00	165,600.00
HEBERT, JEANNETTE	24330	24330		RP	LAND	26,300.00	26,300.00	26,300.00	26,300.00
					IMPV	139,300.00	139,300.00	139,300.00	139,300.00
245 S LANDING DR	MD-16-174.01-01-47		.00-000		Total	173,500.00	173,500.00	173,500.00	173,500.00
MORTIMER, ALVIN L & LINDA M	24260	24260		RP	LAND	27,000.00	27,000.00	27,000.00	27,000.00
					IMPV	146,500.00	146,500.00	146,500.00	146,500.00
246 S LANDING DR	MD-16-174.01-01-53		.00-000		Total	166,100.00	166,100.00	166,100.00	166,100.00
KLINE, DYSON J & MARY JO	24320	24320		RP	LAND	26,300.00	26,300.00	26,300.00	26,300.00
					IMPV	139,800.00	139,800.00	139,800.00	139,800.00
248 S LANDING DR	MD-16-174.01-01-52		.00-000		Total	191,300.00	191,300.00	191,300.00	191,300.00
WEBB, PHILIP RAY	24310	24310		RP					

Property Address / Owner Name	PIN / Tax A/C ID	Location ID	Acres	Roll	Valuation Code	Present Tax Roll Current	Present Tax Roll Original	Prior Tax Roll Current	Prior Tax Roll Original
248 S LANDING DR	MD-16-174.01-01-52		.00-000		Total	191,300.00	191,300.00	191,300.00	191,300.00
WEBB, PHILIP RAY	24310	24310		RP	LAND	26,300.00	26,300.00	26,300.00	26,300.00
					IMPV	165,000.00	165,000.00	165,000.00	165,000.00
250 S LANDING DR	MD-16-174.01-01-51		.00-000		Total	175,100.00	175,100.00	175,100.00	175,100.00
FREEMAN, JAY & DENISE	24300	24300		RP	LAND	26,300.00	26,300.00	26,300.00	26,300.00
					IMPV	148,800.00	148,800.00	148,800.00	148,800.00
252 S LANDING DR	MD-16-174.01-01-50		.00-000		Total	178,100.00	178,100.00	178,100.00	178,100.00
TATE, ALONDA	24290	24290		RP	LAND	28,300.00	28,300.00	28,300.00	28,300.00
					IMPV	149,800.00	149,800.00	149,800.00	149,800.00
254 S LANDING DR	MD-16-174.01-01-49		.00-000		Total	188,900.00	188,900.00	188,900.00	188,900.00
MAURICE, KAVOGA K & KATHLEEN	24280	24280		RP	LAND	27,900.00	27,900.00	27,900.00	27,900.00
					IMPV	161,000.00	161,000.00	161,000.00	161,000.00
256 S LANDING DR	MD-16-174.01-01-48		.00-000		Total	192,000.00	192,000.00	192,000.00	192,000.00
COPENHAVER, SARA	24270	24270		RP	LAND	28,500.00	28,500.00	28,500.00	28,500.00
					IMPV	163,500.00	163,500.00	163,500.00	163,500.00
LASSEN CT	MD-16-173.00-01-04		.03-000		Total	6,734,300.00	6,734,300.00	6,734,300.00	6,734,300.00
CASCADES LLC	134830	134830		RP	LAND	535,000.00	535,000.00	535,000.00	535,000.00
					IMPV	6,199,300.00	6,199,300.00	6,199,300.00	6,199,300.00
1000 LEMUEL ST	3 -30-11 .05- -061		.00-		Total	74,400.00	74,400.00	74,400.00	74,400.00
SMITH, JESSICA	13750	13750		RP	LAND	25,800.00	25,800.00	25,800.00	25,800.00
					IMPV	48,600.00	48,600.00	48,600.00	48,600.00
1002 LEMUEL ST	3 -30-11 .05- -054		.00-		Total	96,600.00	96,600.00	96,600.00	96,600.00
HATCH, SUSAN M	13680	13680		RP	LAND	26,900.00	26,900.00	26,900.00	26,900.00
					IMPV	69,700.00	69,700.00	69,700.00	69,700.00
1004 LEMUEL ST	3 -30-11 .05- -053		.00-		Total	93,800.00	93,800.00	93,800.00	93,800.00
CARNRIGHT, JOHN C	13670	13670		RP	LAND	23,200.00	23,200.00	23,200.00	23,200.00
					IMPV	70,600.00	70,600.00	70,600.00	70,600.00
1006 LEMUEL ST	3 -30-11 .05- -052		.00-		Total	91,500.00	91,500.00	91,500.00	91,500.00
MALONEY, THOMAS A & GLADYS D	13660	13660		RP	LAND	24,000.00	24,000.00	24,000.00	24,000.00
					IMPV	67,500.00	67,500.00	67,500.00	67,500.00
1008 LEMUEL ST	3 -30-11 .05- -051		.00-		Total	89,000.00	89,000.00	89,000.00	89,000.00
BECHAVER, BRIAN STEVEN & KAT	13650	13650		RP	LAND	24,600.00	24,600.00	24,600.00	24,600.00
					IMPV	64,400.00	64,400.00	64,400.00	64,400.00
1010 LEMUEL ST	3 -30-11 .05- -045		.00-		Total	74,500.00	74,500.00	74,500.00	74,500.00
COCHRAN, GREGORY L	13580	13580		RP	LAND	24,600.00	24,600.00	24,600.00	24,600.00
					IMPV	49,900.00	49,900.00	49,900.00	49,900.00
1012 LEMUEL ST	3 -30-11 .06- -008		.00-		Total	44,200.00	44,200.00	44,200.00	44,200.00
GUNTER, CARSON C	15780	15780		RP	LAND	24,300.00	24,300.00	24,300.00	24,300.00
					IMPV	19,900.00	19,900.00	19,900.00	19,900.00
1 LENAPE LN	3 -30-11 .00- -756		.00-		Total	225,900.00	225,900.00	225,900.00	225,900.00
DAWSON, JANET E	12790	12790		RP					

Property Address / Owner Name	PIN / Tax A/C ID	Location ID	Acres	Roll	Valuation Code	Present Tax Roll Current	Present Tax Roll Original	Prior Tax Roll Current	Prior Tax Roll Original
1 LENAPE LN	3 -30-11 .00- -756		.00-		Total	225,900.00	225,900.00	225,900.00	225,900.00
DAWSON, JANET E	12790	12790		RP	LAND	36,600.00	36,600.00	36,600.00	36,600.00
					IMPV	189,300.00	189,300.00	189,300.00	189,300.00
3 LENAPE LN	3 -30-11 .00- -757		.00-		Total	177,900.00	177,900.00	177,900.00	177,900.00
MAREEV, STANISLAV V	12800	12800		RP	LAND	35,100.00	35,100.00	35,100.00	35,100.00
					IMPV	142,800.00	142,800.00	142,800.00	142,800.00
4 LENAPE LN	3 -30-11 .00- -767		.00-		Total	175,700.00	175,700.00	175,700.00	175,700.00
GONZALES, JUANITO JR & MELIZ	12900	12900		RP	LAND	36,100.00	36,100.00	36,100.00	36,100.00
					IMPV	139,600.00	139,600.00	139,600.00	139,600.00
5 LENAPE LN	3 -30-11 .00- -758		.00-		Total	163,100.00	163,100.00	163,100.00	163,100.00
CINQUE, FRANCIS & ELAINE	12810	12810		RP	LAND	35,100.00	35,100.00	35,100.00	35,100.00
					IMPV	128,000.00	128,000.00	128,000.00	128,000.00
6 LENAPE LN	3 -30-11 .00- -766		.00-		Total	191,700.00	191,700.00	191,700.00	191,700.00
SEELBACH, DAMIEN & MARY	12890	12890		RP	LAND	36,200.00	36,200.00	36,200.00	36,200.00
					IMPV	155,500.00	155,500.00	155,500.00	155,500.00
7 LENAPE LN	3 -30-11 .00- -759		.00-		Total	170,600.00	170,600.00	170,600.00	170,600.00
HARMON, KAREN D	12820	12820		RP	LAND	35,300.00	35,300.00	35,300.00	35,300.00
					IMPV	135,300.00	135,300.00	135,300.00	135,300.00
8 LENAPE LN	3 -30-11 .00- -765		.00-		Total	178,500.00	178,500.00	178,500.00	178,500.00
MANDELBLATT, JAMES L & MADEL	12880	12880		RP	LAND	36,200.00	36,200.00	36,200.00	36,200.00
					IMPV	142,300.00	142,300.00	142,300.00	142,300.00
9 LENAPE LN	3 -30-11 .00- -760		.00-		Total	166,800.00	166,800.00	166,800.00	166,800.00
PENA, JOSE J ALCANTARA	12830	12830		RP	LAND	36,100.00	36,100.00	36,100.00	36,100.00
					IMPV	130,700.00	130,700.00	130,700.00	130,700.00
LEXUS DR	1 -30-3 .00- -261		.02-		Total	1,059,000.00	1,059,000.00	1,059,000.00	1,285,500.00
SHAWNEE FARM LLC	109340	109340		RP	LAND	1,059,000.00	1,059,000.00	1,059,000.00	1,285,500.00
LEXUS DR	1 -30-3 .00- -261		.03-		Total	61,800.00	61,800.00	61,800.00	61,800.00
SHAWNEEOUTPARCEL LLC	118870	118870		RP	LAND	61,800.00	61,800.00	61,800.00	61,800.00
LEXUS DR	1 -30-3 .00- -261		.04-		Total	62,300.00	62,300.00	62,300.00	62,300.00
SHAWNEEOUTPARCEL LLC	118880	118880		RP	LAND	62,300.00	62,300.00	62,300.00	62,300.00
LEXUS DR	1 -30-3 .00- -261		.05-		Total	62,800.00	62,800.00	62,800.00	62,800.00
SHAWNEEOUTPARCEL LLC	118890	118890		RP	LAND	62,800.00	62,800.00	62,800.00	62,800.00
LEXUS DR	1 -30-3 .00- -261		.06-		Total	59,000.00	59,000.00	59,000.00	59,000.00
SHAWNEEOUTPARCEL LLC	118900	118900		RP	LAND	59,000.00	59,000.00	59,000.00	59,000.00
LEXUS DR	1 -30-3 .00- -261		.07-		Total	66,200.00	66,200.00	66,200.00	66,200.00
SHAWNEEOUTPARCEL LLC	118910	118910		RP	LAND	66,200.00	66,200.00	66,200.00	66,200.00
LEXUS DR	1 -30-3 .00- -261		.08-		Total	69,200.00	69,200.00	69,200.00	69,200.00
SHAWNEEOUTPARCEL LLC	118920	118920		RP	LAND	69,200.00	69,200.00	69,200.00	69,200.00

Property Address / Owner Name	PIN / Tax A/C ID	Location ID	Acres	Roll	Valuation Code	Present Tax Roll Current	Present Tax Roll Original	Prior Tax Roll Current	Prior Tax Roll Original
LEXUS DR	1 -30-3 .00- -261 .10-				Total	15,800.00	15,800.00	15,800.00	15,800.00
SHAWNEEOUTPARCEL LLC	118940	118940		RP	LAND	15,800.00	15,800.00	15,800.00	15,800.00
LEXUS DR	1 -30-3 .00- -658 .00-				Total	321,600.00	321,600.00	321,600.00	343,900.00
SHAWNEE FARM APARTMENTS, LLC	132700	132700		RP	LAND	321,600.00	321,600.00	321,600.00	343,900.00
28253 LEXUS DR	1 -30-3 .00- -261 .00-				Total	6,869,500.00	6,869,500.00	6,869,500.00	6,869,500.00
CYPRESSCAP LLC	2400	2400		RP	LAND	1,232,000.00	1,232,000.00	1,232,000.00	1,232,000.00
					IMPV	5,637,500.00	5,637,500.00	5,637,500.00	5,637,500.00
28257 LEXUS DR	1 -30-3 .00- -261 .09-				Total	1,222,500.00	1,222,500.00	1,222,500.00	1,222,500.00
SHAWNEEOUTPARCEL LLC	118930	118930		RP	LAND	1,222,500.00	1,222,500.00	1,222,500.00	1,222,500.00
101 E LIBERTY WAY	MD-16-173.00-01-02 .03-000				Total	335,000.00	335,000.00	335,000.00	335,000.00
1001 MATTLIND WAY LLC	80730	80730		RP	LAND	335,000.00	335,000.00	335,000.00	335,000.00
					EXMT	335,000.00	335,000.00	335,000.00	335,000.00
109 E LIBERTY WAY	MD-16-173.00-01-02 .06-000				Total	300,000.00	300,000.00	300,000.00	300,000.00
1001 MATTLIND WAY LLC	83080	83080		RP	LAND	300,000.00	300,000.00	300,000.00	300,000.00
					EXMT	300,000.00	300,000.00	300,000.00	300,000.00
117 E LIBERTY WAY	MD-16-173.00-01-02 .22-000				Total	185,000.00	185,000.00	185,000.00	185,000.00
RICHARDS, WILLIAM	106850	106850		RP	Net	185,000.00	185,000.00		
					LAND	185,000.00	185,000.00	185,000.00	185,000.00
					EXMT			185,000.00	185,000.00
200 W LIBERTY WAY	MD-16-173.00-01-02 .10-000				Total	208,000.00	208,000.00	208,000.00	158,000.00
CK HOLDINGS WORLDWIDE LLC	106730	106730		RP	LAND	208,000.00	208,000.00	208,000.00	158,000.00
201 W LIBERTY WAY	MD-16-173.00-01-02 .21-000				Total	1,156,100.00	1,156,100.00	1,156,100.00	1,156,100.00
NEPHROLOGY REAL ESTATE LLC	113250	113250		RP	LAND	250,000.00	250,000.00	250,000.00	250,000.00
					IMPV	906,100.00	906,100.00	906,100.00	906,100.00
204 W LIBERTY WAY	MD-16-173.00-01-02 .11-000				Total	607,000.00	607,000.00	607,000.00	607,000.00
MID-DELAWARE PROFESSIONAL LL	106740	106740		RP	LAND	150,000.00	150,000.00	150,000.00	150,000.00
					IMPV	457,000.00	457,000.00	457,000.00	457,000.00
206 W LIBERTY WAY	MD-16-173.00-01-02 .12-000				Total	447,000.00	447,000.00	447,000.00	300,000.00
J & P JAMES PROPERTIES LLC	106750	106750		RP	LAND	150,000.00	150,000.00	150,000.00	150,000.00
					IMPV	297,000.00	297,000.00	297,000.00	150,000.00
207 W LIBERTY WAY	MD-16-173.00-01-02 .20-000				Total	250,000.00	250,000.00	250,000.00	250,000.00
NAPA VALLEY INVESTMENTS LLC	106830	106830		RP	Net	250,000.00	250,000.00		
					LAND	250,000.00	250,000.00	250,000.00	250,000.00
					EXMT			250,000.00	250,000.00
208 W LIBERTY WAY	MD-16-173.00-01-02 .13-000				Total	150,000.00	150,000.00	150,000.00	150,000.00
GUICE PROPERTIES LLC	106760	106760		RP	Net	150,000.00	150,000.00		
					LAND	150,000.00	150,000.00	150,000.00	150,000.00
					EXMT			150,000.00	150,000.00
210 W LIBERTY WAY	MD-16-173.00-01-02 .14-000				Total	150,000.00	150,000.00	150,000.00	150,000.00
GUICE PROPERTIES LLC	106770	106770		RP	Net	150,000.00	150,000.00		

Property Address / Owner Name	PIN / Tax A/C ID	Location ID	Acres	Roll	Valuation Code	Present Tax Roll Current	Present Tax Roll Original	Prior Tax Roll Current	Prior Tax Roll Original
210 W LIBERTY WAY	MD-16-173.00-01-02		.14-000		Total	150,000.00	150,000.00	150,000.00	150,000.00
GUICE PROPERTIES LLC	106770	106770		RP	Net	150,000.00	150,000.00		
					LAND	150,000.00	150,000.00	150,000.00	150,000.00
					EXMT			150,000.00	150,000.00
212 W LIBERTY WAY	MD-16-173.00-01-02		.15-000		Total	150,000.00	150,000.00	150,000.00	150,000.00
NAPA VALLEY INVESTMENTS LLC	106780	106780		RP	Net	150,000.00	150,000.00		
					LAND	150,000.00	150,000.00	150,000.00	150,000.00
					EXMT			150,000.00	150,000.00
213 W LIBERTY WAY	MD-16-173.00-01-02		.19-000		Total	503,900.00	503,900.00	503,900.00	503,900.00
F & R PROPERTIES LLC	106820	106820		RP	LAND	150,000.00	150,000.00	150,000.00	150,000.00
					IMPV	353,900.00	353,900.00	353,900.00	353,900.00
214 W LIBERTY WAY	MD-16-173.00-01-02		.16-000		Total	191,500.00	191,500.00	191,500.00	191,500.00
CITY OF MILFORD - VACANT LAN	106790	106790		RP	LAND	191,500.00	191,500.00	191,500.00	191,500.00
					EXMT	191,500.00	191,500.00	191,500.00	191,500.00
215 W LIBERTY WAY	MD-16-173.00-01-02		.18-000		Total	791,400.00	791,400.00	791,400.00	791,400.00
4BLAINE, LLC	106810	106810		RP	LAND	138,400.00	138,400.00	138,400.00	138,400.00
					IMPV	653,000.00	653,000.00	653,000.00	653,000.00
216 W LIBERTY WAY	MD-16-173.00-01-02		.17-000		Total	268,000.00	268,000.00	268,000.00	268,000.00
CITY OF MILFORD - VACANT LAN	106800	106800		RP	LAND	268,000.00	268,000.00	268,000.00	268,000.00
					EXMT	268,000.00	268,000.00	268,000.00	268,000.00
LIGHTHOUSE ESTATES DR	MD-16-174.01-03-69		.00-000		Total	50,400.00	50,400.00	50,400.00	50,400.00
FOWLER & SONS CONTRACTORS, I	96660	96660		RP	LAND	50,400.00	50,400.00	50,400.00	50,400.00
LIGHTHOUSE ESTATES DR	MD-16-174.01-03-70		.00-000		Total	400.00	400.00	400.00	400.00
FOWLER & SONS CONTRACTORS, I	96670	96670		RP	LAND	400.00	400.00	400.00	400.00
LIGHTHOUSE ESTATES DR	MD-16-174.00-03-01		.01-000		Total	224,600.00	224,600.00	224,600.00	224,600.00
FIRST UNITED PENTECOSTAL CHU	107880	107880		RP	LAND	224,600.00	224,600.00	224,600.00	224,600.00
					EXMT	224,600.00	224,600.00	224,600.00	224,600.00
LIGHTHOUSE ESTATES DR	MD-16-174.00-03-01		.02-000		Total	263,000.00	263,000.00	263,000.00	263,000.00
FIRST UNITED PENTECOSTAL CHU	107890	107890		RP	LAND	263,000.00	263,000.00	263,000.00	263,000.00
					EXMT	263,000.00	263,000.00	263,000.00	263,000.00
100 LIGHTHOUSE ESTATES DR	MD-16-174.00-03-01		.03-000		Total	3,339,200.00	3,339,200.00	3,339,200.00	3,339,200.00
MILFORD HOSPITALITY LLC	107900	107900		RP	LAND	184,400.00	184,400.00	184,400.00	184,400.00
					IMPV	3,154,800.00	3,154,800.00	3,154,800.00	3,154,800.00
701 LINDSAY LN	3 -30-11 .00- -386		.00-		Total	205,600.00	205,600.00	205,600.00	205,600.00
DAVIS, KENNETH C & DONNA J	37270	37270		RP	LAND	40,800.00	40,800.00	40,800.00	40,800.00
					IMPV	164,800.00	164,800.00	164,800.00	164,800.00
702 LINDSAY LN	3 -30-11 .00- -389		.00-		Total	223,200.00	223,200.00	223,200.00	223,200.00
ANDREWS, TERRY M & KATHRYN J	37300	37300		RP	LAND	39,700.00	39,700.00	39,700.00	39,700.00
					IMPV	183,500.00	183,500.00	183,500.00	183,500.00
703 LINDSAY LN	3 -30-11 .00- -385		.00-		Total	215,000.00	215,000.00	215,000.00	215,000.00
HAZZARD, RICHARD M & CARLA J	37260	37260		RP					

Property Address / Owner Name	PIN / Tax A/C ID	Location ID	Acres	Roll	Valuation Code	Present Tax Roll Current	Present Tax Roll Original	Prior Tax Roll Current	Prior Tax Roll Original
703 LINDSAY LN	3 -30-11 .00- -385	.00-			Total	215,000.00	215,000.00	215,000.00	215,000.00
HAZZARD, RICHARD M & CARLA J	37260	37260		RP	LAND	42,200.00	42,200.00	42,200.00	42,200.00
					IMPV	172,800.00	172,800.00	172,800.00	172,800.00
704 LINDSAY LN	3 -30-11 .00- -390	.00-			Total	194,100.00	194,100.00	194,100.00	194,100.00
OSTWALD, ELIZABETH	37310	37310		RP	LAND	37,600.00	37,600.00	37,600.00	37,600.00
					IMPV	156,500.00	156,500.00	156,500.00	156,500.00
705 LINDSAY LN	3 -30-11 .00- -384	.00-			Total	187,300.00	187,300.00	187,300.00	187,300.00
BEAUCHAMP, MICHELLE L	37250	37250		RP	LAND	42,200.00	42,200.00	42,200.00	42,200.00
					IMPV	145,100.00	145,100.00	145,100.00	145,100.00
706 LINDSAY LN	3 -30-11 .00- -391	.00-			Total	239,900.00	239,900.00	239,900.00	239,900.00
MONTANO, MOISES A & CARMEN E	37320	37320		RP	LAND	39,200.00	39,200.00	39,200.00	39,200.00
					IMPV	200,700.00	200,700.00	200,700.00	200,700.00
707 LINDSAY LN	3 -30-11 .00- -383	.00-			Total	218,000.00	218,000.00	218,000.00	218,000.00
PICKARD, RYAN C & EMILY K	37240	37240		RP	LAND	39,700.00	39,700.00	39,700.00	39,700.00
					IMPV	178,300.00	178,300.00	178,300.00	178,300.00
708 LINDSAY LN	3 -30-11 .00- -392	.00-			Total	220,800.00	220,800.00	220,800.00	220,800.00
MACMILLAN, DONALD D & TERI	37330	37330		RP	LAND	37,800.00	37,800.00	37,800.00	37,800.00
					IMPV	183,000.00	183,000.00	183,000.00	183,000.00
5 LINSTONE LN	MD-16-183.09-01-07	.01-000			Total	4,899,500.00	4,899,500.00	4,899,500.00	4,899,500.00
TRAN CON BUILDERS	32380	32380		RP	LAND	423,000.00	423,000.00	423,000.00	423,000.00
					IMPV	4,476,500.00	4,476,500.00	4,476,500.00	4,476,500.00
LITTLE BIRCH DR	3 -30-15 .00- -276	.00-			Total	400.00	400.00	400.00	400.00
KEY PROPERTIES GROUP, LLC	93240	93240		RP	LAND	400.00	400.00	400.00	400.00
LITTLE BIRCH DR	3 -30-15 .00- -400	.00-			Total	129,100.00	129,100.00	129,100.00	129,100.00
KEY PROPERTIES LLC	155310	155310		RP	LAND	129,100.00	129,100.00	129,100.00	129,100.00
LITTLE BIRCH DR	3 -30-15 .00- -401	.00-			Total	261,700.00	261,700.00	261,700.00	261,700.00
KEY PROPERTIES LLC	156040	156040		RP	LAND	261,700.00	261,700.00	261,700.00	261,700.00
1 LITTLE BIRCH DR	3 -30-15 .00- -182	.00-			Total	236,100.00	236,100.00	236,100.00	236,100.00
CARR, LEONARD G & ANN T	39650	39650		RP	LAND	42,800.00	42,800.00	42,800.00	42,800.00
					IMPV	193,300.00	193,300.00	193,300.00	193,300.00
3 LITTLE BIRCH DR	3 -30-15 .00- -183	.00-			Total	247,900.00	247,900.00	247,900.00	247,900.00
CORZINE, KAREN	39660	39660		RP	LAND	42,800.00	42,800.00	42,800.00	42,800.00
					IMPV	205,100.00	205,100.00	205,100.00	205,100.00
5 LITTLE BIRCH DR	3 -30-15 .00- -184	.00-			Total	218,500.00	218,500.00	218,500.00	218,500.00
GOSWICK, CHARLES & JACQUELYN	39670	39670		RP	LAND	42,800.00	42,800.00	42,800.00	42,800.00
					IMPV	175,700.00	175,700.00	175,700.00	175,700.00
7 LITTLE BIRCH DR	3 -30-15 .00- -185	.00-			Total	221,500.00	221,500.00	221,500.00	221,500.00
PORTERFIELD, KATHRYN	39680	39680		RP	LAND	42,800.00	42,800.00	42,800.00	42,800.00
					IMPV	178,700.00	178,700.00	178,700.00	178,700.00

Property Address / Owner Name	PIN / Tax A/C ID	Location ID	Acres	Roll	Valuation Code	Present Tax Roll Current	Present Tax Roll Original	Prior Tax Roll Current	Prior Tax Roll Original
9 LITTLE BIRCH DR	3 -30-15 .00- -186 .00-				Total	224,600.00	224,600.00	224,600.00	224,600.00
LEWIS, ARTHUR W & MARIE E MA	39690	39690		RP	LAND	42,800.00	42,800.00	42,800.00	42,800.00
					IMPV	181,800.00	181,800.00	181,800.00	181,800.00
11 LITTLE BIRCH DR	3 -30-15 .00- -187 .00-				Total	229,100.00	229,100.00	229,100.00	229,100.00
JOHNSON, MARK A	39700	39700		RP	LAND	42,800.00	42,800.00	42,800.00	42,800.00
					IMPV	186,300.00	186,300.00	186,300.00	186,300.00
13 LITTLE BIRCH DR	3 -30-15 .00- -262 .00-				Total	242,100.00	242,100.00	242,100.00	242,100.00
SOTTILE, MIRIAM E	93100	93100		RP	LAND	45,000.00	45,000.00	45,000.00	45,000.00
					IMPV	197,100.00	197,100.00	197,100.00	197,100.00
15 LITTLE BIRCH DR	3 -30-15 .00- -263 .00-				Total	224,700.00	224,700.00	224,700.00	224,700.00
KEY PROPERTIES GROUP, LLC	93110	93110		RP	LAND	45,000.00	45,000.00	45,000.00	45,000.00
					IMPV	179,700.00	179,700.00	179,700.00	179,700.00
17 LITTLE BIRCH DR	3 -30-15 .00- -264 .00-				Total	222,400.00	222,400.00	222,400.00	222,400.00
REED, JACQUELINE	93120	93120		RP	LAND	45,000.00	45,000.00	45,000.00	45,000.00
					IMPV	177,400.00	177,400.00	177,400.00	177,400.00
19 LITTLE BIRCH DR	3 -30-15 .00- -265 .00-				Total	223,800.00	223,800.00	223,800.00	223,800.00
STACKNICK, STEVEN & BARBARA	93130	93130		RP	LAND	45,000.00	45,000.00	45,000.00	45,000.00
					IMPV	178,800.00	178,800.00	178,800.00	178,800.00
21 LITTLE BIRCH DR	3 -30-15 .00- -266 .00-				Total	242,000.00	242,000.00	242,000.00	236,400.00
CRAMLET, DENNIS BRUCE & SUSA	93140	93140		RP	LAND	45,000.00	45,000.00	45,000.00	45,000.00
					IMPV	197,000.00	197,000.00	197,000.00	191,400.00
23 LITTLE BIRCH DR	3 -30-15 .00- -267 .00-				Total	220,200.00	220,200.00	220,200.00	220,200.00
GODBY, LINDA A	93150	93150		RP	LAND	45,000.00	45,000.00	45,000.00	45,000.00
					IMPV	175,200.00	175,200.00	175,200.00	175,200.00
25 LITTLE BIRCH DR	3 -30-15 .00- -268 .00-				Total	222,400.00	222,400.00	222,400.00	222,400.00
CARRINGTON, CARROLL BRUCE &	93160	93160		RP	LAND	45,000.00	45,000.00	45,000.00	45,000.00
					IMPV	177,400.00	177,400.00	177,400.00	177,400.00
27 LITTLE BIRCH DR	3 -30-15 .00- -269 .00-				Total	221,300.00	221,300.00	221,300.00	221,300.00
ALLEN, LINDA ANN	93170	93170		RP	LAND	45,000.00	45,000.00	45,000.00	45,000.00
					IMPV	176,300.00	176,300.00	176,300.00	176,300.00
29 LITTLE BIRCH DR	3 -30-15 .00- -270 .00-				Total	222,400.00	222,400.00	222,400.00	222,400.00
SCOTT, ERIC	93180	93180		RP	LAND	45,000.00	45,000.00	45,000.00	45,000.00
					IMPV	177,400.00	177,400.00	177,400.00	177,400.00
31 LITTLE BIRCH DR	3 -30-15 .00- -271 .00-				Total	234,100.00	234,100.00	234,100.00	225,800.00
JACKS JR, HARLEY N & SHIRLEY	93190	93190		RP	LAND	45,000.00	45,000.00	45,000.00	45,000.00
					IMPV	189,100.00	189,100.00	189,100.00	180,800.00
33 LITTLE BIRCH DR	3 -30-15 .00- -272 .00-				Total	233,000.00	233,000.00	233,000.00	233,000.00
NERNOFF, BYRON & RUTH K	93200	93200		RP	LAND	45,000.00	45,000.00	45,000.00	45,000.00
					IMPV	188,000.00	188,000.00	188,000.00	188,000.00
35 LITTLE BIRCH DR	3 -30-15 .00- -273 .00-				Total	269,000.00	269,000.00	269,000.00	269,000.00
FIEHLER, RHONDA & KATHLEEN W	93210	93210		RP					

Property Address / Owner Name	PIN / Tax A/C ID	Location ID	Acres	Roll	Valuation Code	Present Tax Roll Current	Present Tax Roll Original	Prior Tax Roll Current	Prior Tax Roll Original
35 LITTLE BIRCH DR	3 -30-15 .00- -273 .00-				Total	269,000.00	269,000.00	269,000.00	269,000.00
FIEHLER, RHONDA & KATHLEEN W	93210	93210		RP	LAND	45,000.00	45,000.00	45,000.00	45,000.00
					IMPV	224,000.00	224,000.00	224,000.00	224,000.00
37 LITTLE BIRCH DR	3 -30-15 .00- -274 .00-				Total	227,000.00	227,000.00	227,000.00	227,000.00
REV TRUST OF DONALD M & JACQ	93220	93220		RP	LAND	45,000.00	45,000.00	45,000.00	45,000.00
					IMPV	182,000.00	182,000.00	182,000.00	182,000.00
39 LITTLE BIRCH DR	3 -30-15 .00- -275 .00-				Total	220,700.00	220,700.00	220,700.00	220,700.00
MALLOY JR, ALFRED DANIEL	93230	93230		RP	LAND	45,000.00	45,000.00	45,000.00	45,000.00
					IMPV	175,700.00	175,700.00	175,700.00	175,700.00
41 LITTLE BIRCH DR	3 -30-15 .00- -303 .00-				Total	45,400.00	45,400.00	45,400.00	45,400.00
KEY PROPERTIES LLC	153550	153550		RP	LAND	45,400.00	45,400.00	45,400.00	45,400.00
43 LITTLE BIRCH DR	3 -30-15 .00- -304 .00-				Total	45,200.00	45,200.00	45,200.00	45,200.00
KEY PROPERTIES LLC	153560	153560		RP	LAND	45,200.00	45,200.00	45,200.00	45,200.00
45 LITTLE BIRCH DR	3 -30-15 .00- -305 .00-				Total	45,200.00	45,200.00	45,200.00	45,200.00
KEY PROPERTIES LLC	153570	153570		RP	LAND	45,200.00	45,200.00	45,200.00	45,200.00
47 LITTLE BIRCH DR	3 -30-15 .00- -306 .00-				Total	45,000.00	45,000.00	45,000.00	45,000.00
KEY PROPERTIES LLC	153580	153580		RP	LAND	45,000.00	45,000.00	45,000.00	45,000.00
49 LITTLE BIRCH DR	3 -30-15 .00- -307 .00-				Total	45,000.00	45,000.00	45,000.00	45,000.00
KEY PROPERTIES LLC	153590	153590		RP	LAND	45,000.00	45,000.00	45,000.00	45,000.00
51 LITTLE BIRCH DR	3 -30-15 .00- -308 .00-				Total	45,000.00	45,000.00	45,000.00	45,000.00
KEY PROPERTIES LLC	153600	153600		RP	LAND	45,000.00	45,000.00	45,000.00	45,000.00
53 LITTLE BIRCH DR	3 -30-15 .00- -309 .00-				Total	45,000.00	45,000.00	45,000.00	45,000.00
KEY PROPERTIES LLC	153610	153610		RP	LAND	45,000.00	45,000.00	45,000.00	45,000.00
55 LITTLE BIRCH DR	3 -30-15 .00- -310 .00-				Total	45,000.00	45,000.00	45,000.00	45,000.00
KEY PROPERTIES LLC	153620	153620		RP	LAND	45,000.00	45,000.00	45,000.00	45,000.00
57 LITTLE BIRCH DR	3 -30-15 .00- -311 .00-				Total	45,000.00	45,000.00	45,000.00	45,000.00
KEY PROPERTIES LLC	153630	153630		RP	LAND	45,000.00	45,000.00	45,000.00	45,000.00
59 LITTLE BIRCH DR	3 -30-15 .00- -312 .00-				Total	45,000.00	45,000.00	45,000.00	45,000.00
KEY PROPERTIES LLC	153640	153640		RP	LAND	45,000.00	45,000.00	45,000.00	45,000.00
61 LITTLE BIRCH DR	3 -30-15 .00- -313 .00-				Total	45,000.00	45,000.00	45,000.00	45,000.00
KEY PROPERTIES LLC	153650	153650		RP	LAND	45,000.00	45,000.00	45,000.00	45,000.00
63 LITTLE BIRCH DR	3 -30-15 .00- -314 .00-				Total	45,000.00	45,000.00	45,000.00	45,000.00
KEY PROPERTIES LLC	153660	153660		RP	LAND	45,000.00	45,000.00	45,000.00	45,000.00
65 LITTLE BIRCH DR	3 -30-15 .00- -315 .00-				Total	45,000.00	45,000.00	45,000.00	45,000.00
KEY PROPERTIES LLC	153670	153670		RP	LAND	45,000.00	45,000.00	45,000.00	45,000.00
67 LITTLE BIRCH DR	3 -30-15 .00- -316 .00-				Total	45,000.00	45,000.00	45,000.00	45,000.00
KEY PROPERTIES LLC	153680	153680		RP					

Property Address / Owner Name	PIN / Tax A/C ID	Location ID	Acres	Roll	Valuation Code	Present Tax Roll Current	Present Tax Roll Original	Prior Tax Roll Current	Prior Tax Roll Original
67 LITTLE BIRCH DR	3 -30-15 .00- -316	.00-			Total	45,000.00	45,000.00	45,000.00	45,000.00
KEY PROPERTIES LLC	153680	153680		RP	LAND	45,000.00	45,000.00	45,000.00	45,000.00
69 LITTLE BIRCH DR	3 -30-15 .00- -317	.00-			Total	45,000.00	45,000.00	45,000.00	45,000.00
KEY PROPERTIES LLC	153690	153690		RP	LAND	45,000.00	45,000.00	45,000.00	45,000.00
71 LITTLE BIRCH DR	3 -30-15 .00- -318	.00-			Total	45,000.00	45,000.00	45,000.00	45,000.00
KEY PROPERTIES LLC	153700	153700		RP	LAND	45,000.00	45,000.00	45,000.00	45,000.00
73 LITTLE BIRCH DR	3 -30-15 .00- -319	.00-			Total	45,200.00	45,200.00	45,200.00	45,200.00
KEY PROPERTIES LLC	153710	153710		RP	LAND	45,200.00	45,200.00	45,200.00	45,200.00
75 LITTLE BIRCH DR	3 -30-15 .00- -320	.00-			Total	43,600.00	43,600.00	43,600.00	43,600.00
KEY PROPERTIES LLC	153720	153720		RP	LAND	43,600.00	43,600.00	43,600.00	43,600.00
77 LITTLE BIRCH DR	3 -30-15 .00- -321	.00-			Total	43,600.00	43,600.00	43,600.00	43,600.00
KEY PROPERTIES LLC	153730	153730		RP	LAND	43,600.00	43,600.00	43,600.00	43,600.00
79 LITTLE BIRCH DR	3 -30-15 .00- -322	.00-			Total	47,200.00	47,200.00	47,200.00	47,200.00
KEY PROPERTIES LLC	153740	153740		RP	LAND	47,200.00	47,200.00	47,200.00	47,200.00
3 LITTLE POND DR	3 -30-11 .00- -789	.00-			Total	202,000.00	202,000.00	202,000.00	200,100.00
MOLLURA, JOHN A & BRENDA M	13120	13120		RP	LAND	35,100.00	35,100.00	35,100.00	35,100.00
					IMPV	166,900.00	166,900.00	166,900.00	165,000.00
4 LITTLE POND DR	3 -30-11 .00- -642	.00-			Total	243,700.00	243,700.00	243,700.00	243,700.00
DALY, JOANNE M	11650	11650		RP	LAND	37,300.00	37,300.00	37,300.00	37,300.00
					IMPV	206,400.00	206,400.00	206,400.00	206,400.00
5 LITTLE POND DR	3 -30-11 .00- -788	.00-			Total	203,300.00	203,300.00	203,300.00	203,300.00
RUHL, NANCY E	13110	13110		RP	LAND	35,000.00	35,000.00	35,000.00	35,000.00
					IMPV	168,300.00	168,300.00	168,300.00	168,300.00
6 LITTLE POND DR	3 -30-11 .00- -643	.00-			Total	202,900.00	202,900.00	202,900.00	202,900.00
CAMPBELL, ARTHUR J & VERONIC	11660	11660		RP	LAND	36,300.00	36,300.00	36,300.00	36,300.00
					IMPV	166,600.00	166,600.00	166,600.00	166,600.00
7 LITTLE POND DR	3 -30-11 .00- -787	.00-			Total	235,700.00	235,700.00	235,700.00	235,700.00
HENRY, JEANNE M & SHAPIRO, A	13100	13100		RP	LAND	35,100.00	35,100.00	35,100.00	35,100.00
					IMPV	200,600.00	200,600.00	200,600.00	200,600.00
8 LITTLE POND DR	3 -30-11 .00- -644	.00-			Total	248,000.00	248,000.00	248,000.00	248,000.00
BRANNAN, NICHOLAS R & TRISTI	11670	11670		RP	LAND	35,600.00	35,600.00	35,600.00	35,600.00
					IMPV	212,400.00	212,400.00	212,400.00	212,400.00
9 LITTLE POND DR	3 -30-11 .00- -786	.00-			Total	240,300.00	240,300.00	240,300.00	240,300.00
CLARKE III, ROBERT ELLIS	13090	13090		RP	LAND	35,100.00	35,100.00	35,100.00	35,100.00
					IMPV	205,200.00	205,200.00	205,200.00	205,200.00
10 LITTLE POND DR	3 -30-11 .00- -645	.00-			Total	230,200.00	230,200.00	230,200.00	230,200.00
TKACH, JAMES GEORGE & SANDRA	11680	11680		RP	LAND	35,700.00	35,700.00	35,700.00	35,700.00
					IMPV	194,500.00	194,500.00	194,500.00	194,500.00

Property Address / Owner Name	PIN / Tax A/C ID	Location ID	Acres	Roll	Valuation Code	Present Tax Roll Current	Present Tax Roll Original	Prior Tax Roll Current	Prior Tax Roll Original
11 LITTLE POND DR	3 -30-11 .00- -785	.00-			Total	189,900.00	189,900.00	189,900.00	189,900.00
HAND, JOSEPH & OLSA	13080	13080		RP	LAND	35,500.00	35,500.00	35,500.00	35,500.00
					IMPV	154,400.00	154,400.00	154,400.00	154,400.00
12 LITTLE POND DR	3 -30-11 .00- -646	.00-			Total	262,400.00	262,400.00	262,400.00	262,400.00
FULTZ, FRANCIS	11690	11690		RP	LAND	36,000.00	36,000.00	36,000.00	36,000.00
					IMPV	226,400.00	226,400.00	226,400.00	226,400.00
13 LITTLE POND DR	3 -30-11 .00- -784	.00-			Total	222,200.00	222,200.00	222,200.00	222,200.00
LIN, ETHAN RW	13070	13070		RP	LAND	35,500.00	35,500.00	35,500.00	35,500.00
					IMPV	186,700.00	186,700.00	186,700.00	186,700.00
14 LITTLE POND DR	3 -30-11 .00- -647	.00-			Total	200,500.00	200,500.00	200,500.00	200,500.00
MOLITOR, JOHN & KATHLEEN	11700	11700		RP	LAND	36,900.00	36,900.00	36,900.00	36,900.00
					IMPV	163,600.00	163,600.00	163,600.00	163,600.00
16 LITTLE POND DR	3 -30-11 .00- -648	.00-			Total	282,000.00	282,000.00	282,000.00	282,000.00
GOSNELL, PETER J & ELAISA S-	11710	11710		RP	LAND	38,700.00	38,700.00	38,700.00	38,700.00
					IMPV	243,300.00	243,300.00	243,300.00	243,300.00
18 LITTLE POND DR	3 -30-11 .00- -649	.00-			Total	256,600.00	256,600.00	256,600.00	256,600.00
HART, SAMUEL & DARCEL D	11720	11720		RP	LAND	39,500.00	39,500.00	39,500.00	39,500.00
					IMPV	217,100.00	217,100.00	217,100.00	217,100.00
LOVERS LN	3 -30-11 .05- -034	.00-			Total	6,100.00	6,100.00	6,100.00	6,100.00
JACOB, CRAIG	13480	13480		RP	LAND	6,100.00	6,100.00	6,100.00	6,100.00
LOVERS LN	3 -30-11 .05- -043	.00-			Total	299,100.00	299,100.00	299,100.00	299,100.00
CITY OF MILFORD - P & R	13570	13570		RP	LAND	249,000.00	249,000.00	249,000.00	249,000.00
					IMPV	50,100.00	50,100.00	50,100.00	50,100.00
					EXMT	299,100.00	299,100.00	299,100.00	299,100.00
LOVERS LN	3 -30-7 .17- -270	.00-			Total	47,300.00	47,300.00	47,300.00	47,300.00
SIPPLE, SCOTT G & JACQUE M	21590	21590		RP	LAND	47,300.00	47,300.00	47,300.00	47,300.00
100 LOVERS LN	3 -30-7 .17- -253	.00-			Total	82,300.00	82,300.00	82,300.00	82,300.00
TUCKER, JON R & MARGARET D	21410	21410		RP	LAND	19,200.00	19,200.00	19,200.00	19,200.00
					IMPV	63,100.00	63,100.00	63,100.00	63,100.00
102 LOVERS LN	3 -30-7 .17- -254	.00-			Total	74,700.00	74,700.00	74,700.00	74,700.00
BROWN, EUGENE R & HELEN L	21420	21420		RP	LAND	20,500.00	20,500.00	20,500.00	20,500.00
					IMPV	54,200.00	54,200.00	54,200.00	54,200.00
106 LOVERS LN	3 -30-7 .17- -268	.00-			Total	97,100.00	97,100.00	97,100.00	97,100.00
VILLAGOMEZ, JUAN C	21570	21570		RP	LAND	20,200.00	20,200.00	20,200.00	20,200.00
					IMPV	76,900.00	76,900.00	76,900.00	76,900.00
110 LOVERS LN	3 -30-7 .17- -267	.00-			Total	63,900.00	63,900.00	63,900.00	63,900.00
NEWHOUSE, SCOTT C	21560	21560		RP	LAND	20,000.00	20,000.00	20,000.00	20,000.00
					IMPV	43,900.00	43,900.00	43,900.00	43,900.00
111 LOVERS LN	3 -30-7 .17- -270	.01-			Total	64,300.00	64,300.00	64,300.00	64,300.00
ALEMAN, CRAIG	21600	21600		RP					

Property Address / Owner Name	PIN / Tax A/C ID	Location ID	Acres	Roll	Valuation Code	Present Tax Roll Current	Present Tax Roll Original	Prior Tax Roll Current	Prior Tax Roll Original
111 LOVERS LN	3 -30-7 .17- -270 .01-				Total	64,300.00	64,300.00	64,300.00	64,300.00
ALEMAN, CRAIG	21600	21600		RP	LAND	20,100.00	20,100.00	20,100.00	20,100.00
					IMPV	44,200.00	44,200.00	44,200.00	44,200.00
113 LOVERS LN	3 -30-7 .17- -270 .02-				Total	75,200.00	75,200.00	75,200.00	75,200.00
PARNELL, MICHAEL J & JENNIFE	21610	21610		RP	LAND	20,100.00	20,100.00	20,100.00	20,100.00
					IMPV	55,100.00	55,100.00	55,100.00	55,100.00
115 LOVERS LN	3 -30-7 .17- -271 .00-				Total	77,300.00	77,300.00	77,300.00	77,300.00
O'TOOLE, MEGAN	21620	21620		RP	LAND	21,400.00	21,400.00	21,400.00	21,400.00
					IMPV	55,900.00	55,900.00	55,900.00	55,900.00
202 LOVERS LN	3 -30-11 .05- -037 .00-				Total	64,800.00	64,800.00	64,800.00	64,800.00
HOTPADS LLC	13510	13510		RP	LAND	24,300.00	24,300.00	24,300.00	24,300.00
					IMPV	40,500.00	40,500.00	40,500.00	40,500.00
204 LOVERS LN	3 -30-11 .05- -036 .00-				Total	87,600.00	87,600.00	87,600.00	87,600.00
MARQUARDT, JAMES B	13500	13500		RP	LAND	27,800.00	27,800.00	27,800.00	27,800.00
					IMPV	59,800.00	59,800.00	59,800.00	59,800.00
205 LOVERS LN	3 -30-11 .05- -041 .00-				Total	113,100.00	113,100.00	113,100.00	113,100.00
CHAVEZ, JOSE A & FRANCISCA	13550	13550		RP	LAND	30,800.00	30,800.00	30,800.00	30,800.00
					IMPV	82,300.00	82,300.00	82,300.00	82,300.00
206 LOVERS LN	3 -30-11 .05- -035 .00-				Total	83,500.00	83,500.00	83,500.00	83,500.00
KANDRAC, MARIE A	13490	13490		RP	LAND	27,800.00	27,800.00	27,800.00	27,800.00
					IMPV	55,700.00	55,700.00	55,700.00	55,700.00
208 LOVERS LN	3 -30-11 .05- -033 .00-				Total	96,200.00	96,200.00	96,200.00	96,200.00
LITTLETON, TODD W	13470	13470		RP	LAND	32,000.00	32,000.00	32,000.00	32,000.00
					IMPV	64,200.00	64,200.00	64,200.00	64,200.00
209 LOVERS LN	3 -30-11 .05- -042 .00-				Total	152,500.00	152,500.00	152,500.00	152,500.00
TUCKER, KENNETH W	13560	13560		RP	LAND	31,100.00	31,100.00	31,100.00	31,100.00
					IMPV	121,400.00	121,400.00	121,400.00	121,400.00
210 LOVERS LN	3 -30-11 .05- -032 .00-				Total	113,100.00	113,100.00	113,100.00	113,100.00
CISNEROS, JOSE L & MARTHA P	13460	13460		RP	LAND	32,000.00	32,000.00	32,000.00	32,000.00
					IMPV	81,100.00	81,100.00	81,100.00	81,100.00
212 LOVERS LN	3 -30-11 .05- -031 .00-				Total	99,700.00	99,700.00	99,700.00	99,700.00
CISNEROS, JOSE L & MARTHA P	13450	13450		RP	LAND	27,800.00	27,800.00	27,800.00	27,800.00
					IMPV	71,900.00	71,900.00	71,900.00	71,900.00
301 LOVERS LN	3 -30-11 .05- -060 .00-				Total	84,900.00	84,900.00	84,900.00	84,900.00
SHARP, DONNA M	13740	13740		RP	LAND	25,700.00	25,700.00	25,700.00	25,700.00
					IMPV	59,200.00	59,200.00	59,200.00	59,200.00
303 LOVERS LN	3 -30-11 .05- -059 .00-				Total	122,600.00	122,600.00	122,600.00	122,600.00
APPENZELLAR, CHRISTINE & JOS	13730	13730		RP	LAND	25,800.00	25,800.00	25,800.00	25,800.00
					IMPV	96,800.00	96,800.00	96,800.00	96,800.00
305 LOVERS LN	3 -30-11 .05- -058 .00-				Total	84,100.00	84,100.00	84,100.00	84,100.00
SHARP, DONNA M	13720	13720		RP					

Property Address / Owner Name	PIN / Tax A/C ID	Location ID	Acres	Roll	Valuation Code	Present Tax Roll Current	Present Tax Roll Original	Prior Tax Roll Current	Prior Tax Roll Original
305 LOVERS LN	3 -30-11 .05- -058		.00-		Total	84,100.00	84,100.00	84,100.00	84,100.00
SHARP, DONNA M	13720	13720		RP	LAND	25,600.00	25,600.00	25,600.00	25,600.00
					IMPV	58,500.00	58,500.00	58,500.00	58,500.00
310 LOVERS LN	3 -30-11 .05- -217		.00-		Total	5,218,300.00	5,218,300.00	5,218,300.00	5,218,300.00
MILFORD SCHOOL DISTRICT	15570	15570		RP	LAND	568,400.00	568,400.00	568,400.00	568,400.00
					IMPV	4,649,900.00	4,649,900.00	4,649,900.00	4,649,900.00
					EXMT	5,218,300.00	5,218,300.00	5,218,300.00	5,218,300.00
311 LOVERS LN	3 -30-11 .05- -218		.00-		Total	12,050,300.00	12,050,300.00	12,050,300.00	12,050,300.00
MILFORD SCHOOL DISTRICT	15580	15580		RP	LAND	341,300.00	341,300.00	341,300.00	341,300.00
					IMPV	11,709,000.00	11,709,000.00	11,709,000.00	11,709,000.00
					EXMT	12,050,300.00	12,050,300.00	12,050,300.00	12,050,300.00
LUCA LN	3 -30-16 .00- -445		.00-		Total	1,600.00	1,600.00	1,600.00	700.00
WICKERSHAM MILFORD HOLDINGS	134510	134510		RP	LAND	1,600.00	1,600.00	1,600.00	700.00
7703 LUCA LN	3 -30-16 .00- -444		.00-		Total	600.00	600.00	600.00	700.00
WICKERSHAM MILFORD HOLDINGS	134500	134500		RP	LAND	600.00	600.00	600.00	700.00
7705 LUCA LN	3 -30-16 .00- -443		.00-		Total	600.00	600.00	600.00	1,100.00
WICKERSHAM MILFORD HOLDINGS	134490	134490		RP	LAND	600.00	600.00	600.00	1,100.00
7707 LUCA LN	3 -30-16 .00- -442		.00-		Total	1,300.00	1,300.00	1,300.00	1,100.00
WICKERSHAM MILFORD HOLDINGS	134480	134480		RP	LAND	1,300.00	1,300.00	1,300.00	1,100.00
7709 LUCA LN	3 -30-16 .00- -441		.00-		Total	1,300.00	1,300.00	1,300.00	700.00
WICKERSHAM MILFORD HOLDINGS	134470	134470		RP	LAND	1,300.00	1,300.00	1,300.00	700.00
7711 LUCA LN	3 -30-16 .00- -440		.00-		Total	600.00	600.00	600.00	700.00
WICKERSHAM MILFORD HOLDINGS	134460	134460		RP	LAND	600.00	600.00	600.00	700.00
7713 LUCA LN	3 -30-16 .00- -439		.00-		Total	600.00	600.00	600.00	700.00
WICKERSHAM MILFORD HOLDINGS	134450	134450		RP	LAND	600.00	600.00	600.00	700.00
7715 LUCA LN	3 -30-16 .00- -438		.00-		Total	600.00	600.00	600.00	700.00
WICKERSHAM MILFORD HOLDINGS	134440	134440		RP	LAND	600.00	600.00	600.00	700.00
7717 LUCA LN	3 -30-16 .00- -437		.00-		Total	600.00	600.00	600.00	700.00
WICKERSHAM MILFORD HOLDINGS	134430	134430		RP	LAND	600.00	600.00	600.00	700.00
7719 LUCA LN	3 -30-16 .00- -436		.00-		Total	1,300.00	1,300.00	1,300.00	700.00
WICKERSHAM MILFORD HOLDINGS	134420	134420		RP	LAND	1,300.00	1,300.00	1,300.00	700.00
7721 LUCA LN	3 -30-16 .00- -435		.00-		Total	1,300.00	1,300.00	1,300.00	1,100.00
WICKERSHAM MILFORD HOLDINGS	134410	134410		RP	LAND	1,300.00	1,300.00	1,300.00	1,100.00
7723 LUCA LN	3 -30-16 .00- -434		.00-		Total	600.00	600.00	600.00	1,100.00
WICKERSHAM MILFORD HOLDINGS	134400	134400		RP	LAND	600.00	600.00	600.00	1,100.00
7725 LUCA LN	3 -30-16 .00- -433		.00-		Total	600.00	600.00	600.00	700.00
WICKERSHAM MILFORD HOLDINGS	134390	134390		RP	LAND	600.00	600.00	600.00	700.00

Property Address / Owner Name	PIN / Tax A/C ID	Location ID	Acres	Roll	Valuation Code	Present Tax Roll Current	Present Tax Roll Original	Prior Tax Roll Current	Prior Tax Roll Original
7727 LUCA LN	3 -30-16 .00- -432		.00-		Total	600.00	600.00	600.00	700.00
WICKERSHAM MILFORD HOLDINGS	134380	134380		RP	LAND	600.00	600.00	600.00	700.00
7729 LUCA LN	3 -30-16 .00- -431		.00-		Total	600.00	600.00	600.00	700.00
WICKERSHAM MILFORD HOLDINGS	134370	134370		RP	LAND	600.00	600.00	600.00	700.00
7731 LUCA LN	3 -30-16 .00- -430		.00-		Total	600.00	600.00	600.00	700.00
WICKERSHAM MILFORD HOLDINGS	134360	134360		RP	LAND	600.00	600.00	600.00	700.00
7733 LUCA LN	3 -30-16 .00- -429		.00-		Total	600.00	600.00	600.00	700.00
WICKERSHAM MILFORD HOLDINGS	134350	134350		RP	LAND	600.00	600.00	600.00	700.00
7735 LUCA LN	3 -30-16 .00- -428		.00-		Total	1,300.00	1,300.00	1,300.00	700.00
WICKERSHAM MILFORD HOLDINGS	134340	134340		RP	LAND	1,300.00	1,300.00	1,300.00	700.00
7737 LUCA LN	3 -30-16 .00- -427		.00-		Total	1,300.00	1,300.00	1,300.00	1,300.00
WICKERSHAM MILFORD HOLDINGS	134330	134330		RP	LAND	1,300.00	1,300.00	1,300.00	1,300.00
7739 LUCA LN	3 -30-16 .00- -426		.00-		Total	600.00	600.00	600.00	1,100.00
WICKERSHAM MILFORD HOLDINGS	134320	134320		RP	LAND	600.00	600.00	600.00	1,100.00
7741 LUCA LN	3 -30-16 .00- -425		.00-		Total	600.00	600.00	600.00	700.00
WICKERSHAM MILFORD HOLDINGS	134310	134310		RP	LAND	600.00	600.00	600.00	700.00
7743 LUCA LN	3 -30-16 .00- -424		.00-		Total	600.00	600.00	600.00	1,500.00
WICKERSHAM MILFORD HOLDINGS	134300	134300		RP	LAND	600.00	600.00	600.00	1,500.00
7745 LUCA LN	3 -30-16 .00- -423		.00-		Total	600.00	600.00	600.00	1,500.00
WICKERSHAM MILFORD HOLDINGS	134290	134290		RP	LAND	600.00	600.00	600.00	1,500.00
7747 LUCA LN	3 -30-16 .00- -422		.00-		Total	600.00	600.00	600.00	700.00
WICKERSHAM MILFORD HOLDINGS	134280	134280		RP	LAND	600.00	600.00	600.00	700.00
7749 LUCA LN	3 -30-16 .00- -421		.00-		Total	600.00	600.00	600.00	700.00
WICKERSHAM MILFORD HOLDINGS	134270	134270		RP	LAND	600.00	600.00	600.00	700.00
7751 LUCA LN	3 -30-16 .00- -420		.00-		Total	1,300.00	1,300.00	1,300.00	700.00
WICKERSHAM MILFORD HOLDINGS	134260	134260		RP	LAND	1,300.00	1,300.00	1,300.00	700.00
1 LUCIA CIR	MD-16-183.06-02-08		.13-000		Total	101,300.00	101,300.00	101,300.00	101,300.00
SMITH, SHELTON	29200	29200		RP	LAND	27,800.00	27,800.00	27,800.00	27,800.00
					IMPV	73,500.00	73,500.00	73,500.00	73,500.00
2 LUCIA CIR	MD-16-183.06-02-08		.06-000		Total	100,400.00	100,400.00	100,400.00	100,400.00
HARRIS, KATHRYN E	29130	29130		RP	LAND	26,100.00	26,100.00	26,100.00	26,100.00
					IMPV	74,300.00	74,300.00	74,300.00	74,300.00
3 LUCIA CIR	MD-16-183.06-02-08		.12-000		Total	131,200.00	131,200.00	131,200.00	131,200.00
HOPKINS, STEVEN E	29190	29190		RP	LAND	27,600.00	27,600.00	27,600.00	27,600.00
					IMPV	103,600.00	103,600.00	103,600.00	103,600.00
4 LUCIA CIR	MD-16-183.06-02-08		.07-000		Total	102,300.00	102,300.00	102,300.00	102,300.00
HARDEN, SHARON	29140	29140		RP					

Property Address / Owner Name	PIN / Tax A/C ID	Location ID	Acres	Roll	Valuation Code	Present Tax Roll Current	Present Tax Roll Original	Prior Tax Roll Current	Prior Tax Roll Original
4 LUCIA CIR	MD-16-183.06-02-08		.07-000		Total	102,300.00	102,300.00	102,300.00	102,300.00
HARDEN, SHARON	29140	29140		RP	LAND	26,500.00	26,500.00	26,500.00	26,500.00
					IMPV	75,800.00	75,800.00	75,800.00	75,800.00
5 LUCIA CIR	MD-16-183.06-02-08		.11-000		Total	102,700.00	102,700.00	102,700.00	102,700.00
FRANKLIN, TERESA E	29180	29180		RP	LAND	29,200.00	29,200.00	29,200.00	29,200.00
					IMPV	73,500.00	73,500.00	73,500.00	73,500.00
6 LUCIA CIR	MD-16-183.06-02-08		.09-000		Total	99,600.00	99,600.00	99,600.00	99,600.00
DIEHL, TIMOTHY & AMANDA VALE	29160	29160		RP	LAND	26,100.00	26,100.00	26,100.00	26,100.00
					IMPV	73,500.00	73,500.00	73,500.00	73,500.00
8 LUCIA CIR	MD-16-183.06-02-08		.10-000		Total	110,700.00	110,700.00	110,700.00	110,700.00
WALKER, JAMIE & ANN	29170	29170		RP	LAND	27,000.00	27,000.00	27,000.00	27,000.00
					IMPV	83,700.00	83,700.00	83,700.00	83,700.00
MAHOGANY LN	MD-16-173.03-02-23		.00-00001		Total	1,300.00	1,300.00	1,300.00	1,300.00
HOLLY HILL HOLDINGS LLC	165860	165860		RP	LAND	1,300.00	1,300.00	1,300.00	1,300.00
MAHOGANY LN	MD-16-173.03-02-24		.00-00001		Total	700.00	700.00	700.00	700.00
HOLLY HILL HOLDINGS LLC	165870	165870		RP	LAND	700.00	700.00	700.00	700.00
MAHOGANY LN	MD-16-173.03-02-25		.00-00001		Total	700.00	700.00	700.00	700.00
HOLLY HILL HOLDINGS LLC	165880	165880		RP	LAND	700.00	700.00	700.00	700.00
MAHOGANY LN	MD-16-173.03-02-26		.00-00001		Total	700.00	700.00	700.00	700.00
HOLLY HILL HOLDINGS LLC	165890	165890		RP	LAND	700.00	700.00	700.00	700.00
MAHOGANY LN	MD-16-173.03-02-27		.00-00001		Total	700.00	700.00	700.00	700.00
HOLLY HILL HOLDINGS LLC	165900	165900		RP	LAND	700.00	700.00	700.00	700.00
MAHOGANY LN	MD-16-173.03-02-28		.00-00001		Total	700.00	700.00	700.00	700.00
HOLLY HILL HOLDINGS LLC	165910	165910		RP	LAND	700.00	700.00	700.00	700.00
MAHOGANY LN	MD-16-173.03-02-29		.00-00001		Total	1,300.00	1,300.00	1,300.00	1,300.00
HOLLY HILL HOLDINGS LLC	165920	165920		RP	LAND	1,300.00	1,300.00	1,300.00	1,300.00
MAHOGANY LN	MD-16-173.03-02-30		.00-00001		Total	1,500.00	1,500.00	1,500.00	1,500.00
HOLLY HILL HOLDINGS LLC	165930	165930		RP	LAND	1,500.00	1,500.00	1,500.00	1,500.00
MAHOGANY LN	MD-16-173.03-02-31		.00-00001		Total	800.00	800.00	800.00	800.00
HOLLY HILL HOLDINGS LLC	165940	165940		RP	LAND	800.00	800.00	800.00	800.00
MAHOGANY LN	MD-16-173.03-02-32		.00-00001		Total	800.00	800.00	800.00	800.00
HOLLY HILL HOLDINGS LLC	165950	165950		RP	LAND	800.00	800.00	800.00	800.00
MAHOGANY LN	MD-16-173.03-02-33		.00-00001		Total	1,500.00	1,500.00	1,500.00	1,500.00
HOLLY HILL HOLDINGS LLC	165960	165960		RP	LAND	1,500.00	1,500.00	1,500.00	1,500.00
MAHOGANY LN	MD-16-173.03-02-34		.00-00001		Total	1,400.00	1,400.00	1,400.00	1,400.00
HOLLY HILL HOLDINGS LLC	165970	165970		RP	LAND	1,400.00	1,400.00	1,400.00	1,400.00
MAHOGANY LN	MD-16-173.03-02-35		.00-00001		Total	700.00	700.00	700.00	700.00
HOLLY HILL HOLDINGS LLC	165980	165980		RP					

Property Address / Owner Name	PIN / Tax A/C ID	Location ID	Acres	Roll	Valuation Code	Present Tax Roll Current	Present Tax Roll Original	Prior Tax Roll Current	Prior Tax Roll Original
MAHOGANY LN	MD-16-173.03-02-35		.00-00001		Total	700.00	700.00	700.00	700.00
HOLLY HILL HOLDINGS LLC	165980	165980		RP	LAND	700.00	700.00	700.00	700.00
MAHOGANY LN	MD-16-173.03-02-36		.00-00001		Total	700.00	700.00	700.00	700.00
HOLLY HILL HOLDINGS LLC	165990	165990		RP	LAND	700.00	700.00	700.00	700.00
MAHOGANY LN	MD-16-173.03-02-37		.00-00001		Total	700.00	700.00	700.00	700.00
HOLLY HILL HOLDINGS LLC	166000	166000		RP	LAND	700.00	700.00	700.00	700.00
MAHOGANY LN	MD-16-173.03-02-38		.00-00001		Total	700.00	700.00	700.00	700.00
HOLLY HILL HOLDINGS LLC	166010	166010		RP	LAND	700.00	700.00	700.00	700.00
MAHOGANY LN	MD-16-173.03-02-39		.00-00001		Total	700.00	700.00	700.00	700.00
HOLLY HILL HOLDINGS LLC	166020	166020		RP	LAND	700.00	700.00	700.00	700.00
MAHOGANY LN	MD-16-173.03-02-40		.00-00001		Total	700.00	700.00	700.00	700.00
HOLLY HILL HOLDINGS LLC	166030	166030		RP	LAND	700.00	700.00	700.00	700.00
MAHOGANY LN	MD-16-173.03-02-41		.00-00001		Total	1,300.00	1,300.00	1,300.00	1,300.00
HOLLY HILL HOLDINGS LLC	166040	166040		RP	LAND	1,300.00	1,300.00	1,300.00	1,300.00
MAHOGANY LN	MD-16-173.03-02-42		.00-00001		Total	1,300.00	1,300.00	1,300.00	1,300.00
HOLLY HILL HOLDINGS LLC	166050	166050		RP	LAND	1,300.00	1,300.00	1,300.00	1,300.00
MAHOGANY LN	MD-16-173.03-02-43		.00-00001		Total	700.00	700.00	700.00	700.00
HOLLY HILL HOLDINGS LLC	166060	166060		RP	LAND	700.00	700.00	700.00	700.00
MAHOGANY LN	MD-16-173.03-02-44		.00-00001		Total	700.00	700.00	700.00	700.00
HOLLY HILL HOLDINGS LLC	166070	166070		RP	LAND	700.00	700.00	700.00	700.00
MAHOGANY LN	MD-16-173.03-02-45		.00-00001		Total	700.00	700.00	700.00	700.00
HOLLY HILL HOLDINGS LLC	166080	166080		RP	LAND	700.00	700.00	700.00	700.00
MAHOGANY LN	MD-16-173.03-02-46		.00-00001		Total	700.00	700.00	700.00	700.00
HOLLY HILL HOLDINGS LLC	166090	166090		RP	LAND	700.00	700.00	700.00	700.00
MAHOGANY LN	MD-16-173.03-02-47		.00-00001		Total	1,300.00	1,300.00	1,300.00	1,300.00
HOLLY HILL HOLDINGS LLC	166100	166100		RP	LAND	1,300.00	1,300.00	1,300.00	1,300.00
MAHOGANY LN	MD-16-173.03-02-48		.00-00001		Total	1,300.00	1,300.00	1,300.00	1,300.00
HOLLY HILL HOLDINGS LLC	166110	166110		RP	LAND	1,300.00	1,300.00	1,300.00	1,300.00
MAHOGANY LN	MD-16-173.03-02-49		.00-00001		Total	700.00	700.00	700.00	700.00
HOLLY HILL HOLDINGS LLC	166120	166120		RP	LAND	700.00	700.00	700.00	700.00
MAHOGANY LN	MD-16-173.03-02-50		.00-00001		Total	700.00	700.00	700.00	700.00
HOLLY HILL HOLDINGS LLC	166130	166130		RP	LAND	700.00	700.00	700.00	700.00
MAHOGANY LN	MD-16-173.03-02-51		.00-00001		Total	700.00	700.00	700.00	700.00
HOLLY HILL HOLDINGS LLC	166140	166140		RP	LAND	700.00	700.00	700.00	700.00
MAHOGANY LN	MD-16-173.03-02-52		.00-00001		Total	700.00	700.00	700.00	700.00
HOLLY HILL HOLDINGS LLC	166150	166150		RP					

Property Address / Owner Name	PIN / Tax A/C ID	Location ID	Acres	Roll	Valuation Code	Present Tax Roll Current	Present Tax Roll Original	Prior Tax Roll Current	Prior Tax Roll Original
MAHOGANY LN	MD-16-173.03-02-52	.00-00001			Total	700.00	700.00	700.00	700.00
HOLLY HILL HOLDINGS LLC	166150	166150		RP	LAND	700.00	700.00	700.00	700.00
MAHOGANY LN	MD-16-173.03-02-53	.00-00001			Total	700.00	700.00	700.00	700.00
HOLLY HILL HOLDINGS LLC	166160	166160		RP	LAND	700.00	700.00	700.00	700.00
MAHOGANY LN	MD-16-173.03-02-54	.00-00001			Total	700.00	700.00	700.00	700.00
HOLLY HILL HOLDINGS LLC	166170	166170		RP	LAND	700.00	700.00	700.00	700.00
MAHOGANY LN	MD-16-173.03-02-55	.00-00001			Total	1,300.00	1,300.00	1,300.00	1,300.00
HOLLY HILL HOLDINGS LLC	166180	166180		RP	LAND	1,300.00	1,300.00	1,300.00	1,300.00
MAHOGANY LN	MD-16-173.03-02-56	.00-00001			Total	1,200.00	1,200.00	1,200.00	1,200.00
HOLLY HILL HOLDINGS LLC	166190	166190		RP	LAND	1,200.00	1,200.00	1,200.00	1,200.00
MAHOGANY LN	MD-16-173.03-02-57	.00-00001			Total	700.00	700.00	700.00	700.00
HOLLY HILL HOLDINGS LLC	166200	166200		RP	LAND	700.00	700.00	700.00	700.00
MAHOGANY LN	MD-16-173.03-02-58	.00-00001			Total	700.00	700.00	700.00	700.00
HOLLY HILL HOLDINGS LLC	166210	166210		RP	LAND	700.00	700.00	700.00	700.00
MAHOGANY LN	MD-16-173.03-02-59	.00-00001			Total	700.00	700.00	700.00	700.00
HOLLY HILL HOLDINGS LLC	166220	166220		RP	LAND	700.00	700.00	700.00	700.00
MAHOGANY LN	MD-16-173.03-02-60	.00-00001			Total	700.00	700.00	700.00	700.00
HOLLY HILL HOLDINGS LLC	166230	166230		RP	LAND	700.00	700.00	700.00	700.00
MAHOGANY LN	MD-16-173.03-02-61	.00-00001			Total	700.00	700.00	700.00	700.00
HOLLY HILL HOLDINGS LLC	166240	166240		RP	LAND	700.00	700.00	700.00	700.00
MAHOGANY LN	MD-16-173.03-02-62	.00-00001			Total	1,300.00	1,300.00	1,300.00	1,300.00
HOLLY HILL HOLDINGS LLC	166250	166250		RP	LAND	1,300.00	1,300.00	1,300.00	1,300.00
109 MANOR LN OFFCE	3 -30-11 .09-	-029	.04-		Total	1,574,200.00	1,574,200.00	1,574,200.00	1,574,200.00
MILFORD HOUSING DEVELOPMENT	16160	16160		RP	LAND	73,400.00	73,400.00	73,400.00	73,400.00
					IMPV	1,500,800.00	1,500,800.00	1,500,800.00	1,500,800.00
MANSFIELD DR	3 -30-15 .00-	-398	.00-		Total	73,800.00	73,800.00	73,800.00	73,800.00
KEY PROPERTIES LLC	154490	154490		RP	LAND	73,800.00	73,800.00	73,800.00	73,800.00
2 MANSFIELD DR	3 -30-15 .00-	-371	.00-		Total	45,400.00	45,400.00	45,400.00	45,400.00
KEY PROPERTIES LLC	154230	154230		RP	LAND	45,400.00	45,400.00	45,400.00	45,400.00
4 MANSFIELD DR	3 -30-15 .00-	-370	.00-		Total	43,100.00	43,100.00	43,100.00	43,100.00
KEY PROPERTIES LLC	154220	154220		RP	LAND	43,100.00	43,100.00	43,100.00	43,100.00
6 MANSFIELD DR	3 -30-15 .00-	-369	.00-		Total	43,100.00	43,100.00	43,100.00	43,100.00
KEY PROPERTIES LLC	154210	154210		RP	LAND	43,100.00	43,100.00	43,100.00	43,100.00
8 MANSFIELD DR	3 -30-15 .00-	-368	.00-		Total	43,100.00	43,100.00	43,100.00	43,100.00
KEY PROPERTIES LLC	154200	154200		RP	LAND	43,100.00	43,100.00	43,100.00	43,100.00
10 MANSFIELD DR	3 -30-15 .00-	-367	.00-		Total	43,100.00	43,100.00	43,100.00	43,100.00
KEY PROPERTIES LLC	154190	154190		RP					

Property Address / Owner Name	PIN / Tax A/C ID	Location ID	Acres	Roll	Valuation Code	Present Tax Roll Current	Present Tax Roll Original	Prior Tax Roll Current	Prior Tax Roll Original
10 MANSFIELD DR	3 -30-15 .00- -367 .00-				Total	43,100.00	43,100.00	43,100.00	43,100.00
KEY PROPERTIES LLC	154190	154190		RP	LAND	43,100.00	43,100.00	43,100.00	43,100.00
12 MANSFIELD DR	3 -30-15 .00- -366 .00-				Total	43,100.00	43,100.00	43,100.00	43,100.00
KEY PROPERTIES LLC	154180	154180		RP	LAND	43,100.00	43,100.00	43,100.00	43,100.00
14 MANSFIELD DR	3 -30-15 .00- -365 .00-				Total	44,100.00	44,100.00	44,100.00	44,100.00
KEY PROPERTIES LLC	154170	154170		RP	LAND	44,100.00	44,100.00	44,100.00	44,100.00
16 MANSFIELD DR	3 -30-15 .00- -364 .00-				Total	44,500.00	44,500.00	44,500.00	44,500.00
KEY PROPERTIES LLC	154160	154160		RP	LAND	44,500.00	44,500.00	44,500.00	44,500.00
18 MANSFIELD DR	3 -30-15 .00- -363 .00-				Total	45,800.00	45,800.00	45,800.00	45,800.00
KEY PROPERTIES LLC	154150	154150		RP	LAND	45,800.00	45,800.00	45,800.00	45,800.00
22 MANSFIELD DR	3 -30-15 .00- -356 .00-				Total	45,400.00	45,400.00	45,400.00	45,400.00
KEY PROPERTIES LLC	154080	154080		RP	LAND	45,400.00	45,400.00	45,400.00	45,400.00
24 MANSFIELD DR	3 -30-15 .00- -355 .00-				Total	45,000.00	45,000.00	45,000.00	45,000.00
KEY PROPERTIES LLC	154070	154070		RP	LAND	45,000.00	45,000.00	45,000.00	45,000.00
26 MANSFIELD DR	3 -30-15 .00- -354 .00-				Total	47,000.00	47,000.00	47,000.00	47,000.00
KEY PROPERTIES LLC	154060	154060		RP	LAND	47,000.00	47,000.00	47,000.00	47,000.00
28 MANSFIELD DR	3 -30-15 .00- -353 .00-				Total	46,200.00	46,200.00	46,200.00	46,200.00
KEY PROPERTIES LLC	154050	154050		RP	LAND	46,200.00	46,200.00	46,200.00	46,200.00
30 MANSFIELD DR	3 -30-15 .00- -352 .00-				Total	45,800.00	45,800.00	45,800.00	45,800.00
KEY PROPERTIES LLC	154040	154040		RP	LAND	45,800.00	45,800.00	45,800.00	45,800.00
32 MANSFIELD DR	3 -30-15 .00- -351 .00-				Total	45,400.00	45,400.00	45,400.00	45,400.00
KEY PROPERTIES LLC	154030	154030		RP	LAND	45,400.00	45,400.00	45,400.00	45,400.00
34 MANSFIELD DR	3 -30-15 .00- -350 .00-				Total	45,000.00	45,000.00	45,000.00	45,000.00
KEY PROPERTIES LLC	154020	154020		RP	LAND	45,000.00	45,000.00	45,000.00	45,000.00
36 MANSFIELD DR	3 -30-15 .00- -349 .00-				Total	45,000.00	45,000.00	45,000.00	45,000.00
KEY PROPERTIES LLC	154010	154010		RP	LAND	45,000.00	45,000.00	45,000.00	45,000.00
38 MANSFIELD DR	3 -30-15 .00- -348 .00-				Total	45,000.00	45,000.00	45,000.00	45,000.00
KEY PROPERTIES LLC	154000	154000		RP	LAND	45,000.00	45,000.00	45,000.00	45,000.00
40 MANSFIELD DR	3 -30-15 .00- -347 .00-				Total	45,000.00	45,000.00	45,000.00	45,000.00
KEY PROPERTIES LLC	153990	153990		RP	LAND	45,000.00	45,000.00	45,000.00	45,000.00
42 MANSFIELD DR	3 -30-15 .00- -346 .00-				Total	45,000.00	45,000.00	45,000.00	45,000.00
KEY PROPERTIES LLC	153980	153980		RP	LAND	45,000.00	45,000.00	45,000.00	45,000.00
44 MANSFIELD DR	3 -30-15 .00- -345 .00-				Total	45,000.00	45,000.00	45,000.00	45,000.00
KEY PROPERTIES LLC	153970	153970		RP	LAND	45,000.00	45,000.00	45,000.00	45,000.00
46 MANSFIELD DR	3 -30-15 .00- -344 .00-				Total	45,000.00	45,000.00	45,000.00	45,000.00
KEY PROPERTIES LLC	153960	153960		RP					

Property Address / Owner Name	PIN / Tax A/C ID	Location ID	Acres	Roll	Valuation Code	Present Tax Roll Current	Present Tax Roll Original	Prior Tax Roll Current	Prior Tax Roll Original
46 MANSFIELD DR	3 -30-15 .00- -344	.00-			Total	45,000.00	45,000.00	45,000.00	45,000.00
KEY PROPERTIES LLC	153960	153960		RP	LAND	45,000.00	45,000.00	45,000.00	45,000.00
48 MANSFIELD DR	3 -30-15 .00- -343	.00-			Total	45,000.00	45,000.00	45,000.00	45,000.00
KEY PROPERTIES LLC	153950	153950		RP	LAND	45,000.00	45,000.00	45,000.00	45,000.00
50 MANSFIELD DR	3 -30-15 .00- -342	.00-			Total	45,000.00	45,000.00	45,000.00	45,000.00
KEY PROPERTIES LLC	153940	153940		RP	LAND	45,000.00	45,000.00	45,000.00	45,000.00
52 MANSFIELD DR	3 -30-15 .00- -341	.00-			Total	45,000.00	45,000.00	45,000.00	45,000.00
KEY PROPERTIES LLC	153930	153930		RP	LAND	45,000.00	45,000.00	45,000.00	45,000.00
54 MANSFIELD DR	3 -30-15 .00- -340	.00-			Total	45,000.00	45,000.00	45,000.00	45,000.00
KEY PROPERTIES LLC	153920	153920		RP	LAND	45,000.00	45,000.00	45,000.00	45,000.00
56 MANSFIELD DR	3 -30-15 .00- -339	.00-			Total	45,000.00	45,000.00	45,000.00	45,000.00
KEY PROPERTIES LLC	153910	153910		RP	LAND	45,000.00	45,000.00	45,000.00	45,000.00
MAPLE AVE	1 -30-1 .20- -035	.00-			Total	58,600.00	58,600.00	58,600.00	58,600.00
MILLS, DAVID D	1920	1920		RP	LAND	36,900.00	36,900.00	36,900.00	36,900.00
					IMPV	21,700.00	21,700.00	21,700.00	21,700.00
MAPLE AVE	1 -30-1 .20- -072	.00-			Total	54,200.00	54,200.00	54,200.00	54,200.00
CITY OF MILFORD - P & R	2360	2360		RP	LAND	54,200.00	54,200.00	54,200.00	54,200.00
					EXMT	54,200.00	54,200.00	54,200.00	54,200.00
MAPLE AVE	MD-16-183.10-01-49	.00-000			Total	31,000.00	31,000.00	31,000.00	31,000.00
CITY OF MILFORD	33350	33350		RP	LAND	31,000.00	31,000.00	31,000.00	31,000.00
					EXMT	31,000.00	31,000.00	31,000.00	31,000.00
MAPLE AVE	MD-16-183.10-01-78	.00-000			Total	109,200.00	109,200.00	109,200.00	109,200.00
MILFORD REDEVELOPMENT COMPAN	33640	33640		RP	LAND	109,200.00	109,200.00	109,200.00	109,200.00
1 MAPLE AVE	MD-16-183.10-01-79	.00-000			Total	475,700.00	475,700.00	475,700.00	475,700.00
MILFORD REDEVELOPMENT COMPAN	33650	33650		RP	LAND	292,600.00	292,600.00	292,600.00	292,600.00
					IMPV	183,100.00	183,100.00	183,100.00	183,100.00
2 MAPLE AVE	MD-16-183.09-01-16	.00-000			Total	96,000.00	96,000.00	96,000.00	96,000.00
CITY OF MILFORD	32530	32530		RP	LAND	74,100.00	74,100.00	74,100.00	74,100.00
					IMPV	21,900.00	21,900.00	21,900.00	21,900.00
					EXMT	96,000.00	96,000.00	96,000.00	96,000.00
4 MAPLE AVE	MD-16-183.09-01-15	.00-000			Total	204,700.00	204,700.00	204,700.00	204,700.00
NOVAK, ANTHONY J & HEATHER L	32520	32520		RP	LAND	23,600.00	23,600.00	23,600.00	23,600.00
					IMPV	181,100.00	181,100.00	181,100.00	181,100.00
8 MAPLE AVE	MD-16-183.09-01-14	.00-000			Total	85,700.00	85,700.00	85,700.00	85,700.00
KNECHEL, ADAM N & MICHELLE	32510	32510		RP	LAND	20,100.00	20,100.00	20,100.00	20,100.00
					IMPV	65,600.00	65,600.00	65,600.00	65,600.00
500 MAPLE ST	3 -30-11 .09- -064	.00-			Total	181,800.00	181,800.00	181,800.00	181,800.00
PHILLIPS, VERNON J & DIANA J	16680	16680		RP	LAND	44,000.00	44,000.00	44,000.00	44,000.00

Property Address / Owner Name	PIN	Acres	Roll	Valuation Code	Present Tax Roll Current	Present Tax Roll Original	Prior Tax Roll Current	Prior Tax Roll Original
500 MAPLE ST	3 -30-11 .09- -064	.00-		Total	181,800.00	181,800.00	181,800.00	181,800.00
PHILLIPS, VERNON J & DIANA J	16680 16680		RP	IMPV	137,800.00	137,800.00	137,800.00	137,800.00
501 MAPLE ST	3 -30-11 .09- -063	.00-		Total	219,600.00	221,800.00	221,800.00	214,100.00
BENDER FAMILY REV TRUST	16670 16670		RP	LAND	50,100.00	50,100.00	50,100.00	50,100.00
				IMPV	169,500.00	171,700.00	171,700.00	164,000.00
502 MAPLE ST	3 -30-11 .09- -065	.00-		Total	182,000.00	182,000.00	182,000.00	182,000.00
WELLS, SHERRY	16690 16690		RP	LAND	44,000.00	44,000.00	44,000.00	44,000.00
				IMPV	138,000.00	138,000.00	138,000.00	138,000.00
504 MAPLE ST	3 -30-11 .09- -066	.00-		Total	190,900.00	190,900.00	190,900.00	190,900.00
THOMPSON, PATRICIA C	16700 16700		RP	LAND	44,800.00	44,800.00	44,800.00	44,800.00
				IMPV	146,100.00	146,100.00	146,100.00	146,100.00
600 MAPLE ST	3 -30-11 .09- -085	.00-		Total	212,100.00	212,100.00	212,100.00	212,100.00
WRIGHT, IAN	16890 16890		RP	LAND	44,500.00	44,500.00	44,500.00	44,500.00
				IMPV	167,600.00	167,600.00	167,600.00	167,600.00
601 MAPLE ST	3 -30-11 .09- -055	.00-		Total	278,000.00	278,000.00	278,000.00	278,000.00
JOHNSTON, STUART D	16590 16590		RP	LAND	44,500.00	44,500.00	44,500.00	44,500.00
				IMPV	233,500.00	233,500.00	233,500.00	233,500.00
3 S MAPLE AVE	1 -30-1 .20- -036	.00-		Total	83,400.00	83,400.00	83,400.00	83,400.00
CENNAMO, ELEANOR D	1930 1930		RP	LAND	40,700.00	40,700.00	40,700.00	40,700.00
				IMPV	42,700.00	42,700.00	42,700.00	42,700.00
5 S MAPLE AVE	1 -30-1 .20- -037	.00-		Total	68,300.00	68,300.00	68,300.00	68,300.00
DAVIS, ALLISON M	1940 1940		RP	LAND	33,300.00	33,300.00	33,300.00	33,300.00
				IMPV	35,000.00	35,000.00	35,000.00	35,000.00
6 S MAPLE AVE	1 -30-1 .20- -017	.00-		Total	86,900.00	86,900.00	86,900.00	86,900.00
CHRISTENSEN, ROBERT MARK	1750 1750		RP	LAND	39,300.00	39,300.00	39,300.00	39,300.00
				IMPV	47,600.00	47,600.00	47,600.00	47,600.00
8 S MAPLE AVE	1 -30-1 .20- -016	.00-		Total	31,200.00	31,200.00	31,200.00	31,200.00
CHRISTENSEN, ROBERT MARK	1740 1740		RP	LAND	31,200.00	31,200.00	31,200.00	31,200.00
10 S MAPLE AVE	1 -30-1 .20- -015	.01-		Total	109,800.00	109,800.00	109,800.00	109,800.00
PINK, MEGAN	1730 1730		RP	LAND	42,900.00	42,900.00	42,900.00	42,900.00
				IMPV	66,900.00	66,900.00	66,900.00	66,900.00
14 S MAPLE AVE	1 -30-1 .20- -015	.00-		Total	207,000.00	207,000.00	207,000.00	207,000.00
NEW CHOICE ENTERPRISES LLC	1720 1720		RP	LAND	64,700.00	64,700.00	64,700.00	64,700.00
				IMPV	142,300.00	142,300.00	142,300.00	142,300.00
16 S MAPLE AVE	1 -30-1 .20- -073	.00-		Total	72,400.00	72,400.00	72,400.00	72,400.00
NEW CHOICE ENTERPRISES LLC	2370 2370		RP	LAND	51,600.00	51,600.00	51,600.00	51,600.00
				IMPV	20,800.00	20,800.00	20,800.00	20,800.00
101 S MAPLE AVE	1 -30-1 .20- -039	.00-		Total	138,400.00	138,400.00	138,400.00	138,400.00
MASTROU, INC	1980 1980		RP	LAND	115,000.00	115,000.00	115,000.00	115,000.00

Property Address / Owner Name	PIN / Tax A/C ID	Location ID	Acres	Roll	Valuation Code	Present Tax Roll Current	Present Tax Roll Original	Prior Tax Roll Current	Prior Tax Roll Original
101 S MAPLE AVE	1 -30-1 .20- -039 .00-				Total	138,400.00	138,400.00	138,400.00	138,400.00
MASTROU, INC	1980	1980		RP	IMPV	23,400.00	23,400.00	23,400.00	23,400.00
103 S MAPLE AVE	1 -30-1 .20- -039 .01-				Total	98,200.00	98,200.00	98,200.00	98,200.00
HENDERSON, MARK R & SUSAN	1990	1990		RP	LAND	53,600.00	53,600.00	53,600.00	53,600.00
					IMPV	44,600.00	44,600.00	44,600.00	44,600.00
107 S MAPLE AVE	1 -30-1 .20- -040 .00-				Total	110,600.00	110,600.00	110,600.00	110,600.00
HENDERSON, MARK R & SUSAN	2000	2000		RP	LAND	36,400.00	36,400.00	36,400.00	36,400.00
					IMPV	74,200.00	74,200.00	74,200.00	74,200.00
109 S MAPLE AVE	1 -30-1 .20- -040 .01-				Total	217,500.00	217,500.00	217,500.00	217,500.00
HENDERSON, MARK R & SUSAN	2010	2010		RP	LAND	40,300.00	40,300.00	40,300.00	40,300.00
					IMPV	177,200.00	177,200.00	177,200.00	177,200.00
100 MARLIN CT	3 -30-11 .00- -572 .00-				Total	199,800.00	199,800.00	199,800.00	199,800.00
ATKINS, ADRIAN DONALD & DIAN	10950	10950		RP	LAND	35,700.00	35,700.00	35,700.00	35,700.00
					IMPV	164,100.00	164,100.00	164,100.00	164,100.00
101 MARLIN CT	3 -30-11 .00- -582 .00-				Total	239,700.00	239,700.00	239,700.00	239,700.00
ROBERTS, CONSTANCE M	11050	11050		RP	LAND	37,000.00	37,000.00	37,000.00	37,000.00
					IMPV	202,700.00	202,700.00	202,700.00	202,700.00
102 MARLIN CT	3 -30-11 .00- -573 .00-				Total	229,600.00	229,600.00	229,600.00	229,600.00
CAMPOS, MARIA H & KATHLEEN A	10960	10960		RP	LAND	35,700.00	35,700.00	35,700.00	35,700.00
					IMPV	193,900.00	193,900.00	193,900.00	193,900.00
103 MARLIN CT	3 -30-11 .00- -581 .00-				Total	240,100.00	240,100.00	240,100.00	240,100.00
WALDORF, LOUIS J & ANNE T	11040	11040		RP	LAND	36,200.00	36,200.00	36,200.00	36,200.00
					IMPV	203,900.00	203,900.00	203,900.00	203,900.00
104 MARLIN CT	3 -30-11 .00- -574 .00-				Total	197,600.00	197,600.00	197,600.00	197,600.00
HARO, MARTIN & NIDIA K LEON	10970	10970		RP	LAND	35,600.00	35,600.00	35,600.00	35,600.00
					IMPV	162,000.00	162,000.00	162,000.00	162,000.00
105 MARLIN CT	3 -30-11 .00- -580 .00-				Total	251,800.00	251,800.00	251,800.00	251,800.00
PANICO, FRANK M & MAUREEN	11030	11030		RP	LAND	36,200.00	36,200.00	36,200.00	36,200.00
					IMPV	215,600.00	215,600.00	215,600.00	215,600.00
106 MARLIN CT	3 -30-11 .00- -575 .00-				Total	219,500.00	219,500.00	219,500.00	219,500.00
HALL, DAVID W & JANICE L	10980	10980		RP	LAND	35,700.00	35,700.00	35,700.00	35,700.00
					IMPV	183,800.00	183,800.00	183,800.00	183,800.00
107 MARLIN CT	3 -30-11 .00- -579 .00-				Total	252,100.00	252,100.00	252,100.00	252,100.00
SNOOK, IVER VINCENT & LINDA	11020	11020		RP	LAND	36,200.00	36,200.00	36,200.00	36,200.00
					IMPV	215,900.00	215,900.00	215,900.00	215,900.00
108 MARLIN CT	3 -30-11 .00- -576 .00-				Total	272,100.00	272,100.00	272,100.00	272,100.00
BAKER, JAMES L & DONNA L CO-	10990	10990		RP	LAND	36,600.00	36,600.00	36,600.00	36,600.00
					IMPV	235,500.00	235,500.00	235,500.00	235,500.00
109 MARLIN CT	3 -30-11 .00- -578 .00-				Total	251,700.00	251,700.00	251,700.00	251,700.00
ERNSBERGER, JAMES C & DONNA	11010	11010		RP					

Property Address / Owner Name	PIN / Tax A/C ID	Location ID	Acres	Roll	Valuation Code	Present Tax Roll Current	Present Tax Roll Original	Prior Tax Roll Current	Prior Tax Roll Original
109 MARLIN CT	3 -30-11 .00- -578		.00-		Total	251,700.00	251,700.00	251,700.00	251,700.00
ERNSBERGER, JAMES C & DONNA	11010	11010		RP	LAND	36,200.00	36,200.00	36,200.00	36,200.00
					IMPV	215,500.00	215,500.00	215,500.00	215,500.00
MARSHALL ST	3 -30-11 .09- -029		.03-		Total	3,900.00	3,900.00	3,900.00	3,900.00
WATERGATE LIBORIO LLC	16150	16150		RP	LAND	3,900.00	3,900.00	3,900.00	3,900.00
MARSHALL ST	3 -30-11 .09- -032		.00-		Total	2,200.00	2,200.00	2,200.00	2,200.00
WATERGATE LIBORIO LLC	16240	16240		RP	LAND	2,200.00	2,200.00	2,200.00	2,200.00
MARSHALL ST	3 -30-7 .17- -011		.01-		Total	124,000.00	124,000.00	124,000.00	124,000.00
CITY OF MILFORD - RIVERWALK	18830	18830		RP	LAND	124,000.00	124,000.00	124,000.00	124,000.00
					EXMT	124,000.00	124,000.00	124,000.00	124,000.00
MARSHALL ST	3 -30-7 .17- -049		.00-		Total	50,200.00	50,200.00	50,200.00	50,200.00
LOFLAND, J SUDLER & JOAN W	19220	19220		RP	LAND	44,300.00	44,300.00	44,300.00	44,300.00
					IMPV	5,900.00	5,900.00	5,900.00	5,900.00
MARSHALL ST	3 -30-11 .09- -318		.00-		Total	1,800.00	1,800.00	1,800.00	1,800.00
WATERGATE LIBORIO LLC	163940	163940		RP	LAND	1,800.00	1,800.00	1,800.00	1,800.00
1 MARSHALL ST	3 -30-7 .17- -068		.00-		Total	84,900.00	84,900.00	84,900.00	84,900.00
CITY OF MILFORD - BUS DEPOT	19420	19420		RP	LAND	71,200.00	71,200.00	71,200.00	71,200.00
					IMPV	13,700.00	13,700.00	13,700.00	13,700.00
					EXMT	84,900.00	84,900.00	84,900.00	84,900.00
7 MARSHALL ST	3 -30-7 .17- -068		.01-		Total	340,700.00	340,700.00	340,700.00	340,700.00
LOFLAND, J SUDLER & JOAN W	19430	19430		RP	LAND	166,700.00	166,700.00	166,700.00	166,700.00
					IMPV	174,000.00	174,000.00	174,000.00	174,000.00
11 MARSHALL ST	3 -30-7 .17- -048		.00-		Total	48,900.00	48,900.00	48,900.00	48,900.00
LOFLAND, J SUDLER & JOAN W	19210	19210		RP	LAND	20,600.00	20,600.00	20,600.00	20,600.00
					IMPV	28,300.00	28,300.00	28,300.00	28,300.00
15 MARSHALL ST A	3 -30-7 .17- -050		.01-		Total	132,700.00	132,700.00	132,700.00	132,700.00
JRW RENTALS	19240	19240		RP	LAND	24,500.00	24,500.00	24,500.00	24,500.00
					IMPV	108,200.00	108,200.00	108,200.00	108,200.00
17 MARSHALL ST	3 -30-7 .17- -051		.00-		Total	56,300.00	56,300.00	56,300.00	56,300.00
WILEY, JOSEPH E & RENATE	19250	19250		RP	LAND	19,000.00	19,000.00	19,000.00	19,000.00
					IMPV	37,300.00	37,300.00	37,300.00	37,300.00
18 MARSHALL ST	3 -30-7 .17- -045		.00-		Total	57,400.00	57,400.00	57,400.00	57,400.00
WILEY, JOSEPH E & RENATE	19180	19180		RP	LAND	18,800.00	18,800.00	18,800.00	18,800.00
					IMPV	38,600.00	38,600.00	38,600.00	38,600.00
19 MARSHALL ST	3 -30-7 .17- -052		.00-		Total	63,400.00	63,400.00	63,400.00	63,400.00
WILEY, JOSEPH E & RENATE K	19260	19260		RP	LAND	19,000.00	19,000.00	19,000.00	19,000.00
					IMPV	44,400.00	44,400.00	44,400.00	44,400.00
20 MARSHALL ST	3 -30-7 .17- -044		.00-		Total	126,500.00	126,500.00	126,500.00	126,500.00
J&R MARSHALL WEST LLC	19170	19170		RP	LAND	17,500.00	17,500.00	17,500.00	17,500.00

Property Address / Owner Name	PIN / Tax A/C ID	Location ID	Acres	Roll	Valuation Code	Present Tax Roll Current	Present Tax Roll Original	Prior Tax Roll Current	Prior Tax Roll Original
20 MARSHALL ST	3 -30-7 .17- -044	.00-			Total	126,500.00	126,500.00	126,500.00	126,500.00
J&R MARSHALL WEST LLC	19170	19170		RP	IMPV	109,000.00	109,000.00	109,000.00	109,000.00
					EXMT	126,500.00	126,500.00	126,500.00	126,500.00
22 MARSHALL ST	3 -30-7 .17- -043	.00-			Total	63,800.00	63,800.00	63,800.00	63,800.00
WILEY, JOSEPH E & RENATE K	19160	19160		RP	LAND	20,000.00	20,000.00	20,000.00	20,000.00
					IMPV	43,800.00	43,800.00	43,800.00	43,800.00
24 MARSHALL ST	3 -30-7 .17- -042	.00-			Total	126,000.00	126,000.00	126,000.00	126,000.00
J&R MARSHALL WEST LLC	19150	19150		RP	LAND	17,000.00	17,000.00	17,000.00	17,000.00
					IMPV	109,000.00	109,000.00	109,000.00	109,000.00
					EXMT	126,000.00	126,000.00	126,000.00	126,000.00
26 MARSHALL ST	3 -30-7 .17- -041	.00-			Total	68,800.00	68,800.00	68,800.00	68,800.00
WILEY, JOSEPH E & RENATE K	19140	19140		RP	LAND	20,000.00	20,000.00	20,000.00	20,000.00
					IMPV	48,800.00	48,800.00	48,800.00	48,800.00
105 MARSHALL ST	3 -30-7 .17- -182	.00-			Total	67,500.00	67,500.00	67,500.00	67,500.00
LOPEZ, JAIRO ROMERO	20650	20650		RP	LAND	18,400.00	18,400.00	18,400.00	18,400.00
					IMPV	49,100.00	49,100.00	49,100.00	49,100.00
106 MARSHALL ST	3 -30-7 .17- -168	.00-			Total	40,800.00	40,800.00	40,800.00	40,800.00
SAENZ-WEISS, MARIA T	20520	20520		RP	LAND	14,100.00	14,100.00	14,100.00	14,100.00
					IMPV	26,700.00	26,700.00	26,700.00	26,700.00
108 MARSHALL ST	3 -30-7 .17- -169	.00-			Total	94,100.00	94,100.00	94,100.00	94,100.00
PURNELL, LAMARION D & PRISCI	20530	20530		RP	LAND	21,000.00	21,000.00	21,000.00	21,000.00
					IMPV	73,100.00	73,100.00	73,100.00	73,100.00
109 MARSHALL ST A	3 -30-7 .17- -180	.00-			Total	239,700.00	239,700.00	239,700.00	239,700.00
T & D DEVELOPING LLC	20640	20640		RP	LAND	20,000.00	20,000.00	20,000.00	20,000.00
					IMPV	219,700.00	219,700.00	219,700.00	219,700.00
110 MARSHALL ST	3 -30-7 .17- -170	.00-			Total	71,700.00	71,700.00	71,700.00	71,700.00
DIAZ, JESUS I	20540	20540		RP	LAND	17,000.00	17,000.00	17,000.00	17,000.00
					IMPV	54,700.00	54,700.00	54,700.00	54,700.00
111 MARSHALL ST	3 -30-7 .17- -179	.00-			Total	49,000.00	49,000.00	49,000.00	49,000.00
DESIGN ADVANTAGE LLC	20630	20630		RP	LAND	16,300.00	16,300.00	16,300.00	16,300.00
					IMPV	32,700.00	32,700.00	32,700.00	32,700.00
112 MARSHALL ST	3 -30-7 .17- -171	.00-			Total	69,000.00	69,000.00	69,000.00	69,000.00
SONG, CHANG HUN & SUNG YUN	20550	20550		RP	LAND	19,700.00	19,700.00	19,700.00	19,700.00
					IMPV	49,300.00	49,300.00	49,300.00	49,300.00
113 MARSHALL ST	3 -30-7 .17- -178	.00-			Total	51,600.00	51,600.00	51,600.00	51,600.00
DESIGN ADVANTAGE LLC	20620	20620		RP	LAND	16,300.00	16,300.00	16,300.00	16,300.00
					IMPV	35,300.00	35,300.00	35,300.00	35,300.00
114 MARSHALL ST	3 -30-7 .17- -172	.00-			Total	20,300.00	20,300.00	20,300.00	20,300.00
VAZQUEZ, PAOLA DE JESUS PACH	20560	20560		RP	LAND	18,800.00	18,800.00	18,800.00	18,800.00
					IMPV	1,500.00	1,500.00	1,500.00	1,500.00

Property Address / Owner Name	PIN / Tax A/C ID	Location ID	Acres	Roll	Valuation Code	Present Tax Roll Current	Present Tax Roll Original	Prior Tax Roll Current	Prior Tax Roll Original
115 MARSHALL ST	3 -30-7 .17- -177	.00-			Total	57,100.00	57,100.00	57,100.00	56,600.00
CRUZ, MARIO RAMIREZ	20610	20610		RP	LAND	19,700.00	19,700.00	19,700.00	19,700.00
					IMPV	37,400.00	37,400.00	37,400.00	36,900.00
116 MARSHALL ST	3 -30-7 .17- -173	.00-			Total	86,300.00	86,300.00	86,300.00	86,300.00
HUGHES JR, GARY PAUL	20570	20570		RP	LAND	19,000.00	19,000.00	19,000.00	19,000.00
					IMPV	67,300.00	67,300.00	67,300.00	67,300.00
118 MARSHALL ST	3 -30-7 .17- -174	.00-			Total	74,800.00	74,800.00	74,800.00	74,800.00
YERKIE, JAMES B II	20580	20580		RP	LAND	18,900.00	18,900.00	18,900.00	18,900.00
					IMPV	55,900.00	55,900.00	55,900.00	55,900.00
120 MARSHALL ST	3 -30-7 .17- -176	.00-			Total	75,400.00	75,400.00	75,400.00	75,400.00
DESIGN ADVANTAGE LLC	20600	20600		RP	LAND	23,400.00	23,400.00	23,400.00	23,400.00
					IMPV	52,000.00	52,000.00	52,000.00	52,000.00
201 MARSHALL ST	3 -30-7 .17- -303	.00-			Total	74,200.00	74,200.00	74,200.00	74,200.00
SOUTHARD, ROBERT E III & JE	22070	22070		RP	LAND	30,800.00	30,800.00	30,800.00	30,800.00
					IMPV	43,400.00	43,400.00	43,400.00	43,400.00
204 MARSHALL ST	3 -30-7 .17- -296	.00-			Total	84,600.00	84,600.00	84,600.00	84,600.00
LILLQUIST, DONALD & LAUREN	21990	21990		RP	LAND	24,400.00	24,400.00	24,400.00	24,400.00
					IMPV	60,200.00	60,200.00	60,200.00	60,200.00
206 MARSHALL ST	3 -30-7 .17- -297	.00-			Total	98,300.00	98,300.00	98,300.00	98,300.00
RHODES, JERRY W & REBECCA T	22000	22000		RP	LAND	29,100.00	29,100.00	29,100.00	29,100.00
					IMPV	69,200.00	69,200.00	69,200.00	69,200.00
207 MARSHALL ST	3 -30-7 .17- -302	.00-			Total	112,600.00	112,600.00	112,600.00	112,600.00
GARGIULO, NEIL & CURREN PAME	22060	22060		RP	LAND	30,800.00	30,800.00	30,800.00	30,800.00
					IMPV	81,800.00	81,800.00	81,800.00	81,800.00
208 MARSHALL ST	3 -30-7 .17- -298	.00-			Total	79,900.00	79,900.00	79,900.00	79,900.00
WALLS, DANIEL J	22010	22010		RP	LAND	26,700.00	26,700.00	26,700.00	26,700.00
					IMPV	53,200.00	53,200.00	53,200.00	53,200.00
209 MARSHALL ST	3 -30-7 .17- -301	.00-			Total	71,200.00	71,200.00	71,200.00	71,200.00
SMARR, WILLIAM L III	22050	22050		RP	LAND	24,400.00	24,400.00	24,400.00	24,400.00
					IMPV	46,800.00	46,800.00	46,800.00	46,800.00
210 MARSHALL ST	3 -30-7 .17- -298	.01-			Total	83,600.00	83,600.00	83,600.00	83,600.00
CARLOS, MICHAEL	22020	22020		RP	LAND	26,700.00	26,700.00	26,700.00	26,700.00
					IMPV	56,900.00	56,900.00	56,900.00	56,900.00
211 MARSHALL ST	3 -30-7 .17- -300	.00-			Total	81,600.00	81,600.00	81,600.00	81,600.00
GARGIULO, NIEL J & PAMELA M	22040	22040		RP	LAND	24,400.00	24,400.00	24,400.00	24,400.00
					IMPV	57,200.00	57,200.00	57,200.00	57,200.00
212 MARSHALL ST	3 -30-11 .05- -003	.00-			Total	107,200.00	107,200.00	107,200.00	107,200.00
WONG, PAN H & LI MAN	13160	13160		RP	LAND	26,700.00	26,700.00	26,700.00	26,700.00
					IMPV	80,500.00	80,500.00	80,500.00	80,500.00
213 MARSHALL ST	3 -30-7 .17- -299	.00-			Total	86,700.00	86,700.00	86,700.00	86,700.00
ESPIRITUSANTO, MARIA ANTONIA	22030	22030		RP					

Property Address / Owner Name	PIN / Tax A/C ID	Location ID	Acres	Roll	Valuation Code	Present Tax Roll Current	Present Tax Roll Original	Prior Tax Roll Current	Prior Tax Roll Original
213 MARSHALL ST	3 -30-7 .17- -299		.00-		Total	86,700.00	86,700.00	86,700.00	86,700.00
ESPIRITUSANTO, MARIA ANTONIA	22030	22030		RP	LAND	27,700.00	27,700.00	27,700.00	27,700.00
					IMPV	59,000.00	59,000.00	59,000.00	59,000.00
214 MARSHALL ST	3 -30-11 .05- -002		.00-		Total	81,000.00	81,000.00	81,000.00	81,000.00
WATKINSON, BETHANIE	13150	13150		RP	LAND	26,700.00	26,700.00	26,700.00	26,700.00
					IMPV	54,300.00	54,300.00	54,300.00	54,300.00
215 MARSHALL ST	3 -30-11 .05- -004		.00-		Total	78,300.00	78,300.00	78,300.00	78,300.00
CREECH, MEGAN E	13170	13170		RP	LAND	26,600.00	26,600.00	26,600.00	26,600.00
					IMPV	51,700.00	51,700.00	51,700.00	51,700.00
217 MARSHALL ST	3 -30-11 .05- -005		.01-		Total	104,800.00	104,800.00	104,800.00	104,800.00
CULLEN, JOHN E JR	13190	13190		RP	LAND	27,400.00	27,400.00	27,400.00	27,400.00
					IMPV	77,400.00	77,400.00	77,400.00	77,400.00
300 MARSHALL ST A	3 -30-11 .05- -095		.00-		Total	98,800.00	98,800.00	98,800.00	98,800.00
WILEY, JOSEPH E & RENATE K	14190	14190		RP	LAND	24,400.00	24,400.00	24,400.00	24,400.00
					IMPV	74,400.00	74,400.00	74,400.00	74,400.00
301 MARSHALL ST	3 -30-11 .05- -094		.00-		Total	199,900.00	199,900.00	199,900.00	199,900.00
SILBEREISEN, ALBERT J JR	14180	14180		RP	LAND	24,400.00	24,400.00	24,400.00	24,400.00
					IMPV	175,500.00	175,500.00	175,500.00	175,500.00
302 MARSHALL ST	3 -30-11 .05- -096		.00-		Total	92,500.00	92,500.00	92,500.00	92,500.00
MARTIN, JEFFREY MCGINNIS	14200	14200		RP	LAND	24,400.00	24,400.00	24,400.00	24,400.00
					IMPV	68,100.00	68,100.00	68,100.00	68,100.00
304 MARSHALL ST	3 -30-11 .05- -097		.00-		Total	86,900.00	86,900.00	86,900.00	86,900.00
SMITH, ANDREAH E	14210	14210		RP	LAND	24,400.00	24,400.00	24,400.00	24,400.00
					IMPV	62,500.00	62,500.00	62,500.00	62,500.00
305 MARSHALL ST	3 -30-11 .05- -092		.00-		Total	120,300.00	120,300.00	120,300.00	120,300.00
TWIFORD, HOWARD JOHN	14160	14160		RP	LAND	30,500.00	30,500.00	30,500.00	30,500.00
					IMPV	89,800.00	89,800.00	89,800.00	89,800.00
306 MARSHALL ST	3 -30-11 .05- -098		.00-		Total	85,300.00	85,300.00	85,300.00	85,300.00
HERNANDEZ, MARIANA	14220	14220		RP	LAND	24,400.00	24,400.00	24,400.00	24,400.00
					IMPV	60,900.00	60,900.00	60,900.00	60,900.00
308 MARSHALL ST	3 -30-11 .05- -099		.01-		Total	152,800.00	152,800.00	152,800.00	152,800.00
WILEY, JOSEPH E & RENATE K	14240	14240		RP	LAND	24,200.00	24,200.00	24,200.00	24,200.00
					IMPV	128,600.00	128,600.00	128,600.00	128,600.00
309 MARSHALL ST	3 -30-11 .05- -090		.00-		Total	132,900.00	132,900.00	132,900.00	124,200.00
SOHULMAN, JUDY ANN	14140	14140		RP	LAND	33,000.00	33,000.00	33,000.00	33,000.00
					IMPV	99,900.00	99,900.00	99,900.00	91,200.00
310 MARSHALL ST	3 -30-11 .05- -099		.00-		Total	80,200.00	80,200.00	80,200.00	80,200.00
MCCLOSKEY, TRINA	14230	14230		RP	LAND	24,200.00	24,200.00	24,200.00	24,200.00
					IMPV	56,000.00	56,000.00	56,000.00	56,000.00
311 MARSHALL ST	3 -30-11 .05- -089		.00-		Total	117,600.00	117,600.00	117,600.00	117,600.00
ROGERS, DENNIS A & PATRICIA	14130	14130		RP					

Property Address / Owner Name	PIN / Tax A/C ID	Location ID	Acres	Roll	Valuation Code	Present Tax Roll Current	Present Tax Roll Original	Prior Tax Roll Current	Prior Tax Roll Original
311 MARSHALL ST	3 -30-11 .05- -089		.00-		Total	117,600.00	117,600.00	117,600.00	117,600.00
ROGERS, DENNIS A & PATRICIA	14130	14130		RP	LAND	28,100.00	28,100.00	28,100.00	28,100.00
					IMPV	89,500.00	89,500.00	89,500.00	89,500.00
312 MARSHALL ST	3 -30-11 .05- -100		.00-		Total	116,600.00	116,600.00	116,600.00	116,600.00
NORTH BOWERS FARMS LLC	14250	14250		RP	LAND	28,100.00	28,100.00	28,100.00	28,100.00
					IMPV	88,500.00	88,500.00	88,500.00	88,500.00
313 MARSHALL ST	3 -30-11 .05- -088		.00-		Total	118,700.00	118,700.00	118,700.00	118,700.00
GOFF, LINDSAY	14110	14110		RP	LAND	27,600.00	27,600.00	27,600.00	27,600.00
					IMPV	91,100.00	91,100.00	91,100.00	91,100.00
314 MARSHALL ST	3 -30-11 .05- -101		.00-		Total	117,700.00	117,700.00	117,700.00	117,700.00
DAVIS, CHARLES R JR	14260	14260		RP	LAND	28,800.00	28,800.00	28,800.00	28,800.00
					IMPV	88,900.00	88,900.00	88,900.00	88,900.00
315 MARSHALL ST	3 -30-11 .05- -087		.00-		Total	106,500.00	106,500.00	106,500.00	106,500.00
EICKMAN, KEVIN	14100	14100		RP	LAND	24,900.00	24,900.00	24,900.00	24,900.00
					IMPV	81,600.00	81,600.00	81,600.00	81,600.00
317 MARSHALL ST	3 -30-11 .05- -086		.00-		Total	103,800.00	103,800.00	103,800.00	103,800.00
LEON, JESSICA	14090	14090		RP	LAND	24,400.00	24,400.00	24,400.00	24,400.00
					IMPV	79,400.00	79,400.00	79,400.00	79,400.00
318 MARSHALL ST	3 -30-11 .05- -102		.00-		Total	93,900.00	93,900.00	93,900.00	93,900.00
ARROYO, CARMEN M	14270	14270		RP	LAND	24,400.00	24,400.00	24,400.00	24,400.00
					IMPV	69,500.00	69,500.00	69,500.00	69,500.00
400 MARSHALL ST	3 -30-11 .05- -132		.00-		Total	86,200.00	86,200.00	86,200.00	86,200.00
LEBRIGHT, DANIEL T & JOYCE G	14620	14620		RP	LAND	24,400.00	24,400.00	24,400.00	24,400.00
					IMPV	61,800.00	61,800.00	61,800.00	61,800.00
401 MARSHALL ST	3 -30-11 .05- -133		.01-		Total	64,300.00	64,300.00	64,300.00	64,300.00
CLIFTON, RUTH	14640	14640		RP	LAND	26,300.00	26,300.00	26,300.00	26,300.00
					IMPV	38,000.00	38,000.00	38,000.00	38,000.00
402 MARSHALL ST	3 -30-11 .05- -131		.00-		Total	89,100.00	89,100.00	89,100.00	89,100.00
SPRUILL, ALEXIS N	14610	14610		RP	LAND	24,400.00	24,400.00	24,400.00	24,400.00
					IMPV	64,700.00	64,700.00	64,700.00	64,700.00
403 MARSHALL ST	3 -30-11 .05- -134		.00-		Total	71,900.00	71,900.00	71,900.00	71,900.00
WHITNEY, WAYNE & JANET LEE	14650	14650		RP	LAND	30,800.00	30,800.00	30,800.00	30,800.00
					IMPV	41,100.00	41,100.00	41,100.00	41,100.00
404 MARSHALL ST	3 -30-11 .05- -130		.00-		Total	89,900.00	89,900.00	89,900.00	89,900.00
TUCKER, GLORIA J	14600	14600		RP	LAND	24,400.00	24,400.00	24,400.00	24,400.00
					IMPV	65,500.00	65,500.00	65,500.00	65,500.00
405 MARSHALL ST	3 -30-11 .05- -135		.00-		Total	284,800.00	284,800.00	284,800.00	284,800.00
ASSEMBLEE CHRETIENNE DE LA F	14660	14660		RP	LAND	28,700.00	28,700.00	28,700.00	28,700.00
					IMPV	256,100.00	256,100.00	256,100.00	256,100.00
					EXMT	284,800.00	284,800.00	284,800.00	284,800.00

Property Address / Owner Name	PIN / Tax A/C ID	Location ID	Acres	Roll	Valuation Code	Present Tax Roll Current	Present Tax Roll Original	Prior Tax Roll Current	Prior Tax Roll Original
406 MARSHALL ST	3 -30-11 .05- -129		.00-		Total	102,400.00	102,400.00	102,400.00	102,400.00
WHYTE, CAROL	14590	14590		RP	LAND	24,400.00	24,400.00	24,400.00	24,400.00
					IMPV	78,000.00	78,000.00	78,000.00	78,000.00
407 MARSHALL ST	3 -30-11 .05- -136		.01-		Total	61,000.00	61,000.00	61,000.00	61,000.00
SANDOVAL, JOSE A & REINA A	14680	14680		RP	LAND	24,400.00	24,400.00	24,400.00	24,400.00
					IMPV	36,600.00	36,600.00	36,600.00	36,600.00
408 MARSHALL ST	3 -30-11 .05- -128		.00-		Total	91,500.00	91,500.00	91,500.00	91,500.00
CARROLL, JANET M	14580	14580		RP	LAND	24,400.00	24,400.00	24,400.00	24,400.00
					IMPV	67,100.00	67,100.00	67,100.00	67,100.00
409 MARSHALL ST	3 -30-11 .05- -137		.00-		Total	89,000.00	89,000.00	89,000.00	83,800.00
CONRAD, JENNIFER & CHARLES	14690	14690		RP	LAND	24,400.00	24,400.00	24,400.00	24,400.00
					IMPV	64,600.00	64,600.00	64,600.00	59,400.00
410 MARSHALL ST	3 -30-11 .05- -127		.00-		Total	88,600.00	88,600.00	88,600.00	88,600.00
DRAPER, CLYDE W	14570	14570		RP	LAND	30,800.00	30,800.00	30,800.00	30,800.00
					IMPV	57,800.00	57,800.00	57,800.00	57,800.00
411 MARSHALL ST	3 -30-11 .05- -138		.00-		Total	101,400.00	101,400.00	101,400.00	101,400.00
GRAHAM, FRANKLIN A	14700	14700		RP	LAND	24,400.00	24,400.00	24,400.00	24,400.00
					IMPV	77,000.00	77,000.00	77,000.00	77,000.00
412 MARSHALL ST	3 -30-11 .05- -126		.00-		Total	114,000.00	114,000.00	114,000.00	114,000.00
A & E PROPERTY SOLUTIONS DE	14560	14560		RP	LAND	28,700.00	28,700.00	28,700.00	28,700.00
					IMPV	85,300.00	85,300.00	85,300.00	85,300.00
413 MARSHALL ST	3 -30-11 .05- -139		.00-		Total	129,800.00	129,800.00	129,800.00	129,800.00
226 MAIN STREET, LLC	14710	14710		RP	LAND	24,400.00	24,400.00	24,400.00	24,400.00
					IMPV	105,400.00	105,400.00	105,400.00	105,400.00
415 MARSHALL ST	3 -30-11 .05- -140		.00-		Total	109,400.00	109,400.00	109,400.00	109,400.00
DENNEY, MICHAEL & KIA	14720	14720		RP	LAND	25,100.00	25,100.00	25,100.00	25,100.00
					IMPV	84,300.00	84,300.00	84,300.00	84,300.00
416 MARSHALL ST	3 -30-11 .05- -125		.01-		Total	22,500.00	22,500.00	22,500.00	22,500.00
416 MARSHALL STREET LLC	14550	14550		RP	LAND	22,500.00	22,500.00	22,500.00	22,500.00
417 MARSHALL ST	3 -30-11 .05- -141		.00-		Total	112,300.00	112,300.00	112,300.00	112,300.00
LARA, HOMERO J	14730	14730		RP	LAND	24,400.00	24,400.00	24,400.00	24,400.00
					IMPV	87,900.00	87,900.00	87,900.00	87,900.00
419 MARSHALL ST	3 -30-11 .05- -142		.00-		Total	103,400.00	103,400.00	103,400.00	103,400.00
ERNST, THOMAS M & LILLIAN J	14740	14740		RP	LAND	24,400.00	24,400.00	24,400.00	24,400.00
					IMPV	79,000.00	79,000.00	79,000.00	79,000.00
501 MARSHALL ST	3 -30-11 .05- -209		.00-		Total	142,400.00	142,400.00	142,400.00	142,400.00
MANCUSO, CATHERINE A & MATTH	15480	15480		RP	LAND	31,600.00	31,600.00	31,600.00	31,600.00
					IMPV	110,800.00	110,800.00	110,800.00	110,800.00
502 MARSHALL ST	3 -30-11 .05- -204		.00-		Total	99,800.00	99,800.00	99,800.00	99,800.00
O'DAY JR, THOMAS HOWARD	15430	15430		RP					

Property Address / Owner Name	PIN / Tax A/C ID	Location ID	Acres	Roll	Valuation Code	Present Tax Roll Current	Present Tax Roll Original	Prior Tax Roll Current	Prior Tax Roll Original
502 MARSHALL ST	3 -30-11 .05- -204		.00-		Total	99,800.00	99,800.00	99,800.00	99,800.00
O'DAY JR, THOMAS HOWARD	15430	15430		RP	LAND	26,300.00	26,300.00	26,300.00	26,300.00
					IMPV	73,500.00	73,500.00	73,500.00	73,500.00
503 MARSHALL ST	3 -30-11 .05- -208		.00-		Total	115,500.00	115,500.00	115,500.00	115,500.00
BRITTINGHAM, JASON	15470	15470		RP	LAND	31,500.00	31,500.00	31,500.00	31,500.00
					IMPV	84,000.00	84,000.00	84,000.00	84,000.00
504 MARSHALL ST	3 -30-11 .05- -203		.00-		Total	119,000.00	119,000.00	119,000.00	119,000.00
LEGROS, DULAMA & IFICA	15420	15420		RP	LAND	26,300.00	26,300.00	26,300.00	26,300.00
					IMPV	92,700.00	92,700.00	92,700.00	92,700.00
505 MARSHALL ST	3 -30-11 .05- -207		.00-		Total	111,500.00	111,500.00	111,500.00	111,500.00
RONE, GABRIELLE J	15460	15460		RP	LAND	35,300.00	35,300.00	35,300.00	35,300.00
					IMPV	76,200.00	76,200.00	76,200.00	76,200.00
506 MARSHALL ST	3 -30-11 .05- -203		.01-		Total	150,500.00	150,500.00	150,500.00	150,500.00
LEGROS, PHILAMAR & KETTLEY	84080	84080		RP	LAND	26,400.00	26,400.00	26,400.00	26,400.00
					IMPV	124,100.00	124,100.00	124,100.00	124,100.00
507 MARSHALL ST	3 -30-11 .05- -206		.01-		Total	125,200.00	125,200.00	125,200.00	125,200.00
MCKELVEY, JAMES G	15450	15450		RP	LAND	34,300.00	34,300.00	34,300.00	34,300.00
					IMPV	90,900.00	90,900.00	90,900.00	90,900.00
508 MARSHALL ST	3 -30-11 .05- -202		.00-		Total	93,900.00	93,900.00	93,900.00	93,900.00
ANNDURWOOD VENTURES LLC	15410	15410		RP	LAND	26,700.00	26,700.00	26,700.00	26,700.00
					IMPV	67,200.00	67,200.00	67,200.00	67,200.00
509 MARSHALL ST 511	3 -30-11 .05- -223		.00-		Total	641,200.00	641,200.00	641,200.00	641,200.00
YMH LLC	15600	15600		RP	LAND	150,000.00	150,000.00	150,000.00	150,000.00
					IMPV	491,200.00	491,200.00	491,200.00	491,200.00
510 MARSHALL ST	3 -30-11 .05- -201		.00-		Total	89,800.00	89,800.00	89,800.00	89,800.00
WISE, CHARLES E SR & SANDRA	15400	15400		RP	LAND	26,800.00	26,800.00	26,800.00	26,800.00
					IMPV	63,000.00	63,000.00	63,000.00	63,000.00
512 MARSHALL ST	3 -30-11 .05- -200		.00-		Total	110,800.00	110,800.00	110,800.00	110,800.00
WILLIAMS, KAYLANI A & ISAIAH	15390	15390		RP	LAND	26,700.00	26,700.00	26,700.00	26,700.00
					IMPV	84,100.00	84,100.00	84,100.00	84,100.00
514 MARSHALL ST	3 -30-11 .05- -199		.00-		Total	114,700.00	114,700.00	114,700.00	114,700.00
TORRES ZENO, PHELUIS	15380	15380		RP	LAND	26,700.00	26,700.00	26,700.00	26,700.00
					IMPV	88,000.00	88,000.00	88,000.00	88,000.00
516 MARSHALL ST	3 -30-11 .05- -198		.00-		Total	106,000.00	106,000.00	106,000.00	106,000.00
WESTERN, OLIVER & YIDAN XU	15370	15370		RP	LAND	26,300.00	26,300.00	26,300.00	26,300.00
					IMPV	79,700.00	79,700.00	79,700.00	79,700.00
518 MARSHALL ST	3 -30-11 .05- -197		.00-		Total	133,400.00	133,400.00	133,400.00	125,500.00
SOARES, CARLTON L JR & DEBRA	15360	15360		RP	LAND	26,300.00	26,300.00	26,300.00	26,300.00
					IMPV	107,100.00	107,100.00	107,100.00	99,200.00
520 MARSHALL ST	3 -30-11 .05- -196		.00-		Total	112,300.00	112,300.00	112,300.00	112,300.00
HARPSTER, STEPHANIE	15350	15350		RP					

Property Address / Owner Name	PIN / Tax A/C ID	Location ID	Acres	Roll	Valuation Code	Present Tax Roll Current	Present Tax Roll Original	Prior Tax Roll Current	Prior Tax Roll Original
520 MARSHALL ST	3 -30-11 .05- -196		.00-		Total	112,300.00	112,300.00	112,300.00	112,300.00
HARPSTER, STEPHANIE	15350	15350		RP	LAND	26,300.00	26,300.00	26,300.00	26,300.00
					IMPV	86,000.00	86,000.00	86,000.00	86,000.00
522 MARSHALL ST	3 -30-11 .05- -195		.00-		Total	94,800.00	94,800.00	94,800.00	94,800.00
CALDWELL, JULIE ANN	15340	15340		RP	LAND	26,300.00	26,300.00	26,300.00	26,300.00
					IMPV	68,500.00	68,500.00	68,500.00	68,500.00
524 MARSHALL ST	3 -30-11 .09- -027		.00-		Total	88,400.00	88,400.00	88,400.00	88,400.00
RODRIGUEZ CABALLERO, MANUEL	16100	16100		RP	LAND	29,400.00	29,400.00	29,400.00	29,400.00
					IMPV	59,000.00	59,000.00	59,000.00	59,000.00
600 MARSHALL ST	3 -30-11 .09- -024		.00-		Total	41,600.00	41,600.00	41,600.00	41,600.00
CISNEROS, JOSE L & MARTHA P	16040	16040		RP	LAND	24,200.00	24,200.00	24,200.00	24,200.00
					IMPV	17,400.00	17,400.00	17,400.00	17,400.00
601 MARSHALL ST	3 -30-11 .09- -029		.09-		Total	225,300.00	225,300.00	225,300.00	225,300.00
MILFORD RENT-ALL LLC	16210	16210		RP	LAND	65,800.00	65,800.00	65,800.00	65,800.00
					IMPV	159,500.00	159,500.00	159,500.00	159,500.00
602 MARSHALL ST	3 -30-11 .09- -023		.00-		Total	24,400.00	24,400.00	24,400.00	24,400.00
SHANER, CHEYENNE LEIGH	16030	16030		RP	LAND	24,400.00	24,400.00	24,400.00	24,400.00
603 MARSHALL ST	3 -30-11 .09- -029		.08-		Total	538,100.00	538,100.00	538,100.00	538,100.00
603 MARSHALL ST LLC	16200	16200		RP	LAND	65,800.00	65,800.00	65,800.00	65,800.00
					IMPV	472,300.00	472,300.00	472,300.00	472,300.00
606 MARSHALL ST	3 -30-11 .09- -022		.00-		Total	100,800.00	81,400.00	81,400.00	81,400.00
ANLEU VICENTE, MARLON MARVEL	16020	16020		RP	LAND	24,400.00	24,400.00	24,400.00	24,400.00
					IMPV	76,400.00	57,000.00	57,000.00	57,000.00
609 MARSHALL ST	3 -30-11 .09- -029		.01-		Total	70,500.00	70,500.00	70,500.00	70,500.00
MILFORD MINI STORAGE INC	16130	16130		RP	LAND	70,500.00	70,500.00	70,500.00	70,500.00
615 MARSHALL ST	3 -30-11 .09- -029		.02-		Total	379,600.00	379,600.00	379,600.00	379,600.00
MILFORD MINI-STORAGE INC	16140	16140		RP	LAND	57,800.00	57,800.00	57,800.00	57,800.00
					IMPV	321,800.00	321,800.00	321,800.00	321,800.00
615 MARSHALL ST	3 -30-11 .09- -029		.07-		Total	818,800.00	818,800.00	818,800.00	818,800.00
MILFORD MINI STORAGE INC	124310	124310		RP	LAND	75,000.00	75,000.00	75,000.00	75,000.00
					IMPV	743,800.00	743,800.00	743,800.00	743,800.00
620 MARSHALL ST	3 -30-11 .09- -020		.00-		Total	1,228,700.00	1,228,700.00	1,228,700.00	1,228,700.00
MARKET STREET PLAZA LLC	16000	16000		RP	LAND	91,300.00	91,300.00	91,300.00	91,300.00
					IMPV	1,137,400.00	1,137,400.00	1,137,400.00	1,137,400.00
628 MARSHALL ST	3 -30-11 .09- -019		.00-		Total	161,500.00	161,500.00	161,500.00	161,500.00
KENT LAND LLC	15990	15990		RP	LAND	83,100.00	83,100.00	83,100.00	83,100.00
					IMPV	78,400.00	78,400.00	78,400.00	78,400.00
630 MARSHALL ST	3 -30-11 .09- -017		.00-		Total	118,700.00	118,700.00	118,700.00	118,700.00
WALLS, HAROLD L & TINA S	15940	15940		RP	LAND	45,700.00	45,700.00	45,700.00	45,700.00

Property Address / Owner Name	PIN / Tax A/C ID	Location ID	Acres	Roll	Valuation Code	Present Tax Roll Current	Present Tax Roll Original	Prior Tax Roll Current	Prior Tax Roll Original
630 MARSHALL ST	3 -30-11 .09- -017	.00-			Total	118,700.00	118,700.00	118,700.00	118,700.00
WALLS, HAROLD L & TINA S	15940	15940		RP	IMPV	73,000.00	73,000.00	73,000.00	73,000.00
632 MARSHALL ST	3 -30-11 .09- -016	.00-			Total	117,400.00	117,400.00	117,400.00	117,400.00
GARNER, MARTHA E	15930	15930		RP	LAND	35,100.00	35,100.00	35,100.00	35,100.00
					IMPV	82,300.00	82,300.00	82,300.00	82,300.00
638 MARSHALL ST	3 -30-11 .09- -015	.00-			Total	889,400.00	889,400.00	889,400.00	890,600.00
S & P HOLDINGS LLC	15920	15920		RP	LAND	64,000.00	64,000.00	64,000.00	65,200.00
					IMPV	825,400.00	825,400.00	825,400.00	825,400.00
640 MARSHALL ST	3 -30-11 .09- -012	.00-			Total	806,900.00	806,900.00	806,900.00	798,100.00
S & P HOLDINGS LLC	15890	15890		RP	LAND	78,700.00	78,700.00	78,700.00	69,900.00
					IMPV	728,200.00	728,200.00	728,200.00	728,200.00
643 MARSHALL ST	3 -30-11 .09- -031	.00-			Total	37,900.00	37,900.00	37,900.00	37,900.00
LIBORIO WATERGATE LLC	16230	16230		RP	LAND	37,900.00	37,900.00	37,900.00	37,900.00
7504 MARTIME CT	1 -30-6 .00- -431	.00-			Total	5,200.00	5,200.00	5,200.00	5,200.00
MILFORD PONDS LLC	101990	101990		RP	LAND	5,200.00	5,200.00	5,200.00	5,200.00
7506 MARTIME CT	1 -30-6 .00- -432	.00-			Total	3,500.00	3,500.00	3,500.00	3,500.00
MILFORD PONDS LLC	102000	102000		RP	LAND	3,500.00	3,500.00	3,500.00	3,500.00
7508 MARTIME CT	1 -30-6 .00- -433	.00-			Total	4,100.00	4,100.00	4,100.00	4,100.00
MILFORD PONDS LLC	103740	103740		RP	LAND	4,100.00	4,100.00	4,100.00	4,100.00
7516 MARTIME CT	1 -30-6 .00- -730	.00-			Total	3,400.00	3,400.00	3,400.00	3,400.00
MILFORD PONDS LLC	150770	150770		RP	LAND	3,400.00	3,400.00	3,400.00	3,400.00
7518 MARTIME CT	1 -30-6 .00- -731	.00-			Total	4,200.00	4,200.00	4,200.00	4,200.00
MILFORD PONDS LLC	150780	150780		RP	LAND	4,200.00	4,200.00	4,200.00	4,200.00
7524 MARTIME CT	1 -30-6 .00- -419	.00-			Total	2,700.00	2,700.00	2,700.00	2,700.00
MILFORD PONDS LLC	101910	101910		RP	LAND	2,700.00	2,700.00	2,700.00	2,700.00
7526 MARTIME CT	1 -30-6 .00- -420	.00-			Total	2,700.00	2,700.00	2,700.00	2,700.00
MILFORD PONDS LLC	101920	101920		RP	LAND	2,700.00	2,700.00	2,700.00	2,700.00
7528 MARTIME CT	1 -30-6 .00- -421	.00-			Total	2,500.00	2,500.00	2,500.00	2,500.00
MILFORD PONDS LLC	101930	101930		RP	LAND	2,500.00	2,500.00	2,500.00	2,500.00
7530 MARTIME CT	1 -30-6 .00- -422	.00-			Total	2,200.00	2,200.00	2,200.00	2,200.00
MILFORD PONDS LLC	101940	101940		RP	LAND	2,200.00	2,200.00	2,200.00	2,200.00
7532 MARTIME CT	1 -30-6 .00- -423	.00-			Total	2,200.00	2,200.00	2,200.00	2,200.00
MILFORD PONDS LLC	101950	101950		RP	LAND	2,200.00	2,200.00	2,200.00	2,200.00
7538 MARTIME CT	1 -30-6 .00- -424	.00-			Total	3,400.00	3,400.00	3,400.00	3,400.00
MILFORD PONDS LLC	103700	103700		RP	LAND	3,400.00	3,400.00	3,400.00	3,400.00
7540 MARTIME CT	1 -30-6 .00- -425	.00-			Total	2,500.00	2,500.00	2,500.00	2,500.00
MILFORD PONDS LLC	103710	103710		RP					

Property Address / Owner Name	PIN / Tax A/C ID	Location ID	Acres	Roll	Valuation Code	Present Tax Roll Current	Present Tax Roll Original	Prior Tax Roll Current	Prior Tax Roll Original
7540 MARTIME CT	1 -30-6	.00- -425	.00-		Total	2,500.00	2,500.00	2,500.00	2,500.00
MILFORD PONDS LLC	103710	103710		RP	LAND	2,500.00	2,500.00	2,500.00	2,500.00
7542 MARTIME CT	1 -30-6	.00- -426	.00-		Total	2,400.00	2,400.00	2,400.00	2,400.00
MILFORD PONDS LLC	101960	101960		RP	LAND	2,400.00	2,400.00	2,400.00	2,400.00
7544 MARTIME CT	1 -30-6	.00- -427	.00-		Total	3,200.00	3,200.00	3,200.00	3,200.00
MILFORD PONDS LLC	101970	101970		RP	LAND	3,200.00	3,200.00	3,200.00	3,200.00
7546 MARTIME CT	1 -30-6	.00- -428	.00-		Total	3,200.00	3,200.00	3,200.00	3,200.00
MILFORD PONDS LLC	103720	103720		RP	LAND	3,200.00	3,200.00	3,200.00	3,200.00
401 MARVEL RD	1 -30-3	.07- -097	.00-		Total	224,100.00	224,100.00	224,100.00	224,100.00
MALASPINA, ROBERT J	3340	3340		RP	LAND	49,600.00	49,600.00	49,600.00	49,600.00
					IMPV	174,500.00	174,500.00	174,500.00	174,500.00
405 MARVEL RD	1 -30-3	.07- -098	.00-		Total	194,100.00	194,100.00	194,100.00	194,100.00
IRWIN, RILEY JOAN	3350	3350		RP	LAND	48,700.00	48,700.00	48,700.00	48,700.00
					IMPV	145,400.00	145,400.00	145,400.00	145,400.00
406 MARVEL RD	1 -30-3	.07- -095	.00-		Total	206,400.00	206,400.00	206,400.00	206,400.00
WALCH, VERNON H	3320	3320		RP	LAND	48,600.00	48,600.00	48,600.00	48,600.00
					IMPV	157,800.00	157,800.00	157,800.00	157,800.00
407 MARVEL RD	1 -30-3	.07- -099	.00-		Total	189,900.00	189,900.00	189,900.00	189,900.00
COPPOCK, BRENDA	3360	3360		RP	LAND	47,900.00	47,900.00	47,900.00	47,900.00
					IMPV	142,000.00	142,000.00	142,000.00	142,000.00
409 MARVEL RD	1 -30-3	.07- -100	.00-		Total	211,700.00	211,700.00	211,700.00	210,800.00
BILES JR, WILLIAM & CANDI LY	3370	3370		RP	LAND	49,700.00	49,700.00	49,700.00	49,700.00
					IMPV	162,000.00	162,000.00	162,000.00	161,100.00
500 MARVEL RD	1 -30-3	.07- -076	.00-		Total	204,300.00	204,300.00	204,300.00	204,400.00
MUMFORD, CLIFTON & KATIE	3110	3110		RP	LAND	48,900.00	48,900.00	48,900.00	48,900.00
					IMPV	155,400.00	155,400.00	155,400.00	155,500.00
504 MARVEL RD	1 -30-3	.07- -075	.00-		Total	228,900.00	228,900.00	228,900.00	228,900.00
ROARK, THERESA MAUREEN	3100	3100		RP	LAND	48,900.00	48,900.00	48,900.00	48,900.00
					IMPV	180,000.00	180,000.00	180,000.00	180,000.00
600 MARVEL RD	1 -30-3	.07- -058	.01-		Total	202,100.00	202,100.00	202,100.00	202,100.00
CORNELL, CHRISTOPHER & CAROL	2910	2910		RP	LAND	47,400.00	47,400.00	47,400.00	47,400.00
					IMPV	154,700.00	154,700.00	154,700.00	154,700.00
601 MARVEL RD	1 -30-3	.07- -044	.01-		Total	173,200.00	173,200.00	173,200.00	173,200.00
WATSON, JOANN & WILLIAM J VI	2750	2750		RP	LAND	47,100.00	47,100.00	47,100.00	47,100.00
					IMPV	126,100.00	126,100.00	126,100.00	126,100.00
602 MARVEL RD	1 -30-3	.07- -058	.02-		Total	176,500.00	176,500.00	176,500.00	176,500.00
BAILEY, JAY E - IRREVOCABLE	2920	2920		RP	LAND	47,200.00	47,200.00	47,200.00	47,200.00
					IMPV	129,300.00	129,300.00	129,300.00	129,300.00
603 MARVEL RD	1 -30-3	.07- -045	.00-		Total	182,600.00	182,600.00	182,600.00	182,600.00
ROWE, ROBERT L & JOY M	2760	2760		RP					

Property Address / Owner Name	PIN / Tax A/C ID	Location ID	Acres	Roll	Valuation Code	Present Tax Roll Current	Present Tax Roll Original	Prior Tax Roll Current	Prior Tax Roll Original
603 MARVEL RD	1 -30-3 .07- -045 .00-				Total	182,600.00	182,600.00	182,600.00	182,600.00
ROWE, ROBERT L & JOY M	2760	2760		RP	LAND	45,300.00	45,300.00	45,300.00	45,300.00
					IMPV	137,300.00	137,300.00	137,300.00	137,300.00
604 MARVEL RD	1 -30-3 .07- -058 .00-				Total	198,000.00	198,000.00	198,000.00	198,000.00
ELLISON, ABRAHAM & BETTY	2900	2900		RP	LAND	47,000.00	47,000.00	47,000.00	47,000.00
					IMPV	151,000.00	151,000.00	151,000.00	151,000.00
605 MARVEL RD	1 -30-3 .07- -046 .00-				Total	241,600.00	241,600.00	241,600.00	176,000.00
SACKEY, EBENEZER A & MERLIN	2770	2770		RP	LAND	53,500.00	53,500.00	53,500.00	47,000.00
					IMPV	188,100.00	188,100.00	188,100.00	129,000.00
611 MARVEL RD	1 -30-3 .07- -048 .00-				Total	300,600.00	300,600.00	300,600.00	300,600.00
KOROPKA, STANLEY & BOWMAN, J	2790	2790		RP	LAND	54,700.00	54,700.00	54,700.00	54,700.00
					IMPV	245,900.00	245,900.00	245,900.00	245,900.00
700 MARVEL RD	1 -30-3 .07- -049 .00-				Total	2,280,000.00	2,280,000.00	2,280,000.00	2,280,000.00
CBYW MILFORD PROPCO LLC	2800	2800		RP	LAND	83,500.00	83,500.00	83,500.00	83,500.00
					IMPV	2,196,500.00	2,196,500.00	2,196,500.00	2,196,500.00
7752 MASON WAY	3 -30-16 .00- -396 .00-				Total	1,300.00	1,300.00	1,300.00	700.00
WICKERSHAM MILFORD HOLDINGS	134020	134020		RP	LAND	1,300.00	1,300.00	1,300.00	700.00
7754 MASON WAY	3 -30-16 .00- -397 .00-				Total	600.00	600.00	600.00	700.00
WICKERSHAM MILFORD HOLDINGS	134030	134030		RP	LAND	600.00	600.00	600.00	700.00
7756 MASON WAY	3 -30-16 .00- -398 .00-				Total	600.00	600.00	600.00	700.00
WICKERSHAM MILFORD HOLDINGS	134040	134040		RP	LAND	600.00	600.00	600.00	700.00
7758 MASON WAY	3 -30-16 .00- -399 .00-				Total	600.00	600.00	600.00	1,300.00
WICKERSHAM MILFORD HOLDINGS	134050	134050		RP	LAND	600.00	600.00	600.00	1,300.00
7760 MASON WAY	3 -30-16 .00- -400 .00-				Total	600.00	600.00	600.00	2,000.00
WICKERSHAM MILFORD HOLDINGS	134060	134060		RP	LAND	600.00	600.00	600.00	2,000.00
7762 MASON WAY	3 -30-16 .00- -401 .00-				Total	600.00	600.00	600.00	1,000.00
WICKERSHAM MILFORD HOLDINGS	134070	134070		RP	LAND	600.00	600.00	600.00	1,000.00
7764 MASON WAY	3 -30-16 .00- -402 .00-				Total	600.00	600.00	600.00	800.00
WICKERSHAM MILFORD HOLDINGS	134080	134080		RP	LAND	600.00	600.00	600.00	800.00
7766 MASON WAY	3 -30-16 .00- -403 .00-				Total	1,300.00	1,300.00	1,300.00	700.00
WICKERSHAM MILFORD HOLDINGS	134090	134090		RP	LAND	1,300.00	1,300.00	1,300.00	700.00
7768 MASON WAY	3 -30-16 .00- -404 .00-				Total	1,300.00	1,300.00	1,300.00	700.00
WICKERSHAM MILFORD HOLDINGS	134100	134100		RP	LAND	1,300.00	1,300.00	1,300.00	700.00
7770 MASON WAY	3 -30-16 .00- -405 .00-				Total	600.00	600.00	600.00	700.00
WICKERSHAM MILFORD HOLDINGS	134110	134110		RP	LAND	600.00	600.00	600.00	700.00
7772 MASON WAY	3 -30-16 .00- -406 .00-				Total	600.00	600.00	600.00	700.00
WICKERSHAM MILFORD HOLDINGS	134120	134120		RP	LAND	600.00	600.00	600.00	700.00

Property Address / Owner Name	PIN / Tax A/C ID	Location ID	Acres	Roll	Valuation Code	Present Tax Roll Current	Present Tax Roll Original	Prior Tax Roll Current	Prior Tax Roll Original
7774 MASON WAY	3 -30-16 .00- -407	.00-			Total	600.00	600.00	600.00	1,100.00
WICKERSHAM MILFORD HOLDINGS	134130	134130		RP	LAND	600.00	600.00	600.00	1,100.00
7776 MASON WAY	3 -30-16 .00- -408	.00-			Total	600.00	600.00	600.00	1,100.00
WICKERSHAM MILFORD HOLDINGS	134140	134140		RP	LAND	600.00	600.00	600.00	1,100.00
7778 MASON WAY	3 -30-16 .00- -409	.00-			Total	600.00	600.00	600.00	700.00
WICKERSHAM MILFORD HOLDINGS	134150	134150		RP	LAND	600.00	600.00	600.00	700.00
7780 MASON WAY	3 -30-16 .00- -410	.00-			Total	600.00	600.00	600.00	700.00
WICKERSHAM MILFORD HOLDINGS	134160	134160		RP	LAND	600.00	600.00	600.00	700.00
7782 MASON WAY	3 -30-16 .00- -411	.00-			Total	1,300.00	1,300.00	1,300.00	700.00
WICKERSHAM MILFORD HOLDINGS	134170	134170		RP	LAND	1,300.00	1,300.00	1,300.00	700.00
7784 MASON WAY	3 -30-16 .00- -412	.00-			Total	1,300.00	1,300.00	1,300.00	700.00
WICKERSHAM MILFORD HOLDINGS	134180	134180		RP	LAND	1,300.00	1,300.00	1,300.00	700.00
7786 MASON WAY	3 -30-16 .00- -413	.00-			Total	600.00	600.00	600.00	700.00
WICKERSHAM MILFORD HOLDINGS	134190	134190		RP	LAND	600.00	600.00	600.00	700.00
7788 MASON WAY	3 -30-16 .00- -414	.00-			Total	600.00	600.00	600.00	700.00
WICKERSHAM MILFORD HOLDINGS	134200	134200		RP	LAND	600.00	600.00	600.00	700.00
7790 MASON WAY	3 -30-16 .00- -415	.00-			Total	600.00	600.00	600.00	700.00
WICKERSHAM MILFORD HOLDINGS	134210	134210		RP	LAND	600.00	600.00	600.00	700.00
7792 MASON WAY	3 -30-16 .00- -416	.00-			Total	600.00	600.00	600.00	700.00
WICKERSHAM MILFORD HOLDINGS	134220	134220		RP	LAND	600.00	600.00	600.00	700.00
7794 MASON WAY	3 -30-16 .00- -417	.00-			Total	600.00	600.00	600.00	700.00
WICKERSHAM MILFORD HOLDINGS	134230	134230		RP	LAND	600.00	600.00	600.00	700.00
7796 MASON WAY	3 -30-16 .00- -418	.00-			Total	600.00	600.00	600.00	700.00
WICKERSHAM MILFORD HOLDINGS	134240	134240		RP	LAND	600.00	600.00	600.00	700.00
7798 MASON WAY	3 -30-16 .00- -419	.00-			Total	1,300.00	1,300.00	1,300.00	700.00
WICKERSHAM MILFORD HOLDINGS	134250	134250		RP	LAND	1,300.00	1,300.00	1,300.00	700.00
MASTEN CIR	MD-16-183.05-01-03	.02-000			Total	45,300.00	45,300.00	45,300.00	45,300.00
MILFORD STORAGE PROPERTIES L	27830	27830		RP	LAND	45,300.00	45,300.00	45,300.00	45,300.00
100 E MASTEN CIR	MD-16-183.05-01-04	.05-000			Total	596,600.00	596,600.00	596,600.00	596,600.00
COUNTY BANK	27880	27880		RP	LAND	58,000.00	58,000.00	58,000.00	58,000.00
					IMPV	538,600.00	538,600.00	538,600.00	538,600.00
759 E MASTEN CIR	MD-16-183.00-01-12	.00-000			Total	782,700.00	782,700.00	782,700.00	782,700.00
COLUMBIA CARE DE REALTY LLC	27750	27750		RP	LAND	71,000.00	71,000.00	71,000.00	71,000.00
					IMPV	711,700.00	711,700.00	711,700.00	711,700.00
759 E MASTEN CIR	MD-16-183.00-01-13	.00-000			Total	147,600.00	147,600.00	147,600.00	147,600.00
COLUMBIA CARE DE REALTY LLC	27760	27760		RP	LAND	69,500.00	69,500.00	69,500.00	69,500.00

Property Address / Owner Name	PIN / Tax A/C ID	Location ID	Acres	Roll	Valuation Code	Present Tax Roll Current	Present Tax Roll Original	Prior Tax Roll Current	Prior Tax Roll Original
759 E MASTEN CIR	MD-16-183.00-01-13		.00-000		Total	147,600.00	147,600.00	147,600.00	147,600.00
COLUMBIA CARE DE REALTY LLC	27760	27760		RP	IMPV	78,100.00	78,100.00	78,100.00	78,100.00
769 E MASTEN CIR	MD-16-183.00-01-11		.00-000		Total	1,619,000.00	1,619,000.00	1,619,000.00	1,619,000.00
BRANDYWINE COUNSELING &	27740	27740		RP	LAND	240,000.00	240,000.00	240,000.00	240,000.00
					IMPV	1,379,000.00	1,379,000.00	1,379,000.00	1,379,000.00
					EXMT	1,619,000.00	1,619,000.00	1,619,000.00	1,619,000.00
851 E MASTEN CIR	MD-16-183.00-01-07		.00-000		Total	950,000.00	950,000.00	950,000.00	950,400.00
ATLANTIC SELF STORAGE ASSOC	27700	27700		RP	LAND	116,000.00	116,000.00	116,000.00	116,400.00
					IMPV	834,000.00	834,000.00	834,000.00	834,000.00
861 E MASTEN CIR	MD-16-183.00-01-08		.00-000		Total	108,400.00	108,400.00	108,400.00	106,300.00
MASTEN CIRCLE LLC	27710	27710		RP	LAND	73,100.00	73,100.00	73,100.00	71,000.00
					IMPV	35,300.00	35,300.00	35,300.00	35,300.00
871 E MASTEN CIR	MD-16-183.00-01-09		.00-000		Total	597,700.00	597,700.00	597,700.00	597,700.00
BENDEBETZ ASSOC	27720	27720		RP	LAND	71,000.00	71,000.00	71,000.00	71,000.00
					IMPV	526,700.00	526,700.00	526,700.00	526,700.00
961 E MASTEN CIR	MD-16-183.00-01-06		.00-000		Total	548,300.00	548,300.00	548,300.00	548,300.00
BSRE LLC	27680	27680		RP	LAND	74,000.00	74,000.00	74,000.00	74,000.00
					IMPV	474,300.00	474,300.00	474,300.00	474,300.00
965 E MASTEN CIR	MD-16-183.00-01-06		.01-000		Total	50,000.00	50,000.00	50,000.00	50,000.00
BSRE LLC	27690	27690		RP	LAND	50,000.00	50,000.00	50,000.00	50,000.00
967 E MASTEN CIR	MD-16-183.00-01-05		.00-000		Total	894,900.00	894,900.00	894,900.00	894,900.00
TPC ENTERPRISES LLC	27670	27670		RP	LAND	100,200.00	100,200.00	100,200.00	100,200.00
					IMPV	794,700.00	794,700.00	794,700.00	794,700.00
971 E MASTEN CIR	MD-16-183.00-01-04		.00-000		Total	1,499,200.00	1,499,200.00	1,499,200.00	1,427,900.00
MILFORD ASSOCIATES LP	27660	27660		RP	LAND	74,800.00	74,800.00	74,800.00	74,800.00
					IMPV	1,424,400.00	1,424,400.00	1,424,400.00	1,353,100.00
W MASTEN CIR	MD-16-183.00-01-01		.01-000		Total	63,200.00	63,200.00	63,200.00	63,200.00
CITY OF MILFORD	27620	27620		RP	LAND	63,200.00	63,200.00	63,200.00	63,200.00
					EXMT	63,200.00	63,200.00	63,200.00	63,200.00
W MASTEN CIR	MD-16-183.00-01-01		.04-000		Total	92,800.00	92,800.00	92,800.00	92,800.00
CITY OF MILFORD	80040	80040		RP	LAND	92,800.00	92,800.00	92,800.00	92,800.00
					EXMT	92,800.00	92,800.00	92,800.00	92,800.00
779 W MASTEN CIR	MD-16-183.00-01-10		.00-000		Total	2,288,000.00	2,288,000.00	2,288,000.00	2,288,000.00
DENTSPLY INTERNATIONAL INC	27730	27730		RP	LAND	1,035,000.00	1,035,000.00	1,035,000.00	1,035,000.00
					IMPV	1,253,000.00	1,253,000.00	1,253,000.00	1,253,000.00
973 W MASTEN CIR	MD-16-183.00-01-03		.00-000		Total	698,000.00	698,000.00	698,000.00	698,000.00
CADETALI LLC	27650	27650		RP	LAND	196,500.00	196,500.00	196,500.00	196,500.00
					IMPV	501,500.00	501,500.00	501,500.00	501,500.00
975 W MASTEN CIR	MD-16-183.00-01-02		.00-000		Total	157,500.00	157,500.00	157,500.00	157,500.00
PUGS 2 LLC	27640	27640		RP					

Property Address / Owner Name	PIN / Tax A/C ID	Location ID	Acres	Roll	Valuation Code	Present Tax Roll Current	Present Tax Roll Original	Prior Tax Roll Current	Prior Tax Roll Original
975 W MASTEN CIR	MD-16-183.00-01-02		.00-000		Total	157,500.00	157,500.00	157,500.00	157,500.00
PUGS 2 LLC	27640	27640		RP	LAND	157,500.00	157,500.00	157,500.00	157,500.00
977 W MASTEN CIR	MD-16-183.00-01-01		.00-000		Total	785,600.00	785,600.00	785,600.00	785,600.00
MILFORD HOUSING DEVELOPMENT	27610	27610		RP	LAND	188,000.00	188,000.00	188,000.00	188,000.00
					IMPV	597,600.00	597,600.00	597,600.00	597,600.00
					EXMT	785,600.00	785,600.00	785,600.00	785,600.00
1001 W MASTEN CIR	MD-16-183.00-01-01		.02-000		Total	1,998,700.00	1,998,700.00	1,998,700.00	1,998,700.00
MILFORD STORAGE PROPERTIES L	27630	27630		RP	LAND	196,500.00	196,500.00	196,500.00	196,500.00
					IMPV	1,802,200.00	1,802,200.00	1,802,200.00	1,802,200.00
MATTHEW CIR	3 -30-11 .00- -409		.00-		Total	2,600.00	2,600.00	2,600.00	2,600.00
CITY OF MILFORD - MATLINDS E	37500	37500		RP	LAND	2,600.00	2,600.00	2,600.00	2,600.00
					EXMT	2,600.00	2,600.00	2,600.00	2,600.00
100 MATTHEW CIR	3 -30-11 .00- -006		.07-		Total	190,200.00	190,200.00	190,200.00	190,200.00
BRENNAN, JOHN TANNER & KATRI	36900	36900		RP	LAND	37,800.00	37,800.00	37,800.00	37,800.00
					IMPV	152,400.00	152,400.00	152,400.00	152,400.00
101 MATTHEW CIR	3 -30-11 .00- -379		.00-		Total	221,200.00	221,200.00	221,200.00	221,200.00
RAMOS, ALBERTO	37200	37200		RP	LAND	46,100.00	46,100.00	46,100.00	46,100.00
					IMPV	175,100.00	175,100.00	175,100.00	175,100.00
102 MATTHEW CIR	3 -30-11 .00- -351		.00-		Total	227,400.00	227,400.00	227,400.00	227,400.00
MARVEL, MARGARET	36920	36920		RP	LAND	39,500.00	39,500.00	39,500.00	39,500.00
					IMPV	187,900.00	187,900.00	187,900.00	187,900.00
104 MATTHEW CIR	3 -30-11 .00- -352		.00-		Total	221,500.00	221,500.00	221,500.00	221,500.00
TUCKER, WILLIAM P & JOAN	36930	36930		RP	LAND	38,500.00	38,500.00	38,500.00	38,500.00
					IMPV	183,000.00	183,000.00	183,000.00	183,000.00
200 MATTHEW CIR	3 -30-11 .00- -353		.00-		Total	194,100.00	194,100.00	194,100.00	194,100.00
PARSON, TITANIA	36940	36940		RP	LAND	38,400.00	38,400.00	38,400.00	38,400.00
					IMPV	155,700.00	155,700.00	155,700.00	155,700.00
201 MATTHEW CIR	3 -30-11 .00- -387		.00-		Total	186,000.00	186,000.00	186,000.00	186,000.00
LONG, GARY R & SYDELL R	37280	37280		RP	LAND	40,200.00	40,200.00	40,200.00	40,200.00
					IMPV	145,800.00	145,800.00	145,800.00	145,800.00
202 MATTHEW CIR	3 -30-11 .00- -354		.00-		Total	191,100.00	191,100.00	191,100.00	191,100.00
KOAM, MICHELLE	36950	36950		RP	LAND	38,400.00	38,400.00	38,400.00	38,400.00
					IMPV	152,700.00	152,700.00	152,700.00	152,700.00
203 MATTHEW CIR	3 -30-11 .00- -388		.00-		Total	223,800.00	223,800.00	223,800.00	223,800.00
CORDIER, KEVIN J & JOANNE P	37290	37290		RP	LAND	40,000.00	40,000.00	40,000.00	40,000.00
					IMPV	183,800.00	183,800.00	183,800.00	183,800.00
204 MATTHEW CIR	3 -30-11 .00- -355		.00-		Total	276,300.00	276,300.00	276,300.00	276,300.00
POTTER, WESLEY T & BEVERLY N	36960	36960		RP	LAND	38,700.00	38,700.00	38,700.00	38,700.00
					IMPV	237,600.00	237,600.00	237,600.00	237,600.00
205 MATTHEW CIR	3 -30-11 .00- -396		.00-		Total	211,100.00	211,100.00	211,100.00	211,100.00
ANDREWS, TERRY M & ANN LEE-J	37370	37370		RP					

Property Address / Owner Name	PIN / Tax A/C ID	Location ID	Acres	Roll	Valuation Code	Present Tax Roll Current	Present Tax Roll Original	Prior Tax Roll Current	Prior Tax Roll Original
205 MATTHEW CIR	3 -30-11 .00- -396	.00-			Total	211,100.00	211,100.00	211,100.00	211,100.00
ANDREWS, TERRY M & ANN LEE-J	37370	37370		RP	LAND	39,400.00	39,400.00	39,400.00	39,400.00
					IMPV	171,700.00	171,700.00	171,700.00	171,700.00
206 MATTHEW CIR	3 -30-11 .00- -356	.00-			Total	183,300.00	183,300.00	183,300.00	183,300.00
MOROLE, NICHOLAS & JESSICA	36970	36970		RP	LAND	39,200.00	39,200.00	39,200.00	39,200.00
					IMPV	144,100.00	144,100.00	144,100.00	144,100.00
300 MATTHEW CIR	3 -30-11 .00- -357	.00-			Total	195,000.00	195,000.00	195,000.00	195,000.00
BLACK, KIMBERLY F	36980	36980		RP	LAND	39,200.00	39,200.00	39,200.00	39,200.00
					IMPV	155,800.00	155,800.00	155,800.00	155,800.00
302 MATTHEW CIR	3 -30-11 .00- -358	.00-			Total	208,500.00	208,500.00	208,500.00	208,500.00
MIDDLETON, DEBORAH J	36990	36990		RP	LAND	39,200.00	39,200.00	39,200.00	39,200.00
					IMPV	169,300.00	169,300.00	169,300.00	169,300.00
303 MATTHEW CIR	3 -30-11 .00- -404	.00-			Total	226,600.00	226,600.00	226,600.00	226,600.00
TURNER, VERA	37450	37450		RP	LAND	48,000.00	48,000.00	48,000.00	48,000.00
					IMPV	178,600.00	178,600.00	178,600.00	178,600.00
304 MATTHEW CIR	3 -30-11 .00- -359	.00-			Total	204,100.00	204,100.00	204,100.00	204,100.00
AUSTIN, KEITH A	37000	37000		RP	LAND	38,400.00	38,400.00	38,400.00	38,400.00
					IMPV	165,700.00	165,700.00	165,700.00	165,700.00
306 MATTHEW CIR	3 -30-11 .00- -406	.00-			Total	200.00	200.00	200.00	200.00
MATLINDS ESTATES HOA	37470	37470		RP	LAND	200.00	200.00	200.00	200.00
					EXMT	200.00	200.00	200.00	200.00
308 MATTHEW CIR	3 -30-11 .00- -360	.00-			Total	210,800.00	210,800.00	210,800.00	210,800.00
LERCH, JANE L	37010	37010		RP	LAND	37,900.00	37,900.00	37,900.00	37,900.00
					IMPV	172,900.00	172,900.00	172,900.00	172,900.00
309 MATTHEW CIR	3 -30-11 .00- -403	.00-			Total	238,300.00	238,300.00	238,300.00	238,300.00
ANDERSON, BARBARA J	37440	37440		RP	LAND	39,200.00	39,200.00	39,200.00	39,200.00
					IMPV	199,100.00	199,100.00	199,100.00	199,100.00
310 MATTHEW CIR	3 -30-11 .00- -361	.00-			Total	215,500.00	215,500.00	215,500.00	215,500.00
DICOSTANZO, KEVIN LEE & SHEL	37020	37020		RP	LAND	39,200.00	39,200.00	39,200.00	39,200.00
					IMPV	176,300.00	176,300.00	176,300.00	176,300.00
311 MATTHEW CIR	3 -30-11 .00- -402	.00-			Total	221,800.00	221,800.00	221,800.00	221,800.00
PROUSE, JUDITH A	37430	37430		RP	LAND	39,200.00	39,200.00	39,200.00	39,200.00
					IMPV	182,600.00	182,600.00	182,600.00	182,600.00
312 MATTHEW CIR	3 -30-11 .00- -362	.00-			Total	226,200.00	226,200.00	226,200.00	226,200.00
KIEFER, JOHN M & CAROL	37030	37030		RP	LAND	39,200.00	39,200.00	39,200.00	39,200.00
					IMPV	187,000.00	187,000.00	187,000.00	187,000.00
313 MATTHEW CIR	3 -30-11 .00- -401	.00-			Total	238,100.00	238,100.00	238,100.00	238,100.00
TYNDALL, WILLIAM LLOYD	37420	37420		RP	LAND	47,300.00	47,300.00	47,300.00	47,300.00
					IMPV	190,800.00	190,800.00	190,800.00	190,800.00
314 MATTHEW CIR	3 -30-11 .00- -363	.00-			Total	212,400.00	212,400.00	212,400.00	212,400.00
BORN, THOMAS & CYNTHIA	37040	37040		RP					

Property Address / Owner Name	PIN / Tax A/C ID	Location ID	Acres	Roll	Valuation Code	Present Tax Roll Current	Present Tax Roll Original	Prior Tax Roll Current	Prior Tax Roll Original
314 MATTHEW CIR	3 -30-11 .00- -363	.00-			Total	212,400.00	212,400.00	212,400.00	212,400.00
BORN, THOMAS & CYNTHIA	37040	37040		RP	LAND	38,200.00	38,200.00	38,200.00	38,200.00
					IMPV	174,200.00	174,200.00	174,200.00	174,200.00
316 MATTHEW CIR	3 -30-11 .00- -364	.00-			Total	247,700.00	247,700.00	247,700.00	247,700.00
LONG, CURTIS C & DEBORAH K	37050	37050		RP	LAND	39,800.00	39,800.00	39,800.00	39,800.00
					IMPV	207,900.00	207,900.00	207,900.00	207,900.00
318 MATTHEW CIR	3 -30-11 .00- -365	.00-			Total	214,400.00	214,400.00	214,400.00	214,400.00
BURLINGAME, ROBERT M	37060	37060		RP	LAND	39,800.00	39,800.00	39,800.00	39,800.00
					IMPV	174,600.00	174,600.00	174,600.00	174,600.00
320 MATTHEW CIR	3 -30-11 .00- -366	.00-			Total	209,400.00	209,400.00	209,400.00	209,400.00
REILLY, WILLIAM T & REMELY P	37070	37070		RP	LAND	38,500.00	38,500.00	38,500.00	38,500.00
					IMPV	170,900.00	170,900.00	170,900.00	170,900.00
322 MATTHEW CIR	3 -30-11 .00- -367	.00-			Total	195,700.00	195,700.00	195,700.00	195,700.00
PARKHOUSE, ELSIE L	37080	37080		RP	LAND	39,200.00	39,200.00	39,200.00	39,200.00
					IMPV	156,500.00	156,500.00	156,500.00	156,500.00
400 MATTHEW CIR	3 -30-11 .00- -368	.00-			Total	253,200.00	253,200.00	253,200.00	253,200.00
GABLER, BARRY D & SUSAN A	37090	37090		RP	LAND	39,200.00	39,200.00	39,200.00	39,200.00
					IMPV	214,000.00	214,000.00	214,000.00	214,000.00
401 MATTHEW CIR	3 -30-11 .00- -393	.00-			Total	234,400.00	234,400.00	234,400.00	234,400.00
PARKER, RICHARD THOMAS & JEN	37340	37340		RP	LAND	39,100.00	39,100.00	39,100.00	39,100.00
					IMPV	195,300.00	195,300.00	195,300.00	195,300.00
402 MATTHEW CIR	3 -30-11 .00- -369	.00-			Total	192,400.00	192,400.00	192,400.00	192,400.00
ROWAN, GEORGE J & SUZANNE M	37100	37100		RP	LAND	39,200.00	39,200.00	39,200.00	39,200.00
					IMPV	153,200.00	153,200.00	153,200.00	153,200.00
404 MATTHEW CIR	3 -30-11 .00- -370	.00-			Total	197,000.00	197,000.00	197,000.00	197,000.00
GROGAN, RAELYNN	37110	37110		RP	LAND	39,200.00	39,200.00	39,200.00	39,200.00
					IMPV	157,800.00	157,800.00	157,800.00	157,800.00
500 MATTHEW CIR	3 -30-11 .00- -371	.00-			Total	214,300.00	214,300.00	214,300.00	214,300.00
ROBINSON, JOHN B & SUSAN H	37120	37120		RP	LAND	39,200.00	39,200.00	39,200.00	39,200.00
					IMPV	175,100.00	175,100.00	175,100.00	175,100.00
502 MATTHEW CIR	3 -30-11 .00- -372	.00-			Total	203,000.00	203,000.00	203,000.00	203,000.00
VALENTINE, IRVING E & ROSE M	37130	37130		RP	LAND	39,200.00	39,200.00	39,200.00	39,200.00
					IMPV	163,800.00	163,800.00	163,800.00	163,800.00
503 MATTHEW CIR	3 -30-11 .00- -382	.00-			Total	187,100.00	187,100.00	187,100.00	187,100.00
MOORE, BRIAN H & ASHLEY	37230	37230		RP	LAND	44,300.00	44,300.00	44,300.00	44,300.00
					IMPV	142,800.00	142,800.00	142,800.00	142,800.00
504 MATTHEW CIR	3 -30-11 .00- -373	.00-			Total	186,400.00	186,400.00	186,400.00	186,400.00
NOWAKOWSKI, BERNARD J & BRAN	37140	37140		RP	LAND	37,900.00	37,900.00	37,900.00	37,900.00
					IMPV	148,500.00	148,500.00	148,500.00	148,500.00
506 MATTHEW CIR	3 -30-11 .00- -374	.00-			Total	200,100.00	200,100.00	200,100.00	200,100.00
CLAMPITT, GILBERT B & KELLY	37150	37150		RP					

Property Address / Owner Name	PIN / Tax A/C ID	Location ID	Acres	Roll	Valuation Code	Present Tax Roll Current	Present Tax Roll Original	Prior Tax Roll Current	Prior Tax Roll Original
506 MATTHEW CIR	3 -30-11 .00- -374	.00-			Total	200,100.00	200,100.00	200,100.00	200,100.00
CLAMPITT, GILBERT B & KELLY	37150	37150		RP	LAND	38,500.00	38,500.00	38,500.00	38,500.00
					IMPV	161,600.00	161,600.00	161,600.00	161,600.00
508 MATTHEW CIR	3 -30-11 .00- -375	.00-			Total	186,300.00	186,300.00	186,300.00	186,300.00
HORN, RICHARD J & JOAN	37160	37160		RP	LAND	38,500.00	38,500.00	38,500.00	38,500.00
					IMPV	147,800.00	147,800.00	147,800.00	147,800.00
510 MATTHEW CIR	3 -30-11 .00- -376	.00-			Total	201,900.00	201,900.00	201,900.00	201,900.00
CELPAN, IRINA	37170	37170		RP	LAND	38,700.00	38,700.00	38,700.00	38,700.00
					IMPV	163,200.00	163,200.00	163,200.00	163,200.00
511 MATTHEW CIR	3 -30-11 .00- -381	.00-			Total	190,300.00	190,300.00	190,300.00	190,300.00
MARINO, FRANCES M	37220	37220		RP	LAND	40,600.00	40,600.00	40,600.00	40,600.00
					IMPV	149,700.00	149,700.00	149,700.00	149,700.00
512 MATTHEW CIR	3 -30-11 .00- -377	.00-			Total	194,500.00	194,500.00	194,500.00	194,500.00
BADGER, LONNIE R & ELLA L	37180	37180		RP	LAND	38,700.00	38,700.00	38,700.00	38,700.00
					IMPV	155,800.00	155,800.00	155,800.00	155,800.00
513 MATTHEW CIR	3 -30-11 .00- -380	.00-			Total	202,300.00	202,300.00	202,300.00	202,300.00
SHORT, VICTORIA D	37210	37210		RP	LAND	40,600.00	40,600.00	40,600.00	40,600.00
					IMPV	161,700.00	161,700.00	161,700.00	161,700.00
514 MATTHEW CIR	3 -30-11 .00- -378	.00-			Total	253,800.00	253,800.00	253,800.00	253,800.00
WIEST, GREGORY PHILIP & LAUR	37190	37190		RP	LAND	46,600.00	46,600.00	46,600.00	46,600.00
					IMPV	207,200.00	207,200.00	207,200.00	207,200.00
1002 MATTLIND WAY	MD-16-173.00-01-03	.03-000			Total	467,600.00	467,600.00	467,600.00	467,600.00
1001 MATTLIND WAY LLC	22970	22970		RP	LAND	235,000.00	235,000.00	235,000.00	235,000.00
					IMPV	232,600.00	232,600.00	232,600.00	232,600.00
1003 MATTLIND WAY	MD-16-173.00-01-03	.00-000			Total	922,500.00	922,500.00	922,500.00	922,500.00
1001 MATTLIND WAY LLC	22940	22940		RP	LAND	245,000.00	245,000.00	245,000.00	245,000.00
					IMPV	677,500.00	677,500.00	677,500.00	677,500.00
1040 MATTLIND WAY	MD-16-173.00-01-03	.29-000			Total	802,200.00	802,200.00	802,200.00	802,200.00
DLE LLC	22960	22960		RP	LAND	172,400.00	172,400.00	172,400.00	172,400.00
					IMPV	629,800.00	629,800.00	629,800.00	629,800.00
MCCOLLEY ST	3 -30-11 .05- -205	.00-			Total	54,700.00	54,700.00	54,700.00	54,700.00
BURRIS FOODS INC	15440	15440		RP	LAND	35,200.00	35,200.00	35,200.00	35,200.00
					IMPV	19,500.00	19,500.00	19,500.00	19,500.00
MCCOLLEY ST	3 -30-11 .09- -017	.01-			Total	28,100.00	28,100.00	28,100.00	28,100.00
MORGAN, DAVID A & DAVID A MO	15950	15950		RP	LAND	28,100.00	28,100.00	28,100.00	28,100.00
MCCOLLEY ST	3 -30-7 .17- -027	.00-			Total	15,300.00	15,300.00	15,300.00	15,300.00
SUSSEX COUNTY HABITAT FOR HU	19000	19000		RP	LAND	15,300.00	15,300.00	15,300.00	15,300.00
					EXMT	15,300.00	15,300.00	15,300.00	15,300.00
MCCOLLEY ST	3 -30-7 .17- -028	.00-			Total	12,800.00	12,800.00	12,800.00	12,800.00
SUSSEX COUNTY HABITAT FOR HU	19010	19010		RP					

Property Address / Owner Name	PIN / Tax A/C ID	Location ID	Acres	Roll	Valuation Code	Present Tax Roll Current	Present Tax Roll Original	Prior Tax Roll Current	Prior Tax Roll Original
MCCOLLEY ST	3 -30-7 .17- -028 .00-				Total	12,800.00	12,800.00	12,800.00	12,800.00
SUSSEX COUNTY HABITAT FOR HU	19010	19010		RP	LAND	12,800.00	12,800.00	12,800.00	12,800.00
					EXMT	12,800.00	12,800.00	12,800.00	12,800.00
15 MCCOLLEY ST	3 -30-7 .17- -029 .00-				Total	62,200.00	62,200.00	62,200.00	62,200.00
SUSSEX COUNTY HABITAT FOR HU	19020	19020		RP	Net				17,600.00
					LAND	17,600.00	17,600.00	17,600.00	17,600.00
					IMPV	44,600.00	44,600.00	44,600.00	44,600.00
					EXMT	62,200.00	62,200.00	62,200.00	44,600.00
16 MCCOLLEY ST	3 -30-7 .17- -026 .00-				Total	58,400.00	58,400.00	58,400.00	58,400.00
MORALES-SALES, CARLOS NEFTAL	18990	18990		RP	LAND	20,200.00	20,200.00	20,200.00	20,200.00
					IMPV	38,200.00	38,200.00	38,200.00	38,200.00
17 MCCOLLEY ST	3 -30-7 .17- -030 .00-				Total	47,300.00	47,300.00	47,300.00	47,300.00
SUSSEX COUNTY HABITAT FOR HU	19030	19030		RP	Net				18,100.00
					LAND	18,100.00	18,100.00	18,100.00	18,100.00
					IMPV	29,200.00	29,200.00	29,200.00	29,200.00
					EXMT	47,300.00	47,300.00	47,300.00	29,200.00
19 MCCOLLEY ST	3 -30-7 .17- -031 .00-				Total	14,400.00	14,400.00	14,400.00	14,400.00
SUSSEX COUNTY HABITAT FOR HU	19040	19040		RP	LAND	14,400.00	14,400.00	14,400.00	14,400.00
					EXMT	14,400.00	14,400.00	14,400.00	14,400.00
20 MCCOLLEY ST	3 -30-7 .17- -024 .00-				Total	48,100.00	48,100.00	48,100.00	48,100.00
CROUCH, JAYSON D & MARJORIE	18970	18970		RP	LAND	19,200.00	19,200.00	19,200.00	19,200.00
					IMPV	28,900.00	28,900.00	28,900.00	28,900.00
21 MCCOLLEY ST	3 -30-7 .17- -032 .00-				Total	64,700.00	64,700.00	64,700.00	64,700.00
CARRANZA-LOPEZ, JOSE M & MAR	19050	19050		RP	LAND	19,000.00	19,000.00	19,000.00	19,000.00
					IMPV	45,700.00	45,700.00	45,700.00	45,700.00
23 MCCOLLEY ST	3 -30-7 .17- -033 .00-				Total	62,000.00	62,000.00	62,000.00	62,000.00
WOLFE, NINFA O	19060	19060		RP	LAND	18,300.00	18,300.00	18,300.00	18,300.00
					IMPV	43,700.00	43,700.00	43,700.00	43,700.00
24 MCCOLLEY ST	3 -30-7 .17- -023 .00-				Total	72,500.00	72,500.00	72,500.00	72,500.00
SUSSEX COUNTY HABITAT FOR HU	18960	18960		RP	Net				21,700.00
					LAND	21,700.00	21,700.00	21,700.00	21,700.00
					IMPV	50,800.00	50,800.00	50,800.00	50,800.00
					EXMT	72,500.00	72,500.00	72,500.00	50,800.00
25 MCCOLLEY ST	3 -30-7 .17- -034 .00-				Total	75,400.00	75,400.00	75,400.00	75,400.00
TORRES DIAZ, ALEJANDRA SUGEY	19070	19070		RP	LAND	20,200.00	20,200.00	20,200.00	20,200.00
					IMPV	55,200.00	55,200.00	55,200.00	55,200.00
104 MCCOLLEY ST	3 -30-7 .17- -133 .00-				Total	58,300.00	58,300.00	58,300.00	58,300.00
FRALIMS LLC	20130	20130		RP	LAND	19,700.00	19,700.00	19,700.00	19,700.00
					IMPV	38,600.00	38,600.00	38,600.00	38,600.00
105 MCCOLLEY ST	3 -30-7 .17- -161 .00-				Total	76,700.00	76,700.00	76,700.00	78,500.00
HERNANDEZ, JUAN M	20450	20450		RP	LAND	20,000.00	20,000.00	20,000.00	20,000.00

Property Address / Owner Name	PIN / Tax A/C ID	Location ID	Acres	Roll	Valuation Code	Present Tax Roll Current	Present Tax Roll Original	Prior Tax Roll Current	Prior Tax Roll Original
105 MCCOLLEY ST	3 -30-7 .17- -161 .00-				Total	76,700.00	76,700.00	76,700.00	78,500.00
HERNANDEZ, JUAN M	20450	20450		RP	IMPV	56,700.00	56,700.00	56,700.00	58,500.00
106 MCCOLLEY ST	3 -30-7 .17- -134 .00-				Total	61,400.00	61,400.00	61,400.00	61,400.00
WILEY, JOSEPH E & RENATE K	20140	20140		RP	LAND	25,300.00	25,300.00	25,300.00	25,300.00
					IMPV	36,100.00	36,100.00	36,100.00	36,100.00
107 MCCOLLEY ST	3 -30-7 .17- -160 .00-				Total	102,000.00	102,000.00	102,000.00	102,000.00
ZOOKS PROPERTY MANAGEMENT LL	20440	20440		RP	LAND	18,200.00	18,200.00	18,200.00	18,200.00
					IMPV	83,800.00	83,800.00	83,800.00	83,800.00
109 MCCOLLEY ST	3 -30-7 .17- -159 .00-				Total	67,900.00	67,900.00	67,900.00	67,900.00
MCCOLLEY ST LLC	20430	20430		RP	LAND	19,300.00	19,300.00	19,300.00	19,300.00
					IMPV	48,600.00	48,600.00	48,600.00	48,600.00
111 MCCOLLEY ST	3 -30-7 .17- -158 .00-				Total	40,700.00	40,700.00	40,700.00	40,700.00
BENNETT, JAMES P & HOLLY SMI	20420	20420		RP	LAND	18,900.00	18,900.00	18,900.00	18,900.00
					IMPV	21,800.00	21,800.00	21,800.00	21,800.00
120 MCCOLLEY ST	3 -30-7 .17- -154 .00-				Total	71,400.00	71,400.00	71,400.00	71,400.00
NEARLY WILD LLC	20380	20380		RP	LAND	21,600.00	21,600.00	21,600.00	21,600.00
					IMPV	49,800.00	49,800.00	49,800.00	49,800.00
201 MCCOLLEY ST	3 -30-7 .17- -293 .00-				Total	77,200.00	77,200.00	77,200.00	77,200.00
HOWARD, JERALD W & MAXINE R	21970	21970		RP	LAND	29,100.00	29,100.00	29,100.00	29,100.00
					IMPV	48,100.00	48,100.00	48,100.00	48,100.00
204 MCCOLLEY ST	3 -30-7 .17- -285 .00-				Total	111,500.00	111,500.00	111,500.00	111,500.00
PERRY, ROXANNE W	21840	21840		RP	LAND	31,200.00	31,200.00	31,200.00	31,200.00
					IMPV	80,300.00	80,300.00	80,300.00	80,300.00
206 MCCOLLEY ST	3 -30-7 .17- -286 .00-				Total	97,400.00	97,400.00	97,400.00	97,400.00
RODRIGUEZ, MICHAEL L & CARRI	21850	21850		RP	LAND	31,700.00	31,700.00	31,700.00	31,700.00
					IMPV	65,700.00	65,700.00	65,700.00	65,700.00
207 MCCOLLEY ST	3 -30-7 .17- -292 .00-				Total	90,600.00	90,600.00	90,600.00	79,800.00
FLORES, FERNANDA	21960	21960		RP	LAND	30,800.00	30,800.00	30,800.00	30,800.00
					IMPV	59,800.00	59,800.00	59,800.00	49,000.00
209 MCCOLLEY ST	3 -30-7 .17- -291 .00-				Total	81,700.00	81,700.00	81,700.00	81,700.00
GILL, DORA, DAWN R KELLY & S	21950	21950		RP	LAND	24,400.00	24,400.00	24,400.00	24,400.00
					IMPV	57,300.00	57,300.00	57,300.00	57,300.00
210 MCCOLLEY ST	3 -30-7 .17- -287 .00-				Total	114,500.00	114,500.00	114,500.00	114,500.00
SCHURMAN, CRAIG & DEBORAH	21870	21870		RP	LAND	31,500.00	31,500.00	31,500.00	31,500.00
					IMPV	83,000.00	83,000.00	83,000.00	83,000.00
211 MCCOLLEY ST	3 -30-7 .17- -290 .00-				Total	111,500.00	111,500.00	111,500.00	111,500.00
BAKER, ELEANOR JOAN TRUSTEE	21940	21940		RP	LAND	30,800.00	30,800.00	30,800.00	30,800.00
					IMPV	80,700.00	80,700.00	80,700.00	80,700.00
215 MCCOLLEY ST	3 -30-7 .17- -289 .00-				Total	89,200.00	89,200.00	89,200.00	89,200.00
SMITH, TAMMY B-TRUSTEE	21930	21930		RP					

Property Address / Owner Name	PIN / Tax A/C ID	Location ID	Acres	Roll	Valuation Code	Present Tax Roll Current	Present Tax Roll Original	Prior Tax Roll Current	Prior Tax Roll Original
215 MCCOLLEY ST	3 -30-7 .17- -289		.00-		Total	89,200.00	89,200.00	89,200.00	89,200.00
SMITH, TAMMY B-TRUSTEE	21930	21930		RP	LAND	26,700.00	26,700.00	26,700.00	26,700.00
					IMPV	62,500.00	62,500.00	62,500.00	62,500.00
216 MCCOLLEY ST	3 -30-7 .17- -288		.00-		Total	100,100.00	100,100.00	100,100.00	100,100.00
PARSONS, DONNA	21900	21900		RP	LAND	30,300.00	30,300.00	30,300.00	30,300.00
					IMPV	69,800.00	69,800.00	69,800.00	69,800.00
217 MCCOLLEY ST	3 -30-11 .05- -001		.00-		Total	92,300.00	92,300.00	92,300.00	92,300.00
MCKEE, ELMA M	13140	13140		RP	LAND	26,700.00	26,700.00	26,700.00	26,700.00
					IMPV	65,600.00	65,600.00	65,600.00	65,600.00
300 MCCOLLEY ST	3 -30-11 .05- -110		.00-		Total	125,700.00	125,700.00	125,700.00	124,800.00
WILKINS, BREE LYNN	14350	14350		RP	LAND	30,600.00	30,600.00	30,600.00	30,600.00
					IMPV	95,100.00	95,100.00	95,100.00	94,200.00
301 MCCOLLEY ST	3 -30-11 .05- -109		.00-		Total	103,200.00	103,200.00	103,200.00	103,200.00
GIVENS, WALTER & DOROTHY	14340	14340		RP	LAND	30,800.00	30,800.00	30,800.00	30,800.00
					IMPV	72,400.00	72,400.00	72,400.00	72,400.00
302 MCCOLLEY ST	3 -30-11 .05- -111		.00-		Total	146,000.00	146,000.00	146,000.00	146,000.00
HAUSER, CHARLES A	14360	14360		RP	LAND	30,500.00	30,500.00	30,500.00	30,500.00
					IMPV	115,500.00	115,500.00	115,500.00	115,500.00
305 MCCOLLEY ST	3 -30-11 .05- -108		.00-		Total	68,800.00	68,800.00	68,800.00	68,800.00
STEELE, TRAVIS L	14330	14330		RP	LAND	24,400.00	24,400.00	24,400.00	24,400.00
					IMPV	44,400.00	44,400.00	44,400.00	44,400.00
306 MCCOLLEY ST	3 -30-11 .05- -113		.00-		Total	121,100.00	121,100.00	121,100.00	121,100.00
MICEK, STEPHANIE	14380	14380		RP	LAND	30,500.00	30,500.00	30,500.00	30,500.00
					IMPV	90,600.00	90,600.00	90,600.00	90,600.00
307 MCCOLLEY ST	3 -30-11 .05- -107		.00-		Total	102,600.00	102,600.00	102,600.00	102,600.00
JOHNSON, DONALD K & HOLLY B	14320	14320		RP	LAND	24,400.00	24,400.00	24,400.00	24,400.00
					IMPV	78,200.00	78,200.00	78,200.00	78,200.00
309 MCCOLLEY ST	3 -30-11 .05- -106		.00-		Total	128,700.00	128,700.00	128,700.00	128,700.00
MCPHERSON, KEVIN S	14310	14310		RP	LAND	30,800.00	30,800.00	30,800.00	30,800.00
					IMPV	97,900.00	97,900.00	97,900.00	97,900.00
310 MCCOLLEY ST	3 -30-11 .05- -115		.00-		Total	92,900.00	92,900.00	92,900.00	92,900.00
ELLIOTT, RONALD N	14400	14400		RP	LAND	30,200.00	30,200.00	30,200.00	30,200.00
					IMPV	62,700.00	62,700.00	62,700.00	62,700.00
312 MCCOLLEY ST	3 -30-11 .05- -116		.00-		Total	90,600.00	90,600.00	90,600.00	90,600.00
ROMULAS, JEAN B	14410	14410		RP	LAND	22,800.00	22,800.00	22,800.00	22,800.00
					IMPV	67,800.00	67,800.00	67,800.00	67,800.00
313 MCCOLLEY ST	3 -30-11 .05- -105		.00-		Total	109,000.00	109,000.00	109,000.00	109,000.00
WISNIEWSKI, FRANK & THERESE	14300	14300		RP	LAND	24,400.00	24,400.00	24,400.00	24,400.00
					IMPV	84,600.00	84,600.00	84,600.00	84,600.00
314 MCCOLLEY ST	3 -30-11 .05- -117		.00-		Total	126,600.00	126,600.00	126,600.00	126,600.00
PETERMAN, EDITH J	14420	14420		RP					

Property Address / Owner Name	PIN / Tax A/C ID	Location ID	Acres	Roll	Valuation Code	Present Tax Roll Current	Present Tax Roll Original	Prior Tax Roll Current	Prior Tax Roll Original
314 MCCOLLEY ST	3 -30-11 .05- -117	.00-			Total	126,600.00	126,600.00	126,600.00	126,600.00
PETERMAN, EDITH J	14420	14420		RP	LAND	22,200.00	22,200.00	22,200.00	22,200.00
					IMPV	104,400.00	104,400.00	104,400.00	104,400.00
315 MCCOLLEY ST	3 -30-11 .05- -104	.00-			Total	87,200.00	87,200.00	87,200.00	87,200.00
CURIEL, CHRISTINE	14290	14290		RP	LAND	26,300.00	26,300.00	26,300.00	26,300.00
					IMPV	60,900.00	60,900.00	60,900.00	60,900.00
316 MCCOLLEY ST	3 -30-11 .05- -118	.01-			Total	125,500.00	125,500.00	125,500.00	125,500.00
DAVIS, CHARLES R JR	14450	14450		RP	LAND	22,200.00	22,200.00	22,200.00	22,200.00
					IMPV	103,300.00	103,300.00	103,300.00	103,300.00
317 MCCOLLEY ST	3 -30-11 .05- -103	.00-			Total	130,200.00	130,200.00	130,200.00	130,200.00
ELLIOTT, MOYLAN E & TIMOTHY	14280	14280		RP	LAND	30,400.00	30,400.00	30,400.00	30,400.00
					IMPV	99,800.00	99,800.00	99,800.00	99,800.00
318 MCCOLLEY ST	3 -30-11 .05- -118	.00-			Total	22,600.00	22,600.00	22,600.00	22,600.00
PASSWATERS, SAMUEL J III	14440	14440		RP	LAND	22,100.00	22,100.00	22,100.00	22,100.00
					IMPV	500.00	500.00	500.00	500.00
401 MCCOLLEY ST	3 -30-11 .05- -122	.00-			Total	130,700.00	130,700.00	130,700.00	130,700.00
KELLY, LEON	14510	14510		RP	LAND	24,800.00	24,800.00	24,800.00	24,800.00
					IMPV	105,900.00	105,900.00	105,900.00	105,900.00
403 MCCOLLEY ST	3 -30-11 .05- -124	.00-			Total	30,800.00	30,800.00	30,800.00	30,800.00
BURRIS REAL ESTATE INC	14530	14530		RP	LAND	30,800.00	30,800.00	30,800.00	30,800.00
412 MCCOLLEY ST	3 -30-11 .05- -121	.00-			Total	639,900.00	624,000.00	624,000.00	624,000.00
BURRIS FOODS INC	14500	14500		RP	LAND	96,400.00	80,500.00	80,500.00	80,500.00
					IMPV	543,500.00	543,500.00	543,500.00	543,500.00
500 MCCOLLEY ST	3 -30-11 .05- -186	.00-			Total	123,000.00	123,000.00	123,000.00	123,000.00
MESSICK, NORMA LEE	15230	15230		RP	LAND	31,300.00	31,300.00	31,300.00	31,300.00
					IMPV	91,700.00	91,700.00	91,700.00	91,700.00
502 MCCOLLEY ST	3 -30-11 .05- -185	.01-			Total	156,000.00	156,000.00	156,000.00	156,000.00
HUTCHENS, LUTHER & CAROL	15200	15200		RP	LAND	31,400.00	31,400.00	31,400.00	31,400.00
					IMPV	124,600.00	124,600.00	124,600.00	124,600.00
503 MCCOLLEY ST	3 -30-11 .05- -187	.00-			Total	94,300.00	94,300.00	94,300.00	94,300.00
WILKINSON JR, FLOYD H & JANE	15240	15240		RP	LAND	25,500.00	25,500.00	25,500.00	25,500.00
					IMPV	68,800.00	68,800.00	68,800.00	68,800.00
504 MCCOLLEY ST	3 -30-11 .05- -185	.00-			Total	96,200.00	96,200.00	96,200.00	96,200.00
WYNES, JOYCE	15190	15190		RP	LAND	31,100.00	31,100.00	31,100.00	31,100.00
					IMPV	65,100.00	65,100.00	65,100.00	65,100.00
505 MCCOLLEY ST	3 -30-11 .05- -188	.00-			Total	102,700.00	102,700.00	102,700.00	102,700.00
O'CONNOR, JOHN	15250	15250		RP	LAND	25,700.00	25,700.00	25,700.00	25,700.00
					IMPV	77,000.00	77,000.00	77,000.00	77,000.00
506 MCCOLLEY ST	3 -30-11 .05- -185	.02-			Total	117,200.00	117,200.00	117,200.00	117,200.00
SALZBERG, HARRY & ALICE E	15210	15210		RP					

Property Address / Owner Name	PIN / Tax A/C ID	Location ID	Acres	Roll	Valuation Code	Present Tax Roll Current	Present Tax Roll Original	Prior Tax Roll Current	Prior Tax Roll Original
506 MCCOLLEY ST	3 -30-11 .05- -185		.02-		Total	117,200.00	117,200.00	117,200.00	117,200.00
SALZBERG, HARRY & ALICE E	15210	15210		RP	LAND	31,000.00	31,000.00	31,000.00	31,000.00
					IMPV	86,200.00	86,200.00	86,200.00	86,200.00
507 MCCOLLEY ST	3 -30-11 .05- -189		.00-		Total	88,400.00	88,400.00	88,400.00	88,400.00
KINNIKIN, MARGERY M & ANN K	15260	15260		RP	LAND	25,800.00	25,800.00	25,800.00	25,800.00
					IMPV	62,600.00	62,600.00	62,600.00	62,600.00
508 MCCOLLEY ST	3 -30-11 .05- -185		.03-		Total	121,900.00	121,900.00	121,900.00	121,900.00
TURLEY, THOMAS G & KATHLEEN	15220	15220		RP	LAND	30,800.00	30,800.00	30,800.00	30,800.00
					IMPV	91,100.00	91,100.00	91,100.00	91,100.00
509 MCCOLLEY ST	3 -30-11 .05- -190		.00-		Total	96,600.00	96,600.00	96,600.00	96,600.00
FRY, D JEFFEREY	15270	15270		RP	LAND	26,000.00	26,000.00	26,000.00	26,000.00
					IMPV	70,600.00	70,600.00	70,600.00	70,600.00
510 MCCOLLEY ST	3 -30-11 .05- -184		.00-		Total	138,200.00	138,200.00	138,200.00	138,200.00
DKW RENTALS LLC	15180	15180		RP	LAND	32,400.00	32,400.00	32,400.00	32,400.00
					IMPV	105,800.00	105,800.00	105,800.00	105,800.00
511 MCCOLLEY ST	3 -30-11 .05- -191		.01-		Total	155,700.00	155,700.00	155,700.00	155,700.00
SNEAD, NATASHA C	15290	15290		RP	LAND	31,000.00	31,000.00	31,000.00	31,000.00
					IMPV	124,700.00	124,700.00	124,700.00	124,700.00
515 MCCOLLEY ST	3 -30-11 .05- -191		.00-		Total	138,500.00	138,500.00	138,500.00	138,500.00
HAZZARD, BERTHA L	15280	15280		RP	LAND	32,100.00	32,100.00	32,100.00	32,100.00
					IMPV	106,400.00	106,400.00	106,400.00	106,400.00
517 MCCOLLEY ST	3 -30-11 .05- -191		.02-		Total	142,700.00	142,700.00	142,700.00	142,700.00
JI, RAN	15300	15300		RP	LAND	31,500.00	31,500.00	31,500.00	31,500.00
					IMPV	111,200.00	111,200.00	111,200.00	111,200.00
519 MCCOLLEY ST	3 -30-11 .05- -192		.00-		Total	117,900.00	117,900.00	117,900.00	117,900.00
WILLIAMSON, JASON A	15310	15310		RP	LAND	30,400.00	30,400.00	30,400.00	30,400.00
					IMPV	87,500.00	87,500.00	87,500.00	87,500.00
521 MCCOLLEY ST	3 -30-11 .05- -193		.00-		Total	125,400.00	125,400.00	125,400.00	125,400.00
HARDY, WILLIAM A II	15320	15320		RP	LAND	26,300.00	26,300.00	26,300.00	26,300.00
					IMPV	99,100.00	99,100.00	99,100.00	99,100.00
523 MCCOLLEY ST	3 -30-11 .05- -194		.00-		Total	132,900.00	132,900.00	132,900.00	132,900.00
REED, VICTORIA	15330	15330		RP	LAND	30,300.00	30,300.00	30,300.00	30,300.00
					IMPV	102,600.00	102,600.00	102,600.00	102,600.00
601 MCCOLLEY ST	3 -30-11 .09- -025		.00-		Total	126,200.00	126,200.00	126,200.00	126,200.00
STEVENS, ANGELA	16050	16050		RP	LAND	32,200.00	32,200.00	32,200.00	32,200.00
					IMPV	94,000.00	94,000.00	94,000.00	94,000.00
602 MCCOLLEY ST	3 -30-11 .05- -183		.00-		Total	115,800.00	115,800.00	115,800.00	115,800.00
EGAN, TREVOR J SR	15170	15170		RP	LAND	27,800.00	27,800.00	27,800.00	27,800.00
					IMPV	88,000.00	88,000.00	88,000.00	88,000.00
604 MCCOLLEY ST	3 -30-11 .05- -181		.00-		Total	128,400.00	128,400.00	128,400.00	128,400.00
HARDY, JULIA	15150	15150		RP					

Property Address / Owner Name	PIN / Tax A/C ID	Location ID	Acres	Roll	Valuation Code	Present Tax Roll Current	Present Tax Roll Original	Prior Tax Roll Current	Prior Tax Roll Original
604 MCCOLLEY ST	3 -30-11 .05- -181		.00-		Total	128,400.00	128,400.00	128,400.00	128,400.00
HARDY, JULIA	15150	15150		RP	LAND	26,600.00	26,600.00	26,600.00	26,600.00
					IMPV	101,800.00	101,800.00	101,800.00	101,800.00
604 MCCOLLEY ST	3 -30-11 .05- -182		.00-		Total	1,600.00	1,600.00	1,600.00	1,600.00
HARDY, JULIA	15160	15160		RP	LAND	1,600.00	1,600.00	1,600.00	1,600.00
606 MCCOLLEY ST	3 -30-11 .09- -001		.00-		Total	106,600.00	106,600.00	106,600.00	106,600.00
HITCHENS, ROBIN D & DEBBIE L	15790	15790		RP	LAND	28,500.00	28,500.00	28,500.00	28,500.00
					IMPV	78,100.00	78,100.00	78,100.00	78,100.00
608 MCCOLLEY ST	3 -30-11 .09- -002		.00-		Total	105,600.00	105,600.00	105,600.00	105,600.00
RICHCAROLE HOLDINGS LLC	15800	15800		RP	LAND	31,600.00	31,600.00	31,600.00	31,600.00
					IMPV	74,000.00	74,000.00	74,000.00	74,000.00
610 MCCOLLEY ST	3 -30-11 .09- -003		.00-		Total	86,800.00	86,800.00	86,800.00	86,800.00
VENETT, EMMETT JR & PATRICIA	15810	15810		RP	LAND	31,200.00	31,200.00	31,200.00	31,200.00
					IMPV	55,600.00	55,600.00	55,600.00	55,600.00
612 MCCOLLEY ST	3 -30-11 .09- -004		.00-		Total	108,900.00	108,900.00	108,900.00	108,900.00
CORNWELL, JANELLE	15820	15820		RP	LAND	32,400.00	32,400.00	32,400.00	32,400.00
					IMPV	76,500.00	76,500.00	76,500.00	76,500.00
700 MCCOLLEY ST	3 -30-11 .09- -007		.00-		Total	1,738,900.00	1,738,900.00	1,738,900.00	1,623,000.00
MATTLIND LLC	15850	15850		RP	LAND	301,000.00	301,000.00	301,000.00	298,500.00
					IMPV	1,437,900.00	1,437,900.00	1,437,900.00	1,324,500.00
701 MCCOLLEY ST	3 -30-11 .09- -021		.00-		Total	420,000.00	420,000.00	420,000.00	420,000.00
KEY PROPERTIES GROUP, LLC	16010	16010		RP	LAND	67,300.00	67,300.00	67,300.00	67,300.00
					IMPV	352,700.00	352,700.00	352,700.00	352,700.00
720 MCCOLLEY ST UNIT 1	3 -30-11 .09- -009		.01-		Total	520,500.00	520,500.00	520,500.00	520,500.00
S & P HOLDINGS LLC	15880	15880		RP	LAND	68,400.00	68,400.00	68,400.00	68,400.00
					IMPV	452,100.00	452,100.00	452,100.00	452,100.00
730 MCCOLLEY ST	3 -30-11 .09- -009		.02-		Total	721,600.00	721,600.00	721,600.00	721,600.00
S & P HOLDINGS LLC	168040	168040		RP	LAND	77,200.00	77,200.00	77,200.00	77,200.00
					IMPV	644,400.00	644,400.00	644,400.00	644,400.00
731 MCCOLLEY ST	3 -30-11 .09- -018		.00-		Total	74,000.00	74,000.00	74,000.00	74,000.00
MORGAN, DAVID A & DAVID A MO	15980	15980		RP	LAND	28,000.00	28,000.00	28,000.00	28,000.00
					IMPV	46,000.00	46,000.00	46,000.00	46,000.00
740 MCCOLLEY ST	3 -30-11 .09- -009		.00-		Total	810,400.00	810,400.00	810,400.00	1,455,100.00
S & P HOLDINGS LLC	15870	15870		RP	LAND	117,500.00	117,500.00	117,500.00	152,600.00
					IMPV	692,900.00	692,900.00	692,900.00	1,302,500.00
MCCOY ST	3 -30-10 .12- -104		.02-		Total	113,900.00	113,900.00	113,900.00	113,900.00
WILKINS, HOWARD C	9150	9150		RP	LAND	111,000.00	111,000.00	111,000.00	111,000.00
					IMPV	2,900.00	2,900.00	2,900.00	2,900.00
MCCOY ST	3 -30-10 .12- -104		.05-		Total	52,800.00	52,800.00	52,800.00	52,800.00
WILKINS II, HOWARD C	131940	131940		RP					

Property Address / Owner Name	PIN / Tax A/C ID	Location ID	Acres	Roll	Valuation Code	Present Tax Roll Current	Present Tax Roll Original	Prior Tax Roll Current	Prior Tax Roll Original
MCCOY ST	3 -30-10 .12- -104 .05-				Total	52,800.00	52,800.00	52,800.00	52,800.00
WILKINS II, HOWARD C	131940	131940		RP	LAND	52,800.00	52,800.00	52,800.00	52,800.00
3 MCCOY ST	3 -30-10 .12- -064 .01-				Total	162,000.00	162,000.00	162,000.00	80,200.00
BOONE, COURTNEY	151880	151880		RP	LAND	40,100.00	40,100.00	40,100.00	40,100.00
					IMPV	121,900.00	121,900.00	121,900.00	40,100.00
5 MCCOY ST	3 -30-10 .12- -062 .00-				Total	157,900.00	157,900.00	157,900.00	157,900.00
DEBROSSE, SERGE & LEONISE	8680	8680		RP	LAND	36,500.00	36,500.00	36,500.00	36,500.00
					IMPV	121,400.00	121,400.00	121,400.00	121,400.00
7 MCCOY ST	3 -30-10 .12- -062 .01-				Total	161,600.00	161,600.00	161,600.00	161,600.00
MCCALL, JOHN I & JANET A	38740	38740		RP	LAND	34,800.00	34,800.00	34,800.00	34,800.00
					IMPV	126,800.00	126,800.00	126,800.00	126,800.00
11 MCCOY ST	3 -30-10 .12- -059 .01-				Total	124,200.00	124,200.00	124,200.00	124,200.00
WINDSOR, JOAN M	8650	8650		RP	LAND	36,400.00	36,400.00	36,400.00	36,400.00
					IMPV	87,800.00	87,800.00	87,800.00	87,800.00
13 MCCOY ST	3 -30-10 .12- -059 .00-				Total	126,100.00	126,100.00	126,100.00	126,100.00
KEMPER, CARMEN V	8640	8640		RP	LAND	37,000.00	37,000.00	37,000.00	37,000.00
					IMPV	89,100.00	89,100.00	89,100.00	89,100.00
17 MCCOY ST	3 -30-10 .12- -055 .00-				Total	154,500.00	154,500.00	154,500.00	154,500.00
SCIOTO PROPERTIES SP-16 LLC	8600	8600		RP	LAND	42,400.00	42,400.00	42,400.00	42,400.00
					IMPV	112,100.00	112,100.00	112,100.00	112,100.00
19 MCCOY ST	3 -30-10 .12- -054 .02-				Total	107,100.00	107,100.00	107,100.00	107,100.00
DAVIS, CHARLES R JR	8590	8590		RP	LAND	39,300.00	39,300.00	39,300.00	39,300.00
					IMPV	67,800.00	67,800.00	67,800.00	67,800.00
21 MCCOY ST	3 -30-10 .12- -054 .01-				Total	184,400.00	184,400.00	184,400.00	184,400.00
CLOGG III, JOHN L & JASMINE	8580	8580		RP	LAND	40,300.00	40,300.00	40,300.00	40,300.00
					IMPV	144,100.00	144,100.00	144,100.00	144,100.00
23 MCCOY ST	3 -30-10 .12- -054 .00-				Total	104,200.00	104,200.00	104,200.00	104,200.00
DAVIS, CHARLES R JR	8570	8570		RP	LAND	36,300.00	36,300.00	36,300.00	36,300.00
					IMPV	67,900.00	67,900.00	67,900.00	67,900.00
25 MCCOY ST	3 -30-10 .12- -054 .03-				Total	108,300.00	108,300.00	108,300.00	108,300.00
DAVIS, CHARLES R JR	123410	123410		RP	LAND	40,500.00	40,500.00	40,500.00	40,500.00
					IMPV	67,800.00	67,800.00	67,800.00	67,800.00
26 MCCOY ST	3 -30-10 .12- -066 .02-				Total	159,500.00	159,500.00	159,500.00	159,500.00
BIRO, BUDD A	8730	8730		RP	LAND	45,900.00	45,900.00	45,900.00	45,900.00
					IMPV	113,600.00	113,600.00	113,600.00	113,600.00
28 MCCOY ST	3 -30-10 .12- -066 .03-				Total	160,500.00	160,500.00	160,500.00	160,500.00
CASTANEDA, ULISES & GEORGINA	8740	8740		RP	LAND	45,800.00	45,800.00	45,800.00	45,800.00
					IMPV	114,700.00	114,700.00	114,700.00	114,700.00
30 MCCOY ST	3 -30-10 .12- -066 .01-				Total	136,700.00	136,700.00	136,700.00	136,700.00
BROWER, DANIEL M & TRINA WIL	8720	8720		RP					

Property Address / Owner Name	PIN / Tax A/C ID	Location ID	Acres	Roll	Valuation Code	Present Tax Roll Current	Present Tax Roll Original	Prior Tax Roll Current	Prior Tax Roll Original
30 MCCOY ST	3 -30-10 .12- -066	.01-			Total	136,700.00	136,700.00	136,700.00	136,700.00
BROWER, DANIEL M & TRINA WIL	8720	8720		RP	LAND	36,500.00	36,500.00	36,500.00	36,500.00
					IMPV	100,200.00	100,200.00	100,200.00	100,200.00
32 MCCOY ST	3 -30-10 .12- -085	.01-			Total	145,000.00	145,000.00	145,000.00	145,000.00
ANDERSON, RONALD L & ELIZABE	8940	8940		RP	LAND	42,400.00	42,400.00	42,400.00	42,400.00
					IMPV	102,600.00	102,600.00	102,600.00	102,600.00
34 MCCOY ST	3 -30-10 .12- -085	.00-			Total	128,800.00	128,800.00	128,800.00	128,800.00
HAMPTON, PENNY	8930	8930		RP	LAND	42,900.00	42,900.00	42,900.00	42,900.00
					IMPV	85,900.00	85,900.00	85,900.00	85,900.00
36 MCCOY ST	3 -30-10 .16- -001	.00-			Total	1,340,500.00	1,340,500.00	1,340,500.00	144,600.00
84 INDEMNITY, CO	9170	9170		RP	LAND	171,200.00	171,200.00	171,200.00	72,300.00
					IMPV	1,169,300.00	1,169,300.00	1,169,300.00	72,300.00
102 MCCOY ST	3 -30-10 .12- -104	.01-			Total	206,900.00	206,900.00	206,900.00	206,900.00
GRAY JR, STEPHEN L & JENNIFE	9140	9140		RP	LAND	35,700.00	35,700.00	35,700.00	35,700.00
					IMPV	171,200.00	171,200.00	171,200.00	171,200.00
104 MCCOY ST	3 -30-10 .12- -104	.03-			Total	141,200.00	141,200.00	141,200.00	141,200.00
FIRST STEPS REAL ESTATE CO L	9160	9160		RP	LAND	46,400.00	46,400.00	46,400.00	46,400.00
					IMPV	94,800.00	94,800.00	94,800.00	94,800.00
104 MCCOY ST	3 -30-10 .12- -104	.04-			Total	24,500.00	24,500.00	24,500.00	24,500.00
FIRST STEPS REAL ESTATE CO L	90880	90880		RP	LAND	24,500.00	24,500.00	24,500.00	24,500.00
7306 MCGREGOR ST	1 -30-3 .00- -908	.00-			Total	1,800.00	1,800.00	1,800.00	1,800.00
LIBORIO WATERGATE LLC	149460	149460		RP	LAND	1,800.00	1,800.00	1,800.00	1,800.00
7309 MCGREGOR ST	1 -30-3 .00- -912	.00-			Total	1,700.00	1,700.00	1,700.00	1,700.00
LIBORIO WATERGATE LLC	149500	149500		RP	LAND	1,700.00	1,700.00	1,700.00	1,700.00
7311 MCGREGOR ST	1 -30-3 .00- -911	.00-			Total	2,000.00	2,000.00	2,000.00	2,000.00
LIBORIO WATERGATE LLC	149490	149490		RP	LAND	2,000.00	2,000.00	2,000.00	2,000.00
7312 MCGREGOR ST	1 -30-3 .00- -909	.00-			Total	2,900.00	2,900.00	2,900.00	2,900.00
LIBORIO WATERGATE LLC	149470	149470		RP	LAND	2,900.00	2,900.00	2,900.00	2,900.00
7315 MCGREGOR ST	1 -30-3 .00- -910	.00-			Total	2,900.00	2,900.00	2,900.00	2,900.00
LIBORIO WATERGATE LLC	149480	149480		RP	LAND	2,900.00	2,900.00	2,900.00	2,900.00
2 MEADOW LARK DR	3 -30-11 .00- -622	.00-			Total	187,900.00	187,900.00	187,900.00	184,500.00
ALADUGE, KOLAWOLE & LULA LYN	11450	11450		RP	LAND	36,000.00	36,000.00	36,000.00	36,000.00
					IMPV	151,900.00	151,900.00	151,900.00	148,500.00
4 MEADOW LARK DR	3 -30-11 .00- -623	.00-			Total	206,200.00	202,400.00	202,400.00	202,400.00
FINGER, JOHN	11460	11460		RP	LAND	35,000.00	35,000.00	35,000.00	35,000.00
					IMPV	171,200.00	167,400.00	167,400.00	167,400.00
6 MEADOW LARK DR	3 -30-11 .00- -624	.00-			Total	190,900.00	190,900.00	190,900.00	190,900.00
BREHSE, CARI - TRUSTEE - IRR	11470	11470		RP	LAND	35,300.00	35,300.00	35,300.00	35,300.00

Property Address / Owner Name	PIN / Tax A/C ID	Location ID	Acres	Roll	Valuation Code	Present Tax Roll Current	Present Tax Roll Original	Prior Tax Roll Current	Prior Tax Roll Original
6 MEADOW LARK DR	3 -30-11 .00- -624 .00-				Total	190,900.00	190,900.00	190,900.00	190,900.00
BREHSE, CARI - TRUSTEE - IRR	11470	11470		RP	IMPV	155,600.00	155,600.00	155,600.00	155,600.00
7 MEADOW LARK DR	3 -30-11 .00- -741 .00-				Total	184,900.00	184,900.00	184,900.00	184,900.00
NEWBERRY, ANDREA M	12640	12640		RP	LAND	37,600.00	37,600.00	37,600.00	37,600.00
					IMPV	147,300.00	147,300.00	147,300.00	147,300.00
8 MEADOW LARK DR	3 -30-11 .00- -625 .00-				Total	207,500.00	207,500.00	207,500.00	207,500.00
GEORGES, ESNER & CLERSON PIE	11480	11480		RP	LAND	35,300.00	35,300.00	35,300.00	35,300.00
					IMPV	172,200.00	172,200.00	172,200.00	172,200.00
9 MEADOW LARK DR	3 -30-11 .00- -754 .00-				Total	175,800.00	175,800.00	175,800.00	174,700.00
SEVILLANO, PEDRO &	12770	12770		RP	LAND	36,100.00	36,100.00	36,100.00	36,100.00
					IMPV	139,700.00	139,700.00	139,700.00	138,600.00
10 MEADOW LARK DR	3 -30-11 .00- -627 .00-				Total	256,800.00	256,800.00	256,800.00	256,800.00
DOMERATZKI, DEBORAH & MARY	11500	11500		RP	LAND	36,900.00	36,900.00	36,900.00	36,900.00
					IMPV	219,900.00	219,900.00	219,900.00	219,900.00
11 MEADOW LARK DR	3 -30-11 .00- -755 .00-				Total	178,200.00	178,200.00	178,200.00	178,200.00
BANKOLE, SOLOMON O	12780	12780		RP	LAND	35,100.00	35,100.00	35,100.00	35,100.00
					IMPV	143,100.00	143,100.00	143,100.00	143,100.00
12 MEADOW LARK DR	3 -30-11 .00- -628 .00-				Total	216,200.00	216,200.00	216,200.00	216,200.00
BALTIMORE, MARC C	11510	11510		RP	LAND	35,700.00	35,700.00	35,700.00	35,700.00
					IMPV	180,500.00	180,500.00	180,500.00	180,500.00
14 MEADOW LARK DR	3 -30-11 .00- -629 .00-				Total	203,500.00	203,500.00	203,500.00	203,500.00
JANIFER, JOANNA LYNN	11520	11520		RP	LAND	35,400.00	35,400.00	35,400.00	35,400.00
					IMPV	168,100.00	168,100.00	168,100.00	168,100.00
15 MEADOW LARK DR	3 -30-11 .00- -768 .00-				Total	193,700.00	193,700.00	193,700.00	190,300.00
SALOMON, DARLENE & ANNE ALEX	12910	12910		RP	LAND	36,200.00	36,200.00	36,200.00	36,200.00
					IMPV	157,500.00	157,500.00	157,500.00	154,100.00
16 MEADOW LARK DR	3 -30-11 .00- -630 .00-				Total	189,400.00	189,400.00	189,400.00	189,400.00
MANSOLF, G BRADLEY & KATHLEE	11530	11530		RP	LAND	35,200.00	35,200.00	35,200.00	35,200.00
					IMPV	154,200.00	154,200.00	154,200.00	154,200.00
17 MEADOW LARK DR	3 -30-11 .00- -769 .00-				Total	165,800.00	165,800.00	165,800.00	165,800.00
MASON, MICHAEL & PATRICIA	12920	12920		RP	LAND	35,100.00	35,100.00	35,100.00	35,100.00
					IMPV	130,700.00	130,700.00	130,700.00	130,700.00
18 MEADOW LARK DR	3 -30-11 .00- -631 .00-				Total	198,300.00	198,300.00	198,300.00	198,300.00
SCOTT, ANGELA	11540	11540		RP	LAND	35,200.00	35,200.00	35,200.00	35,200.00
					IMPV	163,100.00	163,100.00	163,100.00	163,100.00
19 MEADOW LARK DR	3 -30-11 .00- -770 .00-				Total	196,900.00	196,900.00	196,900.00	196,900.00
MANCILLA, EDITH & MARIA D CO	12930	12930		RP	LAND	36,200.00	36,200.00	36,200.00	36,200.00
					IMPV	160,700.00	160,700.00	160,700.00	160,700.00
20 MEADOW LARK DR	3 -30-11 .00- -632 .00-				Total	184,900.00	184,900.00	184,900.00	184,900.00
SAUMELL, KEVIN JOHN	11550	11550		RP					

Property Address / Owner Name	PIN / Tax A/C ID	Location ID	Acres	Roll	Valuation Code	Present Tax Roll Current	Present Tax Roll Original	Prior Tax Roll Current	Prior Tax Roll Original
20 MEADOW LARK DR	3 -30-11 .00- -632 .00-				Total	184,900.00	184,900.00	184,900.00	184,900.00
SAUMELL, KEVIN JOHN	11550	11550		RP	LAND	35,100.00	35,100.00	35,100.00	35,100.00
					IMPV	149,800.00	149,800.00	149,800.00	149,800.00
21 MEADOW LARK DR	3 -30-11 .00- -771 .00-				Total	200,900.00	200,900.00	200,900.00	200,900.00
STEINER, ANTHONY L & LINDA J	12940	12940		RP	LAND	35,300.00	35,300.00	35,300.00	35,300.00
					IMPV	165,600.00	165,600.00	165,600.00	165,600.00
22 MEADOW LARK DR	3 -30-11 .00- -633 .00-				Total	238,800.00	238,800.00	238,800.00	238,800.00
RODRIGUERA, GEORGE M &	11560	11560		RP	LAND	35,200.00	35,200.00	35,200.00	35,200.00
					IMPV	203,600.00	203,600.00	203,600.00	203,600.00
23 MEADOW LARK DR	3 -30-11 .00- -772 .00-				Total	171,500.00	171,500.00	171,500.00	171,500.00
PLANK, KENNETH P & SHARON R	12950	12950		RP	LAND	35,500.00	35,500.00	35,500.00	35,500.00
					IMPV	136,000.00	136,000.00	136,000.00	136,000.00
24 MEADOW LARK DR	3 -30-11 .00- -634 .00-				Total	175,300.00	175,300.00	175,300.00	175,300.00
CHIRDON, NATALIE L	11570	11570		RP	LAND	35,100.00	35,100.00	35,100.00	35,100.00
					IMPV	140,200.00	140,200.00	140,200.00	140,200.00
26 MEADOW LARK DR	3 -30-11 .00- -635 .00-				Total	186,400.00	186,400.00	186,400.00	186,400.00
HINEX, LARRY JR & ANGELA S	11580	11580		RP	LAND	35,100.00	35,100.00	35,100.00	35,100.00
					IMPV	151,300.00	151,300.00	151,300.00	151,300.00
28 MEADOW LARK DR	3 -30-11 .00- -636 .00-				Total	169,300.00	169,300.00	169,300.00	169,300.00
HAMPTON, JOSEPH W & MARIAN L	11590	11590		RP	LAND	35,300.00	35,300.00	35,300.00	35,300.00
					IMPV	134,000.00	134,000.00	134,000.00	134,000.00
29 MEADOW LARK DR	3 -30-11 .00- -665 .00-				Total	222,200.00	222,200.00	222,200.00	222,200.00
ROXAS, MEYNARD B & SUSAN S	11880	11880		RP	LAND	35,400.00	35,400.00	35,400.00	35,400.00
					IMPV	186,800.00	186,800.00	186,800.00	186,800.00
30 MEADOW LARK DR	3 -30-11 .00- -637 .00-				Total	184,900.00	184,900.00	184,900.00	184,900.00
CHAVEZ, FRANCISCO S	11600	11600		RP	LAND	35,100.00	35,100.00	35,100.00	35,100.00
					IMPV	149,800.00	149,800.00	149,800.00	149,800.00
31 MEADOW LARK DR	3 -30-11 .00- -664 .00-				Total	251,600.00	251,600.00	251,600.00	251,600.00
MARTH, ANNE MARIE D	11870	11870		RP	LAND	35,700.00	35,700.00	35,700.00	35,700.00
					IMPV	215,900.00	215,900.00	215,900.00	215,900.00
32 MEADOW LARK DR	3 -30-11 .00- -638 .00-				Total	170,800.00	170,800.00	170,800.00	170,800.00
LEITH, MARIKATE M	11610	11610		RP	LAND	35,100.00	35,100.00	35,100.00	35,100.00
					IMPV	135,700.00	135,700.00	135,700.00	135,700.00
33 MEADOW LARK DR	3 -30-11 .00- -663 .00-				Total	210,100.00	210,100.00	210,100.00	210,100.00
MILLER, ELLEN	11860	11860		RP	LAND	35,400.00	35,400.00	35,400.00	35,400.00
					IMPV	174,700.00	174,700.00	174,700.00	174,700.00
34 MEADOW LARK DR	3 -30-11 .00- -639 .00-				Total	182,900.00	182,900.00	182,900.00	182,900.00
CIONI, ALBERT	11620	11620		RP	LAND	36,200.00	36,200.00	36,200.00	36,200.00
					IMPV	146,700.00	146,700.00	146,700.00	146,700.00
35 MEADOW LARK DR	3 -30-11 .00- -662 .00-				Total	207,700.00	207,700.00	207,700.00	207,700.00
JACKSON, CHARLES H & JENNIFE	11850	11850		RP					

Property Address / Owner Name	PIN / Tax A/C ID	Location ID	Acres	Roll	Valuation Code	Present Tax Roll Current	Present Tax Roll Original	Prior Tax Roll Current	Prior Tax Roll Original
35 MEADOW LARK DR	3 -30-11 .00- -662	.00-			Total	207,700.00	207,700.00	207,700.00	207,700.00
JACKSON, CHARLES H & JENNIFE	11850	11850		RP	LAND	35,100.00	35,100.00	35,100.00	35,100.00
					IMPV	172,600.00	172,600.00	172,600.00	172,600.00
36 MEADOW LARK DR	3 -30-11 .00- -640	.00-			Total	172,200.00	172,200.00	172,200.00	172,200.00
SCHRADER, TIFFANY J	11630	11630		RP	LAND	38,000.00	38,000.00	38,000.00	38,000.00
					IMPV	134,200.00	134,200.00	134,200.00	134,200.00
37 MEADOW LARK DR	3 -30-11 .00- -661	.00-			Total	186,800.00	186,800.00	186,800.00	186,800.00
RUDAI, JAMES P & TERESA J	11840	11840		RP	LAND	35,100.00	35,100.00	35,100.00	35,100.00
					IMPV	151,700.00	151,700.00	151,700.00	151,700.00
38 MEADOW LARK DR	3 -30-11 .00- -641	.00-			Total	193,700.00	193,700.00	193,700.00	193,700.00
CHILTON, THOMAS & HENRIETTA	11640	11640		RP	LAND	38,500.00	38,500.00	38,500.00	38,500.00
					IMPV	155,200.00	155,200.00	155,200.00	155,200.00
39 MEADOW LARK DR	3 -30-11 .00- -660	.00-			Total	179,200.00	179,200.00	179,200.00	179,200.00
WILLIAMS, TYLER J	11830	11830		RP	LAND	35,100.00	35,100.00	35,100.00	35,100.00
					IMPV	144,100.00	144,100.00	144,100.00	144,100.00
40 MEADOW LARK DR	3 -30-11 .00- -774	.00-			Total	191,500.00	191,500.00	191,500.00	191,500.00
BURKE, DOROTHY J	12970	12970		RP	LAND	36,300.00	36,300.00	36,300.00	36,300.00
					IMPV	155,200.00	155,200.00	155,200.00	155,200.00
41 MEADOW LARK DR	3 -30-11 .00- -659	.00-			Total	213,400.00	213,400.00	213,400.00	213,400.00
MESZAROS, THOMAS M & BETTY J	11820	11820		RP	LAND	35,100.00	35,100.00	35,100.00	35,100.00
					IMPV	178,300.00	178,300.00	178,300.00	178,300.00
42 MEADOW LARK DR	3 -30-11 .00- -775	.00-			Total	208,200.00	208,200.00	208,200.00	208,200.00
ELLIS, ROBIN M & ROSE M	12980	12980		RP	LAND	35,400.00	35,400.00	35,400.00	35,400.00
					IMPV	172,800.00	172,800.00	172,800.00	172,800.00
43 MEADOW LARK DR	3 -30-11 .00- -658	.00-			Total	189,100.00	189,100.00	189,100.00	189,100.00
BOYLE, MICHAEL J & GERALDINE	11810	11810		RP	LAND	35,100.00	35,100.00	35,100.00	35,100.00
					IMPV	154,000.00	154,000.00	154,000.00	154,000.00
44 MEADOW LARK DR	3 -30-11 .00- -776	.00-			Total	217,100.00	217,100.00	217,100.00	217,100.00
KILLIAN, KEVIN P & PATRICIA	12990	12990		RP	LAND	35,000.00	35,000.00	35,000.00	35,000.00
					IMPV	182,100.00	182,100.00	182,100.00	182,100.00
46 MEADOW LARK DR	3 -30-11 .00- -777	.00-			Total	150,000.00	150,000.00	150,000.00	150,000.00
BRONSON, JOHN	13000	13000		RP	LAND	35,000.00	35,000.00	35,000.00	35,000.00
					IMPV	115,000.00	115,000.00	115,000.00	115,000.00
48 MEADOW LARK DR	3 -30-11 .00- -778	.00-			Total	199,700.00	199,700.00	199,700.00	199,700.00
DRURY, JEFFREY C & ELIZABETH	13010	13010		RP	LAND	35,400.00	35,400.00	35,400.00	35,400.00
					IMPV	164,300.00	164,300.00	164,300.00	164,300.00
50 MEADOW LARK DR	3 -30-11 .00- -779	.00-			Total	191,500.00	191,500.00	191,500.00	191,500.00
EYER, TERRI & SHARON MUNSHOU	13020	13020		RP	LAND	35,000.00	35,000.00	35,000.00	35,000.00
					IMPV	156,500.00	156,500.00	156,500.00	156,500.00
52 MEADOW LARK DR	3 -30-11 .00- -780	.00-			Total	238,100.00	238,100.00	238,100.00	238,100.00
HOLLAND, THELMA M & IRENE M	13030	13030		RP					

Property Address / Owner Name	PIN / Tax A/C ID	Location ID	Acres	Roll	Valuation Code	Present Tax Roll Current	Present Tax Roll Original	Prior Tax Roll Current	Prior Tax Roll Original
52 MEADOW LARK DR	3 -30-11 .00- -780	.00-			Total	238,100.00	238,100.00	238,100.00	238,100.00
HOLLAND, THELMA M & IRENE M	13030	13030		RP	LAND	35,000.00	35,000.00	35,000.00	35,000.00
					IMPV	203,100.00	203,100.00	203,100.00	203,100.00
54 MEADOW LARK DR	3 -30-11 .00- -781	.00-			Total	212,500.00	212,500.00	212,500.00	212,500.00
O'SHEA, WILLIAM & VICTORIA	13040	13040		RP	LAND	35,000.00	35,000.00	35,000.00	35,000.00
					IMPV	177,500.00	177,500.00	177,500.00	177,500.00
56 MEADOW LARK DR	3 -30-11 .00- -782	.00-			Total	177,700.00	177,700.00	177,700.00	177,700.00
MATTHEWS, DENISE M	13050	13050		RP	LAND	35,000.00	35,000.00	35,000.00	35,000.00
					IMPV	142,700.00	142,700.00	142,700.00	142,700.00
58 MEADOW LARK DR	3 -30-11 .00- -783	.00-			Total	253,500.00	253,500.00	253,500.00	253,500.00
ZAREMBA, MICHAEL J & LYDIA S	13060	13060		RP	LAND	36,700.00	36,700.00	36,700.00	36,700.00
					IMPV	216,800.00	216,800.00	216,800.00	216,800.00
MILFORD-HARRINGTON HWY	MD-16-173.00-01-11	.00-000			Total	193,500.00	193,500.00	193,500.00	193,500.00
SMITH, MARJORIE M	23310	23310		RP	LAND	193,500.00	193,500.00	193,500.00	193,500.00
MILFORD-HARRINGTON HWY	MD-16-182.00-01-03	.00-000			Total	355,300.00	355,300.00	355,300.00	355,300.00
SOUTHERN STATES COOP INC	27490	27490		RP	LAND	355,300.00	355,300.00	355,300.00	355,300.00
MILFORD-HARRINGTON HWY	MD-16-182.00-01-06	.00-000			Total	29,100.00	29,100.00	29,100.00	29,100.00
SOUTHERN STATES MILFORD COOP	27520	27520		RP	LAND	28,900.00	28,900.00	28,900.00	28,900.00
					IMPV	200.00	200.00	200.00	200.00
MILFORD-HARRINGTON HWY	MD-16-182.00-01-08	.00-000			Total	2,400.00	2,400.00	2,400.00	2,400.00
SOUTHERN STATES COOP INC	27540	27540		RP	LAND	2,400.00	2,400.00	2,400.00	2,400.00
MILFORD-HARRINGTON HWY	MD-16-182.00-01-09	.00-000			Total	314,000.00	314,000.00	314,000.00	314,000.00
SOUTHERN STATES MILFORD COOP	27550	27550		RP	LAND	222,600.00	222,600.00	222,600.00	222,600.00
					IMPV	91,400.00	91,400.00	91,400.00	91,400.00
MILFORD-HARRINGTON HWY	MD-16-182.00-01-10	.00-000			Total	270,400.00	270,400.00	270,400.00	270,400.00
SOUTHERN STATES COOP INC	27560	27560		RP	LAND	187,500.00	187,500.00	187,500.00	187,500.00
					IMPV	82,900.00	82,900.00	82,900.00	82,900.00
MILFORD-HARRINGTON HWY	MD-16-183.09-01-49	.00-000			Total	195,900.00	195,900.00	195,900.00	195,900.00
MILLMAN FMILY VENTURES LLC	32800	32800		RP	LAND	195,900.00	195,900.00	195,900.00	195,900.00
MILFORD-HARRINGTON HWY	MD-16-183.00-01-15	.00-000			Total	31,100.00	31,100.00	31,100.00	31,100.00
FORDMILL LLC	79900	79900		RP	LAND	31,100.00	31,100.00	31,100.00	31,100.00
					EXMT	31,100.00	31,100.00	31,100.00	31,100.00
25 MILFORD-HARRINGTON HWY	MD-16-183.09-01-48	.00-000			Total	1,009,500.00	262,600.00	262,600.00	262,600.00
MARYLAND SQUARE LLC	32790	32790		RP	LAND	164,000.00	164,000.00	164,000.00	164,000.00
					IMPV	845,500.00	98,600.00	98,600.00	98,600.00
31 MILFORD-HARRINGTON HWY	MD-16-182.00-01-04	.00-000			Total	384,900.00	384,900.00	384,900.00	384,900.00
MILLMAN FAMILY VENTURES, LLC	27500	27500		RP	LAND	65,700.00	65,700.00	65,700.00	65,700.00
					IMPV	319,200.00	319,200.00	319,200.00	319,200.00
59 MILFORD-HARRINGTON HWY	MD-16-182.00-01-05	.00-000			Total	29,800.00	29,800.00	29,800.00	29,800.00
SOUTHERN STATES MILFORD COOP	27510	56600		RP					

Property Address / Owner Name	PIN / Tax A/C ID	Location ID	Acres	Roll	Valuation Code	Present Tax Roll Current	Present Tax Roll Original	Prior Tax Roll Current	Prior Tax Roll Original
59 MILFORD-HARRINGTON HWY	MD-16-182.00-01-05		.00-000		Total	29,800.00	29,800.00	29,800.00	29,800.00
SOUTHERN STATES MILFORD COOP	27510	56600		RP	LAND	29,800.00	29,800.00	29,800.00	29,800.00
79 MILFORD-HARRINGTON HWY	MD-16-182.00-01-07		.00-000		Total	79,500.00	79,500.00	79,500.00	79,500.00
SOUTHERN STATES COOP INC	27530	27530		RP	LAND	29,800.00	29,800.00	29,800.00	29,800.00
					IMPV	49,700.00	49,700.00	49,700.00	49,700.00
252 MILFORD-HARRINGTON HWY A	MD-16-173.00-01-06		.02-000		Total	307,200.00	307,200.00	307,200.00	307,200.00
CITY OF MILFORD	121830	121830		RP	LAND	307,200.00	307,200.00	307,200.00	307,200.00
					EXMT	307,200.00	307,200.00	307,200.00	307,200.00
268 MILFORD-HARRINGTON HWY 292	MD-16-173.00-01-15		.00-000		Total	427,200.00	427,200.00	427,200.00	423,100.00
LPJ PROPERTIES PARTNERSHIP	23360	23360		RP	LAND	195,200.00	195,200.00	195,200.00	195,200.00
					IMPV	232,000.00	232,000.00	232,000.00	227,900.00
300 MILFORD-HARRINGTON HWY	MD-16-173.00-01-07		.00-000		Total	900,900.00	900,900.00	900,900.00	900,900.00
BRANTA ENTERPRISE LLC	23260	23260		RP	LAND	215,000.00	215,000.00	215,000.00	215,000.00
					IMPV	685,900.00	685,900.00	685,900.00	685,900.00
339 MILFORD-HARRINGTON HWY	MD-16-182.00-01-02		.00-000		Total	2,946,100.00	2,946,100.00	2,946,100.00	2,946,100.00
GROWMARK FS INC	27480	27480		RP	LAND	802,500.00	802,500.00	802,500.00	802,500.00
					IMPV	2,143,600.00	2,143,600.00	2,143,600.00	2,143,600.00
358 MILFORD-HARRINGTON HWY	MD-16-173.00-01-08		.00-000		Total	1,175,400.00	1,175,400.00	1,175,400.00	1,175,400.00
COSMO PROPERTIES LLC	121460	121460		RP	LAND	406,200.00	406,200.00	406,200.00	406,200.00
					IMPV	769,200.00	769,200.00	769,200.00	769,200.00
404 MILFORD-HARRINGTON HWY	MD-16-173.00-01-09		.00-000		Total	378,500.00	378,500.00	378,500.00	378,500.00
MISPILLION REALTY LLC	23280	23280		RP	LAND	209,700.00	209,700.00	209,700.00	209,700.00
					IMPV	168,800.00	168,800.00	168,800.00	168,800.00
419 MILFORD-HARRINGTON HWY	MD-16-182.00-01-01		.00-000		Total	6,547,100.00	6,547,100.00	6,547,100.00	6,547,100.00
U S COLD STORAGE	27470	27470		RP	LAND	452,600.00	452,600.00	452,600.00	452,600.00
					IMPV	6,094,500.00	6,094,500.00	6,094,500.00	6,094,500.00
490 MILFORD-HARRINGTON HWY	MD-16-173.00-01-10		.00-000		Total	202,500.00	202,500.00	202,500.00	202,500.00
MISPILLION REALTY LLC	23300	23300		RP	LAND	202,500.00	202,500.00	202,500.00	202,500.00
568 MILFORD-HARRINGTON HWY	MD-16-173.00-01-16		.00-000		Total	187,000.00	187,000.00	187,000.00	187,000.00
BRADLEY, CHARLES R & MARIE E	23370	23370		RP	LAND	117,700.00	117,700.00	117,700.00	117,700.00
					IMPV	69,300.00	69,300.00	69,300.00	69,300.00
586 MILFORD-HARRINGTON HWY	MD-16-173.00-01-12		.00-000		Total	465,900.00	465,900.00	465,900.00	459,600.00
586 MHH LLC	23320	23320		RP	LAND	164,000.00	164,000.00	164,000.00	164,000.00
					IMPV	301,900.00	301,900.00	301,900.00	295,600.00
606 MILFORD-HARRINGTON HWY	MD-16-173.00-01-12		.01-000		Total	281,400.00	281,400.00	281,400.00	281,400.00
GRANT, ROBERT-TRUSTEE	23330	23330		RP	LAND	145,500.00	145,500.00	145,500.00	145,500.00
					IMPV	135,900.00	135,900.00	135,900.00	135,900.00
628 MILFORD-HARRINGTON HWY	MD-16-173.00-01-13		.00-000		Total	678,900.00	678,900.00	678,900.00	678,900.00
MPC LLC	23340	23340		RP	LAND	161,600.00	161,600.00	161,600.00	161,600.00

Property Address / Owner Name	PIN / Tax A/C ID	Location ID	Acres	Roll	Valuation Code	Present Tax Roll Current	Present Tax Roll Original	Prior Tax Roll Current	Prior Tax Roll Original
628 MILFORD-HARRINGTON HWY	MD-16-173.00-01-13		.00-000		Total	678,900.00	678,900.00	678,900.00	678,900.00
MPC LLC	23340	23340		RP	IMPV	517,300.00	517,300.00	517,300.00	517,300.00
662 MILFORD-HARRINGTON HWY	MD-16-173.00-01-14		.00-000		Total	1,139,200.00	1,040,400.00	1,040,400.00	1,040,400.00
IGLESIA PENTECOSTAL LA SENDA	23350	23350		RP	LAND	180,000.00	180,000.00	180,000.00	180,000.00
					IMPV	959,200.00	860,400.00	860,400.00	860,400.00
					EXMT	1,139,200.00	1,040,400.00	1,040,400.00	1,040,400.00
686 MILFORD-HARRINGTON HWY	MD-16-173.00-01-06		.00-000		Total	1,548,700.00	1,548,700.00	1,548,700.00	1,548,700.00
JSI MILFORD REALTY COMPANY	23250	23250		RP	LAND	1,365,800.00	1,365,800.00	1,365,800.00	1,365,800.00
					IMPV	182,900.00	182,900.00	182,900.00	182,900.00
1335 MILFORD-HARRINGTON HWY	MD-16-173.00-01-22		.00-00001		Total	137,700.00	137,700.00	137,700.00	137,700.00
HOLLY HILL HOLDINGS LLC	166550	166550		RP	LAND	137,700.00	137,700.00	137,700.00	137,700.00
3 MILL ST	MD-16-183.10-01-76		.00-000		Total	21,300.00	21,300.00	21,300.00	21,300.00
CASAMENTO, BETHANY & JENNIFE	33620	33620		RP	LAND	21,300.00	21,300.00	21,300.00	21,300.00
5 MILL ST	MD-16-183.10-01-73		.00-000		Total	118,800.00	118,800.00	118,800.00	118,800.00
CITY OF MILFORD - RIVERWALK	33590	33590		RP	Net				
					LAND	118,800.00	118,800.00	118,800.00	118,800.00
					EXMT	118,800.00	118,800.00	118,800.00	191,400.00
7 MILL ST	MD-16-183.10-01-74		.00-000		Total	143,500.00	143,500.00	143,500.00	143,500.00
SANTIAGO, SYLVIA ANN	33600	33600		RP	LAND	27,500.00	27,500.00	27,500.00	27,500.00
					IMPV	116,000.00	116,000.00	116,000.00	116,000.00
9 MILL ST	MD-16-183.10-01-77		.00-000		Total	77,700.00	77,700.00	77,700.00	77,700.00
MULLER, WARREN J	33630	33630		RP	LAND	20,100.00	20,100.00	20,100.00	20,100.00
					IMPV	57,600.00	57,600.00	57,600.00	57,600.00
11 MILL ST	MD-16-183.10-01-75		.00-000		Total	59,400.00	59,400.00	59,400.00	59,400.00
STEWART, MICHAEL J	33610	33610		RP	LAND	25,500.00	25,500.00	25,500.00	25,500.00
					IMPV	33,900.00	33,900.00	33,900.00	33,900.00
13 MILL ST	MD-16-183.10-01-59		.00-000		Total	126,500.00	126,500.00	126,500.00	126,500.00
GERY, KEITH & MARTHA	33450	33450		RP	LAND	16,700.00	16,700.00	16,700.00	16,700.00
					IMPV	109,800.00	109,800.00	109,800.00	109,800.00
401 MISPILLION ST	3 -30-7 .17- -011		.00-		Total	92,900.00	92,900.00	92,900.00	92,900.00
MILFORD HOUSING DEVELOPMENT	18820	18820		RP	Net			92,900.00	92,900.00
					LAND	92,900.00	92,900.00	92,900.00	92,900.00
					EXMT	92,900.00	92,900.00		
410 MISPILLION ST	3 -30-7 .17- -014		.00-		Total	42,500.00	42,500.00	42,500.00	42,500.00
MARSHALL, NANCY	18860	18860		RP	LAND	17,300.00	17,300.00	17,300.00	17,300.00
					IMPV	25,200.00	25,200.00	25,200.00	25,200.00
508 MISPILLION ST	3 -30-7 .17- -047		.00-		Total	89,300.00	89,300.00	89,300.00	89,300.00
GILLESPIE, HARVEY D & LARAIN	19200	19200		RP	LAND	17,400.00	17,400.00	17,400.00	17,400.00
					IMPV	71,900.00	71,900.00	71,900.00	71,900.00
510 MISPILLION ST	3 -30-7 .17- -046		.00-		Total	52,900.00	52,900.00	52,900.00	52,900.00
BAILEY, SHANE CHRISTOPHER	19190	19190		RP					

Property Address / Owner Name	PIN / Tax A/C ID	Location ID	Acres	Roll	Valuation Code	Present Tax Roll Current	Present Tax Roll Original	Prior Tax Roll Current	Prior Tax Roll Original
510 MISPILLION ST	3 -30-7 .17- -046		.00-		Total	52,900.00	52,900.00	52,900.00	52,900.00
BAILEY, SHANE CHRISTOPHER	19190	19190		RP	LAND	17,100.00	17,100.00	17,100.00	17,100.00
					IMPV	35,800.00	35,800.00	35,800.00	35,800.00
600 MISPILLION ST	3 -30-7 .17- -050		.00-		Total	67,000.00	67,000.00	67,000.00	67,000.00
WILEY, JOSEPH E & RENATE K	19230	19230		RP	LAND	48,600.00	48,600.00	48,600.00	48,600.00
					IMPV	18,400.00	18,400.00	18,400.00	18,400.00
MISPILLION APTS RD	3 -30-10 .16- -003		.00-		Total	387,800.00	387,800.00	387,800.00	387,800.00
CASE EDWARDS MANAGEMENT INC	9200	9200		RP	LAND	387,800.00	387,800.00	387,800.00	387,800.00
100 MISPILLION APTS RD	3 -30-10 .16- -003		.01-		Total	1,710,000.00	1,710,000.00	1,710,000.00	1,710,000.00
CASE EDWARDS MANAGEMENT INC	9210	9210		RP	LAND	246,800.00	246,800.00	246,800.00	246,800.00
					IMPV	1,463,200.00	1,463,200.00	1,463,200.00	1,463,200.00
600 MISPILLION APTS RD	3 -30-10 .16- -003		.02-		Total	1,331,200.00	1,331,200.00	1,331,200.00	1,331,200.00
CASE EDWARDS MANAGEMENT INC	9220	9220		RP	LAND	325,500.00	325,500.00	325,500.00	325,500.00
					IMPV	1,005,700.00	1,005,700.00	1,005,700.00	1,005,700.00
1000 MISPILLION APTS RD	3 -30-10 .16- -003		.03-		Total	1,712,200.00	1,712,200.00	1,712,200.00	1,712,200.00
CASE EDWARDS MANAGEMENT INC	9230	9230		RP	LAND	101,300.00	101,300.00	101,300.00	101,300.00
					IMPV	1,610,900.00	1,610,900.00	1,610,900.00	1,610,900.00
1 MISTY VALE CT	3 -30-11 .00- -684		.00-		Total	188,200.00	188,200.00	188,200.00	188,200.00
SHAH, KANAN	12070	12070		RP	LAND	36,700.00	36,700.00	36,700.00	36,700.00
					IMPV	151,500.00	151,500.00	151,500.00	151,500.00
3 MISTY VALE CT	3 -30-11 .00- -683		.00-		Total	189,700.00	189,700.00	189,700.00	189,700.00
PATEL, VINAYBHAI C	12060	12060		RP	LAND	35,300.00	35,300.00	35,300.00	35,300.00
					IMPV	154,400.00	154,400.00	154,400.00	154,400.00
5 MISTY VALE CT	3 -30-11 .00- -682		.00-		Total	204,400.00	204,400.00	204,400.00	204,400.00
PALERMO, JOSEPH G & CAROLE S	12050	12050		RP	LAND	35,300.00	35,300.00	35,300.00	35,300.00
					IMPV	169,100.00	169,100.00	169,100.00	169,100.00
7 MISTY VALE CT	3 -30-11 .00- -681		.00-		Total	193,500.00	193,500.00	193,500.00	193,500.00
PATEL, HIREN & VIBHABEN HIRE	12040	12040		RP	LAND	35,300.00	35,300.00	35,300.00	35,300.00
					IMPV	158,200.00	158,200.00	158,200.00	158,200.00
8 MISTY VALE CT	3 -30-11 .00- -676		.00-		Total	171,500.00	171,500.00	171,500.00	171,500.00
WEBB, MATTHEW D & TRISHA L	11990	11990		RP	LAND	36,000.00	36,000.00	36,000.00	36,000.00
					IMPV	135,500.00	135,500.00	135,500.00	135,500.00
9 MISTY VALE CT	3 -30-11 .00- -680		.00-		Total	189,600.00	189,600.00	189,600.00	189,600.00
SWEENEY, EDWARD & ELIZABETH	12030	12030		RP	LAND	35,400.00	35,400.00	35,400.00	35,400.00
					IMPV	154,200.00	154,200.00	154,200.00	154,200.00
10 MISTY VALE CT	3 -30-11 .00- -677		.00-		Total	210,400.00	210,400.00	210,400.00	210,400.00
STATON, CECIL OULDS	12000	12000		RP	LAND	37,600.00	37,600.00	37,600.00	37,600.00
					IMPV	172,800.00	172,800.00	172,800.00	172,800.00
11 MISTY VALE CT	3 -30-11 .00- -679		.00-		Total	185,000.00	185,000.00	185,000.00	185,000.00
WHAM, DONNA & REBECCA RAMOS	12020	12020		RP					

Property Address / Owner Name	PIN / Tax A/C ID	Location ID	Acres	Roll	Valuation Code	Present Tax Roll Current	Present Tax Roll Original	Prior Tax Roll Current	Prior Tax Roll Original
11 MISTY VALE CT	3 -30-11 .00- -679		.00-		Total	185,000.00	185,000.00	185,000.00	185,000.00
WHAM, DONNA & REBECCA RAMOS	12020	12020		RP	LAND	35,800.00	35,800.00	35,800.00	35,800.00
					IMPV	149,200.00	149,200.00	149,200.00	149,200.00
13 MISTY VALE CT	3 -30-11 .00- -678		.00-		Total	171,900.00	171,900.00	171,900.00	171,900.00
RIVIEZZO, CHRISTINE ANN	12010	12010		RP	LAND	36,400.00	36,400.00	36,400.00	36,400.00
					IMPV	135,500.00	135,500.00	135,500.00	135,500.00
MONTGOMERY ST	3 -30-10 .08- -075		.00-		Total	12,200.00	12,200.00	12,200.00	12,200.00
ROGERS, CHARLES J & LUCILLE	7920	7920		RP	LAND	12,200.00	12,200.00	12,200.00	12,200.00
MONTGOMERY ST	3 -30-10 .08- -076		.00-		Total	3,000.00	3,000.00	3,000.00	3,000.00
ROGERS, CHARLES J & LUCILLE	7930	7930		RP	LAND	3,000.00	3,000.00	3,000.00	3,000.00
MONTGOMERY ST	3 -30-6 .20- -111		.00-		Total	730,800.00	730,800.00	730,800.00	730,800.00
CITY OF MILFORD - LITTLE LEA	18570	18570		RP	LAND	556,500.00	556,500.00	556,500.00	556,500.00
					IMPV	174,300.00	174,300.00	174,300.00	174,300.00
					EXMT	730,800.00	730,800.00	730,800.00	730,800.00
101 MONTGOMERY ST	3 -30-6 .20- -014		.00-		Total	74,400.00	74,400.00	74,400.00	74,400.00
HARRIS, ANTHONY	17650	17650		RP	LAND	15,200.00	15,200.00	15,200.00	15,200.00
					IMPV	59,200.00	59,200.00	59,200.00	59,200.00
103 MONTGOMERY ST	3 -30-6 .20- -015		.00-		Total	64,000.00	64,000.00	64,000.00	64,000.00
BERNHART, WILLIAM L	17660	17660		RP	LAND	16,300.00	16,300.00	16,300.00	16,300.00
					IMPV	47,700.00	47,700.00	47,700.00	47,700.00
104 MONTGOMERY ST	3 -30-6 .20- -027		.00-		Total	58,500.00	58,500.00	58,500.00	58,500.00
FUENTES, FRANCISCO	17770	17770		RP	LAND	15,300.00	15,300.00	15,300.00	15,300.00
					IMPV	43,200.00	43,200.00	43,200.00	43,200.00
105 MONTGOMERY ST	3 -30-6 .20- -016		.00-		Total	64,200.00	64,200.00	64,200.00	64,200.00
LARRIMORE, JOSEPH KNOWLES &	17670	17670		RP	LAND	17,800.00	17,800.00	17,800.00	17,800.00
					IMPV	46,400.00	46,400.00	46,400.00	46,400.00
106 MONTGOMERY ST	3 -30-6 .20- -026		.00-		Total	63,800.00	63,800.00	63,800.00	63,800.00
MOAB PROPERTIES LLC	17760	17760		RP	LAND	16,600.00	16,600.00	16,600.00	16,600.00
					IMPV	47,200.00	47,200.00	47,200.00	47,200.00
107 MONTGOMERY ST	3 -30-6 .20- -017		.00-		Total	77,800.00	77,800.00	77,800.00	77,800.00
SEACORD, ABYGAIL M	17680	17680		RP	LAND	19,300.00	19,300.00	19,300.00	19,300.00
					IMPV	58,500.00	58,500.00	58,500.00	58,500.00
108 MONTGOMERY ST	3 -30-6 .20- -025		.00-		Total	202,400.00	202,400.00	202,400.00	202,400.00
VERIZON OF DELAWARE INC	17750	17750		RP	LAND	98,900.00	98,900.00	98,900.00	98,900.00
					IMPV	103,500.00	103,500.00	103,500.00	103,500.00
109 MONTGOMERY ST	3 -30-6 .20- -018		.00-		Total	17,500.00	17,500.00	17,500.00	17,500.00
RIVERA, KASSANDRA YVETTE &	17690	17690		RP	LAND	17,500.00	17,500.00	17,500.00	17,500.00
111 MONTGOMERY ST	3 -30-6 .20- -019		.00-		Total	102,600.00	102,600.00	102,600.00	102,600.00
ALONSO, ELOINA T	17700	17700		RP	LAND	19,500.00	19,500.00	19,500.00	19,500.00

Property Address / Owner Name	PIN / Tax A/C ID	Location ID	Acres	Roll	Valuation Code	Present Tax Roll Current	Present Tax Roll Original	Prior Tax Roll Current	Prior Tax Roll Original
111 MONTGOMERY ST	3 -30-6 .20- -019	.00-			Total	102,600.00	102,600.00	102,600.00	102,600.00
ALONSO, ELOINA T	17700	17700		RP	IMPV	83,100.00	83,100.00	83,100.00	83,100.00
203 MONTGOMERY ST	3 -30-6 .20- -093	.00-			Total	82,400.00	82,400.00	82,400.00	82,400.00
MONTECINOS, ROSA	18410	18410		RP	LAND	17,500.00	17,500.00	17,500.00	17,500.00
					IMPV	64,900.00	64,900.00	64,900.00	64,900.00
204 MONTGOMERY ST	3 -30-6 .20- -088	.00-			Total	110,300.00	110,300.00	110,300.00	110,300.00
MEARS, CARL D & KELLY	18360	18360		RP	LAND	25,000.00	25,000.00	25,000.00	25,000.00
					IMPV	85,300.00	85,300.00	85,300.00	85,300.00
205 MONTGOMERY ST	3 -30-6 .20- -092	.00-			Total	101,800.00	101,800.00	101,800.00	101,800.00
SPENCER, LISA J	18400	18400		RP	LAND	17,900.00	17,900.00	17,900.00	17,900.00
					IMPV	83,900.00	83,900.00	83,900.00	83,900.00
207 MONTGOMERY ST A	3 -30-6 .20- -091	.00-			Total	99,300.00	99,300.00	99,300.00	99,300.00
ROCKAWAY LIKENESS LLC	18390	18390		RP	LAND	21,000.00	21,000.00	21,000.00	21,000.00
					IMPV	78,300.00	78,300.00	78,300.00	78,300.00
208 MONTGOMERY ST	3 -30-6 .20- -090	.00-			Total	61,300.00	61,300.00	61,300.00	61,300.00
BRIJMOHAN, BALRAM & BIJAL	18380	18380		RP	LAND	18,100.00	18,100.00	18,100.00	18,100.00
					IMPV	43,200.00	43,200.00	43,200.00	43,200.00
301 MONTGOMERY ST	3 -30-6 .20- -110	.00-			Total	138,700.00	138,700.00	138,700.00	131,200.00
VELASQUEZ SR, JULIO CESAR	18560	18560		RP	LAND	15,000.00	15,000.00	15,000.00	15,000.00
					IMPV	123,700.00	123,700.00	123,700.00	116,200.00
304 MONTGOMERY ST	3 -30-6 .20- -106	.00-			Total	200,000.00	200,000.00	200,000.00	200,000.00
SHEA, MICHAEL J & KATHY J	18540	18540		RP	LAND	172,700.00	172,700.00	172,700.00	172,700.00
					IMPV	27,300.00	27,300.00	27,300.00	27,300.00
601 MONTGOMERY ST	3 -30-10 .12- -098	.00-			Total	122,100.00	122,100.00	122,100.00	122,100.00
HUGHES, SR. WILLIAM A & DEBR	9060	9060		RP	LAND	31,500.00	31,500.00	31,500.00	31,500.00
					IMPV	90,600.00	90,600.00	90,600.00	90,600.00
602 MONTGOMERY ST	3 -30-10 .12- -097	.00-			Total	169,300.00	169,300.00	169,300.00	169,300.00
RUIZ RAMON, LUIS SALVADOR	9050	9050		RP	LAND	23,900.00	23,900.00	23,900.00	23,900.00
					IMPV	145,400.00	145,400.00	145,400.00	145,400.00
603 MONTGOMERY ST	3 -30-10 .12- -098	.01-			Total	117,300.00	117,300.00	117,300.00	117,300.00
WORDEN, BILLY L & CHARLOTTE	9070	9070		RP	LAND	31,500.00	31,500.00	31,500.00	31,500.00
					IMPV	85,800.00	85,800.00	85,800.00	85,800.00
604 MONTGOMERY ST	3 -30-10 .12- -096	.00-			Total	136,000.00	136,000.00	136,000.00	136,000.00
LOPEZ-TORRES, JUAN CARLOS	9040	9040		RP	LAND	29,900.00	29,900.00	29,900.00	29,900.00
					IMPV	106,100.00	106,100.00	106,100.00	106,100.00
606 MONTGOMERY ST	3 -30-10 .12- -095	.00-			Total	89,000.00	89,000.00	89,000.00	89,000.00
LAZY Z PROPERTIES LLC	9030	9030		RP	LAND	30,000.00	30,000.00	30,000.00	30,000.00
					IMPV	59,000.00	59,000.00	59,000.00	59,000.00
MOYER CIR	MD-16-173.00-01-04	.01-000			Total	2,214,600.00	2,214,600.00	2,214,600.00	2,214,600.00
MILFORD CROSSING ASSOC LP	23200	23200		RP					

Property Address / Owner Name	PIN / Tax A/C ID	Location ID	Acres	Roll	Valuation Code	Present Tax Roll Current	Present Tax Roll Original	Prior Tax Roll Current	Prior Tax Roll Original
MOYER CIR	MD-16-173.00-01-04		.01-000		Total	2,214,600.00	2,214,600.00	2,214,600.00	2,214,600.00
MILFORD CROSSING ASSOC LP	23200	23200		RP	LAND	450,000.00	450,000.00	450,000.00	450,000.00
					IMPV	1,764,600.00	1,764,600.00	1,764,600.00	1,764,600.00
MULLET RUN ST	MD-16-173.00-01-03		.18-000		Total	252,000.00	252,000.00	252,000.00	252,000.00
CITY OF MILFORD - RETENTION	23110	23110		RP	LAND	252,000.00	252,000.00	252,000.00	252,000.00
					EXMT	252,000.00	252,000.00	252,000.00	252,000.00
120 MULLET RUN ST	MD-16-173.00-01-03		.20-000		Total	412,400.00	412,400.00	412,400.00	412,400.00
LA KRAMER LLC	23130	23130		RP	LAND	228,500.00	228,500.00	228,500.00	228,500.00
					IMPV	183,900.00	183,900.00	183,900.00	183,900.00
141 MULLET RUN ST A	MD-16-173.00-01-03		.06-000		Total	1,063,600.00	1,063,600.00	1,063,600.00	800,000.00
JSH PROPERTIES INC	22990	22990		RP	LAND	246,000.00	246,000.00	246,000.00	246,000.00
					IMPV	817,600.00	817,600.00	817,600.00	554,000.00
158 MULLET RUN ST	MD-16-173.00-01-03		.07-000		Total	545,100.00	545,100.00	545,100.00	545,100.00
FAULTON LLC	23000	23000		RP	LAND	67,400.00	67,400.00	67,400.00	67,400.00
					IMPV	477,700.00	477,700.00	477,700.00	477,700.00
198 MULLET RUN ST	MD-16-173.00-01-03		.21-000		Total	408,600.00	408,600.00	408,600.00	408,600.00
ELDA LLC	23140	23140		RP	LAND	216,300.00	216,300.00	216,300.00	216,300.00
					IMPV	192,300.00	192,300.00	192,300.00	192,300.00
200 MULLET RUN ST	MD-16-173.00-01-03		.15-000		Total	312,700.00	312,700.00	312,700.00	312,700.00
WILLIAM STEELE WELDING & FAB	23080	23080		RP	LAND	178,000.00	178,000.00	178,000.00	178,000.00
					IMPV	134,700.00	134,700.00	134,700.00	134,700.00
205 MULLET RUN ST	MD-16-173.00-01-03		.24-000		Total	439,700.00	439,700.00	439,700.00	439,700.00
HAVEN WAY V LLC	36380	36380		RP	LAND	164,000.00	164,000.00	164,000.00	164,000.00
					IMPV	275,700.00	275,700.00	275,700.00	275,700.00
255 MULLET RUN ST	MD-16-173.00-01-03		.32-000		Total	263,500.00	254,300.00	254,300.00	254,300.00
255 MULLET RUN LLC	36740	36740		RP	LAND	162,200.00	162,200.00	162,200.00	162,200.00
					IMPV	101,300.00	92,100.00	92,100.00	92,100.00
275 MULLET RUN ST	MD-16-173.00-01-03		.23-000		Total	278,900.00	278,900.00	278,900.00	278,900.00
TROUTMAN, MELINDA	36370	36370		RP	LAND	162,300.00	162,300.00	162,300.00	162,300.00
					IMPV	116,600.00	116,600.00	116,600.00	116,600.00
310 MULLET RUN ST	MD-16-173.00-01-03		.22-000		Total	1,130,500.00	1,130,500.00	1,130,500.00	1,130,500.00
PENROSE 223 LLC	23150	23150		RP	LAND	168,400.00	168,400.00	168,400.00	168,400.00
					IMPV	962,100.00	962,100.00	962,100.00	962,100.00
320 MULLET RUN ST	MD-16-173.00-01-03		.14-000		Total	200,000.00	200,000.00	200,000.00	200,000.00
NAPA VALLEY INVESTMENTS LLC	23070	23070		RP	LAND	200,000.00	200,000.00	200,000.00	200,000.00
329 MULLET RUN ST	MD-16-173.00-01-03		.27-000		Total	612,400.00	612,400.00	612,400.00	612,400.00
BEACH PROFESSIONALS LLC	23180	23180		RP	LAND	150,500.00	150,500.00	150,500.00	150,500.00
					IMPV	461,900.00	461,900.00	461,900.00	461,900.00
375 MULLET RUN ST	MD-16-173.00-01-03		.11-000		Total	374,900.00	374,900.00	374,900.00	374,900.00
WINSTON REAL PROPERTY LLC	23040	23040		RP					

Property Address / Owner Name	PIN / Tax A/C ID	Location ID	Acres	Roll	Valuation Code	Present Tax Roll Current	Present Tax Roll Original	Prior Tax Roll Current	Prior Tax Roll Original
375 MULLET RUN ST	MD-16-173.00-01-03		.11-000		Total	374,900.00	374,900.00	374,900.00	374,900.00
WINSTON REAL PROPERTY LLC	23040	23040		RP	LAND	175,200.00	175,200.00	175,200.00	175,200.00
					IMPV	199,700.00	199,700.00	199,700.00	199,700.00
2 NAILOR ST	MD-16-174.18-03-43		.00-000		Total	62,700.00	62,700.00	62,700.00	62,700.00
JM STONE PROPERTIES LLC	27360	27360		RP	LAND	28,000.00	28,000.00	28,000.00	28,000.00
					IMPV	34,700.00	34,700.00	34,700.00	34,700.00
4 NAILOR ST	MD-16-174.18-03-44		.00-000		Total	107,600.00	107,600.00	107,600.00	107,600.00
MANGLASS, DEBORAH E	27370	27370		RP	LAND	35,700.00	35,700.00	35,700.00	35,700.00
					IMPV	71,900.00	71,900.00	71,900.00	71,900.00
5 NAILOR ST	MD-16-174.18-03-39		.00-000		Total	64,500.00	64,500.00	64,500.00	64,500.00
DRUMMOND, CARMEN V	27320	27320		RP	LAND	28,000.00	28,000.00	28,000.00	28,000.00
					IMPV	36,500.00	36,500.00	36,500.00	36,500.00
7 NAILOR ST	MD-16-174.18-03-38		.00-000		Total	76,000.00	76,000.00	76,000.00	76,000.00
SOLORZANO, MARIA	27310	27310		RP	LAND	28,000.00	28,000.00	28,000.00	28,000.00
					IMPV	48,000.00	48,000.00	48,000.00	48,000.00
9 NAILOR ST	MD-16-174.18-03-37		.00-000		Total	120,100.00	120,100.00	120,100.00	120,100.00
DELVA, PATRICK AND MARIA	27300	27300		RP	LAND	28,000.00	28,000.00	28,000.00	28,000.00
					IMPV	92,100.00	92,100.00	92,100.00	92,100.00
3 NELSON ST	3 -30-10 .12- -024		.00-		Total	146,000.00	146,000.00	146,000.00	128,300.00
GRAY, SAMANTHA	8270	8270		RP	LAND	41,200.00	41,200.00	41,200.00	41,200.00
					IMPV	104,800.00	104,800.00	104,800.00	87,100.00
5 NELSON ST	3 -30-10 .12- -025		.00-		Total	122,100.00	122,100.00	122,100.00	122,100.00
SODEN, MATTHEW A & PENNY D	8280	8280		RP	LAND	40,800.00	40,800.00	40,800.00	40,800.00
					IMPV	81,300.00	81,300.00	81,300.00	81,300.00
6 NELSON ST	3 -30-10 .12- -039		.00-		Total	129,400.00	129,400.00	129,400.00	129,400.00
JARRELL, TERRY	8420	8420		RP	LAND	40,900.00	40,900.00	40,900.00	40,900.00
					IMPV	88,500.00	88,500.00	88,500.00	88,500.00
7 NELSON ST	3 -30-10 .12- -026		.00-		Total	107,200.00	107,200.00	107,200.00	107,200.00
DAVID, LAUREN E	8290	8290		RP	LAND	40,700.00	40,700.00	40,700.00	40,700.00
					IMPV	66,500.00	66,500.00	66,500.00	66,500.00
8 NELSON ST	3 -30-10 .12- -038		.00-		Total	112,500.00	112,500.00	112,500.00	112,500.00
PETERMAN, DONALD S	8410	8410		RP	LAND	40,500.00	40,500.00	40,500.00	40,500.00
					IMPV	72,000.00	72,000.00	72,000.00	72,000.00
10 NELSON ST	3 -30-10 .12- -037		.00-		Total	98,400.00	98,400.00	98,400.00	98,400.00
PETERMAN, DONALD STEVEN & GA	8400	8400		RP	LAND	38,300.00	38,300.00	38,300.00	38,300.00
					IMPV	60,100.00	60,100.00	60,100.00	60,100.00
11 NELSON ST	3 -30-10 .12- -027		.00-		Total	117,800.00	117,800.00	117,800.00	117,800.00
WILSON, MICHAEL & CARLENE	8300	8300		RP	LAND	40,700.00	40,700.00	40,700.00	40,700.00
					IMPV	77,100.00	77,100.00	77,100.00	77,100.00
12 NELSON ST	3 -30-10 .12- -036		.00-		Total	125,100.00	125,100.00	125,100.00	108,000.00
STAMM, LISA J & WILLIAM A	8390	8390		RP					

Property Address / Owner Name	PIN / Tax A/C ID	Location ID	Acres	Roll	Valuation Code	Present Tax Roll Current	Present Tax Roll Original	Prior Tax Roll Current	Prior Tax Roll Original
12 NELSON ST	3 -30-10 .12- -036	.00-			Total	125,100.00	125,100.00	125,100.00	108,000.00
STAMM, LISA J & WILLIAM A	8390	8390		RP	LAND	39,300.00	39,300.00	39,300.00	39,300.00
					IMPV	85,800.00	85,800.00	85,800.00	68,700.00
14 NELSON ST	3 -30-10 .12- -035	.00-			Total	149,300.00	149,300.00	149,300.00	149,300.00
BEN'S RENTALS LLC	8380	8380		RP	LAND	42,500.00	42,500.00	42,500.00	42,500.00
					IMPV	106,800.00	106,800.00	106,800.00	106,800.00
15 NELSON ST	3 -30-10 .12- -028	.00-			Total	161,200.00	161,200.00	161,200.00	161,200.00
WALSH, JENNIFER J	8310	8310		RP	LAND	40,700.00	40,700.00	40,700.00	40,700.00
					IMPV	120,500.00	120,500.00	120,500.00	120,500.00
16 NELSON ST	3 -30-10 .12- -034	.00-			Total	176,800.00	176,800.00	176,800.00	176,800.00
FISCHER, KIMBERLY S -TRUSTEE	8370	8370		RP	LAND	43,200.00	43,200.00	43,200.00	43,200.00
					IMPV	133,600.00	133,600.00	133,600.00	133,600.00
17 NELSON ST	3 -30-10 .12- -029	.00-			Total	141,600.00	141,600.00	141,600.00	141,600.00
TYRRELL, EVERETT JR	8320	8320		RP	LAND	45,500.00	45,500.00	45,500.00	45,500.00
					IMPV	96,100.00	96,100.00	96,100.00	96,100.00
19 NELSON ST	3 -30-10 .12- -030	.00-			Total	85,100.00	85,100.00	85,100.00	85,100.00
HOWARD, KEVIN E	8330	8330		RP	LAND	44,900.00	44,900.00	44,900.00	44,900.00
					IMPV	40,200.00	40,200.00	40,200.00	40,200.00
20 NELSON ST	3 -30-10 .12- -033	.00-			Total	99,500.00	99,500.00	99,500.00	99,500.00
COVERDALE, SHIRLEY E	8360	8360		RP	LAND	40,800.00	40,800.00	40,800.00	40,800.00
					IMPV	58,700.00	58,700.00	58,700.00	58,700.00
22 NELSON ST	3 -30-10 .12- -032	.00-			Total	144,000.00	130,100.00	130,100.00	130,100.00
BOWERS GROUP LLC	8350	8350		RP	LAND	40,800.00	40,800.00	40,800.00	40,800.00
					IMPV	103,200.00	89,300.00	89,300.00	89,300.00
24 NELSON ST	3 -30-10 .12- -031	.00-			Total	138,200.00	138,200.00	138,200.00	138,200.00
HOWARD, CHARLES E	8340	8340		RP	LAND	46,000.00	46,000.00	46,000.00	46,000.00
					IMPV	92,200.00	92,200.00	92,200.00	92,200.00
NEUROLOGY WAY	MD-16-173.00-01-03	.19-000			Total	32,400.00	32,400.00	32,400.00	32,400.00
CITY OF MILFORD - ROW	23120	23120		RP	LAND	31,500.00	31,500.00	31,500.00	31,500.00
					IMPV	900.00	900.00	900.00	900.00
					EXMT	32,400.00	32,400.00	32,400.00	32,400.00
113 NEUROLOGY WAY	MD-16-173.00-01-03	.12-000			Total	1,065,700.00	1,065,700.00	1,065,700.00	1,065,700.00
OLD TOWN HALL ASSOCIATES LLC	23050	23050		RP	LAND	194,900.00	194,900.00	194,900.00	194,900.00
					IMPV	870,800.00	870,800.00	870,800.00	870,800.00
200 NEUROLOGY WAY	MD-16-173.00-01-03	.16-000			Total	176,000.00	176,000.00	176,000.00	176,000.00
KAZA, SRINIVAS-TRUSTEE	23090	23090		RP	LAND	176,000.00	176,000.00	176,000.00	176,000.00
504 NEW ST	1 -30-3 .12- -036	.00-			Total	204,700.00	204,700.00	204,700.00	204,700.00
RAMIREZ, EDIO OSWALDO MEDINA	6380	6380		RP	LAND	50,100.00	50,100.00	50,100.00	50,100.00
					IMPV	154,600.00	154,600.00	154,600.00	154,600.00
505 NEW ST	1 -30-3 .12- -037	.00-			Total	256,000.00	256,100.00	256,100.00	256,100.00
DENNEHY, BRADLEY A & KRISTEN	6390	6390		RP					

Property Address / Owner Name	PIN / Tax A/C ID	Location ID	Acres	Roll	Valuation Code	Present Tax Roll Current	Present Tax Roll Original	Prior Tax Roll Current	Prior Tax Roll Original
505 NEW ST	1 -30-3 .12- -037 .00-				Total	256,000.00	256,100.00	256,100.00	256,100.00
DENNEHY, BRADLEY A & KRISTEN	6390	6390		RP	LAND	54,100.00	54,100.00	54,100.00	54,100.00
					IMPV	201,900.00	202,000.00	202,000.00	202,000.00
600 NEW ST	1 -30-3 .12- -023 .00-				Total	192,000.00	192,000.00	192,000.00	192,000.00
HUGHES, PAUL A	6220	6220		RP	LAND	43,000.00	43,000.00	43,000.00	43,000.00
					IMPV	149,000.00	149,000.00	149,000.00	149,000.00
601 NEW ST	1 -30-3 .12- -044 .00-				Total	44,500.00	44,500.00	44,500.00	44,500.00
MARSHALL, ALLISON E	6460	6460		RP	LAND	44,500.00	44,500.00	44,500.00	44,500.00
601 NEW ST	1 -30-3 .12- -044 .01-				Total	211,700.00	211,700.00	211,700.00	211,700.00
BURK, JAMES F & ALLISON E MA	132730	132730		RP	LAND	41,300.00	41,300.00	41,300.00	41,300.00
					IMPV	170,400.00	170,400.00	170,400.00	170,400.00
603 NEW ST	1 -30-3 .12- -045 .00-				Total	209,200.00	209,200.00	209,200.00	209,200.00
HOLOCHWOST, BRIAN D & EKATER	6470	6470		RP	LAND	44,000.00	44,000.00	44,000.00	44,000.00
					IMPV	165,200.00	165,200.00	165,200.00	165,200.00
604 NEW ST	1 -30-3 .12- -022 .00-				Total	188,900.00	188,900.00	188,900.00	188,900.00
VERKADE SR & JR, DAVID WILLI	6210	6210		RP	LAND	42,900.00	42,900.00	42,900.00	42,900.00
					IMPV	146,000.00	146,000.00	146,000.00	146,000.00
606 NEW ST	1 -30-3 .12- -020 .00-				Total	199,500.00	199,500.00	199,500.00	179,600.00
RUDOLPH, JENNIFER A	6190	6190		RP	LAND	42,000.00	42,000.00	42,000.00	42,000.00
					IMPV	157,500.00	157,500.00	157,500.00	137,600.00
608 NEW ST	1 -30-3 .12- -017 .00-				Total	137,800.00	137,800.00	137,800.00	134,500.00
WILKINS, CAROL ANN	6160	6160		RP	LAND	42,000.00	42,000.00	42,000.00	42,000.00
					IMPV	95,800.00	95,800.00	95,800.00	92,500.00
610 NEW ST	1 -30-3 .12- -016 .00-				Total	119,600.00	119,600.00	119,600.00	119,600.00
VINKAT LLC	6150	6150		RP	LAND	42,100.00	42,100.00	42,100.00	42,100.00
					IMPV	77,500.00	77,500.00	77,500.00	77,500.00
707 NEW ST	1 -30-3 .00- -263 .01-				Total	134,700.00	134,700.00	134,700.00	134,700.00
FLEETWOOD, MICHAEL ANDREW	2430	2430		RP	LAND	41,800.00	41,800.00	41,800.00	41,800.00
					IMPV	92,900.00	92,900.00	92,900.00	92,900.00
709 NEW ST	1 -30-3 .00- -263 .03-				Total	208,100.00	208,100.00	208,100.00	208,100.00
WATSON, KATIE T	2450	2450		RP	LAND	40,800.00	40,800.00	40,800.00	40,800.00
					IMPV	167,300.00	167,300.00	167,300.00	167,300.00
710 NEW ST	1 -30-3 .12- -008 .00-				Total	184,000.00	184,000.00	184,000.00	184,000.00
ROBBINS, RICHARD W	6070	6070		RP	LAND	46,000.00	46,000.00	46,000.00	46,000.00
					IMPV	138,000.00	138,000.00	138,000.00	138,000.00
711 NEW ST	1 -30-3 .00- -263 .07-				Total	8,300.00	8,300.00	8,300.00	8,300.00
WATSON, KATIE T	36310	36310		RP	LAND	8,300.00	8,300.00	8,300.00	8,300.00
712 NEW ST	1 -30-3 .12- -007 .00-				Total	135,800.00	135,800.00	135,800.00	135,800.00
COULSON, JAMES T & HOLLY R H	6060	6060		RP	LAND	43,700.00	43,700.00	43,700.00	43,700.00

Property Address / Owner Name	PIN / Tax A/C ID	Location ID	Acres	Roll	Valuation Code	Present Tax Roll Current	Present Tax Roll Original	Prior Tax Roll Current	Prior Tax Roll Original
712 NEW ST	1 -30-3 .12- -007 .00-				Total	135,800.00	135,800.00	135,800.00	135,800.00
COULSON, JAMES T & HOLLY R H	6060	6060		RP	IMPV	92,100.00	92,100.00	92,100.00	92,100.00
713 NEW ST	1 -30-3 .12- -047 .00-				Total	172,100.00	172,100.00	172,100.00	172,100.00
LAWSON, JASON & KRISSIE	6490	6490		RP	LAND	43,400.00	43,400.00	43,400.00	43,400.00
					IMPV	128,700.00	128,700.00	128,700.00	128,700.00
714 NEW ST	1 -30-3 .12- -004 .00-				Total	85,800.00	85,800.00	85,800.00	85,800.00
DAVIS, ADAM R & LINDA WELCH	6030	6030		RP	LAND	39,600.00	39,600.00	39,600.00	39,600.00
					IMPV	46,200.00	46,200.00	46,200.00	46,200.00
715 NEW ST	1 -30-3 .00- -263 .02-				Total	142,000.00	142,000.00	142,000.00	142,000.00
MILLER-CINELLI, JENNIFER	2440	2440		RP	LAND	39,000.00	39,000.00	39,000.00	39,000.00
					IMPV	103,000.00	103,000.00	103,000.00	103,000.00
716 NEW ST	1 -30-3 .12- -003 .00-				Total	105,300.00	105,300.00	105,300.00	105,300.00
FEINDT, WALTER G & SHARON A	6020	6020		RP	LAND	40,000.00	40,000.00	40,000.00	40,000.00
					IMPV	65,300.00	65,300.00	65,300.00	65,300.00
717 NEW ST	1 -30-3 .00- -263 .10-				Total	142,000.00	142,000.00	142,000.00	142,000.00
ARCHINO, KATHLEEN MCDONOUGH	94300	94200		RP	LAND	39,000.00	39,000.00	39,000.00	39,000.00
					IMPV	103,000.00	103,000.00	103,000.00	103,000.00
718 NEW ST	1 -30-3 .12- -002 .00-				Total	93,100.00	93,100.00	93,100.00	93,100.00
WOOD, CONSTANCE DOWNES	6010	6010		RP	LAND	40,200.00	40,200.00	40,200.00	40,200.00
					IMPV	52,900.00	52,900.00	52,900.00	52,900.00
719 NEW ST	1 -30-3 .00- -263 .05-				Total	167,300.00	167,300.00	167,300.00	167,300.00
BUTASI, CHARLENE DIANE	2470	2470		RP	LAND	41,600.00	41,600.00	41,600.00	41,600.00
					IMPV	125,700.00	125,700.00	125,700.00	125,700.00
720 NEW ST	1 -30-3 .12- -001 .00-				Total	62,800.00	62,800.00	62,800.00	62,800.00
HOWARD, JENNIFER	6000	6000		RP	LAND	36,500.00	36,500.00	36,500.00	36,500.00
					IMPV	26,300.00	26,300.00	26,300.00	26,300.00
721 NEW ST	1 -30-3 .12- -048 .00-				Total	150,200.00	150,200.00	150,200.00	150,200.00
GONZALEZ, ZACHARY L	6500	6500		RP	LAND	41,900.00	41,900.00	41,900.00	41,900.00
					IMPV	108,300.00	108,300.00	108,300.00	108,300.00
723 NEW ST	1 -30-3 .12- -049 .00-				Total	122,100.00	122,100.00	122,100.00	122,100.00
MUMFORD, CLIFTON D	6510	6510		RP	LAND	43,800.00	43,800.00	43,800.00	43,800.00
					IMPV	78,300.00	78,300.00	78,300.00	78,300.00
800 NEW ST	1 -30-3 .11- -077 .00-				Total	143,700.00	143,700.00	143,700.00	143,700.00
MEADE, ANDREW & GODWIN, ERIC	5800	5800		RP	LAND	40,200.00	40,200.00	40,200.00	40,200.00
					IMPV	103,500.00	103,500.00	103,500.00	103,500.00
801 NEW ST	1 -30-3 .11- -092 .00-				Total	166,400.00	166,400.00	166,400.00	166,400.00
RUST, WILLIAM C & LAURA L	5950	5950		RP	LAND	39,800.00	39,800.00	39,800.00	39,800.00
					IMPV	126,600.00	126,600.00	126,600.00	126,600.00
802 NEW ST	1 -30-3 .11- -078 .00-				Total	127,200.00	127,200.00	127,200.00	127,200.00
HOEY, WALTER J III & AMY L	5810	5810		RP					

Property Address / Owner Name	PIN / Tax A/C ID	Location ID	Acres	Roll	Valuation Code	Present Tax Roll Current	Present Tax Roll Original	Prior Tax Roll Current	Prior Tax Roll Original
802 NEW ST	1 -30-3 .11- -078 .00-				Total	127,200.00	127,200.00	127,200.00	127,200.00
HOEY, WALTER J III & AMY L	5810	5810		RP	LAND	40,200.00	40,200.00	40,200.00	40,200.00
					IMPV	87,000.00	87,000.00	87,000.00	87,000.00
803 NEW ST	1 -30-3 .11- -091 .00-				Total	144,800.00	144,800.00	144,800.00	144,800.00
WISSEMAN, DARRELL G & BETTY	5940	5940		RP	LAND	39,800.00	39,800.00	39,800.00	39,800.00
					IMPV	105,000.00	105,000.00	105,000.00	105,000.00
804 NEW ST	1 -30-3 .11- -079 .00-				Total	139,800.00	139,800.00	139,800.00	139,800.00
ANDREWS, TYLER M	5820	5820		RP	LAND	40,200.00	40,200.00	40,200.00	40,200.00
					IMPV	99,600.00	99,600.00	99,600.00	99,600.00
805 NEW ST	1 -30-3 .11- -090 .00-				Total	138,800.00	138,800.00	138,800.00	138,800.00
MILLAR, KATELYN MARIE	5930	5930		RP	LAND	39,800.00	39,800.00	39,800.00	39,800.00
					IMPV	99,000.00	99,000.00	99,000.00	99,000.00
806 NEW ST	1 -30-3 .11- -075 .01-				Total	40,200.00	40,200.00	40,200.00	40,200.00
CASA MODERNA LLC	38670	38670		RP	LAND	40,200.00	40,200.00	40,200.00	40,200.00
808 NEW ST	1 -30-3 .11- -080 .00-				Total	86,800.00	86,800.00	86,800.00	86,800.00
MASTEN, STEPHEN T & PATRICIA	5830	5830		RP	LAND	39,600.00	39,600.00	39,600.00	39,600.00
					IMPV	47,200.00	47,200.00	47,200.00	47,200.00
809 NEW ST	1 -30-3 .11- -088 .00-				Total	139,200.00	139,200.00	139,200.00	139,200.00
FOX, CONSTANCE W & CHRISTOPH	5910	5910		RP	LAND	40,800.00	40,800.00	40,800.00	40,800.00
					IMPV	98,400.00	98,400.00	98,400.00	98,400.00
809 NEW ST	1 -30-3 .11- -089 .00-				Total	35,100.00	35,100.00	35,100.00	35,100.00
FOX, CONSTANCE W & CHRISTOPH	5920	5920		RP	LAND	32,600.00	32,600.00	32,600.00	32,600.00
					IMPV	2,500.00	2,500.00	2,500.00	2,500.00
810 NEW ST	1 -30-3 .11- -081 .00-				Total	127,100.00	127,100.00	127,100.00	127,100.00
WILLIAMS, TONYA R	5840	5840		RP	LAND	40,500.00	40,500.00	40,500.00	40,500.00
					IMPV	86,600.00	86,600.00	86,600.00	86,600.00
814 NEW ST	1 -30-3 .11- -082 .00-				Total	197,400.00	197,400.00	197,400.00	197,400.00
SALEVAN, JEFFREY H	5850	5850		RP	LAND	44,300.00	44,300.00	44,300.00	44,300.00
					IMPV	153,100.00	153,100.00	153,100.00	153,100.00
815 NEW ST	1 -30-3 .11- -087 .00-				Total	130,900.00	130,900.00	130,900.00	130,900.00
MURPHY, JEAN M	5900	5900		RP	LAND	40,800.00	40,800.00	40,800.00	40,800.00
					IMPV	90,100.00	90,100.00	90,100.00	90,100.00
816 NEW ST	1 -30-3 .11- -083 .00-				Total	113,100.00	113,100.00	113,100.00	113,100.00
SALEVAN, DAVID A	5860	5860		RP	LAND	40,200.00	40,200.00	40,200.00	40,200.00
					IMPV	72,900.00	72,900.00	72,900.00	72,900.00
817 NEW ST	1 -30-3 .11- -086 .00-				Total	134,100.00	134,100.00	134,100.00	134,100.00
PANEDA, CAROLS	5890	5890		RP	LAND	41,100.00	41,100.00	41,100.00	41,100.00
					IMPV	93,000.00	93,000.00	93,000.00	93,000.00
819 NEW ST	1 -30-3 .11- -085 .00-				Total	148,800.00	148,800.00	148,800.00	148,800.00
PESAVENTO, SUSAN	5880	5880		RP					

Property Address / Owner Name	PIN / Tax A/C ID	Location ID	Acres	Roll	Valuation Code	Present Tax Roll Current	Present Tax Roll Original	Prior Tax Roll Current	Prior Tax Roll Original
819 NEW ST	1 -30-3 .11- -085		.00-		Total	148,800.00	148,800.00	148,800.00	148,800.00
PESAVENTO, SUSAN	5880	5880		RP	LAND	43,800.00	43,800.00	43,800.00	43,800.00
					IMPV	105,000.00	105,000.00	105,000.00	105,000.00
7612 NINE PATCH WAY	1 -30-6 .00- -533		.00-		Total	203,700.00	198,300.00	198,300.00	198,300.00
FELICIANO, JESUS MANUL & MAR	104740	104740		RP	LAND	43,400.00	43,400.00	43,400.00	43,400.00
					IMPV	160,300.00	154,900.00	154,900.00	154,900.00
7613 NINE PATCH WAY	1 -30-6 .00- -542		.00-		Total	197,600.00	197,600.00	197,600.00	197,600.00
DAVIS, MARK A	104830	104830		RP	LAND	42,700.00	42,700.00	42,700.00	42,700.00
					IMPV	154,900.00	154,900.00	154,900.00	154,900.00
7615 NINE PATCH WAY	1 -30-6 .00- -541		.00-		Total	181,400.00	178,200.00	178,200.00	178,200.00
SNODGRASS, BUNDIE K	104820	104820		RP	LAND	42,700.00	42,700.00	42,700.00	42,700.00
					IMPV	138,700.00	135,500.00	135,500.00	135,500.00
7616 NINE PATCH WAY	1 -30-6 .00- -534		.00-		Total	174,900.00	174,900.00	174,900.00	174,900.00
MARTIN, BILLIE ELIZABETH	104750	104750		RP	LAND	44,800.00	44,800.00	44,800.00	44,800.00
					IMPV	130,100.00	130,100.00	130,100.00	130,100.00
7618 NINE PATCH WAY	1 -30-6 .00- -535		.00-		Total	213,800.00	213,800.00	213,800.00	213,800.00
WILLIAMS, KEVIN C	104760	104760		RP	LAND	43,800.00	43,800.00	43,800.00	43,800.00
					IMPV	170,000.00	170,000.00	170,000.00	170,000.00
7619 NINE PATCH WAY	1 -30-6 .00- -540		.00-		Total	167,000.00	167,000.00	167,000.00	162,100.00
CORDONE, DANETTE	104810	104810		RP	LAND	42,500.00	42,500.00	42,500.00	42,500.00
					IMPV	124,500.00	124,500.00	124,500.00	119,600.00
7620 NINE PATCH WAY	1 -30-6 .00- -536		.00-		Total	174,800.00	174,800.00	174,800.00	174,800.00
LAKE II, LEO MARVIN & ANDREA	104770	104770		RP	LAND	42,300.00	42,300.00	42,300.00	42,300.00
					IMPV	132,500.00	132,500.00	132,500.00	132,500.00
7621 NINE PATCH WAY	1 -30-6 .00- -539		.00-		Total	177,800.00	177,800.00	177,800.00	172,800.00
ZOBA, THERESA M & KEITH M	104800	104800		RP	LAND	42,700.00	42,700.00	42,700.00	42,700.00
					IMPV	135,100.00	135,100.00	135,100.00	130,100.00
7622 NINE PATCH WAY	1 -30-6 .00- -537		.00-		Total	172,800.00	172,800.00	172,800.00	172,800.00
VELEZ, FRANCIS JOSEPH & ROSE	104780	104780		RP	LAND	42,700.00	42,700.00	42,700.00	42,700.00
					IMPV	130,100.00	130,100.00	130,100.00	130,100.00
7623 NINE PATCH WAY	1 -30-6 .00- -538		.00-		Total	164,900.00	164,900.00	164,900.00	164,900.00
GROSSTEPHAN, MICHAEL & LINDA	104790	104790		RP	LAND	42,700.00	42,700.00	42,700.00	42,700.00
					IMPV	122,200.00	122,200.00	122,200.00	122,200.00
9 NE NINTH ST	MD-16-174.18-02-32		.00-000		Total	113,000.00	113,000.00	113,000.00	113,000.00
RUSSO, JOHN	26680	26680		RP	LAND	33,100.00	33,100.00	33,100.00	33,100.00
					IMPV	79,900.00	79,900.00	79,900.00	79,900.00
NORTH ST	MD-16-183.06-02-40		.00-000		Total	1,400.00	1,400.00	1,400.00	1,400.00
LOUIS, MARISE	29540	29540		RP	LAND	1,400.00	1,400.00	1,400.00	1,400.00
NORTH ST	MD-16-183.10-03-03		.00-000		Total	42,000.00	42,000.00	42,000.00	42,000.00
AVENUE UNITED METHODIST CHUR	34490	34490		RP					

Property Address / Owner Name	PIN / Tax A/C ID	Location ID	Acres	Roll	Valuation Code	Present Tax Roll Current	Present Tax Roll Original	Prior Tax Roll Current	Prior Tax Roll Original
NORTH ST	MD-16-183.10-03-03		.00-000		Total	42,000.00	42,000.00	42,000.00	42,000.00
AVENUE UNITED METHODIST CHUR	34490	34490		RP	LAND	36,200.00	36,200.00	36,200.00	36,200.00
					IMPV	5,800.00	5,800.00	5,800.00	5,800.00
					EXMT	42,000.00	42,000.00	42,000.00	42,000.00
NORTH ST EXT	MD-16-183.05-01-35		.00-000		Total	28,900.00	28,900.00	28,900.00	28,900.00
BOONE, KAREN F	28170	28170		RP	LAND	28,900.00	28,900.00	28,900.00	28,900.00
105 NORTH ST	MD-16-183.10-03-86		.00-000		Total	214,900.00	214,900.00	214,900.00	214,900.00
BOND, DANIEL L & RHONDA S	35310	35310		RP	LAND	22,300.00	22,300.00	22,300.00	22,300.00
					IMPV	192,600.00	192,600.00	192,600.00	192,600.00
106 NORTH ST	MD-16-183.10-02-68		.00-000		Total	76,800.00	76,800.00	76,800.00	76,800.00
SCHAUBER, GREGORY A	34280	34280		RP	LAND	17,000.00	17,000.00	17,000.00	17,000.00
					IMPV	59,800.00	59,800.00	59,800.00	59,800.00
107 NORTH ST	MD-16-183.10-03-52		.00-000		Total	212,200.00	212,200.00	212,200.00	212,200.00
KAYSID LLC	35000	35000		RP	LAND	35,400.00	35,400.00	35,400.00	35,400.00
					IMPV	176,800.00	176,800.00	176,800.00	176,800.00
108 NORTH ST	MD-16-183.10-02-67		.00-000		Total	80,700.00	80,700.00	80,700.00	80,700.00
SYNETICS CORPORATION-A DELAW	34270	34270		RP	LAND	16,600.00	16,600.00	16,600.00	16,600.00
					IMPV	64,100.00	64,100.00	64,100.00	64,100.00
					EXMT	80,700.00	80,700.00	80,700.00	80,700.00
201 NORTH ST	MD-16-183.10-03-50		.00-000		Total	97,000.00	97,000.00	97,000.00	97,000.00
WILKERSON, DAVID A	34980	34980		RP	LAND	17,600.00	17,600.00	17,600.00	17,600.00
					IMPV	79,400.00	79,400.00	79,400.00	79,400.00
203 NORTH ST A	MD-16-183.10-03-49		.00-000		Total	86,400.00	86,400.00	86,400.00	86,400.00
203 NORTH ST LLC	34970	34970		RP	LAND	17,900.00	17,900.00	17,900.00	17,900.00
					IMPV	68,500.00	68,500.00	68,500.00	68,500.00
204 NORTH ST	MD-16-183.10-02-49		.00-000		Total	556,800.00	556,800.00	556,800.00	556,800.00
MILFORD HOUSING DEVELOPMENT	34070	34070		RP	LAND	183,900.00	183,900.00	183,900.00	183,900.00
					IMPV	372,900.00	372,900.00	372,900.00	372,900.00
					EXMT	556,800.00	556,800.00	556,800.00	556,800.00
205 NORTH ST	MD-16-183.10-03-48		.00-000		Total	120,000.00	120,000.00	120,000.00	120,000.00
CHARLES, SORIL & BAPTISTE SI	34960	34960		RP	LAND	22,400.00	22,400.00	22,400.00	22,400.00
					IMPV	97,600.00	97,600.00	97,600.00	97,600.00
300 NORTH ST	MD-16-183.10-02-23		.00-000		Total	430,100.00	430,100.00	430,100.00	430,100.00
ST PAUL UNITED METHODIST CHU	33830	33830		RP	LAND	27,100.00	27,100.00	27,100.00	27,100.00
					IMPV	403,000.00	403,000.00	403,000.00	403,000.00
					EXMT	430,100.00	430,100.00	430,100.00	430,100.00
309 NORTH ST	MD-16-183.10-03-02		.00-000		Total	159,300.00	159,300.00	159,300.00	24,100.00
ALEXIS PROPERTIES LLC	34480	34480		RP	Net				22,700.00
					LAND	22,700.00	22,700.00	22,700.00	22,700.00
					IMPV	136,600.00	136,600.00	136,600.00	1,400.00
					EXMT	159,300.00	159,300.00	159,300.00	1,400.00

Property Address / Owner Name	PIN / Tax A/C ID	Location ID	Acres	Roll	Valuation Code	Present Tax Roll Current	Present Tax Roll Original	Prior Tax Roll Current	Prior Tax Roll Original
401 NORTH ST	MD-16-183.06-02-41		.00-000		Total	123,700.00	123,700.00	123,700.00	123,700.00
LOUIS, MARISE	29550	29550		RP	LAND	7,500.00	7,500.00	7,500.00	7,500.00
					IMPV	116,200.00	116,200.00	116,200.00	116,200.00
403 NORTH ST	MD-16-183.06-02-39		.00-000		Total	105,400.00	105,400.00	105,400.00	105,400.00
WOOD, BONNIE JOAN &	29530	29530		RP	LAND	25,200.00	25,200.00	25,200.00	25,200.00
					IMPV	80,200.00	80,200.00	80,200.00	80,200.00
408 NORTH ST	MD-16-183.06-01-81		.00-000		Total	87,800.00	87,800.00	87,800.00	87,800.00
NIZ-LOPEZ, YOLANDA	28950	28950		RP	LAND	22,700.00	22,700.00	22,700.00	22,700.00
					IMPV	65,100.00	65,100.00	65,100.00	65,100.00
410 NORTH ST	MD-16-183.06-01-80		.00-000		Total	80,200.00	80,200.00	80,200.00	80,200.00
PIERRE, HUGUES E	28940	28940		RP	LAND	19,500.00	19,500.00	19,500.00	19,500.00
					IMPV	60,700.00	60,700.00	60,700.00	60,700.00
411 NORTH ST	MD-16-183.06-02-38		.00-000		Total	75,100.00	75,100.00	75,100.00	75,100.00
MYNA ASSIGNMENT INC	29520	29520		RP	LAND	25,700.00	25,700.00	25,700.00	25,700.00
					IMPV	49,400.00	49,400.00	49,400.00	49,400.00
412 NORTH ST 414	MD-16-183.06-01-79		.00-000		Total	19,700.00	19,700.00	19,700.00	19,700.00
COVERDALE, CAROL A	28930	28930		RP	LAND	19,700.00	19,700.00	19,700.00	19,700.00
416 NORTH ST	MD-16-183.06-01-78		.00-000		Total	130,100.00	130,100.00	130,100.00	130,100.00
ROUSE, BRITTANY	28920	28920		RP	LAND	18,700.00	18,700.00	18,700.00	18,700.00
					IMPV	111,400.00	111,400.00	111,400.00	111,400.00
417 NORTH ST	MD-16-183.06-02-36		.00-000		Total	151,200.00	151,200.00	151,200.00	151,200.00
MARSHALL-LEGRAND, ROMANITA	29500	29500		RP	LAND	25,300.00	25,300.00	25,300.00	25,300.00
					IMPV	125,900.00	125,900.00	125,900.00	125,900.00
418 NORTH ST	MD-16-183.06-01-77		.00-000		Total	130,300.00	130,300.00	130,300.00	130,300.00
PALMER, VERNETTE	28910	28910		RP	LAND	18,900.00	18,900.00	18,900.00	18,900.00
					IMPV	111,400.00	111,400.00	111,400.00	111,400.00
419 NORTH ST	MD-16-183.06-02-35		.00-000		Total	60,500.00	60,500.00	60,500.00	60,500.00
HOPE, COLLENA	29490	29490		RP	LAND	18,000.00	18,000.00	18,000.00	18,000.00
					IMPV	42,500.00	42,500.00	42,500.00	42,500.00
420 NORTH ST	MD-16-183.06-01-76		.00-000		Total	115,400.00	115,400.00	115,400.00	115,400.00
REIM, SARAH C	28900	28900		RP	LAND	21,900.00	21,900.00	21,900.00	21,900.00
					IMPV	93,500.00	93,500.00	93,500.00	93,500.00
421 NORTH ST	MD-16-183.06-02-34		.00-000		Total	137,400.00	38,200.00	19,100.00	19,100.00
GIBBS, KATREASE RENEE	29480	29480		RP	LAND	19,100.00	19,100.00	19,100.00	19,100.00
					IMPV	118,300.00	19,100.00		
422 NORTH ST	MD-16-183.06-01-75		.00-000		Total	141,700.00	34,600.00	17,300.00	17,300.00
REYES MENDEZ, MIRNA D	28890	28890		RP	LAND	17,300.00	17,300.00	17,300.00	17,300.00
					IMPV	124,400.00	17,300.00		
427 NORTH ST	MD-16-183.06-02-32		.00-000		Total	112,800.00	112,800.00	112,800.00	112,800.00
FLORESTAL, CHENET	29460	29460		RP					

Property Address / Owner Name	PIN / Tax A/C ID	Location ID	Acres	Roll	Valuation Code	Present Tax Roll Current	Present Tax Roll Original	Prior Tax Roll Current	Prior Tax Roll Original
427 NORTH ST	MD-16-183.06-02-32		.00-000		Total	112,800.00	112,800.00	112,800.00	112,800.00
FLORESTAL, CHENET	29460	29460		RP	LAND	22,100.00	22,100.00	22,100.00	22,100.00
					IMPV	90,700.00	90,700.00	90,700.00	90,700.00
428 NORTH ST	MD-16-183.06-01-74		.00-000		Total	145,300.00	145,300.00	145,300.00	22,300.00
CAMIOLO, CINDY L	28880	28880		RP	Net				15,700.00
					LAND	17,800.00	17,800.00	17,800.00	15,700.00
					IMPV	127,500.00	127,500.00	127,500.00	6,600.00
					EXMT	145,300.00	145,300.00	145,300.00	6,600.00
429 NORTH ST	MD-16-183.06-02-31		.00-000		Total	36,700.00	36,700.00	36,700.00	36,700.00
HERMANS, SHANNON M	29450	29450		RP	LAND	16,600.00	16,600.00	16,600.00	16,600.00
					IMPV	20,100.00	20,100.00	20,100.00	20,100.00
430 NORTH ST	MD-16-183.06-01-73		.00-000		Total	145,100.00	145,100.00	145,100.00	4,300.00
SINGH, DALLAS	28870	28870		RP	Net				2,800.00
					LAND	17,600.00	17,600.00	17,600.00	2,800.00
					IMPV	127,500.00	127,500.00	127,500.00	1,500.00
					EXMT	145,100.00	145,100.00	145,100.00	1,500.00
431 NORTH ST	MD-16-183.06-02-30		.00-000		Total	169,300.00	169,300.00	169,300.00	34,000.00
AREVALO DIAZ, MARIA E	29440	29440		RP	Net				17,000.00
					LAND	17,000.00	17,000.00	17,000.00	17,000.00
					IMPV	152,300.00	152,300.00	152,300.00	17,000.00
					EXMT	169,300.00	169,300.00	169,300.00	17,000.00
432 NORTH ST	MD-16-183.06-01-72		.00-000		Total	39,100.00	39,100.00	39,100.00	39,100.00
NORMAN, HENRY J	28860	28860		RP	LAND	15,200.00	15,200.00	15,200.00	15,200.00
					IMPV	23,900.00	23,900.00	23,900.00	23,900.00
433 NORTH ST	MD-16-183.06-02-29		.00-000		Total	146,800.00	146,800.00	146,800.00	33,600.00
COSTANZO, ANTHONY J	29430	29430		RP	Net				16,800.00
					LAND	16,800.00	16,800.00	16,800.00	16,800.00
					IMPV	130,000.00	130,000.00	130,000.00	16,800.00
					EXMT	146,800.00	146,800.00	146,800.00	16,800.00
434 NORTH ST	MD-16-183.06-01-71		.00-000		Total	14,900.00	14,900.00	14,900.00	14,900.00
SIVELS, ANDREA LYNN	28850	28850		RP	LAND	14,900.00	14,900.00	14,900.00	14,900.00
435 NORTH ST	MD-16-183.06-02-28		.00-000		Total	80,400.00	80,400.00	80,400.00	80,400.00
LAWHORN, SAMUEL	29420	29420		RP	LAND	15,700.00	15,700.00	15,700.00	15,700.00
					IMPV	64,700.00	64,700.00	64,700.00	64,700.00
441 NORTH ST	MD-16-183.06-02-26		.00-000		Total	103,800.00	103,800.00	103,800.00	103,800.00
HOWARD, CALEB JR & DIANE W	29400	29400		RP	LAND	17,400.00	17,400.00	17,400.00	17,400.00
					IMPV	86,400.00	86,400.00	86,400.00	86,400.00
443 NORTH ST	MD-16-183.06-02-25		.00-000		Total	109,300.00	109,300.00	109,300.00	109,300.00
CARROLL, SHARON	29390	29390		RP	LAND	18,600.00	18,600.00	18,600.00	18,600.00
					IMPV	90,700.00	90,700.00	90,700.00	90,700.00
446 NORTH ST	MD-16-183.06-01-69		.00-000		Total	88,700.00	88,700.00	88,700.00	88,700.00
SIVELS, ANDREA LYNN	28840	28840		RP					

Property Address / Owner Name	PIN / Tax A/C ID	Location ID	Acres	Roll	Valuation Code	Present Tax Roll Current	Present Tax Roll Original	Prior Tax Roll Current	Prior Tax Roll Original
446 NORTH ST	MD-16-183.06-01-69		.00-000		Total	88,700.00	88,700.00	88,700.00	88,700.00
SIVELS, ANDREA LYNN	28840	28840		RP	LAND	16,900.00	16,900.00	16,900.00	16,900.00
					IMPV	71,800.00	71,800.00	71,800.00	71,800.00
448 NORTH ST	MD-16-183.06-01-68		.00-000		Total	88,600.00	88,600.00	88,600.00	88,600.00
KOLESKI, DAVID & VERONICA M	28830	28830		RP	LAND	16,800.00	16,800.00	16,800.00	16,800.00
					IMPV	71,800.00	71,800.00	71,800.00	71,800.00
449 NORTH ST	MD-16-183.06-02-18		.00-000		Total	7,751,400.00	7,751,400.00	7,751,400.00	7,751,400.00
MILFORD SCHOOL DISTRICT	29300	29300		RP	LAND	310,500.00	310,500.00	310,500.00	310,500.00
					IMPV	7,440,900.00	7,440,900.00	7,440,900.00	7,440,900.00
					EXMT	7,751,400.00	7,751,400.00	7,751,400.00	7,751,400.00
450 NORTH ST	MD-16-183.06-02-24		.02-000		Total	87,600.00	87,600.00	87,600.00	87,600.00
MCGEE, ODELL & JACQUELINE	29380	29380		RP	LAND	23,200.00	23,200.00	23,200.00	23,200.00
					IMPV	64,400.00	64,400.00	64,400.00	64,400.00
452 NORTH ST	MD-16-183.06-02-24		.01-000		Total	83,000.00	83,000.00	83,000.00	83,000.00
CURRIER, KAMERIN L	29370	29370		RP	LAND	20,900.00	20,900.00	20,900.00	20,900.00
					IMPV	62,100.00	62,100.00	62,100.00	62,100.00
454 NORTH ST	MD-16-183.06-02-24		.00-000		Total	104,600.00	104,600.00	104,600.00	104,600.00
PIASKOWSKI, GLENDA, RAYMOND	29360	29360		RP	LAND	26,000.00	26,000.00	26,000.00	26,000.00
					IMPV	78,600.00	78,600.00	78,600.00	78,600.00
600 NORTH ST EXT	MD-16-183.06-02-19		.00-000		Total	141,700.00	141,700.00	141,700.00	141,700.00
600 NORTH ST LLC	29310	29310		RP	LAND	32,200.00	32,200.00	32,200.00	32,200.00
					IMPV	109,500.00	109,500.00	109,500.00	109,500.00
601 NORTH ST EXT	MD-16-183.06-02-08		.03-000		Total	122,800.00	122,800.00	122,800.00	122,800.00
RAMOS, LOUIS,TONY, LOUIS JR	29100	29100		RP	LAND	29,000.00	29,000.00	29,000.00	29,000.00
					IMPV	93,800.00	93,800.00	93,800.00	93,800.00
602 NORTH ST EXT	MD-16-183.06-02-20		.00-000		Total	208,000.00	208,000.00	208,000.00	208,000.00
MULLEN SR, MARCUS D	29320	29320		RP	LAND	29,300.00	29,300.00	29,300.00	29,300.00
					IMPV	178,700.00	178,700.00	178,700.00	178,700.00
604 NORTH ST EXT	MD-16-183.06-02-21		.00-000		Total	149,300.00	149,300.00	149,300.00	99,600.00
LYNCH, SHELBY LYNN	29330	29330		RP	LAND	25,100.00	25,100.00	25,100.00	29,200.00
					IMPV	124,200.00	124,200.00	124,200.00	70,400.00
605 NORTH ST EXT	MD-16-183.06-02-08		.04-000		Total	154,100.00	154,100.00	154,100.00	154,100.00
WILSON, R DARRELL PRESTON &	29110	29110		RP	LAND	27,200.00	27,200.00	27,200.00	27,200.00
					IMPV	126,900.00	126,900.00	126,900.00	126,900.00
606 NORTH ST EXT	MD-16-183.06-02-22		.00-000		Total	81,700.00	81,700.00	81,700.00	81,700.00
CEPHAS, FELICIA	29340	29340		RP	LAND	25,100.00	25,100.00	25,100.00	25,100.00
					IMPV	56,600.00	56,600.00	56,600.00	56,600.00
607 NORTH ST EXT	MD-16-183.06-02-07		.00-000		Total	87,800.00	87,800.00	87,800.00	87,800.00
SPENCE, MARY KEENA	29060	29060		RP	LAND	23,800.00	23,800.00	23,800.00	23,800.00
					IMPV	64,000.00	64,000.00	64,000.00	64,000.00

Property Address / Owner Name	PIN / Tax A/C ID	Location ID	Acres	Roll	Valuation Code	Present Tax Roll Current	Present Tax Roll Original	Prior Tax Roll Current	Prior Tax Roll Original
608 NORTH ST EXT	MD-16-183.05-01-28		.00-000		Total	103,300.00	103,300.00	103,300.00	103,300.00
HAMMOND, CHARLES T JR	28100	28100		RP	LAND	25,400.00	25,400.00	25,400.00	25,400.00
					IMPV	77,900.00	77,900.00	77,900.00	77,900.00
609 NORTH ST EXT	MD-16-183.06-02-06		.00-000		Total	80,900.00	80,900.00	80,900.00	80,900.00
STRADFORD, JEFFREY P	29050	29050		RP	LAND	23,900.00	23,900.00	23,900.00	23,900.00
					IMPV	57,000.00	57,000.00	57,000.00	57,000.00
610 NORTH ST EXT	MD-16-183.05-01-29		.00-000		Total	109,500.00	109,500.00	109,500.00	109,500.00
WILLIAMS, BRYAN W	28110	28110		RP	LAND	25,600.00	25,600.00	25,600.00	25,600.00
					IMPV	83,900.00	83,900.00	83,900.00	83,900.00
611 NORTH ST EXT	MD-16-183.06-02-05		.00-000		Total	79,100.00	79,100.00	79,100.00	79,100.00
SCOTT, DEBRA ANN	29040	29040		RP	LAND	23,900.00	23,900.00	23,900.00	23,900.00
					IMPV	55,200.00	55,200.00	55,200.00	55,200.00
612 NORTH ST EXT	MD-16-183.05-01-30		.00-000		Total	59,900.00	59,900.00	59,900.00	59,900.00
CLARK, JOAN E	28120	28120		RP	LAND	26,200.00	26,200.00	26,200.00	26,200.00
					IMPV	33,700.00	33,700.00	33,700.00	33,700.00
613 NORTH ST EXT	MD-16-183.06-02-04		.00-000		Total	26,200.00	26,200.00	26,200.00	26,200.00
JAMES SR, JASON L & PAMELA T	29030	29030		RP	LAND	26,200.00	26,200.00	26,200.00	26,200.00
615 NORTH ST EXT	MD-16-183.06-02-03		.00-000		Total	238,800.00	238,800.00	238,800.00	238,800.00
JOHNSON-KRUMM, CAROL A	29020	29020		RP	LAND	32,900.00	32,900.00	32,900.00	32,900.00
					IMPV	205,900.00	205,900.00	205,900.00	205,900.00
700 NORTH ST EXT	MD-16-183.05-01-31		.00-000		Total	116,500.00	116,500.00	116,500.00	116,500.00
VAUGHN, CHARLES CLAYTON KANE	28130	28130		RP	LAND	26,700.00	26,700.00	26,700.00	26,700.00
					IMPV	89,800.00	89,800.00	89,800.00	89,800.00
701 NORTH ST EXT	MD-16-183.06-02-02		.00-000		Total	159,600.00	159,600.00	159,600.00	159,600.00
MORSE, JOHN JR & ROSE	29010	29010		RP	LAND	27,100.00	27,100.00	27,100.00	27,100.00
					IMPV	132,500.00	132,500.00	132,500.00	132,500.00
702 NORTH ST EXT	MD-16-183.05-01-32		.00-000		Total	150,900.00	150,900.00	150,900.00	150,900.00
FOSTER SR, KAMREN DEVON	28140	28140		RP	LAND	27,900.00	27,900.00	27,900.00	27,900.00
					IMPV	123,000.00	123,000.00	123,000.00	123,000.00
704 NORTH ST EXT	MD-16-183.05-01-33		.00-000		Total	204,400.00	204,400.00	204,400.00	204,400.00
GIBSON, DOUGLAS A & DARRALD	28150	28150		RP	LAND	34,000.00	34,000.00	34,000.00	34,000.00
					IMPV	170,400.00	170,400.00	170,400.00	170,400.00
706 NORTH ST EXT	MD-16-183.05-01-34		.00-000		Total	102,300.00	102,300.00	102,300.00	102,300.00
TORBERT, GEORGE ELMER	28160	28160		RP	LAND	33,100.00	33,100.00	33,100.00	33,100.00
					IMPV	69,200.00	69,200.00	69,200.00	69,200.00
710 NORTH ST EXT	MD-16-183.05-01-36		.00-000		Total	75,000.00	75,000.00	75,000.00	75,000.00
THOMPSON, ROBERT-TRUSTEE	28180	28180		RP	LAND	25,400.00	25,400.00	25,400.00	25,400.00
					IMPV	49,600.00	49,600.00	49,600.00	49,600.00
712 NORTH ST EXT	MD-16-183.05-01-37		.00-000		Total	55,800.00	55,800.00	55,800.00	55,800.00
HAMMOND, DEMETRIAN T & SONJA	28190	28190		RP					

Property Address / Owner Name	PIN / Tax A/C ID	Location ID	Acres	Roll	Valuation Code	Present Tax Roll Current	Present Tax Roll Original	Prior Tax Roll Current	Prior Tax Roll Original
712 NORTH ST EXT	MD-16-183.05-01-37		.00-000		Total	55,800.00	55,800.00	55,800.00	55,800.00
HAMMOND, DEMETRIAN T & SONJA	28190	28190		RP	LAND	25,400.00	25,400.00	25,400.00	25,400.00
					IMPV	30,400.00	30,400.00	30,400.00	30,400.00
6041 NORTH ST	MD-16-183.06-02-21		.01-000		Total	23,400.00	23,400.00	23,400.00	70,400.00
B RAY INVESTMENTS LLC	172690	172690		RP	LAND	23,400.00	23,400.00	23,400.00	70,400.00
219 OAK ST	1 -30-3 .06- -128		.00-		Total	181,400.00	181,400.00	181,400.00	181,400.00
FIRST BAPTIST CHURCH OF MILF	79680	79680		RP	LAND	54,800.00	54,800.00	54,800.00	54,800.00
					IMPV	126,600.00	126,600.00	126,600.00	126,600.00
					EXMT	181,400.00	181,400.00	181,400.00	181,400.00
17776 OAK HILL DR	1 -30-3 .11- -009		.00-		Total	94,400.00	94,400.00	94,400.00	94,400.00
KOVACH, F JERRY & JAN W	4960	4960		RP	LAND	81,100.00	81,100.00	81,100.00	81,100.00
					IMPV	13,300.00	13,300.00	13,300.00	13,300.00
OBOE CT	3 -30-15 .00- -399		.00-		Total	170,000.00	170,000.00	170,000.00	170,000.00
KEY PROPERTIES LLC	154660	154660		RP	LAND	170,000.00	170,000.00	170,000.00	170,000.00
OLD SHAWNEE RD	1 -30-3 .07- -012		.01-		Total	35,500.00	35,500.00	35,500.00	35,500.00
WILLOUGHBY, WILLIAM E & ELIZ	2540	2540		RP	LAND	35,500.00	35,500.00	35,500.00	35,500.00
OLD SHAWNEE RD	1 -30-3 .00- -078		.00-		Total	16,600.00	16,600.00	16,600.00	16,600.00
OWNERS ASSOC OF BROOKSTONE T	85810	85810		RP	LAND	16,600.00	16,600.00	16,600.00	16,600.00
OLD SHAWNEE RD	1 -30-3 .07- -030		.11-		Total	6,600.00	6,600.00	6,600.00	6,600.00
ADESA CORPORATION LLC	119590	119590		RP	LAND	6,600.00	6,600.00	6,600.00	6,600.00
110 OLD SHAWNEE RD	1 -30-3 .07- -030		.02-		Total	37,200.00	37,200.00	37,200.00	37,200.00
EMORY, PATRICK J, JUDY K, &	2590	2590		RP	LAND	37,200.00	37,200.00	37,200.00	37,200.00
5795 OLD SHAWNEE RD	1 -30-1 .19- -020		.00-		Total	119,700.00	119,700.00	119,700.00	119,700.00
DEIST, CORY	1080	1080		RP	LAND	45,800.00	45,800.00	45,800.00	45,800.00
					IMPV	73,900.00	73,900.00	73,900.00	73,900.00
5835 OLD SHAWNEE RD	1 -30-3 .07- -030		.01-		Total	167,800.00	167,800.00	167,800.00	114,400.00
RICHARDSON, ADAM & CHRISTINA	2580	2580		RP	LAND	51,700.00	51,700.00	51,700.00	51,700.00
					IMPV	116,100.00	116,100.00	116,100.00	62,700.00
5843 OLD SHAWNEE RD	1 -30-3 .07- -035		.00-		Total	154,500.00	154,500.00	154,500.00	124,100.00
BAYLES, JORDAN B & CHELSEY M	2640	2640		RP	LAND	40,800.00	40,800.00	40,800.00	40,800.00
					IMPV	113,700.00	113,700.00	113,700.00	83,300.00
5845 OLD SHAWNEE RD	1 -30-3 .07- -034		.00-		Total	146,300.00	146,300.00	146,300.00	124,300.00
MEUNIER, NATHALIE E	2630	2630		RP	LAND	42,800.00	42,800.00	42,800.00	42,800.00
					IMPV	103,500.00	103,500.00	103,500.00	81,500.00
5859 OLD SHAWNEE RD	1 -30-3 .07- -033		.00-		Total	138,900.00	138,900.00	138,900.00	138,900.00
CULOTTA, CHARLES E & SANDRA	2620	2620		RP	LAND	44,800.00	44,800.00	44,800.00	44,800.00
					IMPV	94,100.00	94,100.00	94,100.00	94,100.00
5873 OLD SHAWNEE RD	1 -30-3 .07- -032		.00-		Total	118,400.00	118,400.00	118,400.00	118,400.00
COVERT, SANDRA & SCOTT	2610	2610		RP					

Property Address / Owner Name	PIN / Tax A/C ID	Location ID	Acres	Roll	Valuation Code	Present Tax Roll Current	Present Tax Roll Original	Prior Tax Roll Current	Prior Tax Roll Original
5873 OLD SHAWNEE RD	1 -30-3 .07- -032 .00-				Total	118,400.00	118,400.00	118,400.00	118,400.00
COVERT, SANDRA & SCOTT	2610	2610		RP	LAND	41,400.00	41,400.00	41,400.00	41,400.00
					IMPV	77,000.00	77,000.00	77,000.00	77,000.00
5879 OLD SHAWNEE RD	1 -30-3 .07- -031 .00-				Total	120,300.00	120,300.00	120,300.00	120,300.00
RIVERA, MICHAEL - TRUSTEE	2600	2600		RP	LAND	41,000.00	41,000.00	41,000.00	41,000.00
					IMPV	79,300.00	79,300.00	79,300.00	79,300.00
6044 OLD SHAWNEE RD	1 -30-3 .06- -125 .00-				Total	217,100.00	217,100.00	217,100.00	217,100.00
FIRST BAPTIST CHURCH OF MILF	162370	162370		RP	LAND	56,000.00	56,000.00	56,000.00	56,000.00
					IMPV	161,100.00	161,100.00	161,100.00	161,100.00
					EXMT	217,100.00	217,100.00	217,100.00	217,100.00
6062 OLD SHAWNEE RD	1 -30-3 .06- -127 .00-				Total	2,292,200.00	2,292,200.00	2,292,200.00	2,292,200.00
FIRST BAPTIST CHURCH OF MILF	79670	79670		RP	LAND	164,400.00	164,400.00	164,400.00	164,400.00
					IMPV	2,127,800.00	2,127,800.00	2,127,800.00	2,127,800.00
					EXMT	2,292,200.00	2,292,200.00	2,292,200.00	2,292,200.00
OPEN	3 -30-11 .09- -099 .00-				Total	9,200.00	9,200.00	9,200.00	9,200.00
CITY OF MILFORD - OPEN SPACE	17120	17120		RP	LAND	9,200.00	9,200.00	9,200.00	9,200.00
					EXMT	9,200.00	9,200.00	9,200.00	9,200.00
OPEN	1 -30-3 .00- -264 .01-				Total	47,500.00	47,500.00	47,500.00	47,500.00
MILFORD PONDS LLC	79650	79650		RP	LAND	47,500.00	47,500.00	47,500.00	47,500.00
OPEN	MD-16-173.03-01-98 .00-00001				Total	15,500.00	15,500.00	15,500.00	15,500.00
HOLLY HILL HOLDINGS LLC	165620	165620		RP	LAND	15,500.00	15,500.00	15,500.00	15,500.00
OPEN	MD-16-173.03-01-99 .00-00001				Total	99,000.00	99,000.00	99,000.00	99,000.00
HOLLY HILL HOLDINGS LLC	165630	165630		RP	LAND	99,000.00	99,000.00	99,000.00	99,000.00
OPEN	MD-16-173.03-02-63 .00-00001				Total	16,000.00	16,000.00	16,000.00	16,000.00
HOLLY HILL HOLDINGS LLC	166260	166260		RP	LAND	16,000.00	16,000.00	16,000.00	16,000.00
OPEN	MD-16-173.03-02-64 .00-00001				Total	10,600.00	10,600.00	10,600.00	10,600.00
HOLLY HILL HOLDINGS LLC	166270	166270		RP	LAND	10,600.00	10,600.00	10,600.00	10,600.00
OPEN	MD-16-173.03-02-65 .00-00001				Total	90,700.00	90,700.00	90,700.00	90,700.00
HOLLY HILL HOLDINGS LLC	166280	166280		RP	LAND	90,700.00	90,700.00	90,700.00	90,700.00
PAIGE WAY	3 -30-11 .09- -141 .00-				Total	1,100.00	1,100.00	1,100.00	1,100.00
WATERGATE LIBORIO LLC	110090	110090		RP	LAND	1,100.00	1,100.00	1,100.00	1,100.00
PAIGE WAY	3 -30-11 .09- -142 .00-				Total	1,800.00	1,800.00	1,800.00	1,800.00
WATERGATE LIBORIO LLC	110110	110110		RP	LAND	1,800.00	1,800.00	1,800.00	1,800.00
PAIGE WAY	3 -30-11 .09- -143 .00-				Total	15,100.00	15,100.00	15,100.00	15,100.00
WATERGATE LIBORIO LLC	110130	110130		RP	LAND	15,100.00	15,100.00	15,100.00	15,100.00
6176 PAIGE WAY	3 -30-11 .09- -124 .00-				Total	1,100.00	1,100.00	1,100.00	1,100.00
WATERGATE LIBORIO LLC	109900	109900		RP	LAND	1,100.00	1,100.00	1,100.00	1,100.00
6178 PAIGE WAY	3 -30-11 .09- -123 .00-				Total	1,300.00	1,300.00	1,300.00	1,300.00
WATERGATE LIBORIO LLC	109880	109880		RP					

Property Address / Owner Name	PIN / Tax A/C ID	Location ID	Acres	Roll	Valuation Code	Present Tax Roll Current	Present Tax Roll Original	Prior Tax Roll Current	Prior Tax Roll Original
6178 PAIGE WAY	3 -30-11 .09- -123	.00-			Total	1,300.00	1,300.00	1,300.00	1,300.00
WATERGATE LIBORIO LLC	109880	109880		RP	LAND	1,300.00	1,300.00	1,300.00	1,300.00
PARK AVE	MD-16-183.10-04-31	.01-000			Total	46,100.00	46,100.00	46,100.00	46,100.00
HOUSER, LAWRENCE J SR & SUSA	35690	35690		RP	LAND	46,100.00	46,100.00	46,100.00	46,100.00
PARK AVE	MD-16-183.10-04-41	.00-000			Total	26,000.00	26,000.00	26,000.00	26,000.00
MARVEL, RANDY E & HARVEY G J	35770	35770		RP	LAND	24,300.00	24,300.00	24,300.00	24,300.00
					IMPV	1,700.00	1,700.00	1,700.00	1,700.00
7 PARK AVE	MD-16-183.10-04-38	.01-000			Total	115,100.00	115,100.00	115,100.00	150,800.00
J & R WALNUT STREET PROPERTI	35750	35750		RP	LAND	38,300.00	38,300.00	38,300.00	38,300.00
					IMPV	76,800.00	76,800.00	76,800.00	112,500.00
111 PARK AVE	MD-16-183.10-04-32	.00-000			Total	1,239,600.00	1,239,600.00	1,239,600.00	1,239,600.00
MILFORD SENIOR CENTER	35700	35700		RP	LAND	164,000.00	164,000.00	164,000.00	164,000.00
					IMPV	1,075,600.00	1,075,600.00	1,075,600.00	1,075,600.00
					EXMT	1,239,600.00	1,239,600.00	1,239,600.00	1,239,600.00
112 PARK AVE 114	MD-16-183.10-04-31	.02-000			Total	153,300.00	153,300.00	153,300.00	153,300.00
HOUSER, LAWRENCE J SR & SUSA	36220	36220		RP	LAND	51,100.00	51,100.00	51,100.00	51,100.00
					IMPV	102,200.00	102,200.00	102,200.00	102,200.00
20259 PARKFIELD LN	3 -30-11 .00- -955	.00-			Total	196,300.00	196,300.00	196,300.00	196,300.00
NIXON, FRANK E	105980	105980		RP	LAND	31,500.00	31,500.00	31,500.00	31,500.00
					IMPV	164,800.00	164,800.00	164,800.00	164,800.00
20260 PARKFIELD LN	3 -30-11 .00- -952	.00-			Total	193,000.00	193,000.00	193,000.00	193,000.00
SACKS, RAYMOND LEE & SARAH K	105950	105950		RP	LAND	31,500.00	31,500.00	31,500.00	31,500.00
					IMPV	161,500.00	161,500.00	161,500.00	161,500.00
20261 PARKFIELD LN	3 -30-11 .00- -956	.00-			Total	242,700.00	242,700.00	242,700.00	242,700.00
BAPTISTE, FREDEAU JEAN & DEJ	105990	105990		RP	LAND	31,500.00	31,500.00	31,500.00	31,500.00
					IMPV	211,200.00	211,200.00	211,200.00	211,200.00
20262 PARKFIELD LN	3 -30-11 .00- -951	.00-			Total	242,700.00	242,700.00	242,700.00	242,700.00
COLLIER, DEVAN J & SARAH E	105940	105940		RP	LAND	31,500.00	31,500.00	31,500.00	31,500.00
					IMPV	211,200.00	211,200.00	211,200.00	211,200.00
20263 PARKFIELD LN	3 -30-11 .00- -957	.00-			Total	193,000.00	193,000.00	193,000.00	193,000.00
HERRING, DAVID JED & DIANE W	106000	106000		RP	LAND	31,500.00	31,500.00	31,500.00	31,500.00
					IMPV	161,500.00	161,500.00	161,500.00	161,500.00
20264 PARKFIELD LN	3 -30-11 .00- -950	.00-			Total	197,300.00	197,300.00	197,300.00	197,300.00
JEFFERSON, KERRY DEVIN	105930	105930		RP	LAND	31,500.00	31,500.00	31,500.00	31,500.00
					IMPV	165,800.00	165,800.00	165,800.00	165,800.00
20265 PARKFIELD LN	3 -30-11 .00- -958	.00-			Total	193,000.00	193,000.00	193,000.00	193,000.00
HITCH-LILLY, TRACY J	106010	106010		RP	LAND	31,500.00	31,500.00	31,500.00	31,500.00
					IMPV	161,500.00	161,500.00	161,500.00	161,500.00
20266 PARKFIELD LN	3 -30-11 .00- -949	.00-			Total	223,900.00	223,900.00	223,900.00	223,900.00
ROUSSEAU, GERMAIN & ODELIN B	105920	105920		RP					

Property Address / Owner Name	PIN / Tax A/C ID	Location ID	Acres	Roll	Valuation Code	Present Tax Roll Current	Present Tax Roll Original	Prior Tax Roll Current	Prior Tax Roll Original
20266 PARKFIELD LN	3 -30-11 .00- -949		.00-		Total	223,900.00	223,900.00	223,900.00	223,900.00
ROUSSEAU, GERMAIN & ODELIN B	105920	105920		RP	LAND	31,500.00	31,500.00	31,500.00	31,500.00
					IMPV	192,400.00	192,400.00	192,400.00	192,400.00
20267 PARKFIELD LN	3 -30-11 .00- -959		.00-		Total	217,800.00	217,800.00	217,800.00	217,800.00
ANDRASCIK, DAVID & TRACY E	106020	106020		RP	LAND	31,500.00	31,500.00	31,500.00	31,500.00
					IMPV	186,300.00	186,300.00	186,300.00	186,300.00
20268 PARKFIELD LN	3 -30-11 .00- -948		.00-		Total	222,100.00	222,100.00	222,100.00	222,100.00
LASCANO, LYRA CAYME	105910	105910		RP	LAND	31,500.00	31,500.00	31,500.00	31,500.00
					IMPV	190,600.00	190,600.00	190,600.00	190,600.00
6303 PARSON WAY	1 -30-3 .00- -764		.00-		Total	1,400.00	1,400.00	1,400.00	1,400.00
LIBORIO WATERGATE LLC	148020	148020		RP	LAND	1,400.00	1,400.00	1,400.00	1,400.00
6306 PARSON WAY	1 -30-3 .00- -768		.00-		Total	1,800.00	1,800.00	1,800.00	1,800.00
LIBORIO WATERGATE LLC	148060	148060		RP	LAND	1,800.00	1,800.00	1,800.00	1,800.00
6307 PARSON WAY	1 -30-3 .00- -765		.00-		Total	1,500.00	1,500.00	1,500.00	1,500.00
LIBORIO WATERGATE LLC	148030	148030		RP	LAND	1,500.00	1,500.00	1,500.00	1,500.00
6312 PARSON WAY	1 -30-3 .00- -769		.00-		Total	1,800.00	1,800.00	1,800.00	1,800.00
LIBORIO WATERGATE LLC	148070	148070		RP	LAND	1,800.00	1,800.00	1,800.00	1,800.00
6318 PARSON WAY	1 -30-3 .00- -770		.00-		Total	1,800.00	1,800.00	1,800.00	1,800.00
LIBORIO WATERGATE LLC	148080	148080		RP	LAND	1,800.00	1,800.00	1,800.00	1,800.00
6322 PARSON WAY	1 -30-3 .00- -771		.00-		Total	1,800.00	1,800.00	1,800.00	1,800.00
LIBORIO WATERGATE LLC	148090	148090		RP	LAND	1,800.00	1,800.00	1,800.00	1,800.00
6330 PARSON WAY	1 -30-3 .00- -772		.00-		Total	1,800.00	1,800.00	1,800.00	1,800.00
LIBORIO WATERGATE LLC	148100	148100		RP	LAND	1,800.00	1,800.00	1,800.00	1,800.00
6334 PARSON WAY	1 -30-3 .00- -773		.00-		Total	1,800.00	1,800.00	1,800.00	1,800.00
LIBORIO WATERGATE LLC	148110	148110		RP	LAND	1,800.00	1,800.00	1,800.00	1,800.00
6338 PARSON WAY	1 -30-3 .00- -774		.00-		Total	1,800.00	1,800.00	1,800.00	1,800.00
LIBORIO WATERGATE LLC	148120	148120		RP	LAND	1,800.00	1,800.00	1,800.00	1,800.00
6342 PARSON WAY	1 -30-3 .00- -775		.00-		Total	1,800.00	1,800.00	1,800.00	1,800.00
LIBORIO WATERGATE LLC	148130	148130		RP	LAND	1,800.00	1,800.00	1,800.00	1,800.00
6346 PARSON WAY	1 -30-3 .00- -779		.00-		Total	1,800.00	1,800.00	1,800.00	1,800.00
LIBORIO WATERGATE LLC	148170	148170		RP	LAND	1,800.00	1,800.00	1,800.00	1,800.00
6350 PARSON WAY	1 -30-3 .00- -780		.00-		Total	2,400.00	2,400.00	2,400.00	2,400.00
LIBORIO WATERGATE LLC	148180	148180		RP	LAND	2,400.00	2,400.00	2,400.00	2,400.00
18301 PATCHWORK DR	1 -30-6 .00- -507		.00-		Total	187,000.00	187,000.00	187,000.00	187,000.00
BRENNAN, SUSAN D & TIMOTHY	104480	104480		RP	LAND	44,800.00	44,800.00	44,800.00	44,800.00
					IMPV	142,200.00	142,200.00	142,200.00	142,200.00
18302 PATCHWORK DR	1 -30-6 .00- -286		.00-		Total	187,700.00	187,700.00	187,700.00	187,700.00
LEWIS, ALICE L	100800	100800		RP					

Property Address / Owner Name	PIN / Tax A/C ID	Location ID	Acres	Roll	Valuation Code	Present Tax Roll Current	Present Tax Roll Original	Prior Tax Roll Current	Prior Tax Roll Original
18302 PATCHWORK DR	1 -30-6 .00- -286 .00-				Total	187,700.00	187,700.00	187,700.00	187,700.00
LEWIS, ALICE L	100800	100800		RP	LAND	43,100.00	43,100.00	43,100.00	43,100.00
					IMPV	144,600.00	144,600.00	144,600.00	144,600.00
18303 PATCHWORK DR	1 -30-6 .00- -506 .00-				Total	212,200.00	212,200.00	212,200.00	212,200.00
GONZALEZ, REYNALDO A & LORRA	104470	104470		RP	LAND	44,400.00	44,400.00	44,400.00	44,400.00
					IMPV	167,800.00	167,800.00	167,800.00	167,800.00
18304 PATCHWORK DR	1 -30-6 .00- -285 .00-				Total	190,600.00	190,600.00	190,600.00	190,600.00
WHITLEY, BRIAN & CAROL	100790	100790		RP	LAND	43,100.00	43,100.00	43,100.00	43,100.00
					IMPV	147,500.00	147,500.00	147,500.00	147,500.00
18305 PATCHWORK DR	1 -30-6 .00- -505 .00-				Total	212,400.00	212,400.00	212,400.00	208,200.00
FARINA, TERRY LEE & SUSAN P	104460	104460		RP	LAND	44,200.00	44,200.00	44,200.00	44,200.00
					IMPV	168,200.00	168,200.00	168,200.00	164,000.00
18306 PATCHWORK DR	1 -30-6 .00- -284 .00-				Total	187,700.00	187,700.00	187,700.00	187,700.00
SANDERS, DALE M & LYNN M - T	100780	100780		RP	LAND	43,100.00	43,100.00	43,100.00	43,100.00
					IMPV	144,600.00	144,600.00	144,600.00	144,600.00
18307 PATCHWORK DR	1 -30-6 .00- -504 .00-				Total	194,500.00	194,500.00	194,500.00	191,600.00
DIFINIZIO, JOSEPH & ANTOINET	104450	104450		RP	LAND	44,200.00	44,200.00	44,200.00	44,200.00
					IMPV	150,300.00	150,300.00	150,300.00	147,400.00
18308 PATCHWORK DR	1 -30-6 .00- -283 .00-				Total	213,400.00	213,400.00	213,400.00	207,100.00
VELEZ, JORGE & CYNTHIA	100770	100770		RP	LAND	43,100.00	43,100.00	43,100.00	43,100.00
					IMPV	170,300.00	170,300.00	170,300.00	164,000.00
18309 PATCHWORK DR	1 -30-6 .00- -503 .00-				Total	188,800.00	188,800.00	188,800.00	188,800.00
PRATT, RAYMOND C & LINDA A	104440	104440		RP	LAND	44,200.00	44,200.00	44,200.00	44,200.00
					IMPV	144,600.00	144,600.00	144,600.00	144,600.00
18310 PATCHWORK DR	1 -30-6 .00- -282 .00-				Total	210,800.00	210,800.00	210,800.00	210,800.00
GAJDA, MARK ANDREW & PATRICI	100760	100760		RP	LAND	43,200.00	43,200.00	43,200.00	43,200.00
					IMPV	167,600.00	167,600.00	167,600.00	167,600.00
18312 PATCHWORK DR	1 -30-6 .00- -281 .00-				Total	193,500.00	193,500.00	193,500.00	193,500.00
BASKERVILLE, JOSEPH CORNELIU	100750	100750		RP	LAND	43,200.00	43,200.00	43,200.00	43,200.00
					IMPV	150,300.00	150,300.00	150,300.00	150,300.00
18314 PATCHWORK DR	1 -30-6 .00- -280 .00-				Total	219,100.00	219,100.00	219,100.00	219,100.00
CONNOR, JACOB CHARLES	100740	100740		RP	LAND	43,200.00	43,200.00	43,200.00	43,200.00
					IMPV	175,900.00	175,900.00	175,900.00	175,900.00
18315 PATCHWORK DR	1 -30-6 .00- -502 .00-				Total	189,600.00	189,600.00	189,600.00	189,600.00
MILLER, KATIE LYNN & GERRY O	104430	104430		RP	LAND	45,000.00	45,000.00	45,000.00	45,000.00
					IMPV	144,600.00	144,600.00	144,600.00	144,600.00
18316 PATCHWORK DR	1 -30-6 .00- -279 .00-				Total	191,100.00	191,100.00	191,100.00	187,800.00
LEWIS, ROBERT B & PHYLLIS JA	100730	100730		RP	LAND	43,200.00	43,200.00	43,200.00	43,200.00
					IMPV	147,900.00	147,900.00	147,900.00	144,600.00
18318 PATCHWORK DR	1 -30-6 .00- -557 .00-				Total	3,100.00	3,100.00	3,100.00	3,100.00
THE CITY OF MILFORD	102160	102160		RP					

Property Address / Owner Name	PIN / Tax A/C ID	Location ID	Acres	Roll	Valuation Code	Present Tax Roll Current	Present Tax Roll Original	Prior Tax Roll Current	Prior Tax Roll Original
18318 PATCHWORK DR	1 -30-6 .00- -557 .00-				Total	3,100.00	3,100.00	3,100.00	3,100.00
THE CITY OF MILFORD	102160	102160		RP	LAND	3,100.00	3,100.00	3,100.00	3,100.00
					EXMT	3,100.00	3,100.00	3,100.00	3,100.00
18320 PATCHWORK DR	1 -30-6 .00- -278 .00-				Total	187,800.00	187,800.00	187,800.00	187,800.00
HOWELLS, ROBERT & HELEN PAT	100720	100720		RP	LAND	43,200.00	43,200.00	43,200.00	43,200.00
					IMPV	144,600.00	144,600.00	144,600.00	144,600.00
18321 PATCHWORK DR	1 -30-6 .00- -495 .00-				Total	164,400.00	164,400.00	164,400.00	164,400.00
SERVISS, MOLLY D	104360	104360		RP	LAND	44,800.00	44,800.00	44,800.00	44,800.00
					IMPV	119,600.00	119,600.00	119,600.00	119,600.00
18322 PATCHWORK DR	1 -30-6 .00- -277 .00-				Total	238,700.00	238,700.00	238,700.00	238,700.00
SORIANO, ZARINA SIMEON & MAR	100710	100710		RP	LAND	43,200.00	43,200.00	43,200.00	43,200.00
					IMPV	195,500.00	195,500.00	195,500.00	195,500.00
18323 PATCHWORK DR	1 -30-6 .00- -494 .00-				Total	174,100.00	174,100.00	174,100.00	174,100.00
PATCHWORK 18323 LLC	104350	104350		RP	LAND	44,000.00	44,000.00	44,000.00	44,000.00
					IMPV	130,100.00	130,100.00	130,100.00	130,100.00
18324 PATCHWORK DR	1 -30-6 .00- -276 .00-				Total	214,000.00	214,000.00	214,000.00	207,200.00
LINGO JR, EDMUND FRANCIS &	100700	100700		RP	LAND	43,200.00	43,200.00	43,200.00	43,200.00
					IMPV	170,800.00	170,800.00	170,800.00	164,000.00
18326 PATCHWORK DR	1 -30-6 .00- -275 .00-				Total	190,600.00	190,600.00	190,600.00	190,600.00
MORRISON, WILLIAM	100690	100690		RP	LAND	43,200.00	43,200.00	43,200.00	43,200.00
					IMPV	147,400.00	147,400.00	147,400.00	147,400.00
18328 PATCHWORK DR	1 -30-6 .00- -274 .00-				Total	238,700.00	238,700.00	238,700.00	219,100.00
LUND, LAURA	100680	100680		RP	LAND	43,200.00	43,200.00	43,200.00	43,200.00
					IMPV	195,500.00	195,500.00	195,500.00	175,900.00
18330 PATCHWORK DR	1 -30-6 .00- -273 .00-				Total	200,800.00	200,800.00	200,800.00	198,100.00
CIRINO, BONNIE	100670	100670		RP	LAND	43,200.00	43,200.00	43,200.00	43,200.00
					IMPV	157,600.00	157,600.00	157,600.00	154,900.00
18332 PATCHWORK DR	1 -30-6 .00- -726 .00-				Total	195,900.00	195,900.00	195,900.00	187,700.00
SAMANICH, KELLY - TRUSTEE	150730	150730		RP	LAND	43,100.00	43,100.00	43,100.00	43,100.00
					IMPV	152,800.00	152,800.00	152,800.00	144,600.00
18334 PATCHWORK DR	1 -30-6 .00- -725 .00-				Total	187,700.00	187,700.00	187,700.00	187,700.00
HAUPTMANN, MICHAEL & FLORENC	150720	150720		RP	LAND	43,100.00	43,100.00	43,100.00	43,100.00
					IMPV	144,600.00	144,600.00	144,600.00	144,600.00
18336 PATCHWORK DR	1 -30-6 .00- -724 .00-				Total	219,000.00	219,000.00	219,000.00	219,000.00
RICHMAN, FREDERIC CARRE & DO	150710	150710		RP	LAND	43,100.00	43,100.00	43,100.00	43,100.00
					IMPV	175,900.00	175,900.00	175,900.00	175,900.00
18338 PATCHWORK DR	1 -30-6 .00- -723 .00-				Total	210,000.00	210,000.00	210,000.00	210,000.00
ARTHUR, WILLIAM T & CHERYL	150700	150700		RP	LAND	43,100.00	43,100.00	43,100.00	43,100.00
					IMPV	166,900.00	166,900.00	166,900.00	166,900.00
18340 PATCHWORK DR	1 -30-6 .00- -722 .00-				Total	198,000.00	198,000.00	198,000.00	198,000.00
FULLER SR, BRIAN KEITH &	150690	150690		RP					

Property Address / Owner Name	PIN / Tax A/C ID	Location ID	Acres	Roll	Valuation Code	Present Tax Roll Current	Present Tax Roll Original	Prior Tax Roll Current	Prior Tax Roll Original
18340 PATCHWORK DR	1 -30-6 .00- -722 .00-				Total	198,000.00	198,000.00	198,000.00	198,000.00
FULLER SR, BRIAN KEITH &	150690	150690		RP	LAND	43,100.00	43,100.00	43,100.00	43,100.00
					IMPV	154,900.00	154,900.00	154,900.00	154,900.00
18342 PATCHWORK DR	1 -30-6 .00- -721 .00-				Total	1,800.00	1,800.00	1,800.00	1,800.00
MILFORD PONDS LLC	150680	150680		RP	LAND	1,800.00	1,800.00	1,800.00	1,800.00
18344 PATCHWORK DR	1 -30-6 .00- -720 .00-				Total	173,200.00	173,200.00	173,200.00	173,200.00
LYNCH SR, JAMES A & THERESA	150670	150670		RP	LAND	43,100.00	43,100.00	43,100.00	43,100.00
					IMPV	130,100.00	130,100.00	130,100.00	130,100.00
18346 PATCHWORK DR	1 -30-6 .00- -719 .00-				Total	223,400.00	223,400.00	223,400.00	219,000.00
HURT, RICHARD	150660	150660		RP	LAND	43,100.00	43,100.00	43,100.00	43,100.00
					IMPV	180,300.00	180,300.00	180,300.00	175,900.00
18348 PATCHWORK DR	1 -30-6 .00- -718 .00-				Total	210,400.00	210,400.00	210,400.00	207,100.00
HORSFORD JR, JOHN B & JULIE	150650	150650		RP	LAND	43,100.00	43,100.00	43,100.00	43,100.00
					IMPV	167,300.00	167,300.00	167,300.00	164,000.00
18350 PATCHWORK DR	1 -30-6 .00- -717 .00-				Total	207,100.00	207,100.00	207,100.00	207,100.00
KROON, RICHARD C & ELLYN J	150640	150640		RP	LAND	43,100.00	43,100.00	43,100.00	43,100.00
					IMPV	164,000.00	164,000.00	164,000.00	164,000.00
18352 PATCHWORK DR	1 -30-6 .00- -716 .00-				Total	190,500.00	190,500.00	190,500.00	190,500.00
CARBONE, STUART M	150630	150630		RP	LAND	43,100.00	43,100.00	43,100.00	43,100.00
					IMPV	147,400.00	147,400.00	147,400.00	147,400.00
18354 PATCHWORK DR	1 -30-6 .00- -715 .00-				Total	219,000.00	219,000.00	219,000.00	219,000.00
STONE, RUSSELL & JULIE DAWN	150620	150620		RP	LAND	43,100.00	43,100.00	43,100.00	43,100.00
					IMPV	175,900.00	175,900.00	175,900.00	175,900.00
18356 PATCHWORK DR	1 -30-6 .00- -714 .00-				Total	207,100.00	207,100.00	207,100.00	207,100.00
LEASURE, JEFFREY W & SHARON	150610	150610		RP	LAND	43,100.00	43,100.00	43,100.00	43,100.00
					IMPV	164,000.00	164,000.00	164,000.00	164,000.00
18358 PATCHWORK DR	1 -30-6 .00- -713 .00-				Total	207,100.00	207,100.00	207,100.00	207,100.00
HALLORAN, TIMOTHY JOSEPH	150600	150600		RP	LAND	43,100.00	43,100.00	43,100.00	43,100.00
					IMPV	164,000.00	164,000.00	164,000.00	164,000.00
18360 PATCHWORK DR	1 -30-6 .00- -712 .00-				Total	207,100.00	207,100.00	207,100.00	207,100.00
FRANKLIN JR, ANTONIO ROBERT	150590	150590		RP	LAND	43,100.00	43,100.00	43,100.00	43,100.00
					IMPV	164,000.00	164,000.00	164,000.00	164,000.00
18362 PATCHWORK DR	1 -30-6 .00- -711 .00-				Total	198,000.00	198,000.00	198,000.00	198,000.00
GENTILE, ANTHONY JOSEPH & MA	150580	150580		RP	LAND	43,100.00	43,100.00	43,100.00	43,100.00
					IMPV	154,900.00	154,900.00	154,900.00	154,900.00
18364 PATCHWORK DR	1 -30-6 .00- -710 .00-				Total	201,000.00	201,000.00	201,000.00	201,000.00
JACKSON-MOSBY, LILLIAN COLLI	150570	150570		RP	LAND	43,100.00	43,100.00	43,100.00	43,100.00
					IMPV	157,900.00	157,900.00	157,900.00	157,900.00
18370 PATCHWORK DR	1 -30-6 .00- -691 .00-				Total	1,800.00	1,800.00	1,800.00	1,800.00
MILFORD PONDS LLC	140300	140300		RP					

Property Address / Owner Name	PIN / Tax A/C ID	Location ID	Acres	Roll	Valuation Code	Present Tax Roll Current	Present Tax Roll Original	Prior Tax Roll Current	Prior Tax Roll Original
18370 PATCHWORK DR	1 -30-6 .00- -691 .00-				Total	1,800.00	1,800.00	1,800.00	1,800.00
MILFORD PONDS LLC	140300	140300		RP	LAND	1,800.00	1,800.00	1,800.00	1,800.00
18374 PATCHWORK DR	1 -30-6 .00- -690 .00-				Total	2,400.00	2,400.00	2,400.00	2,400.00
MILFORD PONDS LLC	140290	140290		RP	LAND	2,400.00	2,400.00	2,400.00	2,400.00
18378 PATCHWORK DR	1 -30-6 .00- -689 .00-				Total	2,500.00	2,500.00	2,500.00	2,500.00
MILFORD PONDS LLC	140280	140280		RP	LAND	2,500.00	2,500.00	2,500.00	2,500.00
18379 PATCHWORK DR	1 -30-6 .00- -600 .00-				Total	2,200.00	2,200.00	2,200.00	2,200.00
MILFORD PONDS LLC	139390	139390		RP	LAND	2,200.00	2,200.00	2,200.00	2,200.00
18384 PATCHWORK DR	1 -30-6 .00- -688 .00-				Total	2,500.00	2,500.00	2,500.00	2,500.00
MILFORD PONDS LLC	140270	140270		RP	LAND	2,500.00	2,500.00	2,500.00	2,500.00
18387 PATCHWORK DR	1 -30-6 .00- -601 .00-				Total	2,200.00	2,200.00	2,200.00	2,200.00
MILFORD PONDS LLC	139400	139400		RP	LAND	2,200.00	2,200.00	2,200.00	2,200.00
18388 PATCHWORK DR	1 -30-6 .00- -687 .00-				Total	2,500.00	2,500.00	2,500.00	2,500.00
MILFORD PONDS LLC	140260	140260		RP	LAND	2,500.00	2,500.00	2,500.00	2,500.00
18392 PATCHWORK DR	1 -30-6 .00- -686 .00-				Total	2,500.00	2,500.00	2,500.00	2,500.00
MILFORD PONDS LLC	140250	140250		RP	LAND	2,500.00	2,500.00	2,500.00	2,500.00
18393 PATCHWORK DR	1 -30-6 .00- -602 .00-				Total	2,800.00	2,800.00	2,800.00	2,800.00
MILFORD PONDS LLC	139410	139410		RP	LAND	2,800.00	2,800.00	2,800.00	2,800.00
18396 PATCHWORK DR	1 -30-6 .00- -685 .00-				Total	2,400.00	2,400.00	2,400.00	2,400.00
MILFORD PONDS LLC	140240	140240		RP	LAND	2,400.00	2,400.00	2,400.00	2,400.00
18399 PATCHWORK DR	1 -30-6 .00- -603 .00-				Total	2,200.00	2,200.00	2,200.00	2,200.00
MILFORD PONDS LLC	139420	139420		RP	LAND	2,200.00	2,200.00	2,200.00	2,200.00
18402 PATCHWORK DR	1 -30-6 .00- -684 .00-				Total	2,200.00	2,200.00	2,200.00	2,200.00
MILFORD PONDS LLC	140230	140230		RP	LAND	2,200.00	2,200.00	2,200.00	2,200.00
18405 PATCHWORK DR	1 -30-6 .00- -604 .00-				Total	2,400.00	2,400.00	2,400.00	2,400.00
MILFORD PONDS LLC	139430	139430		RP	LAND	2,400.00	2,400.00	2,400.00	2,400.00
18406 PATCHWORK DR	1 -30-6 .00- -683 .00-				Total	2,400.00	2,400.00	2,400.00	2,400.00
MILFORD PONDS LLC	140220	140220		RP	LAND	2,400.00	2,400.00	2,400.00	2,400.00
18411 PATCHWORK DR	1 -30-6 .00- -605 .00-				Total	2,700.00	2,700.00	2,700.00	2,700.00
MILFORD PONDS LLC	139440	139440		RP	LAND	2,700.00	2,700.00	2,700.00	2,700.00
18417 PATCHWORK DR	1 -30-6 .00- -606 .00-				Total	2,200.00	2,200.00	2,200.00	2,200.00
MILFORD PONDS LLC	139450	139450		RP	LAND	2,200.00	2,200.00	2,200.00	2,200.00
18423 PATCHWORK DR	1 -30-6 .00- -607 .00-				Total	2,200.00	2,200.00	2,200.00	2,200.00
MILFORD PONDS LLC	139460	139460		RP	LAND	2,200.00	2,200.00	2,200.00	2,200.00
18427 PATCHWORK DR	1 -30-6 .00- -608 .00-				Total	2,400.00	2,400.00	2,400.00	2,400.00
MILFORD PONDS LLC	139470	139470		RP					

Property Address / Owner Name	PIN / Tax A/C ID	Location ID	Acres	Roll	Valuation Code	Present Tax Roll Current	Present Tax Roll Original	Prior Tax Roll Current	Prior Tax Roll Original
18427 PATCHWORK DR	1 -30-6 .00- -608 .00-				Total	2,400.00	2,400.00	2,400.00	2,400.00
MILFORD PONDS LLC	139470	139470		RP	LAND	2,400.00	2,400.00	2,400.00	2,400.00
18428 PATCHWORK DR	1 -30-6 .00- -654 .00-				Total	2,500.00	2,500.00	2,500.00	2,500.00
MILFORD PONDS LLC	139930	139930		RP	LAND	2,500.00	2,500.00	2,500.00	2,500.00
18431 PATCHWORK DR	1 -30-6 .00- -609 .00-				Total	2,500.00	2,500.00	2,500.00	2,500.00
MILFORD PONDS LLC	139480	139480		RP	LAND	2,500.00	2,500.00	2,500.00	2,500.00
18436 PATCHWORK DR	1 -30-6 .00- -655 .00-				Total	2,500.00	2,500.00	2,500.00	2,500.00
MILFORD PONDS LLC	139940	139940		RP	LAND	2,500.00	2,500.00	2,500.00	2,500.00
18437 PATCHWORK DR	1 -30-6 .00- -610 .00-				Total	2,400.00	2,400.00	2,400.00	2,400.00
MILFORD PONDS LLC	139490	139490		RP	LAND	2,400.00	2,400.00	2,400.00	2,400.00
18440 PATCHWORK DR	1 -30-6 .00- -656 .00-				Total	2,400.00	2,400.00	2,400.00	2,400.00
MILFORD PONDS LLC	139950	139950		RP	LAND	2,400.00	2,400.00	2,400.00	2,400.00
18441 PATCHWORK DR	1 -30-6 .00- -611 .00-				Total	2,400.00	2,400.00	2,400.00	2,400.00
MILFORD PONDS LLC	139500	139500		RP	LAND	2,400.00	2,400.00	2,400.00	2,400.00
18444 PATCHWORK DR	1 -30-6 .00- -657 .00-				Total	2,500.00	2,500.00	2,500.00	2,500.00
MILFORD PONDS LLC	139960	139960		RP	LAND	2,500.00	2,500.00	2,500.00	2,500.00
18451 PATCHWORK DR	1 -30-6 .00- -612 .00-				Total	2,200.00	2,200.00	2,200.00	2,200.00
MILFORD PONDS LLC	139510	139510		RP	LAND	2,200.00	2,200.00	2,200.00	2,200.00
18454 PATCHWORK DR	1 -30-6 .00- -658 .00-				Total	2,200.00	2,200.00	2,200.00	2,200.00
MILFORD PONDS LLC	139970	139970		RP	LAND	2,200.00	2,200.00	2,200.00	2,200.00
18455 PATCHWORK DR	1 -30-6 .00- -613 .00-				Total	2,200.00	2,200.00	2,200.00	2,200.00
MILFORD PONDS LLC	139520	139520		RP	LAND	2,200.00	2,200.00	2,200.00	2,200.00
18458 PATCHWORK DR	1 -30-6 .00- -659 .00-				Total	2,200.00	2,200.00	2,200.00	2,200.00
MILFORD PONDS LLC	139980	139980		RP	LAND	2,200.00	2,200.00	2,200.00	2,200.00
18461 PATCHWORK DR	1 -30-6 .00- -614 .00-				Total	2,200.00	2,200.00	2,200.00	2,200.00
MILFORD PONDS LLC	139530	139530		RP	LAND	2,200.00	2,200.00	2,200.00	2,200.00
18462 PATCHWORK DR	1 -30-6 .00- -660 .00-				Total	2,200.00	2,200.00	2,200.00	2,200.00
MILFORD PONDS LLC	139990	139990		RP	LAND	2,200.00	2,200.00	2,200.00	2,200.00
18465 PATCHWORK DR	1 -30-6 .00- -615 .00-				Total	2,200.00	2,200.00	2,200.00	2,200.00
MILFORD PONDS LLC	139540	139540		RP	LAND	2,200.00	2,200.00	2,200.00	2,200.00
18468 PATCHWORK DR	1 -30-6 .00- -661 .00-				Total	2,200.00	2,200.00	2,200.00	2,200.00
MILFORD PONDS LLC	140000	140000		RP	LAND	2,200.00	2,200.00	2,200.00	2,200.00
18469 PATCHWORK DR	1 -30-6 .00- -616 .00-				Total	2,200.00	2,200.00	2,200.00	2,200.00
MILFORD PONDS LLC	139550	139550		RP	LAND	2,200.00	2,200.00	2,200.00	2,200.00
18472 PATCHWORK DR	1 -30-6 .00- -662 .00-				Total	2,200.00	2,200.00	2,200.00	2,200.00
MILFORD PONDS LLC	140010	140010		RP					

Property Address / Owner Name	PIN / Tax A/C ID	Location ID	Acres	Roll	Valuation Code	Present Tax Roll Current	Present Tax Roll Original	Prior Tax Roll Current	Prior Tax Roll Original
18472 PATCHWORK DR	1 -30-6 .00- -662	.00-			Total	2,200.00	2,200.00	2,200.00	2,200.00
MILFORD PONDS LLC	140010	140010		RP	LAND	2,200.00	2,200.00	2,200.00	2,200.00
18475 PATCHWORK DR	1 -30-6 .00- -617	.00-			Total	2,200.00	2,200.00	2,200.00	2,200.00
MILFORD PONDS LLC	139560	139560		RP	LAND	2,200.00	2,200.00	2,200.00	2,200.00
18476 PATCHWORK DR	1 -30-6 .00- -663	.00-			Total	2,000.00	2,000.00	2,000.00	2,000.00
MILFORD PONDS LLC	140020	140020		RP	LAND	2,000.00	2,000.00	2,000.00	2,000.00
18479 PATCHWORK DR	1 -30-6 .00- -618	.00-			Total	2,200.00	2,200.00	2,200.00	2,200.00
MILFORD PONDS LLC	139570	139570		RP	LAND	2,200.00	2,200.00	2,200.00	2,200.00
100 PATRIOTS WAY	MD-16-173.00-01-20	.00-000			Total	3,600,100.00	3,600,100.00	3,600,100.00	3,600,100.00
DELAWARE HOSPICE INC	94310	94310		RP	LAND	690,000.00	690,000.00	690,000.00	690,000.00
					IMPV	2,910,100.00	2,910,100.00	2,910,100.00	2,910,100.00
					EXMT	3,600,100.00	3,600,100.00	3,600,100.00	3,600,100.00
101 PATRIOTS WAY CANDO	MD-16-173.00-01-02	.00-000			Total	1,088,400.00	1,088,400.00	1,088,400.00	1,088,400.00
CITY OF MILFORD - P & R FIEL	22930	22930		RP	LAND	1,016,500.00	1,016,500.00	1,016,500.00	1,016,500.00
					IMPV	71,900.00	71,900.00	71,900.00	71,900.00
					EXMT	1,088,400.00	1,088,400.00	1,088,400.00	1,088,400.00
5101 E PEBBLE LN C	3 -30-15 .00- -084	.10-5103C			Total	114,400.00	114,400.00	114,400.00	114,400.00
HORSMAN, JOHN F	137420	137420		RP	IMPV	114,400.00	114,400.00	114,400.00	114,400.00
5101 E PEBBLE LN D	3 -30-15 .00- -084	.10-5104D			Total	125,100.00	125,100.00	125,100.00	125,100.00
BOOTHMAN, BREANA L	137430	137430		RP	IMPV	125,100.00	125,100.00	125,100.00	125,100.00
5102 E PEBBLE LN G	3 -30-15 .00- -084	.10-5107G			Total	113,900.00	113,900.00	113,900.00	113,900.00
ESCOBAR, LUZ ANGELA	137460	137460		RP	IMPV	113,900.00	113,900.00	113,900.00	113,900.00
5102 E PEBBLE LN H	3 -30-15 .00- -084	.10-5108H			Total	128,400.00	128,400.00	128,400.00	128,400.00
ALBERT,JR GEORGE M & CYNTHIA	137470	137470		RP	IMPV	128,400.00	128,400.00	128,400.00	128,400.00
5103 E PEBBLE LN K	3 -30-15 .00- -084	.10-5111K			Total	113,900.00	113,900.00	113,900.00	113,900.00
FIORE, GENEVIEVE	137500	137500		RP	IMPV	113,900.00	113,900.00	113,900.00	113,900.00
5103 E PEBBLE LN L	3 -30-15 .00- -084	.10-5112L			Total	132,100.00	132,100.00	132,100.00	132,100.00
AZZANESI, STEVEN & MARGAUX F	137510	137510		RP	IMPV	132,100.00	132,100.00	132,100.00	132,100.00
5201 E PEBBLE LN C	3 -30-15 .00- -084	.10-5203C			Total	114,400.00	114,400.00	114,400.00	114,400.00
CICCARELLI, ANTHONY	137540	137540		RP	IMPV	114,400.00	114,400.00	114,400.00	114,400.00
5201 E PEBBLE LN D	3 -30-15 .00- -084	.10-5204D			Total	125,100.00	125,100.00	125,100.00	125,100.00
CLOUGH, RYAN & KIMBERLY GERA	137550	137550		RP	IMPV	125,100.00	125,100.00	125,100.00	125,100.00
5202 E PEBBLE LN G	3 -30-15 .00- -084	.10-5207G			Total	113,900.00	113,900.00	113,900.00	113,900.00
HICKMAN, ELIZABETH A	137580	137580		RP	IMPV	113,900.00	113,900.00	113,900.00	113,900.00
5202 E PEBBLE LN H	3 -30-15 .00- -084	.10-5208H			Total	128,400.00	128,400.00	128,400.00	128,400.00
MAZZUCCO, DONNIS E	137590	137590		RP	IMPV	128,400.00	128,400.00	128,400.00	128,400.00
5203 E PEBBLE LN K	3 -30-15 .00- -084	.10-5211K			Total	113,900.00	113,900.00	113,900.00	113,900.00
CINTRON, JOSE E & LORRAINE M	137620	137620		RP					

Property Address / Owner Name	PIN / Tax A/C ID	Location ID	Acres	Roll	Valuation Code	Present Tax Roll Current	Present Tax Roll Original	Prior Tax Roll Current	Prior Tax Roll Original
5203 E PEBBLE LN K	3 -30-15 .00- -084		.10-5211K		Total	113,900.00	113,900.00	113,900.00	113,900.00
CINTRON, JOSE E & LORRAINE M	137620	137620		RP	IMPV	113,900.00	113,900.00	113,900.00	113,900.00
5203 E PEBBLE LN L	3 -30-15 .00- -084		.10-5212L		Total	132,100.00	132,100.00	132,100.00	132,100.00
SMITH, ZONAE	137630	137630		RP	IMPV	132,100.00	132,100.00	132,100.00	132,100.00
6229 PEBBLEBROOK DR	1 -30-3 .00- -1460		.00-		Total	150,800.00	150,800.00	150,800.00	148,000.00
PASCUCCI, JENNIFER	146960	146960		RP	LAND	28,200.00	28,200.00	28,200.00	28,200.00
					IMPV	122,600.00	122,600.00	122,600.00	119,800.00
6235 PEBBLEBROOK DR	1 -30-3 .00- -1459		.00-		Total	147,400.00	147,400.00	147,400.00	147,400.00
HUDSON, ZJOHDELL TIMOTHY & S	146950	146950		RP	LAND	27,600.00	27,600.00	27,600.00	27,600.00
					IMPV	119,800.00	119,800.00	119,800.00	119,800.00
6236 PEBBLEBROOK DR	1 -30-3 .00- -531		.00-		Total	149,000.00	149,000.00	149,000.00	149,000.00
BAYNARD, ARIEL Y	103130	103130		RP	LAND	29,200.00	29,200.00	29,200.00	29,200.00
					IMPV	119,800.00	119,800.00	119,800.00	119,800.00
6237 PEBBLEBROOK DR	1 -30-3 .00- -1458		.00-		Total	148,900.00	148,900.00	148,900.00	147,400.00
BECKER, MARK STEVEN & KATHRY	146940	146940		RP	LAND	27,600.00	27,600.00	27,600.00	27,600.00
					IMPV	121,300.00	121,300.00	121,300.00	119,800.00
6239 PEBBLEBROOK DR	1 -30-3 .00- -1457		.00-		Total	150,200.00	150,200.00	150,200.00	147,400.00
FORTE, ZOE MARIE	146930	146930		RP	LAND	27,600.00	27,600.00	27,600.00	27,600.00
					IMPV	122,600.00	122,600.00	122,600.00	119,800.00
6240 PEBBLEBROOK DR	1 -30-3 .00- -530		.00-		Total	147,500.00	147,500.00	147,500.00	147,500.00
KNABLE PROPERTIES LLC	103120	103120		RP	LAND	27,700.00	27,700.00	27,700.00	27,700.00
					IMPV	119,800.00	119,800.00	119,800.00	119,800.00
6241 PEBBLEBROOK DR	1 -30-3 .00- -1456		.00-		Total	150,800.00	150,800.00	150,800.00	148,000.00
RAWDING, BENJAMIN ERICK & VA	146920	146920		RP	LAND	28,200.00	28,200.00	28,200.00	28,200.00
					IMPV	122,600.00	122,600.00	122,600.00	119,800.00
6242 PEBBLEBROOK DR	1 -30-3 .00- -529		.00-		Total	149,200.00	149,200.00	149,200.00	149,200.00
BOWMAN, RACHEL	103110	103110		RP	LAND	27,700.00	27,700.00	27,700.00	27,700.00
					IMPV	121,500.00	121,500.00	121,500.00	121,500.00
6246 PEBBLEBROOK DR	1 -30-3 .00- -528		.00-		Total	150,300.00	150,300.00	150,300.00	147,500.00
PRICE, EDWIDGE N	103100	103100		RP	LAND	27,700.00	27,700.00	27,700.00	27,700.00
					IMPV	122,600.00	122,600.00	122,600.00	119,800.00
6248 PEBBLEBROOK DR	1 -30-3 .00- -527		.00-		Total	147,500.00	147,500.00	147,500.00	147,500.00
THOMAS, JONATHAN C	103090	103090		RP	LAND	27,700.00	27,700.00	27,700.00	27,700.00
					IMPV	119,800.00	119,800.00	119,800.00	119,800.00
6250 PEBBLEBROOK DR	1 -30-3 .00- -526		.00-		Total	147,500.00	147,500.00	147,500.00	147,500.00
PEREZ, BRAYAN COTZAJAY	103080	103080		RP	LAND	27,700.00	27,700.00	27,700.00	27,700.00
					IMPV	119,800.00	119,800.00	119,800.00	119,800.00
6256 PEBBLEBROOK DR	1 -30-3 .00- -525		.00-		Total	149,100.00	149,100.00	149,100.00	149,100.00
KING, DEREK LAMAR	103070	103070		RP	LAND	29,300.00	29,300.00	29,300.00	29,300.00

Property Address / Owner Name	PIN / Tax A/C ID	Location ID	Acres	Roll	Valuation Code	Present Tax Roll Current	Present Tax Roll Original	Prior Tax Roll Current	Prior Tax Roll Original
6256 PEBBLEBROOK DR	1 -30-3 .00- -525 .00-				Total	149,100.00	149,100.00	149,100.00	149,100.00
KING, DEREK LAMAR	103070	103070		RP	IMPV	119,800.00	119,800.00	119,800.00	119,800.00
6260 PEBBLEBROOK DR	1 -30-3 .00- -524 .00-				Total	151,900.00	151,900.00	151,900.00	149,100.00
TURNBULL, SIERRA MARIE	103060	103060		RP	LAND	29,300.00	29,300.00	29,300.00	29,300.00
					IMPV	122,600.00	122,600.00	122,600.00	119,800.00
6262 PEBBLEBROOK DR	1 -30-3 .00- -523 .00-				Total	147,700.00	147,700.00	147,700.00	147,700.00
BAZEMORE, ROLANDA DENENE	103050	103050		RP	LAND	27,900.00	27,900.00	27,900.00	27,900.00
					IMPV	119,800.00	119,800.00	119,800.00	119,800.00
6263 PEBBLEBROOK DR	1 -30-3 .00- -1455 .00-				Total	148,300.00	148,300.00	148,300.00	148,300.00
KOBUS JR, DANIEL ROBERT & CH	146910	146910		RP	LAND	28,500.00	28,500.00	28,500.00	28,500.00
					IMPV	119,800.00	119,800.00	119,800.00	119,800.00
6264 PEBBLEBROOK DR	1 -30-3 .00- -522 .00-				Total	147,700.00	147,700.00	147,700.00	147,700.00
INGRAM, KRISTINE	103040	103040		RP	LAND	27,900.00	27,900.00	27,900.00	27,900.00
					IMPV	119,800.00	119,800.00	119,800.00	119,800.00
6266 PEBBLEBROOK DR	1 -30-3 .00- -521 .00-				Total	149,100.00	149,100.00	149,100.00	149,100.00
MONTES, JENISE ELENA	103030	103030		RP	LAND	29,300.00	29,300.00	29,300.00	29,300.00
					IMPV	119,800.00	119,800.00	119,800.00	119,800.00
6270 PEBBLEBROOK DR	1 -30-3 .00- -520 .00-				Total	148,500.00	148,500.00	148,500.00	148,500.00
COLLAZO, LUZ	103020	103020		RP	LAND	28,700.00	28,700.00	28,700.00	28,700.00
					IMPV	119,800.00	119,800.00	119,800.00	119,800.00
6276 PEBBLEBROOK DR	1 -30-3 .00- -519 .00-				Total	147,500.00	147,500.00	147,500.00	147,500.00
WASKO, ALEXANDRIA	103010	103010		RP	LAND	27,700.00	27,700.00	27,700.00	27,700.00
					IMPV	119,800.00	119,800.00	119,800.00	119,800.00
6277 PEBBLEBROOK DR	1 -30-3 .00- -1454 .00-				Total	150,200.00	150,200.00	150,200.00	150,200.00
HANNEGAN, LAURA E	146900	146900		RP	LAND	27,600.00	27,600.00	27,600.00	27,600.00
					IMPV	122,600.00	122,600.00	122,600.00	122,600.00
6278 PEBBLEBROOK DR	1 -30-3 .00- -518 .00-				Total	147,500.00	147,500.00	147,500.00	147,500.00
YEUNG, MEI & LAP KWOK	103000	103000		RP	LAND	27,700.00	27,700.00	27,700.00	27,700.00
					IMPV	119,800.00	119,800.00	119,800.00	119,800.00
6279 PEBBLEBROOK DR	1 -30-3 .00- -1453 .00-				Total	147,400.00	147,400.00	147,400.00	147,400.00
BOUCHABCHOUB, SOPHIA BELLE	146890	146890		RP	LAND	27,600.00	27,600.00	27,600.00	27,600.00
					IMPV	119,800.00	119,800.00	119,800.00	119,800.00
6280 PEBBLEBROOK DR	1 -30-3 .00- -517 .00-				Total	147,500.00	147,500.00	147,500.00	147,500.00
RODRIGUEZ, CARLOS	102990	102990		RP	LAND	27,700.00	27,700.00	27,700.00	27,700.00
					IMPV	119,800.00	119,800.00	119,800.00	119,800.00
6281 PEBBLEBROOK DR	1 -30-3 .00- -1452 .00-				Total	147,400.00	147,400.00	147,400.00	147,400.00
MATTHEWS, SHELBY B	146880	146880		RP	LAND	27,600.00	27,600.00	27,600.00	27,600.00
					IMPV	119,800.00	119,800.00	119,800.00	119,800.00
6282 PEBBLEBROOK DR	1 -30-3 .00- -516 .00-				Total	147,500.00	147,500.00	147,500.00	147,500.00
ETIENNE, CHRISNA MELE	102980	102980		RP					

Property Address / Owner Name	PIN / Tax A/C ID	Location ID	Acres	Roll	Valuation Code	Present Tax Roll Current	Present Tax Roll Original	Prior Tax Roll Current	Prior Tax Roll Original
6282 PEBBLEBROOK DR	1 -30-3 .00- -516 .00-				Total	147,500.00	147,500.00	147,500.00	147,500.00
ETIENNE, CHRISNA MELE	102980	102980		RP	LAND	27,700.00	27,700.00	27,700.00	27,700.00
					IMPV	119,800.00	119,800.00	119,800.00	119,800.00
6283 PEBBLEBROOK DR	1 -30-3 .00- -561 .00-				Total	147,400.00	147,400.00	147,400.00	147,400.00
LESHER, MICHELLE	103430	103430		RP	LAND	27,600.00	27,600.00	27,600.00	27,600.00
					IMPV	119,800.00	119,800.00	119,800.00	119,800.00
6286 PEBBLEBROOK DR	1 -30-3 .00- -515 .00-				Total	148,600.00	148,600.00	148,600.00	148,600.00
PINERA, ALISA CLAIRE	102970	102970		RP	LAND	28,800.00	28,800.00	28,800.00	28,800.00
					IMPV	119,800.00	119,800.00	119,800.00	119,800.00
6287 PEBBLEBROOK DR	1 -30-3 .00- -560 .00-				Total	147,400.00	147,400.00	147,400.00	147,400.00
STOOPS, DANA N	103420	103420		RP	LAND	27,600.00	27,600.00	27,600.00	27,600.00
					IMPV	119,800.00	119,800.00	119,800.00	119,800.00
6291 PEBBLEBROOK DR	1 -30-3 .00- -559 .00-				Total	148,300.00	148,300.00	148,300.00	148,300.00
WOODARD, FREIDA MARIE	103410	103410		RP	LAND	28,500.00	28,500.00	28,500.00	28,500.00
					IMPV	119,800.00	119,800.00	119,800.00	119,800.00
6292 PEBBLEBROOK DR	1 -30-3 .00- -514 .00-				Total	148,700.00	148,700.00	148,700.00	148,700.00
BEESON, REBEKAH T	102960	102960		RP	LAND	28,900.00	28,900.00	28,900.00	28,900.00
					IMPV	119,800.00	119,800.00	119,800.00	119,800.00
6298 PEBBLEBROOK DR	1 -30-3 .00- -513 .00-				Total	147,500.00	147,500.00	147,500.00	147,500.00
ROSS, TIKESHA	102950	102950		RP	LAND	27,700.00	27,700.00	27,700.00	27,700.00
					IMPV	119,800.00	119,800.00	119,800.00	119,800.00
6300 PEBBLEBROOK DR	1 -30-3 .00- -512 .00-				Total	147,500.00	147,500.00	147,500.00	147,500.00
VAZQUEZ, STACEY LEA	102940	102940		RP	LAND	27,700.00	27,700.00	27,700.00	27,700.00
					IMPV	119,800.00	119,800.00	119,800.00	119,800.00
6304 PEBBLEBROOK DR	1 -30-3 .00- -511 .00-				Total	147,500.00	147,500.00	147,500.00	147,500.00
JAMES, ANGELA C	102930	102930		RP	LAND	27,700.00	27,700.00	27,700.00	27,700.00
					IMPV	119,800.00	119,800.00	119,800.00	119,800.00
6306 PEBBLEBROOK DR	1 -30-3 .00- -510 .00-				Total	147,500.00	147,500.00	147,500.00	147,500.00
SCAIFE, ASHLEY	102920	102920		RP	LAND	27,700.00	27,700.00	27,700.00	27,700.00
					IMPV	119,800.00	119,800.00	119,800.00	119,800.00
6308 PEBBLEBROOK DR	1 -30-3 .00- -509 .00-				Total	149,200.00	149,200.00	149,200.00	147,500.00
DUBOIS, MADELYN	102910	102910		RP	LAND	27,700.00	27,700.00	27,700.00	27,700.00
					IMPV	121,500.00	121,500.00	121,500.00	119,800.00
6311 PEBBLEBROOK DR	1 -30-3 .00- -558 .00-				Total	148,300.00	148,300.00	148,300.00	148,300.00
MITCHELL, KEISHA	103400	103400		RP	LAND	28,500.00	28,500.00	28,500.00	28,500.00
					IMPV	119,800.00	119,800.00	119,800.00	119,800.00
6312 PEBBLEBROOK DR	1 -30-3 .00- -508 .00-				Total	148,700.00	148,700.00	148,700.00	148,700.00
RUFFIN, STEVEN I	102900	102900		RP	LAND	28,900.00	28,900.00	28,900.00	28,900.00
					IMPV	119,800.00	119,800.00	119,800.00	119,800.00
6315 PEBBLEBROOK DR	1 -30-3 .00- -557 .00-				Total	147,400.00	147,400.00	147,400.00	147,400.00
LAMAR, SHAYNA A	103390	103390		RP					

Property Address / Owner Name	PIN / Tax A/C ID	Location ID	Acres	Roll	Valuation Code	Present Tax Roll Current	Present Tax Roll Original	Prior Tax Roll Current	Prior Tax Roll Original
6315 PEBBLEBROOK DR	1 -30-3 .00- -557 .00-				Total	147,400.00	147,400.00	147,400.00	147,400.00
LAMAR, SHAYNA A	103390	103390		RP	LAND	27,600.00	27,600.00	27,600.00	27,600.00
					IMPV	119,800.00	119,800.00	119,800.00	119,800.00
6317 PEBBLEBROOK DR	1 -30-3 .00- -556 .00-				Total	147,400.00	147,400.00	147,400.00	147,400.00
WITACONIS, JEFFREY	103380	103380		RP	LAND	27,600.00	27,600.00	27,600.00	27,600.00
					IMPV	119,800.00	119,800.00	119,800.00	119,800.00
6318 PEBBLEBROOK DR	1 -30-3 .00- -507 .00-				Total	148,400.00	148,400.00	148,400.00	148,400.00
SLAVIN, MARK & MATTIE ANTHON	102890	102890		RP	LAND	28,600.00	28,600.00	28,600.00	28,600.00
					IMPV	119,800.00	119,800.00	119,800.00	119,800.00
6319 PEBBLEBROOK DR	1 -30-3 .00- -555 .00-				Total	147,400.00	147,400.00	147,400.00	147,400.00
HARMON, KYANA CHANELLE	103370	103370		RP	LAND	27,600.00	27,600.00	27,600.00	27,600.00
					IMPV	119,800.00	119,800.00	119,800.00	119,800.00
6321 PEBBLEBROOK DR	1 -30-3 .00- -554 .00-				Total	147,400.00	147,400.00	147,400.00	147,400.00
FIRCH, MACKENZIE LEE	103360	103360		RP	LAND	27,600.00	27,600.00	27,600.00	27,600.00
					IMPV	119,800.00	119,800.00	119,800.00	119,800.00
6322 PEBBLEBROOK DR	1 -30-3 .00- -506 .00-				Total	147,500.00	147,500.00	147,500.00	147,500.00
ETIENNE, LOSTRA	102880	102880		RP	LAND	27,700.00	27,700.00	27,700.00	27,700.00
					IMPV	119,800.00	119,800.00	119,800.00	119,800.00
6325 PEBBLEBROOK DR	1 -30-3 .00- -553 .00-				Total	147,400.00	147,400.00	147,400.00	147,400.00
DISTEFANO, SAMUEL & KATHLEEN	103350	103350		RP	LAND	27,600.00	27,600.00	27,600.00	27,600.00
					IMPV	119,800.00	119,800.00	119,800.00	119,800.00
6326 PEBBLEBROOK DR	1 -30-3 .00- -505 .00-				Total	147,500.00	147,500.00	147,500.00	147,500.00
GANNON, AIMEE TERESE	102870	102870		RP	LAND	27,700.00	27,700.00	27,700.00	27,700.00
					IMPV	119,800.00	119,800.00	119,800.00	119,800.00
6328 PEBBLEBROOK DR	1 -30-3 .00- -504 .00-				Total	147,500.00	147,500.00	147,500.00	147,500.00
THOMAS II, WILLIE GREGORY	102860	102860		RP	LAND	27,700.00	27,700.00	27,700.00	27,700.00
					IMPV	119,800.00	119,800.00	119,800.00	119,800.00
6330 PEBBLEBROOK DR	1 -30-3 .00- -503 .00-				Total	151,100.00	151,100.00	151,100.00	148,300.00
CAMOT, NATALIA MAUDE	102850	102850		RP	LAND	28,500.00	28,500.00	28,500.00	28,500.00
					IMPV	122,600.00	122,600.00	122,600.00	119,800.00
6334 PEBBLEBROOK DR	1 -30-3 .00- -502 .00-				Total	151,300.00	151,300.00	151,300.00	149,100.00
LEVIS, LISA ANN	102840	102840		RP	LAND	29,300.00	29,300.00	29,300.00	29,300.00
					IMPV	122,000.00	122,000.00	122,000.00	119,800.00
6338 PEBBLEBROOK DR	1 -30-3 .00- -501 .00-				Total	147,700.00	147,700.00	147,700.00	147,700.00
SOSA-CHAVEZ, KEVIN	102830	102830		RP	LAND	27,900.00	27,900.00	27,900.00	27,900.00
					IMPV	119,800.00	119,800.00	119,800.00	119,800.00
6339 PEBBLEBROOK DR	1 -30-3 .00- -552 .00-				Total	148,300.00	148,300.00	148,300.00	148,300.00
WEBSTER, FELICIA & CHERYL R	103340	103340		RP	LAND	28,500.00	28,500.00	28,500.00	28,500.00
					IMPV	119,800.00	119,800.00	119,800.00	119,800.00
6340 PEBBLEBROOK DR	1 -30-3 .00- -500 .00-				Total	147,800.00	147,800.00	147,800.00	147,800.00
REYNOLDS, CHELSEA LORRAINE	102820	102820		RP					

Property Address / Owner Name	PIN / Tax A/C ID	Location ID	Acres	Roll	Valuation Code	Present Tax Roll Current	Present Tax Roll Original	Prior Tax Roll Current	Prior Tax Roll Original
6340 PEBBLEBROOK DR	1 -30-3 .00- -500	.00-			Total	147,800.00	147,800.00	147,800.00	147,800.00
REYNOLDS, CHELSEA LORRAINE	102820	102820		RP	LAND	28,000.00	28,000.00	28,000.00	28,000.00
					IMPV	119,800.00	119,800.00	119,800.00	119,800.00
6342 PEBBLEBROOK DR	1 -30-3 .00- -499	.00-			Total	152,600.00	152,600.00	152,600.00	152,600.00
LAGUERRE, GIOVANNIE & GREGOR	102810	102810		RP	LAND	32,800.00	32,800.00	32,800.00	32,800.00
					IMPV	119,800.00	119,800.00	119,800.00	119,800.00
6346 PEBBLEBROOK DR	1 -30-3 .00- -498	.00-			Total	148,900.00	148,900.00	148,900.00	122,100.00
LAKE-HODGES, MARGIE CLEO	102800	102800		RP	LAND	29,700.00	29,700.00	29,700.00	2,900.00
					IMPV	119,200.00	119,200.00	119,200.00	119,200.00
6348 PEBBLEBROOK DR	1 -30-3 .00- -497	.00-			Total	145,900.00	145,900.00	145,900.00	118,900.00
VERMA, KAILASH NATH & SUDHA	102790	102790		RP	LAND	28,200.00	28,200.00	28,200.00	1,200.00
					IMPV	117,700.00	117,700.00	117,700.00	117,700.00
6350 PEBBLEBROOK DR	1 -30-3 .00- -496	.00-			Total	148,700.00	148,700.00	148,700.00	118,900.00
ANDERSON, PATRICK L	102780	102780		RP	LAND	28,100.00	28,100.00	28,100.00	1,200.00
					IMPV	120,600.00	120,600.00	120,600.00	117,700.00
6354 PEBBLEBROOK DR	1 -30-3 .00- -495	.00-			Total	145,800.00	145,800.00	145,800.00	118,900.00
REESE, AYISHA	102770	102770		RP	LAND	28,100.00	28,100.00	28,100.00	1,200.00
					IMPV	117,700.00	117,700.00	117,700.00	117,700.00
6356 PEBBLEBROOK DR	1 -30-3 .00- -494	.00-			Total	145,800.00	145,800.00	145,800.00	118,900.00
WOODS, TYLUR JOSHUA	102760	102760		RP	LAND	28,100.00	28,100.00	28,100.00	1,200.00
					IMPV	117,700.00	117,700.00	117,700.00	117,700.00
6358 PEBBLEBROOK DR	1 -30-3 .00- -493	.00-			Total	148,700.00	148,700.00	148,700.00	118,900.00
GRAHAM, TIFFANY	102750	102750		RP	LAND	28,100.00	28,100.00	28,100.00	1,200.00
					IMPV	120,600.00	120,600.00	120,600.00	117,700.00
6359 PEBBLEBROOK DR	1 -30-3 .00- -551	.00-			Total	148,000.00	148,000.00	148,000.00	148,000.00
DAVID, PANAKKAL	103330	103330		RP	LAND	28,200.00	28,200.00	28,200.00	28,200.00
					IMPV	119,800.00	119,800.00	119,800.00	119,800.00
6363 PEBBLEBROOK DR	1 -30-3 .00- -550	.00-			Total	147,400.00	147,400.00	147,400.00	147,400.00
CRIMMINS, PATRICK IAN	103320	103320		RP	LAND	27,600.00	27,600.00	27,600.00	27,600.00
					IMPV	119,800.00	119,800.00	119,800.00	119,800.00
6364 PEBBLEBROOK DR	1 -30-3 .00- -492	.00-			Total	150,400.00	150,400.00	150,400.00	120,700.00
LEWIS, ALIEA T	102740	102740		RP	LAND	29,800.00	29,800.00	29,800.00	3,000.00
					IMPV	120,600.00	120,600.00	120,600.00	117,700.00
6365 PEBBLEBROOK DR	1 -30-3 .00- -549	.00-			Total	147,400.00	147,400.00	147,400.00	147,400.00
PATEL, VIKRAM, NUTAN, VAIBHA	103310	103310		RP	LAND	27,600.00	27,600.00	27,600.00	27,600.00
					IMPV	119,800.00	119,800.00	119,800.00	119,800.00
6367 PEBBLEBROOK DR	1 -30-3 .00- -548	.00-			Total	147,400.00	147,400.00	147,400.00	147,400.00
HARRIS, GERALD EUGENE	103300	103300		RP	LAND	27,600.00	27,600.00	27,600.00	27,600.00
					IMPV	119,800.00	119,800.00	119,800.00	119,800.00
6370 PEBBLEBROOK DR	1 -30-3 .00- -491	.00-			Total	148,100.00	148,100.00	148,100.00	121,300.00
WILKERSON-SHIELDS, ALESIA	102730	102730		RP					

Property Address / Owner Name	PIN / Tax A/C ID	Location ID	Acres	Roll	Valuation Code	Present Tax Roll Current	Present Tax Roll Original	Prior Tax Roll Current	Prior Tax Roll Original
6370 PEBBLEBROOK DR	1 -30-3 .00- -491 .00-				Total	148,100.00	148,100.00	148,100.00	121,300.00
WILKERSON-SHIELDS, ALESIA	102730	102730		RP	LAND	30,400.00	30,400.00	30,400.00	3,600.00
					IMPV	117,700.00	117,700.00	117,700.00	117,700.00
6371 PEBBLEBROOK DR	1 -30-3 .00- -547 .00-				Total	148,000.00	148,000.00	148,000.00	148,000.00
SANCHEZ, RAFAEL	103290	103290		RP	LAND	28,200.00	28,200.00	28,200.00	28,200.00
					IMPV	119,800.00	119,800.00	119,800.00	119,800.00
6374 PEBBLEBROOK DR	1 -30-3 .00- -490 .00-				Total	145,800.00	145,800.00	145,800.00	118,900.00
HANZER-HARRIS, LORRAINE	102720	102720		RP	LAND	28,100.00	28,100.00	28,100.00	1,200.00
					IMPV	117,700.00	117,700.00	117,700.00	117,700.00
6378 PEBBLEBROOK DR	1 -30-3 .00- -489 .00-				Total	148,100.00	148,100.00	148,100.00	118,900.00
LEGG II, DONALD SAMUEL	102710	102710		RP	LAND	28,100.00	28,100.00	28,100.00	1,200.00
					IMPV	120,000.00	120,000.00	120,000.00	117,700.00
6380 PEBBLEBROOK DR	1 -30-3 .00- -488 .00-				Total	148,100.00	148,100.00	148,100.00	121,200.00
CLEMENTS, JENNIFER LEE	102700	102700		RP	LAND	28,100.00	28,100.00	28,100.00	1,200.00
					IMPV	120,000.00	120,000.00	120,000.00	120,000.00
6386 PEBBLEBROOK DR	1 -30-3 .00- -487 .00-				Total	147,900.00	147,900.00	147,900.00	121,100.00
SCHEER, ELIZABETH LEE	102690	102690		RP	LAND	30,200.00	30,200.00	30,200.00	3,400.00
					IMPV	117,700.00	117,700.00	117,700.00	117,700.00
6397 PEBBLEBROOK DR	1 -30-3 .00- -466 .00-				Total	150,600.00	150,600.00	150,600.00	148,900.00
ROBINSON, KEVIN	102480	102480		RP	LAND	29,100.00	29,100.00	29,100.00	29,100.00
					IMPV	121,500.00	121,500.00	121,500.00	119,800.00
6401 PEBBLEBROOK DR	1 -30-3 .00- -467 .00-				Total	147,700.00	147,700.00	147,700.00	147,700.00
NEIMAN-ABDELSALAM, DINA ROSE	102490	102490		RP	LAND	27,900.00	27,900.00	27,900.00	27,900.00
					IMPV	119,800.00	119,800.00	119,800.00	119,800.00
6403 PEBBLEBROOK DR	1 -30-3 .00- -468 .00-				Total	147,700.00	147,700.00	147,700.00	147,700.00
CAHALL, NICOLE REA	102500	102500		RP	LAND	27,900.00	27,900.00	27,900.00	27,900.00
					IMPV	119,800.00	119,800.00	119,800.00	119,800.00
6405 PEBBLEBROOK DR	1 -30-3 .00- -469 .00-				Total	147,700.00	147,700.00	147,700.00	147,700.00
KIMBALL, ELIZABETH MCKENNA	102510	102510		RP	LAND	27,900.00	27,900.00	27,900.00	27,900.00
					IMPV	119,800.00	119,800.00	119,800.00	119,800.00
6409 PEBBLEBROOK DR	1 -30-3 .00- -470 .00-				Total	151,600.00	151,600.00	151,600.00	151,600.00
MCKENTY, DAVID CHRISTOPHER &	102520	102520		RP	LAND	29,600.00	29,600.00	29,600.00	29,600.00
					IMPV	122,000.00	122,000.00	122,000.00	122,000.00
6415 PEBBLEBROOK DR	1 -30-3 .00- -471 .00-				Total	149,400.00	149,400.00	149,400.00	149,400.00
PURNELL, CHRISTOPHER	102530	102530		RP	LAND	29,600.00	29,600.00	29,600.00	29,600.00
					IMPV	119,800.00	119,800.00	119,800.00	119,800.00
6416 PEBBLEBROOK DR	1 -30-3 .00- -486 .00-				Total	149,200.00	149,200.00	149,200.00	122,300.00
YUKSEL, AHMET ANIL	102680	102680		RP	LAND	28,600.00	28,600.00	28,600.00	1,700.00
					IMPV	120,600.00	120,600.00	120,600.00	120,600.00
6417 PEBBLEBROOK DR	1 -30-3 .00- -472 .00-				Total	147,700.00	147,700.00	147,700.00	147,700.00
BELLE, SHERITA RUTH	102540	102540		RP					

Property Address / Owner Name	PIN / Tax A/C ID	Location ID	Acres	Roll	Valuation Code	Present Tax Roll Current	Present Tax Roll Original	Prior Tax Roll Current	Prior Tax Roll Original
6417 PEBBLEBROOK DR	1 -30-3 .00- -472 .00-				Total	147,700.00	147,700.00	147,700.00	147,700.00
BELLE, SHERITA RUTH	102540	102540		RP	LAND	27,900.00	27,900.00	27,900.00	27,900.00
					IMPV	119,800.00	119,800.00	119,800.00	119,800.00
6419 PEBBLEBROOK DR	1 -30-3 .00- -473 .00-				Total	149,100.00	149,100.00	149,100.00	149,100.00
TAYLOR II, TERRELL MARCUS	102550	102550		RP	LAND	27,900.00	27,900.00	27,900.00	27,900.00
					IMPV	121,200.00	121,200.00	121,200.00	121,200.00
6420 PEBBLEBROOK DR	1 -30-3 .00- -485 .00-				Total	145,300.00	145,300.00	145,300.00	118,300.00
PEIXOTO, SINELIA E	102670	102670		RP	LAND	27,600.00	27,600.00	27,600.00	600.00
					IMPV	117,700.00	117,700.00	117,700.00	117,700.00
6421 PEBBLEBROOK DR	1 -30-3 .00- -474 .00-				Total	147,700.00	147,700.00	147,700.00	147,700.00
DEBELLA, MARGARET	102560	102560		RP	LAND	27,900.00	27,900.00	27,900.00	27,900.00
					IMPV	119,800.00	119,800.00	119,800.00	119,800.00
6422 PEBBLEBROOK DR	1 -30-3 .00- -484 .00-				Total	145,300.00	145,300.00	145,300.00	118,300.00
ESTIME, LANZONE & SUPPRINORD	102660	102660		RP	LAND	27,600.00	27,600.00	27,600.00	600.00
					IMPV	117,700.00	117,700.00	117,700.00	117,700.00
6424 PEBBLEBROOK DR	1 -30-3 .00- -483 .00-				Total	146,800.00	146,800.00	146,800.00	119,800.00
ROCHA, RUBEN ARIEL & AURA CE	102650	102650		RP	LAND	27,600.00	27,600.00	27,600.00	600.00
					IMPV	119,200.00	119,200.00	119,200.00	119,200.00
6426 PEBBLEBROOK DR	1 -30-3 .00- -482 .00-				Total	145,300.00	145,300.00	145,300.00	118,300.00
BARNES, STEVEN	102640	102640		RP	LAND	27,600.00	27,600.00	27,600.00	600.00
					IMPV	117,700.00	117,700.00	117,700.00	117,700.00
6427 PEBBLEBROOK DR	1 -30-3 .00- -475 .00-				Total	149,500.00	149,500.00	149,500.00	149,500.00
ROMASKO, PETER J	102570	102570		RP	LAND	29,700.00	29,700.00	29,700.00	29,700.00
					IMPV	119,800.00	119,800.00	119,800.00	119,800.00
6430 PEBBLEBROOK DR	1 -30-3 .00- -481 .00-				Total	148,100.00	148,100.00	148,100.00	121,300.00
PHAM, ANH	102630	102630		RP	LAND	28,900.00	28,900.00	28,900.00	2,100.00
					IMPV	119,200.00	119,200.00	119,200.00	119,200.00
6431 PEBBLEBROOK DR	1 -30-3 .00- -476 .00-				Total	150,300.00	150,300.00	150,300.00	150,300.00
MANZO, CARMEN L & ANDRE J	102580	102580		RP	LAND	30,500.00	30,500.00	30,500.00	30,500.00
					IMPV	119,800.00	119,800.00	119,800.00	119,800.00
6433 PEBBLEBROOK DR	1 -30-3 .00- -477 .00-				Total	147,800.00	147,800.00	147,800.00	147,800.00
AKOGLU, MAHMUT	102590	102590		RP	LAND	28,000.00	28,000.00	28,000.00	28,000.00
					IMPV	119,800.00	119,800.00	119,800.00	119,800.00
6435 PEBBLEBROOK DR	1 -30-3 .00- -478 .00-				Total	150,700.00	150,700.00	150,700.00	147,900.00
BUTLER, MARK JOSEPH &	102600	102600		RP	LAND	28,100.00	28,100.00	28,100.00	28,100.00
					IMPV	122,600.00	122,600.00	122,600.00	119,800.00
6437 PEBBLEBROOK DR	1 -30-3 .00- -479 .00-				Total	147,900.00	147,900.00	147,900.00	147,900.00
COOK, ERIC & HANNAH FRIEDMAN	102610	102610		RP	LAND	28,100.00	28,100.00	28,100.00	28,100.00
					IMPV	119,800.00	119,800.00	119,800.00	119,800.00
6439 PEBBLEBROOK DR	1 -30-3 .00- -480 .00-				Total	149,500.00	149,500.00	149,500.00	149,500.00
SPENCE, KIERRA	102620	102620		RP					

Property Address / Owner Name	PIN / Tax A/C ID	Location ID	Acres	Roll	Valuation Code	Present Tax Roll Current	Present Tax Roll Original	Prior Tax Roll Current	Prior Tax Roll Original
6439 PEBBLEBROOK DR	1 -30-3 .00- -480 .00-				Total	149,500.00	149,500.00	149,500.00	149,500.00
SPENCE, KIERRA	102620	102620		RP	LAND	29,700.00	29,700.00	29,700.00	29,700.00
					IMPV	119,800.00	119,800.00	119,800.00	119,800.00
7108 PENN WAY	1 -30-3 .00- -931 .00-				Total	2,000.00	2,000.00	2,000.00	2,000.00
LIBORIO WATERGATE LLC	149690	149690		RP	LAND	2,000.00	2,000.00	2,000.00	2,000.00
7109 PENN WAY	1 -30-3 .00- -935 .00-				Total	1,700.00	1,700.00	1,700.00	1,700.00
LIBORIO WATERGATE LLC	149730	149730		RP	LAND	1,700.00	1,700.00	1,700.00	1,700.00
7112 PENN WAY	1 -30-3 .00- -932 .00-				Total	1,800.00	1,800.00	1,800.00	1,800.00
LIBORIO WATERGATE LLC	149700	149700		RP	LAND	1,800.00	1,800.00	1,800.00	1,800.00
7113 PENN WAY	1 -30-3 .00- -934 .00-				Total	2,400.00	2,400.00	2,400.00	2,400.00
LIBORIO WATERGATE LLC	149720	149720		RP	LAND	2,400.00	2,400.00	2,400.00	2,400.00
7116 PENN WAY	1 -30-3 .00- -933 .00-				Total	3,200.00	3,200.00	3,200.00	3,200.00
LIBORIO WATERGATE LLC	149710	149710		RP	LAND	3,200.00	3,200.00	3,200.00	3,200.00
3 PENNSYLVANIA AVE	3 -30-10 .12- -072 .00-				Total	118,900.00	118,900.00	118,900.00	118,900.00
MONDELUS, ROSE & FALANDA CHA	8800	8800		RP	LAND	39,200.00	39,200.00	39,200.00	39,200.00
					IMPV	79,700.00	79,700.00	79,700.00	79,700.00
4 PENNSYLVANIA AVE	3 -30-10 .12- -075 .00-				Total	111,200.00	111,200.00	111,200.00	111,200.00
SHOEMAKER, ALYSSA C	8830	8830		RP	LAND	40,200.00	40,200.00	40,200.00	40,200.00
					IMPV	71,000.00	71,000.00	71,000.00	71,000.00
5 PENNSYLVANIA AVE	3 -30-10 .12- -071 .00-				Total	120,700.00	120,700.00	120,700.00	120,700.00
OLINGER, ROBERT W & KOREN P	8790	8790		RP	LAND	39,200.00	39,200.00	39,200.00	39,200.00
					IMPV	81,500.00	81,500.00	81,500.00	81,500.00
6 PENNSYLVANIA AVE	3 -30-10 .12- -077 .00-				Total	42,500.00	42,500.00	42,500.00	42,500.00
P.L.A.N. INVESTMENTS LLC	8850	8850		RP	LAND	39,300.00	39,300.00	39,300.00	39,300.00
					IMPV	3,200.00	3,200.00	3,200.00	3,200.00
6 PENNSYLVANIA AVE	3 -30-10 .12- -078 .00-				Total	118,000.00	118,000.00	118,000.00	118,000.00
P.L.A.N. INVESTMENTS LLC	8860	8860		RP	LAND	39,300.00	39,300.00	39,300.00	39,300.00
					IMPV	78,700.00	78,700.00	78,700.00	78,700.00
7 PENNSYLVANIA AVE	3 -30-10 .12- -070 .00-				Total	99,000.00	99,000.00	99,000.00	99,000.00
ITURRIAGA, JOSEPH C	8780	8780		RP	LAND	39,300.00	39,300.00	39,300.00	39,300.00
					IMPV	59,700.00	59,700.00	59,700.00	59,700.00
8 PENNSYLVANIA AVE	3 -30-10 .12- -079 .00-				Total	149,200.00	149,200.00	149,200.00	149,200.00
IRWIN, SELMA C	8870	8870		RP	LAND	43,400.00	43,400.00	43,400.00	43,400.00
					IMPV	105,800.00	105,800.00	105,800.00	105,800.00
9 PENNSYLVANIA AVE	3 -30-10 .12- -069 .00-				Total	104,600.00	104,600.00	104,600.00	104,600.00
CORNELISON, DEBORAH A	8770	8770		RP	LAND	39,400.00	39,400.00	39,400.00	39,400.00
					IMPV	65,200.00	65,200.00	65,200.00	65,200.00
10 PENNSYLVANIA AVE	3 -30-10 .12- -080 .00-				Total	102,700.00	102,700.00	102,700.00	102,700.00
CISNEROS, JOSE L & MARTHA P	8880	8880		RP					

Property Address / Owner Name	PIN / Tax A/C ID	Location ID	Acres	Roll	Valuation Code	Present Tax Roll Current	Present Tax Roll Original	Prior Tax Roll Current	Prior Tax Roll Original
10 PENNSYLVANIA AVE	3 -30-10 .12- -080	.00-			Total	102,700.00	102,700.00	102,700.00	102,700.00
CISNEROS, JOSE L & MARTHA P	8880	8880		RP	LAND	43,400.00	43,400.00	43,400.00	43,400.00
					IMPV	59,300.00	59,300.00	59,300.00	59,300.00
11 PENNSYLVANIA AVE	3 -30-10 .12- -068	.00-			Total	115,200.00	115,200.00	115,200.00	115,200.00
JOSEPH, ODIYARD & LORANCIA	8760	8760		RP	LAND	39,300.00	39,300.00	39,300.00	39,300.00
					IMPV	75,900.00	75,900.00	75,900.00	75,900.00
12 PENNSYLVANIA AVE	3 -30-10 .12- -081	.00-			Total	118,400.00	118,400.00	118,400.00	118,400.00
DEAL, ALLAN J	8890	8890		RP	LAND	39,200.00	39,200.00	39,200.00	39,200.00
					IMPV	79,200.00	79,200.00	79,200.00	79,200.00
13 PENNSYLVANIA AVE	3 -30-10 .12- -067	.00-			Total	114,700.00	114,700.00	114,700.00	114,700.00
HOLSTON, SUSAN K	8750	8750		RP	LAND	39,200.00	39,200.00	39,200.00	39,200.00
					IMPV	75,500.00	75,500.00	75,500.00	75,500.00
14 PENNSYLVANIA AVE	3 -30-10 .12- -083	.00-			Total	110,300.00	110,300.00	110,300.00	105,900.00
CANTWELL, TIMOTHY D & LISA D	8910	8910		RP	LAND	43,300.00	43,300.00	43,300.00	43,300.00
					IMPV	67,000.00	67,000.00	67,000.00	62,600.00
15 PENNSYLVANIA AVE	3 -30-10 .12- -084	.01-			Total	41,700.00	41,700.00	41,700.00	41,700.00
THE MADULA GROUP LLC	113350	113350		RP	LAND	41,700.00	41,700.00	41,700.00	41,700.00
16 PENNSYLVANIA AVE	3 -30-10 .12- -084	.00-			Total	249,100.00	249,100.00	249,100.00	249,100.00
WILSON, WILLIAM E & MARGARET	8920	8920		RP	LAND	47,000.00	47,000.00	47,000.00	47,000.00
					IMPV	202,100.00	202,100.00	202,100.00	202,100.00
17 PENNSYLVANIA AVE	3 -30-10 .12- -084	.02-			Total	42,300.00	42,300.00	42,300.00	42,300.00
THE MADULA GROUP LLC	113360	113360		RP	LAND	42,300.00	42,300.00	42,300.00	42,300.00
20 PENNSYLVANIA AVE	3 -30-10 .12- -084	.03-			Total	49,300.00	49,300.00	49,300.00	49,300.00
THE MADULA GROUP LLC	113370	113370		RP	LAND	49,300.00	49,300.00	49,300.00	49,300.00
PIERCE ST	MD-16-183.06-04-42	.00-000			Total	39,000.00	39,000.00	39,000.00	39,000.00
CARRILLO, JOSE O	30670	30670		RP	LAND	39,000.00	39,000.00	39,000.00	39,000.00
300 PIERCE ST	MD-16-183.10-04-14	.01-000			Total	125,000.00	125,000.00	125,000.00	125,000.00
VASQUEZ-COTTOM, GERALD	36630	36630		RP	LAND	20,100.00	20,100.00	20,100.00	20,100.00
					IMPV	104,900.00	104,900.00	104,900.00	104,900.00
301 PIERCE ST	MD-16-183.10-04-12	.01-000			Total	131,100.00	131,100.00	131,100.00	131,100.00
CARLISLE LANE LLC	132130	132130		RP	LAND	20,100.00	20,100.00	20,100.00	20,100.00
					IMPV	111,000.00	111,000.00	111,000.00	111,000.00
302 PIERCE ST	MD-16-183.10-04-14	.02-000			Total	128,200.00	128,200.00	128,200.00	128,200.00
VASQUEZ-COTTOM, GERALD	36640	36640		RP	LAND	22,100.00	22,100.00	22,100.00	22,100.00
					IMPV	106,100.00	106,100.00	106,100.00	106,100.00
303 PIERCE ST	MD-16-183.10-04-12	.00-000			Total	129,500.00	129,500.00	129,500.00	129,500.00
CARLISLE LANE LLC	35440	35440		RP	LAND	18,500.00	18,500.00	18,500.00	18,500.00
					IMPV	111,000.00	111,000.00	111,000.00	111,000.00
307 PIERCE ST	MD-16-183.10-04-11	.00-000			Total	67,800.00	67,800.00	67,800.00	60,700.00
BAKER, LAURA A	35430	35430		RP					

Property Address / Owner Name	PIN / Tax A/C ID	Location ID	Acres	Roll	Valuation Code	Present Tax Roll Current	Present Tax Roll Original	Prior Tax Roll Current	Prior Tax Roll Original
307 PIERCE ST	MD-16-183.10-04-11		.00-000		Total	67,800.00	67,800.00	67,800.00	60,700.00
BAKER, LAURA A	35430	35430		RP	LAND	20,500.00	20,500.00	20,500.00	20,500.00
					IMPV	47,300.00	47,300.00	47,300.00	40,200.00
309 PIERCE ST	MD-16-183.10-04-07		.00-000		Total	21,400.00	21,400.00	21,400.00	21,400.00
ESPARZA, CRUZ GENARO	35390	35390		RP	LAND	15,300.00	15,300.00	15,300.00	15,300.00
					IMPV	6,100.00	6,100.00	6,100.00	6,100.00
400 PIERCE ST	MD-16-183.06-04-37		.00-000		Total	71,400.00	71,400.00	71,400.00	71,400.00
HOUSTON-BEHRENS, RUTH E	30610	30610		RP	LAND	23,600.00	23,600.00	23,600.00	23,600.00
					IMPV	47,800.00	47,800.00	47,800.00	47,800.00
401 PIERCE ST	MD-16-183.06-04-43		.01-000		Total	76,800.00	76,800.00	76,800.00	76,800.00
AUSTIN, RENETA ANGELA	30690	30690		RP	LAND	30,000.00	30,000.00	30,000.00	30,000.00
					IMPV	46,800.00	46,800.00	46,800.00	46,800.00
403 PIERCE ST A	MD-16-183.06-04-42		.02-000		Total	123,900.00	123,900.00	123,900.00	123,900.00
PIERRE, KENILA	36430	36430		RP	LAND	35,400.00	35,400.00	35,400.00	35,400.00
					IMPV	88,500.00	88,500.00	88,500.00	88,500.00
403 PIERCE ST B	MD-16-183.06-04-42		.01-000		Total	123,900.00	123,900.00	123,900.00	123,900.00
MORALES, ILEANA M	30680	30680		RP	LAND	35,400.00	35,400.00	35,400.00	35,400.00
					IMPV	88,500.00	88,500.00	88,500.00	88,500.00
404 PIERCE ST 406	MD-16-183.06-04-38		.00-000		Total	144,600.00	144,600.00	144,600.00	144,600.00
MARTINEZ, JACOB	30620	30620		RP	LAND	30,700.00	30,700.00	30,700.00	30,700.00
					IMPV	113,900.00	113,900.00	113,900.00	113,900.00
405 PIERCE ST	MD-16-183.06-04-41		.00-000		Total	105,800.00	105,800.00	105,800.00	105,800.00
CARRILLO, JOSE O	30660	30660		RP	LAND	33,300.00	33,300.00	33,300.00	33,300.00
					IMPV	72,500.00	72,500.00	72,500.00	72,500.00
408 PIERCE ST	MD-16-183.06-04-39		.00-000		Total	99,800.00	99,800.00	99,800.00	99,800.00
BROWN, BARBARA C	30630	30630		RP	LAND	30,300.00	30,300.00	30,300.00	30,300.00
					IMPV	69,500.00	69,500.00	69,500.00	69,500.00
410 PIERCE ST	MD-16-183.06-04-39		.01-000		Total	117,400.00	117,400.00	117,400.00	117,400.00
ZAMARRIPA, EUGENIO	37740	37740		RP	LAND	30,400.00	30,400.00	30,400.00	30,400.00
					IMPV	87,000.00	87,000.00	87,000.00	87,000.00
412 PIERCE ST	MD-16-183.06-04-40		.00-000		Total	124,200.00	124,200.00	124,200.00	112,200.00
SUSAN M DELANEY	30640	30640		RP	LAND	35,100.00	35,100.00	35,100.00	35,100.00
					IMPV	89,100.00	89,100.00	89,100.00	77,100.00
501 PIERCE ST	MD-16-183.06-05-24		.00-000		Total	157,600.00	157,600.00	157,600.00	157,600.00
WILLIAMS, ROGER & SHERRY	30970	30970		RP	LAND	45,700.00	45,700.00	45,700.00	45,700.00
					IMPV	111,900.00	111,900.00	111,900.00	111,900.00
101 PINE ST	1 -30-3 .12- -013		.00-		Total	236,900.00	236,900.00	236,900.00	236,900.00
CARLISLE LANE LLC	6120	6120		RP	LAND	45,300.00	45,300.00	45,300.00	45,300.00
					IMPV	191,600.00	191,600.00	191,600.00	191,600.00
102 PINE ST	1 -30-3 .12- -011		.00-		Total	144,300.00	144,300.00	144,300.00	144,300.00
GORMAN, CHRISTOPHER B	6100	6100		RP					

Property Address / Owner Name	PIN / Tax A/C ID	Location ID	Acres	Roll	Valuation Code	Present Tax Roll Current	Present Tax Roll Original	Prior Tax Roll Current	Prior Tax Roll Original
102 PINE ST	1 -30-3 .12- -011	.00-			Total	144,300.00	144,300.00	144,300.00	144,300.00
GORMAN, CHRISTOPHER B	6100	6100		RP	LAND	41,200.00	41,200.00	41,200.00	41,200.00
					IMPV	103,100.00	103,100.00	103,100.00	103,100.00
104 PINE ST	1 -30-3 .12- -012	.00-			Total	135,100.00	135,100.00	135,100.00	135,100.00
SENTMAN, DOUGLAS B & JANIS G	6110	6110		RP	LAND	41,200.00	41,200.00	41,200.00	41,200.00
					IMPV	93,900.00	93,900.00	93,900.00	93,900.00
7405 PINWHEEL DR	1 -30-6 .00- -400	.00-			Total	2,500.00	2,500.00	2,500.00	2,500.00
MILFORD PONDS LLC	101750	101750		RP	LAND	2,500.00	2,500.00	2,500.00	2,500.00
7407 PINWHEEL DR	1 -30-6 .00- -399	.00-			Total	2,500.00	2,500.00	2,500.00	2,500.00
MILFORD PONDS LLC	101740	101740		RP	LAND	2,500.00	2,500.00	2,500.00	2,500.00
7408 PINWHEEL DR	1 -30-6 .00- -171	.00-			Total	2,000.00	2,000.00	2,000.00	2,000.00
MILFORD PONDS LLC	99780	99780		RP	LAND	2,000.00	2,000.00	2,000.00	2,000.00
7410 PINWHEEL DR	1 -30-6 .00- -170	.00-			Total	2,000.00	2,000.00	2,000.00	2,000.00
MILFORD PONDS LLC	99770	99770		RP	LAND	2,000.00	2,000.00	2,000.00	2,000.00
7411 PINWHEEL DR	1 -30-6 .00- -398	.00-			Total	2,500.00	2,500.00	2,500.00	2,500.00
MILFORD PONDS LLC	101730	101730		RP	LAND	2,500.00	2,500.00	2,500.00	2,500.00
7412 PINWHEEL DR	1 -30-6 .00- -169	.00-			Total	2,000.00	2,000.00	2,000.00	2,000.00
MILFORD PONDS LLC	99760	99760		RP	LAND	2,000.00	2,000.00	2,000.00	2,000.00
7413 PINWHEEL DR	1 -30-6 .00- -397	.00-			Total	3,200.00	3,200.00	3,200.00	3,200.00
MILFORD PONDS LLC	103660	103660		RP	LAND	3,200.00	3,200.00	3,200.00	3,200.00
7414 PINWHEEL DR	1 -30-6 .00- -168	.00-			Total	2,000.00	2,000.00	2,000.00	2,000.00
MILFORD PONDS LLC	99750	99750		RP	LAND	2,000.00	2,000.00	2,000.00	2,000.00
7416 PINWHEEL DR	1 -30-6 .00- -167	.00-			Total	3,000.00	3,000.00	3,000.00	3,000.00
MILFORD PONDS LLC	99740	99740		RP	LAND	3,000.00	3,000.00	3,000.00	3,000.00
7417 PINWHEEL DR	1 -30-6 .00- -396	.00-			Total	2,400.00	2,400.00	2,400.00	2,400.00
MILFORD PONDS LLC	101720	101720		RP	LAND	2,400.00	2,400.00	2,400.00	2,400.00
7419 PINWHEEL DR	1 -30-6 .00- -395	.00-			Total	224,800.00	224,800.00	224,800.00	4,800.00
SEITZ, LAWRENCE LEE & LOIS A	101710	101710		RP	LAND	43,800.00	43,800.00	43,800.00	2,400.00
					IMPV	181,000.00	181,000.00	181,000.00	2,400.00
7420 PINWHEEL DR	1 -30-6 .00- -370	.00-			Total	221,500.00	221,500.00	221,500.00	6,400.00
TZAFARAS, PENELOPE	101540	101540		RP	LAND	45,000.00	45,000.00	45,000.00	3,200.00
					IMPV	176,500.00	176,500.00	176,500.00	3,200.00
7421 PINWHEEL DR	1 -30-6 .00- -394	.00-			Total	2,400.00	2,400.00	2,400.00	2,400.00
MILFORD PONDS LLC	101700	101700		RP	LAND	2,400.00	2,400.00	2,400.00	2,400.00
7422 PINWHEEL DR	1 -30-6 .00- -371	.00-			Total	221,300.00	221,300.00	221,300.00	5,400.00
MASTON, TODD R & KARLA L	101550	101550		RP	LAND	44,200.00	44,200.00	44,200.00	2,700.00
					IMPV	177,100.00	177,100.00	177,100.00	2,700.00

Property Address / Owner Name	PIN / Tax A/C ID	Location ID	Acres	Roll	Valuation Code	Present Tax Roll Current	Present Tax Roll Original	Prior Tax Roll Current	Prior Tax Roll Original
7423 PINWHEEL DR	1 -30-6 .00- -393 .00-				Total	217,200.00	217,200.00	217,200.00	4,800.00
WILLIS SR, JAMES R & SHARON	101690	101690		RP	LAND	43,800.00	43,800.00	43,800.00	2,400.00
					IMPV	173,400.00	173,400.00	173,400.00	2,400.00
7424 PINWHEEL DR	1 -30-6 .00- -372 .00-				Total	200,200.00	200,200.00	200,200.00	5,400.00
STEWART, JEFFREY COWAN & KRI	101560	101560		RP	LAND	44,200.00	44,200.00	44,200.00	2,700.00
					IMPV	156,000.00	156,000.00	156,000.00	2,700.00
7425 PINWHEEL DR	1 -30-6 .00- -392 .00-				Total	197,700.00	197,700.00	197,700.00	6,400.00
ALVAREZ, GERMAN & VIDELINA R	103650	103650		RP	LAND	45,000.00	45,000.00	45,000.00	3,200.00
					IMPV	152,700.00	152,700.00	152,700.00	3,200.00
7428 PINWHEEL DR	1 -30-6 .00- -373 .00-				Total	198,700.00	198,700.00	198,700.00	7,000.00
MEEKS, JOHN F & VIRGINIA A	101570	101570		RP	LAND	45,400.00	45,400.00	45,400.00	3,500.00
					IMPV	153,300.00	153,300.00	153,300.00	3,500.00
7430 PINWHEEL DR	1 -30-6 .00- -374 .00-				Total	198,700.00	198,700.00	198,700.00	7,000.00
SETLEY, RICHARD A & PATRICIA	101580	101580		RP	LAND	45,400.00	45,400.00	45,400.00	3,500.00
					IMPV	153,300.00	153,300.00	153,300.00	3,500.00
7431 PINWHEEL DR	1 -30-6 .00- -390 .00-				Total	197,100.00	197,100.00	197,100.00	4,800.00
BRYANT, SHON	101680	101680		RP	LAND	43,800.00	43,800.00	43,800.00	2,400.00
					IMPV	153,300.00	153,300.00	153,300.00	2,400.00
7432 PINWHEEL DR	1 -30-6 .00- -375 .00-				Total	198,100.00	198,100.00	198,100.00	7,000.00
MANAHAN, JOHN & LOLLY	103580	103580		RP	LAND	45,400.00	45,400.00	45,400.00	3,500.00
					IMPV	152,700.00	152,700.00	152,700.00	3,500.00
7433 PINWHEEL DR	1 -30-6 .00- -389 .00-				Total	197,400.00	197,400.00	197,400.00	4,800.00
MAX, CHERYL LYNN	101670	101670		RP	LAND	43,800.00	43,800.00	43,800.00	2,400.00
					IMPV	153,600.00	153,600.00	153,600.00	2,400.00
7434 PINWHEEL DR	1 -30-6 .00- -376 .00-				Total	198,500.00	198,500.00	198,500.00	7,600.00
VEGA, LUIS & CATHERINE M	103590	103590		RP	LAND	45,800.00	45,800.00	45,800.00	3,800.00
					IMPV	152,700.00	152,700.00	152,700.00	3,800.00
7436 PINWHEEL DR	1 -30-6 .00- -377 .00-				Total	198,500.00	198,500.00	198,500.00	7,600.00
SARMIENTO, BRENDA LEE &	101590	101590		RP	LAND	45,800.00	45,800.00	45,800.00	3,800.00
					IMPV	152,700.00	152,700.00	152,700.00	3,800.00
7442 PINWHEEL DR	1 -30-6 .00- -463 .00-				Total	197,900.00	197,900.00	197,900.00	197,900.00
JOHNSON, LICIA ANN	104040	104040		RP	LAND	48,900.00	48,900.00	48,900.00	48,900.00
					IMPV	149,000.00	149,000.00	149,000.00	149,000.00
7445 PINWHEEL DR	1 -30-6 .00- -513 .00-				Total	201,600.00	201,600.00	201,600.00	191,800.00
GIBBS, VALENCIA A	104540	104540		RP	LAND	44,400.00	44,400.00	44,400.00	44,400.00
					IMPV	157,200.00	157,200.00	157,200.00	147,400.00
7446 PINWHEEL DR	1 -30-6 .00- -462 .00-				Total	192,800.00	192,800.00	192,800.00	192,800.00
JONES, RICHARD & JEAN	104030	104030		RP	LAND	43,800.00	43,800.00	43,800.00	43,800.00
					IMPV	149,000.00	149,000.00	149,000.00	149,000.00
7447 PINWHEEL DR	1 -30-6 .00- -512 .00-				Total	220,500.00	220,500.00	220,500.00	220,500.00
KEMP JR, ALPHONSO C & YOLAND	104530	104530		RP					

Property Address / Owner Name	PIN / Tax A/C ID	Location ID	Acres	Roll	Valuation Code	Present Tax Roll Current	Present Tax Roll Original	Prior Tax Roll Current	Prior Tax Roll Original
7447 PINWHEEL DR	1 -30-6	.00- -512	.00-		Total	220,500.00	220,500.00	220,500.00	220,500.00
KEMP JR, ALPHONSO C & YOLAND	104530	104530		RP	LAND	44,600.00	44,600.00	44,600.00	44,600.00
					IMPV	175,900.00	175,900.00	175,900.00	175,900.00
7448 PINWHEEL DR	1 -30-6	.00- -461	.00-		Total	173,900.00	173,900.00	173,900.00	173,900.00
GILLES, GERTRUDE & DEMSKY OB	104020	104020		RP	LAND	43,800.00	43,800.00	43,800.00	43,800.00
					IMPV	130,100.00	130,100.00	130,100.00	130,100.00
7449 PINWHEEL DR	1 -30-6	.00- -511	.00-		Total	191,800.00	191,800.00	191,800.00	191,800.00
RUMLEY, JESSICA	104520	104520		RP	LAND	44,400.00	44,400.00	44,400.00	44,400.00
					IMPV	147,400.00	147,400.00	147,400.00	147,400.00
7450 PINWHEEL DR	1 -30-6	.00- -460	.00-		Total	188,400.00	188,400.00	188,400.00	188,400.00
DAVIS, CONNIE	104010	104010		RP	LAND	43,800.00	43,800.00	43,800.00	43,800.00
					IMPV	144,600.00	144,600.00	144,600.00	144,600.00
7451 PINWHEEL DR	1 -30-6	.00- -510	.00-		Total	208,400.00	208,400.00	208,400.00	208,400.00
KOERNER, PHILIP & NANCY	104510	104510		RP	LAND	44,400.00	44,400.00	44,400.00	44,400.00
					IMPV	164,000.00	164,000.00	164,000.00	164,000.00
7452 PINWHEEL DR	1 -30-6	.00- -459	.00-		Total	198,700.00	198,700.00	198,700.00	198,700.00
MACKEY, DEBORAH	104000	104000		RP	LAND	43,800.00	43,800.00	43,800.00	43,800.00
					IMPV	154,900.00	154,900.00	154,900.00	154,900.00
7453 PINWHEEL DR	1 -30-6	.00- -509	.00-		Total	211,000.00	211,000.00	211,000.00	207,400.00
WHITE, TERRY V & ANDRIA G	104500	104500		RP	LAND	43,400.00	43,400.00	43,400.00	43,400.00
					IMPV	167,600.00	167,600.00	167,600.00	164,000.00
7454 PINWHEEL DR	1 -30-6	.00- -458	.00-		Total	174,500.00	174,500.00	174,500.00	174,500.00
WILLIAMS, MARGIE	103990	103990		RP	LAND	44,400.00	44,400.00	44,400.00	44,400.00
					IMPV	130,100.00	130,100.00	130,100.00	130,100.00
7455 PINWHEEL DR	1 -30-6	.00- -508	.00-		Total	207,400.00	207,400.00	207,400.00	207,400.00
FLEURENTUS, YDONNA & MALENE	104490	104490		RP	LAND	43,400.00	43,400.00	43,400.00	43,400.00
					IMPV	164,000.00	164,000.00	164,000.00	164,000.00
7456 PINWHEEL DR	1 -30-6	.00- -457	.00-		Total	197,900.00	197,900.00	197,900.00	188,200.00
BROWN, DOROTHY	103980	103980		RP	LAND	43,600.00	43,600.00	43,600.00	43,600.00
					IMPV	154,300.00	154,300.00	154,300.00	144,600.00
7460 PINWHEEL DR	1 -30-6	.00- -456	.00-		Total	175,700.00	175,700.00	175,700.00	175,700.00
DUTCH, LARRY L & SUE	103970	103970		RP	LAND	45,600.00	45,600.00	45,600.00	45,600.00
					IMPV	130,100.00	130,100.00	130,100.00	130,100.00
302 POLK AVE	1 -30-3	.08- -067	.00-		Total	209,200.00	209,200.00	209,200.00	209,200.00
T.A.N.A. REALTY LLC	4390	4390		RP	LAND	41,100.00	41,100.00	41,100.00	41,100.00
					IMPV	168,100.00	168,100.00	168,100.00	168,100.00
306 POLK AVE	1 -30-3	.08- -068	.00-		Total	261,600.00	261,600.00	261,600.00	261,600.00
FRENCH, ALBERT H II	4400	4400		RP	LAND	41,500.00	41,500.00	41,500.00	41,500.00
					IMPV	220,100.00	220,100.00	220,100.00	220,100.00
406 POLK AVE	1 -30-3	.08- -070	.00-		Total	129,200.00	129,200.00	129,200.00	129,200.00
BAYHEALTH MEDICAL CENTER INC	4430	4430		RP					

Property Address / Owner Name	PIN / Tax A/C ID	Location ID	Acres	Roll	Valuation Code	Present Tax Roll Current	Present Tax Roll Original	Prior Tax Roll Current	Prior Tax Roll Original
406 POLK AVE	1 -30-3 .08- -070 .00-				Total	129,200.00	129,200.00	129,200.00	129,200.00
BAYHEALTH MEDICAL CENTER INC	4430	4430		RP	LAND	41,700.00	41,700.00	41,700.00	41,700.00
					IMPV	87,500.00	87,500.00	87,500.00	87,500.00
3 POND DR	3 -30-11 .00- -531 .00-				Total	211,000.00	211,000.00	211,000.00	211,000.00
SCHOFIELD, GARY J & TAMARA Q	10540	10540		RP	LAND	36,600.00	36,600.00	36,600.00	36,600.00
					IMPV	174,400.00	174,400.00	174,400.00	174,400.00
4 POND DR	3 -30-11 .00- -507 .00-				Total	229,300.00	229,300.00	229,300.00	229,300.00
OCHS, BRYAN & ANNE	10300	10300		RP	LAND	38,500.00	38,500.00	38,500.00	38,500.00
					IMPV	190,800.00	190,800.00	190,800.00	190,800.00
10503 PRICE DR	1 -30-3 .00- -562 .00-				Total	7,800.00	7,800.00	7,800.00	7,800.00
SHAWNEE FARM, LLC	113550	113550		RP	LAND	7,800.00	7,800.00	7,800.00	7,800.00
10507 PRICE DR	1 -30-3 .00- -563 .00-				Total	3,300.00	3,300.00	3,300.00	3,200.00
SHAWNEE FARM, LLC	113560	113560		RP	LAND	3,300.00	3,300.00	3,300.00	3,200.00
10509 PRICE DR	1 -30-3 .00- -564 .00-				Total	3,300.00	3,300.00	3,300.00	3,200.00
SHAWNEE FARM, LLC	113570	113570		RP	LAND	3,300.00	3,300.00	3,300.00	3,200.00
10511 PRICE DR	1 -30-3 .00- -565 .00-				Total	3,300.00	3,300.00	3,300.00	3,200.00
SHAWNEE FARM, LLC	113580	113580		RP	LAND	3,300.00	3,300.00	3,300.00	3,200.00
10513 PRICE DR	1 -30-3 .00- -566 .00-				Total	3,300.00	3,300.00	3,300.00	3,200.00
SHAWNEE FARM, LLC	113590	113590		RP	LAND	3,300.00	3,300.00	3,300.00	3,200.00
10515 PRICE DR	1 -30-3 .00- -567 .00-				Total	3,300.00	3,300.00	3,300.00	3,200.00
SHAWNEE FARM, LLC	113600	113600		RP	LAND	3,300.00	3,300.00	3,300.00	3,200.00
10517 PRICE DR	1 -30-3 .00- -568 .00-				Total	3,300.00	3,300.00	3,300.00	3,200.00
SHAWNEE FARM, LLC	113610	113610		RP	LAND	3,300.00	3,300.00	3,300.00	3,200.00
10519 PRICE DR	1 -30-3 .00- -569 .00-				Total	5,900.00	5,900.00	5,900.00	5,800.00
SHAWNEE FARM, LLC	113620	113620		RP	LAND	5,900.00	5,900.00	5,900.00	5,800.00
10523 PRICE DR	1 -30-3 .00- -570 .00-				Total	6,500.00	6,500.00	6,500.00	6,300.00
NVR INC	113630	113630		RP	LAND	6,500.00	6,500.00	6,500.00	6,300.00
10527 PRICE DR	1 -30-3 .00- -571 .00-				Total	3,300.00	3,300.00	3,300.00	3,200.00
NVR INC	113640	113640		RP	LAND	3,300.00	3,300.00	3,300.00	3,200.00
10529 PRICE DR	1 -30-3 .00- -572 .00-				Total	3,300.00	3,300.00	3,300.00	3,200.00
NVR INC	113650	113650		RP	LAND	3,300.00	3,300.00	3,300.00	3,200.00
10531 PRICE DR	1 -30-3 .00- -573 .00-				Total	3,300.00	3,300.00	3,300.00	3,200.00
NVR INC	113660	113660		RP	LAND	3,300.00	3,300.00	3,300.00	3,200.00
10533 PRICE DR	1 -30-3 .00- -574 .00-				Total	3,300.00	3,300.00	3,300.00	3,200.00
NVR INC	113670	113670		RP	LAND	3,300.00	3,300.00	3,300.00	3,200.00
10535 PRICE DR	1 -30-3 .00- -575 .00-				Total	3,300.00	3,300.00	3,300.00	3,200.00
NVR INC	113680	113680		RP					

Property Address / Owner Name	PIN / Tax A/C ID	Location ID	Acres	Roll	Valuation Code	Present Tax Roll Current	Present Tax Roll Original	Prior Tax Roll Current	Prior Tax Roll Original
10535 PRICE DR	1 -30-3 .00- -575 .00-				Total	3,300.00	3,300.00	3,300.00	3,200.00
NVR INC	113680	113680		RP	LAND	3,300.00	3,300.00	3,300.00	3,200.00
10537 PRICE DR	1 -30-3 .00- -576 .00-				Total	3,300.00	3,300.00	3,300.00	3,200.00
NVR INC	113690	113690		RP	LAND	3,300.00	3,300.00	3,300.00	3,200.00
10539 PRICE DR	1 -30-3 .00- -577 .00-				Total	6,500.00	6,500.00	6,500.00	6,300.00
NVR INC	113700	113700		RP	LAND	6,500.00	6,500.00	6,500.00	6,300.00
10543 PRICE DR	1 -30-3 .00- -578 .00-				Total	135,300.00	9,200.00	4,600.00	5,800.00
BUNN, ANETHA I	113710	113710		RP	LAND	27,900.00	4,600.00	4,600.00	5,800.00
					IMPV	107,400.00	4,600.00		
10547 PRICE DR	1 -30-3 .00- -579 .00-				Total	135,100.00	6,600.00	3,300.00	3,200.00
BILGIN, EMRE	113720	113720		RP	LAND	27,700.00	3,300.00	3,300.00	3,200.00
					IMPV	107,400.00	3,300.00		
10549 PRICE DR	1 -30-3 .00- -580 .00-				Total	135,100.00	6,600.00	3,300.00	3,200.00
ISIK, SEVGI HURISER	113730	113730		RP	LAND	27,700.00	3,300.00	3,300.00	3,200.00
					IMPV	107,400.00	3,300.00		
10551 PRICE DR	1 -30-3 .00- -581 .00-				Total	135,100.00	6,600.00	3,300.00	3,200.00
ANDERSON, VERNON LEROY	113740	113740		RP	LAND	27,700.00	3,300.00	3,300.00	3,200.00
					IMPV	107,400.00	3,300.00		
10553 PRICE DR	1 -30-3 .00- -582 .00-				Total	135,100.00	6,600.00	3,300.00	3,200.00
NVR INC	113750	113750		RP	LAND	27,700.00	3,300.00	3,300.00	3,200.00
					IMPV	107,400.00	3,300.00		
10555 PRICE DR	1 -30-3 .00- -583 .00-				Total	135,100.00	6,600.00	3,300.00	3,200.00
NVR INC	113760	113760		RP	LAND	27,700.00	3,300.00	3,300.00	3,200.00
					IMPV	107,400.00	3,300.00		
10557 PRICE DR	1 -30-3 .00- -584 .00-				Total	135,100.00	6,600.00	3,300.00	3,200.00
PERSICO, SALVATORE	113770	113770		RP	LAND	27,700.00	3,300.00	3,300.00	3,200.00
					IMPV	107,400.00	3,300.00		
10559 PRICE DR	1 -30-3 .00- -585 .00-				Total	135,300.00	15,600.00	7,800.00	7,800.00
JOHNSON JR, LONNIE LEE	113780	113780		RP	LAND	27,900.00	7,800.00	7,800.00	7,800.00
					IMPV	107,400.00	7,800.00		
PUBLIC UTILITY	1 -30-1 .00- -999 .00-				Total	83,300.00	83,300.00	83,300.00	83,300.00
DELAWARE ELECTRIC COOPERATIV	880	880		RP	IMPV	83,300.00	83,300.00	83,300.00	83,300.00
PUBLIC UTILITY	1 -30-1 .00- -999 .02-				Total	2,437,808.00	2,437,808.00	2,437,808.00	2,195,618.00
CHESAPEAKE UTILITIES	80030	80030		RP	IMPV	2,437,808.00	2,437,808.00	2,437,808.00	2,195,618.00
PUBLIC UTILITY	1 -30-1 .00- -999 .01-				Total	7,331.00	7,331.00	7,331.00	7,331.00
CONECTIV	86250	86250		RP	IMPV	7,331.00	7,331.00	7,331.00	7,331.00
PUBLIC UTILITY	1 -30-1 .00- -999 .04-				Total	1,125,056.00	1,125,056.00	1,125,056.00	1,260,443.00
EASTERN SHORE NATURAL GAS CO	86260	86260		RP	IMPV	1,125,056.00	1,125,056.00	1,125,056.00	1,260,443.00

Property Address / Owner Name	PIN / Tax A/C ID	Location ID	Acres	Roll	Valuation Code	Present Tax Roll Current	Present Tax Roll Original	Prior Tax Roll Current	Prior Tax Roll Original
PUBLIC UTILITY	3 -30-7 .17- -999		.01-		Total	1,850,300.00	1,850,300.00	1,850,300.00	1,850,300.00
VERIZON OF DELAWARE INC	86270	86270		RP	IMPV	1,850,300.00	1,850,300.00	1,850,300.00	1,850,300.00
PUBLIC UTILITY	MD-00-777.77-01-05		.00-000		Total	4,960.00	4,960.00	4,960.00	4,960.00
CONECTIV	106110	106110		RP	IMPV	4,960.00	4,960.00	4,960.00	4,960.00
6251 RADIAN CIR	3 -30-11 .09- -030		.00-		Total	1,112,800.00	1,112,800.00	1,112,800.00	65,200.00
WATERGATE AT MILFORD RENTALS	16220	16220		RP	LAND	176,400.00	176,400.00	176,400.00	32,600.00
					IMPV	936,400.00	936,400.00	936,400.00	32,600.00
6255 RADIAN CIR POOL	3 -30-11 .09- -116		.00-		Total	136,300.00	136,300.00	136,300.00	134,200.00
WATERGATE LIBORIO LLC	99730	99730		RP	LAND	9,000.00	9,000.00	9,000.00	9,000.00
					IMPV	127,300.00	127,300.00	127,300.00	125,200.00
6291 RADIAN CIR	3 -30-11 .09- -119		.00-		Total	171,400.00	171,400.00	171,400.00	171,400.00
WATERGATE AT MILFORD RENTALS	97710	97710		RP	LAND	18,200.00	18,200.00	18,200.00	18,200.00
					IMPV	153,200.00	153,200.00	153,200.00	153,200.00
6293 RADIAN CIR	3 -30-11 .09- -120		.00-		Total	167,400.00	167,400.00	167,400.00	167,400.00
WATERGATE AT MILFORD RENTALS	97720	97720		RP	LAND	17,100.00	17,100.00	17,100.00	17,100.00
					IMPV	150,300.00	150,300.00	150,300.00	150,300.00
6295 RADIAN CIR	3 -30-11 .09- -121		.00-		Total	167,400.00	167,400.00	167,400.00	167,400.00
WATERGATE AT MILFORD RENTALS	97730	97730		RP	LAND	17,100.00	17,100.00	17,100.00	17,100.00
					IMPV	150,300.00	150,300.00	150,300.00	150,300.00
6297 RADIAN CIR	3 -30-11 .09- -122		.00-		Total	177,900.00	177,900.00	177,900.00	177,900.00
WATERGATE AT MILFORD RENTALS	97740	97740		RP	LAND	18,800.00	18,800.00	18,800.00	18,800.00
					IMPV	159,100.00	159,100.00	159,100.00	159,100.00
6465 RECKNORE DR	3 -30-11 .09- -233		.00-		Total	1,700.00	1,700.00	1,700.00	1,700.00
WATERGATE LIBORIO LLC	111170	111170		RP	LAND	1,700.00	1,700.00	1,700.00	1,700.00
6467 RECKNORE DR	3 -30-11 .09- -234		.00-		Total	1,000.00	1,000.00	1,000.00	1,000.00
WATERGATE LIBORIO LLC	111180	111180		RP	LAND	1,000.00	1,000.00	1,000.00	1,000.00
6469 RECKNORE DR	3 -30-11 .09- -235		.00-		Total	1,000.00	1,000.00	1,000.00	1,000.00
WATERGATE LIBORIO LLC	111190	111190		RP	LAND	1,000.00	1,000.00	1,000.00	1,000.00
6471 RECKNORE DR	3 -30-11 .09- -236		.00-		Total	1,000.00	1,000.00	1,000.00	1,000.00
WATERGATE LIBORIO LLC	111200	111200		RP	LAND	1,000.00	1,000.00	1,000.00	1,000.00
6473 RECKNORE DR	3 -30-11 .09- -237		.00-		Total	131,300.00	131,300.00	131,300.00	800.00
WATERGATE AT MILFORD RENTALS	111210	111210		RP	LAND	27,400.00	27,400.00	27,400.00	400.00
					IMPV	103,900.00	103,900.00	103,900.00	400.00
6475 RECKNORE DR	3 -30-11 .09- -238		.00-		Total	131,300.00	131,300.00	131,300.00	800.00
WATERGATE AT MILFORD RENTALS	111220	111220		RP	LAND	27,400.00	27,400.00	27,400.00	400.00
					IMPV	103,900.00	103,900.00	103,900.00	400.00
6477 RECKNORE DR	3 -30-11 .09- -239		.00-		Total	131,300.00	131,300.00	131,300.00	800.00
WATERGATE AT MILFORD RENTALS	111230	111230		RP	LAND	27,400.00	27,400.00	27,400.00	400.00

Property Address / Owner Name	PIN / Tax A/C ID	Location ID	Acres	Roll	Valuation Code	Present Tax Roll Current	Present Tax Roll Original	Prior Tax Roll Current	Prior Tax Roll Original
6477 RECKNORE DR	3 -30-11 .09- -239		.00-		Total	131,300.00	131,300.00	131,300.00	800.00
WATERGATE AT MILFORD RENTALS	111230	111230		RP	IMPV	103,900.00	103,900.00	103,900.00	400.00
6479 RECKNORE DR	3 -30-11 .09- -240		.00-		Total	131,300.00	131,300.00	131,300.00	800.00
WATERGATE AT MILFORD RENTALS	111240	111240		RP	LAND	27,400.00	27,400.00	27,400.00	400.00
					IMPV	103,900.00	103,900.00	103,900.00	400.00
6481 RECKNORE DR	3 -30-11 .09- -241		.00-		Total	131,300.00	131,300.00	131,300.00	800.00
WATERGATE AT MILFORD RENTALS	111250	111250		RP	LAND	27,400.00	27,400.00	27,400.00	400.00
					IMPV	103,900.00	103,900.00	103,900.00	400.00
6483 RECKNORE DR	3 -30-11 .09- -242		.00-		Total	131,300.00	131,300.00	131,300.00	800.00
WATERGATE AT MILFORD RENTALS	111260	111260		RP	LAND	27,400.00	27,400.00	27,400.00	400.00
					IMPV	103,900.00	103,900.00	103,900.00	400.00
6485 RECKNORE DR	3 -30-11 .09- -243		.00-		Total	131,300.00	131,300.00	131,300.00	800.00
WATERGATE AT MILFORD RENTALS	111270	111270		RP	LAND	27,400.00	27,400.00	27,400.00	400.00
					IMPV	103,900.00	103,900.00	103,900.00	400.00
6487 RECKNORE DR	3 -30-11 .09- -244		.00-		Total	131,300.00	131,300.00	131,300.00	800.00
WATERGATE AT MILFORD RENTALS	111280	111280		RP	LAND	27,400.00	27,400.00	27,400.00	400.00
					IMPV	103,900.00	103,900.00	103,900.00	400.00
6489 RECKNORE DR	3 -30-11 .09- -245		.00-		Total	131,300.00	131,300.00	131,300.00	800.00
WATERGATE AT MILFORD RENTALS	111290	111290		RP	LAND	27,400.00	27,400.00	27,400.00	400.00
					IMPV	103,900.00	103,900.00	103,900.00	400.00
6491 RECKNORE DR	3 -30-11 .09- -246		.00-		Total	131,300.00	131,300.00	131,300.00	800.00
WATERGATE AT MILFORD RENTALS	111300	111300		RP	LAND	27,400.00	27,400.00	27,400.00	400.00
					IMPV	103,900.00	103,900.00	103,900.00	400.00
6493 RECKNORE DR	3 -30-11 .09- -247		.00-		Total	700.00	700.00	700.00	700.00
WATERGATE LIBORIO LLC	111310	111310		RP	LAND	700.00	700.00	700.00	700.00
6495 RECKNORE DR	3 -30-11 .09- -248		.00-		Total	700.00	700.00	700.00	700.00
WATERGATE LIBORIO LLC	111320	111320		RP	LAND	700.00	700.00	700.00	700.00
REED RD	1 -30-3 .07- -061		.01-		Total	45,500.00	45,500.00	45,500.00	45,500.00
MILLIGAN, DOLORES & RICHARD	94580	94580		RP	LAND	45,500.00	45,500.00	45,500.00	45,500.00
503 REED RD	1 -30-3 .07- -069		.00-		Total	166,100.00	166,100.00	166,100.00	166,100.00
SMITH, TODD & ILANA	3040	3040		RP	LAND	46,200.00	46,200.00	46,200.00	46,200.00
					IMPV	119,900.00	119,900.00	119,900.00	119,900.00
505 REED RD	1 -30-3 .07- -070		.00-		Total	149,000.00	149,000.00	149,000.00	149,000.00
MOONEY, ERIC G	3050	3050		RP	LAND	46,200.00	46,200.00	46,200.00	46,200.00
					IMPV	102,800.00	102,800.00	102,800.00	102,800.00
506 REED RD	1 -30-3 .07- -063		.00-		Total	201,000.00	201,000.00	201,000.00	201,000.00
VOSHELL, JOYCE A	2980	2980		RP	LAND	48,500.00	48,500.00	48,500.00	48,500.00
					IMPV	152,500.00	152,500.00	152,500.00	152,500.00
507 REED RD	1 -30-3 .07- -071		.00-		Total	173,400.00	173,400.00	173,400.00	173,400.00
PHALEN, LAURIEANN R & PAUL S	3060	3060		RP					

Property Address / Owner Name	PIN / Tax A/C ID	Location ID	Acres	Roll	Valuation Code	Present Tax Roll Current	Present Tax Roll Original	Prior Tax Roll Current	Prior Tax Roll Original
507 REED RD	1 -30-3 .07- -071	.00-			Total	173,400.00	173,400.00	173,400.00	173,400.00
PHALEN, LAURIEANN R & PAUL S	3060	3060		RP	LAND	46,200.00	46,200.00	46,200.00	46,200.00
					IMPV	127,200.00	127,200.00	127,200.00	127,200.00
509 REED RD	1 -30-3 .07- -072	.00-			Total	179,400.00	179,400.00	179,400.00	179,400.00
TURNER, ANDREW R & TIFFANY J	3070	3070		RP	LAND	46,200.00	46,200.00	46,200.00	46,200.00
					IMPV	133,200.00	133,200.00	133,200.00	133,200.00
601 REED RD	1 -30-3 .07- -073	.00-			Total	178,600.00	178,600.00	178,600.00	178,600.00
MCDONOUGH, DONALD T & STEPHA	3080	3080		RP	LAND	46,200.00	46,200.00	46,200.00	46,200.00
					IMPV	132,400.00	132,400.00	132,400.00	132,400.00
602 REED RD	1 -30-3 .07- -060	.00-			Total	188,700.00	188,700.00	188,700.00	188,700.00
BURRIS, JANICE	2950	2950		RP	LAND	47,500.00	47,500.00	47,500.00	47,500.00
					IMPV	141,200.00	141,200.00	141,200.00	141,200.00
603 REED RD	1 -30-3 .07- -074	.00-			Total	159,400.00	159,400.00	159,400.00	159,400.00
GETZ, ERIC A	3090	3090		RP	LAND	46,200.00	46,200.00	46,200.00	46,200.00
					IMPV	113,200.00	113,200.00	113,200.00	113,200.00
7515 REFUGE CT	1 -30-3 .00- -989	.00-			Total	2,200.00	2,200.00	2,200.00	2,200.00
LIBORIO WATERGATE LLC	150270	150270		RP	LAND	2,200.00	2,200.00	2,200.00	2,200.00
7521 REFUGE CT	1 -30-3 .00- -988	.00-			Total	2,200.00	2,200.00	2,200.00	2,200.00
LIBORIO WATERGATE LLC	150260	150260		RP	LAND	2,200.00	2,200.00	2,200.00	2,200.00
7525 REFUGE CT	1 -30-3 .00- -987	.00-			Total	2,200.00	2,200.00	2,200.00	2,200.00
LIBORIO WATERGATE LLC	150250	150250		RP	LAND	2,200.00	2,200.00	2,200.00	2,200.00
7533 REFUGE CT	1 -30-3 .00- -986	.00-			Total	2,200.00	2,200.00	2,200.00	2,200.00
LIBORIO WATERGATE LLC	150240	150240		RP	LAND	2,200.00	2,200.00	2,200.00	2,200.00
7539 REFUGE CT	1 -30-3 .00- -985	.00-			Total	2,200.00	2,200.00	2,200.00	2,200.00
LIBORIO WATERGATE LLC	150230	150230		RP	LAND	2,200.00	2,200.00	2,200.00	2,200.00
7543 REFUGE CT	1 -30-3 .00- -984	.00-			Total	2,200.00	2,200.00	2,200.00	2,200.00
LIBORIO WATERGATE LLC	150220	150220		RP	LAND	2,200.00	2,200.00	2,200.00	2,200.00
7549 REFUGE CT	1 -30-3 .00- -983	.00-			Total	2,200.00	2,200.00	2,200.00	2,200.00
LIBORIO WATERGATE LLC	150210	150210		RP	LAND	2,200.00	2,200.00	2,200.00	2,200.00
304 REGENT RD	1 -30-3 .07- -111	.01-			Total	161,900.00	161,900.00	161,900.00	161,900.00
JAPINOSKI, J ELAINE	3470	3470		RP	LAND	46,700.00	46,700.00	46,700.00	46,700.00
					IMPV	115,200.00	115,200.00	115,200.00	115,200.00
305 REGENT RD	1 -30-3 .07- -109	.00-			Total	208,900.00	208,900.00	208,900.00	208,900.00
KEMP JR, ROY B - TRUSTEE - I	3450	3450		RP	LAND	46,200.00	46,200.00	46,200.00	46,200.00
					IMPV	162,700.00	162,700.00	162,700.00	162,700.00
306 REGENT RD	1 -30-3 .07- -111	.03-			Total	177,200.00	177,200.00	177,200.00	177,200.00
BERONICA MOORE	3490	3490		RP	LAND	46,000.00	46,000.00	46,000.00	46,000.00
					IMPV	131,200.00	131,200.00	131,200.00	131,200.00

Property Address / Owner Name	PIN / Tax A/C ID	Location ID	Acres	Roll	Valuation Code	Present Tax Roll Current	Present Tax Roll Original	Prior Tax Roll Current	Prior Tax Roll Original
308 REGENT RD	1 -30-3 .07- -111		.02-		Total	188,000.00	188,000.00	188,000.00	188,000.00
HERRING, JAMES BURTON	3480	3480		RP	LAND	47,500.00	47,500.00	47,500.00	47,500.00
					IMPV	140,500.00	140,500.00	140,500.00	140,500.00
REHOBOTH BLVD	3 -30-11 .00- -044		.05-		Total	197,800.00	197,800.00	197,800.00	197,800.00
WINDWARD MILFORD LLC	168030	168030		RP	LAND	197,800.00	197,800.00	197,800.00	197,800.00
N REHOBOTH BLVD	MD-16-174.18-02-36		.00-000		Total	62,700.00	62,700.00	62,700.00	62,700.00
I G BURTON CO INC	26720	26720		RP	LAND	62,700.00	62,700.00	62,700.00	62,700.00
N REHOBOTH BLVD	MD-16-174.18-02-50		.00-000		Total	25,800.00	25,800.00	25,800.00	25,800.00
ADDINGTON HAGGERTY ENTERPRIS	26890	26890		RP	LAND	25,800.00	25,800.00	25,800.00	25,800.00
N REHOBOTH BLVD	MD-16-183.07-01-08		.00-000		Total	95,400.00	95,400.00	95,400.00	95,400.00
H20 ENTERPRISES LLC	31620	31620		RP	LAND	95,400.00	95,400.00	95,400.00	95,400.00
N REHOBOTH BLVD	MD-16-183.07-01-30		.00-000		Total	115,800.00	115,800.00	115,800.00	115,800.00
J & R WALNUT STREET PROPERTI	31880	31880		RP	LAND	115,800.00	115,800.00	115,800.00	115,800.00
110 N REHOBOTH BLVD	MD-16-183.07-01-31		.00-000		Total	220,800.00	220,800.00	220,800.00	220,800.00
SHANE, GRANT C	31890	31890		RP	LAND	113,800.00	113,800.00	113,800.00	113,800.00
					IMPV	107,000.00	107,000.00	107,000.00	107,000.00
112 N REHOBOTH BLVD	MD-16-183.07-01-32		.00-000		Total	543,800.00	543,800.00	543,800.00	543,800.00
BLUE HEN ASSOCIATES	31900	31900		RP	LAND	180,000.00	180,000.00	180,000.00	180,000.00
					IMPV	363,800.00	363,800.00	363,800.00	363,800.00
200 N REHOBOTH BLVD	MD-16-183.07-01-34		.00-000		Total	193,400.00	193,400.00	193,400.00	193,400.00
FETTERMAN AGENCY	31930	31930		RP	LAND	114,700.00	114,700.00	114,700.00	114,700.00
					IMPV	78,700.00	78,700.00	78,700.00	78,700.00
201 N REHOBOTH BLVD	MD-16-183.07-01-13		.00-000		Total	120,300.00	120,300.00	120,300.00	120,300.00
KENTON, JOYCE A & FREDERICK	31670	31670		RP	LAND	96,000.00	96,000.00	96,000.00	96,000.00
					IMPV	24,300.00	24,300.00	24,300.00	24,300.00
204 N REHOBOTH BLVD	MD-16-183.07-01-35		.00-000		Total	115,200.00	115,200.00	115,200.00	115,200.00
YOUNG, OSCAR C & NAOMI M	31940	31940		RP	LAND	33,300.00	33,300.00	33,300.00	33,300.00
					IMPV	81,900.00	81,900.00	81,900.00	81,900.00
206 N REHOBOTH BLVD	MD-16-183.07-01-36		.00-000		Total	98,700.00	98,700.00	98,700.00	89,500.00
MORALES, ILEANA M & CINDY GA	31950	31950		RP	LAND	33,300.00	33,300.00	33,300.00	33,300.00
					IMPV	65,400.00	65,400.00	65,400.00	56,200.00
210 N REHOBOTH BLVD	MD-16-183.07-01-37		.00-000		Total	103,500.00	103,500.00	103,500.00	103,500.00
SHOCKLEY, SARAH	31960	31960		RP	LAND	33,300.00	33,300.00	33,300.00	33,300.00
					IMPV	70,200.00	70,200.00	70,200.00	70,200.00
211 N REHOBOTH BLVD	MD-16-183.07-01-11		.00-000		Total	319,100.00	319,100.00	319,100.00	319,100.00
DEPUTY, CARL A & PATRICIA M	31650	31650		RP	LAND	117,000.00	117,000.00	117,000.00	117,000.00
					IMPV	202,100.00	202,100.00	202,100.00	202,100.00
212 N REHOBOTH BLVD	MD-16-183.07-01-38		.00-000		Total	134,200.00	134,200.00	134,200.00	134,200.00
DIETZE, CHRISTOPHER J	31970	31970		RP					

Property Address / Owner Name	PIN / Tax A/C ID	Location ID	Acres	Roll	Valuation Code	Present Tax Roll Current	Present Tax Roll Original	Prior Tax Roll Current	Prior Tax Roll Original
212 N REHOBOTH BLVD	MD-16-183.07-01-38		.00-000		Total	134,200.00	134,200.00	134,200.00	134,200.00
DIETZE, CHRISTOPHER J	31970	31970		RP	LAND	33,300.00	33,300.00	33,300.00	33,300.00
					IMPV	100,900.00	100,900.00	100,900.00	100,900.00
213 N REHOBOTH BLVD	MD-16-183.07-01-10		.00-000		Total	92,100.00	92,100.00	92,100.00	92,100.00
LOU LOU RENTAL LLC	31640	31640		RP	LAND	31,600.00	31,600.00	31,600.00	31,600.00
					IMPV	60,500.00	60,500.00	60,500.00	60,500.00
214 N REHOBOTH BLVD	MD-16-183.07-01-39		.00-000		Total	87,600.00	87,600.00	87,600.00	87,600.00
ZAMBRANO-CASTRO, AUGUSTO CES	31980	31980		RP	LAND	33,300.00	33,300.00	33,300.00	33,300.00
					IMPV	54,300.00	54,300.00	54,300.00	54,300.00
215 N REHOBOTH BLVD	MD-16-183.07-01-09		.00-000		Total	180,300.00	180,300.00	180,300.00	180,300.00
KOAM, ALEX	31630	31630		RP	LAND	117,400.00	117,400.00	117,400.00	117,400.00
					IMPV	62,900.00	62,900.00	62,900.00	62,900.00
215 N REHOBOTH BLVD A	MD-16-183.07-01-07		.00-000		Total	123,300.00	123,300.00	123,300.00	123,300.00
GRAY, NELSON SR	31610	31610		RP	LAND	78,600.00	78,600.00	78,600.00	78,600.00
					IMPV	44,700.00	44,700.00	44,700.00	44,700.00
216 N REHOBOTH BLVD	MD-16-183.07-01-42		.00-000		Total	889,500.00	889,500.00	889,500.00	889,500.00
HARRINGTON CAR WASH	32010	32010		RP	LAND	258,100.00	258,100.00	258,100.00	258,100.00
					IMPV	631,400.00	631,400.00	631,400.00	631,400.00
217 N REHOBOTH BLVD	MD-16-183.07-01-06		.00-000		Total	133,800.00	133,800.00	133,800.00	133,800.00
H20 ENTERPRISES LLC	31590	31590		RP	LAND	125,500.00	125,500.00	125,500.00	125,500.00
					IMPV	8,300.00	8,300.00	8,300.00	8,300.00
218 N REHOBOTH BLVD	MD-16-183.07-01-41		.00-000		Total	421,000.00	421,000.00	421,000.00	421,000.00
FAITH HOPE CHRISTIAN FELLOWS	32000	32000		RP	LAND	128,800.00	128,800.00	128,800.00	128,800.00
					IMPV	292,200.00	292,200.00	292,200.00	292,200.00
					EXMT	421,000.00	421,000.00	421,000.00	421,000.00
219 N REHOBOTH BLVD	MD-16-183.07-01-05		.01-000		Total	448,300.00	448,300.00	448,300.00	448,300.00
H20 ENTERPRISES LLC	31580	31580		RP	LAND	162,000.00	162,000.00	162,000.00	162,000.00
					IMPV	286,300.00	286,300.00	286,300.00	286,300.00
227 N REHOBOTH BLVD	MD-16-183.07-01-04		.00-000		Total	164,000.00	164,000.00	164,000.00	164,000.00
PERDUE FARMS INC	31570	31570		RP	LAND	164,000.00	164,000.00	164,000.00	164,000.00
249 N REHOBOTH BLVD	MD-16-183.07-01-02		.00-000		Total	170,200.00	170,200.00	170,200.00	170,200.00
PERDUE FARMS INC	31560	31560		RP	LAND	170,200.00	170,200.00	170,200.00	170,200.00
250 N REHOBOTH BLVD	MD-16-183.07-01-66		.00-000		Total	441,900.00	441,900.00	441,900.00	441,900.00
MLTJ LLC	32240	32240		RP	LAND	195,000.00	195,000.00	195,000.00	195,000.00
					IMPV	246,900.00	246,900.00	246,900.00	246,900.00
254 N REHOBOTH BLVD	MD-16-183.06-05-79		.00-000		Total	241,000.00	241,000.00	241,000.00	241,000.00
CALHOUN, GILBERT W & REBECCA	31530	31530		RP	LAND	113,800.00	113,800.00	113,800.00	113,800.00
					IMPV	127,200.00	127,200.00	127,200.00	127,200.00
255 N REHOBOTH BLVD	MD-16-174.19-01-09		.00-000		Total	5,158,300.00	5,158,300.00	5,158,300.00	5,162,300.00
PERDUE REAL ESTATE HOLDINGS	27450	27450		RP					

Property Address / Owner Name	PIN / Tax A/C ID	Location ID	Acres	Roll	Valuation Code	Present Tax Roll Current	Present Tax Roll Original	Prior Tax Roll Current	Prior Tax Roll Original
255 N REHOBOTH BLVD	MD-16-174.19-01-09		.00-000		Total	5,158,300.00	5,158,300.00	5,158,300.00	5,162,300.00
PERDUE REAL ESTATE HOLDINGS	27450	27450		RP	LAND	643,500.00	643,500.00	643,500.00	647,500.00
					IMPV	4,514,800.00	4,514,800.00	4,514,800.00	4,514,800.00
258 N REHOBOTH BLVD	MD-16-183.06-05-78		.00-000		Total	916,000.00	916,000.00	916,000.00	916,000.00
KENT SUSSEX INDUSTRIES	31520	31520		RP	LAND	267,000.00	267,000.00	267,000.00	267,000.00
					IMPV	649,000.00	649,000.00	649,000.00	649,000.00
					EXMT	916,000.00	916,000.00	916,000.00	916,000.00
264 N REHOBOTH BLVD	MD-16-183.06-05-77		.00-000		Total	635,900.00	635,900.00	635,900.00	635,900.00
I & U LLC	31510	31510		RP	LAND	222,200.00	222,200.00	222,200.00	222,200.00
					IMPV	413,700.00	413,700.00	413,700.00	413,700.00
267 N REHOBOTH BLVD	MD-16-174.18-03-46		.00-000		Total	58,500.00	58,500.00	58,500.00	58,500.00
PERDUE FOODS LLC	27390	27390		RP	LAND	58,500.00	58,500.00	58,500.00	58,500.00
268 N REHOBOTH BLVD	MD-16-183.06-05-76		.00-000		Total	160,700.00	160,700.00	160,700.00	160,700.00
RADHEY LLC	31500	31500		RP	LAND	152,300.00	152,300.00	152,300.00	152,300.00
					IMPV	8,400.00	8,400.00	8,400.00	8,400.00
272 N REHOBOTH BLVD	MD-16-183.06-05-75		.00-000		Total	265,800.00	265,800.00	265,800.00	265,800.00
TLN HOLDING INC	31490	31490		RP	LAND	161,400.00	161,400.00	161,400.00	161,400.00
					IMPV	104,400.00	104,400.00	104,400.00	104,400.00
280 N REHOBOTH BLVD	MD-16-174.18-02-58		.00-000		Total	192,900.00	192,900.00	192,900.00	174,100.00
SCOTT, JOHN C & VIRGINA B	26960	26960		RP	LAND	105,600.00	105,600.00	105,600.00	105,600.00
					IMPV	87,300.00	87,300.00	87,300.00	68,500.00
282 N REHOBOTH BLVD	MD-16-174.18-02-57		.00-000		Total	131,700.00	131,700.00	131,700.00	131,700.00
CCGTL PROPERTIES LLC	26950	26950		RP	LAND	105,600.00	105,600.00	105,600.00	105,600.00
					IMPV	26,100.00	26,100.00	26,100.00	26,100.00
292 N REHOBOTH BLVD	MD-16-174.18-02-56		.00-000		Total	46,900.00	46,900.00	46,900.00	46,900.00
NAYARIT HAIR SALON LLC	26940	26940		RP	LAND	46,900.00	46,900.00	46,900.00	46,900.00
294 N REHOBOTH BLVD	MD-16-174.18-02-55		.00-000		Total	127,800.00	127,800.00	127,800.00	127,800.00
NAYARIT HAIR SALON LLC	26930	26930		RP	LAND	91,800.00	91,800.00	91,800.00	91,800.00
					IMPV	36,000.00	36,000.00	36,000.00	36,000.00
300 N REHOBOTH BLVD	MD-16-174.18-02-54		.00-000		Total	74,300.00	78,900.00	78,900.00	78,900.00
ADDINGTON, RICHARD & DONNA W	26920	26920		RP	LAND	29,600.00	34,200.00	34,200.00	34,200.00
					IMPV	44,700.00	44,700.00	44,700.00	44,700.00
301 N REHOBOTH BLVD	MD-16-174.18-03-45		.00-000		Total	1,955,000.00	1,747,200.00	1,747,200.00	1,747,200.00
KENT SUSSEX INDUSTRIES	27380	27380		RP	LAND	622,800.00	622,800.00	622,800.00	622,800.00
					IMPV	1,332,200.00	1,124,400.00	1,124,400.00	1,124,400.00
					EXMT	1,955,000.00	1,747,200.00	1,747,200.00	1,747,200.00
316 N REHOBOTH BLVD	MD-16-174.18-02-53		.00-000		Total	286,200.00	285,100.00	285,100.00	285,100.00
ADDINGTON, RICHARD & DONNA W	26910	26910		RP	LAND	146,900.00	149,700.00	149,700.00	149,700.00
					IMPV	139,300.00	135,400.00	135,400.00	135,400.00
317 N REHOBOTH BLVD	MD-16-174.18-03-42		.00-000		Total	79,000.00	79,000.00	79,000.00	79,000.00
SATTERFIELD, GEORGE R & CAR	27350	27350		RP					

Property Address / Owner Name	PIN / Tax A/C ID	Location ID	Acres	Roll	Valuation Code	Present Tax Roll Current	Present Tax Roll Original	Prior Tax Roll Current	Prior Tax Roll Original
317 N REHOBOTH BLVD	MD-16-174.18-03-42		.00-000		Total	79,000.00	79,000.00	79,000.00	79,000.00
SATTERFIELD, GEORGE R & CAR	27350	27350		RP	LAND	35,700.00	35,700.00	35,700.00	35,700.00
					IMPV	43,300.00	43,300.00	43,300.00	43,300.00
318 N REHOBOTH BLVD	MD-16-174.18-02-51		.00-000		Total	87,100.00	87,100.00	87,100.00	87,100.00
ADDINGTON HAGGERTY ENTERPRIS	26900	26900		RP	LAND	35,400.00	35,400.00	35,400.00	35,400.00
					IMPV	51,700.00	51,700.00	51,700.00	51,700.00
401 N REHOBOTH BLVD	MD-16-174.18-03-41		.00-000		Total	63,500.00	63,500.00	63,500.00	63,500.00
JESTER, ALLEN S JR & CHRISTY	27340	27340		RP	LAND	28,000.00	28,000.00	28,000.00	28,000.00
					IMPV	35,500.00	35,500.00	35,500.00	35,500.00
403 N REHOBOTH BLVD	MD-16-174.18-03-40		.00-000		Total	64,800.00	64,800.00	64,800.00	58,900.00
PATEL, MANOJKUMAR & JESSICA	27330	27330		RP	LAND	28,000.00	28,000.00	28,000.00	28,000.00
					IMPV	36,800.00	36,800.00	36,800.00	30,900.00
411 N REHOBOTH BLVD	MD-16-174.18-03-36		.00-000		Total	1,190,200.00	1,190,200.00	1,190,200.00	1,190,200.00
I G BURTON CO INC	162380	162380		RP	LAND	316,900.00	316,900.00	316,900.00	316,900.00
					IMPV	873,300.00	873,300.00	873,300.00	873,300.00
503 N REHOBOTH BLVD	MD-16-174.18-03-26		.00-000		Total	304,000.00	304,000.00	304,000.00	304,000.00
FIRST EVANGELICAN HAITIAN CH	27210	27210		RP	LAND	58,800.00	58,800.00	58,800.00	58,800.00
					IMPV	245,200.00	245,200.00	245,200.00	245,200.00
					EXMT	304,000.00	304,000.00	304,000.00	304,000.00
601 N REHOBOTH BLVD	MD-16-174.18-03-25		.00-000		Total	744,300.00	744,300.00	744,300.00	744,300.00
BARNARD PROPERTIES PARTNERSH	27200	27200		RP	LAND	235,000.00	235,000.00	235,000.00	235,000.00
					IMPV	509,300.00	509,300.00	509,300.00	509,300.00
S REHOBOTH BLVD	3 -30-11 .00- -006		.18-		Total	133,400.00	133,400.00	133,400.00	133,400.00
KEY PROPERTIES GROUP, LLC	9340	9340		RP	LAND	8,400.00	8,400.00	8,400.00	8,400.00
					IMPV	125,000.00	125,000.00	125,000.00	125,000.00
S REHOBOTH BLVD	3 -30-11 .00- -791		.00-		Total	62,300.00	62,300.00	62,300.00	62,300.00
MEADOWS AT SHAWNEE HOA	13130	13130		RP	LAND	62,300.00	62,300.00	62,300.00	62,300.00
					EXMT	62,300.00	62,300.00	62,300.00	62,300.00
S REHOBOTH BLVD	3 -30-7 .00- -016		.00-		Total	6,100.00	6,100.00	6,100.00	6,100.00
CISNEROS, JOSE & MARTHA	18610	18610		RP	LAND	6,100.00	6,100.00	6,100.00	6,100.00
S REHOBOTH BLVD	3 -30-7 .18- -025		.00-		Total	221,300.00	221,300.00	221,300.00	221,300.00
UNION CEMETERY	22700	22700		RP	LAND	221,300.00	221,300.00	221,300.00	221,300.00
					EXMT	221,300.00	221,300.00	221,300.00	221,300.00
S REHOBOTH BLVD	3 -30-11 .00- -407		.00-		Total	800.00	800.00	800.00	800.00
MATLINDS ESTATES HOA	37480	37480		RP	LAND	800.00	800.00	800.00	800.00
					EXMT	800.00	800.00	800.00	800.00
S REHOBOTH BLVD	3 -30-7 .18- -041		.00-		Total	27,500.00	27,500.00	27,500.00	27,500.00
SMITH, BORDEN E II	80120	80120		RP	LAND	27,500.00	27,500.00	27,500.00	27,500.00
S REHOBOTH BLVD	3 -30-11 .00- -790		.00-		Total	43,800.00	43,800.00	43,800.00	43,800.00
MEADOWS AT SHAWNEE HOA	84150	84150		RP					

Property Address / Owner Name	PIN / Tax A/C ID	Location ID	Acres	Roll	Valuation Code	Present Tax Roll Current	Present Tax Roll Original	Prior Tax Roll Current	Prior Tax Roll Original
S REHOBOTH BLVD	3 -30-11 .00- -790	.00-			Total	43,800.00	43,800.00	43,800.00	43,800.00
MEADOWS AT SHAWNEE HOA	84150	84150		RP	LAND	43,800.00	43,800.00	43,800.00	43,800.00
					EXMT	43,800.00	43,800.00	43,800.00	43,800.00
S REHOBOTH BLVD	3 -30-11 .00- -040	.00-			Total	164,400.00	164,400.00	164,400.00	164,400.00
CITY OF MILFORD	84200	84200		RP	LAND	164,400.00	164,400.00	164,400.00	164,400.00
					EXMT	164,400.00	164,400.00	164,400.00	164,400.00
200 S REHOBOTH BLVD	3 -30-7 .13- -001	.00-			Total	169,400.00	169,400.00	169,400.00	169,400.00
KANG, DONG UNG & DONG SUN	18660	18660		RP	LAND	166,900.00	166,900.00	166,900.00	166,900.00
					IMPV	2,500.00	2,500.00	2,500.00	2,500.00
201 S REHOBOTH BLVD	3 -30-7 .13- -002	.00-			Total	321,500.00	321,500.00	321,500.00	321,500.00
CC MILFORD DE LLC	18670	18670		RP	LAND	230,800.00	230,800.00	230,800.00	230,800.00
					IMPV	90,700.00	90,700.00	90,700.00	90,700.00
221 S REHOBOTH BLVD	3 -30-7 .18- -004	.00-			Total	188,100.00	188,100.00	188,100.00	188,100.00
JNB LLC	22410	22410		RP	LAND	100,500.00	100,500.00	100,500.00	100,500.00
					IMPV	87,600.00	87,600.00	87,600.00	87,600.00
223 S REHOBOTH BLVD	3 -30-7 .18- -005	.05-			Total	341,200.00	341,200.00	341,200.00	341,200.00
CTC REAL ESTATE LLC PROPERTI	22470	22470		RP	LAND	165,100.00	165,100.00	165,100.00	165,100.00
					IMPV	176,100.00	176,100.00	176,100.00	176,100.00
223 S REHOBOTH BLVD A	3 -30-7 .18- -005	.06-			Total	160,900.00	160,900.00	160,900.00	160,900.00
CTC REAL ESTATE LLC PROPERTI	22480	22480		RP	LAND	44,400.00	44,400.00	44,400.00	44,400.00
					IMPV	116,500.00	116,500.00	116,500.00	116,500.00
225 S REHOBOTH BLVD	3 -30-7 .18- -008	.00-			Total	118,700.00	118,700.00	118,700.00	118,700.00
POINT CROSSING LLC	22510	22510		RP	LAND	37,500.00	37,500.00	37,500.00	37,500.00
					IMPV	81,200.00	81,200.00	81,200.00	81,200.00
231 S REHOBOTH BLVD	3 -30-7 .18- -009	.00-			Total	130,000.00	130,000.00	130,000.00	130,000.00
EVANS, JAMES & LANA	22520	22520		RP	LAND	37,600.00	37,600.00	37,600.00	37,600.00
					IMPV	92,400.00	92,400.00	92,400.00	92,400.00
242 S REHOBOTH BLVD	3 -30-7 .17- -099	.00-			Total	4,799,800.00	4,799,800.00	4,799,800.00	4,799,800.00
S W AQUISITIONS INC	19780	19780		RP	LAND	771,300.00	771,300.00	771,300.00	771,300.00
					IMPV	4,028,500.00	4,028,500.00	4,028,500.00	4,028,500.00
244 S REHOBOTH BLVD	3 -30-7 .17- -100	.00-			Total	231,900.00	231,900.00	231,900.00	231,900.00
SEA WATCH INTERNATIONAL LTD	19790	19790		RP	LAND	128,400.00	128,400.00	128,400.00	128,400.00
					IMPV	103,500.00	103,500.00	103,500.00	103,500.00
246 S REHOBOTH BLVD	3 -30-7 .17- -109	.00-			Total	778,000.00	778,000.00	778,000.00	778,000.00
WARFEL CONSTRUCTION	19890	19890		RP	LAND	243,700.00	243,700.00	243,700.00	243,700.00
					IMPV	534,300.00	534,300.00	534,300.00	534,300.00
250 S REHOBOTH BLVD	3 -30-7 .17- -111	.00-			Total	129,200.00	129,200.00	129,200.00	129,200.00
SIPPLE, BARRY A	19910	19910		RP	LAND	69,800.00	69,800.00	69,800.00	69,800.00
					IMPV	59,400.00	59,400.00	59,400.00	59,400.00
251 S REHOBOTH BLVD	3 -30-7 .18- -010	.00-			Total	490,800.00	490,800.00	490,800.00	490,800.00
MOHAWK PROPERTIES LLC	22530	22530		RP					

Property Address / Owner Name	PIN / Tax A/C ID	Location ID	Acres	Roll	Valuation Code	Present Tax Roll Current	Present Tax Roll Original	Prior Tax Roll Current	Prior Tax Roll Original
251 S REHOBOTH BLVD	3 -30-7	.18- -010	.00-		Total	490,800.00	490,800.00	490,800.00	490,800.00
MOHAWK PROPERTIES LLC	22530	22530		RP	LAND	165,500.00	165,500.00	165,500.00	165,500.00
					IMPV	325,300.00	325,300.00	325,300.00	325,300.00
300 S REHOBOTH BLVD	3 -30-7	.17- -269	.00-		Total	287,000.00	287,000.00	287,000.00	287,000.00
WILLIAM SIPPLE & SON	21580	21580		RP	LAND	141,300.00	141,300.00	141,300.00	141,300.00
					IMPV	145,700.00	145,700.00	145,700.00	145,700.00
301 S REHOBOTH BLVD	3 -30-7	.18- -020	.00-		Total	76,700.00	76,700.00	76,700.00	76,700.00
MALONEY, JOAN A	22650	22650		RP	LAND	76,700.00	76,700.00	76,700.00	76,700.00
305 S REHOBOTH BLVD	3 -30-7	.18- -022	.00-		Total	280,500.00	280,500.00	280,500.00	280,500.00
MALONEY, JOAN A	22670	22670		RP	LAND	271,600.00	271,600.00	271,600.00	271,600.00
					IMPV	8,900.00	8,900.00	8,900.00	8,900.00
305 S REHOBOTH BLVD	3 -30-7	.18- -025	.02-		Total	5,400.00	5,400.00	5,400.00	5,400.00
MALONEY, JOAN A	22720	22720		RP	LAND	5,400.00	5,400.00	5,400.00	5,400.00
306 S REHOBOTH BLVD	3 -30-7	.18- -012	.00-		Total	123,000.00	123,000.00	123,000.00	109,400.00
SCHMIDT, HUNTER M V	22550	22550		RP	LAND	37,600.00	37,600.00	37,600.00	37,600.00
					IMPV	85,400.00	85,400.00	85,400.00	71,800.00
308 S REHOBOTH BLVD	3 -30-7	.18- -013	.00-		Total	101,800.00	101,800.00	101,800.00	101,800.00
SHEFFY, VIRGINIA L - IRREV T	22560	22560		RP	LAND	36,100.00	36,100.00	36,100.00	36,100.00
					IMPV	65,700.00	65,700.00	65,700.00	65,700.00
309 S REHOBOTH BLVD	3 -30-7	.18- -023	.00-		Total	360,400.00	360,400.00	360,400.00	360,400.00
MITCHELL RENTALS LLC	22680	22680		RP	LAND	140,500.00	140,500.00	140,500.00	140,500.00
					IMPV	219,900.00	219,900.00	219,900.00	219,900.00
310 S REHOBOTH BLVD	3 -30-7	.18- -014	.00-		Total	146,800.00	146,800.00	146,800.00	146,800.00
STAYTON, ANNA CORINNE	22570	22570		RP	LAND	38,500.00	38,500.00	38,500.00	38,500.00
					IMPV	108,300.00	108,300.00	108,300.00	108,300.00
314 S REHOBOTH BLVD	3 -30-7	.18- -015	.00-		Total	105,800.00	85,700.00	85,700.00	85,700.00
JEFFERSON, JUSTIN C & KIM M	22580	22580		RP	LAND	26,300.00	26,300.00	26,300.00	26,300.00
					IMPV	79,500.00	59,400.00	59,400.00	59,400.00
316 S REHOBOTH BLVD	3 -30-7	.18- -015	.01-		Total	57,000.00	57,000.00	57,000.00	57,000.00
JENKINS, MARY BETTY - LIFE E	22590	22590		RP	LAND	22,500.00	22,500.00	22,500.00	22,500.00
					IMPV	34,500.00	34,500.00	34,500.00	34,500.00
317 S REHOBOTH BLVD	3 -30-11	.06- -006	.00-		Total	408,000.00	408,000.00	408,000.00	408,000.00
SMITH, BORDEN E II	15750	15750		RP	LAND	161,000.00	161,000.00	161,000.00	161,000.00
					IMPV	247,000.00	247,000.00	247,000.00	247,000.00
320 S REHOBOTH BLVD	3 -30-7	.18- -016	.00-		Total	175,000.00	175,000.00	175,000.00	175,000.00
HUNTER, CORRY	22600	22600		RP	LAND	111,900.00	111,900.00	111,900.00	111,900.00
					IMPV	63,100.00	63,100.00	63,100.00	63,100.00
329 S REHOBOTH BLVD	3 -30-11	.06- -006	.01-		Total	139,100.00	139,100.00	139,100.00	139,100.00
FOWLER, FRED AND CHARLENE	15760	15760		RP	LAND	99,000.00	99,000.00	99,000.00	99,000.00

Property Address / Owner Name	PIN / Tax A/C ID	Location ID	Acres	Roll	Valuation Code	Present Tax Roll Current	Present Tax Roll Original	Prior Tax Roll Current	Prior Tax Roll Original
329 S REHOBOTH BLVD	3 -30-11 .06- -006 .01-				Total	139,100.00	139,100.00	139,100.00	139,100.00
FOWLER, FRED AND CHARLENE	15760	15760		RP	IMPV	40,100.00	40,100.00	40,100.00	40,100.00
331 S REHOBOTH BLVD SHOP	3 -30-11 .06- -007 .00-				Total	182,900.00	182,900.00	182,900.00	182,900.00
FOWLER, FRED L	15770	15770		RP	LAND	61,900.00	61,900.00	61,900.00	61,900.00
					IMPV	121,000.00	121,000.00	121,000.00	121,000.00
5877 S REHOBOTH BLVD	3 -30-11 .00- -042 .00-				Total	191,100.00	191,100.00	191,100.00	191,100.00
WINDWARD MILFORD LLC	9370	9370		RP	LAND	191,100.00	191,100.00	191,100.00	191,100.00
6152 S REHOBOTH BLVD	3 -30-11 .00- -008 .00-				Total	589,400.00	589,400.00	589,400.00	3,010,500.00
OAK FOREST PARK LLC	9350	9350		RP	LAND	126,100.00	126,100.00	126,100.00	1,721,100.00
					IMPV	463,300.00	463,300.00	463,300.00	1,289,400.00
6182 S REHOBOTH BLVD	3 -30-11 .00- -008 .01-				Total	2,472,100.00	2,472,100.00	2,472,100.00	2,578,800.00
SOUTHERN DELAWARE GOLF CLUB	172650	172650		RP	LAND	1,636,600.00	1,636,600.00	1,636,600.00	1,289,400.00
					IMPV	835,500.00	835,500.00	835,500.00	1,289,400.00
6707 REMINISCE AVE	1 -30-3 .00- -1071 .00-				Total	1,300.00	1,300.00	1,300.00	1,300.00
LIBORIO WATERGATE LLC	143070	143070		RP	LAND	1,300.00	1,300.00	1,300.00	1,300.00
6711 REMINISCE AVE	1 -30-3 .00- -1070 .00-				Total	1,300.00	1,300.00	1,300.00	1,300.00
LIBORIO WATERGATE LLC	143060	143060		RP	LAND	1,300.00	1,300.00	1,300.00	1,300.00
6713 REMINISCE AVE	1 -30-3 .00- -1069 .00-				Total	1,300.00	1,300.00	1,300.00	1,300.00
LIBORIO WATERGATE LLC	143050	143050		RP	LAND	1,300.00	1,300.00	1,300.00	1,300.00
6715 REMINISCE AVE	1 -30-3 .00- -1068 .00-				Total	1,300.00	1,300.00	1,300.00	1,300.00
LIBORIO WATERGATE LLC	143040	143040		RP	LAND	1,300.00	1,300.00	1,300.00	1,300.00
6717 REMINISCE AVE	1 -30-3 .00- -1067 .00-				Total	1,300.00	1,300.00	1,300.00	1,300.00
LIBORIO WATERGATE LLC	143030	143030		RP	LAND	1,300.00	1,300.00	1,300.00	1,300.00
6721 REMINISCE AVE	1 -30-3 .00- -1066 .00-				Total	1,300.00	1,300.00	1,300.00	1,300.00
LIBORIO WATERGATE LLC	143020	143020		RP	LAND	1,300.00	1,300.00	1,300.00	1,300.00
7206 REVIVAL CIR	1 -30-3 .00- -915 .00-				Total	1,700.00	1,700.00	1,700.00	1,700.00
LIBORIO WATERGATE LLC	149530	149530		RP	LAND	1,700.00	1,700.00	1,700.00	1,700.00
7209 REVIVAL CIR	1 -30-3 .00- -928 .00-				Total	1,800.00	1,800.00	1,800.00	1,800.00
LIBORIO WATERGATE LLC	149660	149660		RP	LAND	1,800.00	1,800.00	1,800.00	1,800.00
7210 REVIVAL CIR	1 -30-3 .00- -916 .00-				Total	1,800.00	1,800.00	1,800.00	1,800.00
LIBORIO WATERGATE LLC	149540	149540		RP	LAND	1,800.00	1,800.00	1,800.00	1,800.00
7211 REVIVAL CIR	1 -30-3 .00- -927 .00-				Total	1,800.00	1,800.00	1,800.00	1,800.00
LIBORIO WATERGATE LLC	149650	149650		RP	LAND	1,800.00	1,800.00	1,800.00	1,800.00
7212 REVIVAL CIR	1 -30-3 .00- -917 .00-				Total	1,700.00	1,700.00	1,700.00	1,700.00
LIBORIO WATERGATE LLC	149550	149550		RP	LAND	1,700.00	1,700.00	1,700.00	1,700.00
7214 REVIVAL CIR	1 -30-3 .00- -918 .00-				Total	1,800.00	1,800.00	1,800.00	1,800.00
LIBORIO WATERGATE LLC	149560	149560		RP					

Property Address / Owner Name	PIN / Tax A/C ID	Location ID	Acres	Roll	Valuation Code	Present Tax Roll Current	Present Tax Roll Original	Prior Tax Roll Current	Prior Tax Roll Original
7214 REVIVAL CIR	1 -30-3 .00- -918 .00-				Total	1,800.00	1,800.00	1,800.00	1,800.00
LIBORIO WATERGATE LLC	149560	149560		RP	LAND	1,800.00	1,800.00	1,800.00	1,800.00
7216 REVIVAL CIR	1 -30-3 .00- -919 .00-				Total	4,500.00	4,500.00	4,500.00	4,500.00
LIBORIO WATERGATE LLC	149570	149570		RP	LAND	4,500.00	4,500.00	4,500.00	4,500.00
7219 REVIVAL CIR	1 -30-3 .00- -926 .00-				Total	4,100.00	4,100.00	4,100.00	4,100.00
LIBORIO WATERGATE LLC	149640	149640		RP	LAND	4,100.00	4,100.00	4,100.00	4,100.00
7222 REVIVAL CIR	1 -30-3 .00- -920 .00-				Total	3,400.00	3,400.00	3,400.00	3,400.00
LIBORIO WATERGATE LLC	149580	149580		RP	LAND	3,400.00	3,400.00	3,400.00	3,400.00
7223 REVIVAL CIR	1 -30-3 .00- -925 .00-				Total	2,800.00	2,800.00	2,800.00	2,800.00
LIBORIO WATERGATE LLC	149630	149630		RP	LAND	2,800.00	2,800.00	2,800.00	2,800.00
7224 REVIVAL CIR	1 -30-3 .00- -921 .00-				Total	4,500.00	4,500.00	4,500.00	4,500.00
LIBORIO WATERGATE LLC	149590	149590		RP	LAND	4,500.00	4,500.00	4,500.00	4,500.00
7226 REVIVAL CIR	1 -30-3 .00- -922 .00-				Total	9,000.00	9,000.00	9,000.00	9,000.00
LIBORIO WATERGATE LLC	149600	149600		RP	LAND	9,000.00	9,000.00	9,000.00	9,000.00
7228 REVIVAL CIR	1 -30-3 .00- -923 .00-				Total	4,200.00	4,200.00	4,200.00	4,200.00
LIBORIO WATERGATE LLC	149610	149610		RP	LAND	4,200.00	4,200.00	4,200.00	4,200.00
7229 REVIVAL CIR	1 -30-3 .00- -924 .00-				Total	3,100.00	3,100.00	3,100.00	3,100.00
LIBORIO WATERGATE LLC	149620	149620		RP	LAND	3,100.00	3,100.00	3,100.00	3,100.00
302 RICHARD ST	3 -30-11 .05- -055 .00-				Total	82,400.00	82,400.00	82,400.00	82,400.00
SMITH, WILLIAM H & TONYA R	13690	13690		RP	LAND	24,100.00	24,100.00	24,100.00	24,100.00
					IMPV	58,300.00	58,300.00	58,300.00	58,300.00
303 RICHARD ST	3 -30-11 .05- -050 .00-				Total	100,900.00	100,900.00	100,900.00	100,900.00
DOWNES, LENA M	13640	13640		RP	LAND	26,500.00	26,500.00	26,500.00	26,500.00
					IMPV	74,400.00	74,400.00	74,400.00	74,400.00
304 RICHARD ST	3 -30-11 .05- -056 .00-				Total	92,200.00	92,200.00	92,200.00	92,200.00
FLETCHER, HEATHER L	13700	13700		RP	LAND	24,000.00	24,000.00	24,000.00	24,000.00
					IMPV	68,200.00	68,200.00	68,200.00	68,200.00
305 RICHARD ST	3 -30-11 .05- -049 .00-				Total	89,500.00	89,500.00	89,500.00	89,500.00
PINGUE, ELIZABETH A	13630	13630		RP	LAND	26,600.00	26,600.00	26,600.00	26,600.00
					IMPV	62,900.00	62,900.00	62,900.00	62,900.00
306 RICHARD ST	3 -30-11 .05- -057 .00-				Total	76,200.00	76,200.00	76,200.00	76,200.00
DOUCETTE, DAVID JOHN	13710	13710		RP	LAND	24,000.00	24,000.00	24,000.00	24,000.00
					IMPV	52,200.00	52,200.00	52,200.00	52,200.00
307 RICHARD ST	3 -30-11 .05- -048 .00-				Total	110,600.00	110,600.00	110,600.00	110,600.00
ROSA, DAYNA ALMEIDA	13620	13620		RP	LAND	26,300.00	26,300.00	26,300.00	26,300.00
					IMPV	84,300.00	84,300.00	84,300.00	84,300.00
7802 RILEY RD	3 -30-16 .00- -269 .00-				Total	1,300.00	1,300.00	1,300.00	1,100.00
WICKERSHAM MILFORD HOLDINGS	132790	132790		RP					

Property Address / Owner Name	PIN / Tax A/C ID	Location ID	Acres	Roll	Valuation Code	Present Tax Roll Current	Present Tax Roll Original	Prior Tax Roll Current	Prior Tax Roll Original
7802 RILEY RD	3 -30-16 .00- -269 .00-				Total	1,300.00	1,300.00	1,300.00	1,100.00
WICKERSHAM MILFORD HOLDINGS	132790	132790		RP	LAND	1,300.00	1,300.00	1,300.00	1,100.00
7804 RILEY RD	3 -30-16 .00- -270 .00-				Total	600.00	600.00	600.00	700.00
WICKERSHAM MILFORD HOLDINGS	132800	132800		RP	LAND	600.00	600.00	600.00	700.00
7806 RILEY RD	3 -30-16 .00- -271 .00-				Total	600.00	600.00	600.00	700.00
WICKERSHAM MILFORD HOLDINGS	132810	132810		RP	LAND	600.00	600.00	600.00	700.00
7808 RILEY RD	3 -30-16 .00- -272 .00-				Total	600.00	600.00	600.00	700.00
WICKERSHAM MILFORD HOLDINGS	132820	132820		RP	LAND	600.00	600.00	600.00	700.00
7810 RILEY RD	3 -30-16 .00- -273 .00-				Total	600.00	600.00	600.00	700.00
WICKERSHAM MILFORD HOLDINGS	132830	132830		RP	LAND	600.00	600.00	600.00	700.00
7812 RILEY RD	3 -30-16 .00- -274 .00-				Total	600.00	600.00	600.00	700.00
WICKERSHAM MILFORD HOLDINGS	132840	132840		RP	LAND	600.00	600.00	600.00	700.00
7814 RILEY RD	3 -30-16 .00- -275 .00-				Total	600.00	600.00	600.00	1,100.00
WICKERSHAM MILFORD HOLDINGS	132850	132850		RP	LAND	600.00	600.00	600.00	1,100.00
7816 RILEY RD	3 -30-16 .00- -276 .00-				Total	1,300.00	1,300.00	1,300.00	1,100.00
WICKERSHAM MILFORD HOLDINGS	132860	132860		RP	LAND	1,300.00	1,300.00	1,300.00	1,100.00
7818 RILEY RD	3 -30-16 .00- -277 .00-				Total	1,300.00	1,300.00	1,300.00	700.00
WICKERSHAM MILFORD HOLDINGS	132870	132870		RP	LAND	1,300.00	1,300.00	1,300.00	700.00
7820 RILEY RD	3 -30-16 .00- -278 .00-				Total	600.00	600.00	600.00	700.00
WICKERSHAM MILFORD HOLDINGS	132880	132880		RP	LAND	600.00	600.00	600.00	700.00
7822 RILEY RD	3 -30-16 .00- -279 .00-				Total	600.00	600.00	600.00	700.00
WICKERSHAM MILFORD HOLDINGS	132890	132890		RP	LAND	600.00	600.00	600.00	700.00
7824 RILEY RD	3 -30-16 .00- -280 .00-				Total	600.00	600.00	600.00	700.00
WICKERSHAM MILFORD HOLDINGS	132900	132900		RP	LAND	600.00	600.00	600.00	700.00
7826 RILEY RD	3 -30-16 .00- -281 .00-				Total	600.00	600.00	600.00	700.00
WICKERSHAM MILFORD HOLDINGS	132910	132910		RP	LAND	600.00	600.00	600.00	700.00
7828 RILEY RD	3 -30-16 .00- -282 .00-				Total	600.00	600.00	600.00	700.00
WICKERSHAM MILFORD HOLDINGS	132920	132920		RP	LAND	600.00	600.00	600.00	700.00
7830 RILEY RD	3 -30-16 .00- -283 .00-				Total	600.00	600.00	600.00	1,500.00
WICKERSHAM MILFORD HOLDINGS	132930	132930		RP	LAND	600.00	600.00	600.00	1,500.00
7832 RILEY RD	3 -30-16 .00- -284 .00-				Total	1,300.00	1,300.00	1,300.00	1,500.00
WICKERSHAM MILFORD HOLDINGS	172910	172910		RP	LAND	1,300.00	1,300.00	1,300.00	1,500.00
7834 RILEY RD	3 -30-16 .00- -285 .00-				Total	1,300.00	1,300.00	1,300.00	1,500.00
WICKERSHAM MILFORD HOLDINGS	172920	172920		RP	LAND	1,300.00	1,300.00	1,300.00	1,500.00
7836 RILEY RD	3 -30-16 .00- -286 .00-				Total	600.00	600.00	600.00	1,500.00
WICKERSHAM MILFORD HOLDINGS	172930	172930		RP					

Property Address / Owner Name	PIN / Tax A/C ID	Location ID	Acres	Roll	Valuation Code	Present Tax Roll Current	Present Tax Roll Original	Prior Tax Roll Current	Prior Tax Roll Original
7836 RILEY RD	3 -30-16 .00- -286 .00-				Total	600.00	600.00	600.00	1,500.00
WICKERSHAM MILFORD HOLDINGS	172930	172930		RP	LAND	600.00	600.00	600.00	1,500.00
7838 RILEY RD	3 -30-16 .00- -287 .00-				Total	600.00	600.00	600.00	1,500.00
WICKERSHAM MILFORD HOLDINGS	172940	172940		RP	LAND	600.00	600.00	600.00	1,500.00
7840 RILEY RD	3 -30-16 .00- -288 .00-				Total	600.00	600.00	600.00	1,100.00
WICKERSHAM MILFORD HOLDINGS	132940	132940		RP	LAND	600.00	600.00	600.00	1,100.00
7842 RILEY RD	3 -30-16 .00- -289 .00-				Total	600.00	600.00	600.00	700.00
WICKERSHAM MILFORD HOLDINGS	132950	132950		RP	LAND	600.00	600.00	600.00	700.00
7844 RILEY RD	3 -30-16 .00- -290 .00-				Total	600.00	600.00	600.00	700.00
WICKERSHAM MILFORD HOLDINGS	132960	132960		RP	LAND	600.00	600.00	600.00	700.00
7846 RILEY RD	3 -30-16 .00- -291 .00-				Total	600.00	600.00	600.00	700.00
WICKERSHAM MILFORD HOLDINGS	132970	132970		RP	LAND	600.00	600.00	600.00	700.00
7848 RILEY RD	3 -30-16 .00- -292 .00-				Total	1,300.00	1,300.00	1,300.00	700.00
WICKERSHAM MILFORD HOLDINGS	132980	132980		RP	LAND	1,300.00	1,300.00	1,300.00	700.00
7850 RILEY RD	3 -30-16 .00- -293 .00-				Total	1,300.00	1,300.00	1,300.00	1,400.00
WICKERSHAM MILFORD HOLDINGS	132990	132990		RP	LAND	1,300.00	1,300.00	1,300.00	1,400.00
7852 RILEY RD	3 -30-16 .00- -294 .00-				Total	600.00	600.00	600.00	1,700.00
WICKERSHAM MILFORD HOLDINGS	133000	133000		RP	LAND	600.00	600.00	600.00	1,700.00
7854 RILEY RD	3 -30-16 .00- -295 .00-				Total	600.00	600.00	600.00	1,100.00
WICKERSHAM MILFORD HOLDINGS	133010	133010		RP	LAND	600.00	600.00	600.00	1,100.00
7856 RILEY RD	3 -30-16 .00- -296 .00-				Total	600.00	600.00	600.00	1,000.00
WICKERSHAM MILFORD HOLDINGS	133020	133020		RP	LAND	600.00	600.00	600.00	1,000.00
7862 RILEY RD	3 -30-16 .00- -297 .00-				Total	600.00	600.00	600.00	1,000.00
WICKERSHAM MILFORD HOLDINGS	133030	133030		RP	LAND	600.00	600.00	600.00	1,000.00
7864 RILEY RD	3 -30-16 .00- -298 .00-				Total	600.00	600.00	600.00	1,000.00
WICKERSHAM MILFORD HOLDINGS	133040	133040		RP	LAND	600.00	600.00	600.00	1,000.00
7866 RILEY RD	3 -30-16 .00- -299 .00-				Total	600.00	600.00	600.00	1,500.00
WICKERSHAM MILFORD HOLDINGS	133050	133050		RP	LAND	600.00	600.00	600.00	1,500.00
7868 RILEY RD	3 -30-16 .00- -300 .00-				Total	1,300.00	1,300.00	1,300.00	1,400.00
WICKERSHAM MILFORD HOLDINGS	133060	133060		RP	LAND	1,300.00	1,300.00	1,300.00	1,400.00
7872 RILEY RD	3 -30-16 .00- -301 .00-				Total	1,300.00	1,300.00	1,300.00	700.00
WICKERSHAM MILFORD HOLDINGS	133070	133070		RP	LAND	1,300.00	1,300.00	1,300.00	700.00
7874 RILEY RD	3 -30-16 .00- -302 .00-				Total	600.00	600.00	600.00	700.00
WICKERSHAM MILFORD HOLDINGS	133080	133080		RP	LAND	600.00	600.00	600.00	700.00
7876 RILEY RD	3 -30-16 .00- -303 .00-				Total	600.00	600.00	600.00	700.00
WICKERSHAM MILFORD HOLDINGS	133090	133090		RP					

Property Address / Owner Name	PIN / Tax A/C ID	Location ID	Acres	Roll	Valuation Code	Present Tax Roll Current	Present Tax Roll Original	Prior Tax Roll Current	Prior Tax Roll Original
7876 RILEY RD	3 -30-16 .00- -303	.00-			Total	600.00	600.00	600.00	700.00
WICKERSHAM MILFORD HOLDINGS	133090	133090		RP	LAND	600.00	600.00	600.00	700.00
7880 RILEY RD	3 -30-16 .00- -304	.00-			Total	600.00	600.00	600.00	700.00
WICKERSHAM MILFORD HOLDINGS	133100	133100		RP	LAND	600.00	600.00	600.00	700.00
7884 RILEY RD	3 -30-16 .00- -305	.00-			Total	600.00	600.00	600.00	1,100.00
WICKERSHAM MILFORD HOLDINGS	133110	133110		RP	LAND	600.00	600.00	600.00	1,100.00
7888 RILEY RD	3 -30-16 .00- -306	.00-			Total	600.00	600.00	600.00	1,100.00
WICKERSHAM MILFORD HOLDINGS	133120	133120		RP	LAND	600.00	600.00	600.00	1,100.00
7890 RILEY RD	3 -30-16 .00- -307	.00-			Total	600.00	600.00	600.00	700.00
WICKERSHAM MILFORD HOLDINGS	133130	133130		RP	LAND	600.00	600.00	600.00	700.00
7896 RILEY RD	3 -30-16 .00- -308	.00-			Total	1,300.00	1,300.00	1,300.00	700.00
WICKERSHAM MILFORD HOLDINGS	133140	133140		RP	LAND	1,300.00	1,300.00	1,300.00	700.00
101 ROCK LEDGE CT	3 -30-15 .00- -084	.09-5901A			Total	132,300.00	132,300.00	132,300.00	132,300.00
CORL, MARK L & DEAN M SHEARE	86800	86800		RP	IMPV	132,300.00	132,300.00	132,300.00	132,300.00
102 ROCK LEDGE CT	3 -30-15 .00- -084	.09-5501A			Total	145,500.00	145,500.00	145,500.00	145,500.00
DONOVAN, PHYLLIS A	86640	86640		RP	IMPV	145,500.00	145,500.00	145,500.00	145,500.00
103 ROCK LEDGE CT	3 -30-15 .00- -084	.09-5902B			Total	132,300.00	132,300.00	132,300.00	132,300.00
SCHOFIELD, TERESSA D	86810	86810		RP	IMPV	132,300.00	132,300.00	132,300.00	132,300.00
104 ROCK LEDGE CT	3 -30-15 .00- -084	.09-5502B			Total	132,600.00	132,600.00	132,600.00	132,600.00
BERKHEISER, MARK S & TARA S	86650	86650		RP	IMPV	132,600.00	132,600.00	132,600.00	132,600.00
105 ROCK LEDGE CT	3 -30-15 .00- -084	.09-5903C			Total	160,500.00	160,500.00	160,500.00	160,500.00
WALTER, MERRIE K & STEVEN R	86820	86820		RP	IMPV	160,500.00	160,500.00	160,500.00	160,500.00
106 ROCK LEDGE CT	3 -30-15 .00- -084	.09-5503C			Total	158,900.00	158,900.00	158,900.00	158,900.00
MARKOPOULOS, GEORGE S & JANI	86660	86660		RP	IMPV	158,900.00	158,900.00	158,900.00	158,900.00
107 ROCK LEDGE CT	3 -30-15 .00- -084	.09-5904D			Total	160,500.00	160,500.00	160,500.00	160,500.00
ROTZINGER, KARYN M	86830	86830		RP	IMPV	160,500.00	160,500.00	160,500.00	160,500.00
108 ROCK LEDGE CT	3 -30-15 .00- -084	.09-5504D			Total	158,900.00	158,900.00	158,900.00	158,900.00
POON, GILBERT B	86670	86670		RP	IMPV	158,900.00	158,900.00	158,900.00	158,900.00
109 ROCK LEDGE CT	3 -30-15 .00- -084	.09-6001A			Total	132,300.00	132,300.00	132,300.00	132,300.00
KAUFFMAN, GAIL MARIE	93520	93520		RP	IMPV	132,300.00	132,300.00	132,300.00	132,300.00
110 ROCK LEDGE CT	3 -30-15 .00- -084	.09-5601A			Total	132,600.00	132,600.00	132,600.00	132,600.00
VANLUVANEE, JOHN K & KATHLEE	86680	86680		RP	IMPV	132,600.00	132,600.00	132,600.00	132,600.00
111 ROCK LEDGE CT	3 -30-15 .00- -084	.09-6002B			Total	132,300.00	132,300.00	132,300.00	132,300.00
REYNOLDS, DAVID H & BEVERLY	93530	93530		RP	IMPV	132,300.00	132,300.00	132,300.00	132,300.00
112 ROCK LEDGE CT	3 -30-15 .00- -084	.09-5602B			Total	132,600.00	132,600.00	132,600.00	132,600.00
ROSSI JR, EUGENE B	86690	86690		RP					

Property Address / Owner Name	PIN / Tax A/C ID	Location ID	Acres	Roll	Valuation Code	Present Tax Roll Current	Present Tax Roll Original	Prior Tax Roll Current	Prior Tax Roll Original
112 ROCK LEDGE CT	3 -30-15 .00- -084		.09-5602B		Total	132,600.00	132,600.00	132,600.00	132,600.00
ROSSI JR, EUGENE B	86690	86690		RP	IMPV	132,600.00	132,600.00	132,600.00	132,600.00
113 ROCK LEDGE CT	3 -30-15 .00- -084		.09-6003C		Total	160,500.00	160,500.00	160,500.00	160,500.00
SCHAUTZ SR, WILLIAM JUDSON &	93540	93540		RP	IMPV	160,500.00	160,500.00	160,500.00	160,500.00
114 ROCK LEDGE CT	3 -30-15 .00- -084		.09-5603C		Total	160,600.00	160,600.00	160,600.00	160,600.00
HOWARD, DENA I	86700	86700		RP	IMPV	160,600.00	160,600.00	160,600.00	160,600.00
115 ROCK LEDGE CT	3 -30-15 .00- -084		.09-6004D		Total	160,500.00	160,500.00	160,500.00	160,500.00
MYERS, JENNIFER D	93550	93550		RP	IMPV	160,500.00	160,500.00	160,500.00	160,500.00
116 ROCK LEDGE CT	3 -30-15 .00- -084		.09-5604D		Total	160,600.00	160,600.00	160,600.00	160,600.00
TORREGROSSA, SALVATORE A & A	86710	86710		RP	IMPV	160,600.00	160,600.00	160,600.00	160,600.00
117 ROCK LEDGE CT	3 -30-15 .00- -084		.09-6101A		Total	132,200.00	132,300.00	132,300.00	132,300.00
PHILLIPS, BEVERLY J	93560	93560		RP	IMPV	132,200.00	132,300.00	132,300.00	132,300.00
118 ROCK LEDGE CT	3 -30-15 .00- -084		.09-5701A		Total	132,300.00	132,300.00	132,300.00	132,300.00
LYNCH, JOHN T	86720	86720		RP	IMPV	132,300.00	132,300.00	132,300.00	132,300.00
119 ROCK LEDGE CT	3 -30-15 .00- -084		.09-6102B		Total	132,300.00	132,300.00	132,300.00	132,300.00
ADAMS, BARBARA	93570	93570		RP	IMPV	132,300.00	132,300.00	132,300.00	132,300.00
120 ROCK LEDGE CT	3 -30-15 .00- -084		.09-5702B		Total	132,300.00	132,300.00	132,300.00	132,300.00
LEWIS, DAVID EUGENE & WENDY	86730	86730		RP	IMPV	132,300.00	132,300.00	132,300.00	132,300.00
121 ROCK LEDGE CT	3 -30-15 .00- -084		.09-6103C		Total	160,500.00	160,500.00	160,500.00	160,500.00
BARNARD PROPERTIES LLC	93580	93580		RP	IMPV	160,500.00	160,500.00	160,500.00	160,500.00
122 ROCK LEDGE CT	3 -30-15 .00- -084		.09-5703C		Total	182,000.00	182,000.00	182,000.00	182,000.00
GETZ, STANLEY MATTHEW	86740	86740		RP	IMPV	182,000.00	182,000.00	182,000.00	182,000.00
123 ROCK LEDGE CT	3 -30-15 .00- -084		.09-6104D		Total	160,500.00	160,500.00	160,500.00	160,500.00
SHANK, PAMELA H	93590	93590		RP	IMPV	160,500.00	160,500.00	160,500.00	160,500.00
124 ROCK LEDGE CT	3 -30-15 .00- -084		.09-5704D		Total	160,500.00	160,500.00	160,500.00	160,500.00
LAZAROW, BRIAN & MICHELE	93430	93430		RP	IMPV	160,500.00	160,500.00	160,500.00	160,500.00
125 ROCK LEDGE CT	3 -30-15 .00- -084		.09-6201A		Total	132,300.00	132,300.00	132,300.00	132,300.00
MCCARTHY, DANIEL T & BERNADI	93600	93600		RP	IMPV	132,300.00	132,300.00	132,300.00	132,300.00
126 ROCK LEDGE CT	3 -30-15 .00- -084		.09-5801A		Total	132,300.00	132,300.00	132,300.00	132,300.00
ST AMAND, DAWN MARIA	93440	93440		RP	IMPV	132,300.00	132,300.00	132,300.00	132,300.00
127 ROCK LEDGE CT	3 -30-15 .00- -084		.09-6202B		Total	132,300.00	132,300.00	132,300.00	132,300.00
BOARDMAN, TIMOTHY J & BARBAR	93610	93610		RP	IMPV	132,300.00	132,300.00	132,300.00	132,300.00
128 ROCK LEDGE CT	3 -30-15 .00- -084		.09-5802B		Total	132,300.00	132,300.00	132,300.00	132,300.00
KEY PROPERTIES GROUP, LLC	93450	93450		RP	IMPV	132,300.00	132,300.00	132,300.00	132,300.00
129 ROCK LEDGE CT	3 -30-15 .00- -084		.09-6203C		Total	160,500.00	160,500.00	160,500.00	160,500.00
EDWARDS, CATHERINE M	93620	93620		RP					

Property Address / Owner Name	PIN / Tax A/C ID	Location ID	Acres	Roll	Valuation Code	Present Tax Roll Current	Present Tax Roll Original	Prior Tax Roll Current	Prior Tax Roll Original
129 ROCK LEDGE CT	3 -30-15 .00- -084		.09-6203C		Total	160,500.00	160,500.00	160,500.00	160,500.00
EDWARDS, CATHERINE M	93620	93620		RP	IMPV	160,500.00	160,500.00	160,500.00	160,500.00
130 ROCK LEDGE CT	3 -30-15 .00- -084		.09-5803C		Total	182,000.00	182,000.00	182,000.00	182,000.00
MENZEL, JOHN D & PATRICIA	93460	93460		RP	IMPV	182,000.00	182,000.00	182,000.00	182,000.00
131 ROCK LEDGE CT	3 -30-15 .00- -084		.09-6204D		Total	160,500.00	160,500.00	160,500.00	160,500.00
GASPARI, JOSEPH ANTHONY & JU	93630	93630		RP	IMPV	160,500.00	160,500.00	160,500.00	160,500.00
132 ROCK LEDGE CT	3 -30-15 .00- -084		.09-5804D		Total	160,500.00	160,500.00	160,500.00	160,500.00
KEY PROPERTIES GROUP, LLC	93470	93470		RP	IMPV	160,500.00	160,500.00	160,500.00	160,500.00
133 ROCK LEDGE CT	3 -30-15 .00- -084		.09-6301A		Total	144,500.00	144,500.00	144,500.00	144,500.00
MYERS, GENEVA	93640	93640		RP	IMPV	144,500.00	144,500.00	144,500.00	144,500.00
134 ROCK LEDGE CT	3 -30-15 .00- -084		.09-6701A		Total	132,300.00	132,300.00	132,300.00	132,300.00
MCFALLS, SARAH E	87120	87120		RP	IMPV	132,300.00	132,300.00	132,300.00	132,300.00
135 ROCK LEDGE CT	3 -30-15 .00- -084		.09-6302B		Total	144,500.00	144,500.00	144,500.00	144,500.00
WENIGER SR., RICHARD F & CHE	93650	93650		RP	IMPV	144,500.00	144,500.00	144,500.00	144,500.00
136 ROCK LEDGE CT	3 -30-15 .00- -084		.09-6702B		Total	132,300.00	132,300.00	132,300.00	132,300.00
FRITTS, STEPHEN & SHELLY	87130	87130		RP	IMPV	132,300.00	132,300.00	132,300.00	132,300.00
137 ROCK LEDGE CT	3 -30-15 .00- -084		.09-6303C		Total	175,000.00	175,000.00	175,000.00	175,000.00
DAVIS, LA TANYA	93660	93660		RP	IMPV	175,000.00	175,000.00	175,000.00	175,000.00
138 ROCK LEDGE CT	3 -30-15 .00- -084		.09-6703C		Total	160,500.00	160,500.00	160,500.00	160,500.00
DALIK, DAVID W & GERALDINE	87140	87140		RP	IMPV	160,500.00	160,500.00	160,500.00	160,500.00
139 ROCK LEDGE CT	3 -30-15 .00- -084		.09-6304D		Total	175,000.00	175,000.00	175,000.00	175,000.00
CARTER, GEORGE L & DIANE M	93670	93670		RP	IMPV	175,000.00	175,000.00	175,000.00	175,000.00
140 ROCK LEDGE CT	3 -30-15 .00- -084		.09-6704D		Total	160,500.00	160,500.00	160,500.00	160,500.00
KEY PROPERTIES GROUP, LLC	87150	87150		RP	IMPV	160,500.00	160,500.00	160,500.00	160,500.00
141 ROCK LEDGE CT	3 -30-15 .00- -084		.09-6401A		Total	144,500.00	144,500.00	144,500.00	144,500.00
WILCOX, DANIEL G	93680	93680		RP	IMPV	144,500.00	144,500.00	144,500.00	144,500.00
142 ROCK LEDGE CT	3 -30-15 .00- -084		.09-6801A		Total	132,300.00	132,300.00	132,300.00	132,300.00
WARNICK, MARY KAY-TRUSTEE	87160	87160		RP	IMPV	132,300.00	132,300.00	132,300.00	132,300.00
143 ROCK LEDGE CT	3 -30-15 .00- -084		.09-6402B		Total	144,500.00	144,500.00	144,500.00	144,500.00
MCCOMISKEY, DONALD	93690	93690		RP	IMPV	144,500.00	144,500.00	144,500.00	144,500.00
144 ROCK LEDGE CT	3 -30-15 .00- -084		.09-6802B		Total	132,300.00	132,300.00	132,300.00	132,300.00
WALLS, CONSTANCE ELAINE	87170	87170		RP	IMPV	132,300.00	132,300.00	132,300.00	132,300.00
145 ROCK LEDGE CT	3 -30-15 .00- -084		.09-6403C		Total	175,000.00	175,000.00	175,000.00	175,000.00
LEBENGOOD, PETER R & ANN M	94590	94590		RP	IMPV	175,000.00	175,000.00	175,000.00	175,000.00
146 ROCK LEDGE CT	3 -30-15 .00- -084		.09-6803C		Total	160,500.00	160,500.00	160,500.00	160,500.00
FRIEDMAN, LOUIS & IAN	87180	87180		RP					

Property Address / Owner Name	PIN / Tax A/C ID	Location ID	Acres	Roll	Valuation Code	Present Tax Roll Current	Present Tax Roll Original	Prior Tax Roll Current	Prior Tax Roll Original
146 ROCK LEDGE CT	3 -30-15 .00- -084		.09-6803C		Total	160,500.00	160,500.00	160,500.00	160,500.00
FRIEDMAN, LOUIS & IAN	87180	87180		RP	IMPV	160,500.00	160,500.00	160,500.00	160,500.00
147 ROCK LEDGE CT	3 -30-15 .00- -084		.09-6404D		Total	175,000.00	175,000.00	175,000.00	175,000.00
CLARKE, BRIAN & KATINA L	93700	93700		RP	IMPV	175,000.00	175,000.00	175,000.00	175,000.00
148 ROCK LEDGE CT	3 -30-15 .00- -084		.09-6804D		Total	160,500.00	160,500.00	160,500.00	160,500.00
MILLS, BRANDON K	87190	87190		RP	IMPV	160,500.00	160,500.00	160,500.00	160,500.00
149 ROCK LEDGE CT	3 -30-15 .00- -084		.09-6501A		Total	144,500.00	144,500.00	144,500.00	144,500.00
CLOUGH, RYAN & KIMBERLY GERA	93710	93710		RP	IMPV	144,500.00	144,500.00	144,500.00	144,500.00
150 ROCK LEDGE CT	3 -30-15 .00- -084		.09-6901A		Total	130,900.00	130,900.00	130,900.00	130,900.00
BLOOMFIELD, MARLANE S	87200	87200		RP	IMPV	130,900.00	130,900.00	130,900.00	130,900.00
151 ROCK LEDGE CT	3 -30-15 .00- -084		.09-6502B		Total	144,500.00	144,500.00	144,500.00	144,500.00
RANNEY, JOHN D & MARGO T	93720	93720		RP	IMPV	144,500.00	144,500.00	144,500.00	144,500.00
152 ROCK LEDGE CT B	3 -30-15 .00- -084		.09-6902B		Total	130,900.00	130,900.00	130,900.00	130,900.00
WEES, ASTRID R VAN	87210	87210		RP	IMPV	130,900.00	130,900.00	130,900.00	130,900.00
153 ROCK LEDGE CT	3 -30-15 .00- -084		.09-6503C		Total	175,000.00	175,000.00	175,000.00	175,000.00
PILKINGTON, REGINA	93730	93730		RP	IMPV	175,000.00	175,000.00	175,000.00	175,000.00
154 ROCK LEDGE CT	3 -30-15 .00- -084		.09-6903C		Total	158,900.00	158,900.00	158,900.00	158,900.00
LUCHINSKY, ALAN L & SHARON L	87220	87220		RP	IMPV	158,900.00	158,900.00	158,900.00	158,900.00
155 ROCK LEDGE CT	3 -30-15 .00- -084		.09-6504D		Total	175,000.00	175,000.00	175,000.00	175,000.00
DUKE, GREGORY G & LESLIE J	93740	93740		RP	IMPV	175,000.00	175,000.00	175,000.00	175,000.00
156 ROCK LEDGE CT	3 -30-15 .00- -084		.09-6904D		Total	158,900.00	158,900.00	158,900.00	158,900.00
CLENDANIEL, CHERYL L	87230	87230		RP	IMPV	158,900.00	158,900.00	158,900.00	158,900.00
157 ROCK LEDGE CT	3 -30-15 .00- -084		.09-6601A		Total	134,000.00	134,000.00	134,000.00	134,000.00
PTAK, SUSANNE M-TRUSTEE	93750	93750		RP	IMPV	134,000.00	134,000.00	134,000.00	134,000.00
158 ROCK LEDGE CT	3 -30-15 .00- -084		.09-7001A		Total	132,600.00	132,600.00	132,600.00	132,600.00
XIQUES, KENNETH R & GLORIA G	87240	87240		RP	IMPV	132,600.00	132,600.00	132,600.00	132,600.00
159 ROCK LEDGE CT	3 -30-15 .00- -084		.09-6602B		Total	134,000.00	134,000.00	134,000.00	134,000.00
BIANCHI, TIMOTHY JOHN & JOAN	87090	87090		RP	IMPV	134,000.00	134,000.00	134,000.00	134,000.00
160 ROCK LEDGE CT	3 -30-15 .00- -084		.09-7002B		Total	130,900.00	130,900.00	130,900.00	130,900.00
KINKLE, BARBARA R & CAROL A	87250	87250		RP	IMPV	130,900.00	130,900.00	130,900.00	130,900.00
161 ROCK LEDGE CT	3 -30-15 .00- -084		.09-6603C		Total	162,200.00	162,200.00	162,200.00	162,200.00
TOWERS, DEBORAH L	87100	87100		RP	IMPV	162,200.00	162,200.00	162,200.00	162,200.00
162 ROCK LEDGE CT	3 -30-15 .00- -084		.09-7003C		Total	180,100.00	180,100.00	180,100.00	180,100.00
HUTTON II, JAMES ALBERT & KA	87260	87260		RP	IMPV	180,100.00	180,100.00	180,100.00	180,100.00
163 ROCK LEDGE CT	3 -30-15 .00- -084		.09-6604D		Total	162,200.00	162,200.00	162,200.00	162,200.00
ELLISON, JAMES J	87110	87110		RP					

Property Address / Owner Name	PIN / Tax A/C ID	Location ID	Acres	Roll	Valuation Code	Present Tax Roll Current	Present Tax Roll Original	Prior Tax Roll Current	Prior Tax Roll Original
163 ROCK LEDGE CT	3 -30-15 .00- -084	.09-6604D			Total	162,200.00	162,200.00	162,200.00	162,200.00
ELLISON, JAMES J	87110	87110		RP	IMPV	162,200.00	162,200.00	162,200.00	162,200.00
164 ROCK LEDGE CT	3 -30-15 .00- -084	.09-7004D			Total	158,900.00	158,900.00	158,900.00	158,900.00
SMITH JR, JAMES P & ROSEMARY	87270	87270		RP	IMPV	158,900.00	158,900.00	158,900.00	158,900.00
ROGERS DR	MD-16-174.17-01-12	.00-000			Total	22,500.00	22,500.00	22,500.00	22,500.00
DGAS INC	25780	25780		RP	LAND	22,500.00	22,500.00	22,500.00	22,500.00
ROGERS DR	MD-16-174.17-01-25	.01-000			Total	35,200.00	35,200.00	35,200.00	35,200.00
PATEL, KAMLESH M & SANGITA K	25930	25930		RP	LAND	35,200.00	35,200.00	35,200.00	35,200.00
ROGERS DR	MD-16-174.17-01-31	.00-000			Total	8,400.00	8,400.00	8,400.00	8,400.00
RHODES, LINDSAY RAE	26000	26000		RP	LAND	5,000.00	5,000.00	5,000.00	5,000.00
					IMPV	3,400.00	3,400.00	3,400.00	3,400.00
1 ROGERS DR	MD-16-174.17-01-24	.00-000			Total	139,900.00	139,900.00	139,900.00	139,900.00
PATEL, KAMLESH M & SANGITA K	25910	25910		RP	LAND	33,900.00	33,900.00	33,900.00	33,900.00
					IMPV	106,000.00	106,000.00	106,000.00	106,000.00
2 ROGERS DR	MD-16-174.17-01-13	.00-000			Total	139,100.00	139,100.00	139,100.00	139,100.00
KATSIMBRIS, ANGELA	25790	25790		RP	LAND	33,900.00	33,900.00	33,900.00	33,900.00
					IMPV	105,200.00	105,200.00	105,200.00	105,200.00
2 ROGERS DR	MD-16-174.17-01-13	.01-000			Total	35,100.00	35,100.00	35,100.00	35,100.00
KATSIMBRIS, ANGELA	25800	25800		RP	LAND	35,100.00	35,100.00	35,100.00	35,100.00
3 ROGERS DR	MD-16-174.17-01-23	.00-000			Total	108,600.00	108,600.00	108,600.00	108,600.00
TAYLOR, HARRY T	25900	25900		RP	LAND	33,900.00	33,900.00	33,900.00	33,900.00
					IMPV	74,700.00	74,700.00	74,700.00	74,700.00
4 ROGERS DR	MD-16-174.17-01-14	.00-000			Total	108,000.00	108,000.00	108,000.00	108,000.00
NEY, WAYNE L	25810	25810		RP	LAND	33,900.00	33,900.00	33,900.00	33,900.00
					IMPV	74,100.00	74,100.00	74,100.00	74,100.00
5 ROGERS DR	MD-16-174.17-01-22	.00-000			Total	109,700.00	109,700.00	109,700.00	109,700.00
GRIFFITH, JENNIFER A	25890	25890		RP	LAND	33,900.00	33,900.00	33,900.00	33,900.00
					IMPV	75,800.00	75,800.00	75,800.00	75,800.00
6 ROGERS DR	MD-16-174.17-01-15	.00-000			Total	111,100.00	101,100.00	101,100.00	101,100.00
YANACEK, REBEKAH J	25820	25820		RP	LAND	33,900.00	33,900.00	33,900.00	33,900.00
					IMPV	77,200.00	67,200.00	67,200.00	67,200.00
7 ROGERS DR	MD-16-174.17-01-21	.00-000			Total	99,000.00	99,000.00	99,000.00	99,000.00
SCOTT, DAYNA	25880	25880		RP	LAND	33,900.00	33,900.00	33,900.00	33,900.00
					IMPV	65,100.00	65,100.00	65,100.00	65,100.00
8 ROGERS DR	MD-16-174.17-01-16	.00-000			Total	112,700.00	112,700.00	112,700.00	112,700.00
SEIBERT, RICHARD M	25830	25830		RP	LAND	33,900.00	33,900.00	33,900.00	33,900.00
					IMPV	78,800.00	78,800.00	78,800.00	78,800.00
9 ROGERS DR	MD-16-174.17-01-20	.00-000			Total	137,200.00	137,200.00	137,200.00	137,200.00
STUBBS, COLIN & REBECCA QUEE	25870	25870		RP					

Property Address / Owner Name	PIN / Tax A/C ID	Location ID	Acres	Roll	Valuation Code	Present Tax Roll Current	Present Tax Roll Original	Prior Tax Roll Current	Prior Tax Roll Original
9 ROGERS DR	MD-16-174.17-01-20		.00-000		Total	137,200.00	137,200.00	137,200.00	137,200.00
STUBBS, COLIN & REBECCA QUEE	25870	25870		RP	LAND	33,900.00	33,900.00	33,900.00	33,900.00
					IMPV	103,300.00	103,300.00	103,300.00	103,300.00
10 ROGERS DR	MD-16-174.17-01-17		.00-000		Total	130,500.00	130,500.00	130,500.00	130,500.00
HERRON, CHRISTINE	25840	25840		RP	LAND	33,900.00	33,900.00	33,900.00	33,900.00
					IMPV	96,600.00	96,600.00	96,600.00	96,600.00
11 ROGERS DR	MD-16-174.17-01-19		.00-000		Total	118,800.00	118,800.00	118,800.00	118,800.00
FARRELL, THOMAS F & COLLEEN	25860	25860		RP	LAND	25,200.00	25,200.00	25,200.00	25,200.00
					IMPV	93,600.00	93,600.00	93,600.00	93,600.00
12 ROGERS DR	MD-16-174.17-01-18		.00-000		Total	155,600.00	155,600.00	155,600.00	150,700.00
RHODES, LINDSAY RAE	25850	25850		RP	LAND	28,400.00	28,400.00	28,400.00	28,400.00
					IMPV	127,200.00	127,200.00	127,200.00	122,300.00
13 ROGERS DR	MD-16-174.17-01-25		.00-000		Total	35,600.00	35,600.00	35,600.00	35,600.00
GILES, HOLLY SUE B	118470	118470		RP	LAND	35,600.00	35,600.00	35,600.00	35,600.00
14 ROGERS DR	MD-16-174.17-01-30		.00-000		Total	170,300.00	170,300.00	170,300.00	170,300.00
JONES, RODNEY A & ROBERTA A	37720	37720		RP	LAND	37,100.00	37,100.00	37,100.00	37,100.00
					IMPV	133,200.00	133,200.00	133,200.00	133,200.00
15 ROGERS DR	MD-16-174.17-01-29		.00-000		Total	184,900.00	184,900.00	184,900.00	184,900.00
SMITH, BOBBY M & CASSANDRA	25990	25990		RP	LAND	39,400.00	39,400.00	39,400.00	39,400.00
					IMPV	145,500.00	145,500.00	145,500.00	145,500.00
ROOSA RD	MD-16-174.17-01-04		.00-000		Total	7,600.00	7,600.00	7,600.00	7,600.00
ROOSA, IV JACOB H	25690	25690		RP	LAND	7,600.00	7,600.00	7,600.00	7,600.00
901 ROOSA RD	MD-16-174.17-01-08		.00-000		Total	119,600.00	119,600.00	119,600.00	119,600.00
VAN TINE, VIRGINIA & REVEREN	25740	25740		RP	LAND	38,400.00	38,400.00	38,400.00	38,400.00
					IMPV	81,200.00	81,200.00	81,200.00	81,200.00
903 ROOSA RD	MD-16-174.17-01-07		.00-000		Total	187,700.00	187,700.00	187,700.00	187,700.00
ROOSA, GLENDA K	25730	25730		RP	LAND	45,000.00	45,000.00	45,000.00	45,000.00
					IMPV	142,700.00	142,700.00	142,700.00	142,700.00
913 ROOSA RD	MD-16-174.17-01-06		.02-000		Total	413,300.00	413,300.00	413,300.00	373,400.00
PASSWATERS, DAVID & CRYSTAL	118110	118110		RP	LAND	45,900.00	45,900.00	45,900.00	45,900.00
					IMPV	367,400.00	367,400.00	367,400.00	327,500.00
916 ROOSA RD	MD-16-174.17-01-03		.00-000		Total	600,000.00	600,000.00	600,000.00	600,000.00
FRY, D JEFFEREY	25680	25680		RP	LAND	600,000.00	600,000.00	600,000.00	600,000.00
917 ROOSA RD	MD-16-174.17-01-06		.00-000		Total	225,100.00	225,100.00	225,100.00	225,100.00
ROOSA, JACOB H III & GLENDA	25710	25710		RP	LAND	106,300.00	106,300.00	106,300.00	106,300.00
					IMPV	118,800.00	118,800.00	118,800.00	118,800.00
919 ROOSA RD	MD-16-174.17-01-05		.00-000		Total	223,300.00	223,300.00	223,300.00	223,300.00
POPE, JERRIE	25700	25700		RP	LAND	36,500.00	36,500.00	36,500.00	36,500.00
					IMPV	186,800.00	186,800.00	186,800.00	186,800.00

Property Address / Owner Name	PIN / Tax A/C ID	Location ID	Acres	Roll	Valuation Code	Present Tax Roll Current	Present Tax Roll Original	Prior Tax Roll Current	Prior Tax Roll Original
18810 ROUND ROBIN DR	1 -30-6 .00- -652 .00-				Total	2,800.00	2,800.00	2,800.00	2,800.00
MILFORD PONDS LLC	139910	139910		RP	LAND	2,800.00	2,800.00	2,800.00	2,800.00
18814 ROUND ROBIN DR	1 -30-6 .00- -651 .00-				Total	2,500.00	2,500.00	2,500.00	2,500.00
MILFORD PONDS LLC	139900	139900		RP	LAND	2,500.00	2,500.00	2,500.00	2,500.00
18815 ROUND ROBIN DR	1 -30-6 .00- -681 .00-				Total	2,800.00	2,800.00	2,800.00	2,800.00
MILFORD PONDS LLC	140200	140200		RP	LAND	2,800.00	2,800.00	2,800.00	2,800.00
18818 ROUND ROBIN DR	1 -30-6 .00- -650 .00-				Total	2,500.00	2,500.00	2,500.00	2,500.00
MILFORD PONDS LLC	139890	139890		RP	LAND	2,500.00	2,500.00	2,500.00	2,500.00
18820 ROUND ROBIN DR	1 -30-6 .00- -649 .00-				Total	2,500.00	2,500.00	2,500.00	2,500.00
MILFORD PONDS LLC	139880	139880		RP	LAND	2,500.00	2,500.00	2,500.00	2,500.00
18823 ROUND ROBIN DR	1 -30-6 .00- -680 .00-				Total	2,800.00	2,800.00	2,800.00	2,800.00
MILFORD PONDS LLC	140190	140190		RP	LAND	2,800.00	2,800.00	2,800.00	2,800.00
18826 ROUND ROBIN DR	1 -30-6 .00- -648 .00-				Total	2,500.00	2,500.00	2,500.00	2,500.00
MILFORD PONDS LLC	139870	139870		RP	LAND	2,500.00	2,500.00	2,500.00	2,500.00
18829 ROUND ROBIN DR	1 -30-6 .00- -679 .00-				Total	2,500.00	2,500.00	2,500.00	2,500.00
MILFORD PONDS LLC	140180	140180		RP	LAND	2,500.00	2,500.00	2,500.00	2,500.00
18830 ROUND ROBIN DR	1 -30-6 .00- -547 .00-				Total	1,100.00	1,100.00	1,100.00	1,100.00
MILFORD PONDS LLC	104880	104880		RP	LAND	1,100.00	1,100.00	1,100.00	1,100.00
18842 ROUND ROBIN DR	1 -30-6 .00- -646 .00-				Total	2,800.00	2,800.00	2,800.00	2,800.00
MILFORD PONDS LLC	139850	139850		RP	LAND	2,800.00	2,800.00	2,800.00	2,800.00
18848 ROUND ROBIN DR	1 -30-6 .00- -645 .00-				Total	3,200.00	3,200.00	3,200.00	3,200.00
MILFORD PONDS LLC	139840	139840		RP	LAND	3,200.00	3,200.00	3,200.00	3,200.00
18852 ROUND ROBIN DR	1 -30-6 .00- -644 .00-				Total	2,900.00	2,900.00	2,900.00	2,900.00
MILFORD PONDS LLC	139830	139830		RP	LAND	2,900.00	2,900.00	2,900.00	2,900.00
18855 ROUND ROBIN DR	1 -30-6 .00- -678 .00-				Total	3,600.00	3,600.00	3,600.00	3,600.00
MILFORD PONDS LLC	140170	140170		RP	LAND	3,600.00	3,600.00	3,600.00	3,600.00
18856 ROUND ROBIN DR	1 -30-6 .00- -643 .00-				Total	3,100.00	3,100.00	3,100.00	3,100.00
MILFORD PONDS LLC	139820	139820		RP	LAND	3,100.00	3,100.00	3,100.00	3,100.00
18858 ROUND ROBIN DR	1 -30-6 .00- -642 .00-				Total	1,800.00	1,800.00	1,800.00	1,800.00
MILFORD PONDS LLC	139810	139810		RP	LAND	1,800.00	1,800.00	1,800.00	1,800.00
18860 ROUND ROBIN DR	1 -30-6 .00- -641 .00-				Total	1,300.00	1,300.00	1,300.00	1,300.00
MILFORD PONDS LLC	139800	139800		RP	LAND	1,300.00	1,300.00	1,300.00	1,300.00
18861 ROUND ROBIN DR	1 -30-6 .00- -677 .00-				Total	1,300.00	1,300.00	1,300.00	1,300.00
MILFORD PONDS LLC	140160	140160		RP	LAND	1,300.00	1,300.00	1,300.00	1,300.00
18864 ROUND ROBIN DR	1 -30-6 .00- -640 .00-				Total	1,500.00	1,500.00	1,500.00	1,500.00
MILFORD PONDS LLC	139790	139790		RP					

Property Address / Owner Name	PIN / Tax A/C ID	Location ID	Acres	Roll	Valuation Code	Present Tax Roll Current	Present Tax Roll Original	Prior Tax Roll Current	Prior Tax Roll Original
18864 ROUND ROBIN DR	1 -30-6 .00- -640 .00-				Total	1,500.00	1,500.00	1,500.00	1,500.00
MILFORD PONDS LLC	139790	139790		RP	LAND	1,500.00	1,500.00	1,500.00	1,500.00
18865 ROUND ROBIN DR	1 -30-6 .00- -676 .00-				Total	1,300.00	1,300.00	1,300.00	1,300.00
MILFORD PONDS LLC	140150	140150		RP	LAND	1,300.00	1,300.00	1,300.00	1,300.00
18866 ROUND ROBIN DR	1 -30-6 .00- -639 .00-				Total	1,500.00	1,500.00	1,500.00	1,500.00
MILFORD PONDS LLC	139780	139780		RP	LAND	1,500.00	1,500.00	1,500.00	1,500.00
18867 ROUND ROBIN DR	1 -30-6 .00- -675 .00-				Total	1,800.00	1,800.00	1,800.00	1,800.00
MILFORD PONDS LLC	140140	140140		RP	LAND	1,800.00	1,800.00	1,800.00	1,800.00
18868 ROUND ROBIN DR	1 -30-6 .00- -638 .00-				Total	1,300.00	1,300.00	1,300.00	1,300.00
MILFORD PONDS LLC	139770	139770		RP	LAND	1,300.00	1,300.00	1,300.00	1,300.00
18870 ROUND ROBIN DR	1 -30-6 .00- -637 .00-				Total	1,500.00	1,500.00	1,500.00	1,500.00
MILFORD PONDS LLC	139760	139760		RP	LAND	1,500.00	1,500.00	1,500.00	1,500.00
18871 ROUND ROBIN DR	1 -30-6 .00- -674 .00-				Total	1,800.00	1,800.00	1,800.00	1,800.00
MILFORD PONDS LLC	140130	140130		RP	LAND	1,800.00	1,800.00	1,800.00	1,800.00
18873 ROUND ROBIN DR	1 -30-6 .00- -673 .00-				Total	1,300.00	1,300.00	1,300.00	1,300.00
MILFORD PONDS LLC	140120	140120		RP	LAND	1,300.00	1,300.00	1,300.00	1,300.00
18874 ROUND ROBIN DR	1 -30-6 .00- -636 .00-				Total	1,500.00	1,500.00	1,500.00	1,500.00
MILFORD PONDS LLC	139750	139750		RP	LAND	1,500.00	1,500.00	1,500.00	1,500.00
18875 ROUND ROBIN DR	1 -30-6 .00- -672 .00-				Total	1,300.00	1,300.00	1,300.00	1,300.00
MILFORD PONDS LLC	140110	140110		RP	LAND	1,300.00	1,300.00	1,300.00	1,300.00
18876 ROUND ROBIN DR	1 -30-6 .00- -635 .00-				Total	1,300.00	1,300.00	1,300.00	1,300.00
MILFORD PONDS LLC	139740	139740		RP	LAND	1,300.00	1,300.00	1,300.00	1,300.00
18878 ROUND ROBIN DR	1 -30-6 .00- -634 .00-				Total	1,300.00	1,300.00	1,300.00	1,300.00
MILFORD PONDS LLC	139730	139730		RP	LAND	1,300.00	1,300.00	1,300.00	1,300.00
18879 ROUND ROBIN DR	1 -30-6 .00- -671 .00-				Total	2,700.00	2,700.00	2,700.00	2,700.00
MILFORD PONDS LLC	140100	140100		RP	LAND	2,700.00	2,700.00	2,700.00	2,700.00
18880 ROUND ROBIN DR	1 -30-6 .00- -633 .00-				Total	2,100.00	2,100.00	2,100.00	2,100.00
MILFORD PONDS LLC	139720	139720		RP	LAND	2,100.00	2,100.00	2,100.00	2,100.00
18882 ROUND ROBIN DR	1 -30-6 .00- -632 .00-				Total	3,100.00	3,100.00	3,100.00	3,100.00
MILFORD PONDS LLC	139710	139710		RP	LAND	3,100.00	3,100.00	3,100.00	3,100.00
18884 ROUND ROBIN DR	1 -30-6 .00- -631 .00-				Total	2,400.00	2,400.00	2,400.00	2,400.00
MILFORD PONDS LLC	139700	139700		RP	LAND	2,400.00	2,400.00	2,400.00	2,400.00
18886 ROUND ROBIN DR	1 -30-6 .00- -630 .00-				Total	2,500.00	2,500.00	2,500.00	2,500.00
MILFORD PONDS LLC	139690	139690		RP	LAND	2,500.00	2,500.00	2,500.00	2,500.00
18888 ROUND ROBIN DR	1 -30-6 .00- -629 .00-				Total	3,600.00	3,600.00	3,600.00	3,600.00
MILFORD PONDS LLC	139680	139680		RP					

Property Address / Owner Name	PIN / Tax A/C ID	Location ID	Acres	Roll	Valuation Code	Present Tax Roll Current	Present Tax Roll Original	Prior Tax Roll Current	Prior Tax Roll Original
18888 ROUND ROBIN DR	1 -30-6 .00- -629 .00-				Total	3,600.00	3,600.00	3,600.00	3,600.00
MILFORD PONDS LLC	139680	139680		RP	LAND	3,600.00	3,600.00	3,600.00	3,600.00
18889 ROUND ROBIN DR	1 -30-6 .00- -670 .00-				Total	2,900.00	2,900.00	2,900.00	2,900.00
MILFORD PONDS LLC	140090	140090		RP	LAND	2,900.00	2,900.00	2,900.00	2,900.00
18890 ROUND ROBIN DR	1 -30-6 .00- -628 .00-				Total	2,400.00	2,400.00	2,400.00	2,400.00
MILFORD PONDS LLC	139670	139670		RP	LAND	2,400.00	2,400.00	2,400.00	2,400.00
18892 ROUND ROBIN DR	1 -30-6 .00- -627 .00-				Total	1,500.00	1,500.00	1,500.00	1,500.00
MILFORD PONDS LLC	139660	139660		RP	LAND	1,500.00	1,500.00	1,500.00	1,500.00
18894 ROUND ROBIN DR	1 -30-6 .00- -626 .00-				Total	1,400.00	1,400.00	1,400.00	1,400.00
MILFORD PONDS LLC	139650	139650		RP	LAND	1,400.00	1,400.00	1,400.00	1,400.00
18895 ROUND ROBIN DR	1 -30-6 .00- -669 .00-				Total	1,300.00	1,300.00	1,300.00	1,300.00
MILFORD PONDS LLC	140080	140080		RP	LAND	1,300.00	1,300.00	1,300.00	1,300.00
18896 ROUND ROBIN DR	1 -30-6 .00- -625 .00-				Total	1,700.00	1,700.00	1,700.00	1,700.00
MILFORD PONDS LLC	139640	139640		RP	LAND	1,700.00	1,700.00	1,700.00	1,700.00
18897 ROUND ROBIN DR	1 -30-6 .00- -668 .00-				Total	1,500.00	1,500.00	1,500.00	1,500.00
MILFORD PONDS LLC	140070	140070		RP	LAND	1,500.00	1,500.00	1,500.00	1,500.00
18898 ROUND ROBIN DR	1 -30-6 .00- -624 .00-				Total	1,700.00	1,700.00	1,700.00	1,700.00
MILFORD PONDS LLC	139630	139630		RP	LAND	1,700.00	1,700.00	1,700.00	1,700.00
18901 ROUND ROBIN DR	1 -30-6 .00- -667 .00-				Total	1,500.00	1,500.00	1,500.00	1,500.00
MILFORD PONDS LLC	140060	140060		RP	LAND	1,500.00	1,500.00	1,500.00	1,500.00
18902 ROUND ROBIN DR	1 -30-6 .00- -623 .00-				Total	1,300.00	1,300.00	1,300.00	1,300.00
MILFORD PONDS LLC	139620	139620		RP	LAND	1,300.00	1,300.00	1,300.00	1,300.00
18905 ROUND ROBIN DR	1 -30-6 .00- -666 .00-				Total	1,300.00	1,300.00	1,300.00	1,300.00
MILFORD PONDS LLC	140050	140050		RP	LAND	1,300.00	1,300.00	1,300.00	1,300.00
18906 ROUND ROBIN DR	1 -30-6 .00- -622 .00-				Total	1,500.00	1,500.00	1,500.00	1,500.00
MILFORD PONDS LLC	139610	139610		RP	LAND	1,500.00	1,500.00	1,500.00	1,500.00
18909 ROUND ROBIN DR	1 -30-6 .00- -665 .00-				Total	1,700.00	1,700.00	1,700.00	1,700.00
MILFORD PONDS LLC	140040	140040		RP	LAND	1,700.00	1,700.00	1,700.00	1,700.00
18910 ROUND ROBIN DR	1 -30-6 .00- -621 .00-				Total	1,500.00	1,500.00	1,500.00	1,500.00
MILFORD PONDS LLC	139600	139600		RP	LAND	1,500.00	1,500.00	1,500.00	1,500.00
18914 ROUND ROBIN DR	1 -30-6 .00- -620 .00-				Total	1,300.00	1,300.00	1,300.00	1,300.00
MILFORD PONDS LLC	139590	139590		RP	LAND	1,300.00	1,300.00	1,300.00	1,300.00
1 ROYAL CT	3 -30-11 .00- -421 .00-				Total	180,400.00	180,400.00	180,400.00	180,400.00
BUSCHE, TERESA A	9440	9440		RP	LAND	36,300.00	36,300.00	36,300.00	36,300.00
					IMPV	144,100.00	144,100.00	144,100.00	144,100.00
2 ROYAL CT	3 -30-11 .00- -428 .00-				Total	215,200.00	215,200.00	215,200.00	215,200.00
VILLALOBOS, OSIEL & ANNE L	9510	9510		RP					

Property Address / Owner Name	PIN / Tax A/C ID	Location ID	Acres	Roll	Valuation Code	Present Tax Roll Current	Present Tax Roll Original	Prior Tax Roll Current	Prior Tax Roll Original
2 ROYAL CT	3 -30-11 .00- -428	.00-			Total	215,200.00	215,200.00	215,200.00	215,200.00
VILLALOBOS, OSIEL & ANNE L	9510	9510		RP	LAND	36,100.00	36,100.00	36,100.00	36,100.00
					IMPV	179,100.00	179,100.00	179,100.00	179,100.00
3 ROYAL CT	3 -30-11 .00- -422	.00-			Total	221,200.00	221,200.00	221,200.00	221,200.00
CHASE, DONALD GEORGE & ARDEA	9450	9450		RP	LAND	35,300.00	35,300.00	35,300.00	35,300.00
					IMPV	185,900.00	185,900.00	185,900.00	185,900.00
4 ROYAL CT	3 -30-11 .00- -427	.00-			Total	205,700.00	205,700.00	205,700.00	205,700.00
GRAMMER, BRIAN L & JILL S -	9500	9500		RP	LAND	35,200.00	35,200.00	35,200.00	35,200.00
					IMPV	170,500.00	170,500.00	170,500.00	170,500.00
5 ROYAL CT	3 -30-11 .00- -423	.00-			Total	227,900.00	227,900.00	227,900.00	227,900.00
KLEIN, JOHN	9460	9460		RP	LAND	35,400.00	35,400.00	35,400.00	35,400.00
					IMPV	192,500.00	192,500.00	192,500.00	192,500.00
6 ROYAL CT	3 -30-11 .00- -426	.00-			Total	209,200.00	209,200.00	209,200.00	209,200.00
WOJCIK, PHILIP M	9490	9490		RP	LAND	35,200.00	35,200.00	35,200.00	35,200.00
					IMPV	174,000.00	174,000.00	174,000.00	174,000.00
7 ROYAL CT	3 -30-11 .00- -424	.00-			Total	228,100.00	228,100.00	228,100.00	228,100.00
JONES, RANDOLPH J & LORRIE A	9470	9470		RP	LAND	36,300.00	36,300.00	36,300.00	36,300.00
					IMPV	191,800.00	191,800.00	191,800.00	191,800.00
8 ROYAL CT	3 -30-11 .00- -425	.00-			Total	209,700.00	209,700.00	209,700.00	209,700.00
SAINE, LAUREN & LORRAINE VAN	9480	9480		RP	LAND	36,200.00	36,200.00	36,200.00	36,200.00
					IMPV	173,500.00	173,500.00	173,500.00	173,500.00
3 ROYAL DR	3 -30-11 .00- -498	.00-			Total	196,100.00	196,100.00	196,100.00	196,100.00
DAMIANI, JUSTIN E & NICOLE E	10210	10210		RP	LAND	36,400.00	36,400.00	36,400.00	36,400.00
					IMPV	159,700.00	159,700.00	159,700.00	159,700.00
4 ROYAL DR	3 -30-11 .00- -495	.00-			Total	202,600.00	202,600.00	202,600.00	202,600.00
YANCHUS, MICHAEL A & EMILY M	10180	10180		RP	LAND	35,100.00	35,100.00	35,100.00	35,100.00
					IMPV	167,500.00	167,500.00	167,500.00	167,500.00
5 ROYAL DR	3 -30-11 .00- -499	.00-			Total	198,400.00	198,400.00	198,400.00	198,400.00
MIKA III, JOSEPH & KAREN M	10220	10220		RP	LAND	36,500.00	36,500.00	36,500.00	36,500.00
					IMPV	161,900.00	161,900.00	161,900.00	161,900.00
6 ROYAL DR	3 -30-11 .00- -494	.00-			Total	218,500.00	218,500.00	218,500.00	218,500.00
LARLEE, JEREMY & JENNIFER	10170	10170		RP	LAND	35,100.00	35,100.00	35,100.00	35,100.00
					IMPV	183,400.00	183,400.00	183,400.00	183,400.00
7 ROYAL DR	3 -30-11 .00- -500	.00-			Total	198,900.00	198,900.00	198,900.00	198,900.00
FEARN, KENNETH B & ANN E	10230	10230		RP	LAND	35,900.00	35,900.00	35,900.00	35,900.00
					IMPV	163,000.00	163,000.00	163,000.00	163,000.00
8 ROYAL DR	3 -30-11 .00- -493	.00-			Total	209,500.00	209,500.00	209,500.00	209,500.00
LINGEMAN, ROBERT W & LYNN K	10160	10160		RP	LAND	35,300.00	35,300.00	35,300.00	35,300.00
					IMPV	174,200.00	174,200.00	174,200.00	174,200.00
9 ROYAL DR	3 -30-11 .00- -501	.00-			Total	196,700.00	196,700.00	196,700.00	196,700.00
METZNER, TIMOTHY M & HEATHER	10240	10240		RP					

Property Address / Owner Name	PIN / Tax A/C ID	Location ID	Acres	Roll	Valuation Code	Present Tax Roll Current	Present Tax Roll Original	Prior Tax Roll Current	Prior Tax Roll Original
9 ROYAL DR	3 -30-11 .00- -501	.00-			Total	196,700.00	196,700.00	196,700.00	196,700.00
METZNER, TIMOTHY M & HEATHER	10240	10240		RP	LAND	38,000.00	38,000.00	38,000.00	38,000.00
					IMPV	158,700.00	158,700.00	158,700.00	158,700.00
10 ROYAL DR	3 -30-11 .00- -492	.00-			Total	234,800.00	234,800.00	234,800.00	234,800.00
BROWNSTEIN, ADAM S & MOLLY E	10150	10150		RP	LAND	38,900.00	38,900.00	38,900.00	38,900.00
					IMPV	195,900.00	195,900.00	195,900.00	195,900.00
11 ROYAL DR	3 -30-11 .00- -502	.00-			Total	235,300.00	235,300.00	235,300.00	235,300.00
MARTIN, DOUGLAS, & NANCY	10250	10250		RP	LAND	37,400.00	37,400.00	37,400.00	37,400.00
					IMPV	197,900.00	197,900.00	197,900.00	197,900.00
12 ROYAL DR	3 -30-11 .00- -491	.00-			Total	207,700.00	207,700.00	207,700.00	207,700.00
GODOY, CATALINA ELVIRA VELIZ	10140	10140		RP	LAND	39,300.00	39,300.00	39,300.00	39,300.00
					IMPV	168,400.00	168,400.00	168,400.00	168,400.00
13 ROYAL DR	3 -30-11 .00- -503	.00-			Total	200,300.00	200,300.00	200,300.00	200,300.00
GOTTSTEIN, KIM	10260	10260		RP	LAND	36,300.00	36,300.00	36,300.00	36,300.00
					IMPV	164,000.00	164,000.00	164,000.00	164,000.00
14 ROYAL DR	3 -30-11 .00- -490	.00-			Total	191,500.00	191,500.00	191,500.00	191,500.00
BAKER, GREGORY T & KINDE A	10130	10130		RP	LAND	36,100.00	36,100.00	36,100.00	36,100.00
					IMPV	155,400.00	155,400.00	155,400.00	155,400.00
RUBRA WAY	MD-16-173.03-01-26	.00-00001			Total	1,300.00	1,300.00	1,300.00	1,300.00
HOLLY HILL HOLDINGS LLC	164900	164900		RP	LAND	1,300.00	1,300.00	1,300.00	1,300.00
RUBRA WAY	MD-16-173.03-01-27	.00-00001			Total	700.00	700.00	700.00	700.00
HOLLY HILL HOLDINGS LLC	164910	164910		RP	LAND	700.00	700.00	700.00	700.00
RUBRA WAY	MD-16-173.03-01-28	.00-00001			Total	700.00	700.00	700.00	700.00
HOLLY HILL HOLDINGS LLC	164920	164920		RP	LAND	700.00	700.00	700.00	700.00
RUBRA WAY	MD-16-173.03-01-29	.00-00001			Total	700.00	700.00	700.00	700.00
HOLLY HILL HOLDINGS LLC	164930	164930		RP	LAND	700.00	700.00	700.00	700.00
RUBRA WAY	MD-16-173.03-01-30	.00-00001			Total	700.00	700.00	700.00	700.00
HOLLY HILL HOLDINGS LLC	164940	164940		RP	LAND	700.00	700.00	700.00	700.00
RUBRA WAY	MD-16-173.03-01-31	.00-00001			Total	700.00	700.00	700.00	700.00
HOLLY HILL HOLDINGS LLC	164950	164950		RP	LAND	700.00	700.00	700.00	700.00
RUBRA WAY	MD-16-173.03-01-32	.00-00001			Total	700.00	700.00	700.00	700.00
HOLLY HILL HOLDINGS LLC	164960	164960		RP	LAND	700.00	700.00	700.00	700.00
RUBRA WAY	MD-16-173.03-01-33	.00-00001			Total	1,300.00	1,300.00	1,300.00	1,300.00
HOLLY HILL HOLDINGS LLC	164970	164970		RP	LAND	1,300.00	1,300.00	1,300.00	1,300.00
RUBRA WAY	MD-16-173.03-01-34	.00-00001			Total	1,300.00	1,300.00	1,300.00	1,300.00
HOLLY HILL HOLDINGS LLC	164980	164980		RP	LAND	1,300.00	1,300.00	1,300.00	1,300.00
RUBRA WAY	MD-16-173.03-01-35	.00-00001			Total	700.00	700.00	700.00	700.00
HOLLY HILL HOLDINGS LLC	164990	164990		RP					

Property Address / Owner Name	PIN / Tax A/C ID	Location ID	Acres	Roll	Valuation Code	Present Tax Roll Current	Present Tax Roll Original	Prior Tax Roll Current	Prior Tax Roll Original
RUBRA WAY	MD-16-173.03-01-35		.00-00001		Total	700.00	700.00	700.00	700.00
HOLLY HILL HOLDINGS LLC	164990	164990		RP	LAND	700.00	700.00	700.00	700.00
RUBRA WAY	MD-16-173.03-01-36		.00-00001		Total	700.00	700.00	700.00	700.00
HOLLY HILL HOLDINGS LLC	165000	165000		RP	LAND	700.00	700.00	700.00	700.00
RUBRA WAY	MD-16-173.03-01-37		.00-00001		Total	700.00	700.00	700.00	700.00
HOLLY HILL HOLDINGS LLC	165010	165010		RP	LAND	700.00	700.00	700.00	700.00
RUBRA WAY	MD-16-173.03-01-38		.00-00001		Total	700.00	700.00	700.00	700.00
HOLLY HILL HOLDINGS LLC	165020	165020		RP	LAND	700.00	700.00	700.00	700.00
RUBRA WAY	MD-16-173.03-01-39		.00-00001		Total	700.00	700.00	700.00	700.00
HOLLY HILL HOLDINGS LLC	165030	165030		RP	LAND	700.00	700.00	700.00	700.00
RUBRA WAY	MD-16-173.03-01-40		.00-00001		Total	700.00	700.00	700.00	700.00
HOLLY HILL HOLDINGS LLC	165040	165040		RP	LAND	700.00	700.00	700.00	700.00
RUBRA WAY	MD-16-173.03-01-41		.00-00001		Total	1,300.00	1,300.00	1,300.00	1,300.00
HOLLY HILL HOLDINGS LLC	165050	165050		RP	LAND	1,300.00	1,300.00	1,300.00	1,300.00
RUBRA WAY	MD-16-173.03-01-42		.00-00001		Total	1,300.00	1,300.00	1,300.00	1,300.00
HOLLY HILL HOLDINGS LLC	165060	165060		RP	LAND	1,300.00	1,300.00	1,300.00	1,300.00
RUBRA WAY	MD-16-173.03-01-43		.00-00001		Total	700.00	700.00	700.00	700.00
HOLLY HILL HOLDINGS LLC	165070	165070		RP	LAND	700.00	700.00	700.00	700.00
RUBRA WAY	MD-16-173.03-01-44		.00-00001		Total	700.00	700.00	700.00	700.00
HOLLY HILL HOLDINGS LLC	165080	165080		RP	LAND	700.00	700.00	700.00	700.00
RUBRA WAY	MD-16-173.03-01-45		.00-00001		Total	700.00	700.00	700.00	700.00
HOLLY HILL HOLDINGS LLC	165090	165090		RP	LAND	700.00	700.00	700.00	700.00
RUBRA WAY	MD-16-173.03-01-46		.00-00001		Total	700.00	700.00	700.00	700.00
HOLLY HILL HOLDINGS LLC	165100	165100		RP	LAND	700.00	700.00	700.00	700.00
RUBRA WAY	MD-16-173.03-01-47		.00-00001		Total	700.00	700.00	700.00	700.00
HOLLY HILL HOLDINGS LLC	165110	165110		RP	LAND	700.00	700.00	700.00	700.00
RUBRA WAY	MD-16-173.03-01-48		.00-00001		Total	700.00	700.00	700.00	700.00
HOLLY HILL HOLDINGS LLC	165120	165120		RP	LAND	700.00	700.00	700.00	700.00
RUBRA WAY	MD-16-173.03-01-49		.00-00001		Total	1,300.00	1,300.00	1,300.00	1,300.00
HOLLY HILL HOLDINGS LLC	165130	165130		RP	LAND	1,300.00	1,300.00	1,300.00	1,300.00
RUBRA WAY	MD-16-173.03-01-50		.00-00001		Total	1,300.00	1,300.00	1,300.00	1,300.00
HOLLY HILL HOLDINGS LLC	165140	165140		RP	LAND	1,300.00	1,300.00	1,300.00	1,300.00
RUBRA WAY	MD-16-173.03-01-51		.00-00001		Total	700.00	700.00	700.00	700.00
HOLLY HILL HOLDINGS LLC	165150	165150		RP	LAND	700.00	700.00	700.00	700.00
RUBRA WAY	MD-16-173.03-01-52		.00-00001		Total	700.00	700.00	700.00	700.00
HOLLY HILL HOLDINGS LLC	165160	165160		RP					

Property Address / Owner Name	PIN / Tax A/C ID	Location ID	Acres	Roll	Valuation Code	Present Tax Roll Current	Present Tax Roll Original	Prior Tax Roll Current	Prior Tax Roll Original
RUBRA WAY	MD-16-173.03-01-52	.00-00001			Total	700.00	700.00	700.00	700.00
HOLLY HILL HOLDINGS LLC	165160	165160		RP	LAND	700.00	700.00	700.00	700.00
RUBRA WAY	MD-16-173.03-01-53	.00-00001			Total	700.00	700.00	700.00	700.00
HOLLY HILL HOLDINGS LLC	165170	165170		RP	LAND	700.00	700.00	700.00	700.00
RUBRA WAY	MD-16-173.03-01-54	.00-00001			Total	700.00	700.00	700.00	700.00
HOLLY HILL HOLDINGS LLC	165180	165180		RP	LAND	700.00	700.00	700.00	700.00
RUBRA WAY	MD-16-173.03-01-55	.00-00001			Total	1,300.00	1,300.00	1,300.00	1,300.00
HOLLY HILL HOLDINGS LLC	165190	165190		RP	LAND	1,300.00	1,300.00	1,300.00	1,300.00
3301 N SAGAMORE DR C	3 -30-15 .00- -084	.08-3303C			Total	131,900.00	131,900.00	131,900.00	131,900.00
WAHL, ERIC W	83690	83690		RP	IMPV	131,900.00	131,900.00	131,900.00	131,900.00
3301 N SAGAMORE DR D	3 -30-15 .00- -084	.08-3304D			Total	144,000.00	144,000.00	144,000.00	144,000.00
VAN HEEST JR, CHARLES W	83700	83700		RP	IMPV	144,000.00	144,000.00	144,000.00	144,000.00
3302 N SAGAMORE DR G	3 -30-15 .00- -084	.08-3307G			Total	131,400.00	131,400.00	131,400.00	131,400.00
BRANN, LAURIE A	83730	83730		RP	IMPV	131,400.00	131,400.00	131,400.00	131,400.00
3302 N SAGAMORE DR H	3 -30-15 .00- -084	.08-3308H			Total	147,700.00	147,700.00	147,700.00	147,700.00
BILES JR, GEORGE WILLIAM & C	83740	83740		RP	IMPV	147,700.00	147,700.00	147,700.00	147,700.00
3303 N SAGAMORE DR K	3 -30-15 .00- -084	.08-3311K			Total	112,800.00	112,800.00	112,800.00	112,800.00
LARAGIONE, FRANCO & OLIDAY	83770	83770		RP	IMPV	112,800.00	112,800.00	112,800.00	112,800.00
3303 N SAGAMORE DR L	3 -30-15 .00- -084	.08-3312L			Total	130,700.00	130,700.00	130,700.00	130,700.00
CESANI, DAVID	83780	83780		RP	IMPV	130,700.00	130,700.00	130,700.00	130,700.00
3401 N SAGAMORE DR C	3 -30-15 .00- -084	.08-3403C			Total	131,900.00	131,900.00	131,900.00	131,900.00
GILBERT, GERRI	83810	83810		RP	IMPV	131,900.00	131,900.00	131,900.00	131,900.00
3401 N SAGAMORE DR D	3 -30-15 .00- -084	.08-3404D			Total	127,700.00	127,700.00	127,700.00	127,700.00
EVANS, SUZANNE K	83820	83820		RP	IMPV	127,700.00	127,700.00	127,700.00	127,700.00
3402 N SAGAMORE DR G	3 -30-15 .00- -084	.08-3407G			Total	131,400.00	131,400.00	131,400.00	131,400.00
CASCIO, CHRISTINA H	83850	83850		RP	IMPV	131,400.00	131,400.00	131,400.00	131,400.00
3402 N SAGAMORE DR H	3 -30-15 .00- -084	.08-3408H			Total	147,700.00	147,700.00	147,700.00	147,700.00
FLYNN, THOMAS RAYMOND	83860	83860		RP	IMPV	147,700.00	147,700.00	147,700.00	147,700.00
3403 N SAGAMORE DR K	3 -30-15 .00- -084	.08-3411K			Total	112,800.00	112,800.00	112,800.00	112,800.00
THE PRICE-COLLINS MJC LLC	83890	83890		RP	IMPV	112,800.00	112,800.00	112,800.00	112,800.00
3403 N SAGAMORE DR L	3 -30-15 .00- -084	.08-3412L			Total	129,400.00	129,400.00	129,400.00	129,400.00
WEBB, EARLISHA D	83900	83900		RP	IMPV	129,400.00	129,400.00	129,400.00	129,400.00
3501 N SAGAMORE DR A	3 -30-15 .00- -084	.08-3501A			Total	131,900.00	131,900.00	131,900.00	131,900.00
CLOUGH, RYAN & KIMBERLY GERA	83910	83910		RP	IMPV	131,900.00	131,900.00	131,900.00	131,900.00
3501 N SAGAMORE DR B	3 -30-15 .00- -084	.08-3502B			Total	139,400.00	139,400.00	139,400.00	139,400.00
MOROWSKY, JACOB E	83920	83920		RP					

Property Address / Owner Name	PIN / Tax A/C ID	Location ID	Acres	Roll	Valuation Code	Present Tax Roll Current	Present Tax Roll Original	Prior Tax Roll Current	Prior Tax Roll Original
3501 N SAGAMORE DR B	3 -30-15 .00- -084	.08-3502B			Total	139,400.00	139,400.00	139,400.00	139,400.00
MOROWSKY, JACOB E	83920	83920		RP	IMPV	139,400.00	139,400.00	139,400.00	139,400.00
3502 N SAGAMORE DR E	3 -30-15 .00- -084	.08-3505E			Total	133,200.00	133,200.00	133,200.00	133,200.00
MILLER, CHRISTINE B	83950	83950		RP	IMPV	133,200.00	133,200.00	133,200.00	133,200.00
3502 N SAGAMORE DR F	3 -30-15 .00- -084	.08-3506F			Total	146,000.00	146,000.00	146,000.00	146,000.00
CALLAWAY, RUTH LIFE ESTATE	83960	83960		RP	IMPV	146,000.00	146,000.00	146,000.00	146,000.00
3503 N SAGAMORE DR I	3 -30-15 .00- -084	.08-3509I			Total	112,800.00	112,800.00	112,800.00	112,800.00
JAYWORK, JOHN T & NANCY H	83990	83990		RP	IMPV	112,800.00	112,800.00	112,800.00	112,800.00
3503 N SAGAMORE DR J	3 -30-15 .00- -084	.08-3510J			Total	127,900.00	127,900.00	127,900.00	127,900.00
LEE, EDWARD & MELISSA	84000	84000		RP	IMPV	127,900.00	127,900.00	127,900.00	127,900.00
3601 N SAGAMORE DR A	3 -30-15 .00- -084	.08-3601A			Total	131,900.00	131,900.00	131,900.00	131,900.00
QUINTER, GINA M	82140	82140		RP	IMPV	131,900.00	131,900.00	131,900.00	131,900.00
3601 N SAGAMORE DR B	3 -30-15 .00- -084	.08-3602B			Total	139,400.00	139,400.00	139,400.00	139,400.00
THURSTON, MARCIA L	82150	82150		RP	IMPV	139,400.00	139,400.00	139,400.00	139,400.00
3602 N SAGAMORE DR E	3 -30-15 .00- -084	.08-3605E			Total	133,200.00	133,200.00	133,200.00	133,200.00
HUGHES, PATRICIA A	82180	82180		RP	IMPV	133,200.00	133,200.00	133,200.00	133,200.00
3602 N SAGAMORE DR F	3 -30-15 .00- -084	.08-3606F			Total	146,000.00	146,000.00	146,000.00	146,000.00
KINGSLEY, JOANN E	82190	82190		RP	IMPV	146,000.00	146,000.00	146,000.00	146,000.00
3603 N SAGAMORE DR I	3 -30-15 .00- -084	.08-3609I			Total	112,800.00	112,800.00	112,800.00	112,800.00
MARTIN, BARBARA L	82220	82220		RP	IMPV	112,800.00	112,800.00	112,800.00	112,800.00
3603 N SAGAMORE DR J	3 -30-15 .00- -084	.08-3610J			Total	127,900.00	127,900.00	127,900.00	127,900.00
HAWKES, LEROY & BETH ANN MUR	82230	82230		RP	IMPV	127,900.00	127,900.00	127,900.00	127,900.00
3701 N SAGAMORE DR A	3 -30-15 .00- -084	.08-3701A			Total	131,900.00	131,900.00	131,900.00	131,900.00
LSF9 MASTER PARTICIAPATION T	82260	82260		RP	IMPV	131,900.00	131,900.00	131,900.00	131,900.00
3701 N SAGAMORE DR B	3 -30-15 .00- -084	.08-3702B			Total	139,400.00	139,400.00	139,400.00	139,400.00
RICE, JACQUELINE R	82270	82270		RP	IMPV	139,400.00	139,400.00	139,400.00	139,400.00
3702 N SAGAMORE DR E	3 -30-15 .00- -084	.08-3705E			Total	133,200.00	133,200.00	133,200.00	133,200.00
MEDEIROS, DAVID & RITCHIE A-	82300	82300		RP	IMPV	133,200.00	133,200.00	133,200.00	133,200.00
3702 N SAGAMORE DR F	3 -30-15 .00- -084	.08-3706F			Total	146,000.00	146,000.00	146,000.00	146,000.00
DICKERSON PROPERTIES LLC	82310	82310		RP	IMPV	146,000.00	146,000.00	146,000.00	146,000.00
3703 N SAGAMORE DR I	3 -30-15 .00- -084	.08-3709I			Total	112,800.00	112,800.00	112,800.00	112,800.00
WRIGHT, SHERRI LYNN N/K/A SH	82340	82340		RP	IMPV	112,800.00	112,800.00	112,800.00	112,800.00
3703 N SAGAMORE DR J	3 -30-15 .00- -084	.08-3710J			Total	127,900.00	127,900.00	127,900.00	127,900.00
CANNON, BEVERLY L	82350	82350		RP	IMPV	127,900.00	127,900.00	127,900.00	127,900.00
3801 N SAGAMORE DR A	3 -30-15 .00- -084	.08-3801A			Total	131,900.00	131,900.00	131,900.00	131,900.00
MCKAIN, DOROTHY J	80610	80610		RP					

Property Address / Owner Name	PIN / Tax A/C ID	Location ID	Acres	Roll	Valuation Code	Present Tax Roll Current	Present Tax Roll Original	Prior Tax Roll Current	Prior Tax Roll Original
3801 N SAGAMORE DR A	3 -30-15 .00- -084		.08-3801A		Total	131,900.00	131,900.00	131,900.00	131,900.00
MCKAIN, DOROTHY J	80610	80610		RP	IMPV	131,900.00	131,900.00	131,900.00	131,900.00
3801 N SAGAMORE DR B	3 -30-15 .00- -084		.08-3802B		Total	139,400.00	139,400.00	139,400.00	139,400.00
CRAIG, THOMAS H & NORMA M	80620	80620		RP	IMPV	139,400.00	139,400.00	139,400.00	139,400.00
3802 N SAGAMORE DR E	3 -30-15 .00- -084		.08-3805E		Total	133,200.00	133,200.00	133,200.00	133,200.00
HUTCHINS, JAMES N & LISA A	80650	80650		RP	IMPV	133,200.00	133,200.00	133,200.00	133,200.00
3802 N SAGAMORE DR F	3 -30-15 .00- -084		.08-3806F		Total	146,000.00	146,000.00	146,000.00	146,000.00
DAVILA, CRISTOFER P	80660	80660		RP	IMPV	146,000.00	146,000.00	146,000.00	146,000.00
3803 N SAGAMORE DR I	3 -30-15 .00- -084		.08-3809I		Total	112,800.00	112,800.00	112,800.00	112,800.00
INGALLS, GRANT L	80690	80690		RP	IMPV	112,800.00	112,800.00	112,800.00	112,800.00
3803 N SAGAMORE DR J	3 -30-15 .00- -084		.08-3810J		Total	127,900.00	127,900.00	127,900.00	127,900.00
MIKALONIS, PAUL & RUTH	80700	80700		RP	IMPV	127,900.00	127,900.00	127,900.00	127,900.00
3901 N SAGAMORE DR C	3 -30-15 .00- -084		.08-3903C		Total	131,900.00	131,900.00	131,900.00	131,900.00
BAGHERZADEH, SHEREEN	82790	82790		RP	IMPV	131,900.00	131,900.00	131,900.00	131,900.00
3901 N SAGAMORE DR D	3 -30-15 .00- -084		.08-3904D		Total	144,000.00	144,000.00	144,000.00	144,000.00
SWOPE, VICTORIA L	82800	82800		RP	IMPV	144,000.00	144,000.00	144,000.00	144,000.00
3902 N SAGAMORE DR G	3 -30-15 .00- -084		.08-3907G		Total	131,400.00	131,400.00	131,400.00	131,400.00
VEASEY, KENDAL P	82830	82830		RP	IMPV	131,400.00	131,400.00	131,400.00	131,400.00
3902 N SAGAMORE DR H	3 -30-15 .00- -084		.08-3908H		Total	147,700.00	147,700.00	147,700.00	147,700.00
DALEY, JOSEPH A	82840	82840		RP	IMPV	147,700.00	147,700.00	147,700.00	147,700.00
3903 N SAGAMORE DR K	3 -30-15 .00- -084		.08-3911K		Total	112,800.00	112,800.00	112,800.00	112,800.00
DOUGHTEN, LINDA S	82870	82870		RP	IMPV	112,800.00	112,800.00	112,800.00	112,800.00
3903 N SAGAMORE DR L	3 -30-15 .00- -084		.08-3912L		Total	130,700.00	130,700.00	130,700.00	130,700.00
FRANCIA, RITCHIE C	82880	82880		RP	IMPV	130,700.00	130,700.00	130,700.00	130,700.00
4001 N SAGAMORE DR C	3 -30-15 .00- -084		.08-4003C		Total	131,900.00	131,900.00	131,900.00	131,900.00
MACDONALD, MARY L & EMIL SPO	82910	82910		RP	IMPV	131,900.00	131,900.00	131,900.00	131,900.00
4001 N SAGAMORE DR D	3 -30-15 .00- -084		.08-4004D		Total	144,600.00	144,600.00	144,600.00	144,600.00
GENOVESE, ANTHONY J & MARGAR	82920	82920		RP	IMPV	144,600.00	144,600.00	144,600.00	144,600.00
4002 N SAGAMORE DR G	3 -30-15 .00- -084		.08-4007G		Total	131,400.00	131,400.00	131,400.00	131,400.00
WARREN, MICHELE L	82950	82950		RP	IMPV	131,400.00	131,400.00	131,400.00	131,400.00
4002 N SAGAMORE DR H	3 -30-15 .00- -084		.08-4008H		Total	147,700.00	147,700.00	147,700.00	147,700.00
WHITEHOUSE, CHRISTOPHER	82960	82960		RP	IMPV	147,700.00	147,700.00	147,700.00	147,700.00
4003 N SAGAMORE DR K	3 -30-15 .00- -084		.08-4011K		Total	112,800.00	112,800.00	112,800.00	112,800.00
COVIELLO, ROSINA	82990	82990		RP	IMPV	112,800.00	112,800.00	112,800.00	112,800.00
4003 N SAGAMORE DR L	3 -30-15 .00- -084		.08-4012L		Total	130,700.00	130,700.00	130,700.00	130,700.00
DENSTEN, PAUL L & MARILYN A	83000	83000		RP					

Property Address / Owner Name	PIN / Tax A/C ID	Location ID	Acres	Roll	Valuation Code	Present Tax Roll Current	Present Tax Roll Original	Prior Tax Roll Current	Prior Tax Roll Original
4003 N SAGAMORE DR L	3 -30-15 .00- -084		.08-4012L		Total	130,700.00	130,700.00	130,700.00	130,700.00
DENSTEN, PAUL L & MARILYN A	83000	83000		RP	IMPV	130,700.00	130,700.00	130,700.00	130,700.00
3301 S SAGAMORE DR A	3 -30-15 .00- -084		.08-3301A		Total	131,900.00	131,900.00	131,900.00	131,900.00
BAILEY JR, ANDREW G	83670	83670		RP	IMPV	131,900.00	131,900.00	131,900.00	131,900.00
3301 S SAGAMORE DR B	3 -30-15 .00- -084		.08-3302B		Total	154,900.00	154,900.00	154,900.00	154,900.00
CAMPBELL, JOAN M & JESSICA T	83680	83680		RP	IMPV	154,900.00	154,900.00	154,900.00	154,900.00
3302 S SAGAMORE DR E	3 -30-15 .00- -084		.08-3305E		Total	131,400.00	131,400.00	131,400.00	131,400.00
LONG, PATRICIA J	83710	83710		RP	IMPV	131,400.00	131,400.00	131,400.00	131,400.00
3302 S SAGAMORE DR F	3 -30-15 .00- -084		.08-3306F		Total	146,000.00	146,000.00	146,000.00	146,000.00
NIEVES, SABELLE	83720	83720		RP	IMPV	146,000.00	146,000.00	146,000.00	146,000.00
3303 S SAGAMORE DR I	3 -30-15 .00- -084		.08-3309I		Total	112,800.00	112,800.00	112,800.00	112,800.00
LARAGIONE, FRANCO & OLIDAY	83750	83750		RP	IMPV	112,800.00	112,800.00	112,800.00	112,800.00
3303 S SAGAMORE DR J	3 -30-15 .00- -084		.08-3310J		Total	127,900.00	127,900.00	127,900.00	127,900.00
LARAGIONE, SALVATORE & PATRI	83760	83760		RP	IMPV	127,900.00	127,900.00	127,900.00	127,900.00
3401 S SAGAMORE DR A	3 -30-15 .00- -084		.08-3401A		Total	131,900.00	131,900.00	131,900.00	131,900.00
NORTH BOWERS FARM LLC	83790	83790		RP	IMPV	131,900.00	131,900.00	131,900.00	131,900.00
3401 S SAGAMORE DR B	3 -30-15 .00- -084		.08-3402B		Total	139,400.00	139,400.00	139,400.00	139,400.00
YERGER, PAUL J & DONNA J	83800	83800		RP	IMPV	139,400.00	139,400.00	139,400.00	139,400.00
3402 S SAGAMORE DR E	3 -30-15 .00- -084		.08-3405E		Total	133,200.00	133,200.00	133,200.00	133,200.00
ABRUZZO, CATHERINE A - TRUST	83830	83830		RP	IMPV	133,200.00	133,200.00	133,200.00	133,200.00
3402 S SAGAMORE DR F	3 -30-15 .00- -084		.08-3406F		Total	146,000.00	146,000.00	146,000.00	146,000.00
KIRBY, QUINCEY T	83840	83840		RP	IMPV	146,000.00	146,000.00	146,000.00	146,000.00
3403 S SAGAMORE DR I	3 -30-15 .00- -084		.08-3409I		Total	112,800.00	112,800.00	112,800.00	112,800.00
SPRINGER,DELORES O'NEAL	83870	83870		RP	IMPV	112,800.00	112,800.00	112,800.00	112,800.00
3403 S SAGAMORE DR J	3 -30-15 .00- -084		.08-3410J		Total	127,900.00	127,900.00	127,900.00	127,900.00
HANGSTEFER, PRISCILLA LYNN &	83880	83880		RP	IMPV	127,900.00	127,900.00	127,900.00	127,900.00
3501 S SAGAMORE DR C	3 -30-15 .00- -084		.08-3503C		Total	131,900.00	131,900.00	131,900.00	131,900.00
FORT, VIRGINIA L	83930	83930		RP	IMPV	131,900.00	131,900.00	131,900.00	131,900.00
3501 S SAGAMORE DR D	3 -30-15 .00- -084		.08-3504D		Total	144,000.00	144,000.00	144,000.00	144,000.00
REAM, THOMAS E & CAROLYN-TRU	83940	83940		RP	IMPV	144,000.00	144,000.00	144,000.00	144,000.00
3502 S SAGAMORE DR G	3 -30-15 .00- -084		.08-3507G		Total	131,400.00	131,400.00	131,400.00	131,400.00
MYERS, CHRISTOPHER T	83970	83970		RP	IMPV	131,400.00	131,400.00	131,400.00	131,400.00
3502 S SAGAMORE DR H	3 -30-15 .00- -084		.08-3508H		Total	147,700.00	147,700.00	147,700.00	147,700.00
SOBIERALSKI, JULIA A	83980	83980		RP	IMPV	147,700.00	147,700.00	147,700.00	147,700.00
3503 S SAGAMORE DR K	3 -30-15 .00- -084		.08-3511K		Total	111,900.00	111,900.00	111,900.00	111,900.00
CLOUGH, RYAN K & KIMBERLY GE	84010	84010		RP					

Property Address / Owner Name	PIN / Tax A/C ID	Location ID	Acres	Roll	Valuation Code	Present Tax Roll Current	Present Tax Roll Original	Prior Tax Roll Current	Prior Tax Roll Original
3503 S SAGAMORE DR K	3 -30-15 .00- -084		.08-3511K		Total	111,900.00	111,900.00	111,900.00	111,900.00
CLOUGH, RYAN K & KIMBERLY GE	84010	84010		RP	IMPV	111,900.00	111,900.00	111,900.00	111,900.00
3503 S SAGAMORE DR L	3 -30-15 .00- -084		.08-3512L		Total	130,700.00	130,700.00	130,700.00	130,700.00
O'BRIEN, JAMES L & MARIE DOS	84020	84020		RP	IMPV	130,700.00	130,700.00	130,700.00	130,700.00
3601 S SAGAMORE DR C	3 -30-15 .00- -084		.08-3603C		Total	131,900.00	131,900.00	131,900.00	131,900.00
RIVERA, EDUARDO	82160	82160		RP	IMPV	131,900.00	131,900.00	131,900.00	131,900.00
3601 S SAGAMORE DR D	3 -30-15 .00- -084		.08-3604D		Total	144,000.00	144,000.00	144,000.00	144,000.00
SENDER, JOHN B & CAROLE L	82170	82170		RP	IMPV	144,000.00	144,000.00	144,000.00	144,000.00
3602 S SAGAMORE DR G	3 -30-15 .00- -084		.08-3607G		Total	131,400.00	131,400.00	131,400.00	131,400.00
VRABEC, MARY E	82200	82200		RP	IMPV	131,400.00	131,400.00	131,400.00	131,400.00
3602 S SAGAMORE DR H	3 -30-15 .00- -084		.08-3608H		Total	147,700.00	147,700.00	147,700.00	147,700.00
WELLER, LACEY	82210	82210		RP	IMPV	147,700.00	147,700.00	147,700.00	147,700.00
3603 S SAGAMORE DR K	3 -30-15 .00- -084		.08-3611K		Total	112,800.00	112,800.00	112,800.00	112,800.00
COOPER, DEAN	82240	82240		RP	IMPV	112,800.00	112,800.00	112,800.00	112,800.00
3603 S SAGAMORE DR L	3 -30-15 .00- -084		.08-3612L		Total	130,700.00	130,700.00	130,700.00	130,700.00
LARAGIONE, FRANCO & OLIDAY	82250	82250		RP	IMPV	130,700.00	130,700.00	130,700.00	130,700.00
3701 S SAGAMORE DR C	3 -30-15 .00- -084		.08-3703C		Total	131,900.00	131,900.00	131,900.00	131,900.00
CORNETT, JAMES K & BERNICE	82280	82280		RP	IMPV	131,900.00	131,900.00	131,900.00	131,900.00
3701 S SAGAMORE DR D	3 -30-15 .00- -084		.08-3704D		Total	144,000.00	144,000.00	144,000.00	144,000.00
NEW MANOR LLC	82290	82290		RP	IMPV	144,000.00	144,000.00	144,000.00	144,000.00
3702 S SAGAMORE DR G	3 -30-15 .00- -084		.08-3707G		Total	131,400.00	131,400.00	131,400.00	131,400.00
PINKERTON, ROBERT	82320	82320		RP	IMPV	131,400.00	131,400.00	131,400.00	131,400.00
3702 S SAGAMORE DR H	3 -30-15 .00- -084		.08-3708H		Total	147,700.00	147,700.00	147,700.00	147,700.00
LYNCH, RAYMOND E & JUDY A	82330	82330		RP	IMPV	147,700.00	147,700.00	147,700.00	147,700.00
3703 S SAGAMORE DR K	3 -30-15 .00- -084		.08-3711K		Total	112,800.00	112,800.00	112,800.00	112,800.00
FISHER, LINDA D	82360	82360		RP	IMPV	112,800.00	112,800.00	112,800.00	112,800.00
3703 S SAGAMORE DR L	3 -30-15 .00- -084		.08-3712L		Total	130,700.00	130,700.00	130,700.00	130,700.00
JOHNSON, STEVEN L	82370	82370		RP	IMPV	130,700.00	130,700.00	130,700.00	130,700.00
3801 S SAGAMORE DR C	3 -30-15 .00- -084		.08-3803C		Total	131,900.00	131,900.00	131,900.00	131,900.00
OSTROSKI, LENORA V	80630	80630		RP	IMPV	131,900.00	131,900.00	131,900.00	131,900.00
3801 S SAGAMORE DR D	3 -30-15 .00- -084		.08-3804D		Total	135,000.00	135,000.00	135,000.00	135,000.00
MTW DELAWARE LLC	80640	80640		RP	IMPV	135,000.00	135,000.00	135,000.00	135,000.00
3802 S SAGAMORE DR G	3 -30-15 .00- -084		.08-3807G		Total	131,400.00	131,400.00	131,400.00	131,400.00
RICKER, VICKI	80670	80670		RP	IMPV	131,400.00	131,400.00	131,400.00	131,400.00
3802 S SAGAMORE DR H	3 -30-15 .00- -084		.08-3808H		Total	147,700.00	147,700.00	147,700.00	147,700.00
WAINRIGHT II, JOSHUA T	80680	80680		RP					

Property Address / Owner Name	PIN / Tax A/C ID	Location ID	Acres	Roll	Valuation Code	Present Tax Roll Current	Present Tax Roll Original	Prior Tax Roll Current	Prior Tax Roll Original
3802 S SAGAMORE DR H	3 -30-15 .00- -084		.08-3808H		Total	147,700.00	147,700.00	147,700.00	147,700.00
WAINRIGHT II, JOSHUA T	80680	80680		RP	IMPV	147,700.00	147,700.00	147,700.00	147,700.00
3803 S SAGAMORE DR K	3 -30-15 .00- -084		.08-3811K		Total	112,800.00	112,800.00	112,800.00	112,800.00
BULLOCK JR, ROGER E	80710	80710		RP	IMPV	112,800.00	112,800.00	112,800.00	112,800.00
3803 S SAGAMORE DR L	3 -30-15 .00- -084		.08-3812L		Total	130,700.00	130,700.00	130,700.00	130,700.00
HART, MARY ELIZABETH	80720	80720		RP	IMPV	130,700.00	130,700.00	130,700.00	130,700.00
SALEVAN AVE	MD-16-174.18-03-16		.00-000		Total	17,000.00	17,000.00	17,000.00	17,000.00
ACORN SALEVAN LLC	27110	27110		RP	LAND	17,000.00	17,000.00	17,000.00	17,000.00
SALEVAN AVE	MD-16-174.18-03-17		.00-000		Total	16,400.00	16,400.00	16,400.00	16,400.00
ACORN SALEVAN LLC	27120	27120		RP	LAND	16,400.00	16,400.00	16,400.00	16,400.00
SALEVAN AVE	MD-16-174.18-03-18		.00-000		Total	15,400.00	15,400.00	15,400.00	15,400.00
ACORN SALEVAN LLC	27130	27130		RP	LAND	15,400.00	15,400.00	15,400.00	15,400.00
SALEVAN AVE	MD-16-174.18-03-19		.00-000		Total	14,500.00	14,500.00	14,500.00	14,500.00
ACORN SALEVAN LLC	27140	27140		RP	LAND	14,500.00	14,500.00	14,500.00	14,500.00
SALEVAN AVE	MD-16-174.18-03-20		.00-000		Total	14,500.00	14,500.00	14,500.00	14,500.00
ACORN SALEVAN LLC	27150	27150		RP	LAND	14,500.00	14,500.00	14,500.00	14,500.00
SALEVAN AVE	MD-16-174.18-03-21		.00-000		Total	14,400.00	14,400.00	14,400.00	14,400.00
ACORN SALEVAN LLC	27160	27160		RP	LAND	14,400.00	14,400.00	14,400.00	14,400.00
SALEVAN AVE	MD-16-174.18-03-22		.00-000		Total	14,300.00	14,300.00	14,300.00	14,300.00
ACORN SALEVAN LLC	27170	27170		RP	LAND	14,300.00	14,300.00	14,300.00	14,300.00
SALEVAN AVE	MD-16-174.18-03-31		.00-000		Total	14,400.00	14,400.00	14,400.00	14,400.00
ACORN SALEVAN LLC	27220	27220		RP	LAND	14,400.00	14,400.00	14,400.00	14,400.00
SALEVAN AVE	MD-16-174.18-03-32		.00-000		Total	14,500.00	14,500.00	14,500.00	14,500.00
ACORN SALEVAN LLC	27230	27230		RP	LAND	14,500.00	14,500.00	14,500.00	14,500.00
SALEVAN AVE	MD-16-174.18-03-33		.00-000		Total	14,600.00	14,600.00	14,600.00	14,600.00
ACORN SALEVAN LLC	27240	27240		RP	LAND	14,600.00	14,600.00	14,600.00	14,600.00
SALEVAN AVE	MD-16-174.18-03-34		.00-000		Total	14,600.00	14,600.00	14,600.00	14,600.00
ACORN SALEVAN LLC	27250	27250		RP	LAND	14,600.00	14,600.00	14,600.00	14,600.00
SALEVAN AVE	MD-16-174.18-03-35		.00-000		Total	17,500.00	17,500.00	17,500.00	17,500.00
ACORN SALEVAN LLC	27260	27260		RP	LAND	17,500.00	17,500.00	17,500.00	17,500.00
SALEVAN AVE	MD-16-174.18-03-35		.01-000		Total	24,100.00	24,100.00	24,100.00	24,100.00
ACORN SALEVAN LLC	27270	27270		RP	LAND	24,100.00	24,100.00	24,100.00	24,100.00
SALEVAN AVE	MD-16-174.18-03-36		.01-000		Total	304,100.00	304,100.00	304,100.00	304,100.00
ACORN SALEVAN LLC	27290	27290		RP	LAND	82,100.00	82,100.00	82,100.00	82,100.00
					IMPV	222,000.00	222,000.00	222,000.00	222,000.00
10 NE SALEVAN PL	MD-16-174.18-03-23		.00-000		Total	109,900.00	109,900.00	109,900.00	109,900.00
PHILLIPS, JAMES T	27180	27180		RP					

Property Address / Owner Name	PIN / Tax A/C ID	Location ID	Acres	Roll	Valuation Code	Present Tax Roll Current	Present Tax Roll Original	Prior Tax Roll Current	Prior Tax Roll Original
10 NE SALEVAN PL	MD-16-174.18-03-23		.00-000		Total	109,900.00	109,900.00	109,900.00	109,900.00
PHILLIPS, JAMES T	27180	27180		RP	LAND	29,200.00	29,200.00	29,200.00	29,200.00
					IMPV	80,700.00	80,700.00	80,700.00	80,700.00
NW SALEVAN PL	MD-16-174.18-01-17		.00-000		Total	20,700.00	20,700.00	20,700.00	20,700.00
CACCAMO, JAMES & LINDA A	26190	26190		RP	LAND	20,700.00	20,700.00	20,700.00	20,700.00
2 NW SALEVAN PL	MD-16-174.18-01-16		.00-000		Total	131,500.00	131,500.00	131,500.00	131,500.00
CACCAMO, JAMES & LINDA A	26180	26180		RP	LAND	35,400.00	35,400.00	35,400.00	35,400.00
					IMPV	96,100.00	96,100.00	96,100.00	96,100.00
4 NW SALEVAN PL	MD-16-174.18-01-18		.00-000		Total	113,100.00	113,100.00	113,100.00	113,100.00
PETTY, BENJAMIN & TAYLOR	26200	26200		RP	LAND	36,000.00	36,000.00	36,000.00	36,000.00
					IMPV	77,100.00	77,100.00	77,100.00	77,100.00
5 NW SALEVAN PL	MD-16-174.18-01-33		.00-000		Total	97,700.00	97,700.00	97,700.00	97,700.00
MILFORD CHURCH OF THE NAZARE	26340	26340		RP	LAND	97,700.00	97,700.00	97,700.00	97,700.00
					EXMT	97,700.00	97,700.00	97,700.00	97,700.00
6 NW SALEVAN PL	MD-16-174.18-01-19		.00-000		Total	228,500.00	228,500.00	228,500.00	228,500.00
MILFORD CHURCH OF THE NAZARE	26210	26210		RP	LAND	97,700.00	97,700.00	97,700.00	97,700.00
					IMPV	130,800.00	130,800.00	130,800.00	130,800.00
					EXMT	228,500.00	228,500.00	228,500.00	228,500.00
7 NW SALEVAN PL	MD-16-174.18-01-32		.00-000		Total	97,700.00	97,700.00	97,700.00	97,700.00
MILFORD CHURCH OF THE NAZARE	26330	26330		RP	LAND	97,700.00	97,700.00	97,700.00	97,700.00
					EXMT	97,700.00	97,700.00	97,700.00	97,700.00
8 NW SALEVAN PL	MD-16-174.18-01-20		.00-000		Total	96,200.00	96,200.00	96,200.00	96,200.00
MILFORD CHURCH OF THE NAZARE	26220	26220		RP	LAND	96,200.00	96,200.00	96,200.00	96,200.00
					EXMT	96,200.00	96,200.00	96,200.00	96,200.00
9 NW SALEVAN PL	MD-16-174.18-01-31		.00-000		Total	97,700.00	97,700.00	97,700.00	97,700.00
MILFORD CHURCH OF THE NAZARE	26320	26320		RP	LAND	97,700.00	97,700.00	97,700.00	97,700.00
					EXMT	97,700.00	97,700.00	97,700.00	97,700.00
10 NW SALEVAN PL	MD-16-174.18-01-21		.00-000		Total	94,500.00	94,500.00	94,500.00	94,500.00
MILFORD CHURCH OF THE NAZARE	26230	26230		RP	LAND	94,500.00	94,500.00	94,500.00	94,500.00
					EXMT	94,500.00	94,500.00	94,500.00	94,500.00
11 NW SALEVAN PL	MD-16-174.18-01-30		.00-000		Total	1,032,000.00	1,032,000.00	1,032,000.00	1,032,000.00
MILFORD CHURCH OF THE NAZARE	26310	26310		RP	LAND	116,000.00	116,000.00	116,000.00	116,000.00
					IMPV	916,000.00	916,000.00	916,000.00	916,000.00
					EXMT	1,032,000.00	1,032,000.00	1,032,000.00	1,032,000.00
12 NW SALEVAN PL	MD-16-174.18-01-22		.00-000		Total	93,000.00	93,000.00	93,000.00	93,000.00
MILFORD CHURCH OF THE NAZARE	26240	26240		RP	LAND	93,000.00	93,000.00	93,000.00	93,000.00
					EXMT	93,000.00	93,000.00	93,000.00	93,000.00
13 NW SALEVAN PL	MD-16-174.18-01-29		.00-000		Total	92,800.00	92,800.00	92,800.00	92,800.00
MILFORD CHURCH OF THE NAZARE	26300	26300		RP	LAND	92,800.00	92,800.00	92,800.00	92,800.00
					EXMT	92,800.00	92,800.00	92,800.00	92,800.00

Property Address / Owner Name	PIN / Tax A/C ID	Location ID	Acres	Roll	Valuation Code	Present Tax Roll Current	Present Tax Roll Original	Prior Tax Roll Current	Prior Tax Roll Original
14 NW SALEVAN PL	MD-16-174.18-01-23		.00-000		Total	97,400.00	97,400.00	97,400.00	97,400.00
MILFORD CHURCH OF THE NAZARE	26250	26250		RP	LAND	97,400.00	97,400.00	97,400.00	97,400.00
					EXMT	97,400.00	97,400.00	97,400.00	97,400.00
15 NW SALEVAN PL	MD-16-174.18-01-28		.00-000		Total	92,800.00	92,800.00	92,800.00	92,800.00
MILFORD CHURCH OF THE NAZARE	26290	26290		RP	LAND	92,800.00	92,800.00	92,800.00	92,800.00
					EXMT	92,800.00	92,800.00	92,800.00	92,800.00
17 NW SALEVAN PL	MD-16-174.18-01-27		.00-000		Total	92,800.00	92,800.00	92,800.00	92,800.00
MILFORD CHURCH OF THE NAZARE	26280	26280		RP	LAND	92,800.00	92,800.00	92,800.00	92,800.00
					EXMT	92,800.00	92,800.00	92,800.00	92,800.00
19 NW SALEVAN PL	MD-16-174.18-01-26		.00-000		Total	97,200.00	97,200.00	97,200.00	97,200.00
MILFORD CHURCH OF THE NAZARE	26270	26270		RP	LAND	97,200.00	97,200.00	97,200.00	97,200.00
					EXMT	97,200.00	97,200.00	97,200.00	97,200.00
21 NW SALEVAN PL	MD-16-174.18-01-25		.00-000		Total	97,400.00	97,400.00	97,400.00	97,400.00
MILFORD CHURCH OF THE NAZARE	26260	26260		RP	LAND	97,400.00	97,400.00	97,400.00	97,400.00
					EXMT	97,400.00	97,400.00	97,400.00	97,400.00
109 SCHOOL PL	1 -30-3 .08- -039		.00-		Total	199,700.00	199,700.00	199,700.00	199,700.00
BUNSELMEYER, LOUIS R & FRANC	4110	4110		RP	LAND	43,000.00	43,000.00	43,000.00	43,000.00
					IMPV	156,700.00	156,700.00	156,700.00	156,700.00
111 SCHOOL PL	1 -30-3 .08- -038		.00-		Total	184,000.00	184,000.00	184,000.00	184,000.00
STUTZMAN, JAMES L	4100	4100		RP	LAND	48,100.00	48,100.00	48,100.00	48,100.00
					IMPV	135,900.00	135,900.00	135,900.00	135,900.00
111 SCHOOL PL 1/2	1 -30-3 .08- -037		.00-		Total	202,600.00	202,600.00	202,600.00	202,600.00
COVERDALE, CLIFFORD & TARA	4090	4090		RP	LAND	47,000.00	47,000.00	47,000.00	47,000.00
					IMPV	155,600.00	155,600.00	155,600.00	155,600.00
113 SCHOOL PL	1 -30-3 .08- -036		.00-		Total	211,400.00	211,400.00	211,400.00	211,400.00
WYATT, JAMES R & KATHI L	4080	4080		RP	LAND	47,100.00	47,100.00	47,100.00	47,100.00
					IMPV	164,300.00	164,300.00	164,300.00	164,300.00
115 SCHOOL PL	1 -30-3 .08- -035		.00-		Total	174,400.00	174,400.00	174,400.00	174,400.00
PORTZ, SUSAN E	4070	4070		RP	LAND	47,100.00	47,100.00	47,100.00	47,100.00
					IMPV	127,300.00	127,300.00	127,300.00	127,300.00
117 SCHOOL PL	1 -30-3 .08- -034		.00-		Total	168,600.00	168,600.00	168,600.00	168,600.00
DRONEBARGER, CLAUDIA	4060	4060		RP	LAND	42,500.00	42,500.00	42,500.00	42,500.00
					IMPV	126,100.00	126,100.00	126,100.00	126,100.00
119 SCHOOL PL	1 -30-3 .08- -033		.00-		Total	136,300.00	136,300.00	136,300.00	136,300.00
SMITH, LAWRENCE A & LESLIE J	4050	4050		RP	LAND	41,600.00	41,600.00	41,600.00	41,600.00
					IMPV	94,700.00	94,700.00	94,700.00	94,700.00
121 SCHOOL PL	1 -30-3 .08- -032		.00-		Total	135,600.00	135,600.00	135,600.00	135,600.00
CAPECE, NICKLAS	4040	4040		RP	LAND	41,000.00	41,000.00	41,000.00	41,000.00
					IMPV	94,600.00	94,600.00	94,600.00	94,600.00
123 SCHOOL PL	1 -30-3 .08- -031		.00-		Total	153,700.00	153,700.00	153,700.00	153,700.00
MAST, JOHN RAY & LOIS DIANE	4030	4030		RP					

Property Address / Owner Name	PIN / Tax A/C ID	Location ID	Acres	Roll	Valuation Code	Present Tax Roll Current	Present Tax Roll Original	Prior Tax Roll Current	Prior Tax Roll Original
123 SCHOOL PL	1 -30-3 .08- -031		.00-		Total	153,700.00	153,700.00	153,700.00	153,700.00
MAST, JOHN RAY & LOIS DIANE	4030	4030		RP	LAND	41,000.00	41,000.00	41,000.00	41,000.00
					IMPV	112,700.00	112,700.00	112,700.00	112,700.00
125 SCHOOL PL	1 -30-3 .08- -030		.00-		Total	207,300.00	207,300.00	207,300.00	207,300.00
GORRIN, PAUL E & ANN R	4020	4020		RP	LAND	40,500.00	40,500.00	40,500.00	40,500.00
					IMPV	166,800.00	166,800.00	166,800.00	166,800.00
127 SCHOOL PL	1 -30-3 .08- -029		.00-		Total	169,200.00	169,200.00	169,200.00	169,200.00
OECHSLER, JAMES A & TRACY D	4010	4010		RP	LAND	40,500.00	40,500.00	40,500.00	40,500.00
					IMPV	128,700.00	128,700.00	128,700.00	128,700.00
129 SCHOOL PL	1 -30-3 .08- -028		.00-		Total	166,600.00	166,600.00	166,600.00	160,800.00
PERSIA, PATRICIA	4000	4000		RP	LAND	40,200.00	40,200.00	40,200.00	40,200.00
					IMPV	126,400.00	126,400.00	126,400.00	120,600.00
12629 SCHOONER AVE	1 -30-3 .00- -1104		.00-		Total	1,000.00	1,000.00	1,000.00	1,000.00
LIBORIO WATERGATE LLC	143400	143400		RP	LAND	1,000.00	1,000.00	1,000.00	1,000.00
12631 SCHOONER AVE	1 -30-3 .00- -1105		.00-		Total	1,000.00	1,000.00	1,000.00	1,000.00
LIBORIO WATERGATE LLC	143410	143410		RP	LAND	1,000.00	1,000.00	1,000.00	1,000.00
12635 SCHOONER AVE	1 -30-3 .00- -1106		.00-		Total	2,200.00	2,200.00	2,200.00	2,200.00
LIBORIO WATERGATE LLC	143420	143420		RP	LAND	2,200.00	2,200.00	2,200.00	2,200.00
12641 SCHOONER AVE	1 -30-3 .00- -1107		.00-		Total	2,200.00	2,200.00	2,200.00	2,200.00
LIBORIO WATERGATE LLC	143430	143430		RP	LAND	2,200.00	2,200.00	2,200.00	2,200.00
12645 SCHOONER AVE	1 -30-3 .00- -1108		.00-		Total	1,000.00	1,000.00	1,000.00	1,000.00
LIBORIO WATERGATE LLC	143440	143440		RP	LAND	1,000.00	1,000.00	1,000.00	1,000.00
12647 SCHOONER AVE	1 -30-3 .00- -1109		.00-		Total	1,000.00	1,000.00	1,000.00	1,000.00
LIBORIO WATERGATE LLC	143450	143450		RP	LAND	1,000.00	1,000.00	1,000.00	1,000.00
12699 SCHOONER AVE	1 -30-3 .00- -1078		.00-		Total	1,300.00	1,300.00	1,300.00	1,300.00
LIBORIO WATERGATE LLC	143140	143140		RP	LAND	1,300.00	1,300.00	1,300.00	1,300.00
12703 SCHOONER AVE	1 -30-3 .00- -1077		.00-		Total	1,300.00	1,300.00	1,300.00	1,300.00
LIBORIO WATERGATE LLC	143130	143130		RP	LAND	1,300.00	1,300.00	1,300.00	1,300.00
12706 SCHOONER AVE	1 -30-3 .00- -996		.00-		Total	2,200.00	2,200.00	2,200.00	2,200.00
LIBORIO WATERGATE LLC	150340	150340		RP	LAND	2,200.00	2,200.00	2,200.00	2,200.00
12707 SCHOONER AVE	1 -30-3 .00- -1076		.00-		Total	1,300.00	1,300.00	1,300.00	1,300.00
LIBORIO WATERGATE LLC	143120	143120		RP	LAND	1,300.00	1,300.00	1,300.00	1,300.00
12709 SCHOONER AVE	1 -30-3 .00- -1075		.00-		Total	1,300.00	1,300.00	1,300.00	1,300.00
LIBORIO WATERGATE LLC	143110	143110		RP	LAND	1,300.00	1,300.00	1,300.00	1,300.00
12710 SCHOONER AVE	1 -30-3 .00- -997		.00-		Total	2,000.00	2,000.00	2,000.00	2,000.00
LIBORIO WATERGATE LLC	150350	150350		RP	LAND	2,000.00	2,000.00	2,000.00	2,000.00
12713 SCHOONER AVE	1 -30-3 .00- -1074		.00-		Total	1,300.00	1,300.00	1,300.00	1,300.00
LIBORIO WATERGATE LLC	143100	143100		RP					

Property Address / Owner Name	PIN / Tax A/C ID	Location ID	Acres	Roll	Valuation Code	Present Tax Roll Current	Present Tax Roll Original	Prior Tax Roll Current	Prior Tax Roll Original
12713 SCHOONER AVE	1 -30-3 .00- -1074 .00-				Total	1,300.00	1,300.00	1,300.00	1,300.00
LIBORIO WATERGATE LLC	143100	143100		RP	LAND	1,300.00	1,300.00	1,300.00	1,300.00
12716 SCHOONER AVE	1 -30-3 .00- -998 .00-				Total	2,000.00	2,000.00	2,000.00	2,000.00
LIBORIO WATERGATE LLC	150360	150360		RP	LAND	2,000.00	2,000.00	2,000.00	2,000.00
12722 SCHOONER AVE	1 -30-3 .00- -999 .00-				Total	2,000.00	2,000.00	2,000.00	2,000.00
LIBORIO WATERGATE LLC	150370	150370		RP	LAND	2,000.00	2,000.00	2,000.00	2,000.00
12726 SCHOONER AVE	1 -30-3 .00- -1000 .00-				Total	2,000.00	2,000.00	2,000.00	2,000.00
LIBORIO WATERGATE LLC	142360	142360		RP	LAND	2,000.00	2,000.00	2,000.00	2,000.00
12730 SCHOONER AVE	1 -30-3 .00- -1001 .00-				Total	2,000.00	2,000.00	2,000.00	2,000.00
LIBORIO WATERGATE LLC	142370	142370		RP	LAND	2,000.00	2,000.00	2,000.00	2,000.00
SEABURY AVE	1 -30-3 .11- -019 .00-				Total	247,600.00	247,600.00	247,600.00	247,600.00
CITY OF MILFORD - PUMP STATI	5060	5060		RP	LAND	191,100.00	191,100.00	191,100.00	191,100.00
					IMPV	56,500.00	56,500.00	56,500.00	56,500.00
					EXMT	247,600.00	247,600.00	247,600.00	247,600.00
SEABURY AVE	1 -30-3 .11- -020 .00-				Total	39,000.00	39,000.00	39,000.00	39,000.00
CITY OF MILFORD - PUMP STATI	5070	5070		RP	LAND	31,200.00	31,200.00	31,200.00	31,200.00
					IMPV	7,800.00	7,800.00	7,800.00	7,800.00
					EXMT	39,000.00	39,000.00	39,000.00	39,000.00
SEABURY AVE	1 -30-3 .11- -052 .00-				Total	793,400.00	793,400.00	793,400.00	793,400.00
SEABURY AVENUE LLC	5480	5480		RP	LAND	760,900.00	760,900.00	760,900.00	760,900.00
					IMPV	32,500.00	32,500.00	32,500.00	32,500.00
SEABURY AVE	1 -30-3 .11- -052 .01-				Total	43,600.00	43,600.00	43,600.00	43,600.00
MAST, HENRY S	5490	5490		RP	LAND	43,600.00	43,600.00	43,600.00	43,600.00
SEABURY AVE	1 -30-3 .11- -055 .00-				Total	213,800.00	213,800.00	213,800.00	213,800.00
BSG II LLC	5530	5530		RP	LAND	213,800.00	213,800.00	213,800.00	213,800.00
SEABURY AVE	1 -30-3 .11- -058 .00-				Total	40,700.00	40,700.00	40,700.00	40,700.00
CITY OF MILFORD	5580	5580		RP	LAND	40,700.00	40,700.00	40,700.00	40,700.00
					EXMT	40,700.00	40,700.00	40,700.00	40,700.00
SEABURY AVE	1 -30-3 .12- -030 .01-				Total	33,100.00	33,100.00	33,100.00	33,100.00
LAMMY, KARA E & HAMILTON, KE	6300	6300		RP	LAND	33,100.00	33,100.00	33,100.00	33,100.00
502 SEABURY AVE	1 -30-3 .08- -042 .00-				Total	106,600.00	106,600.00	106,600.00	106,600.00
LANKFORD, JOSEPH D & DIANE M	4140	4140		RP	LAND	37,800.00	37,800.00	37,800.00	37,800.00
					IMPV	68,800.00	68,800.00	68,800.00	68,800.00
503 SEABURY AVE	1 -30-3 .12- -030 .00-				Total	154,100.00	154,100.00	154,100.00	135,300.00
LAMMY, KARA E & KEVIN C HAMI	6290	6290		RP	LAND	40,200.00	40,200.00	40,200.00	40,200.00
					IMPV	113,900.00	113,900.00	113,900.00	95,100.00
503 SEABURY AVE	1 -30-3 .12- -030 .02-				Total	16,000.00	16,000.00	16,000.00	16,000.00
LAMMY, KARA E & HAMILTON, KE	6310	6310		RP	LAND	16,000.00	16,000.00	16,000.00	16,000.00

Property Address / Owner Name	PIN / Tax A/C ID	Location ID	Acres	Roll	Valuation Code	Present Tax Roll Current	Present Tax Roll Original	Prior Tax Roll Current	Prior Tax Roll Original
504 SEABURY AVE	1 -30-3 .08- -041 .00-				Total	393,900.00	393,900.00	393,900.00	393,900.00
ST JOHN CATHOLIC CHURCH	4130	4130		RP	LAND	47,100.00	47,100.00	47,100.00	47,100.00
					IMPV	346,800.00	346,800.00	346,800.00	346,800.00
					EXMT	393,900.00	393,900.00	393,900.00	393,900.00
505 SEABURY AVE	1 -30-3 .12- -029 .00-				Total	244,000.00	244,000.00	244,000.00	244,000.00
HOBBS, JUSTIN N & JANELLE A	6280	6280		RP	LAND	52,000.00	52,000.00	52,000.00	52,000.00
					IMPV	192,000.00	192,000.00	192,000.00	192,000.00
506 SEABURY AVE CHURC	1 -30-3 .08- -040 .00-				Total	1,280,400.00	1,280,400.00	1,280,400.00	1,280,400.00
ST JOHN CATHOLIC CHURCH	4120	4120		RP	LAND	194,400.00	194,400.00	194,400.00	194,400.00
					IMPV	1,086,000.00	1,086,000.00	1,086,000.00	1,086,000.00
					EXMT	1,280,400.00	1,280,400.00	1,280,400.00	1,280,400.00
507 SEABURY AVE	1 -30-3 .12- -028 .00-				Total	40,200.00	40,200.00	40,200.00	40,200.00
CARLISLE LANE LLC	6270	6270		RP	LAND	40,200.00	40,200.00	40,200.00	40,200.00
509 SEABURY AVE	1 -30-3 .12- -027 .00-				Total	141,300.00	141,300.00	141,300.00	141,300.00
HUDSON, KATHLEEN C	6260	6260		RP	LAND	40,200.00	40,200.00	40,200.00	40,200.00
					IMPV	101,100.00	101,100.00	101,100.00	101,100.00
511 SEABURY AVE	1 -30-3 .12- -026 .00-				Total	199,200.00	199,200.00	199,200.00	199,200.00
CARTER, WILLIAM	6250	6250		RP	LAND	40,200.00	40,200.00	40,200.00	40,200.00
					IMPV	159,000.00	159,000.00	159,000.00	159,000.00
513 SEABURY AVE	1 -30-3 .12- -025 .00-				Total	107,300.00	107,300.00	107,300.00	107,300.00
REISINGER, LAURA H	6240	6240		RP	LAND	40,200.00	40,200.00	40,200.00	40,200.00
					IMPV	67,100.00	67,100.00	67,100.00	67,100.00
601 SEABURY AVE	1 -30-3 .12- -024 .00-				Total	156,000.00	156,000.00	156,000.00	156,000.00
HESS, NANCY H-TRUSTEE	6230	6230		RP	LAND	43,000.00	43,000.00	43,000.00	43,000.00
					IMPV	113,000.00	113,000.00	113,000.00	113,000.00
603 SEABURY AVE	1 -30-3 .12- -021 .00-				Total	181,500.00	181,500.00	181,500.00	181,500.00
CAPO, JOSEPH J	6200	6200		RP	LAND	45,200.00	45,200.00	45,200.00	45,200.00
					IMPV	136,300.00	136,300.00	136,300.00	136,300.00
611 SEABURY AVE	1 -30-3 .12- -019 .00-				Total	188,200.00	188,200.00	188,200.00	188,200.00
PRICE, JOHN D & CAROLYN A	6180	6180		RP	LAND	41,800.00	41,800.00	41,800.00	41,800.00
					IMPV	146,400.00	146,400.00	146,400.00	146,400.00
613 SEABURY AVE	1 -30-3 .12- -018 .00-				Total	180,900.00	180,900.00	180,900.00	180,900.00
PRICE, ELAINE CRESSON	6170	6170		RP	LAND	41,800.00	41,800.00	41,800.00	41,800.00
					IMPV	139,100.00	139,100.00	139,100.00	139,100.00
615 SEABURY AVE	1 -30-3 .12- -015 .00-				Total	156,700.00	156,700.00	156,700.00	156,700.00
SMITH, BERNICE W	6140	6140		RP	LAND	41,100.00	41,100.00	41,100.00	41,100.00
					IMPV	115,600.00	115,600.00	115,600.00	115,600.00
617 SEABURY AVE	1 -30-3 .12- -014 .00-				Total	188,700.00	188,700.00	188,700.00	188,700.00
WILKINS, HOWARD C II	6130	6130		RP	LAND	44,300.00	44,300.00	44,300.00	44,300.00
					IMPV	144,400.00	144,400.00	144,400.00	144,400.00

Property Address / Owner Name	PIN / Tax A/C ID	Location ID	Acres	Roll	Valuation Code	Present Tax Roll Current	Present Tax Roll Original	Prior Tax Roll Current	Prior Tax Roll Original
701 SEABURY AVE	1 -30-3 .12- -010		.00-		Total	214,100.00	214,100.00	214,100.00	214,100.00
WHITE, DEBBIE	6090	6090		RP	LAND	44,300.00	44,300.00	44,300.00	44,300.00
					IMPV	169,800.00	169,800.00	169,800.00	169,800.00
707 SEABURY AVE	1 -30-3 .12- -009		.00-		Total	187,700.00	187,700.00	187,700.00	187,700.00
WATSON, PATRICIA L &	6080	6080		RP	LAND	48,100.00	48,100.00	48,100.00	48,100.00
					IMPV	139,600.00	139,600.00	139,600.00	139,600.00
711 SEABURY AVE	1 -30-3 .12- -006		.00-		Total	191,400.00	191,400.00	191,400.00	191,400.00
TWISSELMANN, DANIEL C & DIAN	6050	6050		RP	LAND	44,200.00	44,200.00	44,200.00	44,200.00
					IMPV	147,200.00	147,200.00	147,200.00	147,200.00
713 SEABURY AVE	1 -30-3 .12- -005		.00-		Total	163,600.00	163,600.00	163,600.00	163,600.00
REICHHOLD, KEVIN J	6040	6040		RP	LAND	43,200.00	43,200.00	43,200.00	43,200.00
					IMPV	120,400.00	120,400.00	120,400.00	120,400.00
715 SEABURY AVE	1 -30-3 .11- -096		.01-		Total	202,200.00	202,200.00	202,200.00	202,200.00
DORRELUS, JUDE & DIEUMENO	85670	85670		RP	LAND	32,600.00	32,600.00	32,600.00	32,600.00
					IMPV	169,600.00	169,600.00	169,600.00	169,600.00
717 SEABURY AVE	1 -30-3 .11- -096		.00-		Total	195,800.00	195,800.00	195,800.00	195,800.00
SPIGONE, JOSEPH EDMUND	5990	5990		RP	LAND	32,600.00	32,600.00	32,600.00	32,600.00
					IMPV	163,200.00	163,200.00	163,200.00	163,200.00
723 SEABURY AVE	1 -30-3 .11- -095		.00-		Total	113,800.00	113,800.00	113,800.00	113,800.00
DAVIS, RICHARD J & CAROL J	5980	5980		RP	LAND	40,200.00	40,200.00	40,200.00	40,200.00
					IMPV	73,600.00	73,600.00	73,600.00	73,600.00
802 SEABURY AVE	1 -30-3 .11- -040		.00-		Total	197,100.00	197,100.00	197,100.00	197,100.00
KRZEMIEN, ALLEN & KRISTINE M	5330	5330		RP	LAND	42,500.00	42,500.00	42,500.00	42,500.00
					IMPV	154,600.00	154,600.00	154,600.00	154,600.00
803 SEABURY AVE	1 -30-3 .11- -076		.01-		Total	146,200.00	146,200.00	146,200.00	145,500.00
JONES, ROYAL V & GAIL M	5780	5780		RP	LAND	40,200.00	40,200.00	40,200.00	40,200.00
					IMPV	106,000.00	106,000.00	106,000.00	105,300.00
804 SEABURY AVE	1 -30-3 .11- -041		.00-		Total	134,500.00	134,500.00	134,500.00	134,500.00
BYERLY SR, JENNIE G & RICHAR	5340	5340		RP	LAND	42,400.00	42,400.00	42,400.00	42,400.00
					IMPV	92,100.00	92,100.00	92,100.00	92,100.00
805 SEABURY AVE	1 -30-3 .11- -076		.00-		Total	123,600.00	123,600.00	123,600.00	123,600.00
NORTH BOWERS FARMS LLC	5770	5770		RP	LAND	40,200.00	40,200.00	40,200.00	40,200.00
					IMPV	83,400.00	83,400.00	83,400.00	83,400.00
806 SEABURY AVE	1 -30-3 .11- -052		.00-01		Total	562,100.00	562,100.00	562,100.00	562,100.00
DEDICATED PROPERTIES LLC	108940	108940		RP	IMPV	562,100.00	562,100.00	562,100.00	562,100.00
807 SEABURY AVE	1 -30-3 .11- -075		.00-		Total	143,100.00	143,100.00	143,100.00	143,100.00
STUBBS, SCOTT & ALINA	5760	5760		RP	LAND	40,200.00	40,200.00	40,200.00	40,200.00
					IMPV	102,900.00	102,900.00	102,900.00	102,900.00
808 SEABURY AVE	1 -30-3 .11- -052		.00-02		Total	356,500.00	356,500.00	356,500.00	356,500.00
DEDICATED PROPERTIES LLC	87580	87580		RP					

Property Address / Owner Name	PIN / Tax A/C ID	Location ID	Acres	Roll	Valuation Code	Present Tax Roll Current	Present Tax Roll Original	Prior Tax Roll Current	Prior Tax Roll Original
808 SEABURY AVE	1 -30-3 .11- -052 .00-02				Total	356,500.00	356,500.00	356,500.00	356,500.00
DEDICATED PROPERTIES LLC	87580	87580		RP	IMPV	356,500.00	356,500.00	356,500.00	356,500.00
809 SEABURY AVE	1 -30-3 .11- -074 .00-				Total	129,000.00	129,000.00	129,000.00	129,000.00
WALSH, FLORENCE K-ESTATE	5750	5750		RP	LAND	40,200.00	40,200.00	40,200.00	40,200.00
					IMPV	88,800.00	88,800.00	88,800.00	88,800.00
810 SEABURY AVE	1 -30-3 .11- -052 .00-03				Total	889,500.00	889,500.00	889,500.00	889,500.00
UROLOGY ASSOCIATES LLC	87590	87590		RP	IMPV	889,500.00	889,500.00	889,500.00	889,500.00
811 SEABURY AVE	1 -30-3 .11- -073 .00-				Total	120,100.00	120,100.00	120,100.00	120,100.00
GONZALES, ANA I	5740	5740		RP	LAND	40,200.00	40,200.00	40,200.00	40,200.00
					IMPV	79,900.00	79,900.00	79,900.00	79,900.00
813 SEABURY AVE	1 -30-3 .11- -072 .00-				Total	111,900.00	111,900.00	111,900.00	111,900.00
FULMELE, NICOLE L	5730	5730		RP	LAND	40,200.00	40,200.00	40,200.00	40,200.00
					IMPV	71,700.00	71,700.00	71,700.00	71,700.00
815 SEABURY AVE	1 -30-3 .11- -071 .00-				Total	161,300.00	161,300.00	161,300.00	161,300.00
TSCHANTRE, LEON E & JOYCE M	5720	5720		RP	LAND	40,200.00	40,200.00	40,200.00	40,200.00
					IMPV	121,100.00	121,100.00	121,100.00	121,100.00
817 SEABURY AVE	1 -30-3 .11- -070 .00-				Total	214,000.00	214,000.00	214,000.00	214,000.00
EHRMANN JR, GEORGE H	5710	5710		RP	LAND	44,300.00	44,300.00	44,300.00	44,300.00
					IMPV	169,700.00	169,700.00	169,700.00	169,700.00
820 SEABURY AVE	1 -30-3 .11- -055 .01-				Total	143,900.00	143,900.00	143,900.00	143,900.00
CROMER MANAGEMENT LLC	5540	5540		RP	LAND	53,900.00	53,900.00	53,900.00	53,900.00
					IMPV	90,000.00	90,000.00	90,000.00	90,000.00
901 SEABURY AVE	1 -30-3 .11- -069 .00-				Total	149,500.00	149,500.00	149,500.00	149,500.00
LOVE, CATHERINE W	5700	5700		RP	LAND	41,900.00	41,900.00	41,900.00	41,900.00
					IMPV	107,600.00	107,600.00	107,600.00	107,600.00
903 SEABURY AVE A	1 -30-3 .11- -059 .01-				Total	95,900.00	95,900.00	95,900.00	95,900.00
TRIFECTA ELITE ENTERPRISE LL	5600	5600		RP	LAND	41,400.00	41,400.00	41,400.00	41,400.00
					IMPV	54,500.00	54,500.00	54,500.00	54,500.00
5 NE SECOND ST	MD-16-183.10-03-39 .00-000				Total	234,500.00	234,500.00	234,500.00	234,500.00
FIRST STATE INVESTMENT GROUP	34860	34860		RP	LAND	27,800.00	27,800.00	27,800.00	27,800.00
					IMPV	206,700.00	206,700.00	206,700.00	206,700.00
105 NE SECOND ST	MD-16-183.10-03-26 .00-000				Total	80,800.00	80,800.00	80,800.00	80,800.00
STEELE, JAMES G & BROOKE E	34760	34760		RP	LAND	16,700.00	16,700.00	16,700.00	16,700.00
					IMPV	64,100.00	64,100.00	64,100.00	64,100.00
106 NE SECOND ST	MD-16-183.10-03-62 .00-000				Total	63,900.00	63,900.00	63,900.00	63,900.00
DIAMOND DANCE COMPANY INC	35100	35100		RP	LAND	28,400.00	28,400.00	28,400.00	28,400.00
					IMPV	35,500.00	35,500.00	35,500.00	35,500.00
107 NE SECOND ST	MD-16-183.10-03-25 .00-000				Total	85,600.00	85,600.00	85,600.00	85,600.00
MESSICK, SUSAN & AMBER	34750	34750		RP	LAND	23,900.00	23,900.00	23,900.00	23,900.00

Property Address / Owner Name	PIN / Tax A/C ID	Location ID	Acres	Roll	Valuation Code	Present Tax Roll Current	Present Tax Roll Original	Prior Tax Roll Current	Prior Tax Roll Original
107 NE SECOND ST	MD-16-183.10-03-25		.00-000		Total	85,600.00	85,600.00	85,600.00	85,600.00
MESSICK, SUSAN & AMBER	34750	34750		RP	IMPV	61,700.00	61,700.00	61,700.00	61,700.00
108 NE SECOND ST	MD-16-183.10-03-64		.00-000		Total	266,000.00	266,000.00	266,000.00	266,000.00
MISPILLION REALTY LLC	163290	163290		RP	LAND	64,600.00	64,600.00	64,600.00	64,600.00
					IMPV	201,400.00	201,400.00	201,400.00	201,400.00
200 NE SECOND ST	MD-16-183.10-04-17		.00-000		Total	191,800.00	191,800.00	191,800.00	191,800.00
MISPILLION REALTY LLC	35510	35510		RP	LAND	23,600.00	23,600.00	23,600.00	23,600.00
					IMPV	168,200.00	168,200.00	168,200.00	168,200.00
201 NE SECOND ST	MD-16-183.10-04-16		.00-000		Total	111,400.00	111,400.00	111,400.00	111,000.00
BRACKETT, AUDREY N & CARNEST	35500	35500		RP	LAND	25,400.00	25,400.00	25,400.00	25,000.00
					IMPV	86,000.00	86,000.00	86,000.00	86,000.00
203 NE SECOND ST	MD-16-183.10-04-14		.00-000		Total	128,100.00	128,100.00	128,100.00	128,100.00
FAILING, DELMAS K JR	35450	35450		RP	LAND	24,300.00	24,300.00	24,300.00	24,300.00
					IMPV	103,800.00	103,800.00	103,800.00	103,800.00
220 NE SECOND ST	MD-16-183.10-04-18		.01-000		Total	104,100.00	104,100.00	104,100.00	104,100.00
SONG, CHANG HUN	35530	35530		RP	LAND	22,000.00	22,000.00	22,000.00	22,000.00
					IMPV	82,100.00	82,100.00	82,100.00	82,100.00
222 NE SECOND ST	MD-16-183.10-04-18		.00-000		Total	101,300.00	101,300.00	101,300.00	101,300.00
DIOGO, JOSEPH ZACHARY ARTHUR	35520	35520		RP	LAND	20,700.00	20,700.00	20,700.00	20,700.00
					IMPV	80,600.00	80,600.00	80,600.00	80,600.00
NW SECOND ST	MD-16-183.10-02-50		.00-000		Total	166,800.00	166,800.00	166,800.00	166,800.00
BIBLE PRESBYTERIAN CHURCH	34080	34080		RP	LAND	18,400.00	18,400.00	18,400.00	18,400.00
					IMPV	148,400.00	148,400.00	148,400.00	148,400.00
					EXMT	166,800.00	166,800.00	166,800.00	166,800.00
NW SECOND ST	MD-16-183.10-02-65		.00-000		Total	16,600.00	16,600.00	16,600.00	16,600.00
MILLS, JOYCE W	34250	34250		RP	LAND	16,600.00	16,600.00	16,600.00	16,600.00
6 NW SECOND ST	MD-16-183.10-03-55		.00-000		Total	81,100.00	81,100.00	81,100.00	81,100.00
DURAND, JOAN W & REINHOLD LO	35040	35040		RP	LAND	15,900.00	15,900.00	15,900.00	15,900.00
					IMPV	65,200.00	65,200.00	65,200.00	65,200.00
					EXMT	81,100.00	81,100.00	81,100.00	81,100.00
8 NW SECOND ST	MD-16-183.10-03-54		.00-000		Total	151,500.00	151,500.00	151,500.00	151,500.00
HENDERSON, EUGENE W & CAROL	35030	35030		RP	LAND	17,600.00	17,600.00	17,600.00	17,600.00
					IMPV	133,900.00	133,900.00	133,900.00	133,900.00
9 NW SECOND ST	MD-16-183.10-03-43		.00-000		Total	22,100.00	21,700.00	21,700.00	21,700.00
MURRAY, JOHN M	34900	34900		RP	LAND	22,100.00	21,700.00	21,700.00	21,700.00
10 NW SECOND ST	MD-16-183.10-03-53		.00-000		Total	101,300.00	101,300.00	101,300.00	101,300.00
LOPATA, ALLAN	35020	35020		RP	LAND	17,600.00	17,600.00	17,600.00	17,600.00
					IMPV	83,700.00	83,700.00	83,700.00	83,700.00
14 NW SECOND ST	MD-16-183.10-03-83		.00-000		Total	77,000.00	77,000.00	77,000.00	77,000.00
DONOVAN, JAY R	35280	35280		RP					

Property Address / Owner Name	PIN / Tax A/C ID	Location ID	Acres	Roll	Valuation Code	Present Tax Roll Current	Present Tax Roll Original	Prior Tax Roll Current	Prior Tax Roll Original
14 NW SECOND ST	MD-16-183.10-03-83		.00-000		Total	77,000.00	77,000.00	77,000.00	77,000.00
DONOVAN, JAY R	35280	35280		RP	LAND	17,300.00	17,300.00	17,300.00	17,300.00
					IMPV	59,700.00	59,700.00	59,700.00	59,700.00
15 NW SECOND ST	MD-16-183.10-03-45		.00-000		Total	207,600.00	207,600.00	207,600.00	207,600.00
WAGAMON, JAMES ALLAN & NANCY	34920	34920		RP	LAND	26,600.00	26,600.00	26,600.00	26,600.00
					IMPV	181,000.00	181,000.00	181,000.00	181,000.00
17 NW SECOND ST	MD-16-183.10-03-46		.00-000		Total	109,700.00	109,700.00	109,700.00	109,700.00
SANCHEZ GONZALEZ, JULIO	34930	34930		RP	LAND	29,300.00	29,300.00	29,300.00	29,300.00
					IMPV	80,400.00	80,400.00	80,400.00	80,400.00
18 NW SECOND ST	MD-16-183.10-03-51		.00-000		Total	70,800.00	70,800.00	70,800.00	70,800.00
DONOVAN, JAY R	34990	34990		RP	LAND	22,300.00	22,300.00	22,300.00	22,300.00
					IMPV	48,500.00	48,500.00	48,500.00	48,500.00
21 NW SECOND ST	MD-16-183.10-03-47		.00-000		Total	147,000.00	147,000.00	147,000.00	147,000.00
AMISIAL, CELIDON & RITA DELV	34950	34950		RP	LAND	21,900.00	21,900.00	21,900.00	21,900.00
					IMPV	125,100.00	125,100.00	125,100.00	125,100.00
100 NW SECOND ST 102	MD-16-183.10-02-66		.00-000		Total	138,100.00	138,100.00	138,100.00	138,100.00
SYNETICS CORPORATION-A DELAW	34260	34260		RP	LAND	18,700.00	18,700.00	18,700.00	18,700.00
					IMPV	119,400.00	119,400.00	119,400.00	119,400.00
					EXMT	138,100.00	138,100.00	138,100.00	138,100.00
110 NW SECOND ST	MD-16-183.10-02-64		.00-000		Total	71,100.00	71,100.00	71,100.00	68,300.00
OCHOA-ROSALES, EDVIN ELISEO	34240	34240		RP	LAND	20,600.00	20,600.00	20,600.00	20,600.00
					IMPV	50,500.00	50,500.00	50,500.00	47,700.00
113 NW SECOND ST	MD-16-183.10-02-51		.00-000		Total	19,800.00	19,800.00	19,800.00	19,800.00
MT SINAI TABERNACLE	34090	34090		RP	LAND	19,800.00	19,800.00	19,800.00	19,800.00
					EXMT	19,800.00	19,800.00	19,800.00	19,800.00
114 NW SECOND ST	MD-16-183.10-02-63		.01-000		Total	75,100.00	75,100.00	75,100.00	75,100.00
CAMPBELL, MATRETHIA	34230	34230		RP	LAND	17,100.00	17,100.00	17,100.00	17,100.00
					IMPV	58,000.00	58,000.00	58,000.00	58,000.00
125 NW SECOND ST	MD-16-183.10-02-52		.00-000		Total	20,100.00	20,100.00	20,100.00	20,100.00
MT SINAI TABERNACLE INC	34100	34100		RP	LAND	20,100.00	20,100.00	20,100.00	20,100.00
					EXMT	20,100.00	20,100.00	20,100.00	20,100.00
126 NW SECOND ST	MD-16-183.10-02-61		.00-000		Total	69,500.00	69,500.00	69,500.00	69,500.00
BLOCKSOM, ALEXIS BROOKE	34200	34200		RP	LAND	16,000.00	16,000.00	16,000.00	16,000.00
					IMPV	53,500.00	53,500.00	53,500.00	53,500.00
210 NW SECOND ST	MD-16-183.10-02-58		.00-000		Total	60,400.00	60,400.00	60,400.00	60,400.00
WAVECREST LLC	34160	34160		RP	LAND	17,100.00	17,100.00	17,100.00	17,100.00
					IMPV	43,300.00	43,300.00	43,300.00	43,300.00
211 NW SECOND ST	MD-16-183.10-02-41		.00-000		Total	21,500.00	21,500.00	21,500.00	21,500.00
CHURCH OF CHRIST	34000	34000		RP	LAND	21,500.00	21,500.00	21,500.00	21,500.00
					EXMT	21,500.00	21,500.00	21,500.00	21,500.00

Property Address / Owner Name	PIN / Tax A/C ID	Location ID	Acres	Roll	Valuation Code	Present Tax Roll Current	Present Tax Roll Original	Prior Tax Roll Current	Prior Tax Roll Original
214 NW SECOND ST	MD-16-183.10-02-57		.00-000		Total	57,600.00	57,600.00	57,600.00	57,600.00
WAVECREST LLC	34150	34150		RP	LAND	17,900.00	17,900.00	17,900.00	17,900.00
					IMPV	39,700.00	39,700.00	39,700.00	39,700.00
303 NW SECOND ST	MD-16-183.10-01-29		.00-000		Total	124,500.00	124,500.00	124,500.00	124,500.00
WILKERSON, DAVID A & ARLENE	33170	33170		RP	LAND	25,000.00	25,000.00	25,000.00	25,000.00
					IMPV	99,500.00	99,500.00	99,500.00	99,500.00
311 NW SECOND ST	MD-16-183.10-01-30		.00-000		Total	74,700.00	74,700.00	74,700.00	74,700.00
LUCAS, ARMANDO GERARDO LOPEZ	33180	33180		RP	LAND	21,100.00	21,100.00	21,100.00	21,100.00
					IMPV	53,600.00	53,600.00	53,600.00	53,600.00
9 SE SECOND ST	3 -30-6 .20- -041		.00-		Total	266,000.00	266,000.00	266,000.00	266,000.00
ROW ENTERPRISES LLC	17910	17910		RP	LAND	32,200.00	32,200.00	32,200.00	32,200.00
					IMPV	233,800.00	233,800.00	233,800.00	233,800.00
					EXMT	266,000.00	266,000.00	266,000.00	266,000.00
10 SE SECOND ST	3 -30-6 .20- -074		.00-		Total	226,700.00	226,700.00	226,700.00	226,700.00
CITY OF MILFORD - ANNEX	18220	18220		RP	LAND	37,000.00	37,000.00	37,000.00	37,000.00
					IMPV	189,700.00	189,700.00	189,700.00	189,700.00
					EXMT	226,700.00	226,700.00	226,700.00	226,700.00
11 SE SECOND ST	3 -30-6 .20- -040		.00-		Total	78,900.00	78,900.00	78,900.00	78,900.00
DAVIS, WILLIAM H & BETTY LOU	17900	17900		RP	LAND	18,300.00	18,300.00	18,300.00	18,300.00
					IMPV	60,600.00	60,600.00	60,600.00	60,600.00
13 SE SECOND ST A	3 -30-6 .20- -039		.00-		Total	145,000.00	145,000.00	145,000.00	145,000.00
SPENCE, WILLIAM T	17890	17890		RP	LAND	20,000.00	20,000.00	20,000.00	20,000.00
					IMPV	125,000.00	125,000.00	125,000.00	125,000.00
100 SE SECOND ST	3 -30-6 .20- -081		.00-		Total	78,400.00	78,400.00	78,400.00	78,400.00
DALE, DONNA M	18290	18290		RP	LAND	32,300.00	32,300.00	32,300.00	32,300.00
					IMPV	46,100.00	46,100.00	46,100.00	46,100.00
108 SE SECOND ST	3 -30-6 .20- -082		.00-		Total	97,900.00	97,900.00	97,900.00	97,900.00
PEREZ, ELMITA GUTIERREZ	18300	18300		RP	LAND	16,800.00	16,800.00	16,800.00	16,800.00
					IMPV	81,100.00	81,100.00	81,100.00	81,100.00
110 SE SECOND ST B	3 -30-6 .20- -083		.00-		Total	77,700.00	77,700.00	77,700.00	77,700.00
TAGGART, PAUL JOSEPH	18310	18310		RP	LAND	16,300.00	16,300.00	16,300.00	16,300.00
					IMPV	61,400.00	61,400.00	61,400.00	61,400.00
111 SE SECOND ST	3 -30-6 .20- -024		.00-		Total	54,600.00	54,600.00	54,600.00	54,600.00
CARRILLO, CIRILO, OFELIA, JA	17740	17740		RP	LAND	17,200.00	17,200.00	17,200.00	17,200.00
					IMPV	37,400.00	37,400.00	37,400.00	37,400.00
112 SE SECOND ST	3 -30-6 .20- -084		.00-		Total	1,400.00	1,400.00	1,400.00	1,400.00
TAGGART, PAUL JOSEPH	18320	18320		RP	LAND	1,400.00	1,400.00	1,400.00	1,400.00
114 SE SECOND ST	3 -30-6 .20- -085		.00-		Total	114,300.00	114,300.00	114,300.00	114,300.00
SONG, CHANG HUN & SUNG YUN	18330	18330		RP	LAND	18,900.00	18,900.00	18,900.00	18,900.00
					IMPV	95,400.00	95,400.00	95,400.00	95,400.00

Property Address / Owner Name	PIN / Tax A/C ID	Location ID	Acres	Roll	Valuation Code	Present Tax Roll Current	Present Tax Roll Original	Prior Tax Roll Current	Prior Tax Roll Original
122 SE SECOND ST	3 -30-6 .20- -086		.00-		Total	64,800.00	64,800.00	64,800.00	64,800.00
COTTRELL, D PAUL	18340	18340		RP	LAND	19,900.00	19,900.00	19,900.00	19,900.00
					IMPV	44,900.00	44,900.00	44,900.00	44,900.00
124 SE SECOND ST	3 -30-6 .20- -087		.00-		Total	56,600.00	56,600.00	56,600.00	56,600.00
MONTECINOS, ROSA	18350	18350		RP	LAND	17,300.00	17,300.00	17,300.00	17,300.00
					IMPV	39,300.00	39,300.00	39,300.00	39,300.00
200 SE SECOND ST	3 -30-6 .20- -094		.00-		Total	106,100.00	106,100.00	106,100.00	104,200.00
AVERY PROPERTIES LLC	18420	18420		RP	LAND	18,600.00	18,600.00	18,600.00	18,600.00
					IMPV	87,500.00	87,500.00	87,500.00	85,600.00
201 SE SECOND ST	3 -30-6 .20- -023		.00-		Total	79,200.00	79,200.00	79,200.00	79,200.00
THOMPSON, ROBERT M-TRUSTEE	17730	17730		RP	LAND	15,500.00	15,500.00	15,500.00	15,500.00
					IMPV	63,700.00	63,700.00	63,700.00	63,700.00
203 SE SECOND ST	3 -30-6 .20- -022		.00-		Total	62,500.00	62,500.00	62,500.00	62,500.00
SAVAGE, ELLA	17720	17720		RP	LAND	15,400.00	15,400.00	15,400.00	15,400.00
					IMPV	47,100.00	47,100.00	47,100.00	47,100.00
204 SE SECOND ST	3 -30-6 .20- -095		.00-		Total	58,800.00	58,800.00	58,800.00	58,800.00
CRAFT, TINA M	18430	18430		RP	LAND	22,700.00	22,700.00	22,700.00	22,700.00
					IMPV	36,100.00	36,100.00	36,100.00	36,100.00
205 SE SECOND ST	3 -30-6 .20- -021		.00-		Total	60,300.00	60,300.00	60,300.00	60,300.00
WILEY, JOSEPH E & RENATE K	17710	17710		RP	LAND	17,100.00	17,100.00	17,100.00	17,100.00
					IMPV	43,200.00	43,200.00	43,200.00	43,200.00
207 SE SECOND ST	3 -30-7 .17- -117		.00-		Total	207,900.00	207,900.00	207,900.00	207,900.00
MAST, ALVIN E & PEGGY M	19970	19970		RP	LAND	25,800.00	25,800.00	25,800.00	25,800.00
					IMPV	182,100.00	182,100.00	182,100.00	182,100.00
208 SE SECOND ST	3 -30-6 .20- -096		.00-		Total	110,500.00	110,500.00	110,500.00	110,500.00
DELVA, HUBERT & SONIA	18440	18440		RP	LAND	9,800.00	9,800.00	9,800.00	9,800.00
					IMPV	100,700.00	100,700.00	100,700.00	100,700.00
210 SE SECOND ST	3 -30-6 .20- -097		.00-		Total	53,700.00	53,700.00	53,700.00	53,700.00
MOAB PROPERTIES LLC	18450	18450		RP	LAND	17,200.00	17,200.00	17,200.00	17,200.00
					IMPV	36,500.00	36,500.00	36,500.00	36,500.00
212 SE SECOND ST	3 -30-7 .17- -275		.00-		Total	106,500.00	106,500.00	106,500.00	106,500.00
R & S CONSTRUCTION LLC	21660	21660		RP	LAND	17,400.00	17,400.00	17,400.00	17,400.00
					IMPV	89,100.00	89,100.00	89,100.00	89,100.00
214 SE SECOND ST	3 -30-7 .17- -276		.00-		Total	104,100.00	104,100.00	104,100.00	104,100.00
R & S CONSTRUCTION LLC	21670	21670		RP	LAND	14,000.00	14,000.00	14,000.00	14,000.00
					IMPV	90,100.00	90,100.00	90,100.00	90,100.00
216 SE SECOND ST	3 -30-7 .17- -277		.00-		Total	15,400.00	15,400.00	15,400.00	15,400.00
CITY OF MILFORD - P & R	21680	21680		RP	LAND	15,400.00	15,400.00	15,400.00	15,400.00
					EXMT	15,400.00	15,400.00	15,400.00	15,400.00
301 SE SECOND ST	3 -30-7 .17- -142		.00-		Total	50,100.00	50,100.00	50,100.00	50,100.00
301 SE 2ND STREET LLC	20250	20250		RP					

Property Address / Owner Name	PIN / Tax A/C ID	Location ID	Acres	Roll	Valuation Code	Present Tax Roll Current	Present Tax Roll Original	Prior Tax Roll Current	Prior Tax Roll Original
301 SE SECOND ST	3 -30-7 .17- -142	.00-			Total	50,100.00	50,100.00	50,100.00	50,100.00
301 SE 2ND STREET LLC	20250	20250		RP	LAND	20,900.00	20,900.00	20,900.00	20,900.00
					IMPV	29,200.00	29,200.00	29,200.00	29,200.00
303 SE SECOND ST	3 -30-7 .17- -143	.00-			Total	97,700.00	97,700.00	97,700.00	97,700.00
BARRISTER PROPERTIES LLC	20260	20260		RP	LAND	28,100.00	28,100.00	28,100.00	28,100.00
					IMPV	69,600.00	69,600.00	69,600.00	69,600.00
307 SE SECOND ST	3 -30-7 .17- -144	.00-			Total	99,900.00	99,900.00	99,900.00	99,900.00
WEBB, FRANK & DIANE	20270	20270		RP	LAND	30,700.00	30,700.00	30,700.00	30,700.00
					IMPV	69,200.00	69,200.00	69,200.00	69,200.00
311 SE SECOND ST	3 -30-7 .17- -147	.00-			Total	211,100.00	211,100.00	211,100.00	41,400.00
THOMAS, NIGEL SINCLAIR	20300	20300		RP	Net				20,700.00
					LAND	20,700.00	20,700.00	20,700.00	20,700.00
					IMPV	190,400.00	190,400.00	190,400.00	20,700.00
					EXMT	211,100.00	211,100.00	211,100.00	20,700.00
315 SE SECOND ST	3 -30-7 .17- -148	.00-			Total	126,900.00	126,900.00	126,900.00	126,900.00
FEDORCSAK, WILLIAM J	20310	20310		RP	LAND	23,900.00	23,900.00	23,900.00	23,900.00
					IMPV	103,000.00	103,000.00	103,000.00	103,000.00
319 SE SECOND ST	3 -30-7 .17- -150	.00-			Total	114,200.00	114,200.00	114,200.00	114,200.00
STUBBS, BOBBI L	20330	20330		RP	LAND	14,700.00	14,700.00	14,700.00	14,700.00
					IMPV	99,500.00	99,500.00	99,500.00	99,500.00
321 SE SECOND ST	3 -30-7 .17- -151	.00-			Total	132,500.00	132,500.00	132,500.00	132,500.00
DELANEY, SUSAN M AND	20340	20340		RP	LAND	18,500.00	18,500.00	18,500.00	18,500.00
					IMPV	114,000.00	114,000.00	114,000.00	114,000.00
322 SE SECOND ST	3 -30-7 .17- -281	.00-			Total	109,100.00	109,100.00	109,100.00	109,100.00
SMITH, STEPHANIE Q	21810	21810		RP	LAND	32,100.00	32,100.00	32,100.00	32,100.00
					IMPV	77,000.00	77,000.00	77,000.00	77,000.00
323 SE SECOND ST	3 -30-7 .17- -152	.00-			Total	139,900.00	139,900.00	139,900.00	139,900.00
WILEY, JOSEPH E & RENATE K	20350	20350		RP	LAND	29,300.00	29,300.00	29,300.00	29,300.00
					IMPV	110,600.00	110,600.00	110,600.00	110,600.00
324 SE SECOND ST	3 -30-7 .17- -282	.00-			Total	76,500.00	76,500.00	76,500.00	76,500.00
DEENEY, JOSHUA S	21820	21820		RP	LAND	30,500.00	30,500.00	30,500.00	30,500.00
					IMPV	46,000.00	46,000.00	46,000.00	46,000.00
326 SE SECOND ST	3 -30-7 .17- -284	.00-			Total	96,800.00	96,800.00	96,800.00	96,800.00
GERLACH, THOMAS L & ANDREA	21830	21830		RP	LAND	25,400.00	25,400.00	25,400.00	25,400.00
					IMPV	71,400.00	71,400.00	71,400.00	71,400.00
508 SE SECOND ST	3 -30-7 .17- -295	.00-			Total	474,800.00	474,800.00	474,800.00	474,800.00
WILSON BAKER INC	21980	21980		RP	LAND	255,700.00	255,700.00	255,700.00	255,700.00
					IMPV	219,100.00	219,100.00	219,100.00	219,100.00
509 SE SECOND ST	3 -30-7 .17- -175	.00-			Total	72,000.00	72,000.00	72,000.00	72,000.00
PARADIS, MILDRED A	20590	20590		RP	LAND	20,300.00	20,300.00	20,300.00	20,300.00

Property Address / Owner Name	PIN / Tax A/C ID	Location ID	Acres	Roll	Valuation Code	Present Tax Roll Current	Present Tax Roll Original	Prior Tax Roll Current	Prior Tax Roll Original
509 SE SECOND ST	3 -30-7 .17- -175		.00-		Total	72,000.00	72,000.00	72,000.00	72,000.00
PARADIS, MILDRED A	20590	20590		RP	IMPV	51,700.00	51,700.00	51,700.00	51,700.00
601 SE SECOND ST	3 -30-7 .17- -192		.00-		Total	89,200.00	89,200.00	89,200.00	89,200.00
BESECKER, JESSICA MARIE	20750	20750		RP	LAND	20,700.00	20,700.00	20,700.00	20,700.00
					IMPV	68,500.00	68,500.00	68,500.00	68,500.00
603 SE SECOND ST	3 -30-7 .17- -193		.00-		Total	62,100.00	62,100.00	62,100.00	62,100.00
WILLIAMS, ANTHONY A & JANICE	20760	20760		RP	LAND	16,600.00	16,600.00	16,600.00	16,600.00
					IMPV	45,500.00	45,500.00	45,500.00	45,500.00
606 SE SECOND ST	3 -30-7 .17- -304		.00-		Total	80,700.00	80,700.00	80,700.00	80,700.00
DUNDORE, LORETTA LYNN	22080	22080		RP	LAND	30,800.00	30,800.00	30,800.00	30,800.00
					IMPV	49,900.00	49,900.00	49,900.00	49,900.00
607 SE SECOND ST	3 -30-7 .17- -194		.00-		Total	86,800.00	86,800.00	86,800.00	86,800.00
PILEGGI, MARTHA V	20770	20770		RP	LAND	25,000.00	25,000.00	25,000.00	25,000.00
					IMPV	61,800.00	61,800.00	61,800.00	61,800.00
609 SE SECOND ST	3 -30-7 .17- -195		.00-		Total	55,600.00	55,600.00	55,600.00	55,600.00
DONOVAN, ROBERT E	20780	20780		RP	LAND	21,600.00	21,600.00	21,600.00	21,600.00
					IMPV	34,000.00	34,000.00	34,000.00	34,000.00
610 SE SECOND ST	3 -30-7 .17- -305		.00-		Total	102,700.00	102,700.00	102,700.00	102,700.00
WEBB, JOHN	22090	22090		RP	LAND	23,800.00	23,800.00	23,800.00	23,800.00
					IMPV	78,900.00	78,900.00	78,900.00	78,900.00
611 SE SECOND ST	3 -30-7 .17- -196		.00-		Total	126,000.00	126,000.00	126,000.00	126,000.00
SAXON, DANA M	20790	20790		RP	LAND	23,100.00	23,100.00	23,100.00	23,100.00
					IMPV	102,900.00	102,900.00	102,900.00	102,900.00
701 SE SECOND ST	3 -30-7 .17- -212		.00-		Total	103,900.00	103,900.00	103,900.00	103,900.00
LODGE, DOUGLAS C & H PATRICI	20950	20950		RP	LAND	20,500.00	20,500.00	20,500.00	20,500.00
					IMPV	83,400.00	83,400.00	83,400.00	83,400.00
702 SE SECOND ST	3 -30-7 .17- -311		.00-		Total	85,000.00	85,000.00	85,000.00	85,000.00
MITCHELL, RANDY C & MYRA K-T	22150	22150		RP	LAND	31,200.00	31,200.00	31,200.00	31,200.00
					IMPV	53,800.00	53,800.00	53,800.00	53,800.00
703 SE SECOND ST	3 -30-7 .17- -213		.00-		Total	152,300.00	152,300.00	152,300.00	152,300.00
LARAGIONE BROTHERS RESIDENTI	20960	20960		RP	LAND	18,800.00	18,800.00	18,800.00	18,800.00
					IMPV	133,500.00	133,500.00	133,500.00	133,500.00
					EXMT	152,300.00	152,300.00	152,300.00	152,300.00
704 SE SECOND ST	3 -30-7 .17- -312		.00-		Total	90,900.00	90,900.00	90,900.00	90,900.00
LEBRIGHT, DANIEL T & JOYCE G	22160	22160		RP	LAND	23,000.00	23,000.00	23,000.00	23,000.00
					IMPV	67,900.00	67,900.00	67,900.00	67,900.00
705 SE SECOND ST	3 -30-7 .17- -213		.01-		Total	152,300.00	152,300.00	152,300.00	152,300.00
LARAGIONE BROTHERS RESIDENTI	151900	151900		RP	LAND	18,800.00	18,800.00	18,800.00	18,800.00
					IMPV	133,500.00	133,500.00	133,500.00	133,500.00
					EXMT	152,300.00	152,300.00	152,300.00	152,300.00

Property Address / Owner Name	PIN / Tax A/C ID	Location ID	Acres	Roll	Valuation Code	Present Tax Roll Current	Present Tax Roll Original	Prior Tax Roll Current	Prior Tax Roll Original
711 SE SECOND ST	3 -30-7 .17- -214 .00-				Total	89,100.00	89,100.00	89,100.00	89,100.00
ADAMS, AARON M	20970	20970		RP	LAND	25,500.00	25,500.00	25,500.00	25,500.00
					IMPV	63,600.00	63,600.00	63,600.00	63,600.00
800 SE SECOND ST	3 -30-7 .17- -317 .00-				Total	111,200.00	111,200.00	111,200.00	111,200.00
PUSEY, LARRY P & CHERYL A	22210	22210		RP	LAND	29,100.00	29,100.00	29,100.00	29,100.00
					IMPV	82,100.00	82,100.00	82,100.00	82,100.00
802 SE SECOND ST	3 -30-7 .17- -318 .00-				Total	111,600.00	111,600.00	111,600.00	111,600.00
FOX, DREW T	22220	22220		RP	LAND	26,700.00	26,700.00	26,700.00	26,700.00
					IMPV	84,900.00	84,900.00	84,900.00	84,900.00
803 SE SECOND ST A	3 -30-7 .17- -215 .01-				Total	87,100.00	87,100.00	87,100.00	87,100.00
GONZALEZ, ELAISE	20990	20990		RP	LAND	25,500.00	25,500.00	25,500.00	25,500.00
					IMPV	61,600.00	61,600.00	61,600.00	61,600.00
804 SE SECOND ST	3 -30-7 .17- -319 .00-				Total	107,200.00	107,200.00	107,200.00	107,200.00
DOMERCANT INVESTMENTS LLC	22230	22230		RP	LAND	26,700.00	26,700.00	26,700.00	26,700.00
					IMPV	80,500.00	80,500.00	80,500.00	80,500.00
805 SE SECOND ST	3 -30-7 .17- -215 .00-				Total	145,900.00	145,900.00	145,900.00	145,900.00
TUCKER, WILLIAM & DEBORAH	20980	20980		RP	LAND	30,500.00	30,500.00	30,500.00	30,500.00
					IMPV	115,400.00	115,400.00	115,400.00	115,400.00
806 SE SECOND ST	3 -30-7 .17- -320 .00-				Total	135,500.00	135,500.00	135,500.00	135,500.00
WEBB, SHARON, FRANCIS, DIANE	22240	22240		RP	LAND	30,800.00	30,800.00	30,800.00	30,800.00
					IMPV	104,700.00	104,700.00	104,700.00	104,700.00
807 SE SECOND ST	3 -30-7 .17- -215 .02-				Total	135,600.00	135,600.00	135,600.00	135,600.00
ADAMS, BRENDA REVOCABLE TRUS	21000	21000		RP	LAND	30,500.00	30,500.00	30,500.00	30,500.00
					IMPV	105,100.00	105,100.00	105,100.00	105,100.00
808 SE SECOND ST	3 -30-7 .17- -322 .00-				Total	80,300.00	80,300.00	80,300.00	80,300.00
ROBERTS I LLC	22250	22250		RP	LAND	27,000.00	27,000.00	27,000.00	27,000.00
					IMPV	53,300.00	53,300.00	53,300.00	53,300.00
810 SE SECOND ST	3 -30-7 .17- -323 .00-				Total	125,300.00	125,300.00	125,300.00	125,300.00
JEFFERSON, NICHOLAS O & LIND	22260	22260		RP	LAND	27,000.00	27,000.00	27,000.00	27,000.00
					IMPV	98,300.00	98,300.00	98,300.00	98,300.00
811 SE SECOND ST	3 -30-7 .17- -235 .00-				Total	109,700.00	112,300.00	112,300.00	110,000.00
CHAPMAN, TYLER & PAIGE TOMCZ	21200	21200		RP	LAND	29,400.00	32,000.00	32,000.00	32,000.00
					IMPV	80,300.00	80,300.00	80,300.00	78,000.00
813 SE SECOND ST	3 -30-7 .17- -235 .01-				Total	25,800.00	80,300.00		
COASTAL PROPERTIES DE, LLC	174950	174950		RP	LAND	25,800.00	80,300.00		
815 SE SECOND ST	3 -30-7 .17- -236 .00-				Total	70,500.00	70,500.00	70,500.00	70,500.00
ERB, MATHEW T	21210	21210		RP	LAND	25,000.00	25,000.00	25,000.00	25,000.00
					IMPV	45,500.00	45,500.00	45,500.00	45,500.00
900 SE SECOND ST	3 -30-7 .17- -324 .00-				Total	104,100.00	104,100.00	104,100.00	104,100.00
LAZY Z PROPERTIES LLC	22270	22270		RP					

Property Address / Owner Name	PIN / Tax A/C ID	Location ID	Acres	Roll	Valuation Code	Present Tax Roll Current	Present Tax Roll Original	Prior Tax Roll Current	Prior Tax Roll Original
900 SE SECOND ST	3 -30-7 .17- -324 .00-				Total	104,100.00	104,100.00	104,100.00	104,100.00
LAZY Z PROPERTIES LLC	22270	22270		RP	LAND	31,000.00	31,000.00	31,000.00	31,000.00
					IMPV	73,100.00	73,100.00	73,100.00	73,100.00
901 SE SECOND ST	3 -30-7 .17- -237 .00-				Total	97,600.00	97,600.00	97,600.00	97,600.00
STEWART, MICHAEL J	21220	21220		RP	LAND	21,200.00	21,200.00	21,200.00	21,200.00
					IMPV	76,400.00	76,400.00	76,400.00	76,400.00
902 SE SECOND ST	3 -30-7 .17- -324 .01-				Total	22,700.00	22,700.00	22,700.00	22,700.00
HILL, WILLIAM D & MARY JO	22280	22280		RP	LAND	22,700.00	22,700.00	22,700.00	22,700.00
903 SE SECOND ST	3 -30-7 .17- -258 .00-				Total	93,500.00	93,500.00	93,500.00	93,500.00
SCHIMMEL, MICHAEL P & KATHER	21460	21460		RP	LAND	30,800.00	30,800.00	30,800.00	30,800.00
					IMPV	62,700.00	62,700.00	62,700.00	62,700.00
906 SE SECOND ST	3 -30-7 .17- -325 .00-				Total	86,800.00	86,800.00	86,800.00	86,800.00
HILL, WILLIAM & MARY	22310	22310		RP	LAND	31,500.00	31,500.00	31,500.00	31,500.00
					IMPV	55,300.00	55,300.00	55,300.00	55,300.00
907 SE SECOND ST	3 -30-7 .17- -259 .00-				Total	83,000.00	83,000.00	83,000.00	83,000.00
ALEMAN, CRAIG	21470	21470		RP	LAND	33,200.00	33,200.00	33,200.00	33,200.00
					IMPV	49,800.00	49,800.00	49,800.00	49,800.00
908 SE SECOND ST	3 -30-7 .17- -326 .00-				Total	63,700.00	63,700.00	63,700.00	63,700.00
RIVERA-SUAZO, MANUEL	22320	22320		RP	LAND	27,500.00	27,500.00	27,500.00	27,500.00
					IMPV	36,200.00	36,200.00	36,200.00	36,200.00
909 SE SECOND ST	3 -30-7 .17- -260 .00-				Total	99,100.00	99,100.00	99,100.00	99,100.00
CRITES, HEATHER M	21480	21480		RP	LAND	36,900.00	36,900.00	36,900.00	36,900.00
					IMPV	62,200.00	62,200.00	62,200.00	62,200.00
910 SE SECOND ST	3 -30-7 .17- -327 .00-				Total	104,400.00	104,400.00	104,400.00	104,400.00
DALE, DONNA MAY	22330	22330		RP	LAND	31,000.00	31,000.00	31,000.00	31,000.00
					IMPV	73,400.00	73,400.00	73,400.00	73,400.00
912 SE SECOND ST	3 -30-7 .17- -328 .00-				Total	81,600.00	81,600.00	81,600.00	81,600.00
MAUTISTE LLC	22340	22340		RP	LAND	30,200.00	30,200.00	30,200.00	30,200.00
					IMPV	51,400.00	51,400.00	51,400.00	51,400.00
913 SE SECOND ST	3 -30-7 .17- -261 .00-				Total	72,300.00	72,300.00	72,300.00	72,300.00
JOHNSON, MICHAEL L	21490	21490		RP	LAND	30,000.00	30,000.00	30,000.00	30,000.00
					IMPV	42,300.00	42,300.00	42,300.00	42,300.00
914 SE SECOND ST	3 -30-7 .17- -329 .00-				Total	89,100.00	89,100.00	89,100.00	89,100.00
LOUNSBURY, CHRISTINA IRENE	22350	22350		RP	LAND	27,000.00	27,000.00	27,000.00	27,000.00
					IMPV	62,100.00	62,100.00	62,100.00	62,100.00
915 SE SECOND ST	3 -30-7 .17- -263 .00-				Total	112,100.00	112,100.00	112,100.00	112,100.00
DE LA CRUZ PERALTA, JORGE AN	21520	21520		RP	LAND	26,000.00	26,000.00	26,000.00	26,000.00
					IMPV	86,100.00	86,100.00	86,100.00	86,100.00
916 SE SECOND ST	3 -30-7 .17- -330 .00-				Total	79,200.00	79,200.00	79,200.00	79,200.00
CURRIE, JACK D & ELLEN J	22360	22360		RP					

Property Address / Owner Name	PIN / Tax A/C ID	Location ID	Acres	Roll	Valuation Code	Present Tax Roll Current	Present Tax Roll Original	Prior Tax Roll Current	Prior Tax Roll Original
916 SE SECOND ST	3 -30-7 .17- -330 .00-				Total	79,200.00	79,200.00	79,200.00	79,200.00
CURRIE, JACK D & ELLEN J	22360	22360		RP	LAND	24,000.00	24,000.00	24,000.00	24,000.00
					IMPV	55,200.00	55,200.00	55,200.00	55,200.00
917 SE SECOND ST	3 -30-7 .17- -265 .00-				Total	80,900.00	80,900.00	80,900.00	80,900.00
DE LA CRUZ, JORGE ANTONIO	21540	21540		RP	LAND	30,700.00	30,700.00	30,700.00	30,700.00
					IMPV	50,200.00	50,200.00	50,200.00	50,200.00
918 SE SECOND ST	3 -30-7 .17- -331 .00-				Total	81,200.00	81,200.00	81,200.00	81,200.00
BURTON, RUSSELL D	22370	22370		RP	LAND	24,000.00	24,000.00	24,000.00	24,000.00
					IMPV	57,200.00	57,200.00	57,200.00	57,200.00
919 SE SECOND ST	3 -30-7 .17- -266 .00-				Total	102,200.00	102,200.00	102,200.00	102,200.00
WALTMAN, NORMA F	21550	21550		RP	LAND	28,600.00	28,600.00	28,600.00	28,600.00
					IMPV	73,600.00	73,600.00	73,600.00	73,600.00
1000 SE SECOND ST	3 -30-11 .05- -038 .00-				Total	135,100.00	135,100.00	135,100.00	135,100.00
TUNIS, WILLIAM H SR	13520	13520		RP	LAND	30,800.00	30,800.00	30,800.00	30,800.00
					IMPV	104,300.00	104,300.00	104,300.00	104,300.00
1001 SE SECOND ST	3 -30-7 .17- -272 .00-				Total	89,300.00	89,300.00	89,300.00	89,300.00
HICKS, MICHAEL J & AMY L TRI	21630	21630		RP	LAND	31,000.00	31,000.00	31,000.00	31,000.00
					IMPV	58,300.00	58,300.00	58,300.00	58,300.00
1002 SE SECOND ST	3 -30-11 .05- -039 .00-				Total	100,800.00	100,800.00	100,800.00	100,800.00
BROWN, ZOVEIDA	13530	13530		RP	LAND	30,800.00	30,800.00	30,800.00	30,800.00
					IMPV	70,000.00	70,000.00	70,000.00	70,000.00
1003 SE SECOND ST	3 -30-7 .17- -273 .00-				Total	95,100.00	95,100.00	95,100.00	95,100.00
MCWILLIAMS, RANDY	21640	21640		RP	LAND	30,600.00	30,600.00	30,600.00	30,600.00
					IMPV	64,500.00	64,500.00	64,500.00	64,500.00
1005 SE SECOND ST	3 -30-7 .17- -274 .00-				Total	77,900.00	77,900.00	77,900.00	77,900.00
EVANS, LANA M	21650	21650		RP	LAND	29,800.00	29,800.00	29,800.00	29,800.00
					IMPV	48,100.00	48,100.00	48,100.00	48,100.00
1006 SE SECOND ST	3 -30-11 .05- -040 .00-				Total	127,000.00	127,000.00	127,000.00	127,000.00
DALE, DONNA D	13540	13540		RP	LAND	34,800.00	34,800.00	34,800.00	34,800.00
					IMPV	92,200.00	92,200.00	92,200.00	92,200.00
1007 SE SECOND ST	3 -30-7 .17- -332 .00-				Total	42,300.00	42,300.00	42,300.00	42,300.00
CAC, JOEL	22380	22380		RP	LAND	27,400.00	27,400.00	27,400.00	27,400.00
					IMPV	14,900.00	14,900.00	14,900.00	14,900.00
1008 SE SECOND ST 2	3 -30-11 .06- -001 .00-				Total	159,100.00	159,100.00	159,100.00	159,100.00
DIEHL, JAMES D & ANGELIE G	15690	15690		RP	LAND	34,800.00	34,800.00	34,800.00	34,800.00
					IMPV	124,300.00	124,300.00	124,300.00	124,300.00
1012 SE SECOND ST	3 -30-11 .06- -002 .01-				Total	133,800.00	133,800.00	133,800.00	133,800.00
SCHAAP, ROBERT & LUCINDA L	15710	15710		RP	LAND	34,800.00	34,800.00	34,800.00	34,800.00
					IMPV	99,000.00	99,000.00	99,000.00	99,000.00
1013 SE SECOND ST	3 -30-7 .18- -018 .00-				Total	118,000.00	118,000.00	118,000.00	118,000.00
MOORE, ROBERT BLAKE & CASEE	22630	22630		RP					

Property Address / Owner Name	PIN / Tax A/C ID	Location ID	Acres	Roll	Valuation Code	Present Tax Roll Current	Present Tax Roll Original	Prior Tax Roll Current	Prior Tax Roll Original
1013 SE SECOND ST	3 -30-7 .18- -018	.00-			Total	118,000.00	118,000.00	118,000.00	118,000.00
MOORE, ROBERT BLAKE & CASEE	22630	22630		RP	LAND	33,100.00	33,100.00	33,100.00	33,100.00
					IMPV	84,900.00	84,900.00	84,900.00	84,900.00
1015 SE SECOND ST	3 -30-7 .18- -018	.01-			Total	114,300.00	114,300.00	114,300.00	114,300.00
DELAWARE STATE HOUSING AUTHO	22640	22640		RP	LAND	33,900.00	33,900.00	33,900.00	33,900.00
					IMPV	80,400.00	80,400.00	80,400.00	80,400.00
					EXMT	114,300.00	114,300.00	114,300.00	114,300.00
1016 SE SECOND ST	3 -30-11 .06- -002	.00-			Total	90,300.00	90,300.00	90,300.00	90,300.00
RAUE, BARBARA A & ROD	15700	15700		RP	LAND	19,800.00	19,800.00	19,800.00	19,800.00
					IMPV	70,500.00	70,500.00	70,500.00	70,500.00
1017 SE SECOND ST	3 -30-7 .18- -017	.00-			Total	88,800.00	88,800.00	88,800.00	88,800.00
ROACH, JOSEPH ROBERT & KAREN	22610	22610		RP	LAND	32,300.00	32,300.00	32,300.00	32,300.00
					IMPV	56,500.00	56,500.00	56,500.00	56,500.00
1018 SE SECOND ST	3 -30-11 .06- -003	.00-			Total	180,500.00	180,500.00	180,500.00	180,500.00
BOWMAN, JOSEPH III	15720	15720		RP	LAND	32,100.00	32,100.00	32,100.00	32,100.00
					IMPV	148,400.00	148,400.00	148,400.00	148,400.00
1019 SE SECOND ST	3 -30-7 .18- -017	.01-			Total	115,500.00	115,500.00	115,500.00	115,500.00
WASHBURN MD, NEWEL R-REV TRU	22620	22620		RP	LAND	32,400.00	32,400.00	32,400.00	32,400.00
					IMPV	83,100.00	83,100.00	83,100.00	83,100.00
1020 SE SECOND ST	3 -30-11 .06- -004	.00-			Total	97,300.00	97,300.00	97,300.00	97,300.00
ZOOK, LUANNE T & DON L	15730	15730		RP	LAND	30,100.00	30,100.00	30,100.00	30,100.00
					IMPV	67,200.00	67,200.00	67,200.00	67,200.00
1022 SE SECOND ST	3 -30-11 .06- -005	.00-			Total	180,600.00	180,600.00	180,600.00	180,600.00
KENNEDY, SPENCER E & YVONNE	15740	15740		RP	LAND	25,500.00	25,500.00	25,500.00	25,500.00
					IMPV	155,100.00	155,100.00	155,100.00	155,100.00
9 NE SEVENTH ST	MD-16-174.18-02-21	.01-000			Total	90,200.00	90,200.00	90,200.00	90,200.00
DAVIS, MICHAEL E	26590	26590		RP	LAND	24,300.00	24,300.00	24,300.00	24,300.00
					IMPV	65,900.00	65,900.00	65,900.00	65,900.00
SHAGBARK DR	MD-16-173.03-02-66	.00-00001			Total	345,700.00	345,700.00	345,700.00	362,700.00
HOLLY HILL HOLDINGS LLC	166290	166290		RP	LAND	306,400.00	306,400.00	306,400.00	323,400.00
					IMPV	39,300.00	39,300.00	39,300.00	39,300.00
SHAGBARK DR	MD-16-173.03-02-67	.00-00001			Total	182,300.00	182,300.00	182,300.00	182,300.00
HOLLY HILL HOLDINGS LLC	166300	166300		RP	LAND	182,300.00	182,300.00	182,300.00	182,300.00
SHAGBARK DR	MD-16-173.03-02-68	.00-000			Total	77,300.00	77,300.00	77,300.00	182,300.00
HOLLY HILL HOLDINGS LLC	172680	172680		RP	LAND	77,300.00	77,300.00	77,300.00	182,300.00
SHARPS RD	3 -30-12 .00- -011	.00-			Total	2,518,200.00	2,518,200.00	2,518,200.00	2,518,200.00
MBT HOLDINGS LLC	98180	98180		RP	LAND	2,518,200.00	2,518,200.00	2,518,200.00	2,518,200.00
					EXMT	2,518,200.00	2,518,200.00	2,518,200.00	2,518,200.00
SHAWNEE RD	1 -30-3 .11- -009	.01-			Total	38,900.00	38,900.00	38,900.00	38,900.00
KOVACH, F JERRY & JAN W	4970	4970		RP					

Property Address / Owner Name	PIN / Tax A/C ID	Location ID	Acres	Roll	Valuation Code	Present Tax Roll Current	Present Tax Roll Original	Prior Tax Roll Current	Prior Tax Roll Original
SHAWNEE RD	1 -30-3 .11- -009 .01-				Total	38,900.00	38,900.00	38,900.00	38,900.00
KOVACH, F JERRY & JAN W	4970	4970		RP	LAND	38,900.00	38,900.00	38,900.00	38,900.00
SHAWNEE RD	1 -30-3 .11- -021 .00-				Total	35,300.00	35,300.00	35,300.00	35,300.00
CITY OF MILFORD - VACANT LAN	5080	5080		RP	LAND	35,300.00	35,300.00	35,300.00	35,300.00
					EXMT	35,300.00	35,300.00	35,300.00	35,300.00
6454 SHAWNEE RD	1 -30-3 .11- -007 .00-				Total	42,600.00	42,600.00	42,600.00	42,600.00
KOVACH, F JERRY & JAN W	4940	4940		RP	LAND	42,600.00	42,600.00	42,600.00	42,600.00
6458 SHAWNEE RD	1 -30-3 .11- -008 .00-				Total	45,700.00	45,700.00	45,700.00	45,700.00
KOVACH, F JERRY & JAN W	4950	4950		RP	LAND	45,700.00	45,700.00	45,700.00	45,700.00
6493 SHAWNEE RD	1 -30-3 .11- -018 .00-				Total	184,200.00	184,200.00	184,200.00	184,200.00
HUTSON, KURT M & SANDRA W	5050	5050		RP	LAND	53,900.00	53,900.00	53,900.00	53,900.00
					IMPV	130,300.00	130,300.00	130,300.00	130,300.00
6494 SHAWNEE RD	1 -30-3 .11- -010 .00-				Total	144,800.00	144,800.00	144,800.00	144,800.00
HUDSON, JOHN R JR	4980	4980		RP	LAND	42,000.00	42,000.00	42,000.00	42,000.00
					IMPV	102,800.00	102,800.00	102,800.00	102,800.00
6502 SHAWNEE RD	1 -30-3 .11- -011 .00-				Total	165,200.00	150,800.00	150,800.00	150,800.00
SANCHEZ, IVAN NOE & MARIA	4990	4990		RP	LAND	46,500.00	46,500.00	46,500.00	46,500.00
					IMPV	118,700.00	104,300.00	104,300.00	104,300.00
6512 SHAWNEE RD	1 -30-3 .11- -012 .00-				Total	101,600.00	101,600.00	101,600.00	101,600.00
RAMOS, MARVIN MATIAS	5000	5000		RP	LAND	39,300.00	39,300.00	39,300.00	39,300.00
					IMPV	62,300.00	62,300.00	62,300.00	62,300.00
6515 SHAWNEE RD	1 -30-3 .11- -016 .00-				Total	156,700.00	156,700.00	156,700.00	156,700.00
BAKER, VERNA L	5040	5040		RP	LAND	43,300.00	43,300.00	43,300.00	43,300.00
					IMPV	113,400.00	113,400.00	113,400.00	113,400.00
6525 SHAWNEE RD	1 -30-3 .11- -015 .00-				Total	137,900.00	137,900.00	137,900.00	137,900.00
MARVEL, DAVID H JR & PATRICI	5030	5030		RP	LAND	42,800.00	42,800.00	42,800.00	42,800.00
					IMPV	95,100.00	95,100.00	95,100.00	95,100.00
6535 SHAWNEE RD	1 -30-3 .11- -014 .00-				Total	127,600.00	127,600.00	127,600.00	127,600.00
KRAMER, THOMAS W & ANTONIA N	5020	5020		RP	LAND	35,300.00	35,300.00	35,300.00	35,300.00
					IMPV	92,300.00	92,300.00	92,300.00	92,300.00
SHELBY WAY	3 -30-11 .00- -408 .00-				Total	300.00	300.00	300.00	300.00
FANNIN, ELMER G & MARY ANN	37490	37490		RP	LAND	300.00	300.00	300.00	300.00
13 SHORE LN	MD-16-174.01-03-39 .00-000				Total	241,000.00	241,000.00	241,000.00	241,000.00
JOHNSON, JOSHUA D & JENNIFER	96340	96340		RP	LAND	35,000.00	35,000.00	35,000.00	35,000.00
					IMPV	206,000.00	206,000.00	206,000.00	206,000.00
28 SHORE LN	MD-16-174.01-03-04 .00-000				Total	195,900.00	195,900.00	195,900.00	195,900.00
WILLIAMS JR, GEORGE HOLLAND	95990	95990		RP	LAND	36,100.00	36,100.00	36,100.00	36,100.00
					IMPV	159,800.00	159,800.00	159,800.00	159,800.00
34 SHORE LN	MD-16-174.01-03-05 .00-000				Total	211,400.00	211,400.00	211,400.00	211,400.00
DISAIA JOSEPH D SR & CHRISTI	96000	96000		RP					

Property Address / Owner Name	PIN / Tax A/C ID	Location ID	Acres	Roll	Valuation Code	Present Tax Roll Current	Present Tax Roll Original	Prior Tax Roll Current	Prior Tax Roll Original
34 SHORE LN	MD-16-174.01-03-05		.00-000		Total	211,400.00	211,400.00	211,400.00	211,400.00
DISAIA JOSEPH D SR & CHRISTI	96000	96000		RP	LAND	35,100.00	35,100.00	35,100.00	35,100.00
					IMPV	176,300.00	176,300.00	176,300.00	176,300.00
41 SHORE LN	MD-16-174.01-03-40		.00-000		Total	207,600.00	207,600.00	207,600.00	207,600.00
GOODSON, JACQUELINE E	96350	96350		RP	LAND	36,100.00	36,100.00	36,100.00	36,100.00
					IMPV	171,500.00	171,500.00	171,500.00	171,500.00
44 SHORE LN	MD-16-174.01-03-06		.00-000		Total	198,000.00	198,000.00	198,000.00	198,000.00
HAJEK, MEGAN R	96010	96010		RP	LAND	38,200.00	38,200.00	38,200.00	38,200.00
					IMPV	159,800.00	159,800.00	159,800.00	159,800.00
54 SHORE LN	MD-16-174.01-03-07		.00-000		Total	209,400.00	209,400.00	209,400.00	209,400.00
SMITH, MARVIN	96020	96020		RP	LAND	36,400.00	36,400.00	36,400.00	36,400.00
					IMPV	173,000.00	173,000.00	173,000.00	173,000.00
68 SHORE LN	MD-16-174.01-03-08		.00-000		Total	195,000.00	195,000.00	195,000.00	195,000.00
FOX, DAVID M & TRISHA S	96030	96030		RP	LAND	35,200.00	35,200.00	35,200.00	35,200.00
					IMPV	159,800.00	159,800.00	159,800.00	159,800.00
82 SHORE LN	MD-16-174.01-03-09		.00-000		Total	218,700.00	218,700.00	218,700.00	218,700.00
FOWLER, ALISA CHARLYNN	96040	96040		RP	LAND	35,000.00	35,000.00	35,000.00	35,000.00
					IMPV	183,700.00	183,700.00	183,700.00	183,700.00
98 SHORE LN	MD-16-174.01-03-10		.00-000		Total	200,400.00	200,400.00	200,400.00	200,400.00
CARMAN, MARY-TRUSTEE	96050	96050		RP	LAND	35,000.00	35,000.00	35,000.00	35,000.00
					IMPV	165,400.00	165,400.00	165,400.00	165,400.00
114 SHORE LN	MD-16-174.01-03-11		.00-000		Total	165,100.00	165,100.00	165,100.00	165,100.00
CANFIELD JR, THOMAS W & JOCE	96060	96060		RP	LAND	35,000.00	35,000.00	35,000.00	35,000.00
					IMPV	130,100.00	130,100.00	130,100.00	130,100.00
128 SHORE LN	MD-16-174.01-03-12		.00-000		Total	195,900.00	195,900.00	195,900.00	195,900.00
TERRONES, BRYANT	96070	96070		RP	LAND	35,000.00	35,000.00	35,000.00	35,000.00
					IMPV	160,900.00	160,900.00	160,900.00	160,900.00
133 SHORE LN	MD-16-174.01-03-59		.00-000		Total	272,600.00	272,600.00	272,600.00	272,600.00
CHINCHILLA, MICHELLE & OBED	96560	96560		RP	LAND	36,100.00	36,100.00	36,100.00	36,100.00
					IMPV	236,500.00	236,500.00	236,500.00	236,500.00
142 SHORE LN	MD-16-174.01-03-13		.00-000		Total	222,900.00	222,900.00	222,900.00	222,900.00
GOINS, MELVIN & BRENDA	96080	96080		RP	LAND	35,500.00	35,500.00	35,500.00	35,500.00
					IMPV	187,400.00	187,400.00	187,400.00	187,400.00
150 SHORE LN	MD-16-174.01-03-14		.00-000		Total	285,200.00	285,200.00	285,200.00	285,200.00
PURDIE, DERRICK G & ADRIENNE	96090	96090		RP	LAND	37,300.00	37,300.00	37,300.00	37,300.00
					IMPV	247,900.00	247,900.00	247,900.00	247,900.00
158 SHORE LN	MD-16-174.01-03-15		.00-000		Total	285,800.00	285,800.00	285,800.00	285,800.00
YOON, INCHUL & ARIANNA ROCHA	96100	96100		RP	LAND	35,500.00	35,500.00	35,500.00	35,500.00
					IMPV	250,300.00	250,300.00	250,300.00	250,300.00
170 SHORE LN	MD-16-174.01-03-16		.00-000		Total	235,700.00	235,700.00	235,700.00	235,700.00
ROBERTS, ZACHARY N	96110	96110		RP					

Property Address / Owner Name	PIN / Tax A/C ID	Location ID	Acres	Roll	Valuation Code	Present Tax Roll Current	Present Tax Roll Original	Prior Tax Roll Current	Prior Tax Roll Original
170 SHORE LN	MD-16-174.01-03-16		.00-000		Total	235,700.00	235,700.00	235,700.00	235,700.00
ROBERTS, ZACHARY N	96110	96110		RP	LAND	35,000.00	35,000.00	35,000.00	35,000.00
					IMPV	200,700.00	200,700.00	200,700.00	200,700.00
179 SHORE LN	MD-16-174.01-03-60		.00-000		Total	277,500.00	277,500.00	277,500.00	260,000.00
SPELLMAN, CHRISTOPHER & JESS	96570	96570		RP	LAND	35,000.00	35,000.00	35,000.00	17,500.00
					IMPV	242,500.00	242,500.00	242,500.00	242,500.00
186 SHORE LN	MD-16-174.01-03-17		.00-000		Total	322,600.00	322,600.00	322,600.00	35,000.00
WALTON, HOLLY K	96120	96120		RP	LAND	35,000.00	35,000.00	35,000.00	17,500.00
					IMPV	287,600.00	287,600.00	287,600.00	17,500.00
195 SHORE LN	MD-16-174.01-03-61		.00-000		Total	222,400.00	222,400.00	222,400.00	222,400.00
WILLIAMSON, ANDREW & TAYLOR	96580	96580		RP	LAND	35,000.00	35,000.00	35,000.00	35,000.00
					IMPV	187,400.00	187,400.00	187,400.00	187,400.00
202 SHORE LN	MD-16-174.01-03-18		.00-000		Total	224,500.00	224,500.00	224,500.00	35,000.00
CROCE, ROBERT A	96130	96130		RP	LAND	35,000.00	35,000.00	35,000.00	17,500.00
					IMPV	189,500.00	189,500.00	189,500.00	17,500.00
209 SHORE LN	MD-16-174.01-03-62		.00-000		Total	207,100.00	207,100.00	207,100.00	189,600.00
REED, MATTHEW WILLIAM & JESS	96590	96590		RP	LAND	35,000.00	35,000.00	35,000.00	17,500.00
					IMPV	172,100.00	172,100.00	172,100.00	172,100.00
216 SHORE LN	MD-16-174.01-03-19		.00-000		Total	294,400.00	294,400.00	294,400.00	35,000.00
CARMICHAEL, LEONARD & GEORGE	96140	96140		RP	LAND	35,000.00	35,000.00	35,000.00	17,500.00
					IMPV	259,400.00	259,400.00	259,400.00	17,500.00
225 SHORE LN	MD-16-174.01-03-63		.00-000		Total	202,200.00	202,200.00	202,200.00	184,700.00
SAINT-LOUIS, JACQUELINE	96600	96600		RP	LAND	35,000.00	35,000.00	35,000.00	17,500.00
					IMPV	167,200.00	167,200.00	167,200.00	167,200.00
232 SHORE LN	MD-16-174.01-03-20		.00-000		Total	222,100.00	222,100.00	222,100.00	35,000.00
WADJI, SOKHNA D	96150	96150		RP	LAND	35,000.00	35,000.00	35,000.00	17,500.00
					IMPV	187,100.00	187,100.00	187,100.00	17,500.00
239 SHORE LN	MD-16-174.01-03-64		.00-000		Total	212,300.00	212,300.00	212,300.00	194,800.00
HALL, JAVON D	96610	96610		RP	LAND	35,000.00	35,000.00	35,000.00	17,500.00
					IMPV	177,300.00	177,300.00	177,300.00	177,300.00
246 SHORE LN	MD-16-174.01-03-21		.00-000		Total	279,700.00	279,700.00	279,700.00	35,000.00
DEMSHOCK, KRISTEN A	96160	96160		RP	LAND	35,000.00	35,000.00	35,000.00	17,500.00
					IMPV	244,700.00	244,700.00	244,700.00	17,500.00
255 SHORE LN	MD-16-174.01-03-65		.00-000		Total	205,300.00	205,300.00	205,300.00	187,800.00
PLUMMER JR, CISCERO & LORAI	96620	96620		RP	LAND	35,000.00	35,000.00	35,000.00	17,500.00
					IMPV	170,300.00	170,300.00	170,300.00	170,300.00
262 SHORE LN	MD-16-174.01-03-22		.00-000		Total	222,100.00	222,100.00	222,100.00	35,000.00
ESPOSITO, MICHAEL A	96170	96170		RP	LAND	35,000.00	35,000.00	35,000.00	17,500.00
					IMPV	187,100.00	187,100.00	187,100.00	17,500.00
271 SHORE LN	MD-16-174.01-03-66		.00-000		Total	207,100.00	207,100.00	207,100.00	189,600.00
MATULAITIS, LINDA M	96630	96630		RP					

Property Address / Owner Name	PIN / Tax A/C ID	Location ID	Acres	Roll	Valuation Code	Present Tax Roll Current	Present Tax Roll Original	Prior Tax Roll Current	Prior Tax Roll Original
271 SHORE LN	MD-16-174.01-03-66		.00-000		Total	207,100.00	207,100.00	207,100.00	189,600.00
MATULAITIS, LINDA M	96630	96630		RP	LAND	35,000.00	35,000.00	35,000.00	17,500.00
					IMPV	172,100.00	172,100.00	172,100.00	172,100.00
278 SHORE LN	MD-16-174.01-03-23		.00-000		Total	200,500.00	35,000.00	17,500.00	17,500.00
MCCORMICK, TIMOTHY	96180	96180		RP	LAND	35,000.00	17,500.00	17,500.00	17,500.00
					IMPV	165,500.00	17,500.00		
285 SHORE LN	MD-16-174.01-03-67		.00-000		Total	272,900.00	272,900.00	272,900.00	255,400.00
CARRERO, SALVADOR & AMANDA M	96640	96640		RP	LAND	35,000.00	35,000.00	35,000.00	17,500.00
					IMPV	237,900.00	237,900.00	237,900.00	237,900.00
292 SHORE LN	MD-16-174.01-03-24		.00-000		Total	228,800.00	35,000.00	17,500.00	17,500.00
IBAY, MICHAEL M	96190	96190		RP	LAND	35,000.00	17,500.00	17,500.00	17,500.00
					IMPV	193,800.00	17,500.00		
303 SHORE LN	MD-16-174.01-03-68		.00-000		Total	348,300.00	348,300.00	348,300.00	348,300.00
NGUYEN, THUY T & QUANG THANH	96650	96650		RP	LAND	30,700.00	30,700.00	30,700.00	30,700.00
					IMPV	317,600.00	317,600.00	317,600.00	317,600.00
306 SHORE LN	MD-16-174.01-03-25		.00-000		Total	268,700.00	35,400.00	17,700.00	17,700.00
FOWLER, ANTHONY L & NATALIE	96200	96200		RP	LAND	35,000.00	17,700.00	17,700.00	17,700.00
					IMPV	233,700.00	17,700.00		
320 SHORE LN	MD-16-174.01-03-26		.00-000		Total	276,900.00	276,900.00	276,900.00	39,200.00
NGUYEN, DINH HUY & SINH	96210	96210		RP	LAND	35,400.00	35,400.00	35,400.00	19,600.00
					IMPV	241,500.00	241,500.00	241,500.00	19,600.00
334 SHORE LN	MD-16-174.01-03-27		.00-000		Total	289,900.00	289,900.00	289,900.00	289,900.00
SIKORA, GREGORY & CAROL	96220	96220		RP	LAND	35,000.00	35,000.00	35,000.00	35,000.00
					IMPV	254,900.00	254,900.00	254,900.00	254,900.00
350 SHORE LN	MD-16-174.01-03-28		.00-000		Total	295,800.00	295,800.00	295,800.00	295,800.00
CORNWELL, TERRELL JR & LEIKA	96230	96230		RP	LAND	35,000.00	35,000.00	35,000.00	35,000.00
					IMPV	260,800.00	260,800.00	260,800.00	260,800.00
364 SHORE LN	MD-16-174.01-03-29		.00-000		Total	239,500.00	239,500.00	239,500.00	239,500.00
MITCHELL SR, JUSTIN R	96240	96240		RP	LAND	35,200.00	35,200.00	35,200.00	35,200.00
					IMPV	204,300.00	204,300.00	204,300.00	204,300.00
371 SHORE LN	MD-16-174.01-03-49		.00-000		Total	321,600.00	321,600.00	321,600.00	291,900.00
MAY, ALISON & KYLE	96440	96440		RP	LAND	36,100.00	36,100.00	36,100.00	36,100.00
					IMPV	285,500.00	285,500.00	285,500.00	255,800.00
700 N SHORE DR	MD-16-183.09-01-57		.00-000		Total	302,200.00	302,200.00	302,200.00	302,200.00
CARROLL, THOMAS D & ROSEMARY	32870	32870		RP	LAND	167,100.00	167,100.00	167,100.00	167,100.00
					IMPV	135,100.00	135,100.00	135,100.00	135,100.00
702 N SHORE DR	MD-16-183.09-01-56		.00-000		Total	445,600.00	427,800.00	427,800.00	427,800.00
TIMLIN, MARTHA R	32860	32860		RP	LAND	174,900.00	174,900.00	174,900.00	174,900.00
					IMPV	270,700.00	252,900.00	252,900.00	252,900.00
703 N SHORE DR	MD-16-183.09-01-51		.00-000		Total	235,600.00	235,600.00	235,600.00	235,600.00
ELGAR, WILLIAM H & BONNIE S	32810	32810		RP					

Property Address / Owner Name	PIN / Tax A/C ID	Location ID	Acres	Roll	Valuation Code	Present Tax Roll Current	Present Tax Roll Original	Prior Tax Roll Current	Prior Tax Roll Original
703 N SHORE DR	MD-16-183.09-01-51		.00-000		Total	235,600.00	235,600.00	235,600.00	235,600.00
ELGAR, WILLIAM H & BONNIE S	32810	32810		RP	LAND	52,400.00	52,400.00	52,400.00	52,400.00
					IMPV	183,200.00	183,200.00	183,200.00	183,200.00
704 N SHORE DR	MD-16-183.09-01-54		.00-000		Total	470,500.00	470,500.00	470,500.00	470,500.00
SHETH, TEJAS P & ANKITA T	32840	32840		RP	LAND	54,500.00	54,500.00	54,500.00	54,500.00
					IMPV	416,000.00	416,000.00	416,000.00	416,000.00
706 N SHORE DR	MD-16-183.09-01-55		.00-000		Total	349,700.00	349,700.00	349,700.00	349,700.00
SHARP, EUGENE M III & REBECC	32850	32850		RP	LAND	133,200.00	133,200.00	133,200.00	133,200.00
					IMPV	216,500.00	216,500.00	216,500.00	216,500.00
709 N SHORE DR	MD-16-182.12-01-01		.00-000		Total	250,100.00	250,100.00	250,100.00	250,100.00
MESCOLA, RONALD LOUIS	27590	27590		RP	LAND	50,600.00	50,600.00	50,600.00	50,600.00
					IMPV	199,500.00	199,500.00	199,500.00	199,500.00
SHORECLIFFE WAY	3 -30-15 .00- -402		.00-		Total	157,800.00	157,800.00	157,800.00	157,800.00
KEY PROPERTIES LLC	158210	158210		RP	LAND	157,800.00	157,800.00	157,800.00	157,800.00
SILICATO PKWY	MD-16-174.19-01-13		.01-000		Total	228,500.00	228,500.00	228,500.00	228,500.00
BLUE HEN VENTURES LLC	152450	152450		RP	LAND	228,500.00	228,500.00	228,500.00	228,500.00
SILICATO PKWY	MD-16-174.19-01-13		.02-000		Total	206,000.00	206,000.00	206,000.00	206,000.00
BLUE HEN VENTURES LLC	152460	152460		RP	LAND	206,000.00	206,000.00	206,000.00	206,000.00
SILICATO PKWY	MD-16-174.19-01-13		.03-000		Total	253,500.00	253,500.00	253,500.00	253,500.00
BLUE HEN VENTURES LLC	152470	152470		RP	LAND	253,500.00	253,500.00	253,500.00	253,500.00
100 SILICATO PKWY	MD-16-174.15-01-01		.01-000		Total	2,812,600.00	2,812,600.00	2,812,600.00	2,812,600.00
MILFORD MEDICAL BUILDING LLC	163070	163070		RP	LAND	838,800.00	838,800.00	838,800.00	838,800.00
					IMPV	1,973,800.00	1,973,800.00	1,973,800.00	1,973,800.00
102 SILICATO PKWY	MD-16-174.15-01-01		.02-000		Total	1,247,000.00	1,247,000.00	1,247,000.00	1,247,000.00
GROTTO PIZZA MILFORD LLC	114790	114790		RP	LAND	660,000.00	660,000.00	660,000.00	660,000.00
					IMPV	587,000.00	587,000.00	587,000.00	587,000.00
104 SILICATO PKWY A	MD-16-174.15-01-01		.03-000		Total	1,302,100.00	1,061,000.00	1,061,000.00	1,061,000.00
WILLIAM ALLEN PROPERTY MGMT	114800	114800		RP	LAND	531,600.00	1,036,000.00	1,036,000.00	1,036,000.00
					IMPV	770,500.00	25,000.00	25,000.00	25,000.00
104 SILICATO PKWY B	MD-16-174.15-01-01		.06-000		Total	850,300.00	2,291,600.00		
WILLIAM ALLEN PROPERTY MGMT	174960	174960		RP	LAND	526,000.00	1,145,800.00		
					IMPV	324,300.00	1,145,800.00		
106 SILICATO PKWY	MD-16-174.15-01-01		.04-000		Total	4,698,800.00	4,698,800.00	4,698,800.00	4,698,800.00
MILFORD MICROTEL LLC	114810	114810		RP	LAND	744,000.00	744,000.00	744,000.00	744,000.00
					IMPV	3,954,800.00	3,954,800.00	3,954,800.00	3,954,800.00
108 SILICATO PKWY	MD-16-174.15-01-01		.05-000		Total	2,513,800.00	2,513,800.00	2,513,800.00	2,513,800.00
TWO FARMS INC	114820	114820		RP	LAND	1,368,000.00	1,368,000.00	1,368,000.00	1,368,000.00
					IMPV	1,145,800.00	1,145,800.00	1,145,800.00	1,145,800.00
111 SILICATO PKWY	MD-16-174.15-01-01		.00-000		Total	87,300.00	87,300.00	87,300.00	87,300.00
STATE OF DELAWARE	36420	36420		RP					

Property Address / Owner Name	PIN / Tax A/C ID	Location ID	Acres	Roll	Valuation Code	Present Tax Roll Current	Present Tax Roll Original	Prior Tax Roll Current	Prior Tax Roll Original
111 SILICATO PKWY	MD-16-174.15-01-01		.00-000		Total	87,300.00	87,300.00	87,300.00	87,300.00
STATE OF DELAWARE	36420	36420		RP	LAND	87,300.00	87,300.00	87,300.00	87,300.00
					EXMT	87,300.00	87,300.00	87,300.00	87,300.00
12206 SIMPLER PL	1 -30-3 .00- -893		.00-		Total	1,000.00	1,000.00	1,000.00	1,000.00
LIBORIO WATERGATE LLC	149310	149310		RP	LAND	1,000.00	1,000.00	1,000.00	1,000.00
12209 SIMPLER PL	1 -30-3 .00- -890		.00-		Total	1,000.00	1,000.00	1,000.00	1,000.00
LIBORIO WATERGATE LLC	149280	149280		RP	LAND	1,000.00	1,000.00	1,000.00	1,000.00
12210 SIMPLER PL	1 -30-3 .00- -894		.00-		Total	1,000.00	1,000.00	1,000.00	1,000.00
LIBORIO WATERGATE LLC	149320	149320		RP	LAND	1,000.00	1,000.00	1,000.00	1,000.00
12211 SIMPLER PL	1 -30-3 .00- -889		.00-		Total	1,000.00	1,000.00	1,000.00	1,000.00
LIBORIO WATERGATE LLC	149270	149270		RP	LAND	1,000.00	1,000.00	1,000.00	1,000.00
12212 SIMPLER PL	1 -30-3 .00- -895		.00-		Total	1,000.00	1,000.00	1,000.00	1,000.00
LIBORIO WATERGATE LLC	149330	149330		RP	LAND	1,000.00	1,000.00	1,000.00	1,000.00
12213 SIMPLER PL	1 -30-3 .00- -888		.00-		Total	1,000.00	1,000.00	1,000.00	1,000.00
LIBORIO WATERGATE LLC	149260	149260		RP	LAND	1,000.00	1,000.00	1,000.00	1,000.00
12214 SIMPLER PL	1 -30-3 .00- -896		.00-		Total	1,000.00	1,000.00	1,000.00	1,000.00
LIBORIO WATERGATE LLC	149340	149340		RP	LAND	1,000.00	1,000.00	1,000.00	1,000.00
12215 SIMPLER PL	1 -30-3 .00- -887		.00-		Total	1,000.00	1,000.00	1,000.00	1,000.00
LIBORIO WATERGATE LLC	149250	149250		RP	LAND	1,000.00	1,000.00	1,000.00	1,000.00
12216 SIMPLER PL	1 -30-3 .00- -897		.00-		Total	1,000.00	1,000.00	1,000.00	1,000.00
LIBORIO WATERGATE LLC	149350	149350		RP	LAND	1,000.00	1,000.00	1,000.00	1,000.00
12217 SIMPLER PL	1 -30-3 .00- -886		.00-		Total	1,000.00	1,000.00	1,000.00	1,000.00
LIBORIO WATERGATE LLC	149240	149240		RP	LAND	1,000.00	1,000.00	1,000.00	1,000.00
12218 SIMPLER PL	1 -30-3 .00- -898		.00-		Total	1,000.00	1,000.00	1,000.00	1,000.00
LIBORIO WATERGATE LLC	149360	149360		RP	LAND	1,000.00	1,000.00	1,000.00	1,000.00
12221 SIMPLER PL	1 -30-3 .00- -885		.00-		Total	1,000.00	1,000.00	1,000.00	1,000.00
LIBORIO WATERGATE LLC	149230	149230		RP	LAND	1,000.00	1,000.00	1,000.00	1,000.00
12223 SIMPLER PL	1 -30-3 .00- -884		.00-		Total	1,500.00	1,500.00	1,500.00	1,500.00
LIBORIO WATERGATE LLC	149220	149220		RP	LAND	1,500.00	1,500.00	1,500.00	1,500.00
12231 SIMPLER PL	1 -30-3 .00- -883		.00-		Total	2,000.00	2,000.00	2,000.00	2,000.00
LIBORIO WATERGATE LLC	149210	149210		RP	LAND	2,000.00	2,000.00	2,000.00	2,000.00
12237 SIMPLER PL	1 -30-3 .00- -882		.00-		Total	2,000.00	2,000.00	2,000.00	2,000.00
LIBORIO WATERGATE LLC	149200	149200		RP	LAND	2,000.00	2,000.00	2,000.00	2,000.00
12243 SIMPLER PL	1 -30-3 .00- -881		.00-		Total	2,000.00	2,000.00	2,000.00	2,000.00
LIBORIO WATERGATE LLC	149190	149190		RP	LAND	2,000.00	2,000.00	2,000.00	2,000.00
12249 SIMPLER PL	1 -30-3 .00- -880		.00-		Total	2,000.00	2,000.00	2,000.00	2,000.00
LIBORIO WATERGATE LLC	149180	149180		RP					

Property Address / Owner Name	PIN / Tax A/C ID	Location ID	Acres	Roll	Valuation Code	Present Tax Roll Current	Present Tax Roll Original	Prior Tax Roll Current	Prior Tax Roll Original
12249 SIMPLER PL	1 -30-3 .00- -880 .00-				Total	2,000.00	2,000.00	2,000.00	2,000.00
LIBORIO WATERGATE LLC	149180	149180		RP	LAND	2,000.00	2,000.00	2,000.00	2,000.00
12257 SIMPLER PL	1 -30-3 .00- -879 .00-				Total	2,000.00	2,000.00	2,000.00	2,000.00
LIBORIO WATERGATE LLC	149170	149170		RP	LAND	2,000.00	2,000.00	2,000.00	2,000.00
12263 SIMPLER PL	1 -30-3 .00- -878 .00-				Total	2,000.00	2,000.00	2,000.00	2,000.00
LIBORIO WATERGATE LLC	149160	149160		RP	LAND	2,000.00	2,000.00	2,000.00	2,000.00
12269 SIMPLER PL	1 -30-3 .00- -877 .00-				Total	2,000.00	2,000.00	2,000.00	2,000.00
LIBORIO WATERGATE LLC	149150	149150		RP	LAND	2,000.00	2,000.00	2,000.00	2,000.00
12277 SIMPLER PL	1 -30-3 .00- -876 .00-				Total	2,000.00	2,000.00	2,000.00	2,000.00
LIBORIO WATERGATE LLC	149140	149140		RP	LAND	2,000.00	2,000.00	2,000.00	2,000.00
12285 SIMPLER PL	1 -30-3 .00- -875 .00-				Total	2,000.00	2,000.00	2,000.00	2,000.00
LIBORIO WATERGATE LLC	149130	149130		RP	LAND	2,000.00	2,000.00	2,000.00	2,000.00
12291 SIMPLER PL	1 -30-3 .00- -874 .00-				Total	2,000.00	2,000.00	2,000.00	2,000.00
LIBORIO WATERGATE LLC	149120	149120		RP	LAND	2,000.00	2,000.00	2,000.00	2,000.00
12297 SIMPLER PL	1 -30-3 .00- -873 .00-				Total	2,000.00	2,000.00	2,000.00	2,000.00
LIBORIO WATERGATE LLC	149110	149110		RP	LAND	2,000.00	2,000.00	2,000.00	2,000.00
12303 SIMPLER PL	1 -30-3 .00- -872 .00-				Total	2,000.00	2,000.00	2,000.00	2,000.00
LIBORIO WATERGATE LLC	149100	149100		RP	LAND	2,000.00	2,000.00	2,000.00	2,000.00
12313 SIMPLER PL	1 -30-3 .00- -871 .00-				Total	2,000.00	2,000.00	2,000.00	2,000.00
LIBORIO WATERGATE LLC	149090	149090		RP	LAND	2,000.00	2,000.00	2,000.00	2,000.00
12317 SIMPLER PL	1 -30-3 .00- -870 .00-				Total	2,000.00	2,000.00	2,000.00	2,000.00
LIBORIO WATERGATE LLC	149080	149080		RP	LAND	2,000.00	2,000.00	2,000.00	2,000.00
12325 SIMPLER PL	1 -30-3 .00- -869 .00-				Total	2,000.00	2,000.00	2,000.00	2,000.00
LIBORIO WATERGATE LLC	149070	149070		RP	LAND	2,000.00	2,000.00	2,000.00	2,000.00
12329 SIMPLER PL	1 -30-3 .00- -868 .00-				Total	1,500.00	1,500.00	1,500.00	1,500.00
LIBORIO WATERGATE LLC	149060	149060		RP	LAND	1,500.00	1,500.00	1,500.00	1,500.00
12333 SIMPLER PL	1 -30-3 .00- -867 .00-				Total	1,000.00	1,000.00	1,000.00	1,000.00
LIBORIO WATERGATE LLC	149050	149050		RP	LAND	1,000.00	1,000.00	1,000.00	1,000.00
12335 SIMPLER PL	1 -30-3 .00- -866 .00-				Total	1,000.00	1,000.00	1,000.00	1,000.00
LIBORIO WATERGATE LLC	149040	149040		RP	LAND	1,000.00	1,000.00	1,000.00	1,000.00
12339 SIMPLER PL	1 -30-3 .00- -865 .00-				Total	1,000.00	1,000.00	1,000.00	1,000.00
LIBORIO WATERGATE LLC	149030	149030		RP	LAND	1,000.00	1,000.00	1,000.00	1,000.00
12341 SIMPLER PL	1 -30-3 .00- -864 .00-				Total	1,000.00	1,000.00	1,000.00	1,000.00
LIBORIO WATERGATE LLC	149020	149020		RP	LAND	1,000.00	1,000.00	1,000.00	1,000.00
12345 SIMPLER PL	1 -30-3 .00- -863 .00-				Total	1,000.00	1,000.00	1,000.00	1,000.00
LIBORIO WATERGATE LLC	149010	149010		RP					

Property Address / Owner Name	PIN / Tax A/C ID	Location ID	Acres	Roll	Valuation Code	Present Tax Roll Current	Present Tax Roll Original	Prior Tax Roll Current	Prior Tax Roll Original
12345 SIMPLER PL	1 -30-3 .00- -863 .00-				Total	1,000.00	1,000.00	1,000.00	1,000.00
LIBORIO WATERGATE LLC	149010	149010		RP	LAND	1,000.00	1,000.00	1,000.00	1,000.00
12347 SIMPLER PL	1 -30-3 .00- -862 .00-				Total	1,000.00	1,000.00	1,000.00	1,000.00
LIBORIO WATERGATE LLC	149000	149000		RP	LAND	1,000.00	1,000.00	1,000.00	1,000.00
11148 SIMPSON AVE	1 -30-3 .00- -660 .00-				Total	3,100.00	3,100.00	3,100.00	3,100.00
LIBORIO WATERGATE LLC	146980	146980		RP	LAND	3,100.00	3,100.00	3,100.00	3,100.00
11151 SIMPSON AVE	1 -30-3 .00- -1446 .00-				Total	1,800.00	1,800.00	1,800.00	1,800.00
LIBORIO WATERGATE LLC	146820	146820		RP	LAND	1,800.00	1,800.00	1,800.00	1,800.00
11154 SIMPSON AVE	1 -30-3 .00- -661 .00-				Total	1,700.00	1,700.00	1,700.00	1,700.00
LIBORIO WATERGATE LLC	146990	146990		RP	LAND	1,700.00	1,700.00	1,700.00	1,700.00
11155 SIMPSON AVE	1 -30-3 .00- -1445 .00-				Total	1,700.00	1,700.00	1,700.00	1,700.00
LIBORIO WATERGATE LLC	146810	146810		RP	LAND	1,700.00	1,700.00	1,700.00	1,700.00
11158 SIMPSON AVE	1 -30-3 .00- -662 .00-				Total	1,700.00	1,700.00	1,700.00	1,700.00
LIBORIO WATERGATE LLC	147000	147000		RP	LAND	1,700.00	1,700.00	1,700.00	1,700.00
11161 SIMPSON AVE	1 -30-3 .00- -1444 .00-				Total	1,700.00	1,700.00	1,700.00	1,700.00
LIBORIO WATERGATE LLC	146800	146800		RP	LAND	1,700.00	1,700.00	1,700.00	1,700.00
11162 SIMPSON AVE	1 -30-3 .00- -663 .00-				Total	1,700.00	1,700.00	1,700.00	1,700.00
LIBORIO WATERGATE LLC	147010	147010		RP	LAND	1,700.00	1,700.00	1,700.00	1,700.00
11165 SIMPSON AVE	1 -30-3 .00- -1443 .00-				Total	1,700.00	1,700.00	1,700.00	1,700.00
LIBORIO WATERGATE LLC	146790	146790		RP	LAND	1,700.00	1,700.00	1,700.00	1,700.00
11168 SIMPSON AVE	1 -30-3 .00- -664 .00-				Total	1,700.00	1,700.00	1,700.00	1,700.00
LIBORIO WATERGATE LLC	147020	147020		RP	LAND	1,700.00	1,700.00	1,700.00	1,700.00
11169 SIMPSON AVE	1 -30-3 .00- -1442 .00-				Total	1,700.00	1,700.00	1,700.00	1,700.00
LIBORIO WATERGATE LLC	146780	146780		RP	LAND	1,700.00	1,700.00	1,700.00	1,700.00
11172 SIMPSON AVE	1 -30-3 .00- -665 .00-				Total	1,700.00	1,700.00	1,700.00	1,700.00
LIBORIO WATERGATE LLC	147030	147030		RP	LAND	1,700.00	1,700.00	1,700.00	1,700.00
11173 SIMPSON AVE	1 -30-3 .00- -1441 .00-				Total	1,700.00	1,700.00	1,700.00	1,700.00
LIBORIO WATERGATE LLC	146770	146770		RP	LAND	1,700.00	1,700.00	1,700.00	1,700.00
11192 SIMPSON AVE	1 -30-3 .00- -668 .00-				Total	1,100.00	1,100.00	1,100.00	1,100.00
LIBORIO WATERGATE LLC	147060	147060		RP	LAND	1,100.00	1,100.00	1,100.00	1,100.00
11194 SIMPSON AVE	1 -30-3 .00- -669 .00-				Total	1,100.00	1,100.00	1,100.00	1,100.00
LIBORIO WATERGATE LLC	147070	147070		RP	LAND	1,100.00	1,100.00	1,100.00	1,100.00
11198 SIMPSON AVE	1 -30-3 .00- -670 .00-				Total	1,100.00	1,100.00	1,100.00	1,100.00
LIBORIO WATERGATE LLC	147080	147080		RP	LAND	1,100.00	1,100.00	1,100.00	1,100.00
11200 SIMPSON AVE	1 -30-3 .00- -671 .00-				Total	1,700.00	1,700.00	1,700.00	1,700.00
LIBORIO WATERGATE LLC	147090	147090		RP					

Property Address / Owner Name	PIN / Tax A/C ID	Location ID	Acres	Roll	Valuation Code	Present Tax Roll Current	Present Tax Roll Original	Prior Tax Roll Current	Prior Tax Roll Original
11200 SIMPSON AVE	1 -30-3 .00- -671 .00-				Total	1,700.00	1,700.00	1,700.00	1,700.00
LIBORIO WATERGATE LLC	147090	147090		RP	LAND	1,700.00	1,700.00	1,700.00	1,700.00
11203 SIMPSON AVE	1 -30-3 .00- -1414 .00-				Total	2,100.00	2,100.00	2,100.00	2,100.00
LIBORIO WATERGATE LLC	146500	146500		RP	LAND	2,100.00	2,100.00	2,100.00	2,100.00
11206 SIMPSON AVE	1 -30-3 .00- -672 .00-				Total	1,700.00	1,700.00	1,700.00	1,700.00
LIBORIO WATERGATE LLC	147100	147100		RP	LAND	1,700.00	1,700.00	1,700.00	1,700.00
11207 SIMPSON AVE	1 -30-3 .00- -1413 .00-				Total	1,500.00	1,500.00	1,500.00	1,500.00
LIBORIO WATERGATE LLC	146490	146490		RP	LAND	1,500.00	1,500.00	1,500.00	1,500.00
11208 SIMPSON AVE	1 -30-3 .00- -673 .00-				Total	1,100.00	1,100.00	1,100.00	1,100.00
LIBORIO WATERGATE LLC	147110	147110		RP	LAND	1,100.00	1,100.00	1,100.00	1,100.00
11211 SIMPSON AVE	1 -30-3 .00- -1412 .00-				Total	1,500.00	1,500.00	1,500.00	1,500.00
LIBORIO WATERGATE LLC	146480	146480		RP	LAND	1,500.00	1,500.00	1,500.00	1,500.00
11212 SIMPSON AVE	1 -30-3 .00- -674 .00-				Total	1,100.00	1,100.00	1,100.00	1,100.00
LIBORIO WATERGATE LLC	147120	147120		RP	LAND	1,100.00	1,100.00	1,100.00	1,100.00
11214 SIMPSON AVE	1 -30-3 .00- -675 .00-				Total	1,100.00	1,100.00	1,100.00	1,100.00
LIBORIO WATERGATE LLC	147130	147130		RP	LAND	1,100.00	1,100.00	1,100.00	1,100.00
11215 SIMPSON AVE	1 -30-3 .00- -1411 .00-				Total	1,500.00	1,500.00	1,500.00	1,500.00
LIBORIO WATERGATE LLC	146470	146470		RP	LAND	1,500.00	1,500.00	1,500.00	1,500.00
11219 SIMPSON AVE	1 -30-3 .00- -1410 .00-				Total	1,500.00	1,500.00	1,500.00	1,500.00
LIBORIO WATERGATE LLC	146460	146460		RP	LAND	1,500.00	1,500.00	1,500.00	1,500.00
11225 SIMPSON AVE	1 -30-3 .00- -1409 .00-				Total	1,500.00	1,500.00	1,500.00	1,500.00
LIBORIO WATERGATE LLC	146450	146450		RP	LAND	1,500.00	1,500.00	1,500.00	1,500.00
11229 SIMPSON AVE	1 -30-3 .00- -1408 .00-				Total	1,500.00	1,500.00	1,500.00	1,500.00
LIBORIO WATERGATE LLC	146440	146440		RP	LAND	1,500.00	1,500.00	1,500.00	1,500.00
11232 SIMPSON AVE	1 -30-3 .00- -678 .00-				Total	1,300.00	1,300.00	1,300.00	1,300.00
LIBORIO WATERGATE LLC	147160	147160		RP	LAND	1,300.00	1,300.00	1,300.00	1,300.00
11233 SIMPSON AVE	1 -30-3 .00- -1407 .00-				Total	2,100.00	2,100.00	2,100.00	2,100.00
LIBORIO WATERGATE LLC	146430	146430		RP	LAND	2,100.00	2,100.00	2,100.00	2,100.00
11236 SIMPSON AVE	1 -30-3 .00- -679 .00-				Total	1,300.00	1,300.00	1,300.00	1,300.00
LIBORIO WATERGATE LLC	147170	147170		RP	LAND	1,300.00	1,300.00	1,300.00	1,300.00
11238 SIMPSON AVE	1 -30-3 .00- -680 .00-				Total	1,300.00	1,300.00	1,300.00	1,300.00
LIBORIO WATERGATE LLC	147180	147180		RP	LAND	1,300.00	1,300.00	1,300.00	1,300.00
11266 SIMPSON AVE	1 -30-3 .00- -1269 .00-				Total	1,300.00	1,300.00	1,300.00	1,300.00
LIBORIO WATERGATE LLC	145050	145050		RP	LAND	1,300.00	1,300.00	1,300.00	1,300.00
11268 SIMPSON AVE	1 -30-3 .00- -1270 .00-				Total	1,300.00	1,300.00	1,300.00	1,300.00
LIBORIO WATERGATE LLC	145060	145060		RP					

Property Address / Owner Name	PIN / Tax A/C ID	Location ID	Acres	Roll	Valuation Code	Present Tax Roll Current	Present Tax Roll Original	Prior Tax Roll Current	Prior Tax Roll Original
11268 SIMPSON AVE	1 -30-3 .00- -1270 .00-				Total	1,300.00	1,300.00	1,300.00	1,300.00
LIBORIO WATERGATE LLC	145060	145060		RP	LAND	1,300.00	1,300.00	1,300.00	1,300.00
11272 SIMPSON AVE	1 -30-3 .00- -1271 .00-				Total	1,300.00	1,300.00	1,300.00	1,300.00
LIBORIO WATERGATE LLC	145070	145070		RP	LAND	1,300.00	1,300.00	1,300.00	1,300.00
11273 SIMPSON AVE	1 -30-3 .00- -1375 .00-				Total	2,000.00	2,000.00	2,000.00	2,000.00
LIBORIO WATERGATE LLC	146110	146110		RP	LAND	2,000.00	2,000.00	2,000.00	2,000.00
11274 SIMPSON AVE	1 -30-3 .00- -1272 .00-				Total	1,300.00	1,300.00	1,300.00	1,300.00
LIBORIO WATERGATE LLC	145080	145080		RP	LAND	1,300.00	1,300.00	1,300.00	1,300.00
11277 SIMPSON AVE	1 -30-3 .00- -1374 .00-				Total	1,500.00	1,500.00	1,500.00	1,500.00
LIBORIO WATERGATE LLC	146100	146100		RP	LAND	1,500.00	1,500.00	1,500.00	1,500.00
11281 SIMPSON AVE	1 -30-3 .00- -1373 .00-				Total	1,500.00	1,500.00	1,500.00	1,500.00
LIBORIO WATERGATE LLC	146090	146090		RP	LAND	1,500.00	1,500.00	1,500.00	1,500.00
11285 SIMPSON AVE	1 -30-3 .00- -1372 .00-				Total	1,500.00	1,500.00	1,500.00	1,500.00
LIBORIO WATERGATE LLC	146080	146080		RP	LAND	1,500.00	1,500.00	1,500.00	1,500.00
11289 SIMPSON AVE	1 -30-3 .00- -1371 .00-				Total	1,500.00	1,500.00	1,500.00	1,500.00
LIBORIO WATERGATE LLC	146070	146070		RP	LAND	1,500.00	1,500.00	1,500.00	1,500.00
11291 SIMPSON AVE	1 -30-3 .00- -1370 .00-				Total	1,500.00	1,500.00	1,500.00	1,500.00
LIBORIO WATERGATE LLC	146060	146060		RP	LAND	1,500.00	1,500.00	1,500.00	1,500.00
11295 SIMPSON AVE	1 -30-3 .00- -1369 .00-				Total	1,500.00	1,500.00	1,500.00	1,500.00
LIBORIO WATERGATE LLC	146050	146050		RP	LAND	1,500.00	1,500.00	1,500.00	1,500.00
11309 SIMPSON AVE	1 -30-3 .00- -1368 .00-				Total	256,900.00	256,900.00	256,900.00	230,200.00
CLARKSON, SHANE	146040	146040		RP	LAND	30,100.00	30,100.00	30,100.00	3,400.00
					IMPV	226,800.00	226,800.00	226,800.00	226,800.00
11317 SIMPSON AVE	1 -30-3 .00- -1367 .00-				Total	186,500.00	186,500.00	186,500.00	159,600.00
WILLIAMS, GREGORY SCOTT	146030	146030		RP	LAND	28,400.00	28,400.00	28,400.00	1,500.00
					IMPV	158,100.00	158,100.00	158,100.00	158,100.00
11321 SIMPSON AVE	1 -30-3 .00- -1366 .00-				Total	200,300.00	200,300.00	200,300.00	3,000.00
MENDOZA, RAMIRO VELASQUEZ	146020	146020		RP	LAND	28,400.00	28,400.00	28,400.00	1,500.00
					IMPV	171,900.00	171,900.00	171,900.00	1,500.00
11331 SIMPSON AVE	1 -30-3 .00- -1365 .00-				Total	200,500.00	200,500.00	200,500.00	3,400.00
GIVENS, ADAM & RACHEL	146010	146010		RP	LAND	28,600.00	28,600.00	28,600.00	1,700.00
					IMPV	171,900.00	171,900.00	171,900.00	1,700.00
11335 SIMPSON AVE	1 -30-3 .00- -1364 .00-				Total	234,500.00	234,500.00	234,500.00	234,500.00
DUVAL, MONA & ILIONEL FORELU	146000	146000		RP	LAND	42,700.00	42,700.00	42,700.00	42,700.00
					IMPV	191,800.00	191,800.00	191,800.00	191,800.00
11339 SIMPSON AVE	1 -30-3 .00- -1363 .00-				Total	270,400.00	270,400.00	270,400.00	270,400.00
LIU, JAMES ZHOU	145990	145990		RP	LAND	42,700.00	42,700.00	42,700.00	42,700.00

Property Address / Owner Name	PIN / Tax A/C ID	Location ID	Acres	Roll	Valuation Code	Present Tax Roll Current	Present Tax Roll Original	Prior Tax Roll Current	Prior Tax Roll Original
11339 SIMPSON AVE	1 -30-3 .00- -1363 .00-				Total	270,400.00	270,400.00	270,400.00	270,400.00
LIU, JAMES ZHOU	145990	145990		RP	IMPV	227,700.00	227,700.00	227,700.00	227,700.00
11345 SIMPSON AVE	1 -30-3 .00- -1362 .00-				Total	230,500.00	230,500.00	230,500.00	230,500.00
FISCHER, AMANDA D	145980	145980		RP	LAND	42,700.00	42,700.00	42,700.00	42,700.00
					IMPV	187,800.00	187,800.00	187,800.00	187,800.00
11347 SIMPSON AVE	1 -30-3 .00- -1361 .00-				Total	245,300.00	245,300.00	245,300.00	245,300.00
GUERRINI, LEA A	145970	145970		RP	LAND	42,700.00	42,700.00	42,700.00	42,700.00
					IMPV	202,600.00	202,600.00	202,600.00	202,600.00
11351 SIMPSON AVE	1 -30-3 .00- -1360 .00-				Total	244,300.00	244,300.00	244,300.00	244,300.00
D R HORTON INC - NEW JERSEY	145960	145960		RP	LAND	42,700.00	42,700.00	42,700.00	42,700.00
					IMPV	201,600.00	201,600.00	201,600.00	201,600.00
5 NE SIXTH ST	MD-16-183.06-03-10 .00-000				Total	79,300.00	79,300.00	79,300.00	79,300.00
WEBB, FRANCIS J & DIANE D	29740	29740		RP	LAND	21,000.00	21,000.00	21,000.00	21,000.00
					IMPV	58,300.00	58,300.00	58,300.00	58,300.00
6 NE SIXTH ST	MD-16-183.06-03-12 .00-000				Total	94,800.00	94,800.00	94,800.00	94,800.00
CHAVEZ, HONORIO & MARIA	29770	29770		RP	LAND	25,800.00	25,800.00	25,800.00	25,800.00
					IMPV	69,000.00	69,000.00	69,000.00	69,000.00
7 NE SIXTH ST	MD-16-183.06-03-11 .00-000				Total	76,300.00	76,300.00	76,300.00	76,300.00
WLP TWO LLC	29750	29750		RP	LAND	22,400.00	22,400.00	22,400.00	22,400.00
					IMPV	53,900.00	53,900.00	53,900.00	53,900.00
8 NE SIXTH ST	MD-16-183.06-03-29 .00-000				Total	97,700.00	97,700.00	97,700.00	97,700.00
BEACH, CRYSTAL	29940	29940		RP	LAND	22,300.00	22,300.00	22,300.00	22,300.00
					IMPV	75,400.00	75,400.00	75,400.00	75,400.00
9 NE SIXTH ST	MD-16-183.06-03-30 .00-000				Total	91,100.00	91,100.00	91,100.00	91,100.00
BOHEMIA BAY PROPERTIES LLC	29950	29950		RP	LAND	22,900.00	22,900.00	22,900.00	22,900.00
					IMPV	68,200.00	68,200.00	68,200.00	68,200.00
101 NE SIXTH ST	MD-16-183.06-03-45 .00-000				Total	95,200.00	95,200.00	95,200.00	95,200.00
NIEVES, CARMEN L & BASIL MAR	30130	30130		RP	LAND	27,000.00	27,000.00	27,000.00	27,000.00
					IMPV	68,200.00	68,200.00	68,200.00	68,200.00
103 NE SIXTH ST	MD-16-183.06-03-44 .00-000				Total	84,200.00	84,200.00	84,200.00	84,200.00
DAVIS, MICHAEL E	30120	30120		RP	LAND	23,800.00	23,800.00	23,800.00	23,800.00
					IMPV	60,400.00	60,400.00	60,400.00	60,400.00
20516 SMITHFIELD CIR	3 -30-11 .00- -903 .00-				Total	197,400.00	197,400.00	197,400.00	197,400.00
SUSCO JR, JOSEPH FRANK & CON	105460	105460		RP	LAND	35,900.00	35,900.00	35,900.00	35,900.00
					IMPV	161,500.00	161,500.00	161,500.00	161,500.00
20520 SMITHFIELD CIR	3 -30-11 .00- -902 .00-				Total	221,800.00	221,800.00	221,800.00	221,800.00
REILLY, JANE MARY	105450	105450		RP	LAND	35,100.00	35,100.00	35,100.00	35,100.00
					IMPV	186,700.00	186,700.00	186,700.00	186,700.00
20522 SMITHFIELD CIR	3 -30-11 .00- -901 .00-				Total	239,600.00	239,600.00	239,600.00	239,600.00
ANTHONY, MICHAEL C	105440	105440		RP					

Property Address / Owner Name	PIN / Tax A/C ID	Location ID	Acres	Roll	Valuation Code	Present Tax Roll Current	Present Tax Roll Original	Prior Tax Roll Current	Prior Tax Roll Original
20522 SMITHFIELD CIR	3 -30-11 .00- -901		.00-		Total	239,600.00	239,600.00	239,600.00	239,600.00
ANTHONY, MICHAEL C	105440	105440		RP	LAND	35,100.00	35,100.00	35,100.00	35,100.00
					IMPV	204,500.00	204,500.00	204,500.00	204,500.00
20524 SMITHFIELD CIR	3 -30-11 .00- -900		.00-		Total	201,400.00	201,400.00	201,400.00	201,400.00
BREEBACK FAMILY LIVING TRUST	105430	105430		RP	LAND	36,400.00	36,400.00	36,400.00	36,400.00
					IMPV	165,000.00	165,000.00	165,000.00	165,000.00
20525 SMITHFIELD CIR	3 -30-11 .00- -925		.00-		Total	204,000.00	204,000.00	204,000.00	204,000.00
KENTON, RYMAL L	105680	105680		RP	LAND	35,600.00	35,600.00	35,600.00	35,600.00
					IMPV	168,400.00	168,400.00	168,400.00	168,400.00
20526 SMITHFIELD CIR	3 -30-11 .00- -899		.00-		Total	223,100.00	223,100.00	223,100.00	223,100.00
KNIGHT, GEORGE M & NAOMI W	105420	105420		RP	LAND	36,400.00	36,400.00	36,400.00	36,400.00
					IMPV	186,700.00	186,700.00	186,700.00	186,700.00
20528 SMITHFIELD CIR	3 -30-11 .00- -898		.00-		Total	215,200.00	215,200.00	215,200.00	215,200.00
EVANS JR, DAVID J	105410	105410		RP	LAND	35,300.00	35,300.00	35,300.00	35,300.00
					IMPV	179,900.00	179,900.00	179,900.00	179,900.00
20530 SMITHFIELD CIR	3 -30-11 .00- -897		.00-		Total	239,800.00	239,800.00	239,800.00	239,800.00
KELLY III, CHARLES T & MARGA	105400	105400		RP	LAND	35,300.00	35,300.00	35,300.00	35,300.00
					IMPV	204,500.00	204,500.00	204,500.00	204,500.00
20531 SMITHFIELD CIR	3 -30-11 .00- -924		.00-		Total	204,400.00	204,400.00	204,400.00	204,400.00
HOPKINS, VIRGINIA L - TRUSTE	105670	105670		RP	LAND	35,100.00	35,100.00	35,100.00	35,100.00
					IMPV	169,300.00	169,300.00	169,300.00	169,300.00
20532 SMITHFIELD CIR	3 -30-11 .00- -896		.00-		Total	203,300.00	203,300.00	203,300.00	203,300.00
DURANSO, JACK D	105390	105390		RP	LAND	35,300.00	35,300.00	35,300.00	35,300.00
					IMPV	168,000.00	168,000.00	168,000.00	168,000.00
20533 SMITHFIELD CIR	3 -30-11 .00- -923		.00-		Total	190,800.00	190,800.00	190,800.00	190,800.00
BAUER, DENNIS J	105660	105660		RP	LAND	35,800.00	35,800.00	35,800.00	35,800.00
					IMPV	155,000.00	155,000.00	155,000.00	155,000.00
20534 SMITHFIELD CIR	3 -30-11 .00- -895		.00-		Total	227,300.00	227,300.00	227,300.00	227,300.00
VOGT, RACHEL LEE	105380	105380		RP	LAND	35,200.00	35,200.00	35,200.00	35,200.00
					IMPV	192,100.00	192,100.00	192,100.00	192,100.00
20535 SMITHFIELD CIR	3 -30-11 .00- -922		.00-		Total	240,300.00	240,300.00	240,300.00	240,300.00
BETIT, JASON & AMANDA	105650	105650		RP	LAND	35,800.00	35,800.00	35,800.00	35,800.00
					IMPV	204,500.00	204,500.00	204,500.00	204,500.00
20538 SMITHFIELD CIR	3 -30-11 .00- -894		.00-		Total	213,800.00	213,800.00	213,800.00	213,800.00
GARSON, DAVID	105370	105370		RP	LAND	32,500.00	32,500.00	32,500.00	32,500.00
					IMPV	181,300.00	181,300.00	181,300.00	181,300.00
20540 SMITHFIELD CIR	3 -30-11 .00- -893		.00-		Total	243,600.00	243,600.00	243,600.00	243,600.00
PARKER, BARRITT & DIANA	105360	105360		RP	LAND	32,400.00	32,400.00	32,400.00	32,400.00
					IMPV	211,200.00	211,200.00	211,200.00	211,200.00
20542 SMITHFIELD CIR	3 -30-11 .00- -892		.00-		Total	173,500.00	173,500.00	173,500.00	168,900.00
OPLINGER, TARA & WILLIAM KEN	105350	105350		RP					

Property Address / Owner Name	PIN / Tax A/C ID	Location ID	Acres	Roll	Valuation Code	Present Tax Roll Current	Present Tax Roll Original	Prior Tax Roll Current	Prior Tax Roll Original
20542 SMITHFIELD CIR	3 -30-11 .00- -892	.00-			Total	173,500.00	173,500.00	173,500.00	168,900.00
OPLINGER, TARA & WILLIAM KEN	105350	105350		RP	LAND	31,600.00	31,600.00	31,600.00	31,600.00
					IMPV	141,900.00	141,900.00	141,900.00	137,300.00
20544 SMITHFIELD CIR	3 -30-11 .00- -891	.00-			Total	162,100.00	162,100.00	162,100.00	162,100.00
SIMEON, JACQUES & ROSE ANDRE	105340	105340		RP	LAND	31,500.00	31,500.00	31,500.00	31,500.00
					IMPV	130,600.00	130,600.00	130,600.00	130,600.00
20545 SMITHFIELD CIR	3 -30-11 .00- -932	.00-			Total	269,900.00	269,900.00	269,900.00	269,900.00
DALEY, JOSEPH A	105750	105750		RP	LAND	35,800.00	35,800.00	35,800.00	35,800.00
					IMPV	234,100.00	234,100.00	234,100.00	234,100.00
20547 SMITHFIELD CIR	3 -30-11 .00- -933	.00-			Total	209,400.00	209,400.00	209,400.00	209,400.00
DALEY, JAMES & BRIDGET BURKE	105760	105760		RP	LAND	35,800.00	35,800.00	35,800.00	35,800.00
					IMPV	173,600.00	173,600.00	173,600.00	173,600.00
20548 SMITHFIELD CIR	3 -30-11 .00- -890	.00-			Total	168,800.00	168,800.00	168,800.00	168,800.00
WILLIAMS, MEGAN MCNAMARA	105330	105330		RP	LAND	31,500.00	31,500.00	31,500.00	31,500.00
					IMPV	137,300.00	137,300.00	137,300.00	137,300.00
20550 SMITHFIELD CIR	3 -30-11 .00- -889	.00-			Total	215,900.00	215,900.00	215,900.00	215,900.00
PUERTO AMADOR, OSCAR O	105320	105320		RP	LAND	31,500.00	31,500.00	31,500.00	31,500.00
					IMPV	184,400.00	184,400.00	184,400.00	184,400.00
20551 SMITHFIELD CIR	3 -30-11 .00- -946	.00-			Total	195,600.00	195,600.00	195,600.00	195,600.00
MARY SUE SMITH IRREV TRUST	105890	105890		RP	LAND	35,800.00	35,800.00	35,800.00	35,800.00
					IMPV	159,800.00	159,800.00	159,800.00	159,800.00
20552 SMITHFIELD CIR	3 -30-11 .00- -888	.00-			Total	193,000.00	193,000.00	193,000.00	193,000.00
MESSICK, LOGAN RAY & ELIZABE	105310	105310		RP	LAND	31,500.00	31,500.00	31,500.00	31,500.00
					IMPV	161,500.00	161,500.00	161,500.00	161,500.00
20553 SMITHFIELD CIR	3 -30-11 .00- -947	.00-			Total	205,700.00	205,700.00	205,700.00	205,700.00
O'SULLIVAN, DAVID JOSEPH & M	105900	105900		RP	LAND	35,800.00	35,800.00	35,800.00	35,800.00
					IMPV	169,900.00	169,900.00	169,900.00	169,900.00
20554 SMITHFIELD CIR	3 -30-11 .00- -887	.00-			Total	270,400.00	270,400.00	270,400.00	270,400.00
STANDON, NICHOLAS REECE	105300	105300		RP	LAND	31,500.00	31,500.00	31,500.00	31,500.00
					IMPV	238,900.00	238,900.00	238,900.00	238,900.00
20558 SMITHFIELD CIR	3 -30-11 .00- -886	.00-			Total	215,500.00	215,500.00	215,500.00	215,500.00
NEUTZLING, DIANE & KURT	105290	105290		RP	LAND	31,500.00	31,500.00	31,500.00	31,500.00
					IMPV	184,000.00	184,000.00	184,000.00	184,000.00
20559 SMITHFIELD CIR	3 -30-11 .00- -960	.00-			Total	226,300.00	226,300.00	226,300.00	226,300.00
REGAN, FRANCIS & RENEE CAROL	106030	106030		RP	LAND	35,700.00	35,700.00	35,700.00	35,700.00
					IMPV	190,600.00	190,600.00	190,600.00	190,600.00
20560 SMITHFIELD CIR	3 -30-11 .00- -885	.00-			Total	246,500.00	246,500.00	246,500.00	246,500.00
ALBERT, MARY CURRIER	105280	105280		RP	LAND	31,500.00	31,500.00	31,500.00	31,500.00
					IMPV	215,000.00	215,000.00	215,000.00	215,000.00
20562 SMITHFIELD CIR	3 -30-11 .00- -884	.00-			Total	220,100.00	220,100.00	220,100.00	220,100.00
BAKER, RONALD ROYCE & PATRIC	105270	105270		RP					

Property Address / Owner Name	PIN / Tax A/C ID	Location ID	Acres	Roll	Valuation Code	Present Tax Roll Current	Present Tax Roll Original	Prior Tax Roll Current	Prior Tax Roll Original
20562 SMITHFIELD CIR	3 -30-11 .00- -884 .00-				Total	220,100.00	220,100.00	220,100.00	220,100.00
BAKER, RONALD ROYCE & PATRIC	105270	105270		RP	LAND	31,900.00	31,900.00	31,900.00	31,900.00
					IMPV	188,200.00	188,200.00	188,200.00	188,200.00
20563 SMITHFIELD CIR	3 -30-11 .00- -961 .00-				Total	219,800.00	219,800.00	219,800.00	219,800.00
CORDREY JR, ROBERT E	106040	106040		RP	LAND	35,400.00	35,400.00	35,400.00	35,400.00
					IMPV	184,400.00	184,400.00	184,400.00	184,400.00
20566 SMITHFIELD CIR	3 -30-11 .00- -883 .00-				Total	266,200.00	266,200.00	266,200.00	266,200.00
THOMAS, DAMIEN L	105260	105260		RP	LAND	31,500.00	31,500.00	31,500.00	31,500.00
					IMPV	234,700.00	234,700.00	234,700.00	234,700.00
20568 SMITHFIELD CIR	3 -30-11 .00- -882 .00-				Total	193,000.00	193,000.00	193,000.00	193,000.00
RIVERA, AGNIESZKA	105250	105250		RP	LAND	31,500.00	31,500.00	31,500.00	31,500.00
					IMPV	161,500.00	161,500.00	161,500.00	161,500.00
20569 SMITHFIELD CIR	3 -30-11 .00- -962 .00-				Total	168,800.00	168,800.00	168,800.00	168,800.00
QUINN, DIANE M, DAWN MARIE,	106050	106050		RP	LAND	31,500.00	31,500.00	31,500.00	31,500.00
					IMPV	137,300.00	137,300.00	137,300.00	137,300.00
20571 SMITHFIELD CIR	3 -30-11 .00- -963 .00-				Total	242,700.00	242,700.00	242,700.00	242,700.00
ALEXANDRE, GUELDY & MARTINE	106060	106060		RP	LAND	31,500.00	31,500.00	31,500.00	31,500.00
					IMPV	211,200.00	211,200.00	211,200.00	211,200.00
20572 SMITHFIELD CIR	3 -30-11 .00- -881 .00-				Total	200,700.00	200,700.00	200,700.00	200,700.00
THERMORANGE, MAUDENA	105240	105240		RP	LAND	31,500.00	31,500.00	31,500.00	31,500.00
					IMPV	169,200.00	169,200.00	169,200.00	169,200.00
20573 SMITHFIELD CIR	3 -30-11 .00- -964 .00-				Total	223,900.00	223,900.00	223,900.00	223,900.00
HENRY, SHAWNIELLE NEQUIA	106070	106070		RP	LAND	31,500.00	31,500.00	31,500.00	31,500.00
					IMPV	192,400.00	192,400.00	192,400.00	192,400.00
20574 SMITHFIELD CIR	3 -30-11 .00- -880 .00-				Total	220,900.00	220,900.00	220,900.00	220,900.00
FELDAVERD, NICHOLAS E & ROSE	105230	105230		RP	LAND	31,500.00	31,500.00	31,500.00	31,500.00
					IMPV	189,400.00	189,400.00	189,400.00	189,400.00
20575 SMITHFIELD CIR	3 -30-11 .00- -965 .00-				Total	197,300.00	197,300.00	197,300.00	197,300.00
ROKOS, ROYCE GEORGE	106080	106080		RP	LAND	31,500.00	31,500.00	31,500.00	31,500.00
					IMPV	165,800.00	165,800.00	165,800.00	165,800.00
20576 SMITHFIELD CIR	3 -30-11 .00- -879 .00-				Total	276,600.00	276,600.00	276,600.00	276,600.00
TYABUS, ALEKSEY & ROSEMARY S	105220	105220		RP	LAND	31,500.00	31,500.00	31,500.00	31,500.00
					IMPV	245,100.00	245,100.00	245,100.00	245,100.00
20577 SMITHFIELD CIR	3 -30-11 .00- -966 .00-				Total	162,100.00	162,100.00	162,100.00	162,100.00
LYDICK, DONALD & JANET	106090	106090		RP	LAND	31,500.00	31,500.00	31,500.00	31,500.00
					IMPV	130,600.00	130,600.00	130,600.00	130,600.00
20578 SMITHFIELD CIR	3 -30-11 .00- -878 .00-				Total	215,900.00	215,900.00	215,900.00	215,900.00
KHAN, KHALID HASAN & AMIR UZ	105210	105210		RP	LAND	31,500.00	31,500.00	31,500.00	31,500.00
					IMPV	184,400.00	184,400.00	184,400.00	184,400.00
20580 SMITHFIELD CIR	3 -30-11 .00- -877 .00-				Total	270,400.00	270,400.00	270,400.00	270,400.00
MCLEOD, DONNA M	105200	105200		RP					

Property Address / Owner Name	PIN / Tax A/C ID	Location ID	Acres	Roll	Valuation Code	Present Tax Roll Current	Present Tax Roll Original	Prior Tax Roll Current	Prior Tax Roll Original
20580 SMITHFIELD CIR	3 -30-11 .00- -877 .00-				Total	270,400.00	270,400.00	270,400.00	270,400.00
MCLEOD, DONNA M	105200	105200		RP	LAND	31,500.00	31,500.00	31,500.00	31,500.00
					IMPV	238,900.00	238,900.00	238,900.00	238,900.00
20582 SMITHFIELD CIR	3 -30-11 .00- -876 .00-				Total	238,800.00	238,800.00	238,800.00	238,800.00
MILLIGAN JR, RONALD JAY	105190	105190		RP	LAND	37,300.00	37,300.00	37,300.00	37,300.00
					IMPV	201,500.00	201,500.00	201,500.00	201,500.00
20583 SMITHFIELD CIR	3 -30-11 .00- -967 .00-				Total	196,900.00	196,900.00	196,900.00	196,900.00
STAFFORD, THOMAS D & GEORGET	106100	106100		RP	LAND	35,400.00	35,400.00	35,400.00	35,400.00
					IMPV	161,500.00	161,500.00	161,500.00	161,500.00
20584 SMITHFIELD CIR	3 -30-11 .00- -875 .00-				Total	228,400.00	228,400.00	228,400.00	228,400.00
CORIO, PHILLIP J & JENNIFER	105180	105180		RP	LAND	35,500.00	35,500.00	35,500.00	35,500.00
					IMPV	192,900.00	192,900.00	192,900.00	192,900.00
20586 SMITHFIELD CIR	3 -30-11 .00- -874 .00-				Total	223,900.00	223,900.00	223,900.00	223,900.00
SHORTER, STEVEN ANTHONY & SA	105170	105170		RP	LAND	31,500.00	31,500.00	31,500.00	31,500.00
					IMPV	192,400.00	192,400.00	192,400.00	192,400.00
20587 SMITHFIELD CIR	3 -30-11 .00- -954 .00-				Total	228,700.00	228,700.00	228,700.00	228,700.00
JONES, DAVID G & DIANA A	105970	105970		RP	LAND	35,800.00	35,800.00	35,800.00	35,800.00
					IMPV	192,900.00	192,900.00	192,900.00	192,900.00
20588 SMITHFIELD CIR	3 -30-11 .00- -873 .00-				Total	162,100.00	162,100.00	162,100.00	162,100.00
ADLER, ROBERT & CYNTHIA	105160	105160		RP	LAND	31,500.00	31,500.00	31,500.00	31,500.00
					IMPV	130,600.00	130,600.00	130,600.00	130,600.00
20592 SMITHFIELD CIR	3 -30-11 .00- -872 .00-				Total	242,700.00	242,700.00	242,700.00	242,700.00
BAPTISTE, ONEL JEAN & SODNA	105150	105150		RP	LAND	31,500.00	31,500.00	31,500.00	31,500.00
					IMPV	211,200.00	211,200.00	211,200.00	211,200.00
20593 SMITHFIELD CIR	3 -30-11 .00- -953 .00-				Total	190,700.00	190,700.00	190,700.00	190,700.00
CASTLE, KIM	105960	105960		RP	LAND	35,700.00	35,700.00	35,700.00	35,700.00
					IMPV	155,000.00	155,000.00	155,000.00	155,000.00
20594 SMITHFIELD CIR	3 -30-11 .00- -871 .00-				Total	265,600.00	265,600.00	265,600.00	265,600.00
CROCE, ERIC J & LYDIA K PRUI	105140	105140		RP	LAND	31,500.00	31,500.00	31,500.00	31,500.00
					IMPV	234,100.00	234,100.00	234,100.00	234,100.00
20596 SMITHFIELD CIR	3 -30-11 .00- -870 .00-				Total	168,800.00	168,800.00	168,800.00	168,800.00
SENZAMICI, MICHELINE GRACE	105130	105130		RP	LAND	31,500.00	31,500.00	31,500.00	31,500.00
					IMPV	137,300.00	137,300.00	137,300.00	137,300.00
20597 SMITHFIELD CIR	3 -30-11 .00- -940 .00-				Total	224,400.00	224,400.00	224,400.00	224,400.00
BARBER, MICHAEL THOMAS & DAW	105830	105830		RP	LAND	35,700.00	35,700.00	35,700.00	35,700.00
					IMPV	188,700.00	188,700.00	188,700.00	188,700.00
20598 SMITHFIELD CIR	3 -30-11 .00- -869 .00-				Total	162,100.00	162,100.00	162,100.00	162,100.00
AUGUSTIN, JEFFREY GEPHTE & B	105120	105120		RP	LAND	31,500.00	31,500.00	31,500.00	31,500.00
					IMPV	130,600.00	130,600.00	130,600.00	130,600.00
20599 SMITHFIELD CIR	3 -30-11 .00- -939 .00-				Total	197,200.00	197,200.00	197,200.00	197,200.00
SELBY, ESTHELDA R.P.	105820	105820		RP					

Property Address / Owner Name	PIN / Tax A/C ID	Location ID	Acres	Roll	Valuation Code	Present Tax Roll Current	Present Tax Roll Original	Prior Tax Roll Current	Prior Tax Roll Original
20599 SMITHFIELD CIR	3 -30-11 .00- -939 .00-				Total	197,200.00	197,200.00	197,200.00	197,200.00
SELBY, ESTHELDA R.P.	105820	105820		RP	LAND	35,700.00	35,700.00	35,700.00	35,700.00
					IMPV	161,500.00	161,500.00	161,500.00	161,500.00
20600 SMITHFIELD CIR	3 -30-11 .00- -868 .00-				Total	242,700.00	242,700.00	242,700.00	242,700.00
DORMEVIL, KETIA & SAMETONE C	105110	105110		RP	LAND	31,500.00	31,500.00	31,500.00	31,500.00
					IMPV	211,200.00	211,200.00	211,200.00	211,200.00
20602 SMITHFIELD CIR	3 -30-11 .00- -867 .00-				Total	168,800.00	168,800.00	168,800.00	168,800.00
GETTO, PAUL & ARLENE	105100	105100		RP	LAND	31,500.00	31,500.00	31,500.00	31,500.00
					IMPV	137,300.00	137,300.00	137,300.00	137,300.00
20603 SMITHFIELD CIR	3 -30-11 .00- -926 .00-				Total	231,000.00	227,900.00	227,900.00	227,900.00
ISAACS SR, ROBERT R & LINDA	105690	105690		RP	LAND	35,700.00	35,700.00	35,700.00	35,700.00
					IMPV	195,300.00	192,200.00	192,200.00	192,200.00
20606 SMITHFIELD CIR	3 -30-11 .00- -866 .00-				Total	224,300.00	224,300.00	224,300.00	224,300.00
BEASLEY, MATTHEW J	105090	105090		RP	LAND	31,900.00	31,900.00	31,900.00	31,900.00
					IMPV	192,400.00	192,400.00	192,400.00	192,400.00
20608 SMITHFIELD CIR	3 -30-11 .00- -865 .00-				Total	217,400.00	217,400.00	217,400.00	217,400.00
ATCHISON, AMY	105080	105080		RP	LAND	33,200.00	33,200.00	33,200.00	33,200.00
					IMPV	184,200.00	184,200.00	184,200.00	184,200.00
20610 SMITHFIELD CIR	3 -30-11 .00- -864 .00-				Total	219,200.00	219,200.00	219,200.00	219,200.00
ANTHONY, MICHAEL C	105070	105070		RP	LAND	35,000.00	35,000.00	35,000.00	35,000.00
					IMPV	184,200.00	184,200.00	184,200.00	184,200.00
20611 SMITHFIELD CIR	3 -30-11 .00- -907 .00-				Total	239,500.00	239,500.00	239,500.00	239,500.00
BENSON, LIANNE DAMASK	105500	105500		RP	LAND	35,800.00	35,800.00	35,800.00	35,800.00
					IMPV	203,700.00	203,700.00	203,700.00	203,700.00
20612 SMITHFIELD CIR	3 -30-11 .00- -863 .00-				Total	236,200.00	236,200.00	236,200.00	236,200.00
TONE, JOSEPH R & REBECCA FOR	105060	105060		RP	LAND	35,300.00	35,300.00	35,300.00	35,300.00
					IMPV	200,900.00	200,900.00	200,900.00	200,900.00
20613 SMITHFIELD CIR	3 -30-11 .00- -906 .00-				Total	216,500.00	216,500.00	216,500.00	216,500.00
BRIJMOHAN, ANJANIE & JUAN GA	105490	105490		RP	LAND	35,200.00	35,200.00	35,200.00	35,200.00
					IMPV	181,300.00	181,300.00	181,300.00	181,300.00
20615 SMITHFIELD CIR	3 -30-11 .00- -905 .00-				Total	200,300.00	200,300.00	200,300.00	200,300.00
MURPHY JR, DENNIS J & KATHLE	105480	105480		RP	LAND	35,300.00	35,300.00	35,300.00	35,300.00
					IMPV	165,000.00	165,000.00	165,000.00	165,000.00
20616 SMITHFIELD CIR	3 -30-11 .00- -862 .00-				Total	191,900.00	191,900.00	191,900.00	191,900.00
REGUEIRA, MIGUEL F & ANAYANS	105050	105050		RP	LAND	35,300.00	35,300.00	35,300.00	35,300.00
					IMPV	156,600.00	156,600.00	156,600.00	156,600.00
20618 SMITHFIELD CIR	3 -30-11 .00- -861 .00-				Total	239,800.00	239,800.00	239,800.00	239,800.00
TAYLOR, GERALD A	105040	105040		RP	LAND	35,300.00	35,300.00	35,300.00	35,300.00
					IMPV	204,500.00	204,500.00	204,500.00	204,500.00
20620 SMITHFIELD CIR	3 -30-11 .00- -860 .00-				Total	238,200.00	238,200.00	238,200.00	238,200.00
KIRBY, JANNA L	105030	105030		RP					

Property Address / Owner Name	PIN / Tax A/C ID	Location ID	Acres	Roll	Valuation Code	Present Tax Roll Current	Present Tax Roll Original	Prior Tax Roll Current	Prior Tax Roll Original
20620 SMITHFIELD CIR	3 -30-11 .00- -860	.00-			Total	238,200.00	238,200.00	238,200.00	238,200.00
KIRBY, JANNA L	105030	105030		RP	LAND	37,600.00	37,600.00	37,600.00	37,600.00
					IMPV	200,600.00	200,600.00	200,600.00	200,600.00
20621 SMITHFIELD CIR	3 -30-11 .00- -904	.00-			Total	216,900.00	216,900.00	216,900.00	216,900.00
DALEY, JOSEPH ANTHONY	105470	105470		RP	LAND	35,600.00	35,600.00	35,600.00	35,600.00
					IMPV	181,300.00	181,300.00	181,300.00	181,300.00
20622 SMITHFIELD CIR	3 -30-11 .00- -859	.00-			Total	237,400.00	237,400.00	237,400.00	237,400.00
SCHANDELMEIER, SHAWN P	105020	105020		RP	LAND	36,500.00	36,500.00	36,500.00	36,500.00
					IMPV	200,900.00	200,900.00	200,900.00	200,900.00
20624 SMITHFIELD CIR	3 -30-11 .00- -858	.00-			Total	200,400.00	200,400.00	200,400.00	196,600.00
DAY, DANIEL C & KAREN KRENSK	105010	105010		RP	LAND	35,100.00	35,100.00	35,100.00	35,100.00
					IMPV	165,300.00	165,300.00	165,300.00	161,500.00
20626 SMITHFIELD CIR	3 -30-11 .00- -857	.00-			Total	199,600.00	199,600.00	199,600.00	199,600.00
SORDEN, MYRYAH K	105000	105000		RP	LAND	35,100.00	35,100.00	35,100.00	35,100.00
					IMPV	164,500.00	164,500.00	164,500.00	164,500.00
20628 SMITHFIELD CIR	3 -30-11 .00- -856	.00-			Total	197,500.00	197,500.00	197,500.00	197,500.00
KHAN, KHALID HASAN & AMIR UZ	104990	104990		RP	LAND	36,000.00	36,000.00	36,000.00	36,000.00
					IMPV	161,500.00	161,500.00	161,500.00	161,500.00
2 STAR LIGHT LN	MD-16-174.01-03-38	.00-000			Total	299,300.00	299,300.00	299,300.00	299,300.00
RITTERSHOFER, PRISCILLA J &	96330	96330		RP	LAND	35,000.00	35,000.00	35,000.00	35,000.00
					IMPV	264,300.00	264,300.00	264,300.00	264,300.00
11 STAR LIGHT LN	MD-16-174.01-03-03	.00-000			Total	188,400.00	188,400.00	188,400.00	188,400.00
LUGO, MELISSA	95980	95980		RP	LAND	36,100.00	36,100.00	36,100.00	36,100.00
					IMPV	152,300.00	152,300.00	152,300.00	152,300.00
16 STAR LIGHT LN	MD-16-174.01-03-37	.00-000			Total	226,400.00	226,400.00	226,400.00	222,400.00
ROGERS, DUSTIN C & AMY D	96320	96320		RP	LAND	35,000.00	35,000.00	35,000.00	35,000.00
					IMPV	191,400.00	191,400.00	191,400.00	187,400.00
33 STAR LIGHT LN	MD-16-174.01-03-02	.00-000			Total	210,100.00	210,100.00	210,100.00	210,100.00
RIDDICK, LARRY & SHERRY	95970	95970		RP	LAND	35,200.00	35,200.00	35,200.00	35,200.00
					IMPV	174,900.00	174,900.00	174,900.00	174,900.00
34 STAR LIGHT LN	MD-16-174.01-03-36	.00-000			Total	178,500.00	178,500.00	178,500.00	178,500.00
ORTIZ, JAEL ABYGAIL	96310	96310		RP	LAND	35,000.00	35,000.00	35,000.00	35,000.00
					IMPV	143,500.00	143,500.00	143,500.00	143,500.00
48 STAR LIGHT LN	MD-16-174.01-03-35	.00-000			Total	208,200.00	208,200.00	208,200.00	208,200.00
ETHERIDGE, NORMAN C III & MI	96300	96300		RP	LAND	35,000.00	35,000.00	35,000.00	35,000.00
					IMPV	173,200.00	173,200.00	173,200.00	173,200.00
49 STAR LIGHT LN	MD-16-174.01-03-01	.00-000			Total	200,200.00	200,200.00	200,200.00	200,200.00
RODRIGUEZ, MILTON J & DENNI	95960	95960		RP	LAND	35,300.00	35,300.00	35,300.00	35,300.00
					IMPV	164,900.00	164,900.00	164,900.00	164,900.00
64 STAR LIGHT LN	MD-16-174.01-03-34	.00-000			Total	187,800.00	187,800.00	187,800.00	187,800.00
BRANNON, RANDALL K & REBECCA	96290	96290		RP					

Property Address / Owner Name	PIN / Tax A/C ID	Location ID	Acres	Roll	Valuation Code	Present Tax Roll Current	Present Tax Roll Original	Prior Tax Roll Current	Prior Tax Roll Original
64 STAR LIGHT LN	MD-16-174.01-03-34		.00-000		Total	187,800.00	187,800.00	187,800.00	187,800.00
BRANNON, RANDALL K & REBECCA	96290	96290		RP	LAND	35,000.00	35,000.00	35,000.00	35,000.00
					IMPV	152,800.00	152,800.00	152,800.00	152,800.00
99 STAR LIGHT LN	MD-16-174.01-03-32		.00-000		Total	187,300.00	187,300.00	187,300.00	187,300.00
GARCIA, KEVIN B & ALICIA R	96270	96270		RP	LAND	35,100.00	35,100.00	35,100.00	35,100.00
					IMPV	152,200.00	152,200.00	152,200.00	152,200.00
102 STAR LIGHT LN	MD-16-174.01-03-33		.00-000		Total	201,600.00	201,600.00	201,600.00	201,600.00
SINGH, AJAIB & JYOTI KAUR	96280	96280		RP	LAND	36,100.00	36,100.00	36,100.00	36,100.00
					IMPV	165,500.00	165,500.00	165,500.00	165,500.00
113 STAR LIGHT LN	MD-16-174.01-03-31		.00-000		Total	309,000.00	309,000.00	309,000.00	309,000.00
MELTON, JAMES C & RACHEL H	96260	96260		RP	LAND	35,000.00	35,000.00	35,000.00	35,000.00
					IMPV	274,000.00	274,000.00	274,000.00	274,000.00
129 STAR LIGHT LN	MD-16-174.01-03-30		.00-000		Total	206,400.00	206,400.00	206,400.00	206,400.00
FERRELL, GARY LEE & MARY ANN	96250	96250		RP	LAND	35,000.00	35,000.00	35,000.00	35,000.00
					IMPV	171,400.00	171,400.00	171,400.00	171,400.00
102 STARLAND WAY	MD-16-174.01-01-67		.00-000		Total	177,700.00	177,700.00	177,700.00	177,700.00
SALISBURY, KURT M & NANCY L	24460	24460		RP	LAND	27,400.00	27,400.00	27,400.00	27,400.00
					IMPV	150,300.00	150,300.00	150,300.00	150,300.00
103 STARLAND WAY	MD-16-174.01-01-42		.00-000		Total	189,700.00	189,700.00	189,700.00	189,700.00
ZHANG, WENSHENG SHENG & MEIL	24210	24210		RP	LAND	26,800.00	26,800.00	26,800.00	26,800.00
					IMPV	162,900.00	162,900.00	162,900.00	162,900.00
104 STARLAND WAY	MD-16-174.01-01-68		.00-000		Total	178,000.00	178,000.00	178,000.00	178,000.00
MOORE, MICHAEL E & SAMANTHA	24470	24470		RP	LAND	26,300.00	26,300.00	26,300.00	26,300.00
					IMPV	151,700.00	151,700.00	151,700.00	151,700.00
105 STARLAND WAY	MD-16-174.01-01-41		.00-000		Total	188,200.00	188,200.00	188,200.00	188,200.00
HERRERA, RAMIRO	24200	24200		RP	LAND	26,300.00	26,300.00	26,300.00	26,300.00
					IMPV	161,900.00	161,900.00	161,900.00	161,900.00
106 STARLAND WAY	MD-16-174.01-01-69		.00-000		Total	160,400.00	160,400.00	160,400.00	160,400.00
STIBBS, DEAN	24480	24480		RP	LAND	26,300.00	26,300.00	26,300.00	26,300.00
					IMPV	134,100.00	134,100.00	134,100.00	134,100.00
107 STARLAND WAY	MD-16-174.01-01-40		.00-000		Total	215,000.00	215,000.00	215,000.00	215,000.00
TURNER, PAUL A & CYNTHIA A	24190	24190		RP	LAND	26,300.00	26,300.00	26,300.00	26,300.00
					IMPV	188,700.00	188,700.00	188,700.00	188,700.00
108 STARLAND WAY	MD-16-174.01-01-70		.00-000		Total	184,300.00	184,300.00	184,300.00	184,300.00
TEMYER, FRANK M, JANICE E, K	24490	24490		RP	LAND	26,300.00	26,300.00	26,300.00	26,300.00
					IMPV	158,000.00	158,000.00	158,000.00	158,000.00
109 STARLAND WAY	MD-16-174.01-01-39		.00-000		Total	199,900.00	199,900.00	199,900.00	199,900.00
WYATT, BRIE	24180	24180		RP	LAND	26,300.00	26,300.00	26,300.00	26,300.00
					IMPV	173,600.00	173,600.00	173,600.00	173,600.00
110 STARLAND WAY	MD-16-174.01-01-71		.00-000		Total	194,300.00	194,300.00	194,300.00	194,300.00
CAVALLO, JOHN N & JOANN	24500	24500		RP					

Property Address / Owner Name	PIN / Tax A/C ID	Location ID	Acres	Roll	Valuation Code	Present Tax Roll Current	Present Tax Roll Original	Prior Tax Roll Current	Prior Tax Roll Original
110 STARLAND WAY	MD-16-174.01-01-71		.00-000		Total	194,300.00	194,300.00	194,300.00	194,300.00
CAVALLO, JOHN N & JOANN	24500	24500		RP	LAND	26,300.00	26,300.00	26,300.00	26,300.00
					IMPV	168,000.00	168,000.00	168,000.00	168,000.00
111 STARLAND WAY	MD-16-174.01-01-38		.00-000		Total	206,700.00	206,700.00	206,700.00	206,700.00
PATEL, UMESH D & NEETABEN U	24170	24170		RP	LAND	31,500.00	31,500.00	31,500.00	31,500.00
					IMPV	175,200.00	175,200.00	175,200.00	175,200.00
112 STARLAND WAY	MD-16-174.01-01-72		.00-000		Total	174,700.00	174,700.00	174,700.00	174,700.00
BOWENS, REGINA B	24510	24510		RP	LAND	26,300.00	26,300.00	26,300.00	26,300.00
					IMPV	148,400.00	148,400.00	148,400.00	148,400.00
113 STARLAND WAY	MD-16-174.01-01-37		.00-000		Total	181,100.00	181,100.00	181,100.00	181,100.00
HUFFMAN, LISA ANNE	24160	24160		RP	LAND	26,400.00	26,400.00	26,400.00	26,400.00
					IMPV	154,700.00	154,700.00	154,700.00	154,700.00
114 STARLAND WAY	MD-16-174.01-01-73		.00-000		Total	189,800.00	189,800.00	189,800.00	189,800.00
RUIZ, PHILLIP H & MELISSA PE	24520	24520		RP	LAND	26,300.00	26,300.00	26,300.00	26,300.00
					IMPV	163,500.00	163,500.00	163,500.00	163,500.00
115 STARLAND WAY	MD-16-174.01-01-36		.00-000		Total	199,400.00	199,400.00	199,400.00	199,400.00
PROTIN, CAROLYN E-TRUSTEE	24150	24150		RP	LAND	26,500.00	26,500.00	26,500.00	26,500.00
					IMPV	172,900.00	172,900.00	172,900.00	172,900.00
116 STARLAND WAY	MD-16-174.01-01-74		.00-000		Total	178,100.00	178,100.00	178,100.00	178,100.00
HOLLOWAY, WILLIAM E & BRENDA	24530	24530		RP	LAND	26,300.00	26,300.00	26,300.00	26,300.00
					IMPV	151,800.00	151,800.00	151,800.00	151,800.00
117 STARLAND WAY	MD-16-174.01-01-35		.00-000		Total	175,700.00	175,700.00	175,700.00	175,700.00
CALLAHAN, DENNIS & CAROL	24140	24140		RP	LAND	26,400.00	26,400.00	26,400.00	26,400.00
					IMPV	149,300.00	149,300.00	149,300.00	149,300.00
118 STARLAND WAY	MD-16-174.01-01-75		.00-000		Total	179,600.00	179,600.00	179,600.00	179,600.00
ZASTAWNY, ZBIGNIEW & JOLANTA	24540	24540		RP	LAND	26,500.00	26,500.00	26,500.00	26,500.00
					IMPV	153,100.00	153,100.00	153,100.00	153,100.00
119 STARLAND WAY	MD-16-174.01-01-34		.00-000		Total	199,300.00	199,300.00	199,300.00	199,300.00
RICKARDS, MICHAEL J & NAOMI	24130	24130		RP	LAND	26,800.00	26,800.00	26,800.00	26,800.00
					IMPV	172,500.00	172,500.00	172,500.00	172,500.00
120 STARLAND WAY	MD-16-174.01-01-76		.00-000		Total	182,200.00	182,200.00	182,200.00	182,200.00
HENRY, JAMES E	24550	24550		RP	LAND	27,100.00	27,100.00	27,100.00	27,100.00
					IMPV	155,100.00	155,100.00	155,100.00	155,100.00
18703 STITCHWORK WAY	1 -30-6	.00- -185	.00-		Total	1,100.00	1,100.00	1,100.00	1,100.00
MILFORD PONDS LLC	99900	99900		RP	LAND	1,100.00	1,100.00	1,100.00	1,100.00
18705 STITCHWORK WAY	1 -30-6	.00- -186	.00-		Total	1,100.00	1,100.00	1,100.00	1,100.00
MILFORD PONDS LLC	99910	99910		RP	LAND	1,100.00	1,100.00	1,100.00	1,100.00
18707 STITCHWORK WAY	1 -30-6	.00- -187	.00-		Total	2,200.00	2,200.00	2,200.00	2,200.00
MILFORD PONDS LLC	102060	102060		RP	LAND	2,200.00	2,200.00	2,200.00	2,200.00

Property Address / Owner Name	PIN / Tax A/C ID	Location ID	Acres	Roll	Valuation Code	Present Tax Roll Current	Present Tax Roll Original	Prior Tax Roll Current	Prior Tax Roll Original
18709 STITCHWORK WAY	1 -30-6 .00- -188 .00-				Total	2,200.00	2,200.00	2,200.00	2,200.00
MILFORD PONDS LLC	102070	102070		RP	LAND	2,200.00	2,200.00	2,200.00	2,200.00
18711 STITCHWORK WAY	1 -30-6 .00- -189 .00-				Total	1,100.00	1,100.00	1,100.00	1,100.00
MILFORD PONDS LLC	99920	99920		RP	LAND	1,100.00	1,100.00	1,100.00	1,100.00
18713 STITCHWORK WAY	1 -30-6 .00- -190 .00-				Total	1,100.00	1,100.00	1,100.00	1,100.00
MILFORD PONDS LLC	99930	99930		RP	LAND	1,100.00	1,100.00	1,100.00	1,100.00
18715 STITCHWORK WAY	1 -30-6 .00- -191 .00-				Total	1,700.00	1,700.00	1,700.00	1,700.00
MILFORD PONDS LLC	99940	99940		RP	LAND	1,700.00	1,700.00	1,700.00	1,700.00
18717 STITCHWORK WAY	1 -30-6 .00- -192 .00-				Total	1,700.00	1,700.00	1,700.00	1,700.00
MILFORD PONDS LLC	99950	99950		RP	LAND	1,700.00	1,700.00	1,700.00	1,700.00
18719 STITCHWORK WAY	1 -30-6 .00- -193 .00-				Total	1,100.00	1,100.00	1,100.00	1,100.00
MILFORD PONDS LLC	99960	99960		RP	LAND	1,100.00	1,100.00	1,100.00	1,100.00
18721 STITCHWORK WAY	1 -30-6 .00- -194 .00-				Total	2,100.00	2,100.00	2,100.00	2,100.00
MILFORD PONDS LLC	99970	99970		RP	LAND	2,100.00	2,100.00	2,100.00	2,100.00
18723 STITCHWORK WAY	1 -30-6 .00- -195 .00-				Total	2,000.00	2,000.00	2,000.00	2,000.00
MILFORD PONDS LLC	102080	102080		RP	LAND	2,000.00	2,000.00	2,000.00	2,000.00
18725 STITCHWORK WAY	1 -30-6 .00- -196 .00-				Total	1,100.00	1,100.00	1,100.00	1,100.00
MILFORD PONDS LLC	99980	99980		RP	LAND	1,100.00	1,100.00	1,100.00	1,100.00
18727 STITCHWORK WAY	1 -30-6 .00- -197 .00-				Total	1,400.00	1,400.00	1,400.00	1,400.00
MILFORD PONDS LLC	99990	99990		RP	LAND	1,400.00	1,400.00	1,400.00	1,400.00
18729 STITCHWORK WAY	1 -30-6 .00- -198 .00-				Total	1,400.00	1,400.00	1,400.00	1,400.00
MILFORD PONDS LLC	100000	100000		RP	LAND	1,400.00	1,400.00	1,400.00	1,400.00
18731 STITCHWORK WAY	1 -30-6 .00- -199 .00-				Total	1,100.00	1,100.00	1,100.00	1,100.00
MILFORD PONDS LLC	100010	100010		RP	LAND	1,100.00	1,100.00	1,100.00	1,100.00
18733 STITCHWORK WAY	1 -30-6 .00- -200 .00-				Total	1,700.00	1,700.00	1,700.00	1,700.00
MILFORD PONDS LLC	100020	100020		RP	LAND	1,700.00	1,700.00	1,700.00	1,700.00
18735 STITCHWORK WAY	1 -30-6 .00- -201 .00-				Total	2,800.00	2,800.00	2,800.00	2,800.00
MILFORD PONDS LLC	102090	102090		RP	LAND	2,800.00	2,800.00	2,800.00	2,800.00
18737 STITCHWORK WAY	1 -30-6 .00- -202 .00-				Total	1,300.00	1,300.00	1,300.00	1,300.00
MILFORD PONDS LLC	100030	100030		RP	LAND	1,300.00	1,300.00	1,300.00	1,300.00
18739 STITCHWORK WAY	1 -30-6 .00- -203 .00-				Total	1,100.00	1,100.00	1,100.00	1,100.00
MILFORD PONDS LLC	100040	100040		RP	LAND	1,100.00	1,100.00	1,100.00	1,100.00
18741 STITCHWORK WAY	1 -30-6 .00- -204 .00-				Total	1,300.00	1,300.00	1,300.00	1,300.00
MILFORD PONDS LLC	100050	100050		RP	LAND	1,300.00	1,300.00	1,300.00	1,300.00
18743 STITCHWORK WAY	1 -30-6 .00- -205 .00-				Total	1,400.00	1,400.00	1,400.00	1,400.00
MILFORD PONDS LLC	100060	100060		RP					

Property Address / Owner Name	PIN / Tax A/C ID	Location ID	Acres	Roll	Valuation Code	Present Tax Roll Current	Present Tax Roll Original	Prior Tax Roll Current	Prior Tax Roll Original
18743 STITCHWORK WAY	1 -30-6 .00- -205 .00-				Total	1,400.00	1,400.00	1,400.00	1,400.00
MILFORD PONDS LLC	100060	100060		RP	LAND	1,400.00	1,400.00	1,400.00	1,400.00
18747 STITCHWORK WAY	1 -30-6 .00- -206 .00-				Total	1,500.00	1,500.00	1,500.00	1,500.00
MILFORD PONDS LLC	100070	100070		RP	LAND	1,500.00	1,500.00	1,500.00	1,500.00
18749 STITCHWORK WAY	1 -30-6 .00- -207 .00-				Total	1,400.00	1,400.00	1,400.00	1,400.00
MILFORD PONDS LLC	100080	100080		RP	LAND	1,400.00	1,400.00	1,400.00	1,400.00
18751 STITCHWORK WAY	1 -30-6 .00- -208 .00-				Total	1,100.00	1,100.00	1,100.00	1,100.00
MILFORD PONDS LLC	100090	100090		RP	LAND	1,100.00	1,100.00	1,100.00	1,100.00
18751 STITCHWORK WAY	1 -30-6 .00- -225 .00-				Total	2,000.00	2,000.00	2,000.00	2,000.00
MILFORD PONDS LLC	100260	100260		RP	LAND	2,000.00	2,000.00	2,000.00	2,000.00
18753 STITCHWORK WAY	1 -30-6 .00- -209 .00-				Total	1,100.00	1,100.00	1,100.00	1,100.00
MILFORD PONDS LLC	100100	100100		RP	LAND	1,100.00	1,100.00	1,100.00	1,100.00
18755 STITCHWORK WAY	1 -30-6 .00- -210 .00-				Total	1,500.00	1,500.00	1,500.00	1,500.00
MILFORD PONDS LLC	100110	100110		RP	LAND	1,500.00	1,500.00	1,500.00	1,500.00
18756 STITCHWORK WAY	1 -30-6 .00- -402 .00-				Total	2,400.00	2,400.00	2,400.00	2,400.00
MILFORD PONDS LLC	101770	101770		RP	LAND	2,400.00	2,400.00	2,400.00	2,400.00
18757 STITCHWORK WAY	1 -30-6 .00- -211 .00-				Total	1,500.00	1,500.00	1,500.00	1,500.00
MILFORD PONDS LLC	100120	100120		RP	LAND	1,500.00	1,500.00	1,500.00	1,500.00
18758 STITCHWORK WAY	1 -30-6 .00- -403 .00-				Total	2,400.00	2,400.00	2,400.00	2,400.00
MILFORD PONDS LLC	101780	101780		RP	LAND	2,400.00	2,400.00	2,400.00	2,400.00
18759 STITCHWORK WAY	1 -30-6 .00- -212 .00-				Total	1,100.00	1,100.00	1,100.00	1,100.00
MILFORD PONDS LLC	100130	100130		RP	LAND	1,100.00	1,100.00	1,100.00	1,100.00
18760 STITCHWORK WAY	1 -30-6 .00- -404 .00-				Total	2,400.00	2,400.00	2,400.00	2,400.00
MILFORD PONDS LLC	101790	101790		RP	LAND	2,400.00	2,400.00	2,400.00	2,400.00
18762 STITCHWORK WAY	1 -30-6 .00- -405 .00-				Total	2,400.00	2,400.00	2,400.00	2,400.00
MILFORD PONDS LLC	101800	101800		RP	LAND	2,400.00	2,400.00	2,400.00	2,400.00
18763 STITCHWORK WAY	1 -30-6 .00- -213 .00-				Total	1,400.00	1,400.00	1,400.00	1,400.00
MILFORD PONDS LLC	100140	100140		RP	LAND	1,400.00	1,400.00	1,400.00	1,400.00
18764 STITCHWORK WAY	1 -30-6 .00- -406 .00-				Total	2,400.00	2,400.00	2,400.00	2,400.00
MILFORD PONDS LLC	101810	101810		RP	LAND	2,400.00	2,400.00	2,400.00	2,400.00
18765 STITCHWORK WAY	1 -30-6 .00- -214 .00-				Total	1,400.00	1,400.00	1,400.00	1,400.00
MILFORD PONDS LLC	100150	100150		RP	LAND	1,400.00	1,400.00	1,400.00	1,400.00
18767 STITCHWORK WAY	1 -30-6 .00- -215 .00-				Total	1,100.00	1,100.00	1,100.00	1,100.00
MILFORD PONDS LLC	100160	100160		RP	LAND	1,100.00	1,100.00	1,100.00	1,100.00
18769 STITCHWORK WAY	1 -30-6 .00- -216 .00-				Total	1,100.00	1,100.00	1,100.00	1,100.00
MILFORD PONDS LLC	100170	100170		RP					

Property Address / Owner Name	PIN / Tax A/C ID	Location ID	Acres	Roll	Valuation Code	Present Tax Roll Current	Present Tax Roll Original	Prior Tax Roll Current	Prior Tax Roll Original
18769 STITCHWORK WAY	1 -30-6 .00- -216 .00-				Total	1,100.00	1,100.00	1,100.00	1,100.00
MILFORD PONDS LLC	100170	100170		RP	LAND	1,100.00	1,100.00	1,100.00	1,100.00
18770 STITCHWORK WAY	1 -30-6 .00- -407 .00-				Total	2,400.00	2,400.00	2,400.00	2,400.00
MILFORD PONDS LLC	101820	101820		RP	LAND	2,400.00	2,400.00	2,400.00	2,400.00
18771 STITCHWORK WAY	1 -30-6 .00- -217 .00-				Total	1,400.00	1,400.00	1,400.00	1,400.00
MILFORD PONDS LLC	100180	100180		RP	LAND	1,400.00	1,400.00	1,400.00	1,400.00
18772 STITCHWORK WAY	1 -30-6 .00- -408 .00-				Total	2,400.00	2,400.00	2,400.00	2,400.00
MILFORD PONDS LLC	101830	101830		RP	LAND	2,400.00	2,400.00	2,400.00	2,400.00
18773 STITCHWORK WAY	1 -30-6 .00- -218 .00-				Total	1,500.00	1,500.00	1,500.00	1,500.00
MILFORD PONDS LLC	100190	100190		RP	LAND	1,500.00	1,500.00	1,500.00	1,500.00
18774 STITCHWORK WAY	1 -30-6 .00- -409 .00-				Total	28,300.00	28,300.00	28,300.00	28,300.00
MILFORD PONDS LLC	103670	103670		RP	LAND	28,300.00	28,300.00	28,300.00	28,300.00
18775 STITCHWORK WAY	1 -30-6 .00- -219 .00-				Total	1,300.00	1,300.00	1,300.00	1,300.00
MILFORD PONDS LLC	100200	100200		RP	LAND	1,300.00	1,300.00	1,300.00	1,300.00
18776 STITCHWORK WAY	1 -30-6 .00- -410 .00-				Total	25,400.00	25,400.00	25,400.00	25,400.00
MILFORD PONDS LLC	101840	101840		RP	LAND	25,400.00	25,400.00	25,400.00	25,400.00
18777 STITCHWORK WAY	1 -30-6 .00- -220 .00-				Total	1,300.00	1,300.00	1,300.00	1,300.00
MILFORD PONDS LLC	100210	100210		RP	LAND	1,300.00	1,300.00	1,300.00	1,300.00
18778 STITCHWORK WAY	1 -30-6 .00- -411 .00-				Total	25,400.00	25,400.00	25,400.00	25,400.00
MILFORD PONDS LLC	101850	101850		RP	LAND	25,400.00	25,400.00	25,400.00	25,400.00
18779 STITCHWORK WAY	1 -30-6 .00- -221 .00-				Total	1,800.00	1,800.00	1,800.00	1,800.00
MILFORD PONDS LLC	100220	100220		RP	LAND	1,800.00	1,800.00	1,800.00	1,800.00
18781 STITCHWORK WAY	1 -30-6 .00- -222 .00-				Total	1,300.00	1,300.00	1,300.00	1,300.00
MILFORD PONDS LLC	100230	100230		RP	LAND	1,300.00	1,300.00	1,300.00	1,300.00
18793 STITCHWORK WAY	1 -30-6 .00- -1461 .00-				Total	2,100.00	121,800.00		
MP3 VENTURES LLC	174430	174430		RP	LAND	2,100.00	121,800.00		
18795 STITCHWORK WAY	1 -30-6 .00- -1462 .00-				Total	2,100.00	121,800.00		
MP3 VENTURES LLC	174440	174440		RP	LAND	2,100.00	121,800.00		
18799 STITCHWORK WAY	1 -30-6 .00- -1463 .00-				Total	2,100.00	121,800.00		
MP3 VENTURES LLC	174450	174450		RP	LAND	2,100.00	121,800.00		
18803 STITCHWORK WAY	1 -30-6 .00- -1464 .00-				Total	2,100.00	121,800.00		
MP3 VENTURES LLC	174460	174460		RP	LAND	2,100.00	121,800.00		
18805 STITCHWORK WAY	1 -30-6 .00- -1465 .00-				Total	2,100.00	121,800.00		
MP3 VENTURES LLC	174470	174470		RP	LAND	2,100.00	121,800.00		
18808 STITCHWORK WAY	1 -30-6 .00- -1477 .00-				Total	3,400.00	121,800.00		
MP3 VENTURES LLC	174590	174590		RP					

Property Address / Owner Name	PIN / Tax A/C ID	Location ID	Acres	Roll	Valuation Code	Present Tax Roll Current	Present Tax Roll Original	Prior Tax Roll Current	Prior Tax Roll Original
18808 STITCHWORK WAY	1 -30-6 .00- -1477 .00-				Total	3,400.00	121,800.00		
MP3 VENTURES LLC	174590	174590		RP	LAND	3,400.00	121,800.00		
18809 STITCHWORK WAY	1 -30-6 .00- -1466 .00-				Total	2,100.00	121,800.00		
MP3 VENTURES LLC	174480	174480		RP	LAND	2,100.00	121,800.00		
18811 STITCHWORK WAY	1 -30-6 .00- -1467 .00-				Total	2,100.00	121,800.00		
MP3 VENTURES LLC	174490	174490		RP	LAND	2,100.00	121,800.00		
18812 STITCHWORK WAY	1 -30-6 .00- -1476 .00-				Total	3,400.00	121,800.00		
MP3 VENTURES LLC	174580	174580		RP	LAND	3,400.00	121,800.00		
18814 STITCHWORK WAY	1 -30-6 .00- -1475 .00-				Total	3,300.00	121,800.00		
MP3 VENTURES LLC	174570	174570		RP	LAND	3,300.00	121,800.00		
18815 STITCHWORK WAY	1 -30-6 .00- -1468 .00-				Total	2,100.00	121,800.00		
MP3 VENTURES LLC	174500	174500		RP	LAND	2,100.00	121,800.00		
18818 STITCHWORK WAY	1 -30-6 .00- -1474 .00-				Total	3,100.00	121,800.00		
MP3 VENTURES LLC	174560	174560		RP	LAND	3,100.00	121,800.00		
18822 STITCHWORK WAY	1 -30-6 .00- -1473 .00-				Total	3,300.00	121,800.00		
MP3 VENTURES LLC	174550	174550		RP	LAND	3,300.00	121,800.00		
18826 STITCHWORK WAY	1 -30-6 .00- -1472 .00-				Total	3,200.00	121,800.00		
MP3 VENTURES LLC	174540	174540		RP	LAND	3,200.00	121,800.00		
18830 STITCHWORK WAY	1 -30-6 .00- -1471 .00-				Total	2,600.00	121,800.00		
MP3 VENTURES LLC	174530	174530		RP	LAND	2,600.00	121,800.00		
18832 STITCHWORK WAY	1 -30-6 .00- -1470 .00-				Total	2,600.00	121,800.00		
MP3 VENTURES LLC	174520	174520		RP	LAND	2,600.00	121,800.00		
5101 STONE CHASE WAY A	3 -30-15 .00- -084		.10-5101A		Total	133,300.00	133,300.00	133,300.00	133,300.00
WEST, ROBIN K & RONALD P BEN	137400	137400		RP	IMPV	133,300.00	133,300.00	133,300.00	133,300.00
5101 STONE CHASE WAY B	3 -30-15 .00- -084		.10-5102B		Total	140,800.00	140,800.00	140,800.00	140,800.00
MANN, LORI A	137410	137410		RP	IMPV	140,800.00	140,800.00	140,800.00	140,800.00
5102 STONE CHASE WAY E	3 -30-15 .00- -084		.10-5105E		Total	134,600.00	134,600.00	134,600.00	134,600.00
CORDIANO, JEFFREY P & JANET	137440	137440		RP	IMPV	134,600.00	134,600.00	134,600.00	134,600.00
5102 STONE CHASE WAY F	3 -30-15 .00- -084		.10-5106F		Total	147,400.00	147,400.00	147,400.00	147,400.00
REVERDITO, RONALD G & M JOAN	137450	137450		RP	IMPV	147,400.00	147,400.00	147,400.00	147,400.00
5103 STONE CHASE WAY I	3 -30-15 .00- -084		.10-5109I		Total	110,000.00	110,000.00	110,000.00	110,000.00
CORDEN, ALISTAIR & KIPP, SAB	137480	137480		RP	IMPV	110,000.00	110,000.00	110,000.00	110,000.00
5103 STONE CHASE WAY J	3 -30-15 .00- -084		.10-5110J		Total	129,200.00	129,200.00	129,200.00	129,200.00
PATEL, KALPESH A & MANISHA P	137490	137490		RP	IMPV	129,200.00	129,200.00	129,200.00	129,200.00
5201 STONE CHASE WAY A	3 -30-15 .00- -084		.10-5201A		Total	133,300.00	133,300.00	133,300.00	133,300.00
LEISTER, CHRISTINE A	137520	137520		RP					

Property Address / Owner Name	PIN / Tax A/C ID	Location ID	Acres	Roll	Valuation Code	Present Tax Roll Current	Present Tax Roll Original	Prior Tax Roll Current	Prior Tax Roll Original
5201 STONE CHASE WAY A	3 -30-15 .00- -084	.10-5201A			Total	133,300.00	133,300.00	133,300.00	133,300.00
LEISTER, CHRISTINE A	137520	137520		RP	IMPV	133,300.00	133,300.00	133,300.00	133,300.00
5201 STONE CHASE WAY B	3 -30-15 .00- -084	.10-5202B			Total	140,800.00	140,800.00	140,800.00	140,800.00
SHOCKLEY SR, WAYNE S & VICTO	137530	137530		RP	IMPV	140,800.00	140,800.00	140,800.00	140,800.00
5202 STONE CHASE WAY E	3 -30-15 .00- -084	.10-5205E			Total	134,600.00	134,600.00	134,600.00	134,600.00
FAMBRO, TOBY	137560	137560		RP	IMPV	134,600.00	134,600.00	134,600.00	134,600.00
5202 STONE CHASE WAY F	3 -30-15 .00- -084	.10-5206F			Total	147,400.00	147,400.00	147,400.00	147,400.00
HOWELL, NICOLE M	137570	137570		RP	IMPV	147,400.00	147,400.00	147,400.00	147,400.00
5203 STONE CHASE WAY I	3 -30-15 .00- -084	.10-5209I			Total	113,900.00	113,900.00	113,900.00	113,900.00
SHAY, PAMELA A	137600	137600		RP	IMPV	113,900.00	113,900.00	113,900.00	113,900.00
5203 STONE CHASE WAY J	3 -30-15 .00- -084	.10-5210J			Total	129,200.00	129,200.00	129,200.00	129,200.00
AFRIM, ELIAS K	137610	137610		RP	IMPV	129,200.00	129,200.00	129,200.00	129,200.00
STREETS WICKERSHAM	3 -30-16 .00- -474	.00-			Total	33,300.00	1,800.00	179,100.00	179,100.00
WICKERSHAM MILFORD HOLDINGS	134800	134800		RP	LAND	33,300.00	1,800.00	179,100.00	179,100.00
4101 SUMMER BROOK WAY A	3 -30-15 .00- -084	.08-4101A			Total	131,900.00	131,900.00	131,900.00	131,900.00
LHOTSKY, JOHN F & NANCY A	84580	84580		RP	IMPV	131,900.00	131,900.00	131,900.00	131,900.00
4101 SUMMER BROOK WAY B	3 -30-15 .00- -084	.08-4102B			Total	139,400.00	139,400.00	139,400.00	139,400.00
FLATLEY, ROBERT J	84590	84590		RP	IMPV	139,400.00	139,400.00	139,400.00	139,400.00
4102 SUMMER BROOK WAY E	3 -30-15 .00- -084	.08-4105E			Total	133,200.00	133,200.00	133,200.00	133,200.00
STOUTENBURG, GORDON G & KIMB	84620	84620		RP	IMPV	133,200.00	133,200.00	133,200.00	133,200.00
4102 SUMMER BROOK WAY F	3 -30-15 .00- -084	.08-4106F			Total	146,000.00	146,000.00	146,000.00	146,000.00
STER, RONALD & GINA L	84630	84630		RP	IMPV	146,000.00	146,000.00	146,000.00	146,000.00
4103 SUMMER BROOK WAY I	3 -30-15 .00- -084	.08-4109I			Total	112,800.00	112,800.00	112,800.00	112,800.00
SMELTZER, KENNETH HERBERT &	84660	84660		RP	IMPV	112,800.00	112,800.00	112,800.00	112,800.00
4103 SUMMER BROOK WAY J	3 -30-15 .00- -084	.08-4110J			Total	127,900.00	127,900.00	127,900.00	127,900.00
RADWAY, ANTONIO F & CELIA	84670	84670		RP	IMPV	127,900.00	127,900.00	127,900.00	127,900.00
4201 SUMMER BROOK WAY A	3 -30-15 .00- -084	.08-4201A			Total	131,900.00	131,900.00	131,900.00	131,900.00
KEY PROPERTIES GROUP, LLC	84710	84710		RP	IMPV	131,900.00	131,900.00	131,900.00	131,900.00
4201 SUMMER BROOK WAY B	3 -30-15 .00- -084	.08-4202B			Total	139,400.00	139,400.00	139,400.00	139,400.00
QUINTANILLA-SCARFO, ARIEL	84720	84720		RP	IMPV	139,400.00	139,400.00	139,400.00	139,400.00
4202 SUMMER BROOK WAY E	3 -30-15 .00- -084	.08-4205E			Total	133,200.00	133,200.00	133,200.00	133,200.00
MAXIMO HOLDINGS LLC SERIES O	84750	84750		RP	IMPV	133,200.00	133,200.00	133,200.00	133,200.00
4202 SUMMER BROOK WAY F	3 -30-15 .00- -084	.08-4206F			Total	146,000.00	146,000.00	146,000.00	146,000.00
PERRALTA, NANCY LEE	84760	84760		RP	IMPV	146,000.00	146,000.00	146,000.00	146,000.00
4203 SUMMER BROOK WAY I	3 -30-15 .00- -084	.08-4209I			Total	112,800.00	112,800.00	112,800.00	112,800.00
MENGEL, SANDRA L	84790	84790		RP					

Property Address / Owner Name	PIN / Tax A/C ID	Location ID	Acres	Roll	Valuation Code	Present Tax Roll Current	Present Tax Roll Original	Prior Tax Roll Current	Prior Tax Roll Original
4203 SUMMER BROOK WAY I	3 -30-15 .00- -084		.08-4209I		Total	112,800.00	112,800.00	112,800.00	112,800.00
MENGEL, SANDRA L	84790	84790		RP	IMPV	112,800.00	112,800.00	112,800.00	112,800.00
4203 SUMMER BROOK WAY J	3 -30-15 .00- -084		.08-4210J		Total	127,900.00	127,900.00	127,900.00	127,900.00
GOOSS MICHAEL	84800	84800		RP	IMPV	127,900.00	127,900.00	127,900.00	127,900.00
4301 SUMMER BROOK WAY C	3 -30-15 .00- -084		.08-4303C		Total	133,300.00	133,300.00	133,300.00	133,300.00
WILLIAMS, EFFIE	84850	84850		RP	IMPV	133,300.00	133,300.00	133,300.00	133,300.00
4301 SUMMER BROOK WAY D	3 -30-15 .00- -084		.08-4304D		Total	145,500.00	145,500.00	145,500.00	145,500.00
POWELL, PEGGY	84860	84860		RP	IMPV	145,500.00	145,500.00	145,500.00	145,500.00
4302 SUMMER BROOK WAY G	3 -30-15 .00- -084		.08-4307G		Total	132,700.00	132,700.00	132,700.00	132,700.00
NAVARRETE, LEMMONS & NICOLE	84890	84890		RP	IMPV	132,700.00	132,700.00	132,700.00	132,700.00
4302 SUMMER BROOK WAY H	3 -30-15 .00- -084		.08-4308H		Total	149,200.00	149,200.00	149,200.00	149,200.00
MILLER, MAGHEN	84900	84900		RP	IMPV	149,200.00	149,200.00	149,200.00	149,200.00
4303 SUMMER BROOK WAY K	3 -30-15 .00- -084		.08-4311K		Total	113,900.00	113,900.00	113,900.00	113,900.00
SHIN, JUNG HYE	84930	84930		RP	IMPV	113,900.00	113,900.00	113,900.00	113,900.00
4303 SUMMER BROOK WAY L	3 -30-15 .00- -084		.08-4312L		Total	132,100.00	132,100.00	132,100.00	132,100.00
JRZ PROPERTIES LLC	84940	84940		RP	IMPV	132,100.00	132,100.00	132,100.00	132,100.00
4401 SUMMER BROOK WAY C	3 -30-15 .00- -084		.08-4403C		Total	133,300.00	133,300.00	133,300.00	133,300.00
KEY PROPERTIES GROUP, LLC	84970	84970		RP	IMPV	133,300.00	133,300.00	133,300.00	133,300.00
4401 SUMMER BROOK WAY D	3 -30-15 .00- -084		.08-4404D		Total	145,500.00	145,500.00	145,500.00	145,500.00
DEBONTE, BARBARA	84980	84980		RP	IMPV	145,500.00	145,500.00	145,500.00	145,500.00
4402 SUMMER BROOK WAY G	3 -30-15 .00- -084		.08-4407G		Total	132,700.00	132,700.00	132,700.00	132,700.00
DIGIALLEONARDO, VIRGINIA CAR	85010	85010		RP	IMPV	132,700.00	132,700.00	132,700.00	132,700.00
4402 SUMMER BROOK WAY H	3 -30-15 .00- -084		.08-4408H		Total	147,700.00	147,700.00	147,700.00	147,700.00
KEY PROPERTIES GROUP, LLC	85020	85020		RP	IMPV	147,700.00	147,700.00	147,700.00	147,700.00
4403 SUMMER BROOK WAY K	3 -30-15 .00- -084		.08-4411K		Total	113,900.00	113,900.00	113,900.00	113,900.00
KEY PROPERTIES GROUP, LLC	85050	85050		RP	IMPV	113,900.00	113,900.00	113,900.00	113,900.00
4403 SUMMER BROOK WAY L	3 -30-15 .00- -084		.08-4412L		Total	132,100.00	132,100.00	132,100.00	132,100.00
KEY PROPERTIES GROUP, LLC	85060	85060		RP	IMPV	132,100.00	132,100.00	132,100.00	132,100.00
4501 SUMMER BROOK WAY A	3 -30-15 .00- -084		.08-4501A		Total	133,300.00	133,300.00	133,300.00	133,300.00
DUBYNA, KRISTEN PAULINE	85070	85070		RP	IMPV	133,300.00	133,300.00	133,300.00	133,300.00
4501 SUMMER BROOK WAY B	3 -30-15 .00- -084		.08-4502B		Total	140,400.00	140,400.00	140,400.00	140,400.00
MORGAN, WILLIAM E & SHIRLEY	85080	85080		RP	IMPV	140,400.00	140,400.00	140,400.00	140,400.00
4501 SUMMER BROOK WAY C	3 -30-15 .00- -084		.08-4503C		Total	114,400.00	114,400.00	114,400.00	114,400.00
WELCH, LINDA K	85090	85090		RP	IMPV	114,400.00	114,400.00	114,400.00	114,400.00
4501 SUMMER BROOK WAY D	3 -30-15 .00- -084		.08-4504D		Total	125,100.00	125,100.00	125,100.00	125,100.00
SHOWERS, LESLEE A	85100	85100		RP					

Property Address / Owner Name	PIN / Tax A/C ID	Location ID	Acres	Roll	Valuation Code	Present Tax Roll Current	Present Tax Roll Original	Prior Tax Roll Current	Prior Tax Roll Original
4501 SUMMER BROOK WAY D	3 -30-15 .00- -084	.08-4504D			Total	125,100.00	125,100.00	125,100.00	125,100.00
SHOWERS, LESLEE A	85100	85100		RP	IMPV	125,100.00	125,100.00	125,100.00	125,100.00
4502 SUMMER BROOK WAY E	3 -30-15 .00- -084	.08-4505E			Total	134,600.00	134,600.00	134,600.00	134,600.00
MATTERO, JUANITA R	85110	85110		RP	IMPV	134,600.00	134,600.00	134,600.00	134,600.00
4502 SUMMER BROOK WAY F	3 -30-15 .00- -084	.08-4506F			Total	147,400.00	147,400.00	147,400.00	147,400.00
OWENS, WILLIAM & MARY-JO	85120	85120		RP	IMPV	147,400.00	147,400.00	147,400.00	147,400.00
4502 SUMMER BROOK WAY G	3 -30-15 .00- -084	.08-4507G			Total	113,900.00	113,900.00	113,900.00	113,900.00
ALFORD, LISA	85130	85130		RP	IMPV	113,900.00	113,900.00	113,900.00	113,900.00
4502 SUMMER BROOK WAY H	3 -30-15 .00- -084	.08-4508H			Total	133,300.00	133,300.00	133,300.00	133,300.00
LEWIS, CHRISTIAN THOMAS	85140	85140		RP	IMPV	133,300.00	133,300.00	133,300.00	133,300.00
4503 SUMMER BROOK WAY I	3 -30-15 .00- -084	.08-4509I			Total	113,900.00	113,900.00	113,900.00	113,900.00
SACCENTE, DARLENE & ROBERT A	85150	85150		RP	IMPV	113,900.00	113,900.00	113,900.00	113,900.00
4503 SUMMER BROOK WAY J	3 -30-15 .00- -084	.08-4510J			Total	129,200.00	129,200.00	129,200.00	129,200.00
HART, MICHAEL J	85160	85160		RP	IMPV	129,200.00	129,200.00	129,200.00	129,200.00
4503 SUMMER BROOK WAY K	3 -30-15 .00- -084	.08-4511K			Total	113,900.00	113,900.00	113,900.00	113,900.00
NICHOLS, LISA S	85170	85170		RP	IMPV	113,900.00	113,900.00	113,900.00	113,900.00
4503 SUMMER BROOK WAY L	3 -30-15 .00- -084	.08-4512L			Total	132,100.00	132,100.00	132,100.00	132,100.00
SUMMER BROOK 4503L LLC	85180	85180		RP	IMPV	132,100.00	132,100.00	132,100.00	132,100.00
4601 SUMMER BROOK WAY A	3 -30-15 .00- -084	.08-4601A			Total	133,300.00	133,300.00	133,300.00	133,300.00
KEY PROPERTIES GROUP, LLC	85190	85190		RP	IMPV	133,300.00	133,300.00	133,300.00	133,300.00
4601 SUMMER BROOK WAY B	3 -30-15 .00- -084	.08-4602B			Total	140,800.00	140,800.00	140,800.00	140,800.00
KEY PROPERTIES GROUP, LLC	85200	85200		RP	IMPV	140,800.00	140,800.00	140,800.00	140,800.00
4601 SUMMER BROOK WAY C	3 -30-15 .00- -084	.08-4603C			Total	114,400.00	114,400.00	114,400.00	114,400.00
POULSON, CHRISTINE D	85210	85210		RP	IMPV	114,400.00	114,400.00	114,400.00	114,400.00
4601 SUMMER BROOK WAY D	3 -30-15 .00- -084	.08-4604D			Total	125,100.00	125,100.00	125,100.00	125,100.00
MATHIEU, MARY G	85220	85220		RP	IMPV	125,100.00	125,100.00	125,100.00	125,100.00
4602 SUMMER BROOK WAY E	3 -30-15 .00- -084	.08-4605E			Total	134,600.00	134,600.00	134,600.00	134,600.00
KEY PROPERTIES GROUP, LLC	85230	85230		RP	IMPV	134,600.00	134,600.00	134,600.00	134,600.00
4602 SUMMER BROOK WAY F	3 -30-15 .00- -084	.08-4606F			Total	147,400.00	147,400.00	147,400.00	147,400.00
KEY PROPERTIES GROUP, LLC	85240	85240		RP	IMPV	147,400.00	147,400.00	147,400.00	147,400.00
4602 SUMMER BROOK WAY G	3 -30-15 .00- -084	.08-4607G			Total	113,900.00	113,900.00	113,900.00	113,900.00
KEY PROPERTIES GROUP, LLC	85250	85250		RP	IMPV	113,900.00	113,900.00	113,900.00	113,900.00
4602 SUMMER BROOK WAY H	3 -30-15 .00- -084	.08-4608H			Total	128,400.00	128,400.00	128,400.00	128,400.00
KEY PROPERTIES GROUP, LLC	85260	85260		RP	IMPV	128,400.00	128,400.00	128,400.00	128,400.00
4603 SUMMER BROOK WAY I	3 -30-15 .00- -084	.08-4609I			Total	113,900.00	113,900.00	113,900.00	113,900.00
KEY PROPERTIES GROUP, LLC	85270	85270		RP					

Property Address / Owner Name	PIN / Tax A/C ID	Location ID	Acres	Roll	Valuation Code	Present Tax Roll Current	Present Tax Roll Original	Prior Tax Roll Current	Prior Tax Roll Original
4603 SUMMER BROOK WAY I	3 -30-15 .00- -084		.08-4609I		Total	113,900.00	113,900.00	113,900.00	113,900.00
KEY PROPERTIES GROUP, LLC	85270	85270		RP	IMPV	113,900.00	113,900.00	113,900.00	113,900.00
4603 SUMMER BROOK WAY J	3 -30-15 .00- -084		.08-4610J		Total	129,200.00	129,200.00	129,200.00	129,200.00
KEY PROPERTIES GROUP, LLC	85280	85280		RP	IMPV	129,200.00	129,200.00	129,200.00	129,200.00
4603 SUMMER BROOK WAY K	3 -30-15 .00- -084		.08-4611K		Total	113,900.00	113,900.00	113,900.00	113,900.00
KEY PROPERTIES GROUP, LLC	85290	85290		RP	IMPV	113,900.00	113,900.00	113,900.00	113,900.00
4603 SUMMER BROOK WAY L	3 -30-15 .00- -084		.08-4612L		Total	132,100.00	132,100.00	132,100.00	132,100.00
KEY PROPERTIES GROUP, LLC	85300	85300		RP	IMPV	132,100.00	132,100.00	132,100.00	132,100.00
4701 SUMMER BROOK WAY A	3 -30-15 .00- -084		.08-4701A		Total	133,300.00	133,300.00	133,300.00	133,300.00
KEY PROPERTIES GROUP, LLC	85310	85310		RP	IMPV	133,300.00	133,300.00	133,300.00	133,300.00
4701 SUMMER BROOK WAY B	3 -30-15 .00- -084		.08-4702B		Total	140,800.00	140,800.00	140,800.00	140,800.00
KEY PROPERTIES GROUP, LLC	85320	85320		RP	IMPV	140,800.00	140,800.00	140,800.00	140,800.00
4701 SUMMER BROOK WAY C	3 -30-15 .00- -084		.08-4703C		Total	114,400.00	114,400.00	114,400.00	114,400.00
KEY PROPERTIES GROUP, LLC	85330	85330		RP	IMPV	114,400.00	114,400.00	114,400.00	114,400.00
4701 SUMMER BROOK WAY D	3 -30-15 .00- -084		.08-4704D		Total	125,100.00	125,100.00	125,100.00	125,100.00
KEY PROPERTIES GROUP, LLC	85340	85340		RP	IMPV	125,100.00	125,100.00	125,100.00	125,100.00
4702 SUMMER BROOK WAY E	3 -30-15 .00- -084		.08-4705E		Total	128,900.00	128,900.00	128,900.00	128,900.00
KEY PROPERTIES GROUP, LLC	85350	85350		RP	IMPV	128,900.00	128,900.00	128,900.00	128,900.00
4702 SUMMER BROOK WAY F	3 -30-15 .00- -084		.08-4706F		Total	141,000.00	141,000.00	141,000.00	141,000.00
KEY PROPERTIES GROUP, LLC	85360	85360		RP	IMPV	141,000.00	141,000.00	141,000.00	141,000.00
4702 SUMMER BROOK WAY G	3 -30-15 .00- -084		.08-4707G		Total	108,700.00	108,700.00	108,700.00	108,700.00
SCARANO, REBEKAH	85370	85370		RP	IMPV	108,700.00	108,700.00	108,700.00	108,700.00
4702 SUMMER BROOK WAY H	3 -30-15 .00- -084		.08-4708H		Total	122,300.00	122,300.00	122,300.00	122,300.00
KEY PROPERTIES GROUP, LLC	85380	85380		RP	IMPV	122,300.00	122,300.00	122,300.00	122,300.00
4703 SUMMER BROOK WAY I	3 -30-15 .00- -084		.08-4709I		Total	108,700.00	108,700.00	108,700.00	108,700.00
KEY PROPERTIES GROUP, LLC	85390	85390		RP	IMPV	108,700.00	108,700.00	108,700.00	108,700.00
4703 SUMMER BROOK WAY J	3 -30-15 .00- -084		.08-4710J		Total	123,200.00	123,200.00	123,200.00	123,200.00
HITCHENS SR, JARED D	85400	85400		RP	IMPV	123,200.00	123,200.00	123,200.00	123,200.00
4703 SUMMER BROOK WAY K	3 -30-15 .00- -084		.08-4711K		Total	108,700.00	108,700.00	108,700.00	108,700.00
KEY PROPERTIES GROUP, LLC	85410	85410		RP	IMPV	108,700.00	108,700.00	108,700.00	108,700.00
4703 SUMMER BROOK WAY L	3 -30-15 .00- -084		.08-4712L		Total	126,000.00	126,000.00	126,000.00	126,000.00
KEY PROPERTIES GROUP, LLC	85420	85420		RP	IMPV	126,000.00	126,000.00	126,000.00	126,000.00
4801 SUMMER BROOK WAY A	3 -30-15 .00- -084		.08-4801A		Total	133,300.00	133,300.00	133,300.00	133,300.00
KEY PROPERTIES GROUP, LLC	87820	87820		RP	IMPV	133,300.00	133,300.00	133,300.00	133,300.00
4801 SUMMER BROOK WAY B	3 -30-15 .00- -084		.08-4802B		Total	140,800.00	140,800.00	140,800.00	140,800.00
ROACH, ELLEN	87830	87830		RP					

Property Address / Owner Name	PIN / Tax A/C ID	Location ID	Acres	Roll	Valuation Code	Present Tax Roll Current	Present Tax Roll Original	Prior Tax Roll Current	Prior Tax Roll Original
4801 SUMMER BROOK WAY B	3 -30-15 .00- -084	.08-4802B			Total	140,800.00	140,800.00	140,800.00	140,800.00
ROACH, ELLEN	87830	87830		RP	IMPV	140,800.00	140,800.00	140,800.00	140,800.00
4801 SUMMER BROOK WAY C	3 -30-15 .00- -084	.08-4803C			Total	114,400.00	114,400.00	114,400.00	114,400.00
KEY PROPERTIES GROUP, LLC	87840	87840		RP	IMPV	114,400.00	114,400.00	114,400.00	114,400.00
4801 SUMMER BROOK WAY D	3 -30-15 .00- -084	.08-4804D			Total	125,100.00	125,100.00	125,100.00	125,100.00
KEY PROPERTIES GROUP, LLC	87850	87850		RP	IMPV	125,100.00	125,100.00	125,100.00	125,100.00
4802 SUMMER BROOK WAY E	3 -30-15 .00- -084	.08-4805E			Total	134,600.00	134,600.00	134,600.00	134,600.00
MIMS, REA MEREDITH	87860	87860		RP	IMPV	134,600.00	134,600.00	134,600.00	134,600.00
4802 SUMMER BROOK WAY F	3 -30-15 .00- -084	.08-4806F			Total	147,400.00	147,400.00	147,400.00	147,400.00
KEY PROPERTIES GROUP, LLC	87870	87870		RP	IMPV	147,400.00	147,400.00	147,400.00	147,400.00
4802 SUMMER BROOK WAY G	3 -30-15 .00- -084	.08-4807G			Total	113,900.00	113,900.00	113,900.00	113,900.00
KEY PROPERTIES GROUP, LLC	87880	87880		RP	IMPV	113,900.00	113,900.00	113,900.00	113,900.00
4802 SUMMER BROOK WAY H	3 -30-15 .00- -084	.08-4808H			Total	128,400.00	128,400.00	128,400.00	128,400.00
KEY PROPERTIES GROUP, LLC	87890	87890		RP	IMPV	128,400.00	128,400.00	128,400.00	128,400.00
4803 SUMMER BROOK WAY I	3 -30-15 .00- -084	.08-4809I			Total	113,900.00	113,900.00	113,900.00	113,900.00
KEY PROPERTIES GROUP, LLC	87900	87900		RP	IMPV	113,900.00	113,900.00	113,900.00	113,900.00
4803 SUMMER BROOK WAY J	3 -30-15 .00- -084	.08-4810J			Total	129,200.00	129,200.00	129,200.00	129,200.00
GREENLEE, KAREN K	87910	87910		RP	IMPV	129,200.00	129,200.00	129,200.00	129,200.00
4803 SUMMER BROOK WAY K	3 -30-15 .00- -084	.08-4811K			Total	113,900.00	113,900.00	113,900.00	113,900.00
ZHENG, YU FENT & ZHIYAN JIAN	87920	87920		RP	IMPV	113,900.00	113,900.00	113,900.00	113,900.00
4803 SUMMER BROOK WAY L	3 -30-15 .00- -084	.08-4812L			Total	132,100.00	132,100.00	132,100.00	132,100.00
KEY PROPERTIES GROUP, LLC	87930	87930		RP	IMPV	132,100.00	132,100.00	132,100.00	132,100.00
12808 SUNBURN CIR	1 -30-3 .00- -841	.00-			Total	1,000.00	1,000.00	1,000.00	1,000.00
LIBORIO WATERGATE LLC	148790	148790		RP	LAND	1,000.00	1,000.00	1,000.00	1,000.00
12810 SUNBURN CIR	1 -30-3 .00- -842	.00-			Total	1,000.00	1,000.00	1,000.00	1,000.00
LIBORIO WATERGATE LLC	148800	148800		RP	LAND	1,000.00	1,000.00	1,000.00	1,000.00
12812 SUNBURN CIR	1 -30-3 .00- -843	.00-			Total	1,000.00	1,000.00	1,000.00	1,000.00
LIBORIO WATERGATE LLC	148810	148810		RP	LAND	1,000.00	1,000.00	1,000.00	1,000.00
12814 SUNBURN CIR	1 -30-3 .00- -844	.00-			Total	1,000.00	1,000.00	1,000.00	1,000.00
LIBORIO WATERGATE LLC	148820	148820		RP	LAND	1,000.00	1,000.00	1,000.00	1,000.00
12818 SUNBURN CIR	1 -30-3 .00- -845	.00-			Total	1,000.00	1,000.00	1,000.00	1,000.00
LIBORIO WATERGATE LLC	148830	148830		RP	LAND	1,000.00	1,000.00	1,000.00	1,000.00
12820 SUNBURN CIR	1 -30-3 .00- -846	.00-			Total	1,000.00	1,000.00	1,000.00	1,000.00
LIBORIO WATERGATE LLC	148840	148840		RP	LAND	1,000.00	1,000.00	1,000.00	1,000.00
12822 SUNBURN CIR	1 -30-3 .00- -847	.00-			Total	1,700.00	1,700.00	1,700.00	1,700.00
LIBORIO WATERGATE LLC	148850	148850		RP					

Property Address / Owner Name	PIN / Tax A/C ID	Location ID	Acres	Roll	Valuation Code	Present Tax Roll Current	Present Tax Roll Original	Prior Tax Roll Current	Prior Tax Roll Original
12822 SUNBURN CIR	1 -30-3 .00- -847 .00-				Total	1,700.00	1,700.00	1,700.00	1,700.00
LIBORIO WATERGATE LLC	148850	148850		RP	LAND	1,700.00	1,700.00	1,700.00	1,700.00
12824 SUNBURN CIR	1 -30-3 .00- -849 .00-				Total	1,000.00	1,000.00	1,000.00	1,000.00
LIBORIO WATERGATE LLC	148870	148870		RP	LAND	1,000.00	1,000.00	1,000.00	1,000.00
12826 SUNBURN CIR	1 -30-3 .00- -850 .00-				Total	1,000.00	1,000.00	1,000.00	1,000.00
LIBORIO WATERGATE LLC	148880	148880		RP	LAND	1,000.00	1,000.00	1,000.00	1,000.00
12828 SUNBURN CIR	1 -30-3 .00- -851 .00-				Total	1,000.00	1,000.00	1,000.00	1,000.00
LIBORIO WATERGATE LLC	148890	148890		RP	LAND	1,000.00	1,000.00	1,000.00	1,000.00
12830 SUNBURN CIR	1 -30-3 .00- -853 .00-				Total	2,000.00	2,000.00	2,000.00	2,000.00
LIBORIO WATERGATE LLC	148910	148910		RP	LAND	2,000.00	2,000.00	2,000.00	2,000.00
12832 SUNBURN CIR	1 -30-3 .00- -854 .00-				Total	1,000.00	1,000.00	1,000.00	1,000.00
LIBORIO WATERGATE LLC	148920	148920		RP	LAND	1,000.00	1,000.00	1,000.00	1,000.00
12834 SUNBURN CIR	1 -30-3 .00- -855 .00-				Total	1,000.00	1,000.00	1,000.00	1,000.00
LIBORIO WATERGATE LLC	148930	148930		RP	LAND	1,000.00	1,000.00	1,000.00	1,000.00
12838 SUNBURN CIR	1 -30-3 .00- -856 .00-				Total	1,000.00	1,000.00	1,000.00	1,000.00
LIBORIO WATERGATE LLC	148940	148940		RP	LAND	1,000.00	1,000.00	1,000.00	1,000.00
12840 SUNBURN CIR	1 -30-3 .00- -857 .00-				Total	1,000.00	1,000.00	1,000.00	1,000.00
LIBORIO WATERGATE LLC	148950	148950		RP	LAND	1,000.00	1,000.00	1,000.00	1,000.00
12842 SUNBURN CIR	1 -30-3 .00- -858 .00-				Total	1,000.00	1,000.00	1,000.00	1,000.00
LIBORIO WATERGATE LLC	148960	148960		RP	LAND	1,000.00	1,000.00	1,000.00	1,000.00
12844 SUNBURN CIR	1 -30-3 .00- -859 .00-				Total	1,000.00	1,000.00	1,000.00	1,000.00
LIBORIO WATERGATE LLC	148970	148970		RP	LAND	1,000.00	1,000.00	1,000.00	1,000.00
1 SUNSET LN	1 -30-1 .19- -019 .00-				Total	188,500.00	188,500.00	188,500.00	188,500.00
SHEAR, CRYSTAL	1070	1070		RP	LAND	48,600.00	48,600.00	48,600.00	48,600.00
					IMPV	139,900.00	139,900.00	139,900.00	139,900.00
2 SUNSET LN	1 -30-1 .19- -012 .00-				Total	295,300.00	295,300.00	295,300.00	283,400.00
PEARSALL, DANIELLE K	1010	1010		RP	LAND	56,300.00	56,300.00	56,300.00	56,300.00
					IMPV	239,000.00	239,000.00	239,000.00	227,100.00
4 SUNSET LN	1 -30-1 .19- -013 .00-				Total	213,100.00	213,100.00	213,100.00	208,900.00
HOWARD, GEOFFREY B & LAURA A	1020	1020		RP	LAND	52,100.00	52,100.00	52,100.00	52,100.00
					IMPV	161,000.00	161,000.00	161,000.00	156,800.00
5 SUNSET LN	1 -30-1 .19- -018 .00-				Total	195,100.00	195,100.00	195,100.00	195,100.00
ABEL, PATRICK W & JULIA A	1060	1060		RP	LAND	51,300.00	51,300.00	51,300.00	51,300.00
					IMPV	143,800.00	143,800.00	143,800.00	143,800.00
6 SUNSET LN	1 -30-1 .19- -014 .00-				Total	270,800.00	270,800.00	270,800.00	270,800.00
GROVE, JEFFREY M & CARA J	1030	1030		RP	LAND	55,400.00	55,400.00	55,400.00	55,400.00
					IMPV	215,400.00	215,400.00	215,400.00	215,400.00

Property Address / Owner Name	PIN / Tax A/C ID	Location ID	Acres	Roll	Valuation Code	Present Tax Roll Current	Present Tax Roll Original	Prior Tax Roll Current	Prior Tax Roll Original
7 SUNSET LN	1 -30-1 .19- -017 .00-				Total	356,300.00	356,300.00	356,300.00	356,300.00
PYNE, MICHAEL D & VICTORIA A	1050	1050		RP	LAND	57,900.00	57,900.00	57,900.00	57,900.00
					IMPV	298,400.00	298,400.00	298,400.00	298,400.00
10 SUNSET LN	1 -30-1 .19- -016 .00-				Total	134,100.00	134,100.00	134,100.00	134,100.00
MCLEAN, LORNETTE IVYLINE	1040	1040		RP	LAND	50,500.00	50,500.00	50,500.00	50,500.00
					IMPV	83,600.00	83,600.00	83,600.00	83,600.00
12 SUNSET LN	1 -30-3 .07- -001 .00-				Total	146,100.00	146,100.00	146,100.00	146,100.00
CLAUSEN, KATHY A	2510	2510		RP	LAND	40,500.00	40,500.00	40,500.00	40,500.00
					IMPV	105,600.00	105,600.00	105,600.00	105,600.00
13 SUNSET LN	1 -30-3 .07- -010 .00-				Total	181,000.00	181,000.00	181,000.00	181,000.00
LANK, ROBERT B & DIANE J	2530	2530		RP	LAND	45,000.00	45,000.00	45,000.00	45,000.00
					IMPV	136,000.00	136,000.00	136,000.00	136,000.00
14 SUNSET LN	1 -30-3 .07- -002 .00-				Total	102,800.00	102,800.00	102,800.00	102,800.00
LEVIN, ANDREW	2520	2520		RP	LAND	40,500.00	40,500.00	40,500.00	40,500.00
					IMPV	62,300.00	62,300.00	62,300.00	62,300.00
SUSSEX AVE	1 -30-3 .08- -069 .00-				Total	174,500.00	174,500.00	174,500.00	174,500.00
BAYHEALTH MEDICAL CENTER INC	4410	4410		RP	LAND	173,500.00	173,500.00	173,500.00	173,500.00
					IMPV	1,000.00	1,000.00	1,000.00	1,000.00
					EXMT	174,500.00	174,500.00	174,500.00	174,500.00
1 SUSSEX AVE	1 -30-3 .08- -066 .00-				Total	650,100.00	650,100.00	650,100.00	644,900.00
BRIGHTBLOOM ABA LLC	4380	4380		RP	LAND	138,200.00	138,200.00	138,200.00	133,000.00
					IMPV	511,900.00	511,900.00	511,900.00	511,900.00
3 SUSSEX AVE	1 -30-3 .08- -065 .00-				Total	482,800.00	482,800.00	482,800.00	482,800.00
SARANOR LLC	4370	4370		RP	LAND	134,400.00	134,400.00	134,400.00	134,400.00
					IMPV	348,400.00	348,400.00	348,400.00	348,400.00
100 SUSSEX AVE	1 -30-3 .08- -075 .00-				Total	348,600.00	348,600.00	348,600.00	348,600.00
PATEL LLC, JITEN	4480	4480		RP	LAND	114,700.00	114,700.00	114,700.00	114,700.00
					IMPV	233,900.00	233,900.00	233,900.00	233,900.00
112 SUSSEX AVE	1 -30-3 .08- -069 .01-				Total	489,000.00	489,000.00	489,000.00	489,000.00
BAYHEALTH MEDICAL CENTER INC	4420	4420		RP	LAND	103,500.00	103,500.00	103,500.00	103,500.00
					IMPV	385,500.00	385,500.00	385,500.00	385,500.00
400 SUSSEX AVE	1 -30-3 .08- -019 .00-				Total	126,500.00	126,500.00	126,500.00	126,500.00
MULLINS, MARY ANN-TRUSTEE	3910	3910		RP	LAND	34,900.00	34,900.00	34,900.00	34,900.00
					IMPV	91,600.00	91,600.00	91,600.00	91,600.00
6482 TABARD	3 -30-11 .09- -223 .00-				Total	800.00	800.00	800.00	800.00
WATERGATE LIBORIO LLC	111070	111070		RP	LAND	800.00	800.00	800.00	800.00
TABARD DR	3 -30-11 .09- -103 .00-				Total	14,100.00	14,100.00	14,100.00	14,100.00
WATERGATE LIBORIO LLC	109730	109730		RP	LAND	14,100.00	14,100.00	14,100.00	14,100.00
6354 TABARD DR	3 -30-11 .09- -175 .00-				Total	600.00	600.00	600.00	600.00
WATERGATE LIBORIO LLC	110510	110510		RP					

Property Address / Owner Name	PIN / Tax A/C ID	Location ID	Acres	Roll	Valuation Code	Present Tax Roll Current	Present Tax Roll Original	Prior Tax Roll Current	Prior Tax Roll Original
6354 TABARD DR	3 -30-11 .09- -175		.00-		Total	600.00	600.00	600.00	600.00
WATERGATE LIBORIO LLC	110510	110510		RP	LAND	600.00	600.00	600.00	600.00
6355 TABARD DR	3 -30-11 .09- -104		.00-		Total	1,000.00	1,000.00	1,000.00	1,000.00
WATERGATE LIBORIO LLC	109740	109740		RP	LAND	1,000.00	1,000.00	1,000.00	1,000.00
6356 TABARD DR	3 -30-11 .09- -165		.00-		Total	600.00	600.00	600.00	600.00
WATERGATE LIBORIO LLC	110400	110400		RP	LAND	600.00	600.00	600.00	600.00
6359 TABARD DR	3 -30-11 .09- -105		.00-		Total	600.00	600.00	600.00	600.00
WATERGATE LIBORIO LLC	109750	109750		RP	LAND	600.00	600.00	600.00	600.00
6360 TABARD DR	3 -30-11 .09- -164		.00-		Total	700.00	700.00	700.00	700.00
WATERGATE LIBORIO LLC	110380	110380		RP	LAND	700.00	700.00	700.00	700.00
6361 TABARD DR	3 -30-11 .09- -106		.00-		Total	400.00	400.00	400.00	400.00
WATERGATE LIBORIO LLC	109760	109760		RP	LAND	400.00	400.00	400.00	400.00
6362 TABARD DR	3 -30-11 .09- -163		.00-		Total	400.00	400.00	400.00	400.00
WATERGATE LIBORIO LLC	110360	110360		RP	LAND	400.00	400.00	400.00	400.00
6363 TABARD DR	3 -30-11 .09- -107		.00-		Total	700.00	700.00	700.00	700.00
WATERGATE LIBORIO LLC	109770	109770		RP	LAND	700.00	700.00	700.00	700.00
6364 TABARD DR	3 -30-11 .09- -162		.00-		Total	400.00	400.00	400.00	400.00
WATERGATE LIBORIO LLC	110340	110340		RP	LAND	400.00	400.00	400.00	400.00
6365 TABARD DR	3 -30-11 .09- -108		.00-		Total	600.00	600.00	600.00	600.00
WATERGATE LIBORIO LLC	109780	109780		RP	LAND	600.00	600.00	600.00	600.00
6367 TABARD DR	3 -30-11 .09- -109		.00-		Total	400.00	400.00	400.00	400.00
WATERGATE LIBORIO LLC	109790	109790		RP	LAND	400.00	400.00	400.00	400.00
6369 TABARD DR	3 -30-11 .09- -110		.00-		Total	400.00	400.00	400.00	400.00
WATERGATE LIBORIO LLC	109800	109800		RP	LAND	400.00	400.00	400.00	400.00
6370 TABARD DR	3 -30-11 .09- -152		.00-		Total	700.00	700.00	700.00	700.00
WATERGATE LIBORIO LLC	110230	110230		RP	LAND	700.00	700.00	700.00	700.00
6371 TABARD DR	3 -30-11 .09- -111		.00-		Total	800.00	800.00	800.00	800.00
WATERGATE LIBORIO LLC	109810	109810		RP	LAND	800.00	800.00	800.00	800.00
6375 TABARD DR	3 -30-11 .09- -125		.00-		Total	129,500.00	129,500.00	129,500.00	129,500.00
WATERGATE AT MILFORD RENTALS	109920	109920		RP	LAND	17,100.00	17,100.00	17,100.00	17,100.00
					IMPV	112,400.00	112,400.00	112,400.00	112,400.00
6377 TABARD DR	3 -30-11 .09- -126		.00-		Total	129,500.00	129,500.00	129,500.00	129,500.00
WATERGATE AT MILFORD RENTALS	109930	109930		RP	LAND	17,100.00	17,100.00	17,100.00	17,100.00
					IMPV	112,400.00	112,400.00	112,400.00	112,400.00
6378 TABARD DR	3 -30-11 .09- -161		.00-		Total	132,600.00	132,600.00	132,600.00	132,600.00
WATERGATE AT MILFORD RENTALS	110330	110330		RP	LAND	20,200.00	20,200.00	20,200.00	20,200.00

Property Address / Owner Name	PIN / Tax A/C ID	Location ID	Acres	Roll	Valuation Code	Present Tax Roll Current	Present Tax Roll Original	Prior Tax Roll Current	Prior Tax Roll Original
6378 TABARD DR	3 -30-11 .09- -161		.00-		Total	132,600.00	132,600.00	132,600.00	132,600.00
WATERGATE AT MILFORD RENTALS	110330	110330		RP	IMPV	112,400.00	112,400.00	112,400.00	112,400.00
6379 TABARD DR	3 -30-11 .09- -127		.00-		Total	129,500.00	129,500.00	129,500.00	129,500.00
WATERGATE AT MILFORD RENTALS	109940	109940		RP	LAND	17,100.00	17,100.00	17,100.00	17,100.00
					IMPV	112,400.00	112,400.00	112,400.00	112,400.00
6380 TABARD DR	3 -30-11 .09- -160		.00-		Total	129,400.00	129,400.00	129,400.00	129,400.00
WATERGATE AT MILFORD RENTALS	110320	110320		RP	LAND	17,000.00	17,000.00	17,000.00	17,000.00
					IMPV	112,400.00	112,400.00	112,400.00	112,400.00
6381 TABARD DR	3 -30-11 .09- -128		.00-		Total	131,700.00	131,700.00	131,700.00	131,700.00
WATERGATE AT MILFORD RENTALS	109950	109950		RP	LAND	17,100.00	17,100.00	17,100.00	17,100.00
					IMPV	114,600.00	114,600.00	114,600.00	114,600.00
6382 TABARD DR	3 -30-11 .09- -159		.00-		Total	129,400.00	129,400.00	129,400.00	129,400.00
WATERGATE AT MILFORD RENTALS	110310	110310		RP	LAND	17,000.00	17,000.00	17,000.00	17,000.00
					IMPV	112,400.00	112,400.00	112,400.00	112,400.00
6383 TABARD DR	3 -30-11 .09- -129		.00-		Total	131,700.00	131,700.00	131,700.00	131,700.00
WATERGATE AT MILFORD RENTALS	109960	109960		RP	LAND	17,100.00	17,100.00	17,100.00	17,100.00
					IMPV	114,600.00	114,600.00	114,600.00	114,600.00
6384 TABARD DR	3 -30-11 .09- -158		.00-		Total	131,600.00	131,600.00	131,600.00	131,600.00
WATERGATE AT MILFORD RENTALS	110300	110300		RP	LAND	17,000.00	17,000.00	17,000.00	17,000.00
					IMPV	114,600.00	114,600.00	114,600.00	114,600.00
6385 TABARD DR	3 -30-11 .09- -130		.00-		Total	131,700.00	131,700.00	131,700.00	131,700.00
WATERGATE AT MILFORD RENTALS	109970	109970		RP	LAND	17,100.00	17,100.00	17,100.00	17,100.00
					IMPV	114,600.00	114,600.00	114,600.00	114,600.00
6386 TABARD DR	3 -30-11 .09- -157		.00-		Total	131,600.00	131,600.00	131,600.00	131,600.00
WATERGATE AT MILFORD RENTALS	110290	110290		RP	LAND	17,000.00	17,000.00	17,000.00	17,000.00
					IMPV	114,600.00	114,600.00	114,600.00	114,600.00
6387 TABARD DR	3 -30-11 .09- -131		.00-		Total	129,500.00	129,500.00	129,500.00	129,500.00
WATERGATE AT MILFORD RENTALS	109980	109980		RP	LAND	17,100.00	17,100.00	17,100.00	17,100.00
					IMPV	112,400.00	112,400.00	112,400.00	112,400.00
6388 TABARD DR	3 -30-11 .09- -156		.00-		Total	131,600.00	131,600.00	131,600.00	131,600.00
WATERGATE AT MILFORD RENTALS	110280	110280		RP	LAND	17,000.00	17,000.00	17,000.00	17,000.00
					IMPV	114,600.00	114,600.00	114,600.00	114,600.00
6389 TABARD DR	3 -30-11 .09- -132		.00-		Total	129,500.00	129,500.00	129,500.00	129,500.00
WATERGATE AT MILFORD RENTALS	109990	109990		RP	LAND	17,100.00	17,100.00	17,100.00	17,100.00
					IMPV	112,400.00	112,400.00	112,400.00	112,400.00
6390 TABARD DR	3 -30-11 .09- -155		.00-		Total	129,400.00	129,400.00	129,400.00	129,400.00
WATERGATE AT MILFORD RENTALS	110270	110270		RP	LAND	17,000.00	17,000.00	17,000.00	17,000.00
					IMPV	112,400.00	112,400.00	112,400.00	112,400.00
6391 TABARD DR	3 -30-11 .09- -133		.00-		Total	129,500.00	129,500.00	129,500.00	129,500.00
WATERGATE AT MILFORD RENTALS	110000	110000		RP					

Property Address / Owner Name	PIN / Tax A/C ID	Location ID	Acres	Roll	Valuation Code	Present Tax Roll Current	Present Tax Roll Original	Prior Tax Roll Current	Prior Tax Roll Original
6391 TABARD DR	3 -30-11 .09- -133		.00-		Total	129,500.00	129,500.00	129,500.00	129,500.00
WATERGATE AT MILFORD RENTALS	110000	110000		RP	LAND	17,100.00	17,100.00	17,100.00	17,100.00
					IMPV	112,400.00	112,400.00	112,400.00	112,400.00
6392 TABARD DR	3 -30-11 .09- -154		.00-		Total	129,400.00	129,400.00	129,400.00	129,400.00
WATERGATE AT MILFORD RENTALS	110260	110260		RP	LAND	17,000.00	17,000.00	17,000.00	17,000.00
					IMPV	112,400.00	112,400.00	112,400.00	112,400.00
6394 TABARD DR	3 -30-11 .09- -153		.00-		Total	129,400.00	129,400.00	129,400.00	129,400.00
WATERGATE AT MILFORD RENTALS	110250	110250		RP	LAND	17,000.00	17,000.00	17,000.00	17,000.00
					IMPV	112,400.00	112,400.00	112,400.00	112,400.00
6399 TABARD DR	3 -30-11 .09- -112		.00-		Total	700.00	700.00	700.00	700.00
WATERGATE LIBORIO LLC	109820	109820		RP	LAND	700.00	700.00	700.00	700.00
6407 TABARD DR	3 -30-11 .09- -113		.00-		Total	700.00	700.00	700.00	700.00
WATERGATE LIBORIO LLC	109830	109830		RP	LAND	700.00	700.00	700.00	700.00
6409 TABARD DR	3 -30-11 .09- -135		.00-		Total	129,500.00	129,500.00	129,500.00	129,500.00
WATERGATE AT MILFORD RENTALS	110030	110030		RP	LAND	17,100.00	17,100.00	17,100.00	17,100.00
					IMPV	112,400.00	112,400.00	112,400.00	112,400.00
6413 TABARD DR	3 -30-11 .09- -136		.00-		Total	129,500.00	129,500.00	129,500.00	129,500.00
WATERGATE AT MILFORD RENTALS	110040	110040		RP	LAND	17,100.00	17,100.00	17,100.00	17,100.00
					IMPV	112,400.00	112,400.00	112,400.00	112,400.00
6417 TABARD DR	3 -30-11 .09- -137		.00-		Total	129,500.00	129,500.00	129,500.00	129,500.00
WATERGATE AT MILFORD RENTALS	110050	110050		RP	LAND	17,100.00	17,100.00	17,100.00	17,100.00
					IMPV	112,400.00	112,400.00	112,400.00	112,400.00
6418 TABARD DR	3 -30-11 .09- -151		.00-		Total	115,600.00	115,600.00	115,600.00	115,600.00
WATERGATE AT MILFORD RENTALS	110220	110220		RP	LAND	27,400.00	27,400.00	27,400.00	27,400.00
					IMPV	88,200.00	88,200.00	88,200.00	88,200.00
6421 TABARD DR	3 -30-11 .09- -138		.00-		Total	129,500.00	129,500.00	129,500.00	129,500.00
WATERGATE AT MILFORD RENTALS	110060	110060		RP	LAND	17,100.00	17,100.00	17,100.00	17,100.00
					IMPV	112,400.00	112,400.00	112,400.00	112,400.00
6422 TABARD DR	3 -30-11 .09- -150		.00-		Total	115,600.00	115,600.00	115,600.00	115,600.00
WATERGATE AT MILFORD RENTALS	110210	110210		RP	LAND	27,400.00	27,400.00	27,400.00	27,400.00
					IMPV	88,200.00	88,200.00	88,200.00	88,200.00
6424 TABARD DR	3 -30-11 .09- -149		.00-		Total	115,600.00	115,600.00	115,600.00	115,600.00
WATERGATE AT MILFORD RENTALS	110200	110200		RP	LAND	27,400.00	27,400.00	27,400.00	27,400.00
					IMPV	88,200.00	88,200.00	88,200.00	88,200.00
6425 TABARD DR	3 -30-11 .09- -139		.00-		Total	129,500.00	129,500.00	129,500.00	129,500.00
WATERGATE AT MILFORD RENTALS	110070	110070		RP	LAND	17,100.00	17,100.00	17,100.00	17,100.00
					IMPV	112,400.00	112,400.00	112,400.00	112,400.00
6426 TABARD DR	3 -30-11 .09- -148		.00-		Total	118,100.00	118,100.00	118,100.00	118,100.00
WATERGATE AT MILFORD RENTALS	110190	110190		RP	LAND	27,400.00	27,400.00	27,400.00	27,400.00

Property Address / Owner Name	PIN / Tax A/C ID	Location ID	Acres	Roll	Valuation Code	Present Tax Roll Current	Present Tax Roll Original	Prior Tax Roll Current	Prior Tax Roll Original
6426 TABARD DR	3 -30-11 .09- -148		.00-		Total	118,100.00	118,100.00	118,100.00	118,100.00
WATERGATE AT MILFORD RENTALS	110190	110190		RP	IMPV	90,700.00	90,700.00	90,700.00	90,700.00
6428 TABARD DR	3 -30-11 .09- -147		.00-		Total	118,100.00	118,100.00	118,100.00	118,100.00
WATERGATE AT MILFORD RENTALS	110180	110180		RP	LAND	27,400.00	27,400.00	27,400.00	27,400.00
					IMPV	90,700.00	90,700.00	90,700.00	90,700.00
6430 TABARD DR	3 -30-11 .09- -146		.00-		Total	115,600.00	115,600.00	115,600.00	115,600.00
WATERGATE AT MILFORD RENTALS	110170	110170		RP	LAND	27,400.00	27,400.00	27,400.00	27,400.00
					IMPV	88,200.00	88,200.00	88,200.00	88,200.00
6431 TABARD DR	3 -30-11 .09- -140		.00-		Total	132,700.00	132,700.00	132,700.00	132,700.00
WATERGATE AT MILFORD RENTALS	110080	110080		RP	LAND	20,300.00	20,300.00	20,300.00	20,300.00
					IMPV	112,400.00	112,400.00	112,400.00	112,400.00
6432 TABARD DR	3 -30-11 .09- -145		.00-		Total	115,600.00	115,600.00	115,600.00	115,600.00
WATERGATE AT MILFORD RENTALS	110160	110160		RP	LAND	27,400.00	27,400.00	27,400.00	27,400.00
					IMPV	88,200.00	88,200.00	88,200.00	88,200.00
6434 TABARD DR	3 -30-11 .09- -144		.00-		Total	115,600.00	115,600.00	115,600.00	115,600.00
WATERGATE AT MILFORD RENTALS	110150	110150		RP	LAND	27,400.00	27,400.00	27,400.00	27,400.00
					IMPV	88,200.00	88,200.00	88,200.00	88,200.00
6504 TANTARA DR	3 -30-11 .09- -271		.00-		Total	100.00	100.00	100.00	100.00
WATERGATE LIBORIO LLC	111580	111580		RP	LAND	100.00	100.00	100.00	100.00
6506 TANTARA DR	3 -30-11 .09- -270		.00-		Total	700.00	700.00	700.00	700.00
WATERGATE LIBORIO LLC	111570	111570		RP	LAND	700.00	700.00	700.00	700.00
6508 TANTARA DR	3 -30-11 .09- -269		.00-		Total	700.00	700.00	700.00	700.00
WATERGATE LIBORIO LLC	111560	111560		RP	LAND	700.00	700.00	700.00	700.00
6510 TANTARA DR	3 -30-11 .09- -268		.00-		Total	700.00	700.00	700.00	700.00
WATERGATE LIBORIO LLC	111550	111550		RP	LAND	700.00	700.00	700.00	700.00
6512 TANTARA DR	3 -30-11 .09- -267		.00-		Total	700.00	700.00	700.00	700.00
WATERGATE LIBORIO LLC	111540	111540		RP	LAND	700.00	700.00	700.00	700.00
6514 TANTARA DR	3 -30-11 .09- -266		.00-		Total	700.00	700.00	700.00	700.00
WATERGATE LIBORIO LLC	111530	111530		RP	LAND	700.00	700.00	700.00	700.00
6516 TANTARA DR	3 -30-11 .09- -265		.00-		Total	700.00	700.00	700.00	700.00
WATERGATE LIBORIO LLC	111520	111520		RP	LAND	700.00	700.00	700.00	700.00
6518 TANTARA DR	3 -30-11 .09- -264		.00-		Total	700.00	700.00	700.00	700.00
WATERGATE LIBORIO LLC	111510	111510		RP	LAND	700.00	700.00	700.00	700.00
6520 TANTARA DR	3 -30-11 .09- -263		.00-		Total	700.00	700.00	700.00	700.00
WATERGATE LIBORIO LLC	111500	111500		RP	LAND	700.00	700.00	700.00	700.00
6522 TANTARA DR	3 -30-11 .09- -262		.00-		Total	700.00	700.00	700.00	700.00
WATERGATE LIBORIO LLC	111490	111490		RP	LAND	700.00	700.00	700.00	700.00

Property Address / Owner Name	PIN / Tax A/C ID	Location ID	Acres	Roll	Valuation Code	Present Tax Roll Current	Present Tax Roll Original	Prior Tax Roll Current	Prior Tax Roll Original
6524 TANTARA DR	3 -30-11 .09- -261	.00-			Total	700.00	700.00	700.00	700.00
WATERGATE LIBORIO LLC	111480	111480		RP	LAND	700.00	700.00	700.00	700.00
6526 TANTARA DR	3 -30-11 .09- -260	.00-			Total	800.00	800.00	800.00	800.00
WATERGATE LIBORIO LLC	111470	111470		RP	LAND	800.00	800.00	800.00	800.00
6530 TANTARA DR	3 -30-11 .09- -259	.00-			Total	1,100.00	1,100.00	1,100.00	1,100.00
WATERGATE LIBORIO LLC	111460	111460		RP	LAND	1,100.00	1,100.00	1,100.00	1,100.00
6532 TANTARA DR	3 -30-11 .09- -258	.00-			Total	600.00	600.00	600.00	600.00
WATERGATE LIBORIO LLC	111450	111450		RP	LAND	600.00	600.00	600.00	600.00
6534 TANTARA DR	3 -30-11 .09- -257	.00-			Total	600.00	600.00	600.00	600.00
WATERGATE LIBORIO LLC	111440	111440		RP	LAND	600.00	600.00	600.00	600.00
6536 TANTARA DR	3 -30-11 .09- -256	.00-			Total	600.00	600.00	600.00	600.00
WATERGATE LIBORIO LLC	111420	111420		RP	LAND	600.00	600.00	600.00	600.00
6538 TANTARA DR	3 -30-11 .09- -255	.00-			Total	800.00	800.00	800.00	800.00
WATERGATE LIBORIO LLC	111400	111400		RP	LAND	800.00	800.00	800.00	800.00
NE TENTH ST	MD-16-174.18-03-13	.01-000			Total	24,400.00	24,400.00	24,400.00	24,400.00
WILSON, WAYNE & CHRISTINE	27080	27080		RP	LAND	24,400.00	24,400.00	24,400.00	24,400.00
NE TENTH ST	MD-16-174.18-03-15	.00-000			Total	35,200.00	35,200.00	35,200.00	35,200.00
WILSON, WAYNE & CHRISTINE	27100	27100		RP	LAND	35,200.00	35,200.00	35,200.00	35,200.00
NE TENTH ST	MD-16-174.19-01-01	.00-000			Total	2,025,000.00	2,025,000.00	2,025,000.00	2,025,000.00
MCCOLLEY, LYNN A & KAREN K	109300	109300		RP	LAND	2,025,000.00	2,025,000.00	2,025,000.00	2,025,000.00
					EXMT	2,025,000.00	2,025,000.00	2,025,000.00	2,025,000.00
3 NE TENTH ST	MD-16-174.14-01-35	.00-000			Total	101,800.00	101,800.00	101,800.00	101,800.00
KOAM, MICHELLE	25500	25500		RP	LAND	67,400.00	67,400.00	67,400.00	67,400.00
					IMPV	34,400.00	34,400.00	34,400.00	34,400.00
5 NE TENTH ST	MD-16-174.14-01-36	.00-000			Total	79,600.00	79,600.00	79,600.00	79,600.00
KOAM, MICHELLE	25510	25510		RP	LAND	31,200.00	31,200.00	31,200.00	31,200.00
					IMPV	48,400.00	48,400.00	48,400.00	48,400.00
7 NE TENTH ST	MD-16-174.14-01-37	.00-000			Total	78,800.00	78,800.00	78,800.00	78,800.00
CASH, SHARON K	25520	25520		RP	LAND	30,100.00	30,100.00	30,100.00	30,100.00
					IMPV	48,700.00	48,700.00	48,700.00	48,700.00
10 NE TENTH ST	MD-16-174.18-03-01	.00-000			Total	78,800.00	78,800.00	78,800.00	78,800.00
CISNEROS, JOSE & MARIA S	26970	26970		RP	LAND	30,600.00	30,600.00	30,600.00	30,600.00
					IMPV	48,200.00	48,200.00	48,200.00	48,200.00
14 NE TENTH ST	MD-16-174.18-03-02	.00-000			Total	84,800.00	84,800.00	84,800.00	84,800.00
FRENCH, ALVIN W & CYNTHIA W	26980	26980		RP	LAND	30,600.00	30,600.00	30,600.00	30,600.00
					IMPV	54,200.00	54,200.00	54,200.00	54,200.00
16 NE TENTH ST	MD-16-174.18-03-03	.00-000			Total	109,800.00	109,800.00	109,800.00	109,800.00
VADNAIS, NICOLE E	26990	26990		RP					

Property Address / Owner Name	PIN / Tax A/C ID	Location ID	Acres	Roll	Valuation Code	Present Tax Roll Current	Present Tax Roll Original	Prior Tax Roll Current	Prior Tax Roll Original
16 NE TENTH ST	MD-16-174.18-03-03		.00-000		Total	109,800.00	109,800.00	109,800.00	109,800.00
VADNAIS, NICOLE E	26990	26990		RP	LAND	36,200.00	36,200.00	36,200.00	36,200.00
					IMPV	73,600.00	73,600.00	73,600.00	73,600.00
20 NE TENTH ST	MD-16-174.18-03-05		.00-000		Total	134,600.00	134,600.00	134,600.00	134,600.00
SHOWELL, LINDA J AKA SHARP-S	27000	27000		RP	LAND	33,300.00	33,300.00	33,300.00	33,300.00
					IMPV	101,300.00	101,300.00	101,300.00	101,300.00
22 NE TENTH ST	MD-16-174.18-03-06		.00-000		Total	89,600.00	89,600.00	89,600.00	89,600.00
JOSEPH, ANITA B	27010	27010		RP	LAND	30,600.00	30,600.00	30,600.00	30,600.00
					IMPV	59,000.00	59,000.00	59,000.00	59,000.00
24 NE TENTH ST	MD-16-174.18-03-07		.00-000		Total	121,300.00	121,300.00	121,300.00	116,200.00
MORRIS II, ANDREW T & JODIE	27020	27020		RP	LAND	36,800.00	36,800.00	36,800.00	36,800.00
					IMPV	84,500.00	84,500.00	84,500.00	79,400.00
100 NE TENTH ST	MD-16-174.18-03-08		.00-000		Total	99,000.00	99,000.00	99,000.00	99,000.00
TRADER, HAROLD M	27030	27030		RP	LAND	35,400.00	35,400.00	35,400.00	35,400.00
					IMPV	63,600.00	63,600.00	63,600.00	63,600.00
101 NE TENTH ST	MD-16-174.14-01-38		.00-000		Total	124,700.00	124,700.00	124,700.00	124,700.00
HENNELLY SR, MICHAEL J & SA	25530	25530		RP	LAND	30,100.00	30,100.00	30,100.00	30,100.00
					IMPV	94,600.00	94,600.00	94,600.00	94,600.00
102 NE TENTH ST	MD-16-174.18-03-10		.00-000		Total	81,200.00	81,200.00	81,200.00	81,200.00
WERNER, RICHARD S & MICHAEL	27040	27040		RP	LAND	35,200.00	35,200.00	35,200.00	35,200.00
					IMPV	46,000.00	46,000.00	46,000.00	46,000.00
103 NE TENTH ST	MD-16-174.14-01-39		.00-000		Total	115,200.00	115,200.00	115,200.00	115,200.00
MOORE, KENNY W & PATRICIA D	25540	25540		RP	LAND	30,100.00	30,100.00	30,100.00	30,100.00
					IMPV	85,100.00	85,100.00	85,100.00	85,100.00
104 NE TENTH ST	MD-16-174.18-03-11		.00-000		Total	122,300.00	122,300.00	122,300.00	122,300.00
JOHNSON, GRACE M	27050	27050		RP	LAND	37,000.00	37,000.00	37,000.00	37,000.00
					IMPV	85,300.00	85,300.00	85,300.00	85,300.00
105 NE TENTH ST	MD-16-174.14-01-40		.00-000		Total	98,900.00	98,900.00	98,900.00	98,900.00
BYNAKER, ELLIS G JR & SALLY	25550	25550		RP	LAND	30,100.00	30,100.00	30,100.00	30,100.00
					IMPV	68,800.00	68,800.00	68,800.00	68,800.00
106 NE TENTH ST	MD-16-174.18-03-12		.00-000		Total	100,500.00	100,500.00	100,500.00	100,500.00
LANKFORD, THOMAS F & PATRICI	27060	27060		RP	LAND	32,400.00	32,400.00	32,400.00	32,400.00
					IMPV	68,100.00	68,100.00	68,100.00	68,100.00
107 NE TENTH ST	MD-16-174.14-01-41		.00-000		Total	99,200.00	99,200.00	99,200.00	99,200.00
KING, KRISTA N	25560	25560		RP	LAND	34,300.00	34,300.00	34,300.00	34,300.00
					IMPV	64,900.00	64,900.00	64,900.00	64,900.00
108 NE TENTH ST	MD-16-174.18-03-13		.00-000		Total	102,200.00	102,200.00	102,200.00	102,200.00
SARD, LEROY & JUDITH	27070	27070		RP	LAND	34,100.00	34,100.00	34,100.00	34,100.00
					IMPV	68,100.00	68,100.00	68,100.00	68,100.00
110 NE TENTH ST	MD-16-174.18-03-14		.00-000		Total	108,700.00	108,700.00	108,700.00	108,700.00
WILSON, WAYNE & CHRISTINE	27090	27090		RP					

Property Address / Owner Name	PIN / Tax A/C ID	Location ID	Acres	Roll	Valuation Code	Present Tax Roll Current	Present Tax Roll Original	Prior Tax Roll Current	Prior Tax Roll Original
110 NE TENTH ST	MD-16-174.18-03-14		.00-000		Total	108,700.00	108,700.00	108,700.00	108,700.00
WILSON, WAYNE & CHRISTINE	27090	27090		RP	LAND	35,600.00	35,600.00	35,600.00	35,600.00
					IMPV	73,100.00	73,100.00	73,100.00	73,100.00
201 NE TENTH ST	MD-16-174.14-01-42		.00-000		Total	96,000.00	96,000.00	96,000.00	96,000.00
WILLIAMSEN, CHRISTOPHER JON	25570	25570		RP	LAND	34,300.00	34,300.00	34,300.00	34,300.00
					IMPV	61,700.00	61,700.00	61,700.00	61,700.00
203 NE TENTH ST	MD-16-174.14-01-43		.00-000		Total	83,500.00	83,500.00	83,500.00	83,500.00
CASSIDY, LYNN	25580	25580		RP	LAND	30,100.00	30,100.00	30,100.00	30,100.00
					IMPV	53,400.00	53,400.00	53,400.00	53,400.00
205 NE TENTH ST	MD-16-174.14-01-44		.00-000		Total	84,300.00	84,300.00	84,300.00	84,300.00
THOMPSON, ADAM & ELIZABETH	25590	25590		RP	LAND	36,500.00	36,500.00	36,500.00	36,500.00
					IMPV	47,800.00	47,800.00	47,800.00	47,800.00
301 NE TENTH ST	MD-16-174.14-01-46		.00-000		Total	118,700.00	118,700.00	118,700.00	118,700.00
BROOKS, OWEN S JR & ROSE A	25600	25600		RP	LAND	36,800.00	36,800.00	36,800.00	36,800.00
					IMPV	81,900.00	81,900.00	81,900.00	81,900.00
305 NE TENTH ST	MD-16-174.14-01-47		.00-000		Total	100,100.00	100,100.00	100,100.00	100,100.00
THURSTON, JAMES M	25610	25610		RP	LAND	23,400.00	23,400.00	23,400.00	23,400.00
					IMPV	76,700.00	76,700.00	76,700.00	76,700.00
307 NE TENTH ST	MD-16-174.14-01-48		.00-000		Total	110,900.00	110,900.00	110,900.00	110,900.00
PETERSON, ANTHONY	25620	25620		RP	LAND	35,200.00	35,200.00	35,200.00	35,200.00
					IMPV	75,700.00	75,700.00	75,700.00	75,700.00
401 NE TENTH ST	MD-16-174.14-01-50		.00-000		Total	96,500.00	96,500.00	96,500.00	96,500.00
DRAPER, EMMA M	25630	25630		RP	LAND	37,500.00	37,500.00	37,500.00	37,500.00
					IMPV	59,000.00	59,000.00	59,000.00	59,000.00
416 NE TENTH ST	MD-16-174.19-01-01		.01-000		Total	1,786,800.00	1,786,800.00	1,786,800.00	1,786,800.00
MCCOLLEY, LYNN A & KAREN K	27400	27400		RP	LAND	1,219,000.00	1,219,000.00	1,219,000.00	1,219,000.00
					IMPV	567,800.00	567,800.00	567,800.00	567,800.00
600 NE TENTH ST	MD-16-174.19-01-14		.00-000		Total	509,600.00	509,600.00	509,600.00	509,600.00
DILEK LLC	99540	99540		RP	LAND	425,000.00	425,000.00	425,000.00	425,000.00
					IMPV	84,600.00	84,600.00	84,600.00	84,600.00
NW TENTH ST	MD-16-174.17-01-01		.00-000		Total	126,600.00	126,600.00	126,600.00	126,600.00
FRY, D JEFFEREY	25660	25660		RP	LAND	126,600.00	126,600.00	126,600.00	126,600.00
10 NW TENTH ST	MD-16-174.18-01-15		.00-000		Total	862,100.00	749,500.00	749,500.00	520,000.00
KD PROPERTIES LLC	26170	26170		RP	LAND	425,400.00	425,400.00	425,400.00	275,000.00
					IMPV	436,700.00	324,100.00	324,100.00	245,000.00
14 NW TENTH ST	MD-16-174.18-01-09		.00-000		Total	82,200.00	82,200.00	82,200.00	82,200.00
WORKMAN, DAVID	26130	26130		RP	LAND	32,500.00	32,500.00	32,500.00	32,500.00
					IMPV	49,700.00	49,700.00	49,700.00	49,700.00
16 NW TENTH ST	MD-16-174.18-01-08		.00-000		Total	87,500.00	87,500.00	87,500.00	87,500.00
MUMFORD, GLEN B	26120	26120		RP					

Property Address / Owner Name	PIN / Tax A/C ID	Location ID	Acres	Roll	Valuation Code	Present Tax Roll Current	Present Tax Roll Original	Prior Tax Roll Current	Prior Tax Roll Original
16 NW TENTH ST	MD-16-174.18-01-08		.00-000		Total	87,500.00	87,500.00	87,500.00	87,500.00
MUMFORD, GLEN B	26120	26120		RP	LAND	32,500.00	32,500.00	32,500.00	32,500.00
					IMPV	55,000.00	55,000.00	55,000.00	55,000.00
18 NW TENTH ST	MD-16-174.18-01-07		.00-000		Total	88,100.00	88,100.00	88,100.00	88,100.00
DERNBERGER, CONNIE J	26110	26110		RP	LAND	32,500.00	32,500.00	32,500.00	32,500.00
					IMPV	55,600.00	55,600.00	55,600.00	55,600.00
20 NW TENTH ST	MD-16-174.18-01-06		.00-000		Total	104,700.00	94,100.00	94,100.00	94,100.00
BROWN, STEVEN D & DONNA M	26100	26100		RP	LAND	32,500.00	32,500.00	32,500.00	32,500.00
					IMPV	72,200.00	61,600.00	61,600.00	61,600.00
22 NW TENTH ST	MD-16-174.18-01-05		.00-000		Total	113,700.00	113,700.00	113,700.00	113,700.00
LIAN, MIN	26090	26090		RP	LAND	32,500.00	32,500.00	32,500.00	32,500.00
					IMPV	81,200.00	81,200.00	81,200.00	81,200.00
24 NW TENTH ST	MD-16-174.18-01-04		.00-000		Total	84,100.00	84,100.00	84,100.00	84,100.00
MUMFORD, GLEN B & DOROTHE T	26080	26080		RP	LAND	32,500.00	32,500.00	32,500.00	32,500.00
					IMPV	51,600.00	51,600.00	51,600.00	51,600.00
26 NW TENTH ST	MD-16-174.18-01-03		.00-000		Total	109,900.00	109,900.00	109,900.00	109,900.00
BROWN, WALTER & JANE	26070	26070		RP	LAND	32,900.00	32,900.00	32,900.00	32,900.00
					IMPV	77,000.00	77,000.00	77,000.00	77,000.00
28 NW TENTH ST	MD-16-174.18-01-02		.00-000		Total	96,900.00	96,900.00	96,900.00	96,900.00
CHILLMO LLC 28 NW 10TH SERIE	26060	26060		RP	LAND	41,300.00	41,300.00	41,300.00	41,300.00
					IMPV	55,600.00	55,600.00	55,600.00	55,600.00
30 NW TENTH ST	MD-16-174.18-01-01		.01-000		Total	326,200.00	326,200.00	326,200.00	326,200.00
HOOD, VERNON J & JANA M	26050	26050		RP	LAND	212,400.00	212,400.00	212,400.00	212,400.00
					IMPV	113,800.00	113,800.00	113,800.00	113,800.00
18502 THELMA LN	3 -30-10 .16- -047		.00-		Total	160,100.00	160,100.00	160,100.00	160,100.00
DORRELUS, JUDE	94720	94720		RP	LAND	42,400.00	42,400.00	42,400.00	42,400.00
					IMPV	117,700.00	117,700.00	117,700.00	117,700.00
18503 THELMA LN	3 -30-10 .16- -010		.00-		Total	150,800.00	150,800.00	150,800.00	150,800.00
PAXTON, NANCY	94680	94680		RP	LAND	42,200.00	42,200.00	42,200.00	42,200.00
					IMPV	108,600.00	108,600.00	108,600.00	108,600.00
18504 THELMA LN	3 -30-10 .16- -046		.00-		Total	156,400.00	156,400.00	156,400.00	156,400.00
ROBINSON, SHEENA MICHELLE	94710	94710		RP	LAND	42,500.00	42,500.00	42,500.00	42,500.00
					IMPV	113,900.00	113,900.00	113,900.00	113,900.00
18505 THELMA LN	3 -30-10 .16- -011		.00-		Total	142,400.00	142,400.00	142,400.00	142,400.00
MAGALHES, MANUEL & LUCIANA	94690	94690		RP	LAND	42,200.00	42,200.00	42,200.00	42,200.00
					IMPV	100,200.00	100,200.00	100,200.00	100,200.00
18506 THELMA LN	3 -30-10 .16- -045		.00-		Total	151,900.00	151,900.00	151,900.00	151,900.00
HANKE, ROBERT S	95230	95230		RP	LAND	42,500.00	42,500.00	42,500.00	42,500.00
					IMPV	109,400.00	109,400.00	109,400.00	109,400.00
18507 THELMA LN	3 -30-10 .16- -012		.00-		Total	144,800.00	144,800.00	144,800.00	144,800.00
GARCIA-ROMERO,JUAN L	94910	94910		RP					

Property Address / Owner Name	PIN / Tax A/C ID	Location ID	Acres	Roll	Valuation Code	Present Tax Roll Current	Present Tax Roll Original	Prior Tax Roll Current	Prior Tax Roll Original
18507 THELMA LN	3 -30-10 .16- -012		.00-		Total	144,800.00	144,800.00	144,800.00	144,800.00
GARCIA-ROMERO,JUAN L	94910	94910		RP	LAND	42,200.00	42,200.00	42,200.00	42,200.00
					IMPV	102,600.00	102,600.00	102,600.00	102,600.00
18508 THELMA LN	3 -30-10 .16- -044		.00-		Total	150,200.00	150,200.00	150,200.00	150,200.00
SOUSA, DENISE & MAIJA APPLEG	95220	95220		RP	LAND	42,300.00	42,300.00	42,300.00	42,300.00
					IMPV	107,900.00	107,900.00	107,900.00	107,900.00
18509 THELMA LN	3 -30-10 .16- -013		.00-		Total	157,600.00	157,600.00	157,600.00	157,600.00
STRAND, JUSTIN	94700	94700		RP	LAND	42,200.00	42,200.00	42,200.00	42,200.00
					IMPV	115,400.00	115,400.00	115,400.00	115,400.00
18511 THELMA LN	3 -30-10 .16- -014		.00-		Total	151,600.00	151,600.00	151,600.00	151,600.00
SCHULER, ROBERT J	94920	94920		RP	LAND	42,200.00	42,200.00	42,200.00	42,200.00
					IMPV	109,400.00	109,400.00	109,400.00	109,400.00
18512 THELMA LN	3 -30-10 .16- -043		.00-		Total	138,900.00	138,900.00	138,900.00	138,900.00
LITTLETON, LYNDA	95210	95210		RP	LAND	42,300.00	42,300.00	42,300.00	42,300.00
					IMPV	96,600.00	96,600.00	96,600.00	96,600.00
18516 THELMA LN	3 -30-10 .16- -042		.00-		Total	148,600.00	148,600.00	148,600.00	148,600.00
WIESSNER, GILBERT W	95200	95200		RP	LAND	42,300.00	42,300.00	42,300.00	42,300.00
					IMPV	106,300.00	106,300.00	106,300.00	106,300.00
18517 THELMA LN	3 -30-10 .16- -048		.00-		Total	151,800.00	151,800.00	151,800.00	151,800.00
CUSTIN, CHRISTOPHER	95240	95240		RP	LAND	43,200.00	43,200.00	43,200.00	43,200.00
					IMPV	108,600.00	108,600.00	108,600.00	108,600.00
18520 THELMA LN	3 -30-10 .16- -041		.00-		Total	155,100.00	155,100.00	155,100.00	155,100.00
IACURTO, GLENN	95190	95190		RP	LAND	42,300.00	42,300.00	42,300.00	42,300.00
					IMPV	112,800.00	112,800.00	112,800.00	112,800.00
18521 THELMA LN	3 -30-10 .16- -064		.00-		Total	148,500.00	148,500.00	148,500.00	148,500.00
HERRMAN, KARRIE N	95400	95400		RP	LAND	42,400.00	42,400.00	42,400.00	42,400.00
					IMPV	106,100.00	106,100.00	106,100.00	106,100.00
18525 THELMA LN	3 -30-10 .16- -063		.00-		Total	147,700.00	147,700.00	147,700.00	147,700.00
PRICE, JESSICA L	95390	95390		RP	LAND	42,300.00	42,300.00	42,300.00	42,300.00
					IMPV	105,400.00	105,400.00	105,400.00	105,400.00
NW THIRD ST	MD-16-183.10-02-42		.00-000		Total	543,200.00	543,200.00	543,200.00	543,200.00
CHURCH OF CHRIST	34010	34010		RP	LAND	37,900.00	37,900.00	37,900.00	37,900.00
					IMPV	505,300.00	505,300.00	505,300.00	505,300.00
					EXMT	543,200.00	543,200.00	543,200.00	543,200.00
NW THIRD ST	MD-16-183.10-02-87		.00-000		Total	4,400.00	4,400.00	4,400.00	4,400.00
UNKNOWN OWNER	153140	153140		RP	LAND	4,400.00	4,400.00	4,400.00	4,400.00
103 NW THIRD ST	MD-16-183.10-02-24		.00-000		Total	29,400.00	29,400.00	29,400.00	29,400.00
ST PAUL UNITED METHODIST CHU	33840	33840		RP	LAND	29,400.00	29,400.00	29,400.00	29,400.00
					EXMT	29,400.00	29,400.00	29,400.00	29,400.00
105 NW THIRD ST	MD-16-183.10-02-25		.00-000		Total	20,300.00	20,300.00	20,300.00	20,300.00
ST PAUL UNITED METHODIST CHU	33850	33850		RP					

Property Address / Owner Name	PIN / Tax A/C ID	Location ID	Acres	Roll	Valuation Code	Present Tax Roll Current	Present Tax Roll Original	Prior Tax Roll Current	Prior Tax Roll Original
105 NW THIRD ST	MD-16-183.10-02-25		.00-000		Total	20,300.00	20,300.00	20,300.00	20,300.00
ST PAUL UNITED METHODIST CHU	33850	33850		RP	LAND	20,300.00	20,300.00	20,300.00	20,300.00
					EXMT	20,300.00	20,300.00	20,300.00	20,300.00
107 NW THIRD ST	MD-16-183.10-02-26		.00-000		Total	148,700.00	148,700.00	148,700.00	38,800.00
COOPER JR, SAMUEL F & PATRIC	33860	33860		RP	Net				19,400.00
					LAND	19,400.00	19,400.00	19,400.00	19,400.00
					IMPV	129,300.00	129,300.00	129,300.00	19,400.00
					EXMT	148,700.00	148,700.00	148,700.00	19,400.00
109 NW THIRD ST	MD-16-183.10-02-26		.01-000		Total	146,900.00	146,900.00	146,900.00	38,800.00
COOPER JR, SAMUEL F & PATRIC	153130	153130		RP	Net				19,400.00
					LAND	19,400.00	19,400.00	19,400.00	19,400.00
					IMPV	127,500.00	127,500.00	127,500.00	19,400.00
					EXMT	146,900.00	146,900.00	146,900.00	19,400.00
110 NW THIRD ST	MD-16-183.10-02-48		.00-000		Total	64,900.00	64,900.00	64,900.00	64,900.00
SCOTT JR, ERNEST & GLORIA	34060	34060		RP	LAND	19,700.00	19,700.00	19,700.00	19,700.00
					IMPV	45,200.00	45,200.00	45,200.00	45,200.00
111 NW THIRD ST	MD-16-183.10-02-27		.00-000		Total	89,200.00	89,200.00	89,200.00	89,200.00
CRUZ, MARIO RAMIREZ	33870	33870		RP	LAND	16,800.00	16,800.00	16,800.00	16,800.00
					IMPV	72,400.00	72,400.00	72,400.00	72,400.00
112 NW THIRD ST	MD-16-183.10-02-47		.00-000		Total	40,600.00	40,600.00	40,600.00	40,600.00
MT SINAI TABERNACLE	34050	34050		RP	LAND	16,900.00	16,900.00	16,900.00	16,900.00
					IMPV	23,700.00	23,700.00	23,700.00	23,700.00
					EXMT	40,600.00	40,600.00	40,600.00	40,600.00
114 NW THIRD ST	MD-16-183.10-02-46		.00-000		Total	80,500.00	80,500.00	80,500.00	80,500.00
SIMEON, JACQUES	34040	34040		RP	LAND	25,300.00	25,300.00	25,300.00	25,300.00
					IMPV	55,200.00	55,200.00	55,200.00	55,200.00
118 NW THIRD ST	MD-16-183.10-02-45		.00-000		Total	50,200.00	50,200.00	50,200.00	50,200.00
PRIME PROPERTY SOLUTIONS LLC	34030	34030		RP	LAND	17,200.00	17,200.00	17,200.00	17,200.00
					IMPV	33,000.00	33,000.00	33,000.00	33,000.00
205 NW THIRD ST	MD-16-183.10-02-34		.00-000		Total	148,800.00	148,800.00	148,800.00	148,800.00
THORPE, TERRI L	33930	33930		RP	LAND	24,100.00	24,100.00	24,100.00	24,100.00
					IMPV	124,700.00	124,700.00	124,700.00	124,700.00
207 NW THIRD ST	MD-16-183.10-02-35		.00-000		Total	125,800.00	125,800.00	125,800.00	125,800.00
LEGROS, LAMARRE & PRECIEUSE	33940	33940		RP	LAND	20,100.00	20,100.00	20,100.00	20,100.00
					IMPV	105,700.00	105,700.00	105,700.00	105,700.00
213 NW THIRD ST	MD-16-183.10-02-37		.00-000		Total	48,500.00	48,500.00	48,500.00	48,500.00
WILKERSON, DAVID A	33960	33960		RP	LAND	15,700.00	15,700.00	15,700.00	15,700.00
					IMPV	32,800.00	32,800.00	32,800.00	32,800.00
303 NW THIRD ST	MD-16-183.10-01-18		.00-000		Total	18,700.00	18,700.00	18,700.00	18,700.00
WILKERSON, DAVID A	33080	33080		RP	LAND	18,700.00	18,700.00	18,700.00	18,700.00
303 NW THIRD ST	MD-16-183.10-01-24		.00-000		Total	16,600.00	16,600.00	16,600.00	16,600.00
WILKERSON, DAVID A	33120	33120		RP					

Property Address / Owner Name	PIN / Tax A/C ID	Location ID	Acres	Roll	Valuation Code	Present Tax Roll Current	Present Tax Roll Original	Prior Tax Roll Current	Prior Tax Roll Original
303 NW THIRD ST	MD-16-183.10-01-24		.00-000		Total	16,600.00	16,600.00	16,600.00	16,600.00
WILKERSON, DAVID A	33120	33120		RP	LAND	16,600.00	16,600.00	16,600.00	16,600.00
103 SE THIRD ST	3 -30-6	.20- -077	.00-		Total	59,600.00	59,600.00	59,600.00	59,600.00
SUSSEX CUTLER SALES LLC	18250	18250		RP	LAND	16,100.00	16,100.00	16,100.00	16,100.00
					IMPV	43,500.00	43,500.00	43,500.00	43,500.00
105 SE THIRD ST	3 -30-6	.20- -076	.00-		Total	52,100.00	52,100.00	52,100.00	52,100.00
MILLER, IVAN DUANE	18240	18240		RP	LAND	15,000.00	15,000.00	15,000.00	15,000.00
					IMPV	37,100.00	37,100.00	37,100.00	37,100.00
107 SE THIRD ST	3 -30-6	.20- -089	.00-		Total	54,900.00	54,900.00	54,900.00	54,900.00
R & A RENTALS LLC	18370	18370		RP	LAND	16,000.00	16,000.00	16,000.00	16,000.00
					IMPV	38,900.00	38,900.00	38,900.00	38,900.00
405 SE THIRD ST	3 -30-7	.17- -288	.01-		Total	117,000.00	117,000.00	117,000.00	117,000.00
PALMER, TROY & RHONDA	21910	21910		RP	LAND	24,500.00	24,500.00	24,500.00	24,500.00
					IMPV	92,500.00	92,500.00	92,500.00	92,500.00
605 SE THIRD ST	3 -30-11	.05- -005	.00-		Total	109,500.00	109,500.00	109,500.00	109,500.00
DELLINGER, BRADLEY J & LYNN	13180	13180		RP	LAND	31,200.00	31,200.00	31,200.00	31,200.00
					IMPV	78,300.00	78,300.00	78,300.00	78,300.00
700 SE THIRD ST	3 -30-11	.05- -075	.00-		Total	125,900.00	125,900.00	125,900.00	125,900.00
INNOCENT, LOUISEMENE & ILFAN	13940	13940		RP	LAND	28,000.00	28,000.00	28,000.00	28,000.00
					IMPV	97,900.00	97,900.00	97,900.00	97,900.00
703 SE THIRD ST	3 -30-7	.17- -310	.01-		Total	157,000.00	157,000.00	157,000.00	157,000.00
NELSON, KYLIE RHIANNON	38460	38460		RP	LAND	29,800.00	29,800.00	29,800.00	29,800.00
					IMPV	127,200.00	127,200.00	127,200.00	127,200.00
705 SE THIRD ST	3 -30-11	.05- -006	.00-		Total	73,500.00	73,500.00	73,500.00	73,500.00
WATSON, ROBERT C & JOY D	13200	13200		RP	LAND	24,900.00	24,900.00	24,900.00	24,900.00
					IMPV	48,600.00	48,600.00	48,600.00	48,600.00
802 SE THIRD ST	3 -30-11	.05- -073	.00-		Total	85,400.00	85,400.00	85,400.00	85,400.00
MITCHELL RENTALS LLC	13920	13920		RP	LAND	24,400.00	24,400.00	24,400.00	24,400.00
					IMPV	61,000.00	61,000.00	61,000.00	61,000.00
804 SE THIRD ST	3 -30-11	.05- -073	.01-		Total	95,900.00	95,900.00	95,900.00	95,900.00
OLBRICH, CHERYL	39170	39170		RP	LAND	24,400.00	24,400.00	24,400.00	24,400.00
					IMPV	71,500.00	71,500.00	71,500.00	71,500.00
806 SE THIRD ST	3 -30-11	.05- -063	.00-		Total	159,100.00	159,100.00	159,100.00	159,100.00
CHILDERS, JAMES RAY	13770	13770		RP	LAND	30,800.00	30,800.00	30,800.00	30,800.00
					IMPV	128,300.00	128,300.00	128,300.00	128,300.00
807 SE THIRD ST	3 -30-11	.05- -012	.00-		Total	115,100.00	115,100.00	115,100.00	115,100.00
GILLESPIE, JAMES H	13270	13270		RP	LAND	30,900.00	30,900.00	30,900.00	30,900.00
					IMPV	84,200.00	84,200.00	84,200.00	84,200.00
901 SE THIRD ST	3 -30-11	.05- -023	.00-		Total	106,200.00	106,200.00	106,200.00	106,200.00
SILICATO, MARK D & WENDY H-C	13370	13370		RP					

Property Address / Owner Name	PIN / Tax A/C ID	Location ID	Acres	Roll	Valuation Code	Present Tax Roll Current	Present Tax Roll Original	Prior Tax Roll Current	Prior Tax Roll Original
901 SE THIRD ST	3 -30-11 .05- -023 .00-				Total	106,200.00	106,200.00	106,200.00	106,200.00
SILICATO, MARK D & WENDY H-C	13370	13370		RP	LAND	30,900.00	30,900.00	30,900.00	30,900.00
					IMPV	75,300.00	75,300.00	75,300.00	75,300.00
905 SE THIRD ST	3 -30-11 .05- -024 .00-				Total	82,100.00	82,100.00	82,100.00	82,100.00
SMITH-STEVENS, CYNTHIA Y	13380	13380		RP	LAND	27,800.00	27,800.00	27,800.00	27,800.00
					IMPV	54,300.00	54,300.00	54,300.00	54,300.00
907 SE THIRD ST	3 -30-11 .05- -025 .00-				Total	104,400.00	104,400.00	104,400.00	104,400.00
DYKES, KAITLYN	13390	13390		RP	LAND	28,500.00	28,500.00	28,500.00	28,500.00
					IMPV	75,900.00	75,900.00	75,900.00	75,900.00
909 SE THIRD ST	3 -30-11 .05- -026 .00-				Total	96,300.00	96,300.00	96,300.00	96,300.00
WALLS, DONNA CHRISTINE - TRU	13400	13400		RP	LAND	27,600.00	27,600.00	27,600.00	27,600.00
					IMPV	68,700.00	68,700.00	68,700.00	68,700.00
911 SE THIRD ST	3 -30-11 .05- -027 .00-				Total	76,100.00	76,100.00	76,100.00	76,100.00
WILKINSON, DAVID W & KIMBERL	13410	13410		RP	LAND	27,600.00	27,600.00	27,600.00	27,600.00
					IMPV	48,500.00	48,500.00	48,500.00	48,500.00
913 SE THIRD ST	3 -30-11 .05- -028 .00-				Total	85,300.00	85,300.00	85,300.00	85,300.00
DONOVAN, GEORGE R	13420	13420		RP	LAND	27,700.00	27,700.00	27,700.00	27,700.00
					IMPV	57,600.00	57,600.00	57,600.00	57,600.00
915 SE THIRD ST	3 -30-11 .05- -029 .00-				Total	154,500.00	154,500.00	154,500.00	154,500.00
WENK, PATRICK	13430	13430		RP	LAND	27,700.00	27,700.00	27,700.00	27,700.00
					IMPV	126,800.00	126,800.00	126,800.00	126,800.00
919 SE THIRD ST	3 -30-11 .05- -030 .00-				Total	88,200.00	88,200.00	88,200.00	88,200.00
WILKINS, WESLEY	13440	13440		RP	LAND	28,000.00	28,000.00	28,000.00	28,000.00
					IMPV	60,200.00	60,200.00	60,200.00	60,200.00
1 E THRUSH DR	3 -30-11 .00- -718 .00-				Total	182,600.00	182,600.00	182,600.00	182,600.00
LESSNER, TIMOTHY B & GABRIEL	12410	12410		RP	LAND	36,700.00	36,700.00	36,700.00	36,700.00
					IMPV	145,900.00	145,900.00	145,900.00	145,900.00
2 E THRUSH DR	3 -30-11 .00- -740 .00-				Total	189,500.00	189,500.00	189,500.00	189,500.00
SAULS, DAVID R & ANTOINETTE	12630	12630		RP	LAND	36,700.00	36,700.00	36,700.00	36,700.00
					IMPV	152,800.00	152,800.00	152,800.00	152,800.00
3 E THRUSH DR	3 -30-11 .00- -719 .00-				Total	202,800.00	202,800.00	202,800.00	202,800.00
KOONER, KULWANT S	12420	12420		RP	LAND	35,400.00	35,400.00	35,400.00	35,400.00
					IMPV	167,400.00	167,400.00	167,400.00	167,400.00
4 E THRUSH DR	3 -30-11 .00- -739 .00-				Total	178,300.00	178,300.00	178,300.00	178,300.00
MARTINI, STEPHEN J & CAROLYN	12620	12620		RP	LAND	35,500.00	35,500.00	35,500.00	35,500.00
					IMPV	142,800.00	142,800.00	142,800.00	142,800.00
5 E THRUSH DR	3 -30-11 .00- -720 .00-				Total	184,400.00	184,400.00	184,400.00	184,400.00
STRONG, GREGORY & TENAYA	12430	12430		RP	LAND	35,700.00	35,700.00	35,700.00	35,700.00
					IMPV	148,700.00	148,700.00	148,700.00	148,700.00
6 E THRUSH DR	3 -30-11 .00- -738 .00-				Total	203,800.00	203,800.00	203,800.00	203,800.00
HAZEN, GREGORY & CECELIA	12610	12610		RP					

Property Address / Owner Name	PIN / Tax A/C ID	Location ID	Acres	Roll	Valuation Code	Present Tax Roll Current	Present Tax Roll Original	Prior Tax Roll Current	Prior Tax Roll Original
6 E THRUSH DR	3 -30-11 .00- -738	.00-			Total	203,800.00	203,800.00	203,800.00	203,800.00
HAZEN, GREGORY & CECELIA	12610	12610		RP	LAND	35,500.00	35,500.00	35,500.00	35,500.00
					IMPV	168,300.00	168,300.00	168,300.00	168,300.00
7 E THRUSH DR	3 -30-11 .00- -721	.00-			Total	212,500.00	212,500.00	212,500.00	212,500.00
BAKER, ROBERT E JR & SALLY F	12440	12440		RP	LAND	35,500.00	35,500.00	35,500.00	35,500.00
					IMPV	177,000.00	177,000.00	177,000.00	177,000.00
8 E THRUSH DR	3 -30-11 .00- -737	.00-			Total	236,700.00	236,700.00	236,700.00	236,700.00
MARKOWITZ, DAVID H & GLORIA	12600	12600		RP	LAND	36,600.00	36,600.00	36,600.00	36,600.00
					IMPV	200,100.00	200,100.00	200,100.00	200,100.00
9 E THRUSH DR	3 -30-11 .00- -722	.00-			Total	198,900.00	198,900.00	198,900.00	198,900.00
COHEE, DALE C & SANDRA M	12450	12450		RP	LAND	36,300.00	36,300.00	36,300.00	36,300.00
					IMPV	162,600.00	162,600.00	162,600.00	162,600.00
1 W THRUSH DR	3 -30-11 .00- -723	.00-			Total	267,900.00	267,900.00	267,900.00	267,900.00
MULLANEY II, JOSEPH A & ANN	12460	12460		RP	LAND	36,700.00	36,700.00	36,700.00	36,700.00
					IMPV	231,200.00	231,200.00	231,200.00	231,200.00
2 W THRUSH DR	3 -30-11 .00- -736	.00-			Total	259,300.00	259,300.00	259,300.00	259,300.00
PATEL, SANDIP & DIMPI	12590	12590		RP	LAND	36,600.00	36,600.00	36,600.00	36,600.00
					IMPV	222,700.00	222,700.00	222,700.00	222,700.00
3 W THRUSH DR	3 -30-11 .00- -724	.00-			Total	177,400.00	177,400.00	177,400.00	175,000.00
GIANNONE, RICCARDO & JULIEAN	12470	12470		RP	LAND	35,300.00	35,300.00	35,300.00	35,300.00
					IMPV	142,100.00	142,100.00	142,100.00	139,700.00
4 W THRUSH DR	3 -30-11 .00- -735	.00-			Total	183,300.00	183,300.00	183,300.00	183,300.00
KOPP, KAREN T &	12580	12580		RP	LAND	35,500.00	35,500.00	35,500.00	35,500.00
					IMPV	147,800.00	147,800.00	147,800.00	147,800.00
5 W THRUSH DR	3 -30-11 .00- -725	.00-			Total	243,000.00	243,000.00	243,000.00	243,000.00
KEEN, MICHELE S	12480	12480		RP	LAND	35,300.00	35,300.00	35,300.00	35,300.00
					IMPV	207,700.00	207,700.00	207,700.00	207,700.00
6 W THRUSH DR	3 -30-11 .00- -734	.00-			Total	232,100.00	232,100.00	232,100.00	232,100.00
PATEL, YOGIN C & JASHMINA	12570	12570		RP	LAND	35,300.00	35,300.00	35,300.00	35,300.00
					IMPV	196,800.00	196,800.00	196,800.00	196,800.00
7 W THRUSH DR	3 -30-11 .00- -726	.00-			Total	166,900.00	166,900.00	166,900.00	166,900.00
CARPENTER, LISA DIANE	12490	12490		RP	LAND	35,300.00	35,300.00	35,300.00	35,300.00
					IMPV	131,600.00	131,600.00	131,600.00	131,600.00
8 W THRUSH DR	3 -30-11 .00- -733	.00-			Total	196,000.00	183,400.00	183,400.00	183,400.00
SHUNK, CRAIG & TAYLOR	12560	12560		RP	LAND	35,500.00	35,500.00	35,500.00	35,500.00
					IMPV	160,500.00	147,900.00	147,900.00	147,900.00
9 W THRUSH DR	3 -30-11 .00- -727	.00-			Total	216,900.00	217,600.00	217,600.00	217,600.00
SACKS, LEWIS W & PATRICIA A	12500	12500		RP	LAND	35,300.00	35,300.00	35,300.00	35,300.00
					IMPV	181,600.00	182,300.00	182,300.00	182,300.00
10 W THRUSH DR	3 -30-11 .00- -732	.00-			Total	234,200.00	234,200.00	234,200.00	234,200.00
FOGEL, STUART L & MICHELLE L	12550	12550		RP					

Property Address / Owner Name	PIN / Tax A/C ID	Location ID	Acres	Roll	Valuation Code	Present Tax Roll Current	Present Tax Roll Original	Prior Tax Roll Current	Prior Tax Roll Original
10 W THRUSH DR	3 -30-11 .00- -732		.00-		Total	234,200.00	234,200.00	234,200.00	234,200.00
FOGEL, STUART L & MICHELLE L	12550	12550		RP	LAND	36,600.00	36,600.00	36,600.00	36,600.00
					IMPV	197,600.00	197,600.00	197,600.00	197,600.00
11 W THRUSH DR	3 -30-11 .00- -728		.00-		Total	183,400.00	183,400.00	183,400.00	183,400.00
MASSON, JEAN-RODRIQUE & MARI	12510	12510		RP	LAND	35,300.00	35,300.00	35,300.00	35,300.00
					IMPV	148,100.00	148,100.00	148,100.00	148,100.00
13 W THRUSH DR	3 -30-11 .00- -729		.00-		Total	166,500.00	166,500.00	166,500.00	166,500.00
WEBSTER, ADAM	12520	12520		RP	LAND	35,300.00	35,300.00	35,300.00	35,300.00
					IMPV	131,200.00	131,200.00	131,200.00	131,200.00
14 W THRUSH DR	3 -30-11 .00- -675		.00-		Total	167,900.00	167,900.00	167,900.00	167,900.00
JOYCE, MOLLY & TYLER YAWORNI	11980	11980		RP	LAND	37,200.00	37,200.00	37,200.00	37,200.00
					IMPV	130,700.00	130,700.00	130,700.00	130,700.00
15 W THRUSH DR	3 -30-11 .00- -730		.00-		Total	232,500.00	232,500.00	232,500.00	232,500.00
COREA, ANTHONY & LAKEN	12530	12530		RP	LAND	35,300.00	35,300.00	35,300.00	35,300.00
					IMPV	197,200.00	197,200.00	197,200.00	197,200.00
17 W THRUSH DR	3 -30-11 .00- -731		.00-		Total	210,200.00	210,200.00	210,200.00	210,200.00
GENCO, DAVID T & LISA M	12540	12540		RP	LAND	36,600.00	36,600.00	36,600.00	36,600.00
					IMPV	173,600.00	173,600.00	173,600.00	173,600.00
6108 TRAIL ST	1 -30-3 .00- -690		.00-		Total	1,100.00	1,100.00	1,100.00	1,100.00
LIBORIO WATERGATE LLC	147280	147280		RP	LAND	1,100.00	1,100.00	1,100.00	1,100.00
6109 TRAIL ST	1 -30-3 .00- -687		.00-		Total	1,000.00	1,000.00	1,000.00	1,000.00
LIBORIO WATERGATE LLC	147250	147250		RP	LAND	1,000.00	1,000.00	1,000.00	1,000.00
6110 TRAIL ST	1 -30-3 .00- -691		.00-		Total	1,100.00	1,100.00	1,100.00	1,100.00
LIBORIO WATERGATE LLC	147290	147290		RP	LAND	1,100.00	1,100.00	1,100.00	1,100.00
6111 TRAIL ST	1 -30-3 .00- -686		.00-		Total	1,000.00	1,000.00	1,000.00	1,000.00
LIBORIO WATERGATE LLC	147240	147240		RP	LAND	1,000.00	1,000.00	1,000.00	1,000.00
6114 TRAIL ST	1 -30-3 .00- -692		.00-		Total	1,100.00	1,100.00	1,100.00	1,100.00
LIBORIO WATERGATE LLC	147300	147300		RP	LAND	1,100.00	1,100.00	1,100.00	1,100.00
6115 TRAIL ST	1 -30-3 .00- -685		.00-		Total	1,000.00	1,000.00	1,000.00	1,000.00
LIBORIO WATERGATE LLC	147230	147230		RP	LAND	1,000.00	1,000.00	1,000.00	1,000.00
6116 TRAIL ST	1 -30-3 .00- -693		.00-		Total	1,100.00	1,100.00	1,100.00	1,100.00
LIBORIO WATERGATE LLC	147310	147310		RP	LAND	1,100.00	1,100.00	1,100.00	1,100.00
6117 TRAIL ST	1 -30-3 .00- -684		.00-		Total	1,000.00	1,000.00	1,000.00	1,000.00
LIBORIO WATERGATE LLC	147220	147220		RP	LAND	1,000.00	1,000.00	1,000.00	1,000.00
6118 TRAIL ST	1 -30-3 .00- -694		.00-		Total	1,100.00	1,100.00	1,100.00	1,100.00
LIBORIO WATERGATE LLC	147320	147320		RP	LAND	1,100.00	1,100.00	1,100.00	1,100.00
6119 TRAIL ST	1 -30-3 .00- -683		.00-		Total	1,000.00	1,000.00	1,000.00	1,000.00
LIBORIO WATERGATE LLC	147210	147210		RP					

Property Address / Owner Name	PIN / Tax A/C ID	Location ID	Acres	Roll	Valuation Code	Present Tax Roll Current	Present Tax Roll Original	Prior Tax Roll Current	Prior Tax Roll Original
6119 TRAIL ST	1 -30-3 .00- -683 .00-				Total	1,000.00	1,000.00	1,000.00	1,000.00
LIBORIO WATERGATE LLC	147210	147210		RP	LAND	1,000.00	1,000.00	1,000.00	1,000.00
6137 TRAIL ST	1 -30-3 .00- -1266 .00-				Total	1,300.00	1,300.00	1,300.00	1,300.00
LIBORIO WATERGATE LLC	145020	145020		RP	LAND	1,300.00	1,300.00	1,300.00	1,300.00
6138 TRAIL ST	1 -30-3 .00- -1259 .00-				Total	1,700.00	1,700.00	1,700.00	1,700.00
LIBORIO WATERGATE LLC	144950	144950		RP	LAND	1,700.00	1,700.00	1,700.00	1,700.00
6141 TRAIL ST	1 -30-3 .00- -1265 .00-				Total	1,300.00	1,300.00	1,300.00	1,300.00
LIBORIO WATERGATE LLC	145010	145010		RP	LAND	1,300.00	1,300.00	1,300.00	1,300.00
6142 TRAIL ST	1 -30-3 .00- -1258 .00-				Total	1,700.00	1,700.00	1,700.00	1,700.00
LIBORIO WATERGATE LLC	144940	144940		RP	LAND	1,700.00	1,700.00	1,700.00	1,700.00
6143 TRAIL ST	1 -30-3 .00- -1264 .00-				Total	1,300.00	1,300.00	1,300.00	1,300.00
LIBORIO WATERGATE LLC	145000	145000		RP	LAND	1,300.00	1,300.00	1,300.00	1,300.00
6145 TRAIL ST	1 -30-3 .00- -1263 .00-				Total	1,300.00	1,300.00	1,300.00	1,300.00
LIBORIO WATERGATE LLC	144990	144990		RP	LAND	1,300.00	1,300.00	1,300.00	1,300.00
6146 TRAIL ST	1 -30-3 .00- -1257 .00-				Total	1,700.00	1,700.00	1,700.00	1,700.00
LIBORIO WATERGATE LLC	144930	144930		RP	LAND	1,700.00	1,700.00	1,700.00	1,700.00
6147 TRAIL ST	1 -30-3 .00- -1262 .00-				Total	1,300.00	1,300.00	1,300.00	1,300.00
LIBORIO WATERGATE LLC	144980	144980		RP	LAND	1,300.00	1,300.00	1,300.00	1,300.00
6150 TRAIL ST	1 -30-3 .00- -1256 .00-				Total	1,700.00	1,700.00	1,700.00	1,700.00
LIBORIO WATERGATE LLC	144920	144920		RP	LAND	1,700.00	1,700.00	1,700.00	1,700.00
6152 TRAIL ST	1 -30-3 .00- -1255 .00-				Total	1,700.00	1,700.00	1,700.00	1,700.00
D R HORTON INC - NEW JERSEY	144910	144910		RP	LAND	1,700.00	1,700.00	1,700.00	1,700.00
6156 TRAIL ST	1 -30-3 .00- -1254 .00-				Total	1,700.00	1,700.00	1,700.00	1,700.00
D R HORTON INC - NEW JERSEY	144900	144900		RP	LAND	1,700.00	1,700.00	1,700.00	1,700.00
6160 TRAIL ST	1 -30-3 .00- -1253 .00-				Total	2,400.00	2,400.00	2,400.00	2,400.00
D R HORTON INC - NEW JERSEY	144890	144890		RP	LAND	2,400.00	2,400.00	2,400.00	2,400.00
TRUITT AVE	MD-16-183.10-01-38		.00-000		Total	15,400.00	15,400.00	15,400.00	15,400.00
CITY OF MILFORD - PUMP STATI	33260	33260		RP	LAND	14,000.00	14,000.00	14,000.00	14,000.00
					IMPV	1,400.00	1,400.00	1,400.00	1,400.00
					EXMT	15,400.00	15,400.00	15,400.00	15,400.00
TRUITT AVE	MD-16-183.10-01-20		.01-000		Total	21,900.00	21,900.00	21,900.00	21,900.00
MAUTISTE LLC	163280	163280		RP	LAND	21,900.00	21,900.00	21,900.00	21,900.00
TRUITT AVE	MD-16-183.10-01-21		.01-000		Total	26,800.00	26,800.00	26,800.00	26,800.00
SCOTT, PUMPHREY	168050	168050		RP	LAND	26,800.00	26,800.00	26,800.00	26,800.00
108 TRUITT AVE	MD-16-183.10-01-37		.00-000		Total	59,900.00	59,900.00	59,900.00	59,900.00
HOBBS FAMILY LLC	33240	33240		RP	LAND	25,300.00	25,300.00	25,300.00	25,300.00

Property Address / Owner Name	PIN / Tax A/C ID	Location ID	Acres	Roll	Valuation Code	Present Tax Roll Current	Present Tax Roll Original	Prior Tax Roll Current	Prior Tax Roll Original
108 TRUITT AVE	MD-16-183.10-01-37		.00-000		Total	59,900.00	59,900.00	59,900.00	59,900.00
HOBBS FAMILY LLC	33240	33240		RP	IMPV	34,600.00	34,600.00	34,600.00	34,600.00
110 TRUITT AVE	MD-16-183.10-01-37		.01-000		Total	25,300.00	25,300.00	25,300.00	25,300.00
HOBBS FAMILY LLC	33250	33250		RP	LAND	25,300.00	25,300.00	25,300.00	25,300.00
112 TRUITT AVE	MD-16-183.10-01-36		.00-000		Total	156,700.00	156,700.00	156,700.00	156,700.00
TOULSON, JON	33230	33230		RP	LAND	27,000.00	27,000.00	27,000.00	27,000.00
					IMPV	129,700.00	129,700.00	129,700.00	129,700.00
125 TRUITT AVE	MD-16-183.10-01-42		.00-000		Total	137,900.00	137,900.00	137,900.00	137,900.00
PARTNERS REAL ESTATE LLC	33280	33280		RP	LAND	21,700.00	21,700.00	21,700.00	21,700.00
					IMPV	116,200.00	116,200.00	116,200.00	116,200.00
200 TRUITT AVE	MD-16-183.10-01-35		.00-000		Total	69,800.00	69,800.00	69,800.00	69,800.00
200 TRUITT AVENUE, LLC	33220	33220		RP	LAND	25,200.00	25,200.00	25,200.00	25,200.00
					IMPV	44,600.00	44,600.00	44,600.00	44,600.00
203 TRUITT AVE	MD-16-183.10-01-32		.00-000		Total	93,800.00	93,800.00	93,800.00	93,800.00
ESPARZA & TAYLOR LLC	33190	33190		RP	LAND	25,200.00	25,200.00	25,200.00	25,200.00
					IMPV	68,600.00	68,600.00	68,600.00	68,600.00
204 TRUITT AVE	MD-16-183.10-01-34		.00-000		Total	94,100.00	94,100.00	94,100.00	94,100.00
KONKIEL, ROUENA	33210	33210		RP	LAND	29,300.00	29,300.00	29,300.00	29,300.00
					IMPV	64,800.00	64,800.00	64,800.00	64,800.00
206 TRUITT AVE	MD-16-183.10-01-33		.00-000		Total	65,900.00	65,900.00	65,900.00	65,900.00
WILKERSON, DAVID A	33200	33200		RP	LAND	21,500.00	21,500.00	21,500.00	21,500.00
					IMPV	44,400.00	44,400.00	44,400.00	44,400.00
208 TRUITT AVE	MD-16-183.10-01-21		.00-000		Total	83,300.00	83,300.00	83,300.00	88,000.00
MCSORLEY, MICHAEL P & JENNIF	33100	33100		RP	LAND	30,400.00	30,400.00	30,400.00	35,100.00
					IMPV	52,900.00	52,900.00	52,900.00	52,900.00
209 TRUITT AVE	MD-16-183.10-01-22		.00-000		Total	131,300.00	131,300.00	131,300.00	131,300.00
WILKERSON, DAVID A	33110	33110		RP	LAND	26,100.00	26,100.00	26,100.00	26,100.00
					IMPV	105,200.00	105,200.00	105,200.00	105,200.00
300 TRUITT AVE	MD-16-183.10-01-14		.00-000		Total	63,600.00	63,600.00	63,600.00	63,600.00
MATTHEWS, JOSEPH & JOANNE	33050	33050		RP	LAND	25,000.00	25,000.00	25,000.00	25,000.00
					IMPV	38,600.00	38,600.00	38,600.00	38,600.00
301 TRUITT AVE	MD-16-183.10-01-20		.00-000		Total	129,700.00	129,700.00	129,700.00	129,700.00
WILKERSON, DAVID A	33090	33090		RP	LAND	24,200.00	24,200.00	24,200.00	24,200.00
					IMPV	105,500.00	105,500.00	105,500.00	105,500.00
302 TRUITT AVE	MD-16-183.10-01-13		.00-000		Total	28,100.00	28,100.00	28,100.00	28,100.00
CARLISLE LANE LLC	33040	33040		RP	LAND	28,100.00	28,100.00	28,100.00	28,100.00
304 TRUITT AVE	MD-16-183.10-01-12		.00-000		Total	70,200.00	70,200.00	70,200.00	70,200.00
BETHEL AFRICAN METHODIST CHU	33030	33030		RP	LAND	27,000.00	27,000.00	27,000.00	27,000.00
					IMPV	43,200.00	43,200.00	43,200.00	43,200.00

Property Address / Owner Name	PIN / Tax A/C ID	Location ID	Acres	Roll	Valuation Code	Present Tax Roll Current	Present Tax Roll Original	Prior Tax Roll Current	Prior Tax Roll Original
306 TRUITT AVE	MD-16-183.10-01-11		.00-000		Total	56,400.00	56,400.00	56,400.00	56,400.00
FIELDS, MARLA JEAN	33020	33020		RP	LAND	18,900.00	18,900.00	18,900.00	18,900.00
					IMPV	37,500.00	37,500.00	37,500.00	37,500.00
401 TRUITT AVE	MD-16-183.10-01-07		.00-000		Total	134,500.00	107,700.00	107,700.00	107,700.00
BARRERA, JOSE A & MELISSANDR	33000	33000		RP	LAND	20,900.00	20,900.00	20,900.00	20,900.00
					IMPV	113,600.00	86,800.00	86,800.00	86,800.00
402 TRUITT AVE	MD-16-183.10-01-01		.00-000		Total	44,900.00	44,900.00	44,900.00	44,900.00
LARRIMORE, JOSEPH KNOWLES -	32930	32930		RP	LAND	44,900.00	44,900.00	44,900.00	44,900.00
407 TRUITT AVE	MD-16-183.10-01-09		.00-000		Total	112,300.00	112,300.00	112,300.00	112,300.00
CARRILLO, ISAAC C	33010	33010		RP	LAND	20,800.00	20,800.00	20,800.00	20,800.00
					IMPV	91,500.00	91,500.00	91,500.00	91,500.00
409 TRUITT AVE	MD-16-183.10-01-02		.00-000		Total	81,100.00	81,100.00	81,100.00	81,100.00
DELAWARE STATE HOUSING AUTHO	32940	32940		RP	LAND	20,000.00	20,000.00	20,000.00	20,000.00
					IMPV	61,100.00	61,100.00	61,100.00	61,100.00
					EXMT	81,100.00	81,100.00	81,100.00	81,100.00
501 TRUITT AVE	MD-16-183.06-01-09		.00-000		Total	56,500.00	48,300.00	48,300.00	48,300.00
TOLLIVER, SHAYLA	28280	28280		RP	LAND	21,200.00	21,200.00	21,200.00	21,200.00
					IMPV	35,300.00	27,100.00	27,100.00	27,100.00
502 TRUITT AVE	MD-16-183.06-01-08		.00-000		Total	43,900.00	43,900.00	43,900.00	43,900.00
LARRIMORE, JOSEPH KNOWLES -	28270	28270		RP	LAND	28,600.00	28,600.00	28,600.00	28,600.00
					IMPV	15,300.00	15,300.00	15,300.00	15,300.00
504 TRUITT AVE	MD-16-183.06-01-07		.00-000		Total	27,700.00	27,700.00	27,700.00	27,700.00
CARLISLE LANE LLC	28260	28260		RP	LAND	27,700.00	27,700.00	27,700.00	27,700.00
505 TRUITT AVE	MD-16-183.06-01-10		.00-000		Total	65,500.00	65,500.00	65,500.00	65,500.00
SORDEN, ARINTHIA A	28290	28290		RP	LAND	16,900.00	16,900.00	16,900.00	16,900.00
					IMPV	48,600.00	48,600.00	48,600.00	48,600.00
506 TRUITT AVE	MD-16-183.06-01-06		.00-000		Total	118,200.00	118,200.00	118,200.00	118,200.00
PIPER, HOWARD H JR	28250	28250		RP	LAND	26,900.00	26,900.00	26,900.00	26,900.00
					IMPV	91,300.00	91,300.00	91,300.00	91,300.00
507 TRUITT AVE	MD-16-183.06-01-11		.00-000		Total	79,900.00	79,900.00	79,900.00	79,900.00
SORDEN, ARINTHIA A	28300	28300		RP	LAND	21,300.00	21,300.00	21,300.00	21,300.00
					IMPV	58,600.00	58,600.00	58,600.00	58,600.00
510 TRUITT AVE	MD-16-183.06-01-05		.00-000		Total	111,200.00	111,200.00	111,200.00	111,200.00
TAYLOR, RICHARD H	28240	28240		RP	LAND	26,800.00	26,800.00	26,800.00	26,800.00
					IMPV	84,400.00	84,400.00	84,400.00	84,400.00
511 TRUITT AVE	MD-16-183.06-01-12		.00-000		Total	78,800.00	78,800.00	78,800.00	78,800.00
SUSAN M DELANEY	28310	28310		RP	LAND	21,300.00	21,300.00	21,300.00	21,300.00
					IMPV	57,500.00	57,500.00	57,500.00	57,500.00
512 TRUITT AVE	MD-16-183.06-01-04		.00-000		Total	105,400.00	105,400.00	105,400.00	105,400.00
LOFLAND, ELAINE S (LTR)	28230	28230		RP					

Property Address / Owner Name	PIN / Tax A/C ID	Location ID	Acres	Roll	Valuation Code	Present Tax Roll Current	Present Tax Roll Original	Prior Tax Roll Current	Prior Tax Roll Original
512 TRUITT AVE	MD-16-183.06-01-04		.00-000		Total	105,400.00	105,400.00	105,400.00	105,400.00
LOFLAND, ELAINE S (LTR)	28230	28230		RP	LAND	26,500.00	26,500.00	26,500.00	26,500.00
					IMPV	78,900.00	78,900.00	78,900.00	78,900.00
513 TRUITT AVE	MD-16-183.06-01-13		.00-000		Total	122,600.00	122,600.00	122,600.00	122,600.00
DELANEY, SUSAN M	28320	28320		RP	LAND	14,700.00	14,700.00	14,700.00	14,700.00
					IMPV	107,900.00	107,900.00	107,900.00	107,900.00
514 TRUITT AVE	MD-16-183.06-01-03		.00-000		Total	77,500.00	77,500.00	77,500.00	77,500.00
CALIXTE, MARIE	28220	28220		RP	LAND	21,500.00	21,500.00	21,500.00	21,500.00
					IMPV	56,000.00	56,000.00	56,000.00	56,000.00
515 TRUITT AVE	MD-16-183.06-01-15		.00-000		Total	47,600.00	47,600.00	47,600.00	47,600.00
RUFFIN, MARCEALEATE S	28340	28340		RP	LAND	16,900.00	16,900.00	16,900.00	16,900.00
					IMPV	30,700.00	30,700.00	30,700.00	30,700.00
516 TRUITT AVE	MD-16-183.06-01-02		.00-000		Total	21,200.00	21,200.00	21,200.00	21,200.00
PROPERTIES R & F LLC	28210	28210		RP	LAND	21,200.00	21,200.00	21,200.00	21,200.00
517 TRUITT AVE	MD-16-183.06-01-16		.00-000		Total	153,500.00	153,500.00	153,500.00	153,500.00
KASAK, TYLER D	28350	28350		RP	LAND	21,300.00	21,300.00	21,300.00	21,300.00
					IMPV	132,200.00	132,200.00	132,200.00	132,200.00
518 TRUITT AVE	MD-16-183.06-01-01		.00-000		Total	99,200.00	99,200.00	99,200.00	99,200.00
FORT, DELORES	28200	28200		RP	LAND	20,600.00	20,600.00	20,600.00	20,600.00
					IMPV	78,600.00	78,600.00	78,600.00	78,600.00
519 TRUITT AVE	MD-16-183.06-01-17		.00-000		Total	58,800.00	58,800.00	58,800.00	58,800.00
BURTON, HAROLD J & HEIRS	28360	28360		RP	LAND	16,900.00	16,900.00	16,900.00	16,900.00
					IMPV	41,900.00	41,900.00	41,900.00	41,900.00
521 TRUITT AVE	MD-16-183.06-01-14		.00-000		Total	11,800.00	11,800.00	11,800.00	11,800.00
BURTON, HAROLD J & HEIRS	28330	28330		RP	LAND	11,800.00	11,800.00	11,800.00	11,800.00
521 TRUITT AVE	MD-16-183.06-01-18		.00-000		Total	11,800.00	11,800.00	11,800.00	11,800.00
BURTON, HAROLD J & HEIRS	28370	28370		RP	LAND	11,800.00	11,800.00	11,800.00	11,800.00
TRUITT AVE-EXT	MD-16-183.05-01-24		.00-000		Total	28,800.00	28,800.00	28,800.00	28,800.00
GIBSON, DOUGLAS H	28050	28050		RP	LAND	28,800.00	28,800.00	28,800.00	28,800.00
600 TRUITT AVE-EXT	MD-16-183.05-01-09		.00-000		Total	143,200.00	143,200.00	143,200.00	143,200.00
VAN ALLEN, CATHERINE	27910	27910		RP	LAND	38,300.00	38,300.00	38,300.00	38,300.00
					IMPV	104,900.00	104,900.00	104,900.00	104,900.00
602 TRUITT AVE-EXT	MD-16-183.05-01-11		.00-000		Total	63,700.00	63,700.00	63,700.00	63,700.00
RICKERT, AMY L IRREVOCABLE T	27920	27920		RP	LAND	27,200.00	27,200.00	27,200.00	27,200.00
					IMPV	36,500.00	36,500.00	36,500.00	36,500.00
604 TRUITT AVE-EXT	MD-16-183.05-01-12		.00-000		Total	222,900.00	222,900.00	222,900.00	222,900.00
FOUNTAIN, REGINOLD D	27930	27930		RP	LAND	25,600.00	25,600.00	25,600.00	25,600.00
					IMPV	197,300.00	197,300.00	197,300.00	197,300.00
606 TRUITT AVE-EXT	MD-16-183.05-01-13		.00-000		Total	86,300.00	86,300.00	86,300.00	86,300.00
JUSTICE, DORIS B	27940	27940		RP					

Property Address / Owner Name	PIN / Tax A/C ID	Location ID	Acres	Roll	Valuation Code	Present Tax Roll Current	Present Tax Roll Original	Prior Tax Roll Current	Prior Tax Roll Original
606 TRUITT AVE-EXT	MD-16-183.05-01-13		.00-000		Total	86,300.00	86,300.00	86,300.00	86,300.00
JUSTICE, DORIS B	27940	27940		RP	LAND	27,500.00	27,500.00	27,500.00	27,500.00
					IMPV	58,800.00	58,800.00	58,800.00	58,800.00
608 TRUITT AVE-EXT	MD-16-183.05-01-14		.00-000		Total	149,500.00	149,500.00	149,500.00	149,500.00
FOUNTAIN, GWENDOLYN	27950	27950		RP	LAND	27,600.00	27,600.00	27,600.00	27,600.00
					IMPV	121,900.00	121,900.00	121,900.00	121,900.00
700 TRUITT AVE-EXT	MD-16-183.05-01-15		.00-000		Total	89,200.00	89,200.00	89,200.00	89,200.00
WILSON, KATRINA E	27960	27960		RP	LAND	25,900.00	25,900.00	25,900.00	25,900.00
					IMPV	63,300.00	63,300.00	63,300.00	63,300.00
702 TRUITT AVE-EXT	MD-16-183.05-01-16		.00-000		Total	107,300.00	107,300.00	107,300.00	107,300.00
PIERRE, ANEL & FILIANISE JEA	27970	27970		RP	LAND	29,800.00	29,800.00	29,800.00	29,800.00
					IMPV	77,500.00	77,500.00	77,500.00	77,500.00
704 TRUITT AVE-EXT	MD-16-183.05-01-17		.00-000		Total	105,900.00	105,900.00	105,900.00	105,900.00
BLACKSTON, SAMUEL A & ELOISE	27980	27980		RP	LAND	29,800.00	29,800.00	29,800.00	29,800.00
					IMPV	76,100.00	76,100.00	76,100.00	76,100.00
706 TRUITT AVE-EXT	MD-16-183.05-01-18		.00-000		Total	108,100.00	108,100.00	108,100.00	108,100.00
WILSON, DE'ANDRE M	27990	27990		RP	LAND	30,200.00	30,200.00	30,200.00	30,200.00
					IMPV	77,900.00	77,900.00	77,900.00	77,900.00
708 TRUITT AVE-EXT	MD-16-183.05-01-19		.00-000		Total	96,000.00	96,000.00	96,000.00	96,000.00
LANGTON, ANNMARIE	28000	28000		RP	LAND	29,800.00	29,800.00	29,800.00	29,800.00
					IMPV	66,200.00	66,200.00	66,200.00	66,200.00
709 TRUITT AVE-EXT	MD-16-183.05-01-23		.00-000		Total	108,900.00	108,900.00	108,900.00	108,900.00
BROWNE, ADRIENE	28040	28040		RP	LAND	25,400.00	25,400.00	25,400.00	25,400.00
					IMPV	83,500.00	83,500.00	83,500.00	83,500.00
710 TRUITT AVE-EXT	MD-16-183.05-01-20		.00-000		Total	124,000.00	121,000.00	121,000.00	121,000.00
THOMPSON, ROBERT M & TERESA	28010	28010		RP	LAND	29,300.00	29,300.00	29,300.00	29,300.00
					IMPV	94,700.00	91,700.00	91,700.00	91,700.00
711 TRUITT AVE-EXT	MD-16-183.05-01-22		.00-000		Total	98,400.00	98,400.00	98,400.00	98,400.00
CARTWRIGHT, CLEVELAND & RITA	28030	28030		RP	LAND	25,400.00	25,400.00	25,400.00	25,400.00
					IMPV	73,000.00	73,000.00	73,000.00	73,000.00
713 TRUITT AVE-EXT	MD-16-183.05-01-21		.00-000		Total	160,600.00	160,600.00	160,600.00	160,600.00
STARLING, JAMES O	28020	28020		RP	LAND	29,700.00	29,700.00	29,700.00	29,700.00
					IMPV	130,900.00	130,900.00	130,900.00	130,900.00
600 TRUITT AVE-EXT A A	MD-16-183.05-01-09		.05-000		Total	150,100.00	150,100.00	150,100.00	54,400.00
DEKKER, JOSHUA J & EMMALY N	134900	134900		RP	LAND	27,200.00	27,200.00	27,200.00	27,200.00
					IMPV	122,900.00	122,900.00	122,900.00	27,200.00
20395 UNIONFIELD LN	3 -30-11 .00- -941		.00-		Total	249,800.00	249,800.00	249,800.00	249,800.00
PARKER, VAUGHN D & DANIELLE	105840	105840		RP	LAND	31,500.00	31,500.00	31,500.00	31,500.00
					IMPV	218,300.00	218,300.00	218,300.00	218,300.00
20396 UNIONFIELD LN	3 -30-11 .00- -938		.00-		Total	168,800.00	168,800.00	168,800.00	168,800.00
VAN SLAVENS, STEVEN & LEANN	105810	105810		RP					

Property Address / Owner Name	PIN / Tax A/C ID	Location ID	Acres	Roll	Valuation Code	Present Tax Roll Current	Present Tax Roll Original	Prior Tax Roll Current	Prior Tax Roll Original
20396 UNIONFIELD LN	3 -30-11 .00- -938		.00-		Total	168,800.00	168,800.00	168,800.00	168,800.00
VAN SLAVENS, STEVEN & LEANN	105810	105810		RP	LAND	31,500.00	31,500.00	31,500.00	31,500.00
					IMPV	137,300.00	137,300.00	137,300.00	137,300.00
20397 UNIONFIELD LN	3 -30-11 .00- -942		.00-		Total	193,000.00	193,000.00	193,000.00	193,000.00
PECK, DENNIS C & ALICE LEONH	105850	105850		RP	LAND	31,500.00	31,500.00	31,500.00	31,500.00
					IMPV	161,500.00	161,500.00	161,500.00	161,500.00
20398 UNIONFIELD LN	3 -30-11 .00- -937		.00-		Total	201,500.00	201,500.00	201,500.00	201,500.00
SMITH, MARK E	105800	105800		RP	LAND	31,500.00	31,500.00	31,500.00	31,500.00
					IMPV	170,000.00	170,000.00	170,000.00	170,000.00
20399 UNIONFIELD LN	3 -30-11 .00- -943		.00-		Total	193,000.00	193,000.00	193,000.00	193,000.00
YANOVICH, LORRAINE GRACE	105860	105860		RP	LAND	31,500.00	31,500.00	31,500.00	31,500.00
					IMPV	161,500.00	161,500.00	161,500.00	161,500.00
20400 UNIONFIELD LN	3 -30-11 .00- -936		.00-		Total	186,500.00	186,500.00	186,500.00	186,500.00
KNOTT, ANDREW D & ANGELA A	105790	105790		RP	LAND	31,500.00	31,500.00	31,500.00	31,500.00
					IMPV	155,000.00	155,000.00	155,000.00	155,000.00
20401 UNIONFIELD LN	3 -30-11 .00- -944		.00-		Total	193,000.00	193,000.00	193,000.00	193,000.00
STEELE, SAGE J	105870	105870		RP	LAND	31,500.00	31,500.00	31,500.00	31,500.00
					IMPV	161,500.00	161,500.00	161,500.00	161,500.00
20402 UNIONFIELD LN	3 -30-11 .00- -935		.00-		Total	201,500.00	201,500.00	201,500.00	201,500.00
BEESON, RACHEL	105780	105780		RP	LAND	31,500.00	31,500.00	31,500.00	31,500.00
					IMPV	170,000.00	170,000.00	170,000.00	170,000.00
20404 UNIONFIELD LN	3 -30-11 .00- -934		.00-		Total	263,100.00	263,100.00	263,100.00	263,100.00
RODRIGUEZ, MILTON J & DENNI	105770	105770		RP	LAND	31,500.00	31,500.00	31,500.00	31,500.00
					IMPV	231,600.00	231,600.00	231,600.00	231,600.00
20405 UNIONFIELD LN	3 -30-11 .00- -945		.00-		Total	232,400.00	232,400.00	232,400.00	232,400.00
PHILIP, LESROY D	105880	105880		RP	LAND	31,500.00	31,500.00	31,500.00	31,500.00
					IMPV	200,900.00	200,900.00	200,900.00	200,900.00
UNNAMED ST	1 -30-6 .00- -544		.00-		Total	1,300.00	1,300.00	1,300.00	1,300.00
MILFORD PONDS LLC	104850	104850		RP	LAND	1,300.00	1,300.00	1,300.00	1,300.00
UNNAMED ST	1 -30-6 .00- -744		.00-		Total	3,500.00	3,500.00	3,500.00	3,500.00
MILFORD PONDS LLC	150910	150910		RP	LAND	3,500.00	3,500.00	3,500.00	3,500.00
100 VALLEY DR H	MD-16-183.09-01-08		.07-000		Total	4,408,600.00	4,408,600.00	4,408,600.00	4,408,600.00
RESERVE AT SAW MILL LLC	32460	32460		RP	LAND	119,200.00	119,200.00	119,200.00	119,200.00
					IMPV	4,289,400.00	4,289,400.00	4,289,400.00	4,289,400.00
101 VALLEY DR	MD-16-183.09-01-08		.03-000		Total	115,100.00	115,100.00	115,100.00	115,100.00
RESERVE AT SAW MILL LLC	32420	32420		RP	LAND	36,400.00	36,400.00	36,400.00	36,400.00
					IMPV	78,700.00	78,700.00	78,700.00	78,700.00
103 VALLEY DR	MD-16-183.09-01-08		.02-000		Total	92,900.00	92,900.00	92,900.00	92,900.00
RESERVE AT SAW MILL LLC	32410	32410		RP	LAND	23,600.00	23,600.00	23,600.00	23,600.00

Property Address / Owner Name	PIN / Tax A/C ID	Location ID	Acres	Roll	Valuation Code	Present Tax Roll Current	Present Tax Roll Original	Prior Tax Roll Current	Prior Tax Roll Original
103 VALLEY DR	MD-16-183.09-01-08		.02-000		Total	92,900.00	92,900.00	92,900.00	92,900.00
RESERVE AT SAW MILL LLC	32410	32410		RP	IMPV	69,300.00	69,300.00	69,300.00	69,300.00
105 VALLEY DR	MD-16-183.09-01-08		.04-000		Total	121,100.00	121,100.00	121,100.00	121,100.00
RESERVE AT SAW MILL LLC	32430	32430		RP	LAND	24,400.00	24,400.00	24,400.00	24,400.00
					IMPV	96,700.00	96,700.00	96,700.00	96,700.00
107 VALLEY DR	MD-16-183.09-01-08		.01-000		Total	92,500.00	92,500.00	92,500.00	92,500.00
RESERVE AT SAWMILL LLC	32400	32400		RP	LAND	23,600.00	23,600.00	23,600.00	23,600.00
					IMPV	68,900.00	68,900.00	68,900.00	68,900.00
109 VALLEY DR	MD-16-183.09-01-08		.05-000		Total	113,700.00	113,700.00	113,700.00	113,700.00
RESERVE AT SAW MILL LLC	32440	32440		RP	LAND	35,000.00	35,000.00	35,000.00	35,000.00
					IMPV	78,700.00	78,700.00	78,700.00	78,700.00
300 VALLEY DR H	MD-16-183.09-01-08		.06-000		Total	4,596,500.00	4,596,500.00	4,596,500.00	4,596,500.00
RESERVE AT SAW MILL LLC	32450	32450		RP	LAND	110,800.00	110,800.00	110,800.00	110,800.00
					IMPV	4,485,700.00	4,485,700.00	4,485,700.00	4,485,700.00
VICKERS DR	MD-16-173.00-01-03		.17-000		Total	238,500.00	238,500.00	238,500.00	238,500.00
CITY OF MILFORD - RETENTION	23100	23100		RP	LAND	238,500.00	238,500.00	238,500.00	238,500.00
					EXMT	238,500.00	238,500.00	238,500.00	238,500.00
VICKERS DR	MD-16-173.00-01-03		.02-000		Total	50,000.00	50,000.00	50,000.00	50,000.00
CITY OF MILFORD - RETENTION	134820	134820		RP	LAND	50,000.00	50,000.00	50,000.00	50,000.00
					EXMT	50,000.00	50,000.00	50,000.00	50,000.00
140 VICKERS DR	MD-16-173.00-01-03		.31-000		Total	236,800.00	236,800.00	236,800.00	236,800.00
C A MOORE & SONS LLC	36400	36400		RP	LAND	211,700.00	211,700.00	211,700.00	211,700.00
					IMPV	25,100.00	25,100.00	25,100.00	25,100.00
150 VICKERS DR	MD-16-173.00-01-03		.30-000		Total	913,800.00	913,800.00	913,800.00	913,800.00
JM CISNEROS & SONS PROPERTIE	36910	36910		RP	LAND	184,600.00	184,600.00	184,600.00	184,600.00
					IMPV	729,200.00	729,200.00	729,200.00	729,200.00
180 VICKERS DR	MD-16-173.00-01-03		.08-000		Total	3,062,500.00	3,062,500.00	3,062,500.00	3,062,500.00
CITY OF MILFORD - PUBLIC WOR	23010	23010		RP	LAND	349,200.00	349,200.00	349,200.00	349,200.00
					IMPV	2,713,300.00	2,713,300.00	2,713,300.00	2,713,300.00
					EXMT	3,062,500.00	3,062,500.00	3,062,500.00	3,062,500.00
210 VICKERS DR	MD-16-173.00-01-03		.25-000		Total	676,500.00	676,500.00	676,500.00	676,500.00
DELAWARE RURAL WATER ASSOCIA	23160	23160		RP	LAND	150,000.00	150,000.00	150,000.00	150,000.00
					IMPV	526,500.00	526,500.00	526,500.00	526,500.00
N WALNUT ST	MD-16-174.00-02-36		.01-000		Total	378,000.00	378,000.00	378,000.00	378,000.00
CITY OF MILFORD	23740	23740		RP	LAND	378,000.00	378,000.00	378,000.00	378,000.00
					EXMT	378,000.00	378,000.00	378,000.00	378,000.00
N WALNUT ST	MD-16-183.06-03-02		.00-000		Total	37,000.00	37,000.00	37,000.00	37,000.00
609 WALNUT LLC	29660	29660		RP	LAND	37,000.00	37,000.00	37,000.00	37,000.00
N WALNUT ST	MD-16-183.10-04-43		.00-000		Total	909,100.00	909,100.00	909,100.00	909,100.00
GREATER MILFORD DEVELOPMENT	35790	35790		RP					

Property Address / Owner Name	PIN / Tax A/C ID	Location ID	Acres	Roll	Valuation Code	Present Tax Roll Current	Present Tax Roll Original	Prior Tax Roll Current	Prior Tax Roll Original
N WALNUT ST	MD-16-183.10-04-43		.00-000		Total	909,100.00	909,100.00	909,100.00	909,100.00
GREATER MILFORD DEVELOPMENT	35790	35790		RP	LAND	91,700.00	91,700.00	91,700.00	91,700.00
					IMPV	817,400.00	817,400.00	817,400.00	817,400.00
					EXMT	909,100.00	909,100.00	909,100.00	909,100.00
N WALNUT ST	MD-16-183.10-04-53		.00-000		Total	14,300.00	14,300.00	14,300.00	14,300.00
J & R WALNUT STREET PROPERTI	35900	35900		RP	LAND	14,300.00	14,300.00	14,300.00	14,300.00
N WALNUT ST	MD-16-183.10-03-75		.00-000		Total	41,300.00	41,300.00	41,300.00	41,300.00
111 NORTH WALNUT LLC	36210	36210		RP	LAND	41,300.00	41,300.00	41,300.00	41,300.00
N WALNUT ST	MD-16-183.10-04-46		.01-000		Total	100.00	100.00	100.00	100.00
DOWNTOWN PROPERTIES OF MILFO	88560	88560		RP	LAND	100.00	100.00	100.00	100.00
1 N WALNUT ST	MD-16-183.10-04-38		.00-000		Total	358,500.00	358,500.00	358,500.00	358,500.00
J & R WALNUT STREET PROPERTI	35740	35740		RP	LAND	61,700.00	61,700.00	61,700.00	61,700.00
					IMPV	296,800.00	296,800.00	296,800.00	296,800.00
2 N WALNUT ST	MD-16-183.10-04-55		.00-000		Total	31,800.00	31,800.00	31,800.00	31,800.00
CITY OF MILFORD	35920	35920		RP	LAND	28,800.00	28,800.00	28,800.00	28,800.00
					IMPV	3,000.00	3,000.00	3,000.00	3,000.00
					EXMT	31,800.00	31,800.00	31,800.00	31,800.00
12 N WALNUT ST	MD-16-183.10-04-54		.00-000		Total	1,158,700.00	1,158,700.00	1,158,700.00	1,158,700.00
GIP MILFORD LLC	35910	35910		RP	LAND	82,700.00	82,700.00	82,700.00	82,700.00
					IMPV	1,076,000.00	1,076,000.00	1,076,000.00	1,076,000.00
15 N WALNUT ST	MD-16-183.10-04-39		.00-000		Total	202,000.00	202,000.00	202,000.00	202,000.00
MARVEL, RANDY E & HARVEY G J	119890	119890		RP	LAND	25,900.00	25,900.00	25,900.00	25,900.00
					IMPV	176,100.00	176,100.00	176,100.00	176,100.00
17 N WALNUT ST	MD-16-183.10-04-40		.00-000		Total	134,000.00	134,000.00	134,000.00	134,000.00
MARVEL AGENCY	35760	35760		RP	LAND	40,900.00	40,900.00	40,900.00	40,900.00
					IMPV	93,100.00	93,100.00	93,100.00	93,100.00
19 N WALNUT ST	MD-16-183.10-04-42		.00-000		Total	218,500.00	218,500.00	218,500.00	218,500.00
MARVEL, RANDY E & HARVEY G J	35780	35780		RP	LAND	30,000.00	30,000.00	30,000.00	30,000.00
					IMPV	188,500.00	188,500.00	188,500.00	188,500.00
28 N WALNUT ST	MD-16-183.10-04-54		.01-000		Total	210,500.00	210,500.00	210,500.00	210,500.00
PERNS PROPERTIES LLC	38000	38000		RP	LAND	27,300.00	27,300.00	27,300.00	27,300.00
					IMPV	183,200.00	183,200.00	183,200.00	183,200.00
30 N WALNUT ST	MD-16-183.10-04-52		.00-000		Total	165,000.00	165,000.00	165,000.00	165,000.00
J & R WALNUT STREET PROPERTI	35890	35890		RP	LAND	27,600.00	27,600.00	27,600.00	27,600.00
					IMPV	137,400.00	137,400.00	137,400.00	137,400.00
33 N WALNUT ST	MD-16-183.10-04-45		.00-000		Total	125,500.00	125,500.00	125,500.00	125,500.00
HAUSER, CHARLES A	35820	35820		RP	LAND	28,800.00	28,800.00	28,800.00	28,800.00
					IMPV	96,700.00	96,700.00	96,700.00	96,700.00
36 N WALNUT ST	MD-16-183.10-04-51		.00-000		Total	95,000.00	95,000.00	95,000.00	95,000.00
BOAT DRINKS LLC	35880	35880		RP					

Property Address / Owner Name	PIN / Tax A/C ID	Location ID	Acres	Roll	Valuation Code	Present Tax Roll Current	Present Tax Roll Original	Prior Tax Roll Current	Prior Tax Roll Original
36 N WALNUT ST	MD-16-183.10-04-51		.00-000		Total	95,000.00	95,000.00	95,000.00	95,000.00
BOAT DRINKS LLC	35880	35880		RP	LAND	26,100.00	26,100.00	26,100.00	26,100.00
					IMPV	68,900.00	68,900.00	68,900.00	68,900.00
37 N WALNUT ST	MD-16-183.10-04-44		.01-000		Total	309,100.00	309,100.00	309,100.00	309,100.00
HAUSER, CHARLES A	35810	35810		RP	LAND	41,500.00	41,500.00	41,500.00	41,500.00
					IMPV	267,600.00	267,600.00	267,600.00	267,600.00
38 N WALNUT ST	MD-16-183.10-04-50		.00-000		Total	72,100.00	72,100.00	72,100.00	72,100.00
TRINITY REDEVELOPMENT LLC	35870	35870		RP	LAND	25,800.00	25,800.00	25,800.00	25,800.00
					IMPV	46,300.00	46,300.00	46,300.00	46,300.00
39 N WALNUT ST	MD-16-183.10-04-44		.00-000		Total	344,800.00	344,800.00	344,800.00	338,600.00
39 NORTH WALNUT LLC	35800	35800		RP	LAND	52,200.00	52,200.00	52,200.00	52,200.00
					IMPV	292,600.00	292,600.00	292,600.00	286,400.00
40 N WALNUT ST 46	MD-16-183.10-04-47		.00-000		Total	122,300.00	122,300.00	122,300.00	122,300.00
40-46 NORTH WALNUT STREET LL	35840	35840		RP	LAND	26,600.00	26,600.00	26,600.00	26,600.00
					IMPV	95,700.00	95,700.00	95,700.00	95,700.00
48 N WALNUT ST	MD-16-183.10-04-46		.00-000		Total	289,200.00	289,200.00	289,200.00	289,200.00
DOWNTOWN PROPERTIES OF MILFO	35830	35830		RP	LAND	25,000.00	25,000.00	25,000.00	25,000.00
					IMPV	264,200.00	264,200.00	264,200.00	264,200.00
					EXMT	289,200.00	289,200.00	289,200.00	289,200.00
107 N WALNUT ST	MD-16-183.10-03-76		.00-000		Total	157,500.00	157,500.00	157,500.00	177,300.00
111 NORTH WALNUT LLC	35210	35210		RP	LAND	49,700.00	49,700.00	49,700.00	49,700.00
					IMPV	107,800.00	107,800.00	107,800.00	127,600.00
115 N WALNUT ST A	MD-16-183.10-03-74		.00-000		Total	133,300.00	133,300.00	133,300.00	133,300.00
111 NORTH WALNUT LLC	35200	35200		RP	LAND	67,000.00	67,000.00	67,000.00	67,000.00
					IMPV	66,300.00	66,300.00	66,300.00	66,300.00
117 N WALNUT ST	MD-16-183.10-03-57		.00-000		Total	137,600.00	137,600.00	137,600.00	137,600.00
FLAGLER, TIMOTHY	35060	35060		RP	LAND	27,300.00	27,300.00	27,300.00	27,300.00
					IMPV	110,300.00	110,300.00	110,300.00	110,300.00
119 N WALNUT ST	MD-16-183.10-03-58		.00-000		Total	327,900.00	327,900.00	327,900.00	327,900.00
WE LLC	35070	35070		RP	LAND	24,700.00	24,700.00	24,700.00	24,700.00
					IMPV	303,200.00	303,200.00	303,200.00	303,200.00
200 N WALNUT ST	MD-16-183.10-03-42		.00-000		Total	140,000.00	138,100.00	138,100.00	138,100.00
MURRAY, JOHN M	34890	34890		RP	LAND	47,300.00	45,400.00	45,400.00	45,400.00
					IMPV	92,700.00	92,700.00	92,700.00	92,700.00
201 N WALNUT ST	MD-16-183.10-03-41		.00-000		Total	229,300.00	229,300.00	229,300.00	229,300.00
PEOPLE'S PLACE PROPERTIES, I	34880	34880		RP	LAND	51,700.00	51,700.00	51,700.00	51,700.00
					IMPV	177,600.00	177,600.00	177,600.00	177,600.00
					EXMT	229,300.00	229,300.00	229,300.00	229,300.00
205 N WALNUT ST	MD-16-183.10-03-40		.00-000		Total	179,200.00	179,200.00	179,200.00	179,200.00
PASSWATERS, SAMUEL J III	34870	34870		RP	LAND	22,100.00	22,100.00	22,100.00	22,100.00

Property Address / Owner Name	PIN / Tax A/C ID	Location ID	Acres	Roll	Valuation Code	Present Tax Roll Current	Present Tax Roll Original	Prior Tax Roll Current	Prior Tax Roll Original
205 N WALNUT ST	MD-16-183.10-03-40		.00-000		Total	179,200.00	179,200.00	179,200.00	179,200.00
PASSWATERS, SAMUEL J III	34870	34870		RP	IMPV	157,100.00	157,100.00	157,100.00	157,100.00
206 N WALNUT ST	MD-16-183.10-03-44		.00-000		Total	239,800.00	239,900.00	239,900.00	239,900.00
BARRISTERS LLC	34910	34910		RP	LAND	29,100.00	29,200.00	29,200.00	29,200.00
					IMPV	210,700.00	210,700.00	210,700.00	210,700.00
210 N WALNUT ST	MD-16-183.10-03-10		.00-000		Total	56,200.00	56,200.00	56,200.00	56,200.00
BARRISTERS LLC	34570	34570		RP	LAND	18,500.00	18,500.00	18,500.00	18,500.00
					IMPV	37,700.00	37,700.00	37,700.00	37,700.00
211 N WALNUT ST A	MD-16-183.10-03-11		.00-000		Total	521,500.00	521,500.00	521,500.00	521,500.00
A & ACF LLC	34580	34580		RP	LAND	143,000.00	143,000.00	143,000.00	143,000.00
					IMPV	378,500.00	378,500.00	378,500.00	378,500.00
212 N WALNUT ST	MD-16-183.10-03-09		.00-000		Total	67,500.00	67,500.00	67,500.00	67,500.00
MEEKINS, TAEVAN A	34560	34560		RP	LAND	18,800.00	18,800.00	18,800.00	18,800.00
					IMPV	48,700.00	48,700.00	48,700.00	48,700.00
214 N WALNUT ST A	MD-16-183.10-03-08		.00-000		Total	80,200.00	80,200.00	80,200.00	83,800.00
214 GROUP LLC	34550	34550		RP	LAND	18,600.00	18,600.00	18,600.00	18,600.00
					IMPV	61,600.00	61,600.00	61,600.00	65,200.00
216 N WALNUT ST	MD-16-183.10-03-07		.00-000		Total	63,500.00	63,500.00	63,500.00	63,500.00
GREEN, LINDA SUE	34540	34540		RP	LAND	18,500.00	18,500.00	18,500.00	18,500.00
					IMPV	45,000.00	45,000.00	45,000.00	45,000.00
217 N WALNUT ST	MD-16-183.10-03-11		.01-000		Total	84,700.00	84,700.00	84,700.00	84,700.00
GORDON, JOSEPH R	34590	34590		RP	LAND	21,300.00	21,300.00	21,300.00	21,300.00
					IMPV	63,400.00	63,400.00	63,400.00	63,400.00
218 N WALNUT ST	MD-16-183.10-03-06		.00-000		Total	72,500.00	72,500.00	72,500.00	72,500.00
PARK PLACE ENTERPRISES LLC	34530	34530		RP	LAND	21,500.00	21,500.00	21,500.00	21,500.00
					IMPV	51,000.00	51,000.00	51,000.00	51,000.00
219 N WALNUT ST	MD-16-183.10-03-11		.04-000		Total	18,800.00	18,800.00	18,800.00	18,800.00
HURD, LONNY G SR	34620	34620		RP	LAND	11,900.00	11,900.00	11,900.00	11,900.00
					IMPV	6,900.00	6,900.00	6,900.00	6,900.00
219 N WALNUT ST A	MD-16-183.10-03-12		.00-000		Total	152,800.00	152,800.00	152,800.00	152,800.00
HURD, LONNIE G & VIVIAN	34630	34630		RP	LAND	21,500.00	21,500.00	21,500.00	21,500.00
					IMPV	131,300.00	131,300.00	131,300.00	131,300.00
221 N WALNUT ST	MD-16-183.10-03-13		.00-000		Total	115,600.00	115,600.00	115,600.00	115,600.00
LABERGE, RYAN & DAKOTA GREEN	34640	34640		RP	LAND	24,400.00	24,400.00	24,400.00	24,400.00
					IMPV	91,200.00	91,200.00	91,200.00	91,200.00
400 N WALNUT ST	MD-16-183.06-02-48		.00-000		Total	137,100.00	137,100.00	137,100.00	137,100.00
AVERY PROPERTIES LLC	29620	29620		RP	LAND	25,400.00	25,400.00	25,400.00	25,400.00
					IMPV	111,700.00	111,700.00	111,700.00	111,700.00
403 N WALNUT ST	MD-16-183.06-04-07		.00-000		Total	115,900.00	115,900.00	115,900.00	115,900.00
HOUSER, DOREEN	30300	30300		RP					

Property Address / Owner Name	PIN / Tax A/C ID	Location ID	Acres	Roll	Valuation Code	Present Tax Roll Current	Present Tax Roll Original	Prior Tax Roll Current	Prior Tax Roll Original
403 N WALNUT ST	MD-16-183.06-04-07		.00-000		Total	115,900.00	115,900.00	115,900.00	115,900.00
HOUSER, DOREEN	30300	30300		RP	LAND	29,900.00	29,900.00	29,900.00	29,900.00
					IMPV	86,000.00	86,000.00	86,000.00	86,000.00
406 N WALNUT ST	MD-16-183.06-02-47		.00-000		Total	99,500.00	99,500.00	99,500.00	99,500.00
KING, GIFFORD P	29610	29610		RP	LAND	29,400.00	29,400.00	29,400.00	29,400.00
					IMPV	70,100.00	70,100.00	70,100.00	70,100.00
407 N WALNUT ST	MD-16-183.06-04-06		.00-000		Total	180,300.00	180,300.00	180,300.00	180,300.00
YEAGER, NICHOLAS & PATRICIA	30290	30290		RP	LAND	32,300.00	32,300.00	32,300.00	32,300.00
					IMPV	148,000.00	148,000.00	148,000.00	148,000.00
409 N WALNUT ST	MD-16-183.06-04-05		.00-000		Total	106,100.00	106,100.00	106,100.00	106,100.00
BIRNEY, ELWOOD J	30280	30280		RP	LAND	31,900.00	31,900.00	31,900.00	31,900.00
					IMPV	74,200.00	74,200.00	74,200.00	74,200.00
410 N WALNUT ST	MD-16-183.06-02-46		.00-000		Total	77,800.00	77,800.00	77,800.00	77,800.00
GENNA, TAMMY	29600	29600		RP	LAND	27,900.00	27,900.00	27,900.00	27,900.00
					IMPV	49,900.00	49,900.00	49,900.00	49,900.00
414 N WALNUT ST	MD-16-183.06-02-45		.00-000		Total	104,700.00	104,700.00	104,700.00	104,700.00
LEGATES, LAWRENCE D JR & MAR	29590	29590		RP	LAND	30,000.00	30,000.00	30,000.00	30,000.00
					IMPV	74,700.00	74,700.00	74,700.00	74,700.00
416 N WALNUT ST	MD-16-183.06-02-44		.00-000		Total	104,100.00	104,100.00	104,100.00	104,100.00
LEGATES, LAWRENCE D JR & MAR	29580	29580		RP	LAND	28,500.00	28,500.00	28,500.00	28,500.00
					IMPV	75,600.00	75,600.00	75,600.00	75,600.00
417 N WALNUT ST	MD-16-183.06-04-04		.00-000		Total	276,200.00	276,200.00	276,200.00	276,200.00
CIPULLO, DANIEL W & AUNG N O	30270	30270		RP	LAND	38,900.00	38,900.00	38,900.00	38,900.00
					IMPV	237,300.00	237,300.00	237,300.00	237,300.00
419 N WALNUT ST	MD-16-183.06-04-01		.00-000		Total	85,600.00	85,600.00	85,600.00	85,600.00
LARSEN, ERIC D	30260	30260		RP	LAND	32,300.00	32,300.00	32,300.00	32,300.00
					IMPV	53,300.00	53,300.00	53,300.00	53,300.00
500 N WALNUT ST	MD-16-183.06-02-17		.00-000		Total	1,298,200.00	1,298,200.00	1,298,200.00	1,298,200.00
CHURCH OF GOD	29290	29290		RP	LAND	226,500.00	226,500.00	226,500.00	226,500.00
					IMPV	1,071,700.00	1,071,700.00	1,071,700.00	1,071,700.00
					EXMT	1,298,200.00	1,298,200.00	1,298,200.00	1,298,200.00
501 N WALNUT ST	MD-16-183.06-03-19		.00-000		Total	305,000.00	305,000.00	305,000.00	305,000.00
CHURCH OF GOD	29840	29840		RP	LAND	78,100.00	78,100.00	78,100.00	78,100.00
					IMPV	226,900.00	226,900.00	226,900.00	226,900.00
					EXMT	305,000.00	305,000.00	305,000.00	305,000.00
505 N WALNUT ST	MD-16-183.06-03-18		.00-000		Total	116,500.00	116,500.00	116,500.00	116,500.00
WALLS, HUNTER BROOKS	29830	29830		RP	LAND	38,700.00	38,700.00	38,700.00	38,700.00
					IMPV	77,800.00	77,800.00	77,800.00	77,800.00
507 N WALNUT ST	MD-16-183.06-03-17		.00-000		Total	165,800.00	165,800.00	165,800.00	165,800.00
CICALA JR, PATSY & DIANE	29820	29820		RP	LAND	34,400.00	34,400.00	34,400.00	34,400.00

Property Address / Owner Name	PIN / Tax A/C ID	Location ID	Acres	Roll	Valuation Code	Present Tax Roll Current	Present Tax Roll Original	Prior Tax Roll Current	Prior Tax Roll Original
507 N WALNUT ST	MD-16-183.06-03-17		.00-000		Total	165,800.00	165,800.00	165,800.00	165,800.00
CICALA JR, PATSY & DIANE	29820	29820		RP	IMPV	131,400.00	131,400.00	131,400.00	131,400.00
509 N WALNUT ST	MD-16-183.06-03-16		.00-000		Total	151,600.00	151,600.00	151,600.00	151,600.00
COULTER JR, CHARLES R & MICH	29810	29810		RP	LAND	32,700.00	32,700.00	32,700.00	32,700.00
					IMPV	118,900.00	118,900.00	118,900.00	118,900.00
511 N WALNUT ST A	MD-16-183.06-03-15		.00-000		Total	97,100.00	97,100.00	97,100.00	97,100.00
LODGE, DOUGLAS C & H PATRICI	29800	29800		RP	LAND	32,700.00	32,700.00	32,700.00	32,700.00
					IMPV	64,400.00	64,400.00	64,400.00	64,400.00
513 N WALNUT ST	MD-16-183.06-03-14		.00-000		Total	100,500.00	100,500.00	100,500.00	100,500.00
FRAZIER, ALLEN R	29790	29790		RP	LAND	27,600.00	27,600.00	27,600.00	27,600.00
					IMPV	72,900.00	72,900.00	72,900.00	72,900.00
515 N WALNUT ST	MD-16-183.06-03-13		.00-000		Total	174,600.00	174,600.00	174,600.00	170,500.00
SHREWSBURY, NANCY J	29780	29780		RP	LAND	35,500.00	35,500.00	35,500.00	35,500.00
					IMPV	139,100.00	139,100.00	139,100.00	135,000.00
600 N WALNUT ST	MD-16-183.06-02-16		.00-000		Total	470,800.00	470,800.00	470,800.00	470,800.00
FEUERSTEIN, BRUCE K	29280	29280		RP	LAND	94,700.00	94,700.00	94,700.00	94,700.00
					IMPV	376,100.00	376,100.00	376,100.00	376,100.00
601 N WALNUT ST	MD-16-183.06-03-09		.00-000		Total	110,400.00	110,400.00	110,400.00	110,400.00
DAVIS, GORDON P	29730	29730		RP	LAND	24,300.00	24,300.00	24,300.00	24,300.00
					IMPV	86,100.00	86,100.00	86,100.00	86,100.00
602 N WALNUT ST	MD-16-183.06-02-15		.00-000		Total	302,000.00	302,000.00	302,000.00	302,000.00
KELLY, GREGORY & SUSAN	29270	29270		RP	LAND	44,300.00	44,300.00	44,300.00	44,300.00
					IMPV	257,700.00	257,700.00	257,700.00	257,700.00
603 N WALNUT ST	MD-16-183.06-03-08		.00-000		Total	96,400.00	96,400.00	96,400.00	96,400.00
WELLS, MICHAEL	29720	29720		RP	LAND	36,400.00	36,400.00	36,400.00	36,400.00
					IMPV	60,000.00	60,000.00	60,000.00	60,000.00
604 N WALNUT ST	MD-16-183.06-02-14		.00-000		Total	1,087,500.00	1,087,500.00	1,087,500.00	1,028,600.00
CITY OF MILFORD - ARMORY	29260	29260		RP	LAND	201,000.00	201,000.00	201,000.00	201,000.00
					IMPV	886,500.00	886,500.00	886,500.00	827,600.00
					EXMT	1,087,500.00	1,087,500.00	1,087,500.00	1,028,600.00
605 N WALNUT ST	MD-16-183.06-03-07		.00-000		Total	86,600.00	86,600.00	86,600.00	86,600.00
WILLIAMS, LOURDES	29710	29710		RP	LAND	25,800.00	25,800.00	25,800.00	25,800.00
					IMPV	60,800.00	60,800.00	60,800.00	60,800.00
605 N WALNUT ST 1/2	MD-16-183.06-03-06		.00-000		Total	90,800.00	90,800.00	90,800.00	90,800.00
HOYER, MICHAEL W	29700	29700		RP	LAND	25,800.00	25,800.00	25,800.00	25,800.00
					IMPV	65,000.00	65,000.00	65,000.00	65,000.00
606 N WALNUT ST	MD-16-174.18-01-35		.01-000		Total	115,900.00	115,900.00	115,900.00	115,900.00
STEWART, MICHAEL J	26370	26370		RP	LAND	36,000.00	36,000.00	36,000.00	36,000.00
					IMPV	79,900.00	79,900.00	79,900.00	79,900.00
607 N WALNUT ST	MD-16-183.06-03-05		.00-000		Total	152,400.00	152,400.00	152,400.00	152,400.00
DUFFY, JAMES A & KAREN A	29690	29690		RP					

Property Address / Owner Name	PIN / Tax A/C ID	Location ID	Acres	Roll	Valuation Code	Present Tax Roll Current	Present Tax Roll Original	Prior Tax Roll Current	Prior Tax Roll Original
607 N WALNUT ST	MD-16-183.06-03-05		.00-000		Total	152,400.00	152,400.00	152,400.00	152,400.00
DUFFY, JAMES A & KAREN A	29690	29690		RP	LAND	32,800.00	32,800.00	32,800.00	32,800.00
					IMPV	119,600.00	119,600.00	119,600.00	119,600.00
609 N WALNUT ST	MD-16-183.06-03-04		.00-000		Total	146,900.00	146,900.00	146,900.00	146,900.00
609 WALNUT LLC	29680	29680		RP	LAND	40,300.00	40,300.00	40,300.00	40,300.00
					IMPV	106,600.00	106,600.00	106,600.00	106,600.00
615 N WALNUT ST	MD-16-183.06-03-03		.00-000		Total	143,900.00	143,900.00	143,900.00	143,900.00
609 WALNUT LLC	29670	29670		RP	LAND	73,700.00	73,700.00	73,700.00	73,700.00
					IMPV	70,200.00	70,200.00	70,200.00	70,200.00
617 N WALNUT ST	MD-16-183.06-03-01		.01-000		Total	118,100.00	118,100.00	118,100.00	118,100.00
PHILIPS, KATHLEEN & LAURA	29650	29650		RP	LAND	33,300.00	33,300.00	33,300.00	33,300.00
					IMPV	84,800.00	84,800.00	84,800.00	84,800.00
621 N WALNUT ST MKT	MD-16-183.06-03-01		.00-000		Total	95,800.00	95,800.00	95,800.00	95,800.00
OKUR, ERCAN & MUSTAFA CINAR	29640	29640		RP	LAND	46,900.00	46,900.00	46,900.00	46,900.00
					IMPV	48,900.00	48,900.00	48,900.00	48,900.00
700 N WALNUT ST	MD-16-174.18-01-35		.00-000		Total	355,100.00	355,100.00	355,100.00	355,100.00
ODD FELLOWS CEMETERY OF MILF	26360	26360		RP	LAND	355,100.00	355,100.00	355,100.00	355,100.00
					EXMT	355,100.00	355,100.00	355,100.00	355,100.00
701 N WALNUT ST	MD-16-174.18-02-21		.00-000		Total	125,900.00	125,900.00	125,900.00	125,900.00
ELTON, RICHARD A	26580	26580		RP	LAND	33,300.00	33,300.00	33,300.00	33,300.00
					IMPV	92,600.00	92,600.00	92,600.00	92,600.00
703 N WALNUT ST	MD-16-174.18-02-20		.00-000		Total	126,400.00	126,400.00	126,400.00	111,700.00
BONTRAGER, JEAN B &	26570	26570		RP	LAND	33,300.00	33,300.00	33,300.00	33,300.00
					IMPV	93,100.00	93,100.00	93,100.00	78,400.00
705 N WALNUT ST	MD-16-174.18-02-19		.00-000		Total	141,100.00	141,100.00	141,100.00	141,100.00
EVANS, EDWARD B & VERONICA	26560	26560		RP	LAND	33,300.00	33,300.00	33,300.00	33,300.00
					IMPV	107,800.00	107,800.00	107,800.00	107,800.00
707 N WALNUT ST	MD-16-174.18-02-18		.00-000		Total	116,800.00	116,800.00	116,800.00	116,800.00
COUTURE, JENNIFER ANN	26550	26550		RP	LAND	33,300.00	33,300.00	33,300.00	33,300.00
					IMPV	83,500.00	83,500.00	83,500.00	83,500.00
709 N WALNUT ST	MD-16-174.18-02-17		.00-000		Total	115,000.00	115,000.00	115,000.00	115,000.00
HOLLOWAY, TYLER M	26540	26540		RP	LAND	33,300.00	33,300.00	33,300.00	33,300.00
					IMPV	81,700.00	81,700.00	81,700.00	81,700.00
711 N WALNUT ST	MD-16-174.18-02-16		.00-000		Total	102,000.00	102,000.00	102,000.00	102,000.00
ROSE, LEE C & DEBRA R	26530	26530		RP	LAND	33,300.00	33,300.00	33,300.00	33,300.00
					IMPV	68,700.00	68,700.00	68,700.00	68,700.00
713 N WALNUT ST	MD-16-174.18-02-15		.00-000		Total	149,400.00	149,400.00	149,400.00	149,400.00
EUSTIS, JOHN V JR & LEZLIE	26510	26510		RP	LAND	33,300.00	33,300.00	33,300.00	33,300.00
					IMPV	116,100.00	116,100.00	116,100.00	116,100.00
801 N WALNUT ST	MD-16-174.18-02-14		.00-000		Total	117,600.00	117,600.00	117,600.00	117,600.00
SLEVA, JODIE H	26500	26500		RP					

Property Address / Owner Name	PIN / Tax A/C ID	Location ID	Acres	Roll	Valuation Code	Present Tax Roll Current	Present Tax Roll Original	Prior Tax Roll Current	Prior Tax Roll Original
801 N WALNUT ST	MD-16-174.18-02-14		.00-000		Total	117,600.00	117,600.00	117,600.00	117,600.00
SLEVA, JODIE H	26500	26500		RP	LAND	38,900.00	38,900.00	38,900.00	38,900.00
					IMPV	78,700.00	78,700.00	78,700.00	78,700.00
803 N WALNUT ST	MD-16-174.18-02-13		.00-000		Total	178,400.00	178,400.00	178,400.00	178,400.00
ROWE, MELISSA DAWNANNE	26490	26490		RP	LAND	33,300.00	33,300.00	33,300.00	33,300.00
					IMPV	145,100.00	145,100.00	145,100.00	145,100.00
805 N WALNUT ST	MD-16-174.18-02-12		.00-000		Total	110,100.00	110,100.00	110,100.00	110,100.00
CAMPBELL, ELISE	26480	26480		RP	LAND	33,300.00	33,300.00	33,300.00	33,300.00
					IMPV	76,800.00	76,800.00	76,800.00	76,800.00
807 N WALNUT ST	MD-16-174.18-02-11		.00-000		Total	114,300.00	114,300.00	114,300.00	114,300.00
EVANS, DEBRA & CHARLES J	26470	26470		RP	LAND	33,300.00	33,300.00	33,300.00	33,300.00
					IMPV	81,000.00	81,000.00	81,000.00	81,000.00
809 N WALNUT ST	MD-16-174.18-02-10		.00-000		Total	160,300.00	160,300.00	160,300.00	160,300.00
JESTER, ALAN R	26460	26460		RP	LAND	37,800.00	37,800.00	37,800.00	37,800.00
					IMPV	122,500.00	122,500.00	122,500.00	122,500.00
811 N WALNUT ST	MD-16-174.18-02-09		.00-000		Total	73,900.00	73,900.00	73,900.00	73,900.00
ADAMS, GREGORY W	26450	26450		RP	LAND	33,300.00	33,300.00	33,300.00	33,300.00
					IMPV	40,600.00	40,600.00	40,600.00	40,600.00
813 N WALNUT ST	MD-16-174.18-02-08		.00-000		Total	99,800.00	99,800.00	99,800.00	99,800.00
PAYEUR, ROBERT & JENNIFER FU	26440	26440		RP	LAND	33,300.00	33,300.00	33,300.00	33,300.00
					IMPV	66,500.00	66,500.00	66,500.00	66,500.00
901 N WALNUT ST	MD-16-174.18-02-07		.00-000		Total	153,100.00	153,100.00	153,100.00	153,100.00
GREGORY, ANNE M	26430	26430		RP	LAND	33,300.00	33,300.00	33,300.00	33,300.00
					IMPV	119,800.00	119,800.00	119,800.00	119,800.00
903 N WALNUT ST	MD-16-174.18-02-06		.00-000		Total	154,600.00	154,600.00	154,600.00	151,400.00
AUSTIN, SUSAN M	26420	26420		RP	LAND	33,300.00	33,300.00	33,300.00	33,300.00
					IMPV	121,300.00	121,300.00	121,300.00	118,100.00
905 N WALNUT ST	MD-16-174.18-02-05		.00-000		Total	103,300.00	103,300.00	103,300.00	103,300.00
FITZGERALD, MICHAEL & SUSAN	26410	26410		RP	LAND	34,000.00	34,000.00	34,000.00	34,000.00
					IMPV	69,300.00	69,300.00	69,300.00	69,300.00
907 N WALNUT ST	MD-16-174.18-02-04		.00-000		Total	113,800.00	113,800.00	113,800.00	113,800.00
SKINNER, DANNY M & KATHRYN M	26400	26400		RP	LAND	35,200.00	35,200.00	35,200.00	35,200.00
					IMPV	78,600.00	78,600.00	78,600.00	78,600.00
909 N WALNUT ST A	MD-16-174.18-02-02		.00-000		Total	261,500.00	261,500.00	261,500.00	261,500.00
1018 PROPERTIES LLC	26390	26390		RP	LAND	161,700.00	161,700.00	161,700.00	161,700.00
					IMPV	99,800.00	99,800.00	99,800.00	99,800.00
915 N WALNUT ST	MD-16-174.18-02-01		.00-000		Total	166,600.00	166,600.00	166,600.00	166,600.00
MEDD, CAROL ANN P	26380	26380		RP	LAND	92,500.00	92,500.00	92,500.00	92,500.00
					IMPV	74,100.00	74,100.00	74,100.00	74,100.00
1000 N WALNUT ST	MD-16-174.14-01-07		.00-000		Total	195,200.00	195,200.00	195,200.00	195,200.00
SCHATZ-MESSICK ENTERPRISES L	25230	25230		RP					

Property Address / Owner Name	PIN / Tax A/C ID	Location ID	Acres	Roll	Valuation Code	Present Tax Roll Current	Present Tax Roll Original	Prior Tax Roll Current	Prior Tax Roll Original
1000 N WALNUT ST	MD-16-174.14-01-07		.00-000		Total	195,200.00	195,200.00	195,200.00	195,200.00
SCHATZ-MESSICK ENTERPRISES L	25230	25230		RP	LAND	111,900.00	111,900.00	111,900.00	111,900.00
					IMPV	83,300.00	83,300.00	83,300.00	83,300.00
1004 N WALNUT ST	MD-16-174.14-01-08		.04-000		Total	844,700.00	844,700.00	844,700.00	844,700.00
OLD TOWN HALL ASSOCIATES LLC	84350	84350		RP	LAND	518,900.00	518,900.00	518,900.00	518,900.00
					IMPV	325,800.00	325,800.00	325,800.00	325,800.00
1005 N WALNUT ST	MD-16-174.14-01-34		.00-000		Total	100,400.00	100,400.00	100,400.00	100,400.00
KOAM, MICHELLE	25490	25490		RP	LAND	32,600.00	32,600.00	32,600.00	32,600.00
					IMPV	67,800.00	67,800.00	67,800.00	67,800.00
1007 N WALNUT ST	MD-16-174.14-01-33		.00-000		Total	112,700.00	112,700.00	112,700.00	112,700.00
CALKINS RENTAL PROPERTIES LL	25480	25480		RP	LAND	33,000.00	33,000.00	33,000.00	33,000.00
					IMPV	79,700.00	79,700.00	79,700.00	79,700.00
1009 N WALNUT ST	MD-16-174.14-01-32		.00-000		Total	148,600.00	148,600.00	148,600.00	148,600.00
FB RESIDENTIAL HOLDINGS LLC	25470	25470		RP	LAND	34,600.00	34,600.00	34,600.00	34,600.00
					IMPV	114,000.00	114,000.00	114,000.00	114,000.00
1011 N WALNUT ST	MD-16-174.14-01-31		.00-000		Total	141,300.00	141,300.00	141,300.00	141,300.00
GLOVER, VALERIE	25460	25460		RP	LAND	38,300.00	38,300.00	38,300.00	38,300.00
					IMPV	103,000.00	103,000.00	103,000.00	103,000.00
1015 N WALNUT ST	MD-16-174.14-01-30		.00-000		Total	177,300.00	177,300.00	177,300.00	123,500.00
GLOVER, VALERIE	25450	25450		RP	LAND	37,800.00	37,800.00	37,800.00	37,800.00
					IMPV	139,500.00	139,500.00	139,500.00	85,700.00
1019 N WALNUT ST	MD-16-174.14-01-29		.00-000		Total	12,216,300.00	12,216,300.00	12,216,300.00	12,216,300.00
MILFORD SCHOOL DISTRICT	25440	25440		RP	LAND	1,465,500.00	1,465,500.00	1,465,500.00	1,465,500.00
					IMPV	10,750,800.00	10,750,800.00	10,750,800.00	10,750,800.00
					EXMT	12,216,300.00	12,216,300.00	12,216,300.00	12,216,300.00
1020 N WALNUT ST	MD-16-174.14-01-09		.00-000		Total	108,500.00	108,500.00	108,500.00	108,500.00
RIVERA, MICHAEL - TRUSTEE	25250	25250		RP	LAND	38,500.00	38,500.00	38,500.00	38,500.00
					IMPV	70,000.00	70,000.00	70,000.00	70,000.00
1021 N WALNUT ST	MD-16-174.14-01-51		.00-000		Total	11,393,500.00	11,393,500.00	11,393,500.00	11,393,500.00
MILFORD SCHOOL DISTRICT	25640	25640		RP	LAND	516,000.00	516,000.00	516,000.00	516,000.00
					IMPV	10,877,500.00	10,877,500.00	10,877,500.00	10,877,500.00
					EXMT	11,393,500.00	11,393,500.00	11,393,500.00	11,393,500.00
1022 N WALNUT ST	MD-16-174.14-01-10		.00-000		Total	129,100.00	129,100.00	129,100.00	129,100.00
COVERDALE, MICHAEL WADE	25260	25260		RP	LAND	37,600.00	37,600.00	37,600.00	37,600.00
					IMPV	91,500.00	91,500.00	91,500.00	91,500.00
1024 N WALNUT ST	MD-16-174.14-01-11		.00-000		Total	96,500.00	96,500.00	96,500.00	96,500.00
CITY OF MILFORD - ROW	25270	25270		RP	LAND	72,200.00	72,200.00	72,200.00	72,200.00
					IMPV	24,300.00	24,300.00	24,300.00	24,300.00
					EXMT	96,500.00	96,500.00	96,500.00	96,500.00
1028 N WALNUT ST	MD-16-174.14-01-14		.00-000		Total	76,000.00	76,000.00	76,000.00	76,000.00
STUMP, JOHN R & ANNE A	25300	25300		RP					

Property Address / Owner Name	PIN / Tax A/C ID	Location ID	Acres	Roll	Valuation Code	Present Tax Roll Current	Present Tax Roll Original	Prior Tax Roll Current	Prior Tax Roll Original
1028 N WALNUT ST	MD-16-174.14-01-14		.00-000		Total	76,000.00	76,000.00	76,000.00	76,000.00
STUMP, JOHN R & ANNE A	25300	25300		RP	LAND	76,000.00	76,000.00	76,000.00	76,000.00
1032 N WALNUT ST	MD-16-174.14-01-15		.00-000		Total	192,500.00	192,500.00	192,500.00	192,500.00
CATO HOLDINGS LLC	25310	25310		RP	LAND	133,300.00	133,300.00	133,300.00	133,300.00
					IMPV	59,200.00	59,200.00	59,200.00	59,200.00
1036 N WALNUT ST	MD-16-174.14-01-17		.00-000		Total	625,400.00	625,400.00	625,400.00	625,400.00
SAI RAM HOSPITALITY INC	25330	25330		RP	LAND	150,000.00	150,000.00	150,000.00	150,000.00
					IMPV	475,400.00	475,400.00	475,400.00	475,400.00
1037 N WALNUT ST	MD-16-174.14-01-28		.00-000		Total	99,600.00	99,600.00	99,600.00	99,600.00
PASSWATERS, SAMUEL J III	25430	25430		RP	LAND	35,000.00	35,000.00	35,000.00	35,000.00
					IMPV	64,600.00	64,600.00	64,600.00	64,600.00
1039 N WALNUT ST	MD-16-174.14-01-28		.01-000		Total	35,000.00	35,000.00	35,000.00	35,000.00
PASSWATERS, SAMUEL J III	36410	36410		RP	LAND	35,000.00	35,000.00	35,000.00	35,000.00
1042 N WALNUT ST	MD-16-174.14-01-18		.00-000		Total	220,000.00	220,000.00	220,000.00	220,000.00
BANH, LAC THI	25340	25340		RP	LAND	92,600.00	92,600.00	92,600.00	92,600.00
					IMPV	127,400.00	127,400.00	127,400.00	127,400.00
1043 N WALNUT ST	MD-16-174.14-01-27		.00-000		Total	124,100.00	124,100.00	124,100.00	124,100.00
STARKEY, ROBERT G & KATHLEEN	25420	25420		RP	LAND	73,700.00	73,700.00	73,700.00	73,700.00
					IMPV	50,400.00	50,400.00	50,400.00	50,400.00
1045 N WALNUT ST	MD-16-174.14-01-52		.00-000		Total	302,300.00	302,300.00	302,300.00	302,300.00
CITY OF MILFORD	25650	25650		RP	LAND	256,500.00	256,500.00	256,500.00	256,500.00
					IMPV	45,800.00	45,800.00	45,800.00	45,800.00
					EXMT	302,300.00	302,300.00	302,300.00	302,300.00
1047 N WALNUT ST	MD-16-174.14-01-25		.00-000		Total	80,900.00	80,900.00	80,900.00	80,900.00
STARKEY, ROBERT G & KATHLEEN	25410	25410		RP	LAND	73,700.00	73,700.00	73,700.00	73,700.00
					IMPV	7,200.00	7,200.00	7,200.00	7,200.00
1049 N WALNUT ST	MD-16-174.14-01-24		.00-000		Total	585,000.00	585,000.00	585,000.00	585,000.00
WEBB, E G INC	25400	25400		RP	LAND	271,700.00	271,700.00	271,700.00	271,700.00
					IMPV	313,300.00	313,300.00	313,300.00	313,300.00
1053 N WALNUT ST	MD-16-174.14-01-23		.00-000		Total	437,500.00	437,500.00	437,500.00	437,500.00
LAC, BANH THI AND LYNN TRAN	8810	25390		RP	LAND	82,900.00	82,900.00	82,900.00	82,900.00
					IMPV	354,600.00	354,600.00	354,600.00	354,600.00
1055 N WALNUT ST	MD-16-174.14-01-21		.00-000		Total	89,800.00	89,800.00	89,800.00	89,800.00
ANDERSON MANAGEMENT LLC	25370	25370		RP	LAND	89,800.00	89,800.00	89,800.00	89,800.00
1055 N WALNUT ST	MD-16-174.14-01-22		.00-000		Total	359,100.00	359,100.00	359,100.00	359,100.00
ANDERSON MANAGEMENT LLC	25380	25380		RP	LAND	64,200.00	64,200.00	64,200.00	64,200.00
					IMPV	294,900.00	294,900.00	294,900.00	294,900.00
1061 N WALNUT ST	MD-16-174.14-01-20		.00-000		Total	366,600.00	366,600.00	366,600.00	366,600.00
1061 WALNUT REALTY LLC	25360	25360		RP	LAND	205,500.00	205,500.00	205,500.00	205,500.00

Property Address / Owner Name	PIN / Tax A/C ID	Location ID	Acres	Roll	Valuation Code	Present Tax Roll Current	Present Tax Roll Original	Prior Tax Roll Current	Prior Tax Roll Original
1061 N WALNUT ST	MD-16-174.14-01-20		.00-000		Total	366,600.00	366,600.00	366,600.00	366,600.00
1061 WALNUT REALTY LLC	25360	25360		RP	IMPV	161,100.00	161,100.00	161,100.00	161,100.00
1113 N WALNUT ST	MD-16-174.14-01-19		.00-000		Total	337,700.00	337,700.00	337,700.00	337,700.00
TRAN, CAU & BANH LAC	25350	25350		RP	LAND	296,700.00	296,700.00	296,700.00	296,700.00
					IMPV	41,000.00	41,000.00	41,000.00	41,000.00
S WALNUT ST	1 -30-3	.00- -263	.00-		Total	440,400.00	440,400.00	440,400.00	440,400.00
LIBORIO WATERGATE LLC	2460	2460		RP	LAND	440,400.00	440,400.00	440,400.00	440,400.00
S WALNUT ST	3 -30-10	.08- -018	.01-		Total	3,800.00	3,800.00	3,800.00	3,800.00
DAVIS, JESSE J III	7310	7310		RP	LAND	3,800.00	3,800.00	3,800.00	3,800.00
S WALNUT ST	3 -30-10	.12- -082	.00-		Total	3,700.00	3,700.00	3,700.00	3,700.00
DEAL, ALLAN J	8900	8900		RP	LAND	3,700.00	3,700.00	3,700.00	3,700.00
1 S WALNUT ST	3 -30-6	.20- -001	.01-		Total	26,500.00	26,500.00	26,500.00	26,500.00
CITY OF MILFORD	17510	17510		RP	LAND	26,500.00	26,500.00	26,500.00	26,500.00
					EXMT	26,500.00	26,500.00	26,500.00	26,500.00
2 S WALNUT ST	1 -30-1	.20- -071	.00-		Total	479,500.00	479,500.00	479,500.00	479,500.00
MILFORD STREET PLAYERS	2340	2340		RP	LAND	53,100.00	53,100.00	53,100.00	53,100.00
					IMPV	426,400.00	426,400.00	426,400.00	426,400.00
					EXMT	479,500.00	479,500.00	479,500.00	479,500.00
8 S WALNUT ST B	1 -30-1	.20- -070	.00-		Total	91,000.00	91,000.00	91,000.00	91,000.00
MD 37 LLC	2330	2330		RP	LAND	26,900.00	26,900.00	26,900.00	26,900.00
					IMPV	64,100.00	64,100.00	64,100.00	64,100.00
10 S WALNUT ST	1 -30-1	.20- -069	.00-		Total	125,000.00	125,000.00	125,000.00	125,000.00
MD 37 LLC	2320	2320		RP	LAND	27,300.00	27,300.00	27,300.00	27,300.00
					IMPV	97,700.00	97,700.00	97,700.00	97,700.00
12 S WALNUT ST A	1 -30-1	.20- -068	.00-		Total	116,200.00	116,200.00	116,200.00	116,200.00
KP PROPERTIES LLC	2310	2310		RP	LAND	27,300.00	27,300.00	27,300.00	27,300.00
					IMPV	88,900.00	88,900.00	88,900.00	88,900.00
14 S WALNUT ST	1 -30-1	.20- -067	.00-		Total	27,600.00	27,600.00	27,600.00	27,600.00
EL CAMINO PROPERTY MGMT LLC	2300	2300		RP	LAND	27,600.00	27,600.00	27,600.00	27,600.00
15 S WALNUT ST 19	3 -30-6	.20- -001	.00-		Total	196,400.00	196,400.00	196,400.00	196,400.00
PASSWATERS, SAMUEL J III	17500	17500		RP	LAND	69,100.00	69,100.00	69,100.00	69,100.00
					IMPV	127,300.00	127,300.00	127,300.00	127,300.00
18 S WALNUT ST	1 -30-1	.20- -062	.01-		Total	231,900.00	231,900.00	231,900.00	231,900.00
EL CAMINO PROPERTY MGMT LLC	40610	40610		RP	LAND	31,000.00	31,000.00	31,000.00	31,000.00
					IMPV	200,900.00	200,900.00	200,900.00	200,900.00
20 S WALNUT ST	1 -30-1	.20- -066	.00-		Total	21,400.00	21,400.00	21,400.00	21,400.00
HAZZARD, GRANVILLE JR & FELI	2290	2290		RP	LAND	21,400.00	21,400.00	21,400.00	21,400.00
22 S WALNUT ST	1 -30-1	.20- -065	.00-		Total	77,600.00	77,600.00	77,600.00	72,100.00
LIGHTHOUSE PROPERTY HOLDINGS	2280	2280		RP					

Property Address / Owner Name	PIN / Tax A/C ID	Location ID	Acres	Roll	Valuation Code	Present Tax Roll Current	Present Tax Roll Original	Prior Tax Roll Current	Prior Tax Roll Original
22 S WALNUT ST	1 -30-1 .20- -065		.00-		Total	77,600.00	77,600.00	77,600.00	72,100.00
LIGHTHOUSE PROPERTY HOLDINGS	2280	2280		RP	LAND	30,100.00	30,100.00	30,100.00	24,600.00
					IMPV	47,500.00	47,500.00	47,500.00	47,500.00
24 S WALNUT ST	1 -30-1 .20- -064		.00-		Total	124,600.00	124,600.00	124,600.00	124,600.00
LIGHTHOUSE PROPERTY HOLDINGS	2270	2270		RP	LAND	24,400.00	24,400.00	24,400.00	24,400.00
					IMPV	100,200.00	100,200.00	100,200.00	100,200.00
26 S WALNUT ST	1 -30-1 .20- -063		.01-		Total	21,500.00	21,500.00	21,500.00	21,500.00
LIGHTHOUSE PROPERTY HOLDINGS	2260	2260		RP	LAND	21,500.00	21,500.00	21,500.00	21,500.00
27 S WALNUT ST	3 -30-6 .20- -002		.00-		Total	335,500.00	193,500.00	193,500.00	204,800.00
27 SOUTH WALNUT QOZB LLC	17520	17520		RP	LAND	45,400.00	45,400.00	45,400.00	45,400.00
					IMPV	290,100.00	148,100.00	148,100.00	159,400.00
28 S WALNUT ST	1 -30-1 .20- -063		.00-		Total	96,900.00	96,900.00	96,900.00	96,900.00
MISPILLION WAY LLC	2250	2250		RP	LAND	25,400.00	25,400.00	25,400.00	25,400.00
					IMPV	71,500.00	71,500.00	71,500.00	71,500.00
100 S WALNUT ST	1 -30-1 .20- -057		.00-		Total	31,200.00	31,200.00	31,200.00	31,200.00
MY SISTERS FAULT LLC	2190	2190		RP	LAND	31,200.00	31,200.00	31,200.00	31,200.00
101 S WALNUT ST	3 -30-6 .20- -046		.00-		Total	497,200.00	497,200.00	497,200.00	497,200.00
PRESBYTERIAN CHURCH	17960	17960		RP	LAND	42,500.00	42,500.00	42,500.00	42,500.00
					IMPV	454,700.00	454,700.00	454,700.00	454,700.00
					EXMT	497,200.00	497,200.00	497,200.00	497,200.00
106 S WALNUT ST	1 -30-1 .20- -056		.00-		Total	1,333,500.00	1,333,500.00	1,333,500.00	1,333,500.00
JESUS LOVE EVANGELICAL ASSOC	2180	2180		RP	LAND	88,100.00	88,100.00	88,100.00	88,100.00
					IMPV	1,245,400.00	1,245,400.00	1,245,400.00	1,245,400.00
					EXMT	1,333,500.00	1,333,500.00	1,333,500.00	1,333,500.00
119 S WALNUT ST	3 -30-6 .20- -047		.00-		Total	600,600.00	600,600.00	600,600.00	600,600.00
CITY OF MILFORD - CUST SVC	17970	17970		RP	LAND	77,100.00	77,100.00	77,100.00	77,100.00
					IMPV	523,500.00	523,500.00	523,500.00	523,500.00
					EXMT	600,600.00	600,600.00	600,600.00	600,600.00
121 S WALNUT ST	3 -30-6 .20- -048		.00-		Total	196,000.00	196,000.00	196,000.00	196,000.00
STATE OF DELAWARE	17980	17980		RP	LAND	42,700.00	42,700.00	42,700.00	42,700.00
					IMPV	153,300.00	153,300.00	153,300.00	153,300.00
					EXMT	196,000.00	196,000.00	196,000.00	196,000.00
201 S WALNUT ST	3 -30-6 .20- -049		.00-		Total	607,200.00	607,200.00	607,200.00	607,200.00
CITY OF MILFORD - CITY HALL	17990	17990		RP	LAND	110,200.00	110,200.00	110,200.00	110,200.00
					IMPV	497,000.00	497,000.00	497,000.00	497,000.00
					EXMT	607,200.00	607,200.00	607,200.00	607,200.00
202 S WALNUT ST	1 -30-1 .20- -024		.00-		Total	188,100.00	188,100.00	188,100.00	188,100.00
KAZIMIROFF, JULIE	1820	1820		RP	LAND	37,900.00	37,900.00	37,900.00	37,900.00
					IMPV	150,200.00	150,200.00	150,200.00	150,200.00
204 S WALNUT ST	1 -30-1 .20- -023		.00-		Total	266,000.00	266,000.00	266,000.00	266,000.00
DAVID, DR LUIS	1810	1810		RP					

Property Address / Owner Name	PIN / Tax A/C ID	Location ID	Acres	Roll	Valuation Code	Present Tax Roll Current	Present Tax Roll Original	Prior Tax Roll Current	Prior Tax Roll Original
204 S WALNUT ST	1 -30-1 .20- -023 .00-				Total	266,000.00	266,000.00	266,000.00	266,000.00
DAVID, DR LUIS	1810	1810		RP	LAND	67,700.00	67,700.00	67,700.00	67,700.00
					IMPV	198,300.00	198,300.00	198,300.00	198,300.00
206 S WALNUT ST	1 -30-1 .20- -022 .00-				Total	249,100.00	249,100.00	249,100.00	249,100.00
DONNELLY, JEREMIAH & VIVIANN	1800	1800		RP	LAND	41,900.00	41,900.00	41,900.00	41,900.00
					IMPV	207,200.00	207,200.00	207,200.00	207,200.00
207 S WALNUT ST	3 -30-6 .20- -050 .00-				Total	145,000.00	145,000.00	145,000.00	145,000.00
MILLS, DAVID D	18000	18000		RP	LAND	36,600.00	36,600.00	36,600.00	36,600.00
					IMPV	108,400.00	108,400.00	108,400.00	108,400.00
208 S WALNUT ST	1 -30-1 .20- -021 .00-				Total	194,900.00	194,900.00	194,900.00	194,900.00
DAVIS, MARK L & MARJORIE C	1790	1790		RP	LAND	41,600.00	41,600.00	41,600.00	41,600.00
					IMPV	153,300.00	153,300.00	153,300.00	153,300.00
209 S WALNUT ST	3 -30-6 .20- -051 .00-				Total	111,700.00	111,700.00	111,700.00	111,700.00
MOTT, FRANK L & MARY ALICE	18010	18010		RP	LAND	36,800.00	36,800.00	36,800.00	36,800.00
					IMPV	74,900.00	74,900.00	74,900.00	74,900.00
210 S WALNUT ST	1 -30-1 .20- -020 .00-				Total	339,800.00	339,800.00	339,800.00	339,800.00
MILLS, DAVID D	1780	1780		RP	LAND	41,200.00	41,200.00	41,200.00	41,200.00
					IMPV	298,600.00	298,600.00	298,600.00	298,600.00
211 S WALNUT ST	3 -30-6 .20- -052 .00-				Total	237,900.00	237,900.00	237,900.00	237,900.00
CULOTTA, KALLE & FRANCIS T	18020	18020		RP	LAND	36,500.00	36,500.00	36,500.00	36,500.00
					IMPV	201,400.00	201,400.00	201,400.00	201,400.00
213 S WALNUT ST	3 -30-6 .20- -053 .00-				Total	141,900.00	141,900.00	141,900.00	134,300.00
OLSEN, VINCENT I	18030	18030		RP	LAND	37,100.00	37,100.00	37,100.00	37,100.00
					IMPV	104,800.00	104,800.00	104,800.00	97,200.00
214 S WALNUT ST	1 -30-1 .20- -019 .00-				Total	352,700.00	352,700.00	352,700.00	352,700.00
STEWARD, NORMAN S	1770	1770		RP	LAND	115,100.00	115,100.00	115,100.00	115,100.00
					IMPV	237,600.00	237,600.00	237,600.00	237,600.00
215 S WALNUT ST B	3 -30-6 .20- -054 .00-				Total	143,600.00	143,600.00	143,600.00	143,600.00
FILDES, ROBERT R	18040	18040		RP	LAND	34,400.00	34,400.00	34,400.00	34,400.00
					IMPV	109,200.00	109,200.00	109,200.00	109,200.00
219 S WALNUT ST	3 -30-6 .20- -055 .00-				Total	317,900.00	317,900.00	317,900.00	374,400.00
WALP, BRIAN D & BRADLEY K SC	18050	18050		RP	LAND	43,500.00	43,500.00	43,500.00	75,800.00
					IMPV	274,400.00	274,400.00	274,400.00	298,600.00
300 S WALNUT ST	1 -30-1 .20- -018 .00-				Total	191,000.00	191,000.00	191,000.00	191,000.00
CHASANOV, WILLIAM M	1760	1760		RP	LAND	40,400.00	40,400.00	40,400.00	40,400.00
					IMPV	150,600.00	150,600.00	150,600.00	150,600.00
301 S WALNUT ST A	3 -30-6 .20- -058 .00-				Total	123,100.00	123,100.00	123,100.00	123,100.00
SANGREAL PROPERTY MANAGEMENT	18060	18060		RP	LAND	38,100.00	38,100.00	38,100.00	38,100.00
					IMPV	85,000.00	85,000.00	85,000.00	85,000.00
302 S WALNUT ST	1 -30-3 .08- -114 .00-				Total	192,100.00	192,100.00	192,100.00	192,100.00
CLENDANIEL, F BROOKE	4880	4880		RP					

Property Address / Owner Name	PIN / Tax A/C ID	Location ID	Acres	Roll	Valuation Code	Present Tax Roll Current	Present Tax Roll Original	Prior Tax Roll Current	Prior Tax Roll Original
302 S WALNUT ST	1 -30-3 .08- -114 .00-				Total	192,100.00	192,100.00	192,100.00	192,100.00
CLENDANIEL, F BROOKE	4880	4880		RP	LAND	40,500.00	40,500.00	40,500.00	40,500.00
					IMPV	151,600.00	151,600.00	151,600.00	151,600.00
303 S WALNUT ST	3 -30-6 .20- -059 .00-				Total	152,900.00	152,900.00	152,900.00	152,900.00
ZYCHAL, CRAIG & NADIA	18070	18070		RP	LAND	37,100.00	37,100.00	37,100.00	37,100.00
					IMPV	115,800.00	115,800.00	115,800.00	115,800.00
304 S WALNUT ST	1 -30-3 .08- -113 .00-				Total	253,900.00	253,900.00	253,900.00	253,900.00
MUNCE, DEREK & BRANDON	4870	4870		RP	LAND	47,200.00	47,200.00	47,200.00	47,200.00
					IMPV	206,700.00	206,700.00	206,700.00	206,700.00
305 S WALNUT ST	3 -30-6 .20- -060 .00-				Total	153,600.00	153,600.00	153,600.00	153,600.00
DRAGON, ANN M &	18080	18080		RP	LAND	39,200.00	39,200.00	39,200.00	39,200.00
					IMPV	114,400.00	114,400.00	114,400.00	114,400.00
306 S WALNUT ST	1 -30-3 .08- -112 .00-				Total	207,600.00	207,600.00	207,600.00	195,600.00
LORENZ, BRUCE	4860	4860		RP	LAND	42,800.00	42,800.00	42,800.00	42,800.00
					IMPV	164,800.00	164,800.00	164,800.00	152,800.00
307 S WALNUT ST	3 -30-10 .08- -034 .00-				Total	187,200.00	187,200.00	187,200.00	187,200.00
GAFFNEY, DANIEL M & SUSAN	7470	7470		RP	LAND	38,000.00	38,000.00	38,000.00	38,000.00
					IMPV	149,200.00	149,200.00	149,200.00	149,200.00
308 S WALNUT ST	1 -30-3 .08- -111 .00-				Total	139,100.00	139,100.00	139,100.00	131,500.00
BOUTIN, EDWARD H & VIRGINIA	4850	4850		RP	LAND	39,800.00	39,800.00	39,800.00	39,800.00
					IMPV	99,300.00	99,300.00	99,300.00	91,700.00
309 S WALNUT ST	3 -30-10 .08- -033 .00-				Total	149,900.00	149,900.00	149,900.00	149,900.00
DRAGON, ANN & FRANCIS MALINO	7460	7460		RP	LAND	40,300.00	40,300.00	40,300.00	40,300.00
					IMPV	109,600.00	109,600.00	109,600.00	109,600.00
310 S WALNUT ST	1 -30-3 .08- -110 .00-				Total	90,300.00	90,300.00	90,300.00	80,300.00
SIDORAK, KURT & KIARA	4840	4840		RP	LAND	37,300.00	37,300.00	37,300.00	37,300.00
					IMPV	53,000.00	53,000.00	53,000.00	43,000.00
311 S WALNUT ST	3 -30-10 .08- -032 .00-				Total	159,600.00	159,600.00	159,600.00	159,600.00
STETSON, KATHRYN A	7450	7450		RP	LAND	38,400.00	38,400.00	38,400.00	38,400.00
					IMPV	121,200.00	121,200.00	121,200.00	121,200.00
312 S WALNUT ST	1 -30-3 .08- -109 .00-				Total	154,600.00	154,600.00	154,600.00	145,400.00
SUROV, SERGEY S	4830	4830		RP	LAND	37,400.00	37,400.00	37,400.00	37,400.00
					IMPV	117,200.00	117,200.00	117,200.00	108,000.00
313 S WALNUT ST	3 -30-10 .08- -031 .00-				Total	103,600.00	103,600.00	103,600.00	103,600.00
LAYTON, CHRISTINA ANN	7440	7440		RP	LAND	35,400.00	35,400.00	35,400.00	35,400.00
					IMPV	68,200.00	68,200.00	68,200.00	68,200.00
315 S WALNUT ST	3 -30-10 .08- -030 .00-				Total	94,000.00	94,000.00	94,000.00	94,000.00
ARECHE DEL-ROSARIO, ADDY	7430	7430		RP	LAND	35,400.00	35,400.00	35,400.00	35,400.00
					IMPV	58,600.00	58,600.00	58,600.00	58,600.00
317 S WALNUT ST	3 -30-10 .08- -029 .00-				Total	196,700.00	198,400.00	198,400.00	198,400.00
HEACOOK, QUINIAN & BIANCA	7420	7420		RP					

Property Address / Owner Name	PIN / Tax A/C ID	Location ID	Acres	Roll	Valuation Code	Present Tax Roll Current	Present Tax Roll Original	Prior Tax Roll Current	Prior Tax Roll Original
317 S WALNUT ST	3 -30-10 .08- -029		.00-		Total	196,700.00	198,400.00	198,400.00	198,400.00
HEACOOK, QUINIAN & BIANCA	7420	7420		RP	LAND	40,300.00	40,300.00	40,300.00	40,300.00
					IMPV	156,400.00	158,100.00	158,100.00	158,100.00
319 S WALNUT ST	3 -30-10 .08- -028		.00-		Total	151,600.00	151,600.00	151,600.00	151,600.00
BARR, STUART M	7410	7410		RP	LAND	40,400.00	40,400.00	40,400.00	40,400.00
					IMPV	111,200.00	111,200.00	111,200.00	111,200.00
321 S WALNUT ST	3 -30-10 .08- -027		.00-		Total	187,700.00	187,700.00	187,700.00	187,700.00
SAMMONS, JOHN & CYNDEE	7400	7400		RP	LAND	44,900.00	44,900.00	44,900.00	44,900.00
					IMPV	142,800.00	142,800.00	142,800.00	142,800.00
401 S WALNUT ST	3 -30-10 .08- -026		.00-		Total	201,200.00	201,200.00	201,200.00	201,200.00
JOHNSON, JAY A	7380	7380		RP	LAND	41,100.00	41,100.00	41,100.00	41,100.00
					IMPV	160,100.00	160,100.00	160,100.00	160,100.00
402 S WALNUT ST	1 -30-3 .08- -092		.00-		Total	139,500.00	139,500.00	139,500.00	139,500.00
KINGS HIGHWAY REALTY LLC	4670	4670		RP	LAND	45,900.00	45,900.00	45,900.00	45,900.00
					IMPV	93,600.00	93,600.00	93,600.00	93,600.00
403 S WALNUT ST	3 -30-10 .08- -026		.01-		Total	159,000.00	159,000.00	159,000.00	159,000.00
LARAGIONE, SALVATORE	7390	7390		RP	LAND	41,100.00	41,100.00	41,100.00	41,100.00
					IMPV	117,900.00	117,900.00	117,900.00	117,900.00
404 S WALNUT ST	1 -30-3 .08- -091		.00-		Total	214,500.00	214,500.00	214,500.00	214,500.00
NICHOLS, JOSLIN	4660	4660		RP	LAND	46,500.00	46,500.00	46,500.00	46,500.00
					IMPV	168,000.00	168,000.00	168,000.00	168,000.00
405 S WALNUT ST	3 -30-10 .08- -025		.00-		Total	151,900.00	151,900.00	151,900.00	151,900.00
FREDERICK, SUZANNAH & JOHN	7370	7370		RP	LAND	42,100.00	42,100.00	42,100.00	42,100.00
					IMPV	109,800.00	109,800.00	109,800.00	109,800.00
407 S WALNUT ST A	3 -30-10 .08- -024		.00-		Total	131,600.00	131,600.00	131,600.00	134,600.00
SALVAGING LOCAL LLC	7360	7360		RP	LAND	43,400.00	43,400.00	43,400.00	43,400.00
					IMPV	88,200.00	88,200.00	88,200.00	91,200.00
408 S WALNUT ST	1 -30-3 .08- -090		.00-		Total	126,800.00	126,800.00	126,800.00	126,800.00
HOLD, ELVIN R & PATRICIA A	4650	4650		RP	LAND	40,500.00	40,500.00	40,500.00	40,500.00
					IMPV	86,300.00	86,300.00	86,300.00	86,300.00
409 S WALNUT ST	3 -30-10 .08- -023		.00-		Total	240,600.00	240,600.00	240,600.00	240,600.00
DORAN, BEVERLY W	7350	7350		RP	LAND	48,900.00	48,900.00	48,900.00	48,900.00
					IMPV	191,700.00	191,700.00	191,700.00	191,700.00
410 S WALNUT ST	1 -30-3 .08- -088		.00-		Total	143,400.00	143,400.00	143,400.00	143,400.00
PERRY, KRISLYNN TONITA	4630	4630		RP	LAND	40,900.00	40,900.00	40,900.00	40,900.00
					IMPV	102,500.00	102,500.00	102,500.00	102,500.00
412 S WALNUT ST	1 -30-3 .08- -087		.00-		Total	223,100.00	223,100.00	223,100.00	223,100.00
PINKSTAFF, SANDRA L & ZACHAR	4620	4620		RP	LAND	41,000.00	41,000.00	41,000.00	41,000.00
					IMPV	182,100.00	182,100.00	182,100.00	182,100.00
413 S WALNUT ST	3 -30-10 .08- -021		.00-		Total	156,100.00	156,100.00	156,100.00	156,100.00
DAVIS, JESSE J III	7340	7340		RP					

Property Address / Owner Name	PIN / Tax A/C ID	Location ID	Acres	Roll	Valuation Code	Present Tax Roll Current	Present Tax Roll Original	Prior Tax Roll Current	Prior Tax Roll Original
413 S WALNUT ST	3 -30-10 .08- -021 .00-				Total	156,100.00	156,100.00	156,100.00	156,100.00
DAVIS, JESSE J III	7340	7340		RP	LAND	43,300.00	43,300.00	43,300.00	43,300.00
					IMPV	112,800.00	112,800.00	112,800.00	112,800.00
414 S WALNUT ST	1 -30-3 .08- -086 .00-				Total	135,000.00	135,000.00	135,000.00	135,000.00
DIMA V INC	4610	4610		RP	LAND	41,000.00	41,000.00	41,000.00	41,000.00
					IMPV	94,000.00	94,000.00	94,000.00	94,000.00
					EXMT	135,000.00	135,000.00	135,000.00	135,000.00
415 S WALNUT ST	3 -30-10 .08- -020 .00-				Total	124,700.00	124,700.00	124,700.00	124,700.00
CUSUMANO, CHRISTOPHER S & CH	7330	7330		RP	LAND	43,400.00	43,400.00	43,400.00	43,400.00
					IMPV	81,300.00	81,300.00	81,300.00	81,300.00
416 S WALNUT ST	1 -30-3 .08- -085 .01-				Total	176,900.00	176,900.00	176,900.00	176,900.00
ATTACK ADDICTION FOUNDATION	4600	4600		RP	Net				43,500.00
					LAND	43,500.00	43,500.00	43,500.00	43,500.00
					IMPV	133,400.00	133,400.00	133,400.00	133,400.00
					EXMT	176,900.00	176,900.00	176,900.00	133,400.00
417 S WALNUT ST	3 -30-10 .08- -018 .00-				Total	174,300.00	174,300.00	174,300.00	146,800.00
ELLWANGER, JOEL P & JESSICA	7300	7300		RP	LAND	55,300.00	55,300.00	55,300.00	55,300.00
					IMPV	119,000.00	119,000.00	119,000.00	91,500.00
418 S WALNUT ST	1 -30-3 .08- -085 .00-				Total	168,500.00	168,500.00	168,500.00	168,500.00
KLINK, CHRISTINA ANN	4590	4590		RP	LAND	45,900.00	45,900.00	45,900.00	45,900.00
					IMPV	122,600.00	122,600.00	122,600.00	122,600.00
422 S WALNUT ST	1 -30-3 .08- -084 .00-				Total	149,800.00	149,800.00	149,800.00	149,800.00
BERRY, KENNETH R & GAILLYN W	4580	4580		RP	LAND	42,100.00	42,100.00	42,100.00	42,100.00
					IMPV	107,700.00	107,700.00	107,700.00	107,700.00
423 S WALNUT ST	3 -30-10 .08- -017 .00-				Total	175,000.00	175,000.00	175,000.00	175,000.00
MCCAULEY, DEVIN	7290	7290		RP	LAND	43,200.00	43,200.00	43,200.00	43,200.00
					IMPV	131,800.00	131,800.00	131,800.00	131,800.00
424 S WALNUT ST	1 -30-3 .08- -083 .00-				Total	209,200.00	209,200.00	209,200.00	209,200.00
GRAVEN II, EDWARD C & PRISCI	4570	4570		RP	LAND	42,100.00	42,100.00	42,100.00	42,100.00
					IMPV	167,100.00	167,100.00	167,100.00	167,100.00
425 S WALNUT ST	3 -30-10 .08- -016 .00-				Total	161,200.00	161,200.00	161,200.00	161,200.00
LAVALLEE, TROY A & JENNIFER	7280	7280		RP	LAND	45,600.00	45,600.00	45,600.00	45,600.00
					IMPV	115,600.00	115,600.00	115,600.00	115,600.00
426 S WALNUT ST	1 -30-3 .08- -082 .00-				Total	183,300.00	183,300.00	183,300.00	183,300.00
MCCORMACK, KATHLEEN B	4550	4550		RP	LAND	41,100.00	41,100.00	41,100.00	41,100.00
					IMPV	142,200.00	142,200.00	142,200.00	142,200.00
427 S WALNUT ST	3 -30-10 .08- -015 .00-				Total	120,900.00	120,900.00	120,900.00	120,900.00
ROSSITER, NICHOLAS A SR & HE	7260	7260		RP	LAND	41,200.00	41,200.00	41,200.00	41,200.00
					IMPV	79,700.00	79,700.00	79,700.00	79,700.00
428 S WALNUT ST	1 -30-3 .08- -082 .01-				Total	221,200.00	216,500.00	216,500.00	216,500.00
MARIANINA S PLETCHER REV TRU	4560	4560		RP					

Property Address / Owner Name	PIN / Tax A/C ID	Location ID	Acres	Roll	Valuation Code	Present Tax Roll Current	Present Tax Roll Original	Prior Tax Roll Current	Prior Tax Roll Original
428 S WALNUT ST	1 -30-3 .08- -082 .01-				Total	221,200.00	216,500.00	216,500.00	216,500.00
MARIANINA S PLETCHER REV TRU	4560	4560		RP	LAND	41,300.00	41,300.00	41,300.00	41,300.00
					IMPV	179,900.00	175,200.00	175,200.00	175,200.00
429 S WALNUT ST	3 -30-10 .08- -014 .00-				Total	145,700.00	145,700.00	145,700.00	103,200.00
OLSZYK, JONATHAN	7250	7250		RP	LAND	40,000.00	40,000.00	40,000.00	40,000.00
					IMPV	105,700.00	105,700.00	105,700.00	63,200.00
430 S WALNUT ST	1 -30-3 .08- -081 .00-				Total	181,300.00	181,300.00	181,300.00	181,300.00
LUCAS, A.C. HOUSTON-TRUSTEE	4540	4540		RP	LAND	44,600.00	44,600.00	44,600.00	44,600.00
					IMPV	136,700.00	136,700.00	136,700.00	136,700.00
431 S WALNUT ST	3 -30-10 .08- -013 .00-				Total	129,700.00	129,700.00	129,700.00	129,700.00
SPITZ, VERONICA	7240	7240		RP	LAND	40,000.00	40,000.00	40,000.00	40,000.00
					IMPV	89,700.00	89,700.00	89,700.00	89,700.00
433 S WALNUT ST	3 -30-10 .08- -012 .00-				Total	186,800.00	186,800.00	186,800.00	186,800.00
MCFASSEL, LEXIE S	7230	7230		RP	LAND	42,000.00	42,000.00	42,000.00	42,000.00
					IMPV	144,800.00	144,800.00	144,800.00	144,800.00
435 S WALNUT ST	3 -30-10 .08- -011 .00-				Total	157,200.00	157,200.00	157,200.00	157,200.00
FIRST PRESBYTERIAN CHURCH	109700	109700		RP	LAND	43,000.00	43,000.00	43,000.00	43,000.00
					IMPV	114,200.00	114,200.00	114,200.00	114,200.00
					EXMT	157,200.00	157,200.00	157,200.00	157,200.00
500 S WALNUT ST	1 -30-3 .12- -031 .00-				Total	145,200.00	145,200.00	145,200.00	145,200.00
KRAMER, THOMAS W & ANTONIA N	6320	6320		RP	LAND	45,800.00	45,800.00	45,800.00	45,800.00
					IMPV	99,400.00	99,400.00	99,400.00	99,400.00
501 S WALNUT ST	3 -30-10 .08- -002 .00-				Total	146,000.00	146,000.00	146,000.00	146,000.00
FRY, KERRI B	7140	7140		RP	LAND	41,600.00	41,600.00	41,600.00	41,600.00
					IMPV	104,400.00	104,400.00	104,400.00	104,400.00
502 S WALNUT ST	1 -30-3 .12- -032 .00-				Total	164,800.00	164,800.00	164,800.00	164,800.00
LYNCH, GWENDOLYN	6330	6330		RP	LAND	40,300.00	40,300.00	40,300.00	40,300.00
					IMPV	124,500.00	124,500.00	124,500.00	124,500.00
503 S WALNUT ST	3 -30-10 .08- -001 .00-				Total	147,200.00	147,200.00	147,200.00	147,200.00
DONOVAN, BRIAN J	7130	7130		RP	LAND	41,600.00	41,600.00	41,600.00	41,600.00
					IMPV	105,600.00	105,600.00	105,600.00	105,600.00
504 S WALNUT ST	1 -30-3 .12- -033 .00-				Total	114,900.00	114,900.00	114,900.00	114,900.00
MCCORMICK, MICHAEL W & DOROT	6340	6340		RP	LAND	40,100.00	40,100.00	40,100.00	40,100.00
					IMPV	74,800.00	74,800.00	74,800.00	74,800.00
505 S WALNUT ST	3 -30-10 .12- -001 .00-				Total	184,000.00	113,400.00	113,400.00	113,400.00
MUNDORF, CATHY L	8040	8040		RP	LAND	41,200.00	41,200.00	41,200.00	41,200.00
					IMPV	142,800.00	72,200.00	72,200.00	72,200.00
506 S WALNUT ST	1 -30-3 .12- -034 .00-				Total	112,300.00	112,300.00	112,300.00	112,300.00
CULP, SHARON LEE	6350	6350		RP	LAND	40,200.00	40,200.00	40,200.00	40,200.00
					IMPV	72,100.00	72,100.00	72,100.00	72,100.00

Property Address / Owner Name	PIN / Tax A/C ID	Location ID	Acres	Roll	Valuation Code	Present Tax Roll Current	Present Tax Roll Original	Prior Tax Roll Current	Prior Tax Roll Original
507 S WALNUT ST	3 -30-10 .12- -002		.00-		Total	152,200.00	152,200.00	152,200.00	152,200.00
BARR, LINDA	8050	8050		RP	LAND	41,200.00	41,200.00	41,200.00	41,200.00
					IMPV	111,000.00	111,000.00	111,000.00	111,000.00
508 S WALNUT ST	1 -30-3 .12- -035		.01-		Total	220,900.00	220,900.00	220,900.00	220,900.00
ALCOCER, FRANKLIN & CLAUDIA	6370	6370		RP	LAND	41,900.00	41,900.00	41,900.00	41,900.00
					IMPV	179,000.00	179,000.00	179,000.00	179,000.00
509 S WALNUT ST	3 -30-10 .12- -002		.01-		Total	294,600.00	294,600.00	294,600.00	294,600.00
VENETT, STEVEN E & ASHLEY R	79870	79870		RP	LAND	41,200.00	41,200.00	41,200.00	41,200.00
					IMPV	253,400.00	253,400.00	253,400.00	253,400.00
510 S WALNUT ST	1 -30-3 .12- -035		.00-		Total	134,900.00	134,900.00	134,900.00	134,900.00
FRAMPTON, SANDRA L	6360	6360		RP	LAND	43,400.00	43,400.00	43,400.00	43,400.00
					IMPV	91,500.00	91,500.00	91,500.00	91,500.00
511 S WALNUT ST	3 -30-10 .12- -003		.00-		Total	161,300.00	161,300.00	161,300.00	161,300.00
GRAHAM, SUSANNAH C	8060	8060		RP	LAND	39,200.00	39,200.00	39,200.00	39,200.00
					IMPV	122,100.00	122,100.00	122,100.00	122,100.00
513 S WALNUT ST	3 -30-10 .12- -004		.00-		Total	144,000.00	144,000.00	144,000.00	144,000.00
VITALIGMUM LLC	8070	8070		RP	LAND	37,800.00	37,800.00	37,800.00	37,800.00
					IMPV	106,200.00	106,200.00	106,200.00	106,200.00
601 S WALNUT ST	3 -30-10 .12- -020		.00-		Total	209,200.00	209,200.00	209,200.00	209,200.00
ZICCARELLI, FRANK A & CYNTHI	8230	8230		RP	LAND	44,500.00	44,500.00	44,500.00	44,500.00
					IMPV	164,700.00	164,700.00	164,700.00	164,700.00
604 S WALNUT ST	1 -30-3 .12- -038		.00-		Total	152,600.00	152,600.00	152,600.00	152,600.00
ARIS, AMANDA LEE CROUCH	6400	6400		RP	LAND	41,000.00	41,000.00	41,000.00	41,000.00
					IMPV	111,600.00	111,600.00	111,600.00	111,600.00
605 S WALNUT ST	3 -30-10 .12- -021		.00-		Total	177,000.00	177,000.00	177,000.00	119,500.00
CLUKEY, JOSHUA D & JESSICA L	8240	8240		RP	LAND	41,300.00	41,300.00	41,300.00	41,300.00
					IMPV	135,700.00	135,700.00	135,700.00	78,200.00
606 S WALNUT ST	1 -30-3 .12- -039		.00-		Total	148,900.00	148,900.00	148,900.00	148,900.00
SIMPSON, LISA G	6410	6410		RP	LAND	44,300.00	44,300.00	44,300.00	44,300.00
					IMPV	104,600.00	104,600.00	104,600.00	104,600.00
607 S WALNUT ST	3 -30-10 .12- -022		.00-		Total	111,600.00	111,600.00	111,600.00	111,600.00
REED, CHRISTINE	8250	8250		RP	LAND	41,300.00	41,300.00	41,300.00	41,300.00
					IMPV	70,300.00	70,300.00	70,300.00	70,300.00
608 S WALNUT ST	1 -30-3 .12- -040		.00-		Total	138,800.00	138,800.00	138,800.00	138,800.00
GIVENS, GARY FLOYD	6420	6420		RP	LAND	41,400.00	41,400.00	41,400.00	41,400.00
					IMPV	97,400.00	97,400.00	97,400.00	97,400.00
609 S WALNUT ST	3 -30-10 .12- -023		.00-		Total	151,800.00	151,800.00	151,800.00	151,800.00
COLLINS, JOSHUA PAUL	8260	8260		RP	LAND	41,400.00	41,400.00	41,400.00	41,400.00
					IMPV	110,400.00	110,400.00	110,400.00	110,400.00
610 S WALNUT ST	1 -30-3 .12- -041		.00-		Total	172,300.00	172,300.00	172,300.00	172,300.00
RENEHAN JR, JOSEPH F & R CHR	6430	6430		RP					

Property Address / Owner Name	PIN / Tax A/C ID	Location ID	Acres	Roll	Valuation Code	Present Tax Roll Current	Present Tax Roll Original	Prior Tax Roll Current	Prior Tax Roll Original
610 S WALNUT ST	1 -30-3 .12- -041		.00-		Total	172,300.00	172,300.00	172,300.00	172,300.00
RENEHAN JR, JOSEPH F & R CHR	6430	6430		RP	LAND	43,000.00	43,000.00	43,000.00	43,000.00
					IMPV	129,300.00	129,300.00	129,300.00	129,300.00
701 S WALNUT ST	3 -30-10 .12- -040		.00-		Total	133,300.00	133,300.00	133,300.00	133,300.00
HORIZON TRUST-REGINA NEFF IR	8430	8430		RP	LAND	42,400.00	42,400.00	42,400.00	42,400.00
					IMPV	90,900.00	90,900.00	90,900.00	90,900.00
703 S WALNUT ST	3 -30-10 .12- -041		.00-		Total	112,600.00	112,600.00	112,600.00	112,600.00
DISANTO, MARISSA	8440	8440		RP	LAND	41,300.00	41,300.00	41,300.00	41,300.00
					IMPV	71,300.00	71,300.00	71,300.00	71,300.00
705 S WALNUT ST	3 -30-10 .12- -042		.00-		Total	123,600.00	123,600.00	123,600.00	123,600.00
KENNEDY, NICOLE ACHTERMANN &	8450	8450		RP	LAND	40,800.00	40,800.00	40,800.00	40,800.00
					IMPV	82,800.00	82,800.00	82,800.00	82,800.00
707 S WALNUT ST	3 -30-10 .12- -043		.00-		Total	137,600.00	137,600.00	137,600.00	137,600.00
BALL, SUSAN & DELANEY, SUSAN	8460	8460		RP	LAND	43,200.00	43,200.00	43,200.00	43,200.00
					IMPV	94,400.00	94,400.00	94,400.00	94,400.00
709 S WALNUT ST	3 -30-10 .12- -044		.00-		Total	143,500.00	143,500.00	143,500.00	124,400.00
GUERKE, GWENDOLYN F	8470	8470		RP	LAND	40,800.00	40,800.00	40,800.00	40,800.00
					IMPV	102,700.00	102,700.00	102,700.00	83,600.00
800 S WALNUT ST	1 -30-3 .00- -263		.08-		Total	336,100.00	336,100.00	336,100.00	336,100.00
DANIELS JR, SAMUEL THORNTON	2490	2490		RP	LAND	41,600.00	41,600.00	41,600.00	41,600.00
					IMPV	294,500.00	294,500.00	294,500.00	294,500.00
801 S WALNUT ST	3 -30-10 .12- -065		.00-		Total	154,800.00	154,800.00	154,800.00	154,800.00
MIERZWA, STEFAN & CYNTHIA	8700	8700		RP	LAND	49,100.00	49,100.00	49,100.00	49,100.00
					IMPV	105,700.00	105,700.00	105,700.00	105,700.00
806 S WALNUT ST	1 -30-3 .00- -263		.06-		Total	240,700.00	240,700.00	240,700.00	240,700.00
VINDIGNI, STEPHEN M & JACQUE	2480	2480		RP	LAND	52,900.00	52,900.00	52,900.00	52,900.00
					IMPV	187,800.00	187,800.00	187,800.00	187,800.00
900 S WALNUT ST	1 -30-3 .00- -1309		.00-		Total	2,800.00	2,800.00	2,800.00	2,800.00
LIBORIO WATERGATE LLC	145450	145450		RP	LAND	2,800.00	2,800.00	2,800.00	2,800.00
901 S WALNUT ST	3 -30-10 .12- -066		.00-		Total	275,900.00	275,900.00	275,900.00	275,900.00
CHRISTIAN SCIENCE SOCIETY	8710	8710		RP	LAND	168,800.00	168,800.00	168,800.00	168,800.00
					IMPV	107,100.00	107,100.00	107,100.00	107,100.00
					EXMT	275,900.00	275,900.00	275,900.00	275,900.00
902 S WALNUT ST	1 -30-3 .00- -1308		.00-		Total	2,000.00	2,000.00	2,000.00	2,000.00
LIBORIO WATERGATE LLC	145440	145440		RP	LAND	2,000.00	2,000.00	2,000.00	2,000.00
904 S WALNUT ST	1 -30-3 .00- -1307		.00-		Total	2,000.00	2,000.00	2,000.00	2,000.00
LIBORIO WATERGATE LLC	145430	145430		RP	LAND	2,000.00	2,000.00	2,000.00	2,000.00
905 S WALNUT ST	3 -30-10 .12- -073		.00-		Total	107,600.00	107,600.00	107,600.00	107,600.00
JAMES, CHRISTINA	94721	8810		RP	LAND	40,300.00	40,300.00	40,300.00	40,300.00

Property Address / Owner Name	PIN / Tax A/C ID	Location ID	Acres	Roll	Valuation Code	Present Tax Roll Current	Present Tax Roll Original	Prior Tax Roll Current	Prior Tax Roll Original
905 S WALNUT ST	3 -30-10 .12-	-073	.00-		Total	107,600.00	107,600.00	107,600.00	107,600.00
JAMES, CHRISTINA	94721	8810		RP	IMPV	67,300.00	67,300.00	67,300.00	67,300.00
906 S WALNUT ST	1 -30-3 .00-	-1306	.00-		Total	2,000.00	2,000.00	2,000.00	2,000.00
LIBORIO WATERGATE LLC	145420	145420		RP	LAND	2,000.00	2,000.00	2,000.00	2,000.00
908 S WALNUT ST	1 -30-3 .00-	-1305	.00-		Total	2,000.00	2,000.00	2,000.00	2,000.00
LIBORIO WATERGATE LLC	145410	145410		RP	LAND	2,000.00	2,000.00	2,000.00	2,000.00
910 S WALNUT ST	1 -30-3 .00-	-1304	.00-		Total	2,000.00	2,000.00	2,000.00	2,000.00
LIBORIO WATERGATE LLC	145400	145400		RP	LAND	2,000.00	2,000.00	2,000.00	2,000.00
912 S WALNUT ST	1 -30-3 .00-	-1303	.00-		Total	2,000.00	2,000.00	2,000.00	2,000.00
LIBORIO WATERGATE LLC	145390	145390		RP	LAND	2,000.00	2,000.00	2,000.00	2,000.00
914 S WALNUT ST	1 -30-3 .00-	-1302	.00-		Total	2,000.00	2,000.00	2,000.00	2,000.00
LIBORIO WATERGATE LLC	145380	145380		RP	LAND	2,000.00	2,000.00	2,000.00	2,000.00
916 S WALNUT ST	1 -30-3 .00-	-1301	.00-		Total	2,000.00	2,000.00	2,000.00	2,000.00
LIBORIO WATERGATE LLC	145370	145370		RP	LAND	2,000.00	2,000.00	2,000.00	2,000.00
1000 S WALNUT ST	1 -30-3 .00-	-262	.00-		Total	99,700.00	99,700.00	99,700.00	99,700.00
GOEPEL, AARON	2410	2410		RP	LAND	40,200.00	40,200.00	40,200.00	40,200.00
					IMPV	59,500.00	59,500.00	59,500.00	59,500.00
1001 S WALNUT ST	3 -30-10 .12-	-074	.00-		Total	102,200.00	102,200.00	102,200.00	102,200.00
HART, ERIC S	8820	8820		RP	LAND	40,800.00	40,800.00	40,800.00	40,800.00
					IMPV	61,400.00	61,400.00	61,400.00	61,400.00
1002 S WALNUT ST	1 -30-3 .00-	-1300	.00-		Total	3,200.00	3,200.00	3,200.00	3,200.00
LIBORIO WATERGATE LLC	145360	145360		RP	LAND	3,200.00	3,200.00	3,200.00	3,200.00
1004 S WALNUT ST	1 -30-3 .00-	-1299	.00-		Total	2,800.00	2,800.00	2,800.00	2,800.00
LIBORIO WATERGATE LLC	145350	145350		RP	LAND	2,800.00	2,800.00	2,800.00	2,800.00
1005 S WALNUT ST	3 -30-10 .12-	-076	.00-		Total	96,600.00	96,600.00	96,600.00	96,600.00
RICHARD Y JOHNSON & SON INC	8840	8840		RP	LAND	40,500.00	40,500.00	40,500.00	40,500.00
					IMPV	56,100.00	56,100.00	56,100.00	56,100.00
1006 S WALNUT ST	1 -30-3 .00-	-1298	.00-		Total	2,700.00	2,700.00	2,700.00	2,700.00
LIBORIO WATERGATE LLC	145340	145340		RP	LAND	2,700.00	2,700.00	2,700.00	2,700.00
1012 S WALNUT ST	1 -30-3 .00-	-1232	.00-		Total	1,800.00	1,800.00	1,800.00	1,800.00
LIBORIO WATERGATE LLC	144680	144680		RP	LAND	1,800.00	1,800.00	1,800.00	1,800.00
1013 S WALNUT ST	3 -30-10 .16-	-002	.01-		Total	190,400.00	190,400.00	190,400.00	190,400.00
OCHOA MONTERROSO, ZENAIDO ES	9190	9190		RP	LAND	58,100.00	58,100.00	58,100.00	58,100.00
					IMPV	132,300.00	132,300.00	132,300.00	132,300.00
1014 S WALNUT ST	1 -30-3 .00-	-1231	.00-		Total	1,400.00	1,400.00	1,400.00	1,400.00
LIBORIO WATERGATE LLC	144670	144670		RP	LAND	1,400.00	1,400.00	1,400.00	1,400.00
1015 S WALNUT ST	3 -30-10 .16-	-002	.00-		Total	700.00	700.00	700.00	700.00
WALNUT VILLAGE PROPERTY OWNE	9180	9180		RP					

Property Address / Owner Name	PIN / Tax A/C ID	Location ID	Acres	Roll	Valuation Code	Present Tax Roll Current	Present Tax Roll Original	Prior Tax Roll Current	Prior Tax Roll Original
1015 S WALNUT ST	3 -30-10 .16-	-002	.00-		Total	700.00	700.00	700.00	700.00
WALNUT VILLAGE PROPERTY OWNE	9180	9180		RP	LAND	700.00	700.00	700.00	700.00
1016 S WALNUT ST	1 -30-3 .00-	-1230	.00-		Total	1,400.00	1,400.00	1,400.00	1,400.00
LIBORIO WATERGATE LLC	144660	144660		RP	LAND	1,400.00	1,400.00	1,400.00	1,400.00
1018 S WALNUT ST	1 -30-3 .00-	-1229	.00-		Total	1,800.00	1,800.00	1,800.00	1,800.00
LIBORIO WATERGATE LLC	144650	144650		RP	LAND	1,800.00	1,800.00	1,800.00	1,800.00
1020 S WALNUT ST	1 -30-3 .00-	-1228	.00-		Total	1,800.00	1,800.00	1,800.00	1,800.00
LIBORIO WATERGATE LLC	144640	144640		RP	LAND	1,800.00	1,800.00	1,800.00	1,800.00
1021 S WALNUT ST	3 -30-10 .16-	-004	.00-		Total	89,200.00	89,200.00	89,200.00	89,200.00
BRIGHT, WILLIAM	9240	9240		RP	LAND	45,200.00	45,200.00	45,200.00	45,200.00
					IMPV	44,000.00	44,000.00	44,000.00	44,000.00
1022 S WALNUT ST	1 -30-3 .00-	-1227	.00-		Total	1,400.00	1,400.00	1,400.00	1,400.00
LIBORIO WATERGATE LLC	144630	144630		RP	LAND	1,400.00	1,400.00	1,400.00	1,400.00
1024 S WALNUT ST	1 -30-3 .00-	-1226	.00-		Total	1,500.00	1,500.00	1,500.00	1,500.00
LIBORIO WATERGATE LLC	144620	144620		RP	LAND	1,500.00	1,500.00	1,500.00	1,500.00
1025 S WALNUT ST	3 -30-10 .16-	-005	.00-		Total	80,500.00	80,500.00	80,500.00	80,500.00
GILLESPIE, CHARLES D & STEVE	9250	9250		RP	LAND	41,800.00	41,800.00	41,800.00	41,800.00
					IMPV	38,700.00	38,700.00	38,700.00	38,700.00
1026 S WALNUT ST	1 -30-3 .00-	-1225	.00-		Total	1,500.00	1,500.00	1,500.00	1,500.00
LIBORIO WATERGATE LLC	144610	144610		RP	LAND	1,500.00	1,500.00	1,500.00	1,500.00
1027 S WALNUT ST	3 -30-10 .16-	-006	.00-		Total	161,600.00	161,600.00	161,600.00	161,600.00
CASE EDWARDS MANAGEMENT INC	9260	9260		RP	LAND	161,600.00	161,600.00	161,600.00	161,600.00
1028 S WALNUT ST	1 -30-3 .00-	-1224	.00-		Total	1,700.00	1,700.00	1,700.00	1,700.00
LIBORIO WATERGATE LLC	144600	144600		RP	LAND	1,700.00	1,700.00	1,700.00	1,700.00
1030 S WALNUT ST	1 -30-3 .00-	-1223	.00-		Total	1,800.00	1,800.00	1,800.00	1,800.00
LIBORIO WATERGATE LLC	144590	144590		RP	LAND	1,800.00	1,800.00	1,800.00	1,800.00
1031 S WALNUT ST	3 -30-10 .16-	-007	.00-		Total	79,100.00	79,100.00	79,100.00	79,100.00
CURRIE, JACK D & ELLEN J	9270	9270		RP	LAND	42,000.00	42,000.00	42,000.00	42,000.00
					IMPV	37,100.00	37,100.00	37,100.00	37,100.00
1032 S WALNUT ST	1 -30-3 .00-	-1222	.00-		Total	2,900.00	2,900.00	2,900.00	2,900.00
LIBORIO WATERGATE LLC	144580	144580		RP	LAND	2,900.00	2,900.00	2,900.00	2,900.00
1033 S WALNUT ST	3 -30-10 .16-	-008	.00-		Total	109,000.00	109,000.00	109,000.00	109,000.00
SCHLEGEL, MATTHEW S & KRISTI	9290	9290		RP	LAND	40,500.00	40,500.00	40,500.00	40,500.00
					IMPV	68,500.00	68,500.00	68,500.00	68,500.00
1035 S WALNUT ST	3 -30-10 .16-	-009	.00-		Total	144,500.00	144,500.00	144,500.00	144,500.00
SWAIN, AUDREY K	9300	9300		RP	LAND	45,700.00	45,700.00	45,700.00	45,700.00
					IMPV	98,800.00	98,800.00	98,800.00	98,800.00

Property Address / Owner Name	PIN / Tax A/C ID	Location ID	Acres	Roll	Valuation Code	Present Tax Roll Current	Present Tax Roll Original	Prior Tax Roll Current	Prior Tax Roll Original
1044 S WALNUT ST	1 -30-3 .00- -1043 .00-				Total	1,300.00	1,300.00	1,300.00	1,300.00
LIBORIO WATERGATE LLC	142790	142790		RP	LAND	1,300.00	1,300.00	1,300.00	1,300.00
1046 S WALNUT ST	1 -30-3 .00- -1042 .00-				Total	700.00	700.00	700.00	700.00
LIBORIO WATERGATE LLC	142780	142780		RP	LAND	700.00	700.00	700.00	700.00
1048 S WALNUT ST	1 -30-3 .00- -1041 .00-				Total	700.00	700.00	700.00	700.00
LIBORIO WATERGATE LLC	142770	142770		RP	LAND	700.00	700.00	700.00	700.00
1050 S WALNUT ST	1 -30-3 .00- -1040 .00-				Total	700.00	700.00	700.00	700.00
LIBORIO WATERGATE LLC	142760	142760		RP	LAND	700.00	700.00	700.00	700.00
1052 S WALNUT ST	1 -30-3 .00- -1039 .00-				Total	700.00	700.00	700.00	700.00
LIBORIO WATERGATE LLC	142750	142750		RP	LAND	700.00	700.00	700.00	700.00
1054 S WALNUT ST	1 -30-3 .00- -1038 .00-				Total	1,100.00	1,100.00	1,100.00	1,100.00
LIBORIO WATERGATE LLC	142740	142740		RP	LAND	1,100.00	1,100.00	1,100.00	1,100.00
1056 S WALNUT ST	1 -30-3 .00- -1037 .00-				Total	1,100.00	1,100.00	1,100.00	1,100.00
LIBORIO WATERGATE LLC	142730	142730		RP	LAND	1,100.00	1,100.00	1,100.00	1,100.00
1058 S WALNUT ST	1 -30-3 .00- -1036 .00-				Total	700.00	700.00	700.00	700.00
LIBORIO WATERGATE LLC	142720	142720		RP	LAND	700.00	700.00	700.00	700.00
1060 S WALNUT ST	1 -30-3 .00- -1035 .00-				Total	700.00	700.00	700.00	700.00
LIBORIO WATERGATE LLC	142710	142710		RP	LAND	700.00	700.00	700.00	700.00
1062 S WALNUT ST	1 -30-3 .00- -1034 .00-				Total	700.00	700.00	700.00	700.00
LIBORIO WATERGATE LLC	142700	142700		RP	LAND	700.00	700.00	700.00	700.00
1064 S WALNUT ST	1 -30-3 .00- -1033 .00-				Total	700.00	700.00	700.00	700.00
LIBORIO WATERGATE LLC	142690	142690		RP	LAND	700.00	700.00	700.00	700.00
1066 S WALNUT ST	1 -30-3 .00- -1032 .00-				Total	1,300.00	1,300.00	1,300.00	1,300.00
LIBORIO WATERGATE LLC	142680	142680		RP	LAND	1,300.00	1,300.00	1,300.00	1,300.00
1068 S WALNUT ST	1 -30-3 .00- -1031 .00-				Total	1,500.00	1,500.00	1,500.00	1,500.00
LIBORIO WATERGATE LLC	142670	142670		RP	LAND	1,500.00	1,500.00	1,500.00	1,500.00
1070 S WALNUT ST	1 -30-3 .00- -1030 .00-				Total	1,500.00	1,500.00	1,500.00	1,500.00
LIBORIO WATERGATE LLC	142660	142660		RP	LAND	1,500.00	1,500.00	1,500.00	1,500.00
1072 S WALNUT ST	1 -30-3 .00- -1029 .00-				Total	1,500.00	1,500.00	1,500.00	1,500.00
LIBORIO WATERGATE LLC	142650	142650		RP	LAND	1,500.00	1,500.00	1,500.00	1,500.00
1074 S WALNUT ST	1 -30-3 .00- -1028 .00-				Total	1,700.00	1,700.00	1,700.00	1,700.00
LIBORIO WATERGATE LLC	142640	142640		RP	LAND	1,700.00	1,700.00	1,700.00	1,700.00
1076 S WALNUT ST	1 -30-3 .00- -1027 .00-				Total	2,200.00	2,200.00	2,200.00	2,200.00
LIBORIO WATERGATE LLC	142630	142630		RP	LAND	2,200.00	2,200.00	2,200.00	2,200.00
818 WARNER RD	MD-16-174.00-01-10		.00-000		Total	119,900.00	119,900.00	119,900.00	119,900.00
JEWELL, KENNETH H	164450	164450		RP					

Property Address / Owner Name	PIN / Tax A/C ID	Location ID	Acres	Roll	Valuation Code	Present Tax Roll Current	Present Tax Roll Original	Prior Tax Roll Current	Prior Tax Roll Original
818 WARNER RD	MD-16-174.00-01-10		.00-000		Total	119,900.00	119,900.00	119,900.00	119,900.00
JEWELL, KENNETH H	164450	164450		RP	LAND	119,900.00	119,900.00	119,900.00	119,900.00
850 WARNER RD	MD-16-174.00-01-13		.00-000		Total	485,200.00	485,200.00	485,200.00	485,200.00
LIBORIO-LOUVIERS LLC	98220	98220		RP	LAND	395,800.00	395,800.00	395,800.00	395,800.00
					IMPV	89,400.00	89,400.00	89,400.00	89,400.00
1003 WARNER RD	MD-16-174.00-01-04		.00-000		Total	140,000.00	140,000.00	140,000.00	140,000.00
BROWN, CAROLYN	23510	23510		RP	LAND	35,400.00	35,400.00	35,400.00	35,400.00
					IMPV	104,600.00	104,600.00	104,600.00	104,600.00
1105 WARNER RD	MD-16-174.00-01-03		.00-000		Total	269,600.00	269,600.00	269,600.00	269,600.00
J & R SCARBOROUGH INC	23500	23500		RP	LAND	155,600.00	155,600.00	155,600.00	155,600.00
					IMPV	114,000.00	114,000.00	114,000.00	114,000.00
N WASHINGTON ST	MD-16-174.18-02-30		.00-000		Total	33,300.00	33,300.00	33,300.00	33,300.00
FRENCH, BEVERLY A	26660	26660		RP	LAND	33,300.00	33,300.00	33,300.00	33,300.00
N WASHINGTON ST	MD-16-174.18-02-31		.00-000		Total	33,300.00	33,300.00	33,300.00	33,300.00
FRENCH, BEVERLY A	26670	26670		RP	LAND	33,300.00	33,300.00	33,300.00	33,300.00
N WASHINGTON ST	MD-16-183.06-03-42		.00-000		Total	4,700.00	4,700.00	4,700.00	4,700.00
PASSWATERS, THOMAS	30110	30110		RP	LAND	4,700.00	4,700.00	4,700.00	4,700.00
N WASHINGTON ST	MD-16-183.10-03-77		.00-000		Total	33,500.00	33,500.00	33,500.00	33,500.00
PARKING AUTHORITY OF MILFORD	35220	35220		RP	LAND	30,000.00	30,000.00	30,000.00	30,000.00
					IMPV	3,500.00	3,500.00	3,500.00	3,500.00
					EXMT	33,500.00	33,500.00	33,500.00	33,500.00
N WASHINGTON ST	MD-16-183.10-03-78		.00-000		Total	34,300.00	34,300.00	34,300.00	34,300.00
PARKING AUTHORITY OF MILFORD	35230	35230		RP	LAND	30,800.00	30,800.00	30,800.00	30,800.00
					IMPV	3,500.00	3,500.00	3,500.00	3,500.00
					EXMT	34,300.00	34,300.00	34,300.00	34,300.00
N WASHINGTON ST	MD-16-183.10-04-37		.00-000		Total	92,000.00	92,000.00	92,000.00	92,000.00
PARKING AUTHORITY OF MILFORD	35730	35730		RP	LAND	78,100.00	78,100.00	78,100.00	78,100.00
					IMPV	13,900.00	13,900.00	13,900.00	13,900.00
					EXMT	92,000.00	92,000.00	92,000.00	92,000.00
5 N WASHINGTON ST	MD-16-183.10-04-36		.00-000		Total	318,400.00	318,400.00	318,400.00	318,400.00
KENT & SUSSEX MOTOR INN INC	35720	35720		RP	LAND	35,600.00	35,600.00	35,600.00	35,600.00
					IMPV	282,800.00	282,800.00	282,800.00	282,800.00
111 N WASHINGTON ST	MD-16-183.10-03-71		.00-000		Total	43,700.00	43,700.00	43,700.00	43,700.00
WATSON JR, GLENN M & DONNA M	35170	35170		RP	LAND	36,800.00	36,800.00	36,800.00	36,800.00
					IMPV	6,900.00	6,900.00	6,900.00	6,900.00
113 N WASHINGTON ST	MD-16-183.10-03-72		.00-000		Total	113,600.00	113,600.00	113,600.00	113,600.00
WATSON JR, GLENN M & DONNA M	35180	35180		RP	LAND	36,100.00	36,100.00	36,100.00	36,100.00
					IMPV	77,500.00	77,500.00	77,500.00	77,500.00
115 N WASHINGTON ST	MD-16-183.10-03-73		.00-000		Total	166,400.00	166,400.00	166,400.00	166,400.00
WATSON JR, GLENN M & DONNA M	35190	35190		RP					

Property Address / Owner Name	PIN / Tax A/C ID	Location ID	Acres	Roll	Valuation Code	Present Tax Roll Current	Present Tax Roll Original	Prior Tax Roll Current	Prior Tax Roll Original
115 N WASHINGTON ST	MD-16-183.10-03-73		.00-000		Total	166,400.00	166,400.00	166,400.00	166,400.00
WATSON JR, GLENN M & DONNA M	35190	35190		RP	LAND	41,300.00	41,300.00	41,300.00	41,300.00
					IMPV	125,100.00	125,100.00	125,100.00	125,100.00
116 N WASHINGTON ST	MD-16-183.10-03-57		.01-000		Total	172,400.00	172,400.00	172,400.00	49,800.00
CENTRAL SUSSEX LLC	152720	152720		RP	Net				24,900.00
					LAND	24,900.00	24,900.00	24,900.00	24,900.00
					IMPV	147,500.00	147,500.00	147,500.00	24,900.00
					EXMT	172,400.00	172,400.00	172,400.00	24,900.00
117 N WASHINGTON ST	MD-16-183.10-03-60		.00-000		Total	173,900.00	173,900.00	173,900.00	203,700.00
DIAMOND DANCE COMPANY INC	35080	35080		RP	LAND	38,400.00	38,400.00	38,400.00	38,400.00
					IMPV	135,500.00	135,500.00	135,500.00	165,300.00
121 N WASHINGTON ST	MD-16-183.10-03-61		.00-000		Total	45,800.00	45,800.00	45,800.00	45,800.00
DIAMOND DANCE COMPANY INC	35090	35090		RP	LAND	35,600.00	35,600.00	35,600.00	35,600.00
					IMPV	10,200.00	10,200.00	10,200.00	10,200.00
201 N WASHINGTON ST	MD-16-183.10-03-27		.00-000		Total	59,400.00	59,400.00	59,400.00	59,400.00
REEVES, ROBERT P JR	34770	34770		RP	LAND	16,200.00	16,200.00	16,200.00	16,200.00
					IMPV	43,200.00	43,200.00	43,200.00	43,200.00
202 N WASHINGTON ST	MD-16-183.10-03-38		.00-000		Total	115,500.00	115,500.00	115,500.00	115,500.00
DAVIS, JOANN - TRUSTEE	34850	34850		RP	LAND	18,700.00	18,700.00	18,700.00	18,700.00
					IMPV	96,800.00	96,800.00	96,800.00	96,800.00
203 N WASHINGTON ST	MD-16-183.10-03-28		.00-000		Total	67,200.00	67,200.00	67,200.00	67,200.00
JANUS INVESTMENTS LLC	34780	34780		RP	LAND	17,000.00	17,000.00	17,000.00	17,000.00
					IMPV	50,200.00	50,200.00	50,200.00	50,200.00
205 N WASHINGTON ST	MD-16-183.10-03-29		.00-000		Total	60,600.00	60,600.00	60,600.00	60,600.00
MAUTISTE LLC	34790	34790		RP	LAND	21,500.00	21,500.00	21,500.00	21,500.00
					IMPV	39,100.00	39,100.00	39,100.00	39,100.00
207 N WASHINGTON ST	MD-16-183.10-03-30		.00-000		Total	71,500.00	71,500.00	71,500.00	63,100.00
PARSONS, MEG M	34800	34800		RP	LAND	20,600.00	20,600.00	20,600.00	20,600.00
					IMPV	50,900.00	50,900.00	50,900.00	42,500.00
208 N WASHINGTON ST	MD-16-183.10-03-11		.03-000		Total	119,700.00	119,700.00	119,700.00	119,700.00
G & L PROPERTY DEVELOPMENT I	34610	34610		RP	LAND	20,300.00	20,300.00	20,300.00	20,300.00
					IMPV	99,400.00	99,400.00	99,400.00	99,400.00
209 N WASHINGTON ST	MD-16-183.10-03-31		.00-000		Total	63,900.00	63,900.00	63,900.00	63,900.00
AVILES, RAMONITA	34810	34810		RP	LAND	18,100.00	18,100.00	18,100.00	18,100.00
					IMPV	45,800.00	45,800.00	45,800.00	45,800.00
211 N WASHINGTON ST	MD-16-183.10-03-32		.00-000		Total	79,900.00	79,900.00	79,900.00	79,900.00
THE SAYER BLOCK LLC	34820	34820		RP	LAND	19,300.00	19,300.00	19,300.00	19,300.00
					IMPV	60,600.00	60,600.00	60,600.00	60,600.00
212 N WASHINGTON ST	MD-16-183.10-03-11		.02-000		Total	125,000.00	125,000.00	125,000.00	125,000.00
CROUCH, JAYSON D & MARJORIE	34600	34600		RP	LAND	25,600.00	25,600.00	25,600.00	25,600.00

Property Address / Owner Name	PIN / Tax A/C ID	Location ID	Acres	Roll	Valuation Code	Present Tax Roll Current	Present Tax Roll Original	Prior Tax Roll Current	Prior Tax Roll Original
212 N WASHINGTON ST	MD-16-183.10-03-11		.02-000		Total	125,000.00	125,000.00	125,000.00	125,000.00
CROUCH, JAYSON D & MARJORIE	34600	34600		RP	IMPV	99,400.00	99,400.00	99,400.00	99,400.00
213 N WASHINGTON ST	MD-16-183.10-03-33		.00-000		Total	79,600.00	79,600.00	79,600.00	79,600.00
DAVIS, JOANN - TRUSTEE	34830	34830		RP	LAND	19,300.00	19,300.00	19,300.00	19,300.00
					IMPV	60,300.00	60,300.00	60,300.00	60,300.00
215 N WASHINGTON ST	MD-16-183.10-03-34		.00-000		Total	95,600.00	95,600.00	95,600.00	95,600.00
DATARAM, ANAND ALBERT & SHAB	34840	34840		RP	LAND	19,300.00	19,300.00	19,300.00	19,300.00
					IMPV	76,300.00	76,300.00	76,300.00	76,300.00
					EXMT	95,600.00	95,600.00	95,600.00	95,600.00
401 N WASHINGTON ST	MD-16-183.06-04-20		.00-000		Total	165,900.00	165,900.00	165,900.00	165,900.00
TOMS, MICHAEL W & DEBORAH N	30440	30440		RP	LAND	30,100.00	30,100.00	30,100.00	30,100.00
					IMPV	135,800.00	135,800.00	135,800.00	135,800.00
403 N WASHINGTON ST	MD-16-183.06-04-19		.00-000		Total	87,900.00	87,900.00	87,900.00	87,900.00
SAVAGE, HARRY R & CYNTHIA L	30420	30420		RP	LAND	30,100.00	30,100.00	30,100.00	30,100.00
					IMPV	57,800.00	57,800.00	57,800.00	57,800.00
404 N WASHINGTON ST	MD-16-183.06-04-11		.00-000		Total	94,300.00	94,300.00	94,300.00	94,300.00
LEONARD, JACOB C &	30340	30340		RP	LAND	30,100.00	30,100.00	30,100.00	30,100.00
					IMPV	64,200.00	64,200.00	64,200.00	64,200.00
405 N WASHINGTON ST	MD-16-183.06-04-18		.00-000		Total	123,600.00	123,600.00	123,600.00	123,600.00
SONG, CHANG HUN & SUNG YUN	30410	30410		RP	LAND	32,200.00	32,200.00	32,200.00	32,200.00
					IMPV	91,400.00	91,400.00	91,400.00	91,400.00
407 N WASHINGTON ST	MD-16-183.06-04-17		.00-000		Total	74,000.00	74,000.00	74,000.00	74,000.00
SHELBORNE, SHANNON N	30400	30400		RP	LAND	28,000.00	28,000.00	28,000.00	28,000.00
					IMPV	46,000.00	46,000.00	46,000.00	46,000.00
408 N WASHINGTON ST	MD-16-183.06-04-12		.00-000		Total	28,000.00	28,000.00	28,000.00	28,000.00
CIPULLO, DANIEL W & AUNG N O	30350	30350		RP	LAND	28,000.00	28,000.00	28,000.00	28,000.00
409 N WASHINGTON ST	MD-16-183.06-04-16		.00-000		Total	89,000.00	89,000.00	89,000.00	89,000.00
SLAGLEVILLE LLC	30390	30390		RP	LAND	34,700.00	34,700.00	34,700.00	34,700.00
					IMPV	54,300.00	54,300.00	54,300.00	54,300.00
410 N WASHINGTON ST	MD-16-183.06-04-13		.00-000		Total	89,400.00	89,400.00	89,400.00	89,400.00
ANDRADE-GARCIA, DALISELY	30360	30360		RP	LAND	27,800.00	27,800.00	27,800.00	27,800.00
					IMPV	61,600.00	61,600.00	61,600.00	61,600.00
412 N WASHINGTON ST	MD-16-183.06-04-14		.00-000		Total	125,400.00	125,400.00	125,400.00	125,400.00
ERICKSON, ALICE M & SHIRLEY	30370	30370		RP	LAND	26,300.00	26,300.00	26,300.00	26,300.00
					IMPV	99,100.00	99,100.00	99,100.00	99,100.00
500 N WASHINGTON ST	MD-16-183.06-03-20		.00-000		Total	79,600.00	79,600.00	79,600.00	79,600.00
ALLEN, ROLAND JR	29850	29850		RP	LAND	27,800.00	27,800.00	27,800.00	27,800.00
					IMPV	51,800.00	51,800.00	51,800.00	51,800.00
501 N WASHINGTON ST	MD-16-183.06-03-54		.00-000		Total	75,000.00	75,000.00	75,000.00	75,000.00
ALORA LLC	30230	30230		RP					

Property Address / Owner Name	PIN / Tax A/C ID	Location ID	Acres	Roll	Valuation Code	Present Tax Roll Current	Present Tax Roll Original	Prior Tax Roll Current	Prior Tax Roll Original
501 N WASHINGTON ST	MD-16-183.06-03-54		.00-000		Total	75,000.00	75,000.00	75,000.00	75,000.00
ALORA LLC	30230	30230		RP	LAND	30,100.00	30,100.00	30,100.00	30,100.00
					IMPV	44,900.00	44,900.00	44,900.00	44,900.00
502 N WASHINGTON ST	MD-16-183.06-03-21		.00-000		Total	96,900.00	96,900.00	96,900.00	96,900.00
BEN'S RENTALS LLC	29860	29860		RP	LAND	26,700.00	26,700.00	26,700.00	26,700.00
					IMPV	70,200.00	70,200.00	70,200.00	70,200.00
504 N WASHINGTON ST	MD-16-183.06-03-22		.00-000		Total	95,000.00	95,000.00	95,000.00	95,000.00
VENETT, EMMETT JR & PATRICIA	29870	29870		RP	LAND	34,700.00	34,700.00	34,700.00	34,700.00
					IMPV	60,300.00	60,300.00	60,300.00	60,300.00
505 N WASHINGTON ST	MD-16-183.06-03-53		.00-000		Total	86,600.00	86,600.00	86,600.00	86,600.00
GILLESPIE, DAVID	30220	30220		RP	LAND	30,100.00	30,100.00	30,100.00	30,100.00
					IMPV	56,500.00	56,500.00	56,500.00	56,500.00
506 N WASHINGTON ST	MD-16-183.06-03-23		.00-000		Total	85,100.00	85,100.00	85,100.00	85,100.00
SACKSTEDER, SARAH M	29880	29880		RP	LAND	29,800.00	29,800.00	29,800.00	29,800.00
					IMPV	55,300.00	55,300.00	55,300.00	55,300.00
507 N WASHINGTON ST	MD-16-183.06-03-52		.00-000		Total	100,100.00	100,100.00	100,100.00	100,100.00
HERTZ JR, WILLIAM PAUL	30200	30200		RP	LAND	36,300.00	36,300.00	36,300.00	36,300.00
					IMPV	63,800.00	63,800.00	63,800.00	63,800.00
508 N WASHINGTON ST	MD-16-183.06-03-24		.00-000		Total	80,900.00	80,900.00	80,900.00	80,900.00
BEACH, CRYSTAL	29890	29890		RP	LAND	28,000.00	28,000.00	28,000.00	28,000.00
					IMPV	52,900.00	52,900.00	52,900.00	52,900.00
510 N WASHINGTON ST	MD-16-183.06-03-25		.00-000		Total	75,900.00	75,900.00	75,900.00	75,900.00
WILKINS, DONNA L	29900	29900		RP	LAND	28,000.00	28,000.00	28,000.00	28,000.00
					IMPV	47,900.00	47,900.00	47,900.00	47,900.00
511 N WASHINGTON ST	MD-16-183.06-03-51		.00-000		Total	80,500.00	80,500.00	80,500.00	80,500.00
LEBRIGHT, DANIEL T & JOYCE G	30190	30190		RP	LAND	30,100.00	30,100.00	30,100.00	30,100.00
					IMPV	50,400.00	50,400.00	50,400.00	50,400.00
513 N WASHINGTON ST	MD-16-183.06-03-50		.00-000		Total	137,300.00	137,300.00	137,300.00	137,300.00
RUSSO, DOBYE & JOAN	30180	30180		RP	LAND	30,100.00	30,100.00	30,100.00	30,100.00
					IMPV	107,200.00	107,200.00	107,200.00	107,200.00
514 N WASHINGTON ST	MD-16-183.06-03-26		.00-000		Total	73,700.00	73,700.00	73,700.00	73,700.00
CROMER, DARRELL R & DEBRA S	29910	29910		RP	LAND	25,500.00	25,500.00	25,500.00	25,500.00
					IMPV	48,200.00	48,200.00	48,200.00	48,200.00
515 N WASHINGTON ST	MD-16-183.06-03-49		.00-000		Total	92,700.00	92,700.00	92,700.00	92,700.00
COVERDALE, CLIFFORD & DONNA	30170	30170		RP	LAND	30,100.00	30,100.00	30,100.00	30,100.00
					IMPV	62,600.00	62,600.00	62,600.00	62,600.00
516 N WASHINGTON ST	MD-16-183.06-03-27		.00-000		Total	80,900.00	80,900.00	80,900.00	80,900.00
BEACH, CRYSTAL	29920	29920		RP	LAND	25,500.00	25,500.00	25,500.00	25,500.00
					IMPV	55,400.00	55,400.00	55,400.00	55,400.00
517 N WASHINGTON ST	MD-16-183.06-03-48		.00-000		Total	76,900.00	76,900.00	76,900.00	76,900.00
G & L PROPERTY DEVELOPMENT I	30160	30160		RP					

Property Address / Owner Name	PIN / Tax A/C ID	Location ID	Acres	Roll	Valuation Code	Present Tax Roll Current	Present Tax Roll Original	Prior Tax Roll Current	Prior Tax Roll Original
517 N WASHINGTON ST	MD-16-183.06-03-48		.00-000		Total	76,900.00	76,900.00	76,900.00	76,900.00
G & L PROPERTY DEVELOPMENT I	30160	30160		RP	LAND	30,200.00	30,200.00	30,200.00	30,200.00
					IMPV	46,700.00	46,700.00	46,700.00	46,700.00
518 N WASHINGTON ST	MD-16-183.06-03-28		.00-000		Total	94,900.00	94,900.00	94,900.00	94,900.00
HOFFMAN, DONNA L	29930	29930		RP	LAND	22,200.00	22,200.00	22,200.00	22,200.00
					IMPV	72,700.00	72,700.00	72,700.00	72,700.00
519 N WASHINGTON ST	MD-16-183.06-03-47		.00-000		Total	121,100.00	121,100.00	121,100.00	121,100.00
AMISTAL, JOEL & CHISLAINE MO	30150	30150		RP	LAND	30,100.00	30,100.00	30,100.00	30,100.00
					IMPV	91,000.00	91,000.00	91,000.00	91,000.00
521 N WASHINGTON ST	MD-16-183.06-03-46		.00-000		Total	81,900.00	81,900.00	81,900.00	81,900.00
CANALES, PABLO SAUCEDO	30140	30140		RP	LAND	24,600.00	24,600.00	24,600.00	24,600.00
					IMPV	57,300.00	57,300.00	57,300.00	57,300.00
605 N WASHINGTON ST	MD-16-183.06-03-41		.00-000		Total	88,900.00	88,900.00	88,900.00	88,900.00
PASSWATERS, THOMAS	30100	30100		RP	LAND	30,100.00	30,100.00	30,100.00	30,100.00
					IMPV	58,800.00	58,800.00	58,800.00	58,800.00
606 N WASHINGTON ST	MD-16-183.06-03-31		.00-000		Total	101,100.00	101,100.00	101,100.00	101,100.00
DIAZ, JESUS I & CASTRO-SALGA	29960	29960		RP	LAND	32,700.00	32,700.00	32,700.00	32,700.00
					IMPV	68,400.00	68,400.00	68,400.00	68,400.00
607 N WASHINGTON ST	MD-16-183.06-03-40		.00-000		Total	117,500.00	117,500.00	117,500.00	117,500.00
FRAZIER, CLAUDETTA	30090	30090		RP	LAND	35,900.00	35,900.00	35,900.00	35,900.00
					IMPV	81,600.00	81,600.00	81,600.00	81,600.00
609 N WASHINGTON ST	MD-16-183.06-03-39		.00-000		Total	134,400.00	134,400.00	134,400.00	131,500.00
FLEMING, REBECCA L	30080	30080		RP	LAND	32,700.00	32,700.00	32,700.00	32,700.00
					IMPV	101,700.00	101,700.00	101,700.00	98,800.00
610 N WASHINGTON ST	MD-16-183.06-03-31		.01-000		Total	201,700.00	201,700.00	201,700.00	201,700.00
CASTELLANOS, HECTOR GUILLERM	29970	29970		RP	LAND	35,500.00	35,500.00	35,500.00	35,500.00
					IMPV	166,200.00	166,200.00	166,200.00	166,200.00
611 N WASHINGTON ST	MD-16-183.06-03-38		.00-000		Total	120,100.00	120,100.00	120,100.00	120,100.00
HOLLIS, ALICIA	30070	30070		RP	LAND	35,100.00	35,100.00	35,100.00	35,100.00
					IMPV	85,000.00	85,000.00	85,000.00	85,000.00
613 N WASHINGTON ST	MD-16-183.06-03-36		.00-000		Total	140,000.00	140,000.00	140,000.00	140,000.00
PEREZ, PAZ G & EMELY S	30050	30050		RP	LAND	35,700.00	35,700.00	35,700.00	35,700.00
					IMPV	104,300.00	104,300.00	104,300.00	104,300.00
615 N WASHINGTON ST	MD-16-183.06-03-37		.00-000		Total	136,200.00	136,200.00	136,200.00	136,200.00
KORNEGAY, LAVERNE & GABRIELL	30060	30060		RP	LAND	34,300.00	34,300.00	34,300.00	34,300.00
					IMPV	101,900.00	101,900.00	101,900.00	101,900.00
616 N WASHINGTON ST	MD-16-183.06-03-32		.00-000		Total	152,200.00	152,200.00	152,200.00	152,200.00
DICKERSON PROPERTIES LLC	29990	29990		RP	LAND	38,800.00	38,800.00	38,800.00	38,800.00
					IMPV	113,400.00	113,400.00	113,400.00	113,400.00
617 N WASHINGTON ST	MD-16-183.06-03-35		.00-000		Total	164,800.00	164,800.00	164,800.00	164,800.00
FLEMING, BRIAN T	30040	30040		RP					

Property Address / Owner Name	PIN / Tax A/C ID	Location ID	Acres	Roll	Valuation Code	Present Tax Roll Current	Present Tax Roll Original	Prior Tax Roll Current	Prior Tax Roll Original
617 N WASHINGTON ST	MD-16-183.06-03-35		.00-000		Total	164,800.00	164,800.00	164,800.00	164,800.00
FLEMING, BRIAN T	30040	30040		RP	LAND	36,500.00	36,500.00	36,500.00	36,500.00
					IMPV	128,300.00	128,300.00	128,300.00	128,300.00
618 N WASHINGTON ST	MD-16-183.06-03-32		.02-000		Total	190,000.00	190,000.00	190,000.00	190,000.00
YOUNG, JOEL MICHAEL	30010	30010		RP	LAND	36,600.00	36,600.00	36,600.00	36,600.00
					IMPV	153,400.00	153,400.00	153,400.00	153,400.00
620 N WASHINGTON ST	MD-16-183.06-03-32		.01-000		Total	157,700.00	157,700.00	157,700.00	154,300.00
SPAIN, DOROTHY R	30000	30000		RP	LAND	36,700.00	36,700.00	36,700.00	36,700.00
					IMPV	121,000.00	121,000.00	121,000.00	117,600.00
621 N WASHINGTON ST	MD-16-183.06-03-34		.00-000		Total	147,900.00	147,900.00	147,900.00	147,900.00
KRESH, SARAH	30030	30030		RP	LAND	35,400.00	35,400.00	35,400.00	35,400.00
					IMPV	112,500.00	112,500.00	112,500.00	112,500.00
622 N WASHINGTON ST	MD-16-183.06-03-33		.00-000		Total	156,500.00	156,500.00	156,500.00	156,500.00
RENZO, KATHERINE SCOTT & JOS	30020	30020		RP	LAND	36,700.00	36,700.00	36,700.00	36,700.00
					IMPV	119,800.00	119,800.00	119,800.00	119,800.00
700 N WASHINGTON ST	MD-16-174.18-02-22		.00-000		Total	81,500.00	81,500.00	81,500.00	81,500.00
VAN VORST, MARIAN E	26600	26600		RP	LAND	26,400.00	26,400.00	26,400.00	26,400.00
					IMPV	55,100.00	55,100.00	55,100.00	55,100.00
701 N WASHINGTON ST	MD-16-174.18-02-45		.00-000		Total	135,200.00	135,200.00	135,200.00	135,200.00
BOYER, ELMER R JR	26830	26830		RP	LAND	35,000.00	35,000.00	35,000.00	35,000.00
					IMPV	100,200.00	100,200.00	100,200.00	100,200.00
702 N WASHINGTON ST	MD-16-174.18-02-23		.00-000		Total	172,500.00	172,500.00	172,500.00	172,500.00
ABBOTT, KATHLEEN V	26610	26610		RP	LAND	36,800.00	36,800.00	36,800.00	36,800.00
					IMPV	135,700.00	135,700.00	135,700.00	135,700.00
703 N WASHINGTON ST	MD-16-174.18-02-44		.01-000		Total	149,300.00	149,300.00	149,300.00	149,300.00
KLINGENSMITH, KRISTEL	26820	26820		RP	LAND	35,000.00	35,000.00	35,000.00	35,000.00
					IMPV	114,300.00	114,300.00	114,300.00	114,300.00
706 N WASHINGTON ST	MD-16-174.18-02-24		.00-000		Total	84,400.00	84,400.00	84,400.00	84,400.00
VANVORST, MARIAN E	26620	26620		RP	LAND	33,300.00	33,300.00	33,300.00	33,300.00
					IMPV	51,100.00	51,100.00	51,100.00	51,100.00
707 N WASHINGTON ST	MD-16-174.18-02-44		.00-000		Total	116,600.00	116,600.00	116,600.00	116,600.00
DAVIS, JO ANN - TRUSTEE	26810	26810		RP	LAND	35,000.00	35,000.00	35,000.00	35,000.00
					IMPV	81,600.00	81,600.00	81,600.00	81,600.00
708 N WASHINGTON ST	MD-16-174.18-02-25		.00-000		Total	132,400.00	132,400.00	132,400.00	132,400.00
WALLS, PHYLLIS ANN	26630	26630		RP	LAND	37,800.00	37,800.00	37,800.00	37,800.00
					IMPV	94,600.00	94,600.00	94,600.00	94,600.00
709 N WASHINGTON ST	MD-16-174.18-02-43		.00-000		Total	154,100.00	154,100.00	154,100.00	154,100.00
JACKSON, JR. HORACE L & SAND	26800	26800		RP	LAND	35,000.00	35,000.00	35,000.00	35,000.00
					IMPV	119,100.00	119,100.00	119,100.00	119,100.00
710 N WASHINGTON ST	MD-16-174.18-02-15		.01-000		Total	103,500.00	103,500.00	103,500.00	103,500.00
A & I HOUSING INC	26520	26520		RP					

Property Address / Owner Name	PIN / Tax A/C ID	Location ID	Acres	Roll	Valuation Code	Present Tax Roll Current	Present Tax Roll Original	Prior Tax Roll Current	Prior Tax Roll Original
710 N WASHINGTON ST	MD-16-174.18-02-15		.01-000		Total	103,500.00	103,500.00	103,500.00	103,500.00
A & I HOUSING INC	26520	26520		RP	LAND	33,300.00	33,300.00	33,300.00	33,300.00
					IMPV	70,200.00	70,200.00	70,200.00	70,200.00
					EXMT	103,500.00	103,500.00	103,500.00	103,500.00
711 N WASHINGTON ST	MD-16-174.18-02-42		.00-000		Total	121,100.00	121,100.00	121,100.00	121,100.00
DAVIS, JOANN - TRUSTEE	26790	26790		RP	LAND	35,000.00	35,000.00	35,000.00	35,000.00
					IMPV	86,100.00	86,100.00	86,100.00	86,100.00
801 N WASHINGTON ST	MD-16-174.18-02-41		.00-000		Total	112,400.00	112,400.00	112,400.00	112,400.00
JONES, MARGARETTE	26780	26780		RP	LAND	35,700.00	35,700.00	35,700.00	35,700.00
					IMPV	76,700.00	76,700.00	76,700.00	76,700.00
803 N WASHINGTON ST	MD-16-174.18-02-40		.00-000		Total	158,100.00	158,100.00	158,100.00	158,100.00
GALLEGO, ROBERT & MARGARET K	26770	26770		RP	LAND	34,300.00	34,300.00	34,300.00	34,300.00
					IMPV	123,800.00	123,800.00	123,800.00	123,800.00
804 N WASHINGTON ST	MD-16-174.18-02-27		.00-000		Total	157,200.00	157,200.00	157,200.00	157,200.00
DAVIS, CLARETTA M	26640	26640		RP	LAND	36,200.00	36,200.00	36,200.00	36,200.00
					IMPV	121,000.00	121,000.00	121,000.00	121,000.00
806 N WASHINGTON ST	MD-16-174.18-02-28		.00-000		Total	158,500.00	158,500.00	158,500.00	158,500.00
LARAGIONE, FRANCO & OLIDAY	26650	26650		RP	LAND	36,200.00	36,200.00	36,200.00	36,200.00
					IMPV	122,300.00	122,300.00	122,300.00	122,300.00
807 N WASHINGTON ST	MD-16-174.18-02-39		.00-000		Total	93,600.00	85,500.00	85,500.00	85,500.00
THE CHRISTENSEN GROUP LLC	26760	26760		RP	LAND	30,100.00	30,100.00	30,100.00	30,100.00
					IMPV	63,500.00	55,400.00	55,400.00	55,400.00
809 N WASHINGTON ST	MD-16-174.18-02-38		.00-000		Total	112,400.00	112,400.00	112,400.00	112,400.00
ROBBINS, JEREMY & LAURA	26750	26750		RP	LAND	30,100.00	30,100.00	30,100.00	30,100.00
					IMPV	82,300.00	82,300.00	82,300.00	82,300.00
811 N WASHINGTON ST	MD-16-174.18-02-37		.00-000		Total	117,700.00	117,700.00	117,700.00	117,700.00
J & P JAMES PROPERTIES LLC	26730	26730		RP	LAND	30,100.00	30,100.00	30,100.00	30,100.00
					IMPV	87,600.00	87,600.00	87,600.00	87,600.00
813 N WASHINGTON ST	MD-16-174.18-02-37		.01-000		Total	92,000.00	92,000.00	92,000.00	92,000.00
PETERMAN, MICHAEL, A	26740	26740		RP	LAND	30,100.00	30,100.00	30,100.00	30,100.00
					IMPV	61,900.00	61,900.00	61,900.00	61,900.00
902 N WASHINGTON ST	MD-16-174.18-02-33		.01-000		Total	168,000.00	168,000.00	168,000.00	168,000.00
ADAMS, BRENDA REVOCABLE TRUS	26700	26700		RP	LAND	34,100.00	34,100.00	34,100.00	34,100.00
					IMPV	133,900.00	133,900.00	133,900.00	133,900.00
904 N WASHINGTON ST	MD-16-174.18-02-33		.00-000		Total	168,000.00	168,000.00	168,000.00	168,000.00
ADAMS, BRENDA REVOCABLE TRUS	26690	26690		RP	LAND	34,100.00	34,100.00	34,100.00	34,100.00
					IMPV	133,900.00	133,900.00	133,900.00	133,900.00
906 N WASHINGTON ST	MD-16-174.18-02-35		.00-000		Total	122,400.00	122,400.00	122,400.00	122,400.00
ADAMS, BRENDA REVOCABLE TRUS	26710	26710		RP	LAND	35,400.00	35,400.00	35,400.00	35,400.00
					IMPV	87,000.00	87,000.00	87,000.00	87,000.00

Property Address / Owner Name	PIN / Tax A/C ID	Location ID	Acres	Roll	Valuation Code	Present Tax Roll Current	Present Tax Roll Original	Prior Tax Roll Current	Prior Tax Roll Original
S WASHINGTON ST	3 -30-10 .08- -070 .00-				Total	234,900.00	242,300.00	242,300.00	242,300.00
MILFORD LITTLE LEAGUE	7820	7820		RP	LAND	234,900.00	242,300.00	242,300.00	242,300.00
					EXMT	234,900.00	242,300.00	242,300.00	242,300.00
S WASHINGTON ST	3 -30-10 .08- -071 .00-				Total	231,600.00	231,600.00	231,600.00	231,600.00
MILFORD LITTLE LEAGUE	7840	7840		RP	LAND	231,600.00	231,600.00	231,600.00	231,600.00
					EXMT	231,600.00	231,600.00	231,600.00	231,600.00
S WASHINGTON ST	3 -30-10 .08- -072 .00-				Total	173,600.00	173,600.00	173,600.00	173,600.00
MILFORD LITTLE LEAGUE	7860	7860		RP	LAND	173,600.00	173,600.00	173,600.00	173,600.00
					EXMT	173,600.00	173,600.00	173,600.00	173,600.00
S WASHINGTON ST	3 -30-6 .20- -075 .00-				Total	30,100.00	30,100.00	30,100.00	30,100.00
CITY OF MILFORD	18230	18230		RP	LAND	30,100.00	30,100.00	30,100.00	30,100.00
					EXMT	30,100.00	30,100.00	30,100.00	30,100.00
S WASHINGTON ST	3 -30-6 .20- -043 .00-				Total	73,800.00	73,800.00	73,800.00	73,800.00
CITY OF MILFORD - CUST SVC P	162820	162820		RP	LAND	61,300.00	61,300.00	61,300.00	61,300.00
					IMPV	12,500.00	12,500.00	12,500.00	12,500.00
					EXMT	73,800.00	73,800.00	73,800.00	73,800.00
1 S WASHINGTON ST	3 -30-6 .20- -007 .00-				Total	182,700.00	182,700.00	182,700.00	182,700.00
A & ACF LLC	17580	17580		RP	LAND	53,300.00	53,300.00	53,300.00	53,300.00
					IMPV	129,400.00	129,400.00	129,400.00	129,400.00
5 S WASHINGTON ST	3 -30-6 .20- -006 .00-				Total	209,100.00	209,100.00	209,100.00	209,100.00
CITY OF MILFORD	17570	17570		RP	LAND	209,100.00	209,100.00	209,100.00	209,100.00
					EXMT	209,100.00	209,100.00	209,100.00	209,100.00
103 S WASHINGTON ST	3 -30-6 .20- -033 .00-				Total	75,100.00	75,100.00	75,100.00	91,400.00
TRANSMARK PROPERTIES LLC	17830	17830		RP	LAND	16,900.00	16,900.00	16,900.00	16,900.00
					IMPV	58,200.00	58,200.00	58,200.00	74,500.00
105 S WASHINGTON ST	3 -30-6 .20- -034 .00-				Total	77,300.00	77,300.00	77,300.00	77,300.00
REDDEN, ALLAN J & EILEENM	17840	17840		RP	LAND	17,400.00	17,400.00	17,400.00	17,400.00
					IMPV	59,900.00	59,900.00	59,900.00	59,900.00
107 S WASHINGTON ST	3 -30-6 .20- -035 .00-				Total	135,500.00	135,500.00	135,500.00	135,500.00
REDDEN, MARK A & LANG G	17850	17850		RP	LAND	17,400.00	17,400.00	17,400.00	17,400.00
					IMPV	118,100.00	118,100.00	118,100.00	118,100.00
109 S WASHINGTON ST	3 -30-6 .20- -036 .00-				Total	98,400.00	98,400.00	98,400.00	98,400.00
TRANSMARK PROPERTIES LLC	17860	17860		RP	LAND	17,300.00	17,300.00	17,300.00	17,300.00
					IMPV	81,100.00	81,100.00	81,100.00	81,100.00
110 S WASHINGTON ST	3 -30-6 .20- -042 .00-				Total	306,500.00	306,500.00	306,500.00	306,500.00
CITY OF MILFORD - WATER TOWE	17920	17920		RP	LAND	45,400.00	45,400.00	45,400.00	45,400.00
					IMPV	261,100.00	261,100.00	261,100.00	261,100.00
					EXMT	306,500.00	306,500.00	306,500.00	306,500.00
111 S WASHINGTON ST	3 -30-6 .20- -037 .00-				Total	83,400.00	83,400.00	83,400.00	83,400.00
FAITHWORK LLC	17870	17870		RP	LAND	17,100.00	17,100.00	17,100.00	17,100.00

Property Address / Owner Name	PIN / Tax A/C ID	Location ID	Acres	Roll	Valuation Code	Present Tax Roll Current	Present Tax Roll Original	Prior Tax Roll Current	Prior Tax Roll Original
111 S WASHINGTON ST	3 -30-6 .20- -037	.00-			Total	83,400.00	83,400.00	83,400.00	83,400.00
FAITHWORK LLC	17870	17870		RP	IMPV	66,300.00	66,300.00	66,300.00	66,300.00
113 S WASHINGTON ST 115	3 -30-6 .20- -038	.00-			Total	98,500.00	98,500.00	98,500.00	98,500.00
FAITHWORK LLC	17880	17880		RP	LAND	25,900.00	25,900.00	25,900.00	25,900.00
					IMPV	72,600.00	72,600.00	72,600.00	72,600.00
205 S WASHINGTON ST	3 -30-6 .20- -080	.00-			Total	38,000.00	38,000.00	38,000.00	38,000.00
BRANDBERLY LLC	18280	18280		RP	LAND	16,400.00	16,400.00	16,400.00	16,400.00
					IMPV	21,600.00	21,600.00	21,600.00	21,600.00
208 S WASHINGTON ST	3 -30-6 .20- -073	.00-			Total	34,300.00	34,300.00	34,300.00	34,300.00
CITY OF MILFORD - PARKING LO	18210	18210		RP	LAND	30,300.00	30,300.00	30,300.00	30,300.00
					IMPV	4,000.00	4,000.00	4,000.00	4,000.00
					EXMT	34,300.00	34,300.00	34,300.00	34,300.00
209 S WASHINGTON ST	3 -30-6 .20- -079	.00-			Total	24,400.00	24,400.00	24,400.00	24,400.00
CITY OF MILFORD	18270	18270		RP	LAND	24,400.00	24,400.00	24,400.00	24,400.00
					EXMT	24,400.00	24,400.00	24,400.00	24,400.00
210 S WASHINGTON ST	3 -30-6 .20- -072	.00-			Total	31,100.00	31,100.00	31,100.00	31,100.00
CITY OF MILFORD - PARKING LO	18200	18200		RP	LAND	28,100.00	28,100.00	28,100.00	28,100.00
					IMPV	3,000.00	3,000.00	3,000.00	3,000.00
					EXMT	31,100.00	31,100.00	31,100.00	31,100.00
212 S WASHINGTON ST	3 -30-6 .20- -071	.00-			Total	31,400.00	31,400.00	31,400.00	31,400.00
CITY OF MILFORD - PARKING LO	18190	18190		RP	LAND	28,200.00	28,200.00	28,200.00	28,200.00
					IMPV	3,200.00	3,200.00	3,200.00	3,200.00
					EXMT	31,400.00	31,400.00	31,400.00	31,400.00
214 S WASHINGTON ST	3 -30-6 .20- -070	.00-			Total	53,200.00	53,200.00	53,200.00	53,200.00
JESTER, ROBERT ALLAN FOR LIF	18180	18180		RP	LAND	19,700.00	19,700.00	19,700.00	19,700.00
					IMPV	33,500.00	33,500.00	33,500.00	33,500.00
216 S WASHINGTON ST	3 -30-6 .20- -069	.00-			Total	76,600.00	76,600.00	76,600.00	76,600.00
ROSS PROPERTIES LLC	18170	18170		RP	LAND	17,200.00	17,200.00	17,200.00	17,200.00
					IMPV	59,400.00	59,400.00	59,400.00	59,400.00
217 S WASHINGTON ST	3 -30-6 .20- -078	.00-			Total	77,200.00	77,200.00	77,200.00	77,200.00
XADE PROPERTIES LLC	141530	141530		RP	LAND	18,900.00	18,900.00	18,900.00	18,900.00
					IMPV	58,300.00	58,300.00	58,300.00	58,300.00
218 S WASHINGTON ST A	3 -30-6 .20- -068	.00-			Total	66,400.00	66,400.00	66,400.00	66,400.00
BAYLESS III, CLARENCE W	18160	18160		RP	LAND	16,300.00	16,300.00	16,300.00	16,300.00
					IMPV	50,100.00	50,100.00	50,100.00	50,100.00
302 S WASHINGTON ST A	3 -30-6 .20- -067	.00-			Total	120,200.00	120,200.00	120,200.00	120,200.00
WILEY, JOSEPH E	18150	18150		RP	LAND	21,700.00	21,700.00	21,700.00	21,700.00
					IMPV	98,500.00	98,500.00	98,500.00	98,500.00
303 S WASHINGTON ST	3 -30-6 .20- -098	.00-			Total	90,000.00	90,000.00	90,000.00	90,000.00
GRADEN II, THOMAS ANDREW &	18460	18460		RP	LAND	22,900.00	22,900.00	22,900.00	22,900.00

Property Address / Owner Name	PIN / Tax A/C ID	Location ID	Acres	Roll	Valuation Code	Present Tax Roll Current	Present Tax Roll Original	Prior Tax Roll Current	Prior Tax Roll Original
303 S WASHINGTON ST	3 -30-6 .20- -098	.00-			Total	90,000.00	90,000.00	90,000.00	90,000.00
GRADEN II, THOMAS ANDREW &	18460	18460		RP	IMPV	67,100.00	67,100.00	67,100.00	67,100.00
305 S WASHINGTON ST	3 -30-6 .20- -100	.00-			Total	70,700.00	70,700.00	70,700.00	70,700.00
SONG, CHANG HUN & SUNG YUN	18470	18470		RP	LAND	17,600.00	17,600.00	17,600.00	17,600.00
					IMPV	53,100.00	53,100.00	53,100.00	53,100.00
306 S WASHINGTON ST	3 -30-6 .20- -066	.00-			Total	118,900.00	118,900.00	118,900.00	118,900.00
SONG, CHANG HUN	18140	18140		RP	LAND	21,700.00	21,700.00	21,700.00	21,700.00
					IMPV	97,200.00	97,200.00	97,200.00	97,200.00
307 S WASHINGTON ST	3 -30-6 .20- -101	.00-			Total	20,900.00	20,900.00	20,900.00	20,900.00
KENTON, G NELSON SR & ELOUIS	18480	18480		RP	LAND	8,600.00	8,600.00	8,600.00	8,600.00
					IMPV	12,300.00	12,300.00	12,300.00	12,300.00
308 S WASHINGTON ST	3 -30-6 .20- -065	.00-			Total	63,300.00	63,300.00	63,300.00	63,300.00
OECHSLER, JAMES A JR & TRACY	18130	18130		RP	LAND	17,000.00	17,000.00	17,000.00	17,000.00
					IMPV	46,300.00	46,300.00	46,300.00	46,300.00
309 S WASHINGTON ST	3 -30-6 .20- -102	.00-			Total	159,300.00	159,300.00	159,300.00	159,300.00
KENTON, G NELSON SR & ELOUIS	18490	18490		RP	LAND	22,500.00	22,500.00	22,500.00	22,500.00
					IMPV	136,800.00	136,800.00	136,800.00	136,800.00
311 S WASHINGTON ST	3 -30-6 .20- -103	.00-			Total	104,600.00	104,600.00	104,600.00	104,600.00
RATLIEF, BRYAN K & TERESA SM	18500	18500		RP	LAND	22,500.00	22,500.00	22,500.00	22,500.00
					IMPV	82,100.00	82,100.00	82,100.00	82,100.00
312 S WASHINGTON ST	3 -30-6 .20- -064	.00-			Total	84,600.00	84,700.00	84,700.00	84,700.00
MAHMOOD, KHALID & AFSHAN S G	18120	18120		RP	LAND	22,100.00	22,100.00	22,100.00	22,100.00
					IMPV	62,500.00	62,600.00	62,600.00	62,600.00
321 S WASHINGTON ST	3 -30-6 .20- -104	.00-			Total	119,700.00	119,700.00	119,700.00	119,700.00
ANDERSON, CLAIRE R	18510	18510		RP	LAND	22,500.00	22,500.00	22,500.00	22,500.00
					IMPV	97,200.00	97,200.00	97,200.00	97,200.00
323 S WASHINGTON ST	3 -30-6 .20- -105	.00-			Total	121,000.00	121,000.00	121,000.00	121,000.00
WAVECREST LLC	18520	18520		RP	LAND	22,500.00	22,500.00	22,500.00	22,500.00
					IMPV	98,500.00	98,500.00	98,500.00	98,500.00
400 S WASHINGTON ST	3 -30-6 .20- -062	.00-			Total	112,500.00	112,500.00	112,500.00	112,500.00
MURPHY, T DENNIS	18100	18100		RP	LAND	23,100.00	23,100.00	23,100.00	23,100.00
					IMPV	89,400.00	89,400.00	89,400.00	89,400.00
401 S WASHINGTON ST	3 -30-10 .08- -063	.00-			Total	153,800.00	153,800.00	153,800.00	153,800.00
CONEXIO CARE INC	7740	7740		RP	LAND	23,000.00	23,000.00	23,000.00	23,000.00
					IMPV	130,800.00	130,800.00	130,800.00	130,800.00
402 S WASHINGTON ST	3 -30-6 .20- -061	.00-			Total	103,900.00	103,900.00	103,900.00	103,900.00
ESHBACH, JASON & AMANDA L	18090	18090		RP	LAND	22,300.00	22,300.00	22,300.00	22,300.00
					IMPV	81,600.00	81,600.00	81,600.00	81,600.00
403 S WASHINGTON ST	3 -30-10 .08- -062	.00-			Total	92,500.00	92,500.00	92,500.00	92,500.00
PINKYS ENTERPRISES LLC	7730	7730		RP					

Property Address / Owner Name	PIN / Tax A/C ID	Location ID	Acres	Roll	Valuation Code	Present Tax Roll Current	Present Tax Roll Original	Prior Tax Roll Current	Prior Tax Roll Original
403 S WASHINGTON ST	3 -30-10 .08- -062		.00-		Total	92,500.00	92,500.00	92,500.00	92,500.00
PINKYS ENTERPRISES LLC	7730	7730		RP	LAND	23,000.00	23,000.00	23,000.00	23,000.00
					IMPV	69,500.00	69,500.00	69,500.00	69,500.00
404 S WASHINGTON ST	3 -30-10 .08- -035		.00-		Total	75,600.00	75,600.00	75,600.00	75,600.00
COLEMAN, BRITTANI B	7480	7480		RP	LAND	22,100.00	22,100.00	22,100.00	22,100.00
					IMPV	53,500.00	53,500.00	53,500.00	53,500.00
405 S WASHINGTON ST	3 -30-10 .08- -061		.00-		Total	68,100.00	68,100.00	68,100.00	68,100.00
PHIPPS, TY D	7720	7720		RP	LAND	19,500.00	19,500.00	19,500.00	19,500.00
					IMPV	48,600.00	48,600.00	48,600.00	48,600.00
407 S WASHINGTON ST	3 -30-10 .08- -060		.00-		Total	72,200.00	72,200.00	72,200.00	72,200.00
CURRIE, JACK D & ELLEN J	7710	7710		RP	LAND	19,500.00	19,500.00	19,500.00	19,500.00
					IMPV	52,700.00	52,700.00	52,700.00	52,700.00
408 S WASHINGTON ST	3 -30-10 .08- -036		.00-		Total	45,300.00	45,300.00	45,300.00	45,300.00
GAFFNEY, DANIEL M & SUSAN	7490	7490		RP	LAND	17,400.00	17,400.00	17,400.00	17,400.00
					IMPV	27,900.00	27,900.00	27,900.00	27,900.00
409 S WASHINGTON ST	3 -30-10 .08- -059		.00-		Total	93,400.00	93,400.00	93,400.00	93,400.00
OSBORNE, EUGENE M	7700	7700		RP	LAND	19,500.00	19,500.00	19,500.00	19,500.00
					IMPV	73,900.00	73,900.00	73,900.00	73,900.00
411 S WASHINGTON ST	3 -30-10 .08- -058		.00-		Total	83,400.00	83,400.00	83,400.00	83,400.00
TREXLER, BARRY	7690	7690		RP	LAND	25,200.00	25,200.00	25,200.00	25,200.00
					IMPV	58,200.00	58,200.00	58,200.00	58,200.00
412 S WASHINGTON ST	3 -30-10 .08- -037		.00-		Total	48,600.00	48,600.00	48,600.00	48,600.00
TAYLOR, KIMBERLY	7500	7500		RP	LAND	17,400.00	17,400.00	17,400.00	17,400.00
					IMPV	31,200.00	31,200.00	31,200.00	31,200.00
414 S WASHINGTON ST	3 -30-10 .08- -038		.00-		Total	74,500.00	74,500.00	74,500.00	74,500.00
MIKKELSEN, CHRISTIAN J K	7510	7510		RP	LAND	17,400.00	17,400.00	17,400.00	17,400.00
					IMPV	57,100.00	57,100.00	57,100.00	57,100.00
415 S WASHINGTON ST	3 -30-10 .08- -057		.00-		Total	149,300.00	149,300.00	149,300.00	38,200.00
COLLINS, DARREN LAMOR	7680	7680		RP	LAND	19,100.00	19,100.00	19,100.00	19,100.00
					IMPV	130,200.00	130,200.00	130,200.00	19,100.00
416 S WASHINGTON ST	3 -30-10 .08- -039		.00-		Total	104,000.00	104,000.00	104,000.00	104,000.00
FLORESTAL, DUCLOS & ENIDE	7520	7520		RP	LAND	21,900.00	21,900.00	21,900.00	21,900.00
					IMPV	82,100.00	82,100.00	82,100.00	82,100.00
417 S WASHINGTON ST	3 -30-10 .08- -056		.00-		Total	88,400.00	88,400.00	88,400.00	88,400.00
MAZON-ROMERO, JESSICA	7670	7670		RP	LAND	19,100.00	19,100.00	19,100.00	19,100.00
					IMPV	69,300.00	69,300.00	69,300.00	69,300.00
418 S WASHINGTON ST A	3 -30-10 .08- -040		.00-		Total	146,700.00	146,700.00	146,700.00	146,700.00
JOHNSON, DILLON RYAN	7530	7530		RP	LAND	18,700.00	18,700.00	18,700.00	18,700.00
					IMPV	128,000.00	128,000.00	128,000.00	128,000.00
418 S WASHINGTON ST B	3 -30-10 .08- -040		.01-		Total	145,700.00	145,700.00	145,700.00	145,700.00
ISITMEZOGLU, ALEXANDRA	150920	150920		RP					

Property Address / Owner Name	PIN / Tax A/C ID	Location ID	Acres	Roll	Valuation Code	Present Tax Roll Current	Present Tax Roll Original	Prior Tax Roll Current	Prior Tax Roll Original
418 S WASHINGTON ST B	3 -30-10 .08- -040 .01-				Total	145,700.00	145,700.00	145,700.00	145,700.00
ISITMEZOGLU, ALEXANDRA	150920	150920		RP	LAND	18,400.00	18,400.00	18,400.00	18,400.00
					IMPV	127,300.00	127,300.00	127,300.00	127,300.00
419 S WASHINGTON ST	3 -30-10 .08- -055 .00-				Total	140,900.00	140,900.00	140,900.00	140,900.00
S WASHINGTON LLC	7660	7660		RP	LAND	22,400.00	22,400.00	22,400.00	22,400.00
					IMPV	118,500.00	118,500.00	118,500.00	118,500.00
420 S WASHINGTON ST	3 -30-10 .08- -041 .00-				Total	93,300.00	93,300.00	93,300.00	93,300.00
MUSGROVE, DAVID BRIAN & JILL	7540	7540		RP	LAND	20,900.00	20,900.00	20,900.00	20,900.00
					IMPV	72,400.00	72,400.00	72,400.00	72,400.00
421 S WASHINGTON ST	3 -30-10 .08- -054 .00-				Total	98,600.00	98,600.00	98,600.00	98,600.00
VENETT, EMMETT JR & PATRICIA	7650	7650		RP	LAND	22,000.00	22,000.00	22,000.00	22,000.00
					IMPV	76,600.00	76,600.00	76,600.00	76,600.00
422 S WASHINGTON ST	3 -30-10 .08- -042 .00-				Total	95,500.00	95,500.00	95,500.00	95,500.00
DIAZ, LUZ S	7550	7550		RP	LAND	24,100.00	24,100.00	24,100.00	24,100.00
					IMPV	71,400.00	71,400.00	71,400.00	71,400.00
423 S WASHINGTON ST	3 -30-10 .08- -053 .00-				Total	63,600.00	63,600.00	63,600.00	63,600.00
CAC IMUL, JOEL C & VIDALIA L	7640	7640		RP	LAND	22,300.00	22,300.00	22,300.00	22,300.00
					IMPV	41,300.00	41,300.00	41,300.00	41,300.00
424 S WASHINGTON ST A	3 -30-10 .08- -043 .00-				Total	107,800.00	107,800.00	107,800.00	107,800.00
WAVECREST LLC	7560	7560		RP	LAND	22,600.00	22,600.00	22,600.00	22,600.00
					IMPV	85,200.00	85,200.00	85,200.00	85,200.00
425 S WASHINGTON ST	3 -30-10 .08- -052 .00-				Total	46,700.00	46,700.00	46,700.00	46,700.00
CASCADE FUNDING MORTGAGE TRU	7630	7630		RP	LAND	18,800.00	18,800.00	18,800.00	18,800.00
					IMPV	27,900.00	27,900.00	27,900.00	27,900.00
426 S WASHINGTON ST	3 -30-10 .08- -044 .00-				Total	79,400.00	79,400.00	79,400.00	79,400.00
ANDERSON, MORGAN	7570	7570		RP	LAND	22,600.00	22,600.00	22,600.00	22,600.00
					IMPV	56,800.00	56,800.00	56,800.00	56,800.00
427 S WASHINGTON ST	3 -30-10 .08- -051 .00-				Total	65,200.00	65,200.00	65,200.00	65,200.00
ZACCHINO, FRANCIS J & MADELY	7620	7620		RP	LAND	19,300.00	19,300.00	19,300.00	19,300.00
					IMPV	45,900.00	45,900.00	45,900.00	45,900.00
428 S WASHINGTON ST	3 -30-10 .08- -045 .00-				Total	74,100.00	74,100.00	74,100.00	74,100.00
HERHOLDT,MICHAEL W	7580	7580		RP	LAND	22,400.00	22,400.00	22,400.00	22,400.00
					IMPV	51,700.00	51,700.00	51,700.00	51,700.00
429 S WASHINGTON ST	3 -30-10 .08- -050 .00-				Total	67,100.00	67,100.00	67,100.00	67,100.00
NAVARRO, RODOLFO & BERTA	7610	7610		RP	LAND	19,300.00	19,300.00	19,300.00	19,300.00
					IMPV	47,800.00	47,800.00	47,800.00	47,800.00
500 S WASHINGTON ST	3 -30-10 .08- -049 .00-				Total	82,800.00	82,800.00	82,800.00	82,800.00
PHILLIPPI, ZACHARY ALLEN & S	7600	7600		RP	LAND	25,400.00	25,400.00	25,400.00	25,400.00
					IMPV	57,400.00	57,400.00	57,400.00	57,400.00
501 S WASHINGTON ST	3 -30-10 .08- -069 .00-				Total	36,100.00	36,100.00	36,100.00	36,100.00
R & A RENTALS LLC	7800	7800		RP					

Property Address / Owner Name	PIN / Tax A/C ID	Location ID	Acres	Roll	Valuation Code	Present Tax Roll Current	Present Tax Roll Original	Prior Tax Roll Current	Prior Tax Roll Original
501 S WASHINGTON ST	3 -30-10 .08- -069 .00-				Total	36,100.00	36,100.00	36,100.00	36,100.00
R & A RENTALS LLC	7800	7800		RP	LAND	21,000.00	21,000.00	21,000.00	21,000.00
					IMPV	15,100.00	15,100.00	15,100.00	15,100.00
502 S WASHINGTON ST	3 -30-10 .08- -046 .00-				Total	193,100.00	193,100.00	193,100.00	193,100.00
BAYHEALTH MEDICAL CENTER INC	7590	7590		RP	LAND	24,700.00	24,700.00	24,700.00	24,700.00
					IMPV	168,400.00	168,400.00	168,400.00	168,400.00
					EXMT	193,100.00	193,100.00	193,100.00	193,100.00
505 S WASHINGTON ST	3 -30-10 .08- -069 .01-				Total	67,100.00	67,100.00	67,100.00	67,100.00
PENA, EDUARDO & CLARA	7810	7810		RP	LAND	26,200.00	26,200.00	26,200.00	26,200.00
					IMPV	40,900.00	40,900.00	40,900.00	40,900.00
507 S WASHINGTON ST	3 -30-10 .08- -070 .01-				Total	110,100.00	110,100.00	110,100.00	110,100.00
HUMPHREY, KEVIN	7830	7830		RP	LAND	23,200.00	23,200.00	23,200.00	23,200.00
					IMPV	86,900.00	86,900.00	86,900.00	86,900.00
523 S WASHINGTON ST	3 -30-10 .08- -071 .01-				Total	167,800.00	167,800.00	167,800.00	167,800.00
COLLINS, JOHN SPRIGG	7850	7850		RP	LAND	29,400.00	29,400.00	29,400.00	29,400.00
					IMPV	138,400.00	138,400.00	138,400.00	138,400.00
527 S WASHINGTON ST	3 -30-10 .08- -078 .00-				Total	88,700.00	88,700.00	88,700.00	88,700.00
ROBERTS I LLC	7950	7950		RP	LAND	28,200.00	28,200.00	28,200.00	28,200.00
					IMPV	60,500.00	60,500.00	60,500.00	60,500.00
529 S WASHINGTON ST	3 -30-10 .08- -077 .00-				Total	172,900.00	172,900.00	172,900.00	172,900.00
HENDERSON II, JOHN R	7940	7940		RP	LAND	35,000.00	35,000.00	35,000.00	35,000.00
					IMPV	137,900.00	137,900.00	137,900.00	137,900.00
531 S WASHINGTON ST	3 -30-10 .08- -080 .00-				Total	144,900.00	144,900.00	144,900.00	144,900.00
WILSON, PRESTON WILLIAM	7960	7960		RP	LAND	30,400.00	30,400.00	30,400.00	30,400.00
					IMPV	114,500.00	114,500.00	114,500.00	114,500.00
533 S WASHINGTON ST	3 -30-10 .08- -080 .01-				Total	30,300.00	30,300.00	30,300.00	30,300.00
WILSON, PRESTON WILLIAM	117710	117710		RP	LAND	30,300.00	30,300.00	30,300.00	30,300.00
535 S WASHINGTON ST	3 -30-10 .08- -081 .00-				Total	128,100.00	128,100.00	128,100.00	128,100.00
WHITE, ROY E II & MARIAN F	7970	7970		RP	LAND	30,400.00	30,400.00	30,400.00	30,400.00
					IMPV	97,700.00	97,700.00	97,700.00	97,700.00
601 S WASHINGTON ST	3 -30-10 .08- -082 .00-				Total	72,700.00	72,700.00	72,700.00	72,700.00
GERY, MARTHA & KEITH A	7990	7990		RP	LAND	30,500.00	30,500.00	30,500.00	30,500.00
					IMPV	42,200.00	42,200.00	42,200.00	42,200.00
603 S WASHINGTON ST	3 -30-10 .12- -088 .00-				Total	129,500.00	129,500.00	129,500.00	129,500.00
LOPEZ-HERNANDEZ, JENNIFER Y	8970	8970		RP	LAND	30,200.00	30,200.00	30,200.00	30,200.00
					IMPV	99,300.00	99,300.00	99,300.00	99,300.00
607 S WASHINGTON ST	3 -30-10 .12- -089 .00-				Total	73,900.00	73,900.00	73,900.00	73,900.00
BREEDING, EMORY STERLING &	8980	8980		RP	LAND	30,200.00	30,200.00	30,200.00	30,200.00
					IMPV	43,700.00	43,700.00	43,700.00	43,700.00
611 S WASHINGTON ST	3 -30-10 .12- -091 .00-				Total	120,600.00	120,600.00	120,600.00	120,600.00
PETERS, MICHELLE A	8990	8990		RP					

Property Address / Owner Name	PIN / Tax A/C ID	Location ID	Acres	Roll	Valuation Code	Present Tax Roll Current	Present Tax Roll Original	Prior Tax Roll Current	Prior Tax Roll Original
611 S WASHINGTON ST	3 -30-10 .12- -091	.00-			Total	120,600.00	120,600.00	120,600.00	120,600.00
PETERS, MICHELLE A	8990	8990		RP	LAND	35,800.00	35,800.00	35,800.00	35,800.00
					IMPV	84,800.00	84,800.00	84,800.00	84,800.00
701 S WASHINGTON ST	3 -30-10 .12- -100	.00-			Total	173,400.00	173,400.00	173,400.00	173,400.00
WILKINS, AILEEN C	9090	9090		RP	LAND	134,000.00	134,000.00	134,000.00	134,000.00
					IMPV	39,400.00	39,400.00	39,400.00	39,400.00
701 S WASHINGTON ST	3 -30-10 .12- -101	.00-			Total	194,600.00	194,600.00	194,600.00	194,600.00
WILKINS, HOWARD C II	9100	9100		RP	LAND	174,200.00	174,200.00	174,200.00	174,200.00
					IMPV	20,400.00	20,400.00	20,400.00	20,400.00
713 S WASHINGTON ST	3 -30-10 .12- -102	.00-			Total	852,200.00	827,000.00	827,000.00	827,000.00
MKA PROPERTIES LLC	9110	9110		RP	LAND	217,500.00	217,500.00	217,500.00	217,500.00
					IMPV	634,700.00	609,500.00	609,500.00	609,500.00
723 S WASHINGTON ST	3 -30-10 .12- -103	.00-			Total	453,000.00	434,500.00	434,500.00	434,500.00
CLOMIL PROPERTIES LLC	9120	9120		RP	LAND	112,100.00	112,100.00	112,100.00	112,100.00
					IMPV	340,900.00	322,400.00	322,400.00	322,400.00
WATERGATE DR	3 -30-11 .09- -029	.00-			Total	65,800.00	65,800.00	65,800.00	65,800.00
WATERGATE LIBORIO LLC	16120	16120		RP	LAND	65,800.00	65,800.00	65,800.00	65,800.00
N WATERGATE DR	3 -30-11 .09- -319	.00-			Total	2,700.00	2,700.00	2,700.00	2,700.00
WATERGATE LIBORIO LLC	163950	163950		RP	LAND	2,700.00	2,700.00	2,700.00	2,700.00
19140 N WATERGATE DR	3 -30-11 .09- -293	.00-			Total	2,500.00	2,500.00	2,500.00	2,500.00
WATERGATE LIBORIO LLC	111840	111840		RP	LAND	2,500.00	2,500.00	2,500.00	2,500.00
19142 N WATERGATE DR	3 -30-11 .09- -294	.00-			Total	3,800.00	3,800.00	3,800.00	3,800.00
WATERGATE LIBORIO LLC	111860	111860		RP	LAND	3,800.00	3,800.00	3,800.00	3,800.00
19144 N WATERGATE DR	3 -30-11 .09- -295	.00-			Total	2,700.00	2,700.00	2,700.00	2,700.00
WATERGATE LIBORIO LLC	111870	111870		RP	LAND	2,700.00	2,700.00	2,700.00	2,700.00
19145 N WATERGATE DR	3 -30-11 .09- -289	.00-			Total	1,700.00	1,700.00	1,700.00	1,700.00
WATERGATE LIBORIO LLC	111800	111800		RP	LAND	1,700.00	1,700.00	1,700.00	1,700.00
19146 N WATERGATE DR	3 -30-11 .09- -296	.00-			Total	1,700.00	1,700.00	1,700.00	1,700.00
WATERGATE LIBORIO LLC	111880	111880		RP	LAND	1,700.00	1,700.00	1,700.00	1,700.00
19147 N WATERGATE DR	3 -30-11 .09- -290	.00-			Total	1,300.00	1,300.00	1,300.00	1,300.00
WATERGATE LIBORIO LLC	111810	111810		RP	LAND	1,300.00	1,300.00	1,300.00	1,300.00
19148 N WATERGATE DR	3 -30-11 .09- -297	.00-			Total	1,700.00	1,700.00	1,700.00	1,700.00
WATERGATE LIBORIO LLC	111890	111890		RP	LAND	1,700.00	1,700.00	1,700.00	1,700.00
19149 N WATERGATE DR	3 -30-11 .09- -291	.00-			Total	1,300.00	1,300.00	1,300.00	1,300.00
WATERGATE LIBORIO LLC	111820	111820		RP	LAND	1,300.00	1,300.00	1,300.00	1,300.00
19150 N WATERGATE DR	3 -30-11 .09- -298	.00-			Total	800.00	800.00	800.00	800.00
WATERGATE LIBORIO LLC	111910	111910		RP	LAND	800.00	800.00	800.00	800.00

Property Address / Owner Name	PIN / Tax A/C ID	Location ID	Acres	Roll	Valuation Code	Present Tax Roll Current	Present Tax Roll Original	Prior Tax Roll Current	Prior Tax Roll Original
19152 N WATERGATE DR	3 -30-11 .09- -299 .00-				Total	800.00	800.00	800.00	800.00
WATERGATE LIBORIO LLC	111920	111920		RP	LAND	800.00	800.00	800.00	800.00
19154 N WATERGATE DR	3 -30-11 .09- -300 .00-				Total	1,000.00	1,000.00	1,000.00	1,000.00
WATERGATE LIBORIO LLC	111930	111930		RP	LAND	1,000.00	1,000.00	1,000.00	1,000.00
19155 N WATERGATE DR	3 -30-11 .09- -254 .00-				Total	600.00	600.00	600.00	600.00
WATERGATE LIBORIO LLC	111380	111380		RP	LAND	600.00	600.00	600.00	600.00
19156 N WATERGATE DR	3 -30-11 .09- -301 .00-				Total	800.00	800.00	800.00	800.00
WATERGATE LIBORIO LLC	111940	111940		RP	LAND	800.00	800.00	800.00	800.00
19157 N WATERGATE DR	3 -30-11 .09- -253 .00-				Total	600.00	600.00	600.00	600.00
WATERGATE LIBORIO LLC	163800	163800		RP	LAND	600.00	600.00	600.00	600.00
19158 N WATERGATE DR	3 -30-11 .09- -302 .00-				Total	800.00	800.00	800.00	800.00
WATERGATE LIBORIO LLC	111950	111950		RP	LAND	800.00	800.00	800.00	800.00
19159 N WATERGATE DR	3 -30-11 .09- -252 .00-				Total	600.00	600.00	600.00	600.00
WATERGATE LIBORIO LLC	111370	111370		RP	LAND	600.00	600.00	600.00	600.00
19160 N WATERGATE DR	3 -30-11 .09- -303 .00-				Total	800.00	800.00	800.00	800.00
WATERGATE LIBORIO LLC	136630	136630		RP	LAND	800.00	800.00	800.00	800.00
19161 N WATERGATE DR	3 -30-11 .09- -251 .00-				Total	600.00	600.00	600.00	600.00
WATERGATE LIBORIO LLC	111360	111360		RP	LAND	600.00	600.00	600.00	600.00
19162 N WATERGATE DR	3 -30-11 .09- -304 .00-				Total	800.00	800.00	800.00	800.00
WATERGATE LIBORIO LLC	117990	117990		RP	LAND	800.00	800.00	800.00	800.00
19163 N WATERGATE DR	3 -30-11 .09- -250 .00-				Total	600.00	600.00	600.00	600.00
WATERGATE LIBORIO LLC	111350	111350		RP	LAND	600.00	600.00	600.00	600.00
19164 N WATERGATE DR	3 -30-11 .09- -305 .00-				Total	800.00	800.00	800.00	800.00
WATERGATE LIBORIO LLC	163810	163810		RP	LAND	800.00	800.00	800.00	800.00
19165 N WATERGATE DR	3 -30-11 .09- -249 .00-				Total	600.00	600.00	600.00	600.00
WATERGATE LIBORIO LLC	111340	111340		RP	LAND	600.00	600.00	600.00	600.00
19166 N WATERGATE DR	3 -30-11 .09- -306 .00-				Total	800.00	800.00	800.00	800.00
WATERGATE LIBORIO LLC	163820	163820		RP	LAND	800.00	800.00	800.00	800.00
19168 N WATERGATE DR	3 -30-11 .09- -307 .00-				Total	800.00	800.00	800.00	800.00
WATERGATE LIBORIO LLC	163830	163830		RP	LAND	800.00	800.00	800.00	800.00
19170 N WATERGATE DR	3 -30-11 .09- -308 .00-				Total	1,300.00	1,300.00	1,300.00	1,300.00
WATERGATE LIBORIO LLC	163840	163840		RP	LAND	1,300.00	1,300.00	1,300.00	1,300.00
19172 N WATERGATE DR	3 -30-11 .09- -309 .00-				Total	1,300.00	1,300.00	1,300.00	1,300.00
WATERGATE LIBORIO LLC	163850	163850		RP	LAND	1,300.00	1,300.00	1,300.00	1,300.00
19174 N WATERGATE DR	3 -30-11 .09- -310 .00-				Total	1,300.00	1,300.00	1,300.00	1,300.00
WATERGATE LIBORIO LLC	163860	163860		RP					

Property Address / Owner Name	PIN / Tax A/C ID	Location ID	Acres	Roll	Valuation Code	Present Tax Roll Current	Present Tax Roll Original	Prior Tax Roll Current	Prior Tax Roll Original
19174 N WATERGATE DR	3 -30-11 .09- -310 .00-				Total	1,300.00	1,300.00	1,300.00	1,300.00
WATERGATE LIBORIO LLC	163860	163860		RP	LAND	1,300.00	1,300.00	1,300.00	1,300.00
19176 N WATERGATE DR	3 -30-11 .09- -311 .00-				Total	1,300.00	1,300.00	1,300.00	1,300.00
WATERGATE LIBORIO LLC	163870	163870		RP	LAND	1,300.00	1,300.00	1,300.00	1,300.00
19178 N WATERGATE DR	3 -30-11 .09- -312 .00-				Total	1,300.00	1,300.00	1,300.00	1,300.00
WATERGATE LIBORIO LLC	163880	163880		RP	LAND	1,300.00	1,300.00	1,300.00	1,300.00
19180 N WATERGATE DR	3 -30-11 .09- -313 .00-				Total	1,400.00	1,400.00	1,400.00	1,400.00
WATERGATE LIBORIO LLC	163890	163890		RP	LAND	1,400.00	1,400.00	1,400.00	1,400.00
19182 N WATERGATE DR	3 -30-11 .09- -314 .00-				Total	1,500.00	1,500.00	1,500.00	1,500.00
WATERGATE LIBORIO LLC	163900	163900		RP	LAND	1,500.00	1,500.00	1,500.00	1,500.00
19183 N WATERGATE DR	3 -30-11 .09- -220 .00-				Total	700.00	700.00	700.00	700.00
WATERGATE LIBORIO LLC	111030	111030		RP	LAND	700.00	700.00	700.00	700.00
19184 N WATERGATE DR	3 -30-11 .09- -315 .00-				Total	1,000.00	1,000.00	1,000.00	1,000.00
WATERGATE LIBORIO LLC	163910	163910		RP	LAND	1,000.00	1,000.00	1,000.00	1,000.00
19185 N WATERGATE DR	3 -30-11 .09- -221 .00-				Total	700.00	700.00	700.00	700.00
WATERGATE LIBORIO LLC	111040	111040		RP	LAND	700.00	700.00	700.00	700.00
19186 N WATERGATE DR	3 -30-11 .09- -316 .00-				Total	1,500.00	1,500.00	1,500.00	1,500.00
WATERGATE LIBORIO LLC	163920	163920		RP	LAND	1,500.00	1,500.00	1,500.00	1,500.00
19187 N WATERGATE DR	3 -30-11 .09- -222 .00-				Total	800.00	800.00	800.00	800.00
WATERGATE LIBORIO LLC	111060	111060		RP	LAND	800.00	800.00	800.00	800.00
19188 N WATERGATE DR	3 -30-11 .09- -215 .00-				Total	800.00	800.00	800.00	800.00
WATERGATE LIBORIO LLC	110980	110980		RP	LAND	800.00	800.00	800.00	800.00
19190 N WATERGATE DR	3 -30-11 .09- -214 .00-				Total	400.00	400.00	400.00	400.00
WATERGATE LIBORIO LLC	110970	110970		RP	LAND	400.00	400.00	400.00	400.00
19192 N WATERGATE DR	3 -30-11 .09- -213 .00-				Total	400.00	400.00	400.00	400.00
WATERGATE LIBORIO LLC	110960	110960		RP	LAND	400.00	400.00	400.00	400.00
19194 N WATERGATE DR	3 -30-11 .09- -212 .00-				Total	400.00	400.00	400.00	400.00
WATERGATE LIBORIO LLC	110950	110950		RP	LAND	400.00	400.00	400.00	400.00
19195 N WATERGATE DR	3 -30-11 .09- -317 .00-				Total	800.00	800.00	800.00	800.00
WATERGATE LIBORIO LLC	163930	163930		RP	LAND	800.00	800.00	800.00	800.00
19196 N WATERGATE DR	3 -30-11 .09- -211 .00-				Total	400.00	400.00	400.00	400.00
WATERGATE LIBORIO LLC	110940	110940		RP	LAND	400.00	400.00	400.00	400.00
19198 N WATERGATE DR	3 -30-11 .09- -210 .00-				Total	400.00	400.00	400.00	400.00
WATERGATE LIBORIO LLC	110920	110920		RP	LAND	400.00	400.00	400.00	400.00
19199 N WATERGATE DR	3 -30-11 .09- -117 .00-				Total	1,000.00	1,000.00	1,000.00	1,000.00
WATERGATE LIBORIO LLC	109860	109860		RP					

Property Address / Owner Name	PIN / Tax A/C ID	Location ID	Acres	Roll	Valuation Code	Present Tax Roll Current	Present Tax Roll Original	Prior Tax Roll Current	Prior Tax Roll Original
19199 N WATERGATE DR	3 -30-11 .09- -117	.00-			Total	1,000.00	1,000.00	1,000.00	1,000.00
WATERGATE LIBORIO LLC	109860	109860		RP	LAND	1,000.00	1,000.00	1,000.00	1,000.00
19200 N WATERGATE DR	3 -30-11 .09- -209	.00-			Total	400.00	400.00	400.00	400.00
WATERGATE LIBORIO LLC	110900	110900		RP	LAND	400.00	400.00	400.00	400.00
19201 N WATERGATE DR	3 -30-11 .09- -118	.00-			Total	1,000.00	1,000.00	1,000.00	1,000.00
WATERGATE LIBORIO LLC	109870	109870		RP	LAND	1,000.00	1,000.00	1,000.00	1,000.00
19202 N WATERGATE DR	3 -30-11 .09- -208	.00-			Total	400.00	400.00	400.00	400.00
WATERGATE LIBORIO LLC	110890	110890		RP	LAND	400.00	400.00	400.00	400.00
19204 N WATERGATE DR	3 -30-11 .09- -207	.00-			Total	400.00	400.00	400.00	400.00
WATERGATE LIBORIO LLC	110880	110880		RP	LAND	400.00	400.00	400.00	400.00
19206 N WATERGATE DR	3 -30-11 .09- -206	.00-			Total	400.00	400.00	400.00	400.00
WATERGATE LIBORIO LLC	110870	110870		RP	LAND	400.00	400.00	400.00	400.00
19207 N WATERGATE DR	3 -30-11 .09- -134	.00-			Total	1,100.00	1,100.00	1,100.00	1,100.00
WATERGATE LIBORIO LLC	110010	110010		RP	LAND	1,100.00	1,100.00	1,100.00	1,100.00
19208 N WATERGATE DR	3 -30-11 .09- -205	.00-			Total	700.00	700.00	700.00	700.00
WATERGATE LIBORIO LLC	110850	110850		RP	LAND	700.00	700.00	700.00	700.00
10933 S WATERGATE DR	3 -30-11 .09- -115	.00-			Total	65,500.00	65,500.00	65,500.00	4,900.00
WATERGATE LIBORIO LLC	109850	109850		RP	LAND	65,500.00	65,500.00	65,500.00	4,900.00
19034 S WATERGATE DR	3 -30-11 .09- -101	.00-			Total	30,700.00	30,700.00	30,700.00	30,700.00
WATERGATE LIBORIO LLC	109710	109710		RP	LAND	30,700.00	30,700.00	30,700.00	30,700.00
19079 S WATERGATE DR	3 -30-11 .09- -227	.00-			Total	1,000.00	1,000.00	1,000.00	1,000.00
WATERGATE LIBORIO LLC	111110	111110		RP	LAND	1,000.00	1,000.00	1,000.00	1,000.00
19081 S WATERGATE DR	3 -30-11 .09- -228	.00-			Total	1,500.00	1,500.00	1,500.00	1,500.00
WATERGATE LIBORIO LLC	111120	111120		RP	LAND	1,500.00	1,500.00	1,500.00	1,500.00
19083 S WATERGATE DR	3 -30-11 .09- -229	.00-			Total	800.00	800.00	800.00	800.00
WATERGATE LIBORIO LLC	111130	111130		RP	LAND	800.00	800.00	800.00	800.00
19085 S WATERGATE DR	3 -30-11 .09- -230	.00-			Total	800.00	800.00	800.00	800.00
WATERGATE LIBORIO LLC	111140	111140		RP	LAND	800.00	800.00	800.00	800.00
19087 S WATERGATE DR	3 -30-11 .09- -231	.00-			Total	800.00	800.00	800.00	800.00
WATERGATE LIBORIO LLC	111150	111150		RP	LAND	800.00	800.00	800.00	800.00
19129 S WATERGATE DR	3 -30-11 .09- -285	.00-			Total	1,400.00	1,400.00	1,400.00	1,400.00
WATERGATE LIBORIO LLC	111750	111750		RP	LAND	1,400.00	1,400.00	1,400.00	1,400.00
19131 S WATERGATE DR	3 -30-11 .09- -286	.00-			Total	1,400.00	1,400.00	1,400.00	1,400.00
WATERGATE LIBORIO LLC	111770	111770		RP	LAND	1,400.00	1,400.00	1,400.00	1,400.00
19133 S WATERGATE DR	3 -30-11 .09- -287	.00-			Total	1,500.00	1,500.00	1,500.00	1,500.00
WATERGATE LIBORIO LLC	111780	111780		RP					

Property Address / Owner Name	PIN / Tax A/C ID	Location ID	Acres	Roll	Valuation Code	Present Tax Roll Current	Present Tax Roll Original	Prior Tax Roll Current	Prior Tax Roll Original
19133 S WATERGATE DR	3 -30-11 .09- -287	.00-			Total	1,500.00	1,500.00	1,500.00	1,500.00
WATERGATE LIBORIO LLC	111780	111780		RP	LAND	1,500.00	1,500.00	1,500.00	1,500.00
19141 S WATERGATE DR	3 -30-11 .09- -288	.00-			Total	1,800.00	1,800.00	1,800.00	1,800.00
WATERGATE LIBORIO LLC	111790	111790		RP	LAND	1,800.00	1,800.00	1,800.00	1,800.00
19809 S WATERGATE DR	3 -30-11 .09- -232	.00-			Total	1,300.00	1,300.00	1,300.00	1,300.00
WATERGATE LIBORIO LLC	111160	111160		RP	LAND	1,300.00	1,300.00	1,300.00	1,300.00
100 -A WELLNESS WAY	3 -30-15 .00- -058	.00-			Total	138,770,400.00	138,770,400.00	138,770,400.00	138,770,400.00
BAYHEALTH MEDICAL CENTER INC	85830	85830		RP	LAND	2,080,500.00	2,080,500.00	2,080,500.00	2,080,500.00
					IMPV	136,689,900.00	136,689,900.00	136,689,900.00	136,689,900.00
					EXMT	138,770,400.00	138,770,400.00	138,770,400.00	138,770,400.00
101 WELLNESS WAY	3 -30-15 .00- -058	.05-			Total	12,526,200.00	12,526,200.00	12,526,200.00	12,526,200.00
SUSSEX CAMPUS DEVELOPMENT LL	151890	151890		RP	LAND	2,083,100.00	2,083,100.00	2,083,100.00	2,083,100.00
					IMPV	10,443,100.00	10,443,100.00	10,443,100.00	10,443,100.00
					EXMT	12,526,200.00	12,526,200.00	12,526,200.00	12,526,200.00
WEST ST	MD-16-183.06-01-24	.00-000			Total	4,400.00	4,400.00	4,400.00	4,400.00
NACC INVESTMENTS LLC	28430	28430		RP	LAND	4,400.00	4,400.00	4,400.00	4,400.00
WEST ST	MD-16-183.06-01-33	.00-000			Total	18,600.00	18,600.00	18,600.00	18,600.00
NORMAN, ECHELLE & SINGLETON,	28520	28520		RP	LAND	18,600.00	18,600.00	18,600.00	18,600.00
WEST ST	MD-16-183.10-01-05	.00-000			Total	19,700.00	19,700.00	19,700.00	19,700.00
FIRE BAPTIZED HOLY CHURCH OF	32980	32980		RP	LAND	19,700.00	19,700.00	19,700.00	19,700.00
					EXMT	19,700.00	19,700.00	19,700.00	19,700.00
104 WEST ST	MD-16-183.10-01-46	.00-000			Total	39,500.00	39,500.00	39,500.00	39,500.00
LANE, WAYNE C & CHRISTOPHER	33320	33320		RP	LAND	19,800.00	19,800.00	19,800.00	19,800.00
					IMPV	19,700.00	19,700.00	19,700.00	19,700.00
105 WEST ST	MD-16-183.10-02-84	.00-000			Total	57,500.00	57,500.00	57,500.00	57,500.00
VELASQUEZ-PEREZ, JACOBO	34450	34450		RP	LAND	15,100.00	15,100.00	15,100.00	15,100.00
					IMPV	42,400.00	42,400.00	42,400.00	42,400.00
106 WEST ST	MD-16-183.10-01-45	.00-000			Total	59,900.00	59,900.00	59,900.00	59,900.00
OLIVERA, PALMINA V & VANESSA	33310	33310		RP	LAND	19,300.00	19,300.00	19,300.00	19,300.00
					IMPV	40,600.00	40,600.00	40,600.00	40,600.00
107 WEST ST	MD-16-183.10-02-83	.00-000			Total	52,000.00	52,000.00	52,000.00	52,000.00
CONCRETE ROSE COLLECTIVE LLC	34440	34440		RP	LAND	17,500.00	17,500.00	17,500.00	17,500.00
					IMPV	34,500.00	34,500.00	34,500.00	34,500.00
109 WEST ST	MD-16-183.10-02-56	.00-000			Total	15,800.00	15,800.00	15,800.00	15,800.00
THORNTON JR, REGINALD L	34140	34140		RP	LAND	15,800.00	15,800.00	15,800.00	15,800.00
110 WEST ST	MD-16-183.10-01-44	.00-000			Total	47,400.00	47,400.00	47,400.00	47,400.00
LARRIMORE, JOSEPH KNOWLES -	33300	33300		RP	LAND	17,200.00	17,200.00	17,200.00	17,200.00
					IMPV	30,200.00	30,200.00	30,200.00	30,200.00
111 WEST ST	MD-16-183.10-02-55	.00-000			Total	117,500.00	117,500.00	117,500.00	31,000.00
THORNTON JR, REGINALD L	34130	34130		RP					

Property Address / Owner Name	PIN / Tax A/C ID	Location ID	Acres	Roll	Valuation Code	Present Tax Roll Current	Present Tax Roll Original	Prior Tax Roll Current	Prior Tax Roll Original
111 WEST ST	MD-16-183.10-02-55		.00-000		Total	117,500.00	117,500.00	117,500.00	31,000.00
THORNTON JR, REGINALD L	34130	34130		RP	LAND	15,500.00	15,500.00	15,500.00	15,500.00
					IMPV	102,000.00	102,000.00	102,000.00	15,500.00
112 WEST ST	MD-16-183.10-01-43		.00-000		Total	7,700.00	7,700.00	7,700.00	7,700.00
WILKERSON, DAVID A & ARLENE	33290	33290		RP	LAND	7,700.00	7,700.00	7,700.00	7,700.00
113 WEST ST	MD-16-183.10-02-54		.00-000		Total	54,700.00	54,700.00	54,700.00	54,700.00
XADE PROPERTIES LLC	34120	34120		RP	LAND	16,400.00	16,400.00	16,400.00	16,400.00
					IMPV	38,300.00	38,300.00	38,300.00	38,300.00
210 WEST ST	MD-16-183.10-01-27		.00-000		Total	16,500.00	16,500.00	16,500.00	16,500.00
WILKERSON, DAVID A	33150	33150		RP	LAND	16,500.00	16,500.00	16,500.00	16,500.00
214 WEST ST	MD-16-183.10-01-26		.00-000		Total	15,800.00	15,800.00	15,800.00	15,800.00
WILKERSON, DAVID A	33140	33140		RP	LAND	15,800.00	15,800.00	15,800.00	15,800.00
216 WEST ST	MD-16-183.10-01-25		.00-000		Total	14,800.00	14,800.00	14,800.00	14,800.00
TAYLOR, MARY I	33130	33130		RP	LAND	14,800.00	14,800.00	14,800.00	14,800.00
301 WEST ST	MD-16-183.10-01-17		.00-000		Total	50,900.00	50,900.00	50,900.00	50,900.00
DE LA CRUZ ORTIZ, YORDANIA	33070	33070		RP	LAND	18,900.00	18,900.00	18,900.00	18,900.00
					IMPV	32,000.00	32,000.00	32,000.00	32,000.00
304 WEST ST A	MD-16-183.10-01-16		.00-000		Total	119,400.00	119,400.00	119,400.00	119,400.00
WILKERSON, DAVID A	33060	33060		RP	LAND	21,900.00	21,900.00	21,900.00	21,900.00
					IMPV	97,500.00	97,500.00	97,500.00	97,500.00
306 WEST ST	MD-16-183.10-01-06		.00-000		Total	105,600.00	105,600.00	105,600.00	105,600.00
SALDANA, LUIS A & EVE G	32990	32990		RP	LAND	21,900.00	21,900.00	21,900.00	21,900.00
					IMPV	83,700.00	83,700.00	83,700.00	83,700.00
307 WEST ST	MD-16-183.10-02-38		.01-000		Total	25,600.00	25,600.00	25,600.00	25,600.00
DRUMMOND, IDELLA MAE	33980	33980		RP	LAND	25,600.00	25,600.00	25,600.00	25,600.00
309 WEST ST	MD-16-183.10-02-38		.00-000		Total	136,700.00	136,700.00	136,700.00	136,700.00
MARCELINO, NELFIS ORTIZ	33970	33970		RP	LAND	15,100.00	15,100.00	15,100.00	15,100.00
					IMPV	121,600.00	121,600.00	121,600.00	121,600.00
					EXMT	136,700.00	136,700.00	136,700.00	136,700.00
400 WEST ST	MD-16-183.10-01-04		.00-000		Total	80,900.00	80,900.00	80,900.00	80,900.00
BURRIS, JOYCE F	32970	32970		RP	LAND	25,700.00	25,700.00	25,700.00	25,700.00
					IMPV	55,200.00	55,200.00	55,200.00	55,200.00
403 WEST ST	MD-16-183.10-02-01		.00-000		Total	79,400.00	79,400.00	79,400.00	48,700.00
KSIAZEK INVESTMENTS LLC	33660	33660		RP	Net				19,800.00
					LAND	19,800.00	19,800.00	19,800.00	19,800.00
					IMPV	59,600.00	59,600.00	59,600.00	28,900.00
					EXMT	79,400.00	79,400.00	79,400.00	28,900.00
420 WEST ST	MD-16-183.10-01-03		.00-000		Total	108,100.00	108,100.00	108,100.00	108,100.00
ST JOHN CHURCH	32960	32960		RP	LAND	23,800.00	23,800.00	23,800.00	23,800.00

Property Address / Owner Name	PIN / Tax A/C ID	Location ID	Acres	Roll	Valuation Code	Present Tax Roll Current	Present Tax Roll Original	Prior Tax Roll Current	Prior Tax Roll Original
420 WEST ST	MD-16-183.10-01-03		.00-000		Total	108,100.00	108,100.00	108,100.00	108,100.00
ST JOHN CHURCH	32960	32960		RP	IMPV	84,300.00	84,300.00	84,300.00	84,300.00
					EXMT	108,100.00	108,100.00	108,100.00	108,100.00
501 WEST ST	MD-16-183.06-01-26		.00-000		Total	22,400.00	22,400.00	22,400.00	22,400.00
PROPERTIES R & F LLC	28450	28450		RP	LAND	18,600.00	18,600.00	18,600.00	18,600.00
					IMPV	3,800.00	3,800.00	3,800.00	3,800.00
502 WEST ST	MD-16-183.06-01-25		.00-000		Total	56,400.00	56,400.00	56,400.00	56,400.00
MADIGAN, MARGUERITE	28440	28440		RP	LAND	21,200.00	21,200.00	21,200.00	21,200.00
					IMPV	35,200.00	35,200.00	35,200.00	35,200.00
503 WEST ST	MD-16-183.06-01-27		.00-000		Total	108,000.00	108,000.00	108,000.00	108,000.00
FLYNN, ERNEST H	28460	28460		RP	LAND	19,100.00	19,100.00	19,100.00	19,100.00
					IMPV	88,900.00	88,900.00	88,900.00	88,900.00
504 WEST ST	MD-16-183.06-01-23		.00-000		Total	44,700.00	44,700.00	44,700.00	44,700.00
NACC INVESTMENTS LLC	28420	28420		RP	LAND	13,300.00	13,300.00	13,300.00	13,300.00
					IMPV	31,400.00	31,400.00	31,400.00	31,400.00
505 WEST ST	MD-16-183.06-01-28		.00-000		Total	900.00	900.00	900.00	900.00
TAYLOR, RAPLH L SR	28470	28470		RP	LAND	900.00	900.00	900.00	900.00
506 WEST ST A	MD-16-183.06-01-22		.00-000		Total	66,100.00	66,100.00	66,100.00	66,100.00
CASTANEDA, FAUSTINO & ROSA N	28410	28410		RP	LAND	21,300.00	21,300.00	21,300.00	21,300.00
					IMPV	44,800.00	44,800.00	44,800.00	44,800.00
507 WEST ST	MD-16-183.06-01-29		.00-000		Total	50,000.00	50,000.00	50,000.00	50,000.00
TORRES, SHAWN & LOUIS INGRAM	28480	28480		RP	LAND	18,600.00	18,600.00	18,600.00	18,600.00
					IMPV	31,400.00	31,400.00	31,400.00	31,400.00
508 WEST ST	MD-16-183.06-01-21		.00-000		Total	150,400.00	150,400.00	150,400.00	150,400.00
WILLIAMS, KEVIN M & TOMARA	28400	28400		RP	LAND	16,900.00	16,900.00	16,900.00	16,900.00
					IMPV	133,500.00	133,500.00	133,500.00	133,500.00
509 WEST ST	MD-16-183.06-01-30		.00-000		Total	142,000.00	142,000.00	142,000.00	37,200.00
B RAY INVESTMENTS LLC	28490	28490		RP	Net				18,600.00
					LAND	18,600.00	18,600.00	18,600.00	18,600.00
					IMPV	123,400.00	123,400.00	123,400.00	18,600.00
					EXMT	142,000.00	142,000.00	142,000.00	18,600.00
511 WEST ST	MD-16-183.06-01-31		.00-000		Total	134,500.00	37,200.00	18,600.00	18,600.00
B RAY INVESTMENTS LLC	28500	28500		RP	LAND	18,600.00	18,600.00	18,600.00	18,600.00
					IMPV	115,900.00	18,600.00		
514 WEST ST	MD-16-183.06-01-20		.00-000		Total	127,900.00	127,900.00	127,900.00	127,900.00
COLLIE, CAROLYN	28390	28390		RP	LAND	21,300.00	21,300.00	21,300.00	21,300.00
					IMPV	106,600.00	106,600.00	106,600.00	106,600.00
515 WEST ST	MD-16-183.06-01-32		.00-000		Total	18,600.00	18,600.00	18,600.00	18,600.00
NORMAN, ECHELLE	28510	28510		RP	LAND	18,600.00	18,600.00	18,600.00	18,600.00
516 WEST ST	MD-16-183.06-01-19		.01-000		Total	122,600.00	122,600.00	122,600.00	122,600.00
O'KELLEY, JANET J	37620	37620		RP					

Property Address / Owner Name	PIN / Tax A/C ID	Location ID	Acres	Roll	Valuation Code	Present Tax Roll Current	Present Tax Roll Original	Prior Tax Roll Current	Prior Tax Roll Original
516 WEST ST	MD-16-183.06-01-19		.01-000		Total	122,600.00	122,600.00	122,600.00	122,600.00
O'KELLEY, JANET J	37620	37620		RP	LAND	21,300.00	21,300.00	21,300.00	21,300.00
					IMPV	101,300.00	101,300.00	101,300.00	101,300.00
518 WEST ST	MD-16-183.06-01-19		.00-000		Total	130,500.00	130,500.00	130,500.00	130,500.00
CARTER, ANDREA N	28380	28380		RP	LAND	21,300.00	21,300.00	21,300.00	21,300.00
					IMPV	109,200.00	109,200.00	109,200.00	109,200.00
519 WEST ST	MD-16-183.06-01-34		.00-000		Total	51,300.00	51,300.00	51,300.00	57,000.00
MOAB PROPERTIES LLC	28530	28530		RP	LAND	18,600.00	18,600.00	18,600.00	18,600.00
					IMPV	32,700.00	32,700.00	32,700.00	38,400.00
521 WEST ST	MD-16-183.06-01-35		.00-000		Total	138,000.00	138,000.00	138,000.00	138,000.00
FOUNTAIN, JANICE L & PARREN	28540	28540		RP	LAND	17,300.00	17,300.00	17,300.00	17,300.00
					IMPV	120,700.00	120,700.00	120,700.00	120,700.00
523 WEST ST	MD-16-183.06-01-36		.00-000		Total	71,900.00	71,900.00	71,900.00	70,900.00
523 GROUP LLC	28560	28560		RP	LAND	18,600.00	18,600.00	18,600.00	18,600.00
					IMPV	53,300.00	53,300.00	53,300.00	52,300.00
WICKERSHAM LN	3 -30-16 .00- -005		.00-		Total	319,400.00	319,400.00	319,400.00	296,400.00
WICKERSHAM MILFORD HOLDINGS	97950	97950		RP	LAND	319,400.00	319,400.00	319,400.00	296,400.00
WICKERSHAM LN	3 -30-16 .00- -471		.00-		Total	1,800.00	1,800.00	1,800.00	700.00
WICKERSHAM MILFORD HOLDINGS	134770	134770		RP	LAND	1,800.00	1,800.00	1,800.00	700.00
7171 WICKERSHAM LN	3 -30-16 .00- -475		.00-		Total	67,600.00	67,600.00	67,600.00	67,000.00
CITY OF MILFORD	134810	134810		RP	LAND	67,600.00	67,600.00	67,600.00	67,000.00
					EXMT	67,600.00	67,600.00	67,600.00	67,000.00
7503 WICKERSHAM LN	3 -30-16 .00- -375		.00-		Total	1,200.00	1,200.00	1,200.00	700.00
WICKERSHAM MILFORD HOLDINGS	133810	133810		RP	LAND	1,200.00	1,200.00	1,200.00	700.00
7506 WICKERSHAM LN	3 -30-16 .00- -376		.00-		Total	1,300.00	1,300.00	1,300.00	1,300.00
WICKERSHAM MILFORD HOLDINGS	133820	133820		RP	LAND	1,300.00	1,300.00	1,300.00	1,300.00
7507 WICKERSHAM LN	3 -30-16 .00- -374		.00-		Total	600.00	600.00	600.00	700.00
WICKERSHAM MILFORD HOLDINGS	133800	133800		RP	LAND	600.00	600.00	600.00	700.00
7509 WICKERSHAM LN	3 -30-16 .00- -373		.00-		Total	600.00	600.00	600.00	700.00
WICKERSHAM MILFORD HOLDINGS	133790	133790		RP	LAND	600.00	600.00	600.00	700.00
7510 WICKERSHAM LN	3 -30-16 .00- -377		.00-		Total	600.00	600.00	600.00	1,100.00
WICKERSHAM MILFORD HOLDINGS	133830	133830		RP	LAND	600.00	600.00	600.00	1,100.00
7511 WICKERSHAM LN	3 -30-16 .00- -372		.00-		Total	600.00	600.00	600.00	1,100.00
WICKERSHAM MILFORD HOLDINGS	133780	133780		RP	LAND	600.00	600.00	600.00	1,100.00
7512 WICKERSHAM LN	3 -30-16 .00- -378		.00-		Total	600.00	600.00	600.00	1,500.00
WICKERSHAM MILFORD HOLDINGS	133840	133840		RP	LAND	600.00	600.00	600.00	1,500.00
7513 WICKERSHAM LN	3 -30-16 .00- -371		.00-		Total	600.00	600.00	600.00	1,100.00
WICKERSHAM MILFORD HOLDINGS	133770	133770		RP					

Property Address / Owner Name	PIN / Tax A/C ID	Location ID	Acres	Roll	Valuation Code	Present Tax Roll Current	Present Tax Roll Original	Prior Tax Roll Current	Prior Tax Roll Original
7513 WICKERSHAM LN	3 -30-16 .00- -371 .00-				Total	600.00	600.00	600.00	1,100.00
WICKERSHAM MILFORD HOLDINGS	133770	133770		RP	LAND	600.00	600.00	600.00	1,100.00
7514 WICKERSHAM LN	3 -30-16 .00- -379 .00-				Total	600.00	600.00	600.00	700.00
WICKERSHAM MILFORD HOLDINGS	133850	133850		RP	LAND	600.00	600.00	600.00	700.00
7515 WICKERSHAM LN	3 -30-16 .00- -370 .00-				Total	600.00	600.00	600.00	700.00
WICKERSHAM MILFORD HOLDINGS	133760	133760		RP	LAND	600.00	600.00	600.00	700.00
7516 WICKERSHAM LN	3 -30-16 .00- -380 .00-				Total	600.00	600.00	600.00	700.00
WICKERSHAM MILFORD HOLDINGS	133860	133860		RP	LAND	600.00	600.00	600.00	700.00
7517 WICKERSHAM LN	3 -30-16 .00- -369 .00-				Total	600.00	600.00	600.00	700.00
WICKERSHAM MILFORD HOLDINGS	133750	133750		RP	LAND	600.00	600.00	600.00	700.00
7520 WICKERSHAM LN	3 -30-16 .00- -381 .00-				Total	600.00	600.00	600.00	700.00
WICKERSHAM MILFORD HOLDINGS	133870	133870		RP	LAND	600.00	600.00	600.00	700.00
7521 WICKERSHAM LN	3 -30-16 .00- -368 .00-				Total	1,300.00	1,300.00	1,300.00	700.00
WICKERSHAM MILFORD HOLDINGS	133740	133740		RP	LAND	1,300.00	1,300.00	1,300.00	700.00
7522 WICKERSHAM LN	3 -30-16 .00- -382 .00-				Total	600.00	600.00	600.00	700.00
WICKERSHAM MILFORD HOLDINGS	133880	133880		RP	LAND	600.00	600.00	600.00	700.00
7524 WICKERSHAM LN	3 -30-16 .00- -383 .00-				Total	1,300.00	1,300.00	1,300.00	700.00
WICKERSHAM MILFORD HOLDINGS	133890	133890		RP	LAND	1,300.00	1,300.00	1,300.00	700.00
7525 WICKERSHAM LN	3 -30-16 .00- -367 .00-				Total	1,300.00	1,300.00	1,300.00	700.00
WICKERSHAM MILFORD HOLDINGS	133730	133730		RP	LAND	1,300.00	1,300.00	1,300.00	700.00
7529 WICKERSHAM LN	3 -30-16 .00- -366 .00-				Total	600.00	600.00	600.00	700.00
WICKERSHAM MILFORD HOLDINGS	133720	133720		RP	LAND	600.00	600.00	600.00	700.00
7530 WICKERSHAM LN	3 -30-16 .00- -384 .00-				Total	1,300.00	1,300.00	1,300.00	700.00
WICKERSHAM MILFORD HOLDINGS	133900	133900		RP	LAND	1,300.00	1,300.00	1,300.00	700.00
7531 WICKERSHAM LN	3 -30-16 .00- -365 .00-				Total	600.00	600.00	600.00	700.00
WICKERSHAM MILFORD HOLDINGS	133710	133710		RP	LAND	600.00	600.00	600.00	700.00
7532 WICKERSHAM LN	3 -30-16 .00- -385 .00-				Total	600.00	600.00	600.00	1,100.00
WICKERSHAM MILFORD HOLDINGS	133910	133910		RP	LAND	600.00	600.00	600.00	1,100.00
7533 WICKERSHAM LN	3 -30-16 .00- -364 .00-				Total	600.00	600.00	600.00	1,100.00
WICKERSHAM MILFORD HOLDINGS	133700	133700		RP	LAND	600.00	600.00	600.00	1,100.00
7535 WICKERSHAM LN	3 -30-16 .00- -363 .00-				Total	600.00	600.00	600.00	1,100.00
WICKERSHAM MILFORD HOLDINGS	133690	133690		RP	LAND	600.00	600.00	600.00	1,100.00
7536 WICKERSHAM LN	3 -30-16 .00- -386 .00-				Total	600.00	600.00	600.00	1,100.00
WICKERSHAM MILFORD HOLDINGS	133920	133920		RP	LAND	600.00	600.00	600.00	1,100.00
7538 WICKERSHAM LN	3 -30-16 .00- -387 .00-				Total	600.00	600.00	600.00	700.00
WICKERSHAM MILFORD HOLDINGS	133930	133930		RP					

Property Address / Owner Name	PIN / Tax A/C ID	Location ID	Acres	Roll	Valuation Code	Present Tax Roll Current	Present Tax Roll Original	Prior Tax Roll Current	Prior Tax Roll Original
7538 WICKERSHAM LN	3 -30-16 .00- -387 .00-				Total	600.00	600.00	600.00	700.00
WICKERSHAM MILFORD HOLDINGS	133930	133930		RP	LAND	600.00	600.00	600.00	700.00
7539 WICKERSHAM LN	3 -30-16 .00- -362 .00-				Total	600.00	600.00	600.00	700.00
WICKERSHAM MILFORD HOLDINGS	133680	133680		RP	LAND	600.00	600.00	600.00	700.00
7540 WICKERSHAM LN	3 -30-16 .00- -388 .00-				Total	600.00	600.00	600.00	700.00
WICKERSHAM MILFORD HOLDINGS	133940	133940		RP	LAND	600.00	600.00	600.00	700.00
7541 WICKERSHAM LN	3 -30-16 .00- -361 .00-				Total	600.00	600.00	600.00	700.00
WICKERSHAM MILFORD HOLDINGS	133670	133670		RP	LAND	600.00	600.00	600.00	700.00
7542 WICKERSHAM LN	3 -30-16 .00- -389 .00-				Total	600.00	600.00	600.00	700.00
WICKERSHAM MILFORD HOLDINGS	133950	133950		RP	LAND	600.00	600.00	600.00	700.00
7543 WICKERSHAM LN	3 -30-16 .00- -360 .00-				Total	1,100.00	1,100.00	1,100.00	700.00
WICKERSHAM MILFORD HOLDINGS	133660	133660		RP	LAND	1,100.00	1,100.00	1,100.00	700.00
7544 WICKERSHAM LN	3 -30-16 .00- -390 .00-				Total	600.00	600.00	600.00	700.00
WICKERSHAM MILFORD HOLDINGS	133960	133960		RP	LAND	600.00	600.00	600.00	700.00
7548 WICKERSHAM LN	3 -30-16 .00- -391 .00-				Total	1,300.00	1,300.00	1,300.00	700.00
WICKERSHAM MILFORD HOLDINGS	133970	133970		RP	LAND	1,300.00	1,300.00	1,300.00	700.00
7552 WICKERSHAM LN	3 -30-16 .00- -392 .00-				Total	1,300.00	1,300.00	1,300.00	700.00
WICKERSHAM MILFORD HOLDINGS	133980	133980		RP	LAND	1,300.00	1,300.00	1,300.00	700.00
7556 WICKERSHAM LN	3 -30-16 .00- -393 .00-				Total	600.00	600.00	600.00	1,100.00
WICKERSHAM MILFORD HOLDINGS	133990	133990		RP	LAND	600.00	600.00	600.00	1,100.00
7557 WICKERSHAM LN	3 -30-16 .00- -359 .00-				Total	1,300.00	1,300.00	1,300.00	700.00
WICKERSHAM MILFORD HOLDINGS	133650	133650		RP	LAND	1,300.00	1,300.00	1,300.00	700.00
7558 WICKERSHAM LN	3 -30-16 .00- -394 .00-				Total	600.00	600.00	600.00	1,100.00
WICKERSHAM MILFORD HOLDINGS	134000	134000		RP	LAND	600.00	600.00	600.00	1,100.00
7559 WICKERSHAM LN	3 -30-16 .00- -358 .00-				Total	600.00	600.00	600.00	700.00
WICKERSHAM MILFORD HOLDINGS	133640	133640		RP	LAND	600.00	600.00	600.00	700.00
7562 WICKERSHAM LN	3 -30-16 .00- -395 .00-				Total	1,300.00	1,300.00	1,300.00	700.00
WICKERSHAM MILFORD HOLDINGS	134010	134010		RP	LAND	1,300.00	1,300.00	1,300.00	700.00
7563 WICKERSHAM LN	3 -30-16 .00- -357 .00-				Total	600.00	600.00	600.00	1,000.00
WICKERSHAM MILFORD HOLDINGS	133630	133630		RP	LAND	600.00	600.00	600.00	1,000.00
7567 WICKERSHAM LN	3 -30-16 .00- -356 .00-				Total	600.00	600.00	600.00	1,300.00
WICKERSHAM MILFORD HOLDINGS	133620	133620		RP	LAND	600.00	600.00	600.00	1,300.00
7569 WICKERSHAM LN	3 -30-16 .00- -355 .00-				Total	600.00	600.00	600.00	700.00
WICKERSHAM MILFORD HOLDINGS	133610	133610		RP	LAND	600.00	600.00	600.00	700.00
7573 WICKERSHAM LN	3 -30-16 .00- -354 .00-				Total	600.00	600.00	600.00	700.00
WICKERSHAM MILFORD HOLDINGS	133600	133600		RP					

Property Address / Owner Name	PIN / Tax A/C ID	Location ID	Acres	Roll	Valuation Code	Present Tax Roll Current	Present Tax Roll Original	Prior Tax Roll Current	Prior Tax Roll Original
7573 WICKERSHAM LN	3 -30-16 .00- -354 .00-				Total	600.00	600.00	600.00	700.00
WICKERSHAM MILFORD HOLDINGS	133600	133600		RP	LAND	600.00	600.00	600.00	700.00
7577 WICKERSHAM LN	3 -30-16 .00- -353 .00-				Total	1,300.00	1,300.00	1,300.00	700.00
WICKERSHAM MILFORD HOLDINGS	133590	133590		RP	LAND	1,300.00	1,300.00	1,300.00	700.00
7585 WICKERSHAM LN	3 -30-16 .00- -352 .00-				Total	1,300.00	1,300.00	1,300.00	700.00
WICKERSHAM MILFORD HOLDINGS	133580	133580		RP	LAND	1,300.00	1,300.00	1,300.00	700.00
7589 WICKERSHAM LN	3 -30-16 .00- -351 .00-				Total	600.00	600.00	600.00	1,100.00
WICKERSHAM MILFORD HOLDINGS	133570	133570		RP	LAND	600.00	600.00	600.00	1,100.00
7591 WICKERSHAM LN	3 -30-16 .00- -350 .00-				Total	600.00	600.00	600.00	1,100.00
WICKERSHAM MILFORD HOLDINGS	133560	133560		RP	LAND	600.00	600.00	600.00	1,100.00
7593 WICKERSHAM LN	3 -30-16 .00- -349 .00-				Total	600.00	600.00	600.00	700.00
WICKERSHAM MILFORD HOLDINGS	133550	133550		RP	LAND	600.00	600.00	600.00	700.00
7595 WICKERSHAM LN	3 -30-16 .00- -348 .00-				Total	600.00	600.00	600.00	700.00
WICKERSHAM MILFORD HOLDINGS	133540	133540		RP	LAND	600.00	600.00	600.00	700.00
7597 WICKERSHAM LN	3 -30-16 .00- -347 .00-				Total	600.00	600.00	600.00	700.00
WICKERSHAM MILFORD HOLDINGS	133530	133530		RP	LAND	600.00	600.00	600.00	700.00
7599 WICKERSHAM LN	3 -30-16 .00- -346 .00-				Total	600.00	600.00	600.00	700.00
WICKERSHAM MILFORD HOLDINGS	133520	133520		RP	LAND	600.00	600.00	600.00	700.00
7601 WICKERSHAM LN	3 -30-16 .00- -345 .00-				Total	1,300.00	1,300.00	1,300.00	1,100.00
WICKERSHAM MILFORD HOLDINGS	133510	133510		RP	LAND	1,300.00	1,300.00	1,300.00	1,100.00
7605 WICKERSHAM LN	3 -30-16 .00- -344 .00-				Total	2,200.00	2,200.00	2,200.00	1,100.00
WICKERSHAM MILFORD HOLDINGS	133500	133500		RP	LAND	2,200.00	2,200.00	2,200.00	1,100.00
7607 WICKERSHAM LN	3 -30-16 .00- -343 .00-				Total	800.00	800.00	800.00	700.00
WICKERSHAM MILFORD HOLDINGS	133490	133490		RP	LAND	800.00	800.00	800.00	700.00
7609 WICKERSHAM LN	3 -30-16 .00- -342 .00-				Total	800.00	800.00	800.00	700.00
WICKERSHAM MILFORD HOLDINGS	133480	133480		RP	LAND	800.00	800.00	800.00	700.00
7611 WICKERSHAM LN	3 -30-16 .00- -341 .00-				Total	900.00	900.00	900.00	700.00
WICKERSHAM MILFORD HOLDINGS	133470	133470		RP	LAND	900.00	900.00	900.00	700.00
7613 WICKERSHAM LN	3 -30-16 .00- -340 .00-				Total	800.00	800.00	800.00	700.00
WICKERSHAM MILFORD HOLDINGS	133460	133460		RP	LAND	800.00	800.00	800.00	700.00
7615 WICKERSHAM LN	3 -30-16 .00- -339 .00-				Total	800.00	800.00	800.00	700.00
WICKERSHAM MILFORD HOLDINGS	133450	133450		RP	LAND	800.00	800.00	800.00	700.00
7617 WICKERSHAM LN	3 -30-16 .00- -338 .00-				Total	2,300.00	2,300.00	2,300.00	700.00
WICKERSHAM MILFORD HOLDINGS	133440	133440		RP	LAND	2,300.00	2,300.00	2,300.00	700.00
7621 WICKERSHAM LN	3 -30-16 .00- -337 .00-				Total	1,300.00	1,300.00	1,300.00	1,300.00
WICKERSHAM MILFORD HOLDINGS	133430	133430		RP					

Property Address / Owner Name	PIN / Tax A/C ID	Location ID	Acres	Roll	Valuation Code	Present Tax Roll Current	Present Tax Roll Original	Prior Tax Roll Current	Prior Tax Roll Original
7621 WICKERSHAM LN	3 -30-16 .00- -337 .00-				Total	1,300.00	1,300.00	1,300.00	1,300.00
WICKERSHAM MILFORD HOLDINGS	133430	133430		RP	LAND	1,300.00	1,300.00	1,300.00	1,300.00
7622 WICKERSHAM LN	3 -30-16 .00- -446 .00-				Total	1,300.00	1,300.00	1,300.00	700.00
WICKERSHAM MILFORD HOLDINGS	134520	134520		RP	LAND	1,300.00	1,300.00	1,300.00	700.00
7623 WICKERSHAM LN	3 -30-16 .00- -336 .00-				Total	600.00	600.00	600.00	1,800.00
WICKERSHAM MILFORD HOLDINGS	133420	133420		RP	LAND	600.00	600.00	600.00	1,800.00
7624 WICKERSHAM LN	3 -30-16 .00- -447 .00-				Total	600.00	600.00	600.00	1,300.00
WICKERSHAM MILFORD HOLDINGS	134530	134530		RP	LAND	600.00	600.00	600.00	1,300.00
7625 WICKERSHAM LN	3 -30-16 .00- -335 .00-				Total	600.00	600.00	600.00	1,000.00
WICKERSHAM MILFORD HOLDINGS	133410	133410		RP	LAND	600.00	600.00	600.00	1,000.00
7626 WICKERSHAM LN	3 -30-16 .00- -448 .00-				Total	600.00	600.00	600.00	1,300.00
WICKERSHAM MILFORD HOLDINGS	134540	134540		RP	LAND	600.00	600.00	600.00	1,300.00
7627 WICKERSHAM LN	3 -30-16 .00- -334 .00-				Total	600.00	600.00	600.00	1,000.00
WICKERSHAM MILFORD HOLDINGS	133400	133400		RP	LAND	600.00	600.00	600.00	1,000.00
7628 WICKERSHAM LN	3 -30-16 .00- -449 .00-				Total	600.00	600.00	600.00	700.00
WICKERSHAM MILFORD HOLDINGS	134550	134550		RP	LAND	600.00	600.00	600.00	700.00
7629 WICKERSHAM LN	3 -30-16 .00- -333 .00-				Total	600.00	600.00	600.00	800.00
WICKERSHAM MILFORD HOLDINGS	133390	133390		RP	LAND	600.00	600.00	600.00	800.00
7630 WICKERSHAM LN	3 -30-16 .00- -450 .00-				Total	600.00	600.00	600.00	700.00
WICKERSHAM MILFORD HOLDINGS	134560	134560		RP	LAND	600.00	600.00	600.00	700.00
7631 WICKERSHAM LN	3 -30-16 .00- -332 .00-				Total	600.00	600.00	600.00	1,500.00
WICKERSHAM MILFORD HOLDINGS	133380	133380		RP	LAND	600.00	600.00	600.00	1,500.00
7633 WICKERSHAM LN	3 -30-16 .00- -331 .00-				Total	600.00	600.00	600.00	1,300.00
WICKERSHAM MILFORD HOLDINGS	133370	133370		RP	LAND	600.00	600.00	600.00	1,300.00
7634 WICKERSHAM LN	3 -30-16 .00- -451 .00-				Total	600.00	600.00	600.00	700.00
WICKERSHAM MILFORD HOLDINGS	134570	134570		RP	LAND	600.00	600.00	600.00	700.00
7636 WICKERSHAM LN	3 -30-16 .00- -452 .00-				Total	600.00	600.00	600.00	700.00
WICKERSHAM MILFORD HOLDINGS	134580	134580		RP	LAND	600.00	600.00	600.00	700.00
7637 WICKERSHAM LN	3 -30-16 .00- -330 .00-				Total	1,300.00	1,300.00	1,300.00	700.00
WICKERSHAM MILFORD HOLDINGS	133360	133360		RP	LAND	1,300.00	1,300.00	1,300.00	700.00
7638 WICKERSHAM LN	3 -30-16 .00- -453 .00-				Total	1,300.00	1,300.00	1,300.00	700.00
WICKERSHAM MILFORD HOLDINGS	134590	134590		RP	LAND	1,300.00	1,300.00	1,300.00	700.00
7641 WICKERSHAM LN	3 -30-16 .00- -329 .00-				Total	1,300.00	1,300.00	1,300.00	700.00
WICKERSHAM MILFORD HOLDINGS	133350	133350		RP	LAND	1,300.00	1,300.00	1,300.00	700.00
7642 WICKERSHAM LN	3 -30-16 .00- -454 .00-				Total	1,300.00	1,300.00	1,300.00	700.00
WICKERSHAM MILFORD HOLDINGS	134600	134600		RP					

Property Address / Owner Name	PIN / Tax A/C ID	Location ID	Acres	Roll	Valuation Code	Present Tax Roll Current	Present Tax Roll Original	Prior Tax Roll Current	Prior Tax Roll Original
7642 WICKERSHAM LN	3 -30-16 .00- -454 .00-				Total	1,300.00	1,300.00	1,300.00	700.00
WICKERSHAM MILFORD HOLDINGS	134600	134600		RP	LAND	1,300.00	1,300.00	1,300.00	700.00
7645 WICKERSHAM LN	3 -30-16 .00- -328 .00-				Total	600.00	600.00	600.00	700.00
WICKERSHAM MILFORD HOLDINGS	133340	133340		RP	LAND	600.00	600.00	600.00	700.00
7646 WICKERSHAM LN	3 -30-16 .00- -455 .00-				Total	600.00	600.00	600.00	1,100.00
WICKERSHAM MILFORD HOLDINGS	134610	134610		RP	LAND	600.00	600.00	600.00	1,100.00
7647 WICKERSHAM LN	3 -30-16 .00- -327 .00-				Total	600.00	600.00	600.00	700.00
WICKERSHAM MILFORD HOLDINGS	133330	133330		RP	LAND	600.00	600.00	600.00	700.00
7648 WICKERSHAM LN	3 -30-16 .00- -456 .00-				Total	600.00	600.00	600.00	1,100.00
WICKERSHAM MILFORD HOLDINGS	134620	134620		RP	LAND	600.00	600.00	600.00	1,100.00
7649 WICKERSHAM LN	3 -30-16 .00- -326 .00-				Total	600.00	600.00	600.00	700.00
WICKERSHAM MILFORD HOLDINGS	133320	133320		RP	LAND	600.00	600.00	600.00	700.00
7650 WICKERSHAM LN	3 -30-16 .00- -457 .00-				Total	600.00	600.00	600.00	700.00
WICKERSHAM MILFORD HOLDINGS	134630	134630		RP	LAND	600.00	600.00	600.00	700.00
7651 WICKERSHAM LN	3 -30-16 .00- -325 .00-				Total	600.00	600.00	600.00	700.00
WICKERSHAM MILFORD HOLDINGS	133310	133310		RP	LAND	600.00	600.00	600.00	700.00
7652 WICKERSHAM LN	3 -30-16 .00- -458 .00-				Total	600.00	600.00	600.00	700.00
WICKERSHAM MILFORD HOLDINGS	134640	134640		RP	LAND	600.00	600.00	600.00	700.00
7653 WICKERSHAM LN	3 -30-16 .00- -324 .00-				Total	600.00	600.00	600.00	1,100.00
WICKERSHAM MILFORD HOLDINGS	133300	133300		RP	LAND	600.00	600.00	600.00	1,100.00
7654 WICKERSHAM LN	3 -30-16 .00- -459 .00-				Total	600.00	600.00	600.00	700.00
WICKERSHAM MILFORD HOLDINGS	134650	134650		RP	LAND	600.00	600.00	600.00	700.00
7655 WICKERSHAM LN	3 -30-16 .00- -323 .00-				Total	600.00	600.00	600.00	1,100.00
WICKERSHAM MILFORD HOLDINGS	133290	133290		RP	LAND	600.00	600.00	600.00	1,100.00
7656 WICKERSHAM LN	3 -30-16 .00- -460 .00-				Total	600.00	600.00	600.00	700.00
WICKERSHAM MILFORD HOLDINGS	134660	134660		RP	LAND	600.00	600.00	600.00	700.00
7659 WICKERSHAM LN	3 -30-16 .00- -322 .00-				Total	1,300.00	1,300.00	1,300.00	700.00
WICKERSHAM MILFORD HOLDINGS	133280	133280		RP	LAND	1,300.00	1,300.00	1,300.00	700.00
7660 WICKERSHAM LN	3 -30-16 .00- -461 .00-				Total	1,300.00	1,300.00	1,300.00	700.00
WICKERSHAM MILFORD HOLDINGS	134670	134670		RP	LAND	1,300.00	1,300.00	1,300.00	700.00
7663 WICKERSHAM LN	3 -30-16 .00- -321 .00-				Total	1,300.00	1,300.00	1,300.00	700.00
WICKERSHAM MILFORD HOLDINGS	133270	133270		RP	LAND	1,300.00	1,300.00	1,300.00	700.00
7664 WICKERSHAM LN	3 -30-16 .00- -462 .00-				Total	1,300.00	1,300.00	1,300.00	700.00
WICKERSHAM MILFORD HOLDINGS	134680	134680		RP	LAND	1,300.00	1,300.00	1,300.00	700.00
7665 WICKERSHAM LN	3 -30-16 .00- -320 .00-				Total	600.00	600.00	600.00	700.00
WICKERSHAM MILFORD HOLDINGS	133260	133260		RP					

Property Address / Owner Name	PIN / Tax A/C ID	Location ID	Acres	Roll	Valuation Code	Present Tax Roll Current	Present Tax Roll Original	Prior Tax Roll Current	Prior Tax Roll Original
7665 WICKERSHAM LN	3 -30-16 .00- -320	.00-			Total	600.00	600.00	600.00	700.00
WICKERSHAM MILFORD HOLDINGS	133260	133260		RP	LAND	600.00	600.00	600.00	700.00
7666 WICKERSHAM LN	3 -30-16 .00- -463	.00-			Total	600.00	600.00	600.00	1,100.00
WICKERSHAM MILFORD HOLDINGS	134690	134690		RP	LAND	600.00	600.00	600.00	1,100.00
7667 WICKERSHAM LN	3 -30-16 .00- -319	.00-			Total	600.00	600.00	600.00	700.00
WICKERSHAM MILFORD HOLDINGS	133250	133250		RP	LAND	600.00	600.00	600.00	700.00
7668 WICKERSHAM LN	3 -30-16 .00- -464	.00-			Total	600.00	600.00	600.00	1,100.00
WICKERSHAM MILFORD HOLDINGS	134700	134700		RP	LAND	600.00	600.00	600.00	1,100.00
7669 WICKERSHAM LN	3 -30-16 .00- -318	.00-			Total	600.00	600.00	600.00	700.00
WICKERSHAM MILFORD HOLDINGS	133240	133240		RP	LAND	600.00	600.00	600.00	700.00
7670 WICKERSHAM LN	3 -30-16 .00- -465	.00-			Total	600.00	600.00	600.00	700.00
WICKERSHAM MILFORD HOLDINGS	134710	134710		RP	LAND	600.00	600.00	600.00	700.00
7671 WICKERSHAM LN	3 -30-16 .00- -317	.00-			Total	600.00	600.00	600.00	700.00
WICKERSHAM MILFORD HOLDINGS	133230	133230		RP	LAND	600.00	600.00	600.00	700.00
7672 WICKERSHAM LN	3 -30-16 .00- -466	.00-			Total	600.00	600.00	600.00	700.00
WICKERSHAM MILFORD HOLDINGS	134720	134720		RP	LAND	600.00	600.00	600.00	700.00
7673 WICKERSHAM LN	3 -30-16 .00- -316	.00-			Total	600.00	600.00	600.00	1,100.00
WICKERSHAM MILFORD HOLDINGS	133220	133220		RP	LAND	600.00	600.00	600.00	1,100.00
7676 WICKERSHAM LN	3 -30-16 .00- -467	.00-			Total	1,300.00	1,300.00	1,300.00	700.00
WICKERSHAM MILFORD HOLDINGS	134730	134730		RP	LAND	1,300.00	1,300.00	1,300.00	700.00
7677 WICKERSHAM LN	3 -30-16 .00- -315	.00-			Total	600.00	600.00	600.00	1,100.00
WICKERSHAM MILFORD HOLDINGS	133210	133210		RP	LAND	600.00	600.00	600.00	1,100.00
7679 WICKERSHAM LN	3 -30-16 .00- -314	.00-			Total	1,300.00	1,300.00	1,300.00	700.00
WICKERSHAM MILFORD HOLDINGS	133200	133200		RP	LAND	1,300.00	1,300.00	1,300.00	700.00
7680 WICKERSHAM LN	3 -30-16 .00- -468	.00-			Total	1,300.00	1,300.00	1,300.00	1,500.00
WICKERSHAM MILFORD HOLDINGS	134740	134740		RP	LAND	1,300.00	1,300.00	1,300.00	1,500.00
7683 WICKERSHAM LN	3 -30-16 .00- -313	.00-			Total	1,300.00	1,300.00	1,300.00	700.00
WICKERSHAM MILFORD HOLDINGS	133190	133190		RP	LAND	1,300.00	1,300.00	1,300.00	700.00
7684 WICKERSHAM LN	3 -30-16 .00- -469	.00-			Total	600.00	600.00	600.00	1,500.00
WICKERSHAM MILFORD HOLDINGS	134750	134750		RP	LAND	600.00	600.00	600.00	1,500.00
7686 WICKERSHAM LN	3 -30-16 .00- -470	.00-			Total	600.00	600.00	600.00	700.00
WICKERSHAM MILFORD HOLDINGS	134760	134760		RP	LAND	600.00	600.00	600.00	700.00
7687 WICKERSHAM LN	3 -30-16 .00- -312	.00-			Total	600.00	600.00	600.00	700.00
WICKERSHAM MILFORD HOLDINGS	133180	133180		RP	LAND	600.00	600.00	600.00	700.00
7689 WICKERSHAM LN	3 -30-16 .00- -311	.00-			Total	600.00	600.00	600.00	700.00
WICKERSHAM MILFORD HOLDINGS	133170	133170		RP					

Property Address / Owner Name	PIN / Tax A/C ID	Location ID	Acres	Roll	Valuation Code	Present Tax Roll Current	Present Tax Roll Original	Prior Tax Roll Current	Prior Tax Roll Original
7689 WICKERSHAM LN	3 -30-16 .00- -311 .00-				Total	600.00	600.00	600.00	700.00
WICKERSHAM MILFORD HOLDINGS	133170	133170		RP	LAND	600.00	600.00	600.00	700.00
7691 WICKERSHAM LN	3 -30-16 .00- -310 .00-				Total	600.00	600.00	600.00	1,000.00
WICKERSHAM MILFORD HOLDINGS	133160	133160		RP	LAND	600.00	600.00	600.00	1,000.00
7693 WICKERSHAM LN	3 -30-16 .00- -309 .00-				Total	1,300.00	1,300.00	1,300.00	1,000.00
WICKERSHAM MILFORD HOLDINGS	133150	133150		RP	LAND	1,300.00	1,300.00	1,300.00	1,000.00
WILBUR ST	1 -30-3 .00- -263 .09-				Total	41,600.00	41,600.00	41,600.00	41,600.00
C R KINGDOM RENTALS LLC	2500	2500		RP	LAND	41,600.00	41,600.00	41,600.00	41,600.00
3 WILBUR ST	1 -30-3 .12- -042 .00-				Total	143,600.00	143,600.00	143,600.00	143,600.00
WILLIAMS, JOHN & JANELL	6440	6440		RP	LAND	41,400.00	41,400.00	41,400.00	41,400.00
					IMPV	102,200.00	102,200.00	102,200.00	102,200.00
5 WILBUR ST	1 -30-3 .12- -043 .00-				Total	135,700.00	135,700.00	135,700.00	135,700.00
WILLIAMS, DANIEL C & BERNADE	6450	6450		RP	LAND	42,200.00	42,200.00	42,200.00	42,200.00
					IMPV	93,500.00	93,500.00	93,500.00	93,500.00
6 WILBUR ST	1 -30-3 .00- -1350 .00-				Total	224,600.00	224,600.00	224,600.00	197,800.00
GUTIERREZ, AMANDA L & MICHAE	145860	145860		RP	LAND	29,600.00	29,600.00	29,600.00	2,800.00
					IMPV	195,000.00	195,000.00	195,000.00	195,000.00
8 WILBUR ST	1 -30-3 .00- -1351 .00-				Total	189,000.00	189,000.00	189,000.00	162,100.00
SIMELUS, MERINOR & ROSE DIEU	145870	145870		RP	LAND	28,600.00	28,600.00	28,600.00	1,700.00
					IMPV	160,400.00	160,400.00	160,400.00	160,400.00
10 WILBUR ST	1 -30-3 .00- -1352 .00-				Total	279,000.00	279,000.00	279,000.00	252,100.00
MCINTYRE, SHARNI THERESA	145880	145880		RP	LAND	28,600.00	28,600.00	28,600.00	1,700.00
					IMPV	250,400.00	250,400.00	250,400.00	250,400.00
12 WILBUR ST	1 -30-3 .00- -1353 .00-				Total	227,400.00	227,400.00	227,400.00	200,500.00
FU, YUE & HUIQUN SHENG	145890	145890		RP	LAND	28,600.00	28,600.00	28,600.00	1,700.00
					IMPV	198,800.00	198,800.00	198,800.00	198,800.00
14 WILBUR ST	1 -30-3 .00- -1354 .00-				Total	186,700.00	186,700.00	186,700.00	159,800.00
BARTLING, RYAN MICHAEL	145900	145900		RP	LAND	28,600.00	28,600.00	28,600.00	1,700.00
					IMPV	158,100.00	158,100.00	158,100.00	158,100.00
16 WILBUR ST	1 -30-3 .00- -1355 .00-				Total	276,500.00	276,500.00	276,500.00	249,600.00
MARCELIN, JEAN SYLVAIN & MAR	145910	145910		RP	LAND	28,600.00	28,600.00	28,600.00	1,700.00
					IMPV	247,900.00	247,900.00	247,900.00	247,900.00
18 WILBUR ST	1 -30-3 .00- -1356 .00-				Total	186,700.00	186,700.00	186,700.00	159,800.00
SALDANA, CARLOS ALBERTO	145920	145920		RP	LAND	28,600.00	28,600.00	28,600.00	1,700.00
					IMPV	158,100.00	158,100.00	158,100.00	158,100.00
20 WILBUR ST	1 -30-3 .00- -1357 .00-				Total	214,300.00	214,300.00	214,300.00	187,400.00
DIEUJUSTE, ROMEL & MIOLENE	145930	145930		RP	LAND	29,000.00	29,000.00	29,000.00	2,100.00
					IMPV	185,300.00	185,300.00	185,300.00	185,300.00
22 WILBUR ST	1 -30-3 .00- -1358 .00-				Total	2,200.00	2,200.00	2,200.00	2,200.00
D R HORTON INC NEW JERSEY	145940	145940		RP					

Property Address / Owner Name	PIN / Tax A/C ID	Location ID	Acres	Roll	Valuation Code	Present Tax Roll Current	Present Tax Roll Original	Prior Tax Roll Current	Prior Tax Roll Original
22 WILBUR ST	1 -30-3	.00- -1358	.00-		Total	2,200.00	2,200.00	2,200.00	2,200.00
D R HORTON INC NEW JERSEY	145940	145940		RP	LAND	2,200.00	2,200.00	2,200.00	2,200.00
24 WILBUR ST	1 -30-3	.00- -1359	.00-		Total	211,700.00	211,700.00	211,700.00	5,400.00
ROXBURY JR, JOHN R	145950	145950		RP	LAND	29,500.00	29,500.00	29,500.00	2,700.00
					IMPV	182,200.00	182,200.00	182,200.00	2,700.00
105 WILBUR ST	1 -30-3	.12- -046	.00-		Total	155,300.00	155,300.00	155,300.00	149,800.00
GARBUTT, JOHN W	6480	6480		RP	LAND	49,400.00	49,400.00	49,400.00	49,400.00
					IMPV	105,900.00	105,900.00	105,900.00	100,400.00
7563 WILD GOOSE LN	1 -30-6	.00- -741	.00-		Total	2,000.00	2,000.00	2,000.00	2,000.00
MILFORD PONDS LLC	150880	150880		RP	LAND	2,000.00	2,000.00	2,000.00	2,000.00
7564 WILD GOOSE LN	1 -30-6	.00- -413	.00-		Total	25,500.00	25,500.00	25,500.00	25,500.00
MILFORD PONDS LLC	101870	101870		RP	LAND	25,500.00	25,500.00	25,500.00	25,500.00
7565 WILD GOOSE LN	1 -30-6	.00- -740	.00-		Total	2,200.00	2,200.00	2,200.00	2,200.00
MILFORD PONDS LLC	150870	150870		RP	LAND	2,200.00	2,200.00	2,200.00	2,200.00
7566 WILD GOOSE LN	1 -30-6	.00- -414	.00-		Total	31,300.00	31,300.00	31,300.00	31,300.00
MILFORD PONDS LLC	103680	103680		RP	LAND	31,300.00	31,300.00	31,300.00	31,300.00
7567 WILD GOOSE LN	1 -30-6	.00- -550	.00-		Total	2,800.00	2,800.00	2,800.00	2,800.00
MILFORD PONDS LLC	104910	104910		RP	LAND	2,800.00	2,800.00	2,800.00	2,800.00
7568 WILD GOOSE LN	1 -30-6	.00- -415	.00-		Total	3,400.00	3,400.00	3,400.00	3,400.00
MILFORD PONDS LLC	103690	103690		RP	LAND	3,400.00	3,400.00	3,400.00	3,400.00
7569 WILD GOOSE LN	1 -30-6	.00- -549	.00-		Total	3,600.00	3,600.00	3,600.00	3,600.00
MILFORD PONDS LLC	104900	104900		RP	LAND	3,600.00	3,600.00	3,600.00	3,600.00
7570 WILD GOOSE LN	1 -30-6	.00- -416	.00-		Total	2,500.00	2,500.00	2,500.00	2,500.00
MILFORD PONDS LLC	101880	101880		RP	LAND	2,500.00	2,500.00	2,500.00	2,500.00
WILKERSON TER	MD-16-183.07-01-19	.01-000			Total	195,000.00	195,000.00	195,000.00	195,000.00
ATLANTIC CONCRETE CO INC	31750	31750		RP	LAND	195,000.00	195,000.00	195,000.00	195,000.00
WILKERSON TER	MD-16-183.07-01-21	.00-000			Total	150,500.00	150,500.00	150,500.00	150,500.00
ATLANTIC CONCRETE CO INC	31770	31770		RP	LAND	150,500.00	150,500.00	150,500.00	150,500.00
WILKERSON TER	MD-16-183.08-01-01	.00-000			Total	296,100.00	296,100.00	296,100.00	296,100.00
ATLANTIC CONCRETE CO INC	32260	32260		RP	LAND	296,100.00	296,100.00	296,100.00	296,100.00
WILKERSON TER	MD-16-183.08-01-04	.00-000			Total	170,000.00	142,800.00	142,800.00	142,800.00
ATLANTIC CONCRETE COMPANY IN	79920	79920		RP	LAND	170,000.00	142,800.00	142,800.00	142,800.00
298 WILKERSON TER	MD-16-183.07-01-22	.00-000			Total	342,500.00	342,500.00	342,500.00	342,500.00
WILKERSON INC, J H & SON	31780	31780		RP	LAND	239,400.00	239,400.00	239,400.00	239,400.00
					IMPV	103,100.00	103,100.00	103,100.00	103,100.00
300 WILKERSON TER	MD-16-183.07-01-23	.00-000			Total	132,000.00	147,000.00	147,000.00	147,000.00
WILKERSON, DAVID A	31790	31790		RP					

Property Address / Owner Name	PIN / Tax A/C ID	Location ID	Acres	Roll	Valuation Code	Present Tax Roll Current	Present Tax Roll Original	Prior Tax Roll Current	Prior Tax Roll Original
300 WILKERSON TER	MD-16-183.07-01-23		.00-000		Total	132,000.00	147,000.00	147,000.00	147,000.00
WILKERSON, DAVID A	31790	31790		RP	LAND	84,600.00	99,600.00	99,600.00	99,600.00
					IMPV	47,400.00	47,400.00	47,400.00	47,400.00
300 WILKERSON TER	MD-16-183.07-01-23		.01-000		Total	60,000.00	60,000.00	60,000.00	60,000.00
WILKERSON TERRACE ROAD LLC	31800	31800		RP	LAND	60,000.00	60,000.00	60,000.00	60,000.00
208 WILLIAMS ST	1 -30-1 .20- -009		.00-		Total	43,500.00	43,500.00	43,500.00	43,500.00
KINGS HIGHWAY REALTY LLC	1640	1640		RP	LAND	43,500.00	43,500.00	43,500.00	43,500.00
212 WILLIAMS ST	1 -30-3 .08- -107		.00-		Total	35,500.00	35,500.00	35,500.00	35,500.00
KINGS HIGHWAY REALTY LLC	4810	4810		RP	LAND	35,500.00	35,500.00	35,500.00	35,500.00
216 WILLIAMS ST	1 -30-3 .08- -106		.00-		Total	41,200.00	41,200.00	41,200.00	41,200.00
KINGS HIGHWAY REALTY LLC	4800	4800		RP	LAND	41,200.00	41,200.00	41,200.00	41,200.00
WILLIAMSVILLE RD	MD-16-182.00-01-17		.00-000		Total	46,800.00	46,800.00	46,800.00	46,800.00
GARDNER, MICHELE E, TRUSTEE	27570	27570		RP	LAND	46,800.00	46,800.00	46,800.00	46,800.00
					EXMT	46,800.00	46,800.00	46,800.00	46,800.00
WILLIAMSVILLE RD	MD-16-182.00-01-18		.00-000		Total	46,800.00	46,800.00	46,800.00	46,800.00
GARDNER, MICHELE E, TRUSTEE	27580	27580		RP	LAND	46,800.00	46,800.00	46,800.00	46,800.00
					EXMT	46,800.00	46,800.00	46,800.00	46,800.00
WILLIAMSVILLE RD	MD-16-182.00-01-16		.00-000		Total	46,800.00	46,800.00	46,800.00	46,800.00
GARDNER, MICHELE E, TRUSTEE	86060	86060		RP	LAND	46,800.00	46,800.00	46,800.00	46,800.00
					EXMT	46,800.00	46,800.00	46,800.00	46,800.00
WILLIAMSVILLE RD	MD-16-182.00-01-15		.00-000		Total	46,800.00	46,800.00	46,800.00	46,800.00
GARDNER, MICHELE E, SUBSTITU	87950	87950		RP	LAND	46,800.00	46,800.00	46,800.00	46,800.00
					EXMT	46,800.00	46,800.00	46,800.00	46,800.00
WILLIAMSVILLE RD	MD-16-182.00-01-19		.00-000		Total	46,800.00	46,800.00	46,800.00	46,800.00
GARDNER, MICHELE E, SUBSTITU	95780	95780		RP	LAND	46,800.00	46,800.00	46,800.00	46,800.00
					EXMT	46,800.00	46,800.00	46,800.00	46,800.00
WILLIAMSVILLE RD	MD-16-182.00-01-20		.00-000		Total	1,253,300.00	1,253,300.00	1,253,300.00	1,253,300.00
GARDNER, MICHELE E, SUBSTITU	95790	95790		RP	LAND	1,253,300.00	1,253,300.00	1,253,300.00	1,253,300.00
					EXMT	1,253,300.00	1,253,300.00	1,253,300.00	1,253,300.00
WILLIAMSVILLE RD	MD-16-182.00-01-21		.00-000		Total	555,200.00	555,200.00	555,200.00	555,200.00
GARDNER, MICHELE E, SUBSTITU	95800	95800		RP	LAND	555,200.00	555,200.00	555,200.00	555,200.00
					EXMT	555,200.00	555,200.00	555,200.00	555,200.00
WILLIAMSVILLE RD	MD-16-182.00-01-11		.00-000		Total	46,800.00	46,800.00	46,800.00	46,800.00
GARDNER, MICHELE E, SUBSTITU	98240	98240		RP	LAND	46,800.00	46,800.00	46,800.00	46,800.00
					EXMT	46,800.00	46,800.00	46,800.00	46,800.00
WILLIAMSVILLE RD	MD-16-182.00-01-12		.00-000		Total	46,800.00	46,800.00	46,800.00	46,800.00
GARDNER, MICHELE E, TRUSTEE	98250	98250		RP	LAND	46,800.00	46,800.00	46,800.00	46,800.00
					EXMT	46,800.00	46,800.00	46,800.00	46,800.00
WILLIAMSVILLE RD	MD-16-182.00-01-13		.00-000		Total	46,800.00	46,800.00	46,800.00	46,800.00
GARDNER, MICHELE E, TRUSTEE	98260	98260		RP					

Property Address / Owner Name	PIN / Tax A/C ID	Location ID	Acres	Roll	Valuation Code	Present Tax Roll Current	Present Tax Roll Original	Prior Tax Roll Current	Prior Tax Roll Original
WILLIAMSVILLE RD	MD-16-182.00-01-13		.00-000		Total	46,800.00	46,800.00	46,800.00	46,800.00
GARDNER, MICHELE E, TRUSTEE	98260	98260		RP	LAND	46,800.00	46,800.00	46,800.00	46,800.00
					EXMT	46,800.00	46,800.00	46,800.00	46,800.00
WILLIAMSVILLE RD	MD-16-182.00-01-14		.00-000		Total	46,800.00	46,800.00	46,800.00	46,800.00
GARDNER, MICHELE E, TRUSTEE	98270	98270		RP	LAND	46,800.00	46,800.00	46,800.00	46,800.00
					EXMT	46,800.00	46,800.00	46,800.00	46,800.00
WILLIS DR	1 -30-3 .00- -261		.01-		Total	673,200.00	673,200.00	673,200.00	831,400.00
SHAWNEE FARM, LLC	109330	109330		RP	LAND	673,200.00	673,200.00	673,200.00	831,400.00
23033 WILLIS DR	1 -30-3 .00- -659		.00-		Total	45,700.00	45,700.00	45,700.00	47,400.00
SHAWNEE FARM APARTMENTS, LLC	132710	132710		RP	LAND	45,700.00	45,700.00	45,700.00	47,400.00
WINDWARD BLVD	3 -30-7 .00- -033		.00-		Total	17,007,800.00	17,007,800.00	17,007,800.00	2,456,400.00
WINDWARD ON THE RIVER LP	82380	82380		RP	LAND	590,900.00	590,900.00	590,900.00	590,900.00
					IMPV	16,416,900.00	16,416,900.00	16,416,900.00	1,865,500.00
1 WINDY DR	3 -30-11 .00- -742		.00-		Total	195,800.00	195,800.00	195,800.00	195,800.00
MARABELLO, DANIEL & LICINIA	12650	12650		RP	LAND	37,200.00	37,200.00	37,200.00	37,200.00
					IMPV	158,600.00	158,600.00	158,600.00	158,600.00
3 WINDY DR	3 -30-11 .00- -743		.00-		Total	279,500.00	279,500.00	279,500.00	279,500.00
PRINCE, VERONICA	12660	12660		RP	LAND	36,700.00	36,700.00	36,700.00	36,700.00
					IMPV	242,800.00	242,800.00	242,800.00	242,800.00
4 WINDY DR	3 -30-11 .00- -753		.00-		Total	184,800.00	184,800.00	184,800.00	184,800.00
DELROSSI, KENT C & JEANNINE	12760	12760		RP	LAND	35,000.00	35,000.00	35,000.00	35,000.00
					IMPV	149,800.00	149,800.00	149,800.00	149,800.00
5 WINDY DR	3 -30-11 .00- -744		.00-		Total	223,100.00	223,100.00	223,100.00	223,100.00
MARCINEK, MICHAEL F	12670	12670		RP	LAND	36,600.00	36,600.00	36,600.00	36,600.00
					IMPV	186,500.00	186,500.00	186,500.00	186,500.00
6 WINDY DR	3 -30-11 .00- -752		.00-		Total	213,900.00	213,900.00	213,900.00	213,900.00
RAMIREZ, NERY A MARTINEZ	12750	12750		RP	LAND	36,600.00	36,600.00	36,600.00	36,600.00
					IMPV	177,300.00	177,300.00	177,300.00	177,300.00
7 WINDY DR	3 -30-11 .00- -745		.00-		Total	224,100.00	224,100.00	224,100.00	224,100.00
DAVIS, ROBERT J & MARJORIE J	12680	12680		RP	LAND	35,500.00	35,500.00	35,500.00	35,500.00
					IMPV	188,600.00	188,600.00	188,600.00	188,600.00
8 WINDY DR	3 -30-11 .00- -751		.00-		Total	190,200.00	190,200.00	190,200.00	190,200.00
LYNCH, MORGAN ELIZABETH	12740	12740		RP	LAND	36,300.00	36,300.00	36,300.00	36,300.00
					IMPV	153,900.00	153,900.00	153,900.00	153,900.00
9 WINDY DR	3 -30-11 .00- -746		.00-		Total	224,600.00	224,600.00	224,600.00	224,600.00
FLEISHMAN, MICHAEL C & JOANN	12690	12690		RP	LAND	35,300.00	35,300.00	35,300.00	35,300.00
					IMPV	189,300.00	189,300.00	189,300.00	189,300.00
10 WINDY DR	3 -30-11 .00- -750		.00-		Total	187,300.00	187,300.00	187,300.00	187,300.00
FRIEZE, MICHAEL J JR & LAURA	12730	12730		RP	LAND	36,000.00	36,000.00	36,000.00	36,000.00

Property Address / Owner Name	PIN / Tax A/C ID	Location ID	Acres	Roll	Valuation Code	Present Tax Roll Current	Present Tax Roll Original	Prior Tax Roll Current	Prior Tax Roll Original
10 WINDY DR	3 -30-11 .00- -750	.00-			Total	187,300.00	187,300.00	187,300.00	187,300.00
FRIEZE, MICHAEL J JR & LAURA	12730	12730		RP	IMPV	151,300.00	151,300.00	151,300.00	151,300.00
11 WINDY DR	3 -30-11 .00- -747	.00-			Total	223,000.00	223,000.00	223,000.00	223,000.00
CENTANNI, CARMINE & LETIZIA	12700	12700		RP	LAND	35,500.00	35,500.00	35,500.00	35,500.00
					IMPV	187,500.00	187,500.00	187,500.00	187,500.00
13 WINDY DR	3 -30-11 .00- -748	.00-			Total	237,300.00	237,300.00	237,300.00	237,300.00
COX, MARGUERITE J & WILLIAM	12710	12710		RP	LAND	37,000.00	37,000.00	37,000.00	37,000.00
					IMPV	200,300.00	200,300.00	200,300.00	200,300.00
WINTJEN RD	3 -30-10 .00- -001	.00-			Total	552,500.00	552,500.00	552,500.00	552,500.00
KEY PROPERTIES GROUP, LLC	83660	83660		RP	LAND	552,500.00	552,500.00	552,500.00	552,500.00
WINTJEN RD	3 -30-10 .00- -001	.01-			Total	139,500.00	139,500.00	139,500.00	139,500.00
KEY PROPERTIES GROUP, LLC	132740	132740		RP	LAND	139,500.00	139,500.00	139,500.00	139,500.00
WOODLAND DR	1 -30-1 .19- -028	.00-			Total	44,300.00	44,300.00	44,300.00	44,300.00
REED, CAROLYN C - TRUSTEE	1160	1160		RP	LAND	36,800.00	36,800.00	36,800.00	36,800.00
					IMPV	7,500.00	7,500.00	7,500.00	7,500.00
303 WOODLAND DR	1 -30-1 .19- -025	.00-			Total	153,300.00	153,300.00	153,300.00	153,300.00
MATTHEWS, SHANE R & LAUREN E	1130	1130		RP	LAND	47,800.00	47,800.00	47,800.00	47,800.00
					IMPV	105,500.00	105,500.00	105,500.00	105,500.00
304 WOODLAND DR	1 -30-1 .19- -037	.00-			Total	160,700.00	160,700.00	160,700.00	160,700.00
YONKER, JANET	1280	1280		RP	LAND	47,500.00	47,500.00	47,500.00	47,500.00
					IMPV	113,200.00	113,200.00	113,200.00	113,200.00
307 WOODLAND DR	1 -30-1 .19- -027	.00-			Total	7,500.00	7,500.00	7,500.00	7,500.00
REED, CAROLYN C - TRUSTEE	1150	1150		RP	LAND	7,500.00	7,500.00	7,500.00	7,500.00
307 WOODLAND DR	1 -30-1 .19- -029	.00-			Total	146,000.00	146,000.00	146,000.00	146,000.00
REED, CAROLYN C - TRUSTEE	1170	1170		RP	LAND	50,500.00	50,500.00	50,500.00	50,500.00
					IMPV	95,500.00	95,500.00	95,500.00	95,500.00
401 WOODLAND DR	1 -30-1 .19- -031	.00-			Total	157,500.00	157,500.00	157,500.00	157,500.00
RICHTER, KLAUS KARLHEINZ & J	1200	1200		RP	LAND	47,500.00	47,500.00	47,500.00	47,500.00
					IMPV	110,000.00	110,000.00	110,000.00	110,000.00
402 WOODLAND DR	1 -30-1 .19- -033	.00-			Total	214,100.00	214,100.00	214,100.00	214,100.00
STEVENSON, ENOCH ANDREW	1220	1220		RP	LAND	44,000.00	44,000.00	44,000.00	44,000.00
					IMPV	170,100.00	170,100.00	170,100.00	170,100.00
404 WOODLAND DR	1 -30-1 .19- -032	.00-			Total	269,900.00	269,900.00	269,900.00	269,900.00
WALTER, STEPHEN & TIFFANY	1210	1210		RP	LAND	45,600.00	45,600.00	45,600.00	45,600.00
					IMPV	224,300.00	224,300.00	224,300.00	224,300.00
405 WOODLAND DR	1 -30-3 .07- -039	.01-			Total	293,200.00	293,200.00	293,200.00	293,200.00
BOZIEVICH, STUART H & LAUREL	2690	2690		RP	LAND	54,800.00	54,800.00	54,800.00	54,800.00
					IMPV	238,400.00	238,400.00	238,400.00	238,400.00
409 WOODLAND DR	1 -30-3 .07- -039	.00-			Total	352,700.00	352,700.00	352,700.00	352,700.00
MARVEL, HARVEY G REVOC TRUST	2680	2680		RP					

Property Address / Owner Name	PIN / Tax A/C ID	Location ID	Acres	Roll	Valuation Code	Present Tax Roll Current	Present Tax Roll Original	Prior Tax Roll Current	Prior Tax Roll Original
409 WOODLAND DR	1 -30-3 .07- -039 .00-				Total	352,700.00	352,700.00	352,700.00	352,700.00
MARVEL, HARVEY G REVOC TRUST	2680	2680		RP	LAND	51,900.00	51,900.00	51,900.00	51,900.00
					IMPV	300,800.00	300,800.00	300,800.00	300,800.00
413 WOODLAND DR	1 -30-3 .07- -042 .00-				Total	164,400.00	164,400.00	164,400.00	164,400.00
WALLACE, JON R	2720	2720		RP	LAND	49,200.00	49,200.00	49,200.00	49,200.00
					IMPV	115,200.00	115,200.00	115,200.00	115,200.00
415 WOODLAND DR	1 -30-3 .07- -044 .00-				Total	214,700.00	214,700.00	214,700.00	214,700.00
ANTONIK, CHRISTOPHER G & CAR	2740	2740		RP	LAND	46,000.00	46,000.00	46,000.00	46,000.00
					IMPV	168,700.00	168,700.00	168,700.00	168,700.00
6555 ZACHARY DR	3 -30-11 .09- -272 .00-				Total	200.00	200.00	200.00	200.00
WATERGATE LIBORIO LLC	111590	111590		RP	LAND	200.00	200.00	200.00	200.00
6560 ZACHARY DR	3 -30-11 .09- -283 .00-				Total	1,500.00	1,500.00	1,500.00	1,500.00
WATERGATE LIBORIO LLC	111710	111710		RP	LAND	1,500.00	1,500.00	1,500.00	1,500.00
6561 ZACHARY DR	3 -30-11 .09- -273 .00-				Total	200.00	200.00	200.00	200.00
WATERGATE LIBORIO LLC	111600	111600		RP	LAND	200.00	200.00	200.00	200.00
6562 ZACHARY DR	3 -30-11 .09- -282 .00-				Total	1,500.00	1,500.00	1,500.00	1,500.00
WATERGATE LIBORIO LLC	111690	111690		RP	LAND	1,500.00	1,500.00	1,500.00	1,500.00
6565 ZACHARY DR	3 -30-11 .09- -274 .00-				Total	200.00	200.00	200.00	200.00
WATERGATE LIBORIO LLC	111610	111610		RP	LAND	200.00	200.00	200.00	200.00
6566 ZACHARY DR	3 -30-11 .09- -281 .00-				Total	1,700.00	1,700.00	1,700.00	1,700.00
WATERGATE LIBORIO LLC	111680	111680		RP	LAND	1,700.00	1,700.00	1,700.00	1,700.00
6569 ZACHARY DR	3 -30-11 .09- -275 .00-				Total	100.00	100.00	100.00	100.00
WATERGATE LIBORIO LLC	111620	111620		RP	LAND	100.00	100.00	100.00	100.00
6570 ZACHARY DR	3 -30-11 .09- -280 .00-				Total	1,700.00	1,700.00	1,700.00	1,700.00
WATERGATE LIBORIO LLC	111670	111670		RP	LAND	1,700.00	1,700.00	1,700.00	1,700.00
6573 ZACHARY DR	3 -30-11 .09- -276 .00-				Total	1,300.00	1,300.00	1,300.00	1,300.00
WATERGATE LIBORIO LLC	111630	111630		RP	LAND	1,300.00	1,300.00	1,300.00	1,300.00
6574 ZACHARY DR	3 -30-11 .09- -279 .00-				Total	1,800.00	1,800.00	1,800.00	1,800.00
WATERGATE LIBORIO LLC	111660	111660		RP	LAND	1,800.00	1,800.00	1,800.00	1,800.00
6575 ZACHARY DR	3 -30-11 .09- -277 .00-				Total	1,300.00	1,300.00	1,300.00	1,300.00
WATERGATE LIBORIO LLC	111640	111640		RP	LAND	1,300.00	1,300.00	1,300.00	1,300.00
6579 ZACHARY DR	3 -30-11 .09- -278 .00-				Total	1,500.00	1,500.00	1,500.00	1,500.00
WATERGATE LIBORIO LLC	111650	111650		RP	LAND	1,500.00	1,500.00	1,500.00	1,500.00
ZEBRAWOOD CT	MD-16-173.03-01-56		.00-00001		Total	1,300.00	1,300.00	1,300.00	1,300.00
HOLLY HILL HOLDINGS LLC	165200	165200		RP	LAND	1,300.00	1,300.00	1,300.00	1,300.00
ZEBRAWOOD CT	MD-16-173.03-01-57		.00-00001		Total	700.00	700.00	700.00	700.00
HOLLY HILL HOLDINGS LLC	165210	165210		RP					

Property Address / Owner Name	PIN / Tax A/C ID	Location ID	Acres	Roll	Valuation Code	Present Tax Roll Current	Present Tax Roll Original	Prior Tax Roll Current	Prior Tax Roll Original
ZEBRAWOOD CT	MD-16-173.03-01-57	.00-00001			Total	700.00	700.00	700.00	700.00
HOLLY HILL HOLDINGS LLC	165210	165210		RP	LAND	700.00	700.00	700.00	700.00
ZEBRAWOOD CT	MD-16-173.03-01-58	.00-00001			Total	700.00	700.00	700.00	700.00
HOLLY HILL HOLDINGS LLC	165220	165220		RP	LAND	700.00	700.00	700.00	700.00
ZEBRAWOOD CT	MD-16-173.03-01-59	.00-00001			Total	700.00	700.00	700.00	700.00
HOLLY HILL HOLDINGS LLC	165230	165230		RP	LAND	700.00	700.00	700.00	700.00
ZEBRAWOOD CT	MD-16-173.03-01-60	.00-00001			Total	700.00	700.00	700.00	700.00
HOLLY HILL HOLDINGS LLC	165240	165240		RP	LAND	700.00	700.00	700.00	700.00
ZEBRAWOOD CT	MD-16-173.03-01-61	.00-00001			Total	700.00	700.00	700.00	700.00
HOLLY HILL HOLDINGS LLC	165250	165250		RP	LAND	700.00	700.00	700.00	700.00
ZEBRAWOOD CT	MD-16-173.03-01-62	.00-00001			Total	1,300.00	1,300.00	1,300.00	1,300.00
HOLLY HILL HOLDINGS LLC	165260	165260		RP	LAND	1,300.00	1,300.00	1,300.00	1,300.00
ZEBRAWOOD CT	MD-16-173.03-01-63	.00-00001			Total	1,300.00	1,300.00	1,300.00	1,300.00
HOLLY HILL HOLDINGS LLC	165270	165270		RP	LAND	1,300.00	1,300.00	1,300.00	1,300.00
ZEBRAWOOD CT	MD-16-173.03-01-64	.00-00001			Total	700.00	700.00	700.00	700.00
HOLLY HILL HOLDINGS LLC	165280	165280		RP	LAND	700.00	700.00	700.00	700.00
ZEBRAWOOD CT	MD-16-173.03-01-65	.00-00001			Total	700.00	700.00	700.00	700.00
HOLLY HILL HOLDINGS LLC	165290	165290		RP	LAND	700.00	700.00	700.00	700.00
ZEBRAWOOD CT	MD-16-173.03-01-66	.00-00001			Total	1,300.00	1,300.00	1,300.00	1,300.00
HOLLY HILL HOLDINGS LLC	165300	165300		RP	LAND	1,300.00	1,300.00	1,300.00	1,300.00
ZEBRAWOOD CT	MD-16-173.03-01-67	.00-00001			Total	1,300.00	1,300.00	1,300.00	1,300.00
HOLLY HILL HOLDINGS LLC	165310	165310		RP	LAND	1,300.00	1,300.00	1,300.00	1,300.00
ZEBRAWOOD CT	MD-16-173.03-01-68	.00-00001			Total	700.00	700.00	700.00	700.00
HOLLY HILL HOLDINGS LLC	165320	165320		RP	LAND	700.00	700.00	700.00	700.00
ZEBRAWOOD CT	MD-16-173.03-01-69	.00-00001			Total	700.00	700.00	700.00	700.00
HOLLY HILL HOLDINGS LLC	165330	165330		RP	LAND	700.00	700.00	700.00	700.00
ZEBRAWOOD CT	MD-16-173.03-01-70	.00-00001			Total	800.00	800.00	800.00	800.00
HOLLY HILL HOLDINGS LLC	165340	165340		RP	LAND	800.00	800.00	800.00	800.00
ZEBRAWOOD CT	MD-16-173.03-01-71	.00-00001			Total	800.00	800.00	800.00	800.00
HOLLY HILL HOLDINGS LLC	165350	165350		RP	LAND	800.00	800.00	800.00	800.00
ZEBRAWOOD CT	MD-16-173.03-01-72	.00-00001			Total	700.00	700.00	700.00	700.00
HOLLY HILL HOLDINGS LLC	165360	165360		RP	LAND	700.00	700.00	700.00	700.00
ZEBRAWOOD CT	MD-16-173.03-01-73	.00-00001			Total	700.00	700.00	700.00	700.00
HOLLY HILL HOLDINGS LLC	165370	165370		RP	LAND	700.00	700.00	700.00	700.00
ZEBRAWOOD CT	MD-16-173.03-01-74	.00-00001			Total	1,300.00	1,300.00	1,300.00	1,300.00
HOLLY HILL HOLDINGS LLC	165380	165380		RP					

Property Address / Owner Name	PIN / Tax A/C ID	Location ID	Acres	Roll	Valuation Code	Present Tax Roll Current	Present Tax Roll Original	Prior Tax Roll Current	Prior Tax Roll Original
ZEBRAWOOD CT	MD-16-173.03-01-74		.00-00001		Total	1,300.00	1,300.00	1,300.00	1,300.00
HOLLY HILL HOLDINGS LLC	165380	165380		RP	LAND	1,300.00	1,300.00	1,300.00	1,300.00
ZEBRAWOOD CT	MD-16-173.03-01-75		.00-00001		Total	1,300.00	1,300.00	1,300.00	1,300.00
HOLLY HILL HOLDINGS LLC	165390	165390		RP	LAND	1,300.00	1,300.00	1,300.00	1,300.00
ZEBRAWOOD CT	MD-16-173.03-01-76		.00-00001		Total	700.00	700.00	700.00	700.00
HOLLY HILL HOLDINGS LLC	165400	165400		RP	LAND	700.00	700.00	700.00	700.00
ZEBRAWOOD CT	MD-16-173.03-01-77		.00-00001		Total	700.00	700.00	700.00	700.00
HOLLY HILL HOLDINGS LLC	165410	165410		RP	LAND	700.00	700.00	700.00	700.00
ZEBRAWOOD CT	MD-16-173.03-01-78		.00-00001		Total	700.00	700.00	700.00	700.00
HOLLY HILL HOLDINGS LLC	165420	165420		RP	LAND	700.00	700.00	700.00	700.00
ZEBRAWOOD CT	MD-16-173.03-01-79		.00-00001		Total	700.00	700.00	700.00	700.00
HOLLY HILL HOLDINGS LLC	165430	165430		RP	LAND	700.00	700.00	700.00	700.00
ZEBRAWOOD CT	MD-16-173.03-01-80		.00-00001		Total	700.00	700.00	700.00	700.00
HOLLY HILL HOLDINGS LLC	165440	165440		RP	LAND	700.00	700.00	700.00	700.00
ZEBRAWOOD CT	MD-16-173.03-01-81		.00-00001		Total	700.00	700.00	700.00	700.00
HOLLY HILL HOLDINGS LLC	165450	165450		RP	LAND	700.00	700.00	700.00	700.00
ZEBRAWOOD CT	MD-16-173.03-01-82		.00-00001		Total	1,300.00	1,300.00	1,300.00	1,300.00
HOLLY HILL HOLDINGS LLC	165460	165460		RP	LAND	1,300.00	1,300.00	1,300.00	1,300.00
16105 ZOAR AVE	1 -30-3	.00- -610	.00-		Total	7,800.00	7,800.00	7,800.00	8,400.00
NVR INC	114030	114030		RP	LAND	7,800.00	7,800.00	7,800.00	8,400.00
16107 ZOAR AVE	1 -30-3	.00- -611	.00-		Total	3,300.00	3,300.00	3,300.00	3,400.00
NVR INC	114040	114040		RP	LAND	3,300.00	3,300.00	3,300.00	3,400.00
16109 ZOAR AVE	1 -30-3	.00- -612	.00-		Total	3,300.00	3,300.00	3,300.00	3,400.00
NVR INC	114050	114050		RP	LAND	3,300.00	3,300.00	3,300.00	3,400.00
16111 ZOAR AVE	1 -30-3	.00- -613	.00-		Total	3,300.00	3,300.00	3,300.00	3,400.00
NVR INC	114060	114060		RP	LAND	3,300.00	3,300.00	3,300.00	3,400.00
16113 ZOAR AVE	1 -30-3	.00- -614	.00-		Total	3,300.00	3,300.00	3,300.00	3,400.00
NVR INC	114070	114070		RP	LAND	3,300.00	3,300.00	3,300.00	3,400.00
16115 ZOAR AVE	1 -30-3	.00- -615	.00-		Total	3,300.00	3,300.00	3,300.00	3,400.00
NVR INC	114080	114080		RP	LAND	3,300.00	3,300.00	3,300.00	3,400.00
16117 ZOAR AVE	1 -30-3	.00- -616	.00-		Total	3,300.00	3,300.00	3,300.00	3,400.00
NVR INC	114090	114090		RP	LAND	3,300.00	3,300.00	3,300.00	3,400.00
16121 ZOAR AVE	1 -30-3	.00- -617	.00-		Total	5,900.00	5,900.00	5,900.00	6,200.00
NVR INC	114100	114100		RP	LAND	5,900.00	5,900.00	5,900.00	6,200.00
16125 ZOAR AVE	1 -30-3	.00- -618	.00-		Total	6,500.00	6,500.00	6,500.00	6,800.00
SHAWNEE FARM, LLC	114110	114110		RP					

Property Address / Owner Name	PIN / Tax A/C ID	Location ID	Acres	Roll	Valuation Code	Present Tax Roll Current	Present Tax Roll Original	Prior Tax Roll Current	Prior Tax Roll Original
16125 ZOAR AVE	1 -30-3 .00- -618 .00-				Total	6,500.00	6,500.00	6,500.00	6,800.00
SHAWNEE FARM, LLC	114110	114110		RP	LAND	6,500.00	6,500.00	6,500.00	6,800.00
16129 ZOAR AVE	1 -30-3 .00- -619 .00-				Total	3,300.00	3,300.00	3,300.00	3,400.00
SHAWNEE FARM, LLC	114120	114120		RP	LAND	3,300.00	3,300.00	3,300.00	3,400.00
16131 ZOAR AVE	1 -30-3 .00- -620 .00-				Total	3,300.00	3,300.00	3,300.00	3,400.00
SHAWNEE FARM, LLC	114130	114130		RP	LAND	3,300.00	3,300.00	3,300.00	3,400.00
16133 ZOAR AVE	1 -30-3 .00- -621 .00-				Total	3,300.00	3,300.00	3,300.00	3,400.00
SHAWNEE FARM, LLC	114140	114140		RP	LAND	3,300.00	3,300.00	3,300.00	3,400.00
16135 ZOAR AVE	1 -30-3 .00- -622 .00-				Total	3,300.00	3,300.00	3,300.00	3,400.00
SHAWNEE FARM, LLC	114150	114150		RP	LAND	3,300.00	3,300.00	3,300.00	3,400.00
16137 ZOAR AVE	1 -30-3 .00- -623 .00-				Total	3,300.00	3,300.00	3,300.00	3,400.00
SHAWNEE FARM, LLC	114160	114160		RP	LAND	3,300.00	3,300.00	3,300.00	3,400.00
16139 ZOAR AVE	1 -30-3 .00- -624 .00-				Total	3,300.00	3,300.00	3,300.00	3,400.00
SHAWNEE FARM, LLC	114170	114170		RP	LAND	3,300.00	3,300.00	3,300.00	3,400.00
16141 ZOAR AVE	1 -30-3 .00- -625 .00-				Total	6,500.00	6,500.00	6,500.00	6,800.00
SHAWNEE FARM, LLC	114180	114180		RP	LAND	6,500.00	6,500.00	6,500.00	6,800.00
16145 ZOAR AVE	1 -30-3 .00- -626 .00-				Total	5,200.00	5,200.00	5,200.00	6,200.00
SHAWNEE FARM, LLC	114190	114190		RP	LAND	5,200.00	5,200.00	5,200.00	6,200.00
16149 ZOAR AVE	1 -30-3 .00- -627 .00-				Total	3,300.00	3,300.00	3,300.00	3,400.00
SHAWNEE FARM, LLC	114200	114200		RP	LAND	3,300.00	3,300.00	3,300.00	3,400.00
16151 ZOAR AVE	1 -30-3 .00- -628 .00-				Total	3,300.00	3,300.00	3,300.00	3,400.00
SHAWNEE FARM, LLC	114210	114210		RP	LAND	3,300.00	3,300.00	3,300.00	3,400.00
16153 ZOAR AVE	1 -30-3 .00- -629 .00-				Total	3,300.00	3,300.00	3,300.00	3,400.00
SHAWNEE FARM, LLC	114220	114220		RP	LAND	3,300.00	3,300.00	3,300.00	3,400.00
16155 ZOAR AVE	1 -30-3 .00- -630 .00-				Total	3,300.00	3,300.00	3,300.00	3,400.00
SHAWNEE FARM, LLC	114230	114230		RP	LAND	3,300.00	3,300.00	3,300.00	3,400.00
16157 ZOAR AVE	1 -30-3 .00- -631 .00-				Total	3,300.00	3,300.00	3,300.00	3,400.00
SHAWNEE FARM, LLC	114240	114240		RP	LAND	3,300.00	3,300.00	3,300.00	3,400.00
16159 ZOAR AVE	1 -30-3 .00- -632 .00-				Total	3,300.00	3,300.00	3,300.00	3,400.00
SHAWNEE FARM, LLC	114250	114250		RP	LAND	3,300.00	3,300.00	3,300.00	3,400.00
16161 ZOAR AVE	1 -30-3 .00- -633 .00-				Total	7,800.00	7,800.00	7,800.00	8,400.00
SHAWNEE FARM, LLC	114260	114260		RP	LAND	7,800.00	7,800.00	7,800.00	8,400.00
NW 4TH ST	MD-16-183.10-02-86 .00-000				Total	25,500.00	25,500.00	25,500.00	25,500.00
ST. PAUL M.E. CHURCH	152480	152480		RP	LAND	25,500.00	25,500.00	25,500.00	25,500.00
					EXMT	25,500.00	25,500.00	25,500.00	25,500.00

Valuation Code	Description	Current Present Tax Roll	Original Present Tax Roll	Current Prior Tax Roll	Original Prior Tax Roll
LAND	LAND	315,139,100.00	322,022,000.00	313,998,000.00	313,054,900.00
IMPV	IMPROVEMENTS	1,083,154,514.00	1,066,463,914.00	1,064,087,614.00	1,038,313,652.00
EXMT	EXEMPTION	353,271,500.00	343,248,800.00	344,251,900.00	341,514,200.00
	Total Number of Parcels 6,764				
	Total Valuation	1,398,293,614.00	1,388,485,914.00	1,378,085,614	1,351,368,552.00
	Net Valuation	1,045,022,114.00	1,045,237,114.00	1,033,833,714	1,009,854,352.00

SPONSOR:

DELAWARE STATE SENATE
152nd GENERAL ASSEMBLY

SENATE BILL

AN ACT TO AMEND THE CHARTER OF THE CITY OF MILFORD RELATING TO EMINENT DOMAIN.

BE IT ENACTED BY THE GENERAL ASSEMBLY OF THE STATE OF DELAWARE (Two-thirds of all members elected to each house thereof concurring therein):

Section 1. Amend Article III, Section 3.01 of the Charter of the City of Milford by making deletions as shown by strike through and insertions as shown by underline as follows:

3.01 - Enumerated powers.

The City of Milford ~~shall have~~ has all powers possible for a city to have under the constitution and laws of this State as fully and completely as though they are specifically enumerated in this Charter. Without limiting the scope of the foregoing provision, the City is specifically empowered as follows:

~~(a)The City shall have the power to acquire lands, tenements, real property or interests therein by condemnation or by purchase for the purpose of providing~~ (a)(1) Subject to paragraph (a)(2) of this section, the City may acquire lands, tenements, real property, or interests therein by condemnation within the City limits or by purchase within or outside the City limits for any municipal purpose, including any of the following purposes:

a. To provide sites for public buildings, parks, sewers, sewage ~~disposal or electric plants or the erection or construction of~~ disposal, or electric plants.

b. To erect or construct lines or conduits for the transmission of electricity, water, gas, sewerage, ~~public utility of any nature, or for any other municipal purpose, whether within or without the limits of the City, and the procedure therefore shall be as contained in the Delaware Code and shall have the power to~~ or other public utility.

(2) The City must comply with all applicable procedures under the Delaware Code when acting under paragraph (a)(1) of this section.

(3) The City may dispose of real property by Ordinance.

(4) The City ~~of Milford~~ may own and operate public utilities and public services to places or properties beyond the limits of ~~said~~ the City and upon such terms, ~~charges~~ charges, and conditions that the Council may determine and approve.

SYNOPSIS

This Act amends the City of Milford Charter by allowing the City to acquire property by condemnation only within the City limits. This Act retains the City's authority to acquire property, whether within or outside the City's limits, by purchase.

This Act also makes technical corrections, including reorganization, to conform existing law to the standards of the Delaware Legislative Drafting Manual.