Milford City Hall Council Chambers 201 South Walnut Street Milford DE 19963

Council Meeting Agenda
June 9, 2025

This meeting is available for viewing by the public by accessing the following link:
https://zoom.us/j/99156131279
or
http://www.cityofmilford.com/553/Watch-Public-Meetings

Members of the public may also dial in by phone using the following number:
Call 301 715 8592 Webinar ID: 991 5613 1279

6:00 PM
15-Minute Public Comment Period*
All interested parties are invited to speak during the public comment portion of the Meeting. Discussion of those items appearing on the agenda as a public hearing is prohibited during the Public Comment Period, as an opportunity will be provided at the time it is being considered. Virtual attendees must register prior to start time of the meeting by calling 302-422-1111 Extension 1142 or 1303, or by sending an email to cityclerk@milford-de.gov and providing their name, address, phone number, and item name and/or description you wish to comment on. Persons in attendance wishing to speak must sign up prior to the start of the Meeting. Citizen comments are limited to three (3) minutes. Council and Committee Members are prohibited from responding or taking action since this is not an official session; however, items may be considered for placement on a future agenda.

COUNCIL MEETING

Page

1. Call to Order - Mayor F. Todd Culotta

2. Roll Call

3. Invocation

4. Pledge of Allegiance

5. Approval of the Agenda

6. Recognition

Proclamation 2025-10 Milford Rotary Club Centennial Anniversary Day

a. 2025 10 Milford Rotary Club Centennial Anniversary 6

Proclamation 2025 11 Waste & Recycling Workers Week

b. 2025 11 Waste & Recycling Workers Week 7

7. Staff Reports

Police Report

a. Police Report May 2025 8 - 14

City Clerk

b. City Clerk Report May 2025 15 - 17

City Manager

c. City Manager Report May 2025 18 - 19

Public Works

d. Public Works Report May 2025 20 - 21

Electric

e. Electric Report May 2025 22 - 24

Planning & Zoning

f. Planning Report May 2025 25 - 37

Parks & Recreation

g. MP&R Report May 2025 38 - 41

Human Resources

h. HR Report-May 2025 42

Economic Development & Community Engagement

i. ED Report June 2025 43 - 45

Information Technology

j. IT Report June 2025 46 - 48

Finance

k. Finance Staff Report 2025-05 vPkt 49 - 50

8. Monthly Finance Report

a. Finance Report - Apr 2025 51 - 61

9. Communications & Correspondence

a. Rep Shupe Letter - Hearthstone Community 62

b. 250th Birthday of the US Army Celebration Invitation 63

10. Unfinished Business

11. New Business

Adoption/Resolution 2025-07/Schedules FY26 Property Tax Appeal Hearing ℗

a. 2025 07 Schedules FY26 Property Tax Assessment Hearing 64

b. Property Tax Appeal Public Notice 05-2025 65

c. General Assessment 05-2025 66 - 490

Authorization/Alcohol Waiver/BiBi's Mexican Restaurant 11th Year Anniversary Event**

d. BiBi's Alcohol Waiver Request 491 - 492

Iglesias Pentecostal Church/Annexation

e. Annexation_Send_to_Committee 493 - 502

Resolution 2025-08 ORPT Grant ℗

f. 2025 08 ORPT Deep Creek Branch Resolution 503

Authorization/MOU/DelDOT/Red Light Camera Program

g. ERLSP MOU - Milford_060425 504 - 508

h. ERLSP MOU Attachment A - Milford_060425 509 - 511

Authorization/First State Inspection Agreement

i. City Council Memo - FY2026 - 060925 512 - 520

Authorization/KCI/MCC/Water Well & Water Treatment Plant Agreement

j. KCI MCC Well proposal June 2025 521 - 527

Authorization/Comp Plan Annual Report

k. Annual Report Questionnaire 06092025 528 - 549

Authorization/KCI I & I Investigation Project/Ph2 Washington St Pump Station Collection System

l. KCI I and I proposal June 2025 550 - 555

Ordinance Introductions:

Ordinance 2025-11 KD Properties/Conditional Use

m. KD Properties, LLC - Packet 556 - 598

12. EXECUTIVE SESSION

Motion to Recess into Executive Session

Pursuant to 29 Del. C. §10004(b)(9) Personnel matters in which the names, competency and abilities of individual employees or students are discussed

Pursuant to 29 Del. C. §10004(b)(2) Preliminary discussions on site acquisitions

for any publicly funded capital improvements, or sales or leases of real property

Pursuant to 29 Del. C. §10004(b)(4) Strategy sessions, including those involving legal advice or opinion from an attorney-at-law, with respect to collective bargaining or pending or potential litigation*

Return to Open Session

Potential Motion/Personnel
Potential Motion/Real Estate
Potential Motion/Legal Matters

13. Adjournment

All items on the Council Meeting Agenda are subject to a potential vote.

ALL SUPPORTING DOCUMENTS MUST BE SUBMITTED TO THE CITY CLERK IN ELECTRONIC FORMAT NO LATER THAN ONE WEEK PRIOR TO MEETING. NO ADDITIONAL DOCUMENTS WILL BE ACCEPTED, DISTRIBUTED, OR PRESENTED AT MEETING ONCE PACKET HAS BEEN POSTED ON THE CITY OF MILFORD WEBSITE. ANY MATERIALS UTILIZED DURING THE MEETING MUST BE INCLUDED IN THE COUNCIL PACKET AND ACCESSIBLE BY AUDIO AND VISUAL MEANS PURSUANT TO 29 Del. Code, Chapter 100, §10006A(c)(5).

*Time Limit is three minutes per speaker, not to exceed a total of fifteen minutes for all speakers prior to start of meeting/workshop.

℗ Designated Items only; Public Comment, up to three minutes per person will be accepted.

052025, 052925, 060225
*060425 Late addition by CM
**060425 Late addition
***060525 Item added(Previously removed in error)
060625 Items removed
060925 Items removed

PROCLAMATION 2025-10

Milford Rotary Club Centennial Anniversary Day

WHEREAS, the Milford Rotary Club was organized in 1925 with the assistance of the Wilmington Rotary Club and Milford businessmen R. A. “Buck” Derrickson and G. Marshall Townsend; and,

WHEREAS, the club formed with twenty-five charter members from various business and professional industries from Milford; and,

WHEREAS, members throughout the years worked for the benefit of the Milford community using Rotary International’s “Four Way Test” to serve the needs of the club, the community, vocations, and the international community; and,

WHEREAS, the Milford Rotary Club continues to support local students through scholarship opportunities, to support those in need with assistance through the Hirsch Fund, to support the Can-Do Playground and other community endeavors; and,

WHEREAS, the club has shown through its actions and good works for the past one hundred years that it is a significant asset to the Milford community, providing leadership and funding projects that have benefited the area and its citizens as well as people around the world.

NOW, THEREFORE, BE IT RESOLVED, I, F. Todd Culotta, Mayor of the City of Milford, do hereby designate June 21, 2025, as Milford Rotary Club Centennial Anniversary Day in the City of Milford and urge all citizens to recognize the achievements the Milford Rotary Club has made to our community and commend the club for a wonderful heritage and a bright future.

IN WITNESS WHEREOF, I have hereunto set my hand and caused the Seal of the City of Milford to be affixed hereto this 9th day of June 2025.

_____

Mayor F. Todd Culotta

_____

City Clerk Katrina L. White

PROCLAMATION 2025-11

Waste & Recycling Workers Week

June 16-24, 2025

WHEREAS, the nation celebrates the week of June 16 as Waste & Recycling Workers Week; and,

WHEREAS, the hardworking men and women of our local waste and recycling industry play a critical role in ensuring the health, safety, and well-being of our community; and,

WHEREAS, their daily efforts in collecting waste and recycling materials are essential for a clean and sustainable environment; and,

WHEREAS, the City of Milford values and celebrates our waste and recycling workers and all others employed in the sanitation industry to serve residents and local businesses; and,

WHEREAS, their dedication and hard work deserve our gratitude and appreciation; and,

NOW, THEREFORE, BE IT RESOLVED, I, F. Todd Culotta, Mayor of the City of Milford, do hereby proclaim June 16-24, 2025 as Waste and Recycling Workers Week in the City of Milford and encourage all residents to join me in expressing our sincere appreciation for these essential workers, and to help make Waste and Recycling Workers Week a time of recognition and celebration.

IN WITNESS WHEREOF, I have hereunto set my hand and caused the Seal of the City of Milford to be affixed hereto this 9th day of June 2025.

_____

Mayor F. Todd Culotta

_____

City Clerk Katrina L. White

OFFICE OF THE CHIEF OF POLICE
CECILIA E. ASHE
cecilia.ashe@cj.state.de.us

THE CITY of Milford DELAWARE

401 NE Front Street
Milford Delaware 19963
302.422.8081 Fax 302.424.2330

TO: Mayor and Members of City Council

FROM: Chief Cecilia E. Ashe

DATE: June 6, 2025

RE: Activity Report for May 2025

In the month of May, the Milford PD responded to 1426 calls for service.

Chief and Police Command Staff:

- Throughout the month of May, the Chief and Command Staff participated in numerous conference calls, virtual meetings, and in-person meetings, including City Council and Workshop meetings, bi-weekly City Manager's meetings with Department Heads, and PD Staff meetings. The mayor and City Council are provided weekly updates on major incidents and activities within MPD throughout the month to ensure they stay informed of all activities.

- The Chief continues to hold weekly meetings with the Command, Supervisory Staff and City Council to explain COMPSTAT Methodology and develop the COMPSTAT format that is best suited for the City of Milford.

MPD Activities for the Month

Community Engagement:

- S/Cpl. Kosiorowski met with the Milford Wellness Village Staff and conducted a walk-through of the facility to address building safety/security.


- Chief Ashe and other officers attended the yearly Delaware Law Enforcement Memorial Service held on the Legislative Mall in Dover, DE.

- Officers participated in "Mock Employment Interviews" with students at Sussex Technical High School.

- Staff and their families participated in the 5th Annual Milford Community Clean up Day. We served alongside city government, city staff and community members to clean up the Riverwalk area. We take pride in helping to keep our city clean and beautiful!




- SCpl Bloodsworth and S/Cpl. Golding worked with PFC Smith and PFC Hernandez to present the Prom Promise event to Milford High School students in conjunction with Carlisle Fire Company. The objective of the Prom Promise event is to educate teens, young adults, parents and community members about the tragedy of traffic crashes — and to reinforce the importance of using seat belts, paying attention behind the wheel, and to show the consequences of distracted driving. The goal of a mock crash event is to reduce crashes, injuries and deaths involving younger drivers and their passengers by using visuals to demonstrate real-life consequences.

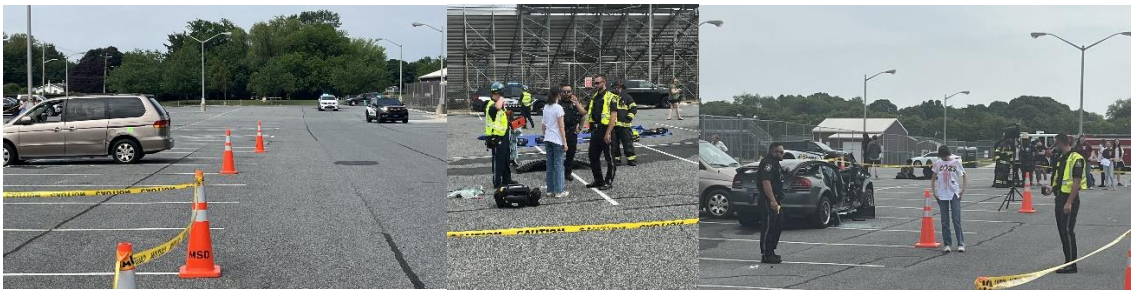


- Personnel attended the Sussex Technical High School's Law Enforcement Flag raising Ceremony in recognition of Peace Officer's Memorial Day and National Police Week.

- Personnel assisted with the Milford High School Senior Cruise that traveled through Milford to Lulu Ross Elementary. Our Volunteer Patrol led the procession in our electric Ford Mustang and S/Cpl. Golding followed with Principal Seth Buford on board.

- Chief Ashe, S/Cpl. Bloodsworth and S/Cpl. Golding attended the Milford High School Graduation Ceremony. Units conversed with attendees and offered congratulations to graduates. Additional Event Security was provided by four Milford Police Officers and Milford School District constables.

- During the month, we held our second meeting with the Police Accountability Council (PAC). During this meeting, Chief Ashe provided an overview of the Public Safety Committee Meeting, an overview of COMPSTAT and talked about PAC members participating in ride-a-longs with the patrol officers.

- Personnel attended a "Coffee with a Cop" event at PACE Your LIFE day center. Officers were able to interact with participants at the center about their daily lives. Officers also answered questions that the participants had regarding public safety in Milford. Officers ended the event by participating in a "Murder Mystery" activity with the participants.







<u>Community Room</u>:


- We had seven (7) organizations use the community room in May.

Training and Professional Development:

- Two officers attended FBI LEEDA: Command Leadership Institute Course held in Dover.
- Two officers attended the Field Training Officers Course held at the DSP Training Academy.
- One officer attended the NHTSA/DUI Instructor School held at the DSP Troop 3 Community Room.
- Two dispatchers attended the ALERRT-AAIR Training held in Smyrna.
- One officer attended the Optimizing Human Performance for Police Officers training online.
- Personnel attended in-service training on the State's Juvenile Citation Program and Narcan.
- Chief Ashe and Captain Wells attended the Delaware Association of Chiefs of Police Annual Staff Development Seminar in Dewey Beach, DE. They received training on Safe School Initiatives, Police Ethics, Artificial Intelligence (A.I.) and Social Media Investigations.
- Department Background Investigators attended virtual training on our new Guardian Background Investigations software.

Recognition:

- National Police Week (May 11-17)

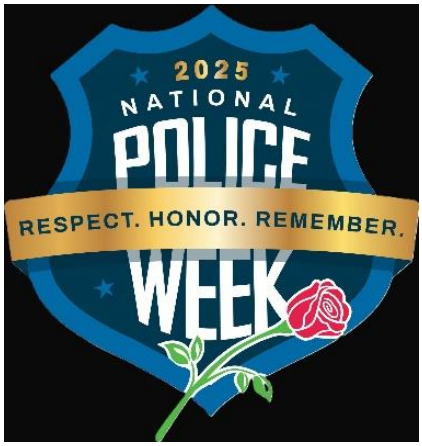


- Promotion to Patrolman First Class – Mitchell Shaffer, Landon Werner and Walter "Ben" Omans



Upcoming Event:

- 39th Annual Law Enforcement Torch Run for Special Olympics Delaware will be traveling through the City of Milford on Thursday, June 12th, 2025 between 9:15 am and 9:45 am. Torch Runners from Milford PD will be carrying the Torch along S. DuPont Blvd (Route 113) and Milford Harrington Hwy (Route 14) during that time frame. Please come out and support our officers and this great cause!

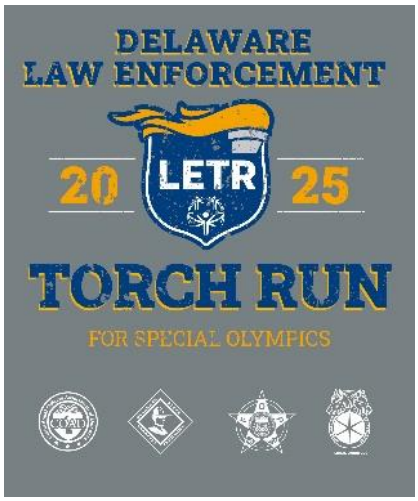

Behavioral Health Unit:

Milford Police Department – May 2025 BHU Statistics
Jenna Haines, LCSW, MSW, DE-CMHS
Gregory Bisset, LCSW, C-AADC
Danielle Blackwell, LMSW
Alyssa Lucas, MSW, LBSW
Watara Heath, LMSW, MA
Rachel Gray

Dates	Hours Worked	Meetings Attended/Hosted	Trainings Attended	# of NEW Contacts	New Contact Notes	# of Diversions from Arrest	# of Diversions from ER	# of Follow-Up's
May 1-May 4, 2025	**61.5**	1. Rural Subcommittee Meeting	1. Psychotic Disorders in Young Adults Training	**16**	**Referrals to Services:** Check the Welfare Public Assistance Domestic Disorderly Homeless Resources	**2**	**1**	**7**
May 5-May 11, 2025	**102.5**	1. Opioid System of Care Meeting 2. Statewide CJC Clinicians Meeting	1. Domestic Violence Lethality Training	**15**	**Referrals to Services:** 10-81 Check the Welfare Public Assistance Domestic	**1**	**4**	**15**
May 12-May 18, 2025	**86.25**	1. COSSUP Grant Monitoring Meeting	N/A	**12**	**Referrals to Services:** 10-81 Check the Welfare Assist Other Agency Public Assistance	**1**	**3**	**9**
May 19-May 25, 2025	**92.5**	N/A	1. Veterans and Homelessness Training	**12**	**Referrals to Services:** Check the Welfare Public Assistance Homeless Resources 10-81	**1**	**2**	**10**
May 26-May 31, 2025 **M: Memorial Day**	**84.5**	1. Pace Your Life - Coffee w/ a Cop	N/A	**11**	**Referrals to Services:** Check the Welfare Public Assistance Domestic Homeless Resources	**1**	**2**	**8**
Totals:	**427.25**			**66**		**6**	**12**	**49**
Year to Date Totals:	**1767.5**			**229**		**20**	**32**	**153**
Overall Totals:	**11958.4**			**1901**		**168**	**238**	**1610**

Social Media/Public Information Update:

Our Facebook page had 487 new followers for a total following of 17,544. Currently our followers are 35% male and 65% female. Posts during the month were viewed 826,807 times and reached 183,743 people. Our top viewed and top reached post for April was the In Memory Post for Lt. Steven Rust, Ret. It had a reach of 97,340 people and was viewed 211,889 times.

Our Instagram account had 69 new followers for a total following 2,455. Currently our followers are 39% male and 61% female. Posts during the month were viewed 43,846 times and reached 12,310 people.

Our Twitter followers are 1,444.

Our Nextdoor posts reached 454 people during the month. Nextdoor reaches 3,674 members according to statistics provided by the website.

MPD News Releases:

May 6, 2025: Milford Police Department is investigating a fatal motorcycle crash that occurred Friday Evening

https://www.milfordpolicede.org/news/Milford-Police-Department-is-investigating-a-fatal-motorcycle-crash-that-occurred-Friday-evening.htm

May 29, 2025: Harrington Man Arrested in Connection to Motor Vehicle Thefts

https://www.milfordpolicede.org/news/Harrington-Man-Arrested-in-Connection-to-Motor-Vehicle-Thefts.htm

May 30, 2025: Sunday Evening Crash Results in 6th Offense DUI Arrest

https://www.milfordpolicede.org/news/Sunday-Evening-Crash-Results-in-6th-Offense-DUI-Arrest.htm

May 30, 2025: Milford Man Arrested on Gun Charges

https://www.milfordpolicede.org/news/Milford-Man-Arrested-on-Gun-Charges-.htm

OFFICE of the City Clerk
201 South Walnut Street
Milford, DE 19963

THE CITY of Milford DELAWARE

Katrina L. White, MMC
O 302.422.1111 | F 302.424.3558
www.cityofmilford.com

DATE: June 1, 2025
TO: Mayor and Members of City Council
FROM: City Clerk Katrina White
RE: May 2025

- May continued to be a very busy month for our office with four full nights and one day dedicated to Council meetings. Requests for information are still on the rise and have doubled since the last report and we also continue to work with other municipalities aiding and the sharing of information. In addition, the Clerk's Office also completed these items this month:

- HR Director Jamesha Williams, City Manager Mark Whitfield, DCC Velaquez and I made preparations for the Special Meeting for the City Manager interviews.

- Both DCC Velazquez and I attended the Delaware Local Government Day at Legislative Hall, along with Mayor Culotta and Vice Mayor James. It was a great opportunity to connect with both old and new colleagues. Engagement with the Governor, Lieutenant Governor and other Mayors and City Officials, was a great opportunity to learn and to share valuable information.

- Also, DCC Velazquez and I both attended the International Institute of Municipal Clerks' Conference in St Louis, MO. The days were filled with general sessions, training opportunities, and networking prospects. Attendance at this conference enabled both of us to attend a variety of educational sessions and the ability to access a network of leading industry professionals and other municipal colleagues. This year's sessions were specifically designed for Clerk skill building, professional development, and education.

- The conference is comprised of diversified programming of educational sessions focused on a wide range of topics that include Leadership, Communication, Community Branding, Digital Adaptability, Organizational Development, Collaboration, and Diversity and Inclusion, ChatGPT and more. All these training sessions help the Clerk's office, as well as the community, stay ahead of a challenging and fluctuating environment. These training opportunities provide solutions to issues that the City of Milford have encountered or may potentially face in the near future. The ideas, best practices, contacts, and tools gained from this conference will save time and money while prioritizing Milford's needs.

- HR Director Jamesha Williams and I continued to work with the City Manager Fellows Program at UDel to obtain an intern to work with the clerk's office this summer.

- I attended the initial meeting with Mayor Culotta , City Manager Whitfield and Lauren Swain along with DMI to welcome US Representative McBride to Milford.

- During Professional Municipal Clerks Week in May, we were pleased to receive appreciation from Mayor Culotta, who took DCC Velazquez and me out to lunch. Additionally, we'd like to thank Councilmember Connor for the thoughtful gifts and flowers.

- Deputy City Clerk Valezquez continued to provide translation services for other departments.

Monthly Activities

Requests for information are still coming in and I continue to work with other Delaware municipalities assisting with policy, procedural, and related information.

- ❖ FOIA Requests to Date (50)
- ❖ Coordination of FOIA issues with City Departments to ensure Compliance
- ❖ Prepared Agendas & Packets for:

  Council Meetings – May 1 Special Meeting/Exec Session, May 5, May 12, May 14 Workshop, May 27 Council Meeting & Budget Hearing

  Public Works & Utilities Committee Meeting May 12

  Public Safety Committee Meeting May 14

  Board of Adjustment – May 8

  Planning Commission – May 20
- ❖ Prepared Public Notices (3)
- ❖ Transcribed and Proofread Minutes (5)
- ❖ Executive Sessions Year to Date (12)
- ❖ Notary Public Services Provided (1) (Public)
- ❖ Proclamations Created Year to Date (12)
- ❖ Resolutions Created Year to Date (8)
- ❖ Special Event Submissions to Date (22)

Special event applications continue to be submitted for processing. DCC Velazquez dedicated a great deal of time and effort working with applicants and other city departments and outside agencies to ensure proper preparation and direction. A list of upcoming events in 2025 follows:

Permit #	Organization	Event Name	Event Date
2025 22	Katrina Wilson	Juneteenth Celebration	6/19/2025
2025 21	Bibi's	Bibi's 11 Anniversary Celebration	6/21/2025
2025 20	Village of Hope America Inc	Summer Kickoff	6/21/2025
2025 19	Milford Advocacy for the Homeless	Free Community Event	7/12/2025 & 10/4/2025
2025 18	City of Milford	Touch-a-truck	6/7/2025
2025 17	DMI	First Friday	6/6/25, 7/4/2025, 8/1/2025, 9/5/2025, & 10/3/2025
2025 16	American Foundation for Suicide Prevention	Milford Delaware Out of the Darkness Walk	10/18/2025
2025 15	Milford Senior Center Inc	Bloodmobile Blood Drive	7/22/2025
2025 14	Boys & Girls Club	Easter Eggstravaganza	4/25/2025
2025 13	Milford Library	Music in the Park	6/25/25, 7/2/25, 7/9/25, 7/16/25, 7/23/25, 7/30/25
2025 12	Mike Savage	Wheels for Meals	5/17/2025
2025 11	ıamber of Commerce for Greater Milfc	Riverwalk Freedom Festival	9/20/2025
2025 10	Milford Advocacy for the Homeless	Free Community Event	4/5/2025
2025 09	Milford High School	Senior Cruise	5/27/2025
2025 08	Boys & Girls Club of DE	The Goat Run 5K	6/20/2025
2025 07	Anchor Church	Milford Movie Night	~~4/12/2025~~
2025 06		BH Milford Community Reunion	8/2/2025
2025 05	Dolce	Coffee & Cars	5/17/2025
2025 04	DMI	Bud & Bug Festival	4/26/2025
2025 03	Milford Little League	Parade	4/11/2025
2025 02	DMI	Riverwalk Farmers Market	5/3/2025-12/20/2025
2025 01	Burris Logistics	100 Year Celebration	7/17/2025

MARK A. WHITFIELD, CITY MANAGER
201 South Walnut Street
Milford, DE 19963

PHONE 302.422.1111
FAX 302.424.3553
www.cityofmilford.com

To: City Council and Mayor
From: Mark A. Whitfield, City Manager
Subject: May 2025 Monthly Report
Date: June 5, 2025

2026 Budget

Much of the month was spent finalizing the FY2026 Operating Budget with City Department Heads along with Sandra Peck, Lou Vitola and Kevin Gaboriault.

Recycling Partnership

Several staff members met with a representative from Recycling Partnership, a firm contracted by DSWA, to complete a media and social media campaign with the hopes to increase recycling within Kent County. The campaign will run later this fall.

City Manager Candidate

Jamesha and I worked with the recruiter to negotiate the contract with the selected candidate for city manager. The contract was finalized and approved at the end of the month. Christopher Coleman will begin his tenure with the city on August 4, 2025

Sussex County Association of Towns

I along with the Mayor and several councilmembers attended the SCAT dinner in Bridgeville. DNREC did a presentation on Brownfields and outlined grant opportunities available to municipalities for brownfield cleanup.

DEMEC

I attended the monthly DEMEC Executive Board meeting as Milford's voting representative.

Milford Corporate Center

Rob and I met with a landowner regarding a potential acquisition at the Milford Corporate Center.

Evergreen

Jamesha and I had several meetings with Michael Misrahi from Evergreen regarding the pay study and the presentation to Council on May 14.

Personnel

Jamesha and I met with our labor attorney Molly DiBianca regarding a personnel issue.

Employee Appreciation Day

Thanks goes out to the Rewards and Recognition Committee for putting together the Employee Appreciation Day on May 16. Employees we provided a great meal and ice cream, we were afforded the opportunity to network with employees from other departments.

DelDOT Utility Coordination Council

I attended the DelDOT Utility Coordination Council meeting on May 19 as DEMEC's representative.

Chamber of Commerce

I attended the monthly executive board meeting of the Greater Milford Chamber of Commerce meeting.

US Representative McBride

Lauren Swain, Mayor Culotta and I along with a group from DMI met with Rep. McBride as she toured downtown Milford and heard about the City's economic development plans.

Front Street Traffic Signals

Tony Chipola, Willis Shafer and I met with Peter Haag from DelDOT regarding DelDOT's take over of the three City owned traffic signals on Front Street (Church, Walnut, and Washington).

Downtown Streetscape Project

Rob Pierce, Willis Shafer, Tony Chipola, Brad Dennehy and I met with KCI engineers regarding the downtown streetscape projects for Park Avenue, Denny Row, Washington Street and NW Front Street.

Delaware League of Local Governments

I attended the DLLG meeting on May 29 where the speaker was Matthew Heckles, head of the Delaware State Housing Authority.

PUBLIC WORKS FACILITY
180 Vickers Drive
Milford, DE 19963
www.cityofmilford.com

THE CITY of Milford DELAWARE

DIRECTOR WILLIS L. SHAFER
O 302.422.1110, EXT 1173
Cell: 252-267-0461
wshafer@milford-de.gov

TO: Mayor and City Council

FROM: Willis Shafer, Public Works Director

DATE: June 1, 2025

RE: May 2025 – Public Works Department Staff Report

The following are some highlights of what public works staff have done during the month of May.

- The public works director has been working with KCI on numerous CIP projects.
- Staff are working with KCI on the next phase of the I (inflow) and I (infiltration) inspection for the Washington basin. The first half of the basin inspection results were good with no infiltration and no repairs required.
- The Engineer team responded to 9 ROW, 16 backfill, 17 water backfill and 42 utility permit inspections.
- The development coordinator reviewed 40 electric permits and scheduled field inspections for 9 residential developments and 11 commercial projects.
- The road rehabilitation contractor installed 20 new water services, 209 lf of watermain and placed 1200 tons of asphalt on S Washington.
- Facilities, oversaw the City Hall painting project.
- Facilities, oversaw the Parks and Rec flooring project.
- Fleet, completed 52 workorder, 18 were police vehicles
- Water and Sewer, crews performed maintenance activities at Windward and Truitt wastewater pump stations.
- Water and Sewer, continue their daily water samplings.
- Streets, replaced two yard hydrants at the Boys/Girls Club
- Streets, finished the spring fire hydrant flushing program.

- Streets, fixed a water leak at the Dog Park.
- Streets, installed No Parking Anytime signs on Barker and N Landing and 10 City limit signs for PD.
- Streets, replaced a fire hydrant at 517 McMolley.
- Refuse, delivered 51 new residential containers and repaired 21

Willis L. Shafer
Director, Public Works



PUBLIC WORKS FACILITY
180 Vickers Drive
Milford, DE 19963
www.cityofmilford.com

THE CITY of Milford DELAWARE

Anthony J. Chipola III, Electric Director
PHONE 302.422.6616, Ext 1137
achipola@milford-de.gov

To: Mayor and City Council
From: Anthony Chipola, Electric Director
Subject: April 2025 Electric Dept Staff Report
Date: May 7, 2025

Director's Office

- Attended DELDOT Kent / Sussex Monthly Mtg
- Participated in Capital Projects Mtg
- Held Supervisors Mtg to discuss employee development
- Attended DEMEC Quarterly Board Mtg
- Facilitated Delivery 2 Substation Relay Upgrades
    - Systematically de-energized distribution circuits
    - Coordinated with Solar Facility
- Attended monthly AMI call with AMP
- Participated in Milford Corporate Center Progress Mtg
- Met w/ DELDOT to discuss Milford Traffic Signals
- Attended Webinar on Underground Cable Life Cycle Management
- Participated in Monthly Dept Head Mtg
- Met w/ DEMEC and RevRenewables to discuss interconnection impacts proposed energy storage facility
- Met w/ AMP to discuss AMI Outage reporting
- Met w/ Contractors to review electric service application process and requirements
- Participated in Mtg to review Streetscapes Phases A & B
- Held mtg w/ Tech Services and Consulting Engineering to discuss Interconnection study requirements for large DERs (Distributed Energy Resources)

Electric Lines

- Supported Switching for DEL2 Relay Upgrades
- Attended Departmental Mtg
- Continued construction activities for New Business
- Developed various estimates for new developments
- Responded to various outages

Technical Services and Engineering

- Completed Delivery2 relay upgrade project.
- Reviewed multiple solar interconnection applications
- Installed instrument rated metering 11 S Dupont
- Identified multiple customers with power quality issues using AMI event data. Line crew was able to make repairs proactively.
- Helped IT department troubleshoot and repair a fiber optic cable issue between City Hall and Finance.

System Modernization Strategy Update:

Critical Path(s):

Finalization of Electrical Infrastructure Mapping

Continue auditing power quality issues identified through Meter Data Management tool (ie voltage events)

Working with AMP to determine what tools are available in the MDM platform

May require additional programing and support from IPKeys.

Next Steps:

Engage Engineering Consultant on leveraging current systems and infrastructure for CVR implementation and develop scope of work.

EV Charger Statistics	Previous Month	**Current Month**
Unique Drivers	**76**	**62**
# of Sessions	**255**	**395**
Energy Delivered (MWh)	**6.66**	**10**

Total Avoided Greenhouse Gas Emissions: 56,780kg

Electric Department -May 2025	May 2024	**May 2025**	FY24 YTD (07/01/23-05/31/24)	**FY25 YTD** ***(07/01/24-05/31/25)***
Electric Department				
Trouble Service Call	37	**19**	309	**338**
Work Orders Completed	73	**53**	531	**706**
Outages	9	**7**	77	**75**
LED Street Lights Replaced	4	**2**	*52*	**48**
New Service Install	19	**6**	100	**144**
Poles Replaced	0	**0**	21	**26**
After Hours Calls	23	**8**	163	**149**
Vegetation Control (Days)	ASPLUND	**7**	15	**21**
Technical Services Division				
New Electric Service Installed/Meter Set	81	**17**	217	**342**
New Water Service Installed/Meter Set	16	**14**	103	**233**
Electric Meter Replacement	3	**8**	52	**80**
Water Meter Replacement	94	**52**	663	**627**
Work Orders Completed	364	**266**	5,442	**3,912**
After Hours Calls	3	**6**	41	**78**

7 documented outages, 4 squirrels, 2 MVAs, and 1 equipment failure.

PUBLIC WORKS FACILITY
180 Vickers Drive
Milford, DE 19963
www.cityofmilford.com

THE CITY of Milford DELAWARE

PLANNING DEPARTMENT
Planning, Economic Development,
Enforcement, and Inspections Office
O 302.424.8396 | F 302.424.3559

TO: Mayor and City Council

FROM: Rob Pierce, AICP - Planning Director

DATE: June 2, 2025

RE: May 2025 – Planning Department Staff Report

- During the first five months of the 2025 calendar year, the City has issued 75 new residential dwelling construction permits.
- The City of Milford has seen 267 projects with a committed investment of over $38.9 million within the Downtown Development District (DDD) area since September 2016 (based on permit valuations from submitted applications). The State of Delaware has committed or awarded over $4.6 million in grant funds for both large and small commercial and residential projects in Milford. The City has waived over $1.2 million in permit fees and taxes associated with these projects in accordance with Chapter 19 Economic Development and Redevelopment and DDD program guidelines (click the below link to see project locations). Enclosed is a copy of the completed annual DDD report that the City must submit to the State Delaware.
  https://maps.milford-de.gov/portal/apps/webappviewer/index.html?id=4ae5fcb23f0c466b924cecc41fc1db46
- The Planning Commission will review two items at the June meeting. There is preliminary conditional use site plan application for a flex warehouse building located 10 NW Tenth Street and a final site plan extension request for Mispillion Landing. There will also be a workshop presentation by the University of Delaware regarding Senate Bill 237 related to comprehensive plan requirements.
- The Board of Adjustment will review a use variance request for 600/602 SE Front Street to convert a former storefront into a second dwelling on the property.
- The City reviewed a final site plan resubmission for the Mispillion Apartments II project and provided comments to the applicant.
- The City reviewed a final site plan resubmission for the Mavis Discount Tire project and provided plan review comments to the applicant. The City received a subsequent resubmission and is currently reviewing the plans.
- The City reviewed a resubmission for the KD Properties, LLC preliminary conditional use site plan and placed the item on the June Planning Commission and City Council agendas for review.
- The City reviewed a preliminary site plan for a Dollar General to be located on Windward Boulevard and provided comments to the applicant.
- The City reviewed a final site plan submission for the Reserve at Herring Branch project and provided plan review comments to the applicant. The City has since received a subsequent resubmission and is currently reviewing the plans.

- The City received a major subdivision for 615 N Walnut Street and is currently reviewing the plans.
- The City received a preliminary major subdivision application for Cypress Hall Phase III and provided plan review comments to the applicant.
- The City received an incomplete preliminary major subdivision application for Cypress Hall Phase IV and Phase V and is awaiting additional items before completing our review.
- The City issued final major subdivision approval for Milford Ponds – Phase II.
- The City received a resubmission of construction plans for Brightway Commons improvements and is currently reviewing the plans.
- The City reviewed a resubmission of the 609 Walnut LLC minor subdivision project and approved the plans.
- The City received a preliminary major subdivision application for 609 N Walnut LLC and is currently reviewing the plans.
- The City received a preliminary conditional use site plan application for CCTGL Properties, LLC and is currently reviewing the application.
- The City received an annexation request from Iglesia Pentecostal La Senda Antigua Milford, Inc. for the annexation of a property along Johnson Road adjacent to Windward Grove for the construction of a new church.
- The City received the Sussex Conservation District approval for the Riverwalk Villas project and granted final major subdivision approval.
- Staff attended the Milford Corporate Center progress meeting.
- Staff met with the Dover/Kent MPO and the University of Delaware Grant Assistance Program to discuss an upcoming Safe Street for All grant application. The City will be submitting an implementation funding request for the 10th Street/N. Walnut Street intersection.
- Planning Department worked with the IT Department to setup Docuware software to allow for continued archiving of Planning Department paper files.
- Staff met with the developer of The Reserve at Herring Branch to review the building permitting process.
- Staff met with representatives from Napa Valley Investments, LLC regarding the completion of site and building construction for their project on Vickers Drive.
- Staff met with a marijuana cultivator regarding their project on Mullet Run Street.
- City staff met with KCI Technologies to review the 80% design plans for two downtown streetscape projects involving SW Front Street, Park Avenue, N. Washington Street and Denney Row.
- Staff attended the bi-monthly Homebuilders Association / Milford meeting.
- Staff continues residential rental inspections in Ward 2.
- Staff continues to prepare materials for the City's Downtown Development District renewal application. Our current designation expires in 2026 and the State has provided an application for current districts to renew their designations for another 5 years. The renewal would extend our designation until 2031.
- Staff continue to work towards implementing the goals and objects of the 2018 Comprehensive Plan, SE Master Plan, Downtown Development District (DDD) application, Rivertown Rebirth Master Plan and Strategic Plan (see below links).
    - **2018 Comprehensive Plan & SE Master Plan (Click Here to View)**
    - **Downtown Development District Plan (Click Here to View)**
    - **Rivertown Rebirth Master Plan (Click Here to View)**
    - **Strategic Plan – Press Play: Vision 2023 (Click Here to View)**

Case Activity:

	Count
New Cases	100
Cases Closed	38
Open Cases at Start of Period	216
Open Cases at End of Period	262

Violation Activity:

New Violations Cited	Count
Animals	1
Building	6
Exterior Property Areas	4
Exterior Structure	2
Floodplain	0
Interior Structure	0
Legacy	0
Licensing	0
Noise	0
Residential Rental	0
Right-of-Way	0
Rubbish	3
Sidewalk	0
Unregistered/Inoperable Vehicle	5
Vegetation	76
Zoning	3
Total	100

Rental Licenses Issued: 7
Vendor Licenses Issued: 0
Contractors Licenses Issued: 31
Business Licenses Issued: 19

Building Permits Issued:

Permits Issued by Type	Count
Townhouse	18
Fence	11
Roof	10
New Single-family Detached	9
Renew/Extend Permit	7
Shed	4
Deck	3
Demolition	2
Pool/Spa	2
Residential Exterior Renovation	2
Residential Interior Renovation	2
Right-of-Way Permanent Use	2
Addition	2
Detached Garage	2
Gazebo	1
Commercial Interior Renovation	1
Ramp	1
Right-of-Way Construction	1
Sign	1
Stairs	1
Temporary C of O	1
Total	81

Inspections Performed:

Inspections Performed by Type	Count
Footing	33
Foundation Wall	20
Slab	13
Waterproofing	7
Foundation As-built	28
Framing	32
Dry-in	21
Insulation	28
Energy Final	2
Final	45
Residential Rental	66
Total	295

Delaware Downtown Development Districts

2025 District Annual Report

Your feedback is very important to us. This document provides the "template" demonstrating the format and content of the report. Each District is required to complete the questions within this template. This information will be used to promote your successes and document the Downtown Development District's impact in each of your communities. Feedback from you gives us the opportunity to evaluate the effectiveness of the program and the program guidelines, allowing us to make any necessary adjustments to ensure that the DDD program continues to have a positive impact in your communities.

Annual Reports are due no later than July 1, 2025. Please submit the reports electronically to the Office of State Planning Coordination at OSPC@delaware.gov. Contact Dorothy Morris Dorothy.morris@delaware.gov or OSPC at (302) 739-3090 if you have any questions about the report template or content. Thank you for sharing your experience with the DDD program this year.

The Delaware Downtown Development Districts Program Guidelines (2022) include the following reporting requirements from each Designated District (pages 14-15):

Reporting to the OSPC:

- Local governments with DDDs shall be required to keep accurate records of development, redevelopment and revitalization activities within their respective Districts. These records shall include the utilization and effectiveness of each local incentive. The local government is expected to record the monetary or other value of each local incentive applied on a project-by-project basis.
- Local governments shall be required annually (on or before July 1) to report to the OSPC on the activities in and status of the DDD. The report must include detailed data on each local Downtown Development Districts Program Guidelines – November 2022 Page 15 incentive, and its use and/or application on a project-by-project basis in the previous year. The OSPC will provide a template to local governments which demonstrates the format and content of the report.
- Notwithstanding the above, the OSPC may request any information about District implementation, local incentives, or any other related topic at any time from a local government with a DDD. Local governments must provide any requested information in writing to the OPSC in a timely manner.

District Information

Municipality: Milford

Date of Designation: 2016

Date of Report: 06/02/25

District Administrator

An individual appointed or assigned by the local government to be the administrator of the DDD program for that community. The District Administrator will be the chief point of contact for the District and will be responsible for all record keeping and reporting that are required by the program.

Name: Rob Pierce

Address: 180 Vickers Drive

Milford, DE 19963

Phone: 302-424-8395

Email: rpierce@milford-de.gov

By signing below, the District Administrator hereby submits this report on behalf of the municipality and verifies that the information contained herein is accurate to the best of their ability. The District Administrator is responsible for informing and coordinating with the local legislative body and obtaining any approvals or consent necessary from that body prior to signing and submitting this report.

Signature: 

Summary of District Status

1. Please provide a narrative summary about the current status of the District. For instance, how has the District Designation been integrated into the municipality's economic development strategy? How has it influenced revitalization and redevelopment activities in the District?

The City of Milford continues to implement the Rivertown Rebirth Master Plan and the DDD District Plan as supported by the goals and objectives of the 2018 Comprehensive Plan. Additionally, the downtown master plan and District Plan have been integrated into several key sections of the City's Strategic Plan, including Economic Health and Development, Mobility and Infrastructure and Neighborhoods and Community Service.

Over the past 12 months, several DDD projects were completed and are highlighted at the end of this report. Projects included the construction of a duplex on an infill lot, the adaptive reuse of a vacant commercial space into several small retail businesses, and the restoration of three existing residential dwellings.

The City anticipates the redevelopment of several properties during the next reporting period. These include the redevelopment of the former firehouse into 15 apartment units, commencement of construction of a 27-unit townhouse development known as Riverwalk Villas, and the construction of several single-family detached dwellings by Sussex County Habitat for Humanity.

The City has begun working with the State of Delaware Department of Transportation on the NE Front Street – Phase II TAP project for the design of a streetscape project along NE Front Street from NE Fourth Street to N. Rehoboth Boulevard. The City is also working with DelDOT on the NW Front Street Phase I TAP project for the design of a streetscape project along NW Front Street from N. Church Street to Truitt Avenue/Mill Street.

The City continues to promote downtown redevelopment through its actions as a governing body. All investments in the DDD area qualify for the City local incentives, including building permit fee waivers, impact fee waivers and tax abatements, regardless of their investment levels.

The City continues to see significant commercial and residential development interest in the downtown area. Since the district designation in 2016, Milford's DDD has seen a committed private investment level over $38.9 million for which the State has provided or reserved rebates in the amount of over $4.6 million and the City has waived or abated over $1.2 million in building permit fees and taxes.

2. Please provide a status update on the implementation of the District Plan. For each implementation project or strategy identify whether it has been started, is in progress, is completed, or is an ongoing task. Explain any challenges experienced when implementing the District Plan, and how the municipality and it's partners are addressing those challenges.

The City's District Plan includes the projects and strategies outlined in the City's Rivertown Rebirth Master Plan and a few additional goals identified in the district plan document. Some of the projects/strategies are driven by private sector forces while some can be publicly funded.

Private projects included the construction of several mixed-use projects, new businesses, new restaurants, extended business hours campaign and building enhancements. The large-scale mixed-use projects identified in the downtown master plan have not occurred, but the City has approved several smaller mixed-use projects in existing buildings that will provide housing opportunities in the downtown area. Building enhancements have occurred as buildings are renovated for redevelopment.

There were two key priority projects identified in the District Plan. The RiverPlace mixed-use development was proposed for the City owned property located along the east side of S. Washington Street adjacent to the Mispillion River. City Council has pivoted on its plans for this site and prefers the site remain park area. Pickleball courts and a playground were constructed at this location within the past 24 months. The Riverwalk Villas apartment project located along the south side of the Mispillion River received final site plan approval in 2020 but their City approval has since expired. Milford Housing Development Corporation purchased this property and has obtained approval to subdivide the parcel into 27 townhouses. Other known projects included the former M&T Bank, the former Warren Furniture property and the former fire house on SW Front Street. The former firehouse received approval from City Council for the redevelopment of the building into 15 apartment units. The former M&T Bank is no longer vacant and is occupied by a church that had to relocate due to the redevelopment of the Penny Square building (same owner). The Warren Furniture property at the corner of S. Walnut Street and SW Front Street was purchased by the owners of My Sisters Fault.

After the adoption of the City's Rivertown Rebirth Master Plan, the City created a steering committee comprised of downtown property owners and key stakeholders to develop a list of projects that could be funded by the municipal government. These projects were ranked by the steering committee and placed within the City's 5-year Capital Improvement Plan (CIP).

1. NE Front Street Streetscape – The TAP project began construction in the Spring of 2023 and was completed late 2024 for the portion between N. Washington Street and NE Fourth Street. The City received a commitment from DelDOT for a portion of the road between NE Fourth Street to Brady Drive. Concept planning for this TAP project has begun.

2. NW Front Street Streetscape – The City received a commitment from DelDOT for a TAP project along NW Front Street from N. Church Street to Truitt Avenue. Concept planning has begun.

3. Park Avenue/Denney Row Streetscape – Under design. Anticipated construction in FY26/FY27.

4. N. Washington Street Streetscape – Under design. Anticipated construction in FY26/FY27.

5. SW Front Street Streetscape – Under design. Anticipated construction in FY26/FY27.

6. NE Front Street Parking Lot Enhancements – Completed in FY20.

7. SW Front Street Parking Lot Enhancements – Under design, part of streetscape project. Anticipated construction in FY26/FY27.

8. N. Walnut Street/NE Front Street Parking Lot Enhancements – The City is in discussions with an adjacent property owner to swap land to allow for infill development in the location of the current parking lot. A new parking lot would be constructed along N. Washington Street.

9. Park Avenue Parking Lot Enhancements – Under design, part of streetscape project. Anticipated construction in FY26/FY27.

10. City Hall Parking Lot Enhancements – The project was included in the City's 2024 capital streets project. Construction should be completed by the end of Summer 2025.

11. Signs to Parking – Concept renderings developed. Needs to be funded.

12. Full Wayfinding System – Not started. Needs to be funded.

13. Additional Crosswalks & Curb Ramps – Would be part of associated streetscape projects.

14. Make Walnut Street One-Way – Ranked low amongst stakeholders and has been placed on hold until petition is received from property owners along Walnut Street.

15. Bicycle Parking – Several have been installed in public locations by the City.

16. EV Charging Stations – Charging stations have been placed in the NE Front Street parking lot.

17. Farmers Market Pavilion – Was considered for the Washington Street property but may not be occurring due to other amenities being provided in the area.

18. Downtown Playground – Construction completed.

19. Incorporate Historic Vinyard Shipyard into Riverwalk – The City has had discussions with the property owner regarding the extension of the Riverwalk through the shipyard property. No agreements have been made to date.

20. Amphitheater/Festival Space – There is the possibility of incorporating festival space within the Washington Street property park redevelopment.

21. Splash Pad – Placed in the CIP for FY25. Will more than likely be located within the Washington Street park improvements.

22. Living Shoreline Project – Has been placed on hold.

23. Move Basketball Courts – The courts will remain in their current location. Relocation was proposed as part of the mixed-use project that was replaced with park enhancements.

24. Tree Planting – Trees have been planted in and around the downtown park areas. Tree planting is budgeted annually in the CIP.

25. Public Restrooms – The City was awarded funding through the Delaware Byways program. Design is complete and are awaiting a notice to proceed from the State before ordering prefabricated unit and completing site work at Washington Street park.

26. ATM – No action.

27. Vinyard Village Microretail – No action.

3. Are there any final thoughts your municipality would like to share with us regarding the DDD program overall, or anything specific to your community's downtown revitalization efforts?

City Council is supportive of the DDD program and revitalizing the downtown central business district and its surrounding neighborhoods. We have seen significant investment in both residential and commercial properties in the past nine years. We feel that downtown Milford has developed a reputation through the DDD program as a place to invest in both commercial and residential properties. We hope that the State will continue to fully fund the program in the future so we can build upon the momentum that has been created in recent years.

Local Incentives

4. Based on the municipality's opinion of the performance of the local incentive package since District designation, are any enhancements or adjustments anticipated? Please describe in detail. Please note that any changes to the incentive package as described in the District Plan must be reviewed and approved by the Cabinet Committee on State Planning Issues.

The City of Milford does not anticipate any enhancements or adjustments to the City's local incentives.

5. The following table includes all DDD Rebates in Milford from 5/1/24 to 4/30/25. For each project, please indicate the local incentives provided and the value of the incentives.

INVESTOR	PROJECT TYPE	PROPERTY ADDRESS	REBATE TDC	REBATE QRPI	REBATE AWARD	DISTRICT INCENTIVES PROVIDED TO INVESTOR	VALUE OF INCENTIVES
Chang Song	Small	7-9 NW Fourth St.	$266,962	$257,849	$51,570	Permit Fee Waiver, Full 5-year Tax Abatement	$19,713.15
Wavecrest LLC	Small	210 NW 2nd St.	$166,768	$157,206	$31,441	Permit Fee Waiver, Full 10-year Tax Abatement	$6,922.40
Barristers LLC	Small	210 N. Walnut St.	$88,457	$77,432	$15,486	Permit Fee Waiver, Partial Tax Abatement	$435.00 (tax abatement TBD by tax assessor)
Park Place Enterprises	Small	218 N. Walnut St.	$171,217	$85,498	$17,100	Permit Fee Waiver, Partial Tax Abatement	$245.00 (tax abatement TBD by tax assessor)
27 South Walnut QOZB LLC	Small	27 South Walnut St.	$1,700,000	$258,637	$51,727	Permit Fee Waiver, Full 10-year Tax Abatement	$75,015.55

Please Attach: Any documents or data that demonstrate the effectiveness of the local incentives as discussed above.

PARKS & RECREATION DEPARTMENT
207 Franklin Street
Milford, DE 19963

PHONE 302.422.1104
FAX 302.422.0409
www.cityofmilford.com

TO: Mayor and City Council

FROM: Brad Dennehy-Parks and Recreation Director

DATE: 06/4/2025

RE: May 2025 – Parks and Recreation Staff Report

Parks

- Completed weekly refuse collection at all citywide trash and recycle receptacles.

- Maintained grass at all city-owned properties.

- Held the 5th Annual Community Day Clean-Up on May 3, 2025, from 7:00 AM to 12:00 PM. Volunteers collected 920 pounds of trash across 14 locations. Over 50 volunteers participated.

- Coordinated with the Public Works Street Department to install two new in-ground water hydrants at Tony Silicato Memorial Park in preparation for the upcoming season.

- Prepared irrigation systems at Tony Silicato Memorial Park by activating water reels to ensure fields were adequately watered.

- Performed lawn mower maintenance due to inclement weather—sharpened and replaced blades, greased fittings, and cleaned all equipment.

- Prepped all light poles with hanging baskets for the flower season, including installing potting soil and new coconut liners.

- Received flower delivery at the armory. Crews loaded them onto trailers for Sunday planting with DMI and volunteers.

- Assisted the Rotary club with installing over 150 American flags in Bicentennial Park for the "Flags for Heroes" display.

- On Sunday, May 18, 2025, planted flowers in all hanging baskets on light poles, bridges, and in wine barrels throughout the city.

- Part-time staff began watering all flowers throughout the city.

- Coordinated the layout and logistics of the 2nd Annual Employee Appreciation Day, including games, activities, and food for all city staff. The event was held at the Parks & Recreation office from 11:00 AM to 3:30 PM.

- Installed new American and state flags at various locations across the city.

- Directed Park Technicians to trim vines and begin spreading wood chips on Goat Island.

- Organized the movement of office furniture in the main Parks & Recreation conference room for flooring installation; furniture was returned after the project was completed.

- Attended the City's Award and Recognition Meeting alongside fellow employees.

- Addressed and resolved approximately seven department-assigned issues via the SeeClickFix app.

- Staff prepared new flower beds throughout the city in anticipation of planting at the end of the month.

- Although the City was closed on Memorial Day (May 26, 2025), seven seasonal workers came in to mow several city-owned locations as well as lower and raise flags in recognition of the day.

- Park Technicians trimmed sidewalks on Walnut Street, Northeast Front Street, and Southeast Second Street.

- Oversaw the submission and approval of multiple Tyler Minus work orders.

- Obtained and recorded mileage for all Parks & Recreation vehicles.

Other

- Director participated in the community clean up day and attended the ribbon cutting of the Farmers Market.
- Director participated in the interview process for the hiring of the new city manager.
- Director participated in the review of the department's job classification and pay scale with the HR Director.
- Director presented at the workshop regarding Deep Creek Park.
- Director attended the ribbon cutting as a representative of Milford for the newly opened Rehoboth Beach Patrol building.
- Director submitted for additional ORPT grant funding with DNREC.
- Director participated in a meeting with engineers and city staff regarding streetscape design for the downtown area.

Recreation

Spring Program Information

Our Spring Programs are approaching their mid-season marks.

- **Pickleball League**
  - Our Spring pickleball league is nearing completion. Our final match was set for May 19th.
  - Due to the popularity of our pickleball program, those on the waitlist immediately signed up for our Summer League.
  - Our Upcoming Summer Pickleball league is open for registration, and we are currently at 90% full capacity.

- **Girl's Youth Basketball League**
  - Our Girl's Youth Basketball League program has been completed, and it has been a great success. The players have been improving their skills, and the games have been getting better and more exciting to watch.
  - MPR is potentially looking into starting a Fall League for girls' basketball.

- **Outdoor Spring Soccer League**
  - Our outdoor soccer programs has been completed. Our younger groups had a great time learning about the basics of soccer and intend to sign up again for the Fall.
  - For our oldest age group, a few players have aged out of the program but have said that MPR has had such a positive impact on them that they initiated talks to want to volunteer as Referee, Coach, or Assistant Coach for the Fall Season.
  - MPR hosted a girls' soccer clinic to help improve skills and gameplay.

- **Tiny Tykes**
  - The Tiny Tykes program is now complete with many parents appreciative that Milford Parks & Rec offer programs to 3–4-year-olds.

- **Spring Field Hockey**
  - This program was again successful in signing up 31 girls for the season.
  - The plan for this program is to sign up 44 girls to create teams for competitive play.

Summer Programs

Summer Program Dates

- Summer Fun Club – Start: June 23 – August 1 Length (6 weeks)
- Basketball Camp – Start: July 28 – July 31 Length (1 week)
- Flag Football Camp – Start: August 4 – August 7 Length (1 week)
- Soccer Camp – Start: June 28 – July 3 Length (1 week)
- Pickleball Camp – Start: August 11 – August 14 Length (1 week)
- Pickleball League – Start: June 9th – July 28th Length (8 weeks)

Future Program

Currently, MPR is in talks with Kent County Recreation, Harrington Recreation, and City of Dover Recreation departments in creating a Girl's only Soccer League that would compete with other Recreation Departments. The idea is to bring various Recreation Departments together to strengthen our communities and offer opportunities to our girl players.









HUMAN RESOURCES
10 SE Second Street
Milford, DE 19963

THE CITY of Milford DELAWARE

PHONE 302.424.5142
FAX 302.424.5932
www.cityofmilford.com

TO: Mayor and City Council

FROM Jamesha C. Williams, MBA, MSL, IPMA-CP- Human Resources Director

DATE: June 6, 2025

RE: May 2025 –Human Resources Department Staff Report

- Attended HR/Payroll Tyler Munis Sessions, anticipated Go-Live Date-Pending
- Attended City Manager interviews on May 1, 2025.
- Interviews held/scheduled for the positions of Summer Fun Club Director, Summer Fun Club Assistant Director, University of Delaware Fellow, and Engineering Intern.
- 2025 Benefits Open Enrollment files submitted to Delaware Valley Health Trust with coverage effective July 1, 2025.
- Interview scheduled for the position of Electric Line Technician, First Class.

CITY HALL
201 South Walnut Street
Milford, DE 19963
www.cityofmilford.com

THE CITY of Milford DELAWARE

Economic Development, Public Information,
and Community Engagement Office
O: 302-725-2068

To: Mayor and City Council
From: Lauren Swain, Economic Development & Community Engagement Administrator
Subject: June 2025 Meeting - Monthly Report
Date: June 4, 2025

Economic Development

- Met with business owners who are interested in property/space at the Milford Corporate Center and connected them with Emory Hill.
- Met with Dover/Kent MPO and UD GAP team to discuss the Safe Streets 4 All grant program application.
- Participated in the May 8, 2025, Board of Adjustment meeting pertaining to project 111 North Walnut, LLC
- Met with a beauty school business owner in Milford to discuss operations in Milford and how we can assist her business going forward.
- Met with Carolyn Dehorty with Efficiency Smart to discuss the program and ways that I can assist with spreading the word to our business community.
- Connected the owners of The Collective (new business in downtown Milford) with Carolyn so they can participate in the Efficiency Smart program.
- DMI staff, DSB staff, and I met with a business owner who is interested in opening a jazz music club in downtown Milford. He is meeting with the SBDC soon to refine his business plan and have a better understanding of his business model/financials prior to opening a brick and mortar.

Community Engagement

- Participated in and provided feedback for DE Recycling Behavior Change Project Onboarding
- Assisted with registration and attended the 5th Annual Community Clean Up
- Attended the 30th Riverwalk Farmer's Market opening/ribbon cutting celebration
- Met with Al Lee to discuss featuring City of Milford and our economic development efforts in their Business View Publishing print and media platforms
- Attended the annual Mayor/Council Organizational Meeting. Took photos for communication efforts.
- Met with Polco to prepare for their upcoming community survey results presentation to council at the May 12th meeting.
- Met with Tonda Parks, Associate Publisher, with Bay to Bay News, to discuss Milford's economic development and community engagement efforts and how we can partner going forward.
- Organized visit/tour of Milford's downtown/Main Street with Congresswoman McBride, key partners, and business owners.
- Partnering with DMI, and Milford Chamber for marketing efforts to promote Milford in the 2025 Sussex County Profile and the 2025 Choose Central Delaware Profile
- Mayor Culotta, City Manager Mark Whitfield, DMI, staff from the Division of Small Business, and myself provided Congresswoman McBride and her staff with a tour of our downtown/Main Street area, which included visits with local businesses

Meetings/Trainings

- Attended bi-weekly department head meetings.
- Attended monthly meeting with City Manager
- Participated in the City Manager department director panel interviews.
- Attended Capital Improvement Projects recap meeting
- Attended monthly DMI Economic Vitality Meeting
- Attended monthly Kent County Tourism Board meeting
- Attended monthly SEDAC meeting
- Participated in the budget hearing meeting pertaining to City Administration

Social Media/Website

- May 2025 Insights:
  -City of Milford Facebook: 101 new follows (total: 5,732,); 62.7K reached; 3.0K page visits
  -City of Milford Instagram: 44 new follows (total: 1,586); 963 accounts reached; 145 profile visits

Press Release & Coverage

- Completed newsletter to go out in all utility bills in June 2025, along with sent out email version.
- Milford Solicitor Not Seeking Reappointment
  -5/5/25 Daily State News
- Board of Adjustment meeting pertaining to project 111 North Walnut, LLC
  -5/8/25 WBOC news broadcast
- City Manager Search/Salary
  -5/8/25 Milford Times article
  -5/9/25 Daily State News inquiry
  -5/13/25 Milford Times article
  -5/14/25 WBOC news broadcast
  -5/15/25 WBOC news broadcast
- Community Survey – POLCO Results
  -5/9/25 Daily State News inquiry
  -5/12/25 WBOC interview
  -5/12/25 WBOC news broadcast
  -5/13/25 WBOC news broadcast
  -5/13/25 Bay to Bay News article
- Eminent Domain Legislation
  -5/9/25 WBOC news broadcast
- Milford Officials Ponder Red-Light Cameras at Some Intersections
  -5/14/25 Daily State News article
- Deep Creek Park
  -5/15/25 Milford Times article
  -5/27/25 WBOC news broadcast
- Public Workshop to Discuss 2 Milford Bridge Replacements
  -5/19/25 Daily State News article
- Milford Pondering Battery Storage at Solar Site
  -5/19/25 Daily State News article
- City Manager Update
  -5/21/25 Daily State News inquiry
  -5/28/25 Daily State News inquiry
- Project 111 North Walnut, LLC – application withdrawn

-5/27/25 WBOC news broadcast

- Capital Improvement Projects
  -May 2025 Milford Times article (several)
- Project 111 North Walnut, LLC
  -5/28/25 Coast TV news article
- Deep Branch Park, moving the project forward into Phase I
  -5/28/25 Milford Times article
  -5/28/25 WBOC news broadcast
- City Manager Contract Authorization
  -5/27/25 Milford Times article
  -5/28/25 WBOC news broadcast
- Petition on Development Moratorium
  -WBOC interview 5/30/25
  -WBOC news broadcast 5/30/25

THE CITY of Milford DELAWARE

Date: June 2025

To: Mayor and City Council

From: Bill Pettigrew – IT Director

Re: June 2025 Information Technology Department Staff Report

Riverwalk Public Wi-Fi: After a few rain delays the IT department and electrical department have tested 2 sites for expansion, Electrical is putting it on their schedule for wiring the access points to the electric poles. This upgrade will double the current Wi-Fi coverage. Giving coverage to the playground and Bicentennial Park. After the 2 access points are installed, we will test for coverage and use the 3rd AP to fill in any gaps. If there are no gaps, we plan to add an access point to the Fisher avenue pump station giving coverage to the dog park covering all of the entertainment sections of the Riverwalk. As of this report over 1,500 unique users have accessed this important amenity.

Milford Public Wi-Fi Riverwalk Expansion - Phase III



Map showing existing, new, and under consideration locations

Summary Report from Dec 15, 2024 00:00 EST - Jun 6, 2025 00:00 EDT

NETWORK(S): Milford-Public-Wifi | DEVICE TAG: All devices | SSID: All SSIDs | SHOW TOP RESULTS: 50

Export to Excel

Customize report

Anomalies

Jan 13th: Above average usage for a Monday

Bandwidth usage was 735% higher than the last 10 Mondays recorded View details ›

View 19 more

Client stats


TOTAL UNIQUE CLIENTS	AVERAGE # OF CLIENTS PER DAY	AVERAGE USAGE PER CLIENT
1535	36	826.2 MB

Clients with high usage

2 clients used more than 100.00 GB

'Android' and 'Android'

Clients per day

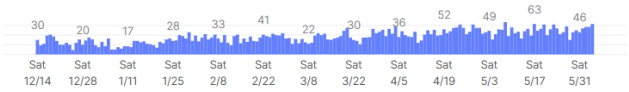

Usage stats

TOTAL DATA TRANSFERRED	TOTAL DATA DOWNLOADED	TOTAL DATA UPLOADED
1.21 TB	1.11 TB	106.08 GB

Top application categories

Category	Usage	% Usage
Other	935.95 GB	64.73%



Cybersecurity Awareness Training: Our policy of suspending accounts after the due date has made most employees take the training in the 30 days allocated. We appreciate the council's support and participation in this initiative.

Tyler Munis ERP: I and other IT members have been sitting in on payroll training sessions; this will help with support moving forward. We are seeing much progress, any outstanding issues are minimal, and parallel payrolls are being attempted. We are still waiting for a start date from Tyler regarding utility billing, we are looking at 1st quarter 2026. I attended the Tyler Connects conference last month and heard good and bad things about the company and the software, there is a large user base and I made many connections with other municipalities. The issues I heard are similar issues we hear about with other software vendors like Microsoft, Adobe, not everyone likes every application, movie or flavor of ice cream.

Impact Analysis / Business Continuity Plan: Doing final review of the Business Continuity Plan, this document will be a good asset to the new City Manager moving forward.

State Local Cybersecurity Grant Program: We are on schedule to complete the OKTA Multi-Factor Authentication (MFA) and Single Sign-On (SSO) solution roll out this month. Many people enjoy that they do not need to use a password and can just use their facial ID on their phone. This application was paid for by the SLCGP.

FINANCE DEPARTMENT
10 SE Second Street
Milford, DE 19963

THE CITY of Milford DELAWARE

PHONE 302.424.5140
FAX 302.424.5932
www.cityofmilford.com

To: Mayor and City Council
From: Louis C. Vitola
Date: June 5, 2025
Re: May 2025 Finance Department Staff Report

- Monthly Financial Reporting
  - The Finance Report for the YTD period ended March 31, 2025 was presented to Council on May 12
- Training and Improvement Efforts

FINANCE DEPARTMENT TRAINING - MAY 2025

FINANCE DEPT TRAINING BY CATEGORY	GRAND TOTAL	FINC SUBTOT	C/S SUBTOT
Accounting & Professional Certification	4.0	4.0	-
Customer Service	-	-	-
Management & Staff Development	0.3	0.3	-
ERP, Software and Technology	27.6	22.6	5.0
MONTHLY TOTAL (HOURS)	31.9	26.9	5.0


NOTES
Accounting CPE
A/P Cross-Training
Cybersecurity Training / Tyler PR
118 TOTAL HOURS LAST MONTH

- Police Facility Project Financing
  - Finance staff successfully closed on the $8.5 million USDA Loan Series 2025A / USDA#11
  - Quarterly payments will begin in August 2025 and are incorporated into the FY26 budget draft
  - The PNC BAN was repaid in full and formally retired on May 28, 2025
  - Complete reconciliation will be provided to Council when all activity is processed and USDA "Tranche B" successfully closes
- FY24 Audit
  - Staff continue to work toward development of the FY24 audit timeline
  - The City's independent auditors, Zelenkofske Axlerod (ZA), are engaged through the FY25 audit for financial statement production services in addition to the financial audit
  - Finance Staff are working on balance sheet reconciliation and other prerequisites to the production of FY24 audit workpapers
- FY2026-30 CIP Process & Annual Operating Budget Preparation
  - The Finance team completed the citywide revenue and operating expense projections required to produce the initial operating and capital budget drafts
  - Staff updated the CIP presentation based on the valuable feedback provided by Council during and after the April 23 workshop; more than $5 million in FY26 funding was pushed to FY27
  - Budget workshops facilitating input from the public were held May 27 and June 2, 2025
  - The final draft of the budget will available for the June 9, 2025 City Council meeting
- Billing & Customer Service Department
  - Property tax collections through May 2025 are reported in the table below with a comparison to May 2024


Property Tax Levy	Past Due ($000) as of: 11/1/24	12/1/24	1/1/25	2/1/25	3/1/25	4/1/25	5/1/25	6/1/25	As % of Levy 6/1/25
2024 ***(FY25)***	$766	$518	$279	$271	$262	$229	$158	$146	2.3%
2023 & Prior	$274	$209	$241	$244	$244	$230	$230	$212	3.4%
Total	**$1,041**	**$727**	**$520**	**$515**	**$506**	**$458**	**$389**	**$358**	**5.7%**

Property Tax Levy	As of: 6/1/24	As % of Levy 6/1/24
2023 ***(FY24)***	$134	2.4%
2022 & Prior	$117	2.1%
Total	**$251**	**4.4%**

- Billing & Customer Service Department, Continued
  - May results were strong across the board, improving versus last month, the long-term average, and last May in terms of both the count and dollar amount of past due utilities.
    - The count of past due accounts (blue) is 29% below average and 1% lower than last May
    - The dollar amount past due (orange) is 30% and 38% lower than average and last May, respectively
    - The count and dollar amount are 45% and 30% lower than last month, respectively

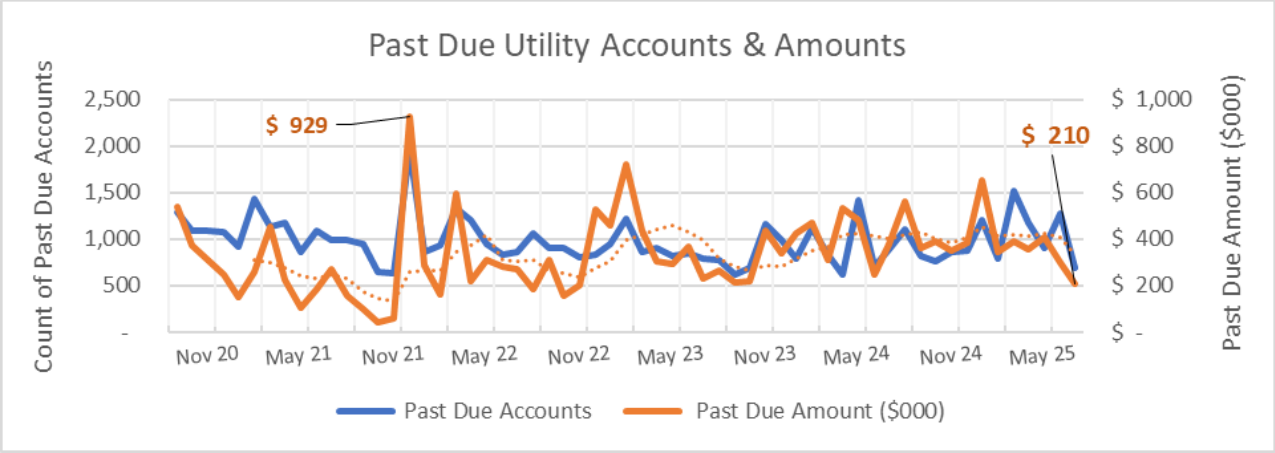

  - The graph below exhibits the dollar amount and percentage of electronic payments by month from January 1, 2023 through May 31, 2025
    - The blue area represents e-payments as a function of all payments & corresponds to the blue axis
    - The green line represents the dollar amount of e-payments & corresponds to the green axis at right
    - The orange line shows the % of utility e-pmts vs all payments & corresponds to the blue axis at left
    - Electronic receipts were higher in May for both utilities and non-utility versus the average and last May, though utility e-payments were not as high as last month
    - The percentage of *all* e-payments (61%) is 23%, 27%, and 20% higher than the average, last May, and last month, respectively (excluding non-operating loan proceeds transactions)
    - The proportion of e-payments specific to utilities (16.8%) is 4.2% below average; the proportion is also unfavorably 13% and 12% lower, respectively, versus last May and last month

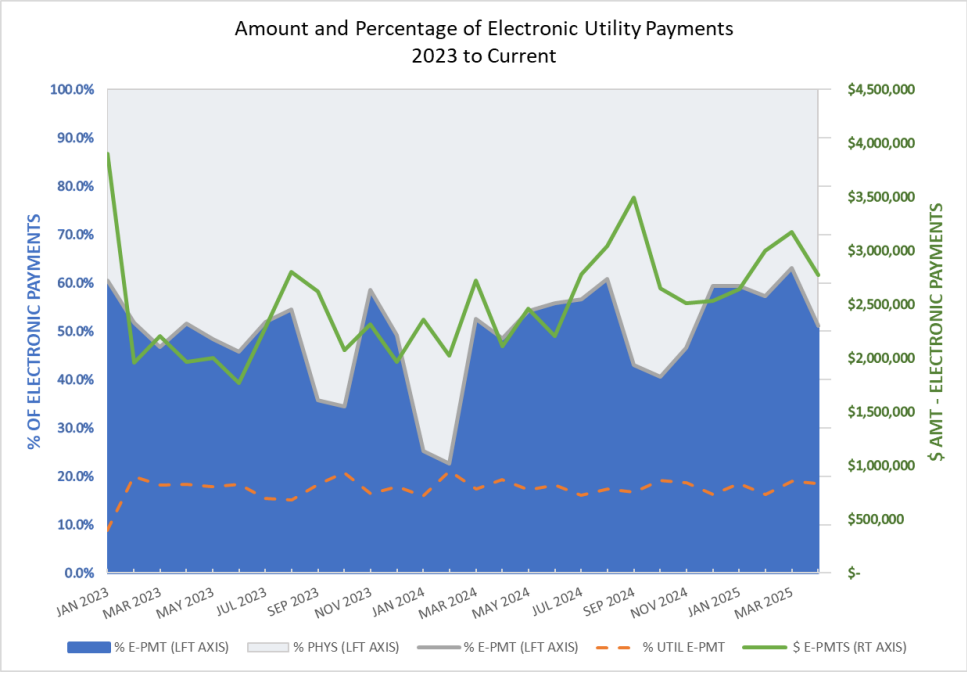



Financial Reporting Package

As of and For the Period Ended April 30, 2025

Net Cash and Funding Availability Summary *(in thousands)*

Cash & Investment Balance Rollforward

Restricted Cash Reserves Report

Enterprise Funds YTD Revenue & Expenditure Report

General Fund YTD Revenue & Expenditure Report

Legacy Revenue Report with MTD & YTD vs Annual Budget

Legacy Expenditure Report with MTD & YTD vs Annual Budget

Legacy Interservice Department Cost Allocation

City of Milford, Delaware

Net Cash and Funding Availability Summary *(in thousands)* [1]

For the Period Ended April 30, 2025

Operating Cash Balances

▼*Marks Ref Closing Bal* [4]

Description	Opening Balance (Mar 31, 2025)		Closing Balance (Apr 30, 2025)	Projected Cashflows	Commitments & Restrictions	Minimum Cash Requirement/ERR	Uncommitted / Unrestricted
General Fund[3]	$ 3,840		$ 3,381	$ 1,224	$ (473)	$ (1,765)	$ 2,367
Electric Fund	2,921		3,609	10	(484)	(1,187)	1,949
Water Fund	4,167		4,202	7	(533)	(330)	3,347
Sewer Fund	2,497		2,458	6	(176)	(236)	2,052
Solid Waste Fund	548		587	2	(120)	(201)	268
Operating Cash Totals[4]	**$ 13,972**		**$ 14,237**	**$ 1,248**	**$ (1,785)**	**$ (3,719)**	**$ 9,982**

Federal, State and Other Special Purpose Cash Balances

Description	Opening Balance (Mar 31, 2025)		Closing Balance (Apr 30, 2025)	Projected Cashflows	Commitments & Restrictions	Minimum Cash Requirement/ERR	Uncommitted / Unrestricted
General Improvement	$ 1,027		$ 1,035	$ -	$ (1,035)	$ -	$ -
Municipal Street Aid (MSA)	398		471	-	(471)	-	-
Realty Transfer Tax (RTT)	1,014		1,457	5,018	(4,130)	(1,373)	972
Economic Development	559		559	89	-	-	648
Lodging Tax Fund	838		847	99	(946)	-	-
ARPA Grant Fund	260		260	-	(260)	-	-
Special Purpose Cash Totals[4]	**$ 4,097**		**$ 4,630**	**$ 5,206**	**$ (6,842)**	**$ (1,373)**	**$ 1,620**

Reserve Fund Cash Balances[1]

Description	Opening Balance (Mar 31, 2025)		Closing Balance (Apr 30, 2025)	Projected Cashflows	Commitments & Restrictions	Minimum Cash Requirement/ERR	Uncommitted / Unrestricted
General Fund Capital Reserves	$ 2,110		$ 1,940	$ 2,473	$ (3,905)	$ (329)	$ 180
Water Fund Capital Reserves	3,463		3,085	533	(1,330)	(2,229)	58
Sewer Fund Capital Reserves	4,234		4,130	176	(805)	(3,472)	29
Solid Waste Fund Capital Reserves	68		67	120	(60)	(126)	0
Electric Fund Capital Reserves[2]	13,145		13,211	2,984	(6,746)	(7,045)	2,405
Operating Cash Totals[4]	**$ 23,020**		**$ 22,434**	**$ 6,285**	**$ (12,846)**	**$ (13,200)**	**$ 2,673**

Impact Fees and Police/General Facilities Cash Balances

Description	Opening Balance (Mar 31, 2025)		Closing Balance (Apr 30, 2025)	Projected Cashflows	Commitments & Restrictions	Minimum Cash Requirement/ERR	Uncommitted / Unrestricted
Police & General Gov't Facilities	$ 782		$ 813	$ 62	$ (876)	$ -	$ -
Carlisle Fire Co Permit Fund	359		373	27	(399)	-	-
Parks & Recreation Facilities	160		160	-	(160)	-	-
Water Impact Fee Reserves	5,914		4,913	115	(1,265)	-	3,763
Sewer Impact Fee Reserves	3,805		3,835	61	(550)	-	3,346
Electric Impact Fee Reserves	1,531		1,540	18	(1,558)	-	-
Impact Fees & Police/GF Totals[4]	**$ 12,550**		**$ 11,634**	**$ 283**	**$ (4,808)**	**$ -**	**$ 7,109**

Grand Totals[4]	**$ 53,639**		**$ 52,934**	**$ 13,022**	**$ (26,281)**	**$ (18,291)**	**$ 21,384**

[1]New report merges Cash Roll (p.2) and Restricted Reserves (p.3) into one single reference for net funds available after commitments & restrictions.

[2]Realty Transfer Taxes (RTT) and Electric Fund Reserves totaling $7.5mm are being temporarily consumed to offset interest costs associated with the PD Facility construction. The recovery of the funds through project financing is reflected in the Projected Cashflows columns for RTT & Electric.

[3]The General Fund Unrestricted operating cash balance reported last month was a function of dynamic reserve targets against the expanding budget (organic growth + inflation) timed with the lowest operating cash period of the FY; the sub-zero condition naturally reverse in September as expected.

[4]Closing Balance Indicator sets ***Red, Yellow*** and ***Green*** signify month-to-month cash variance as follows:



-10% ≤ Variance ≤ 10%



-5% ≤ Variance ≤ 5%



-2.5% ≤ Variance ≤ 2.5%

City of Milford, Delaware
Cash and Investment Balance[1] Rollforward
For the Period Ended April 30, 2025

Operating Cash Balances

▼*Marks Ref Closing Bal*[4]

Description	Opening Balance (Mar 31, 2025)	Receipts	Interest Earned	Disbursements	Closing Balance (Apr 30, 2025)
General Fund	$ 3,840,025	$ 1,558,071	$ 5,224	$ (2,022,327)	$ 3,380,993
Electric Fund	2,920,530	3,537,716	3,170	(2,852,383)	3,609,033
Water Fund	4,166,595	347,210	3,940	(315,748)	4,201,997
Sewer Fund	2,497,176	559,751	2,540	(601,495)	2,457,972
Solid Waste Fund	547,827	150,062	520	(111,495)	586,914
Operating Cash Totals[4]	**$ 13,972,153**	**$ 6,152,810**	**$ 15,394**	**$ (5,903,449)**	**$ 14,236,908**

Federal, State and Other Special Purpose Cash Balances

Description	Opening Balance (Mar 31, 2025)	Receipts	Interest Earned	Disbursements[2]	Closing Balance (Apr 30, 2025)
General Improvement	$ 1,027,499	$ -	$ 7,190	$ -	$ 1,034,689
Municipal Street Aid (MSA)	397,631	70,163	3,480	-	471,275
Realty Transfer Tax (RTT)	1,013,750	441,526	10,310	(8,333)	1,457,252
Economic Development	558,863	-	-	-	558,863
Lodging Tax Fund	838,294	8,708	-	-	847,002
ARPA Grant Fund	260,499	-	-	-	260,499
Special Purpose Cash Totals[3,4]	**$ 4,096,536**	**$ 520,398**	**$ 20,980**	**$ (8,333)**	**$ 4,629,580**

Reserve Fund Cash Balances

Description	Opening Balance (Mar 31, 2025)	Receipts	Interest Earned	Disbursements[2]	Closing Balance (Apr 30, 2025)
General Fund Capital Reserves	$ 2,110,066	$ -	$ 13,908	$ (183,717)	$ 1,940,257
Water Fund Capital Reserves	3,462,938	-	23,070	(401,039)	3,084,970
Sewer Fund Capital Reserves	4,234,076	-	26,690	(130,300)	4,130,466
Solid Waste Fund Capital Reserves	68,014	-	510	(1,708)	66,817
Electric Fund Capital Reserves	13,144,696	-	81,570	(14,802)	13,211,464
Reserve Fund Cash Totals[3,4]	**$ 23,019,790**	**$ -**	**$ 145,748**	**$ (731,565)**	**$ 22,433,974**

Impact Fees and Police/General Facilities Cash Balances

Description	Opening Balance (Mar 31, 2025)	Receipts	Interest Earned	Disbursements[2]	Closing Balance (Apr 30, 2025)
Police & General Gov't Facilities	$ 782,147	$ 31,241	$ -	$ -	$ 813,388
Carlisle Fire Co Permit Fund	359,141	13,363	-	-	372,504
Parks & Recreation Facilities	159,575	-	-	-	159,575
Water Impact Fee Reserves	5,913,771	57,504	-	(1,058,267)	4,913,008
Sewer Impact Fee Reserves	3,804,772	30,384	-	-	3,835,156
Electric Impact Fee Reserves	1,530,990	9,000	-	-	1,539,990
Impact Fees & Police/GF Totals[3,4]	**$ 12,550,397**	**$ 141,492**	**$ -**	**$ (1,058,267)**	**$ 11,633,622**

Grand Totals[4]	**$ 53,638,876**	**$ 6,814,699**	**$ 182,122**	**$ (7,701,613)**	**$ 52,934,084**

[1]Balances are not indicative of funding availability; see enclosed Restricted Cash Reserves and Net Cash & Funding Availability Reports for detail.

[2]$0.7 million disbursed from reserves (lines 20-24) is driven by $0.5 million related to the MCC project and includes equipment replacement, the ongoing ERP upgrade, and other budgeted utility projects. The $1.1 million disbursement from water impact fees (line 31) is attributable to the MCC project.

[3]Investments with PFM exceed $40 million and consist of total reserves (line 25), impact fees (lines 31-33), special purpose funds (lines 13-15), and on a short-term basis, a portion of the operating cash (line 8).

[4]Closing Balance Indicator sets ***Red, Yellow*** and ***Green*** signify month-to-month cash variance as follows:

-10% ≤ Variance ≤ 10% | **-5% ≤ Variance ≤ 5%** | **-2.5% ≤ Variance ≤ 2.5%**

City of Milford, Delaware

Restricted Cash Reserves Report

As of April 30, 2025

General Fund Capital Reserves		Amount
Cash/Investment Balance (4/30/25)	$	1,940,257
Expected Contributions & Interest		473,050
Restricted Funds:		
Vehicle & Equipment Replacement		(156,342)
Street Repair		(1,822,946)
Parking Enhancements		(620,000)
Parkland, Trails & Recreation		(1,160,902)
PD Projects		(144,319)
Support Policy with RTT[1]		2,000,000
Reserve (MCR) Policy[6,8]		-
Equipment Replacement Reserve[2]		(329,000)
Uncommitted Reserve Balance	**$**	**179,799**

Water Fund Capital Reserves		Amount
Cash/Investment Balance (4/30/25)	$	3,084,970
Expected Contributions & Interest		532,517
Restricted Funds:		
Vehicle & Equipment Replacement		(218,393)
Reserve-Funded Projects		
Water System Improvements		(824,283)
Water Plant Upgrades		(195,718)
4th St Project 9/9/24		(91,996)
Reserve (MCR) Policy[3,6]		(2,182,680)
Equipment Replacement Reserve[3]		(46,250)
Uncommitted Reserve Balance	**$**	**58,166**

Sewer Fund Capital Reserves		Amount
Cash/Investment Balance (4/30/25)	$	4,130,466
Expected Contributions & Interest		175,833
Restricted Funds:		
Sewer Vehicles & Equipment		(87,227)
Reserve-Funded Projects		
Sewer System Improvements		(718,082)
8" Bypass Pump		-
		-
		-
Reserve (MCR) Policy[3,6]		(3,373,571)
Equipment Replacement Reserve[3]		(98,000)
Uncommitted Reserve Balance	**$**	**29,419**

Electric Fund Capital Reserves		Amount
Cash/Investment Balance (4/30/25)	$	13,211,464
Expected Contributions & Interest		2,983,858
Restricted Funds:		
Electric Vehicles & Equipment		(74,762)
Substation Upgrades & Security		(452,841)
Traffic Signal Upgrades		(361,390)
Citywide Projects		(1,796,540)
Investment Policy/Rate Stability[7]		(4,060,000)
Reserve (MCR) Policy[3,6]		(6,836,775)
Equipment Replacement Reserve[3]		(208,000)
Uncommitted Reserve Balance	**$**	**2,405,014**

Solid Waste Reserves		Amount
Cash/Investment Balance (4/30/25)	$	66,817
Expected Contributions & Interest		119,533
Restricted Funds:		
Solid Waste Vehicles & Equipment[4]		(15,500)
Solid Waste Alloc of Citywide Projects		(44,929)
Reserve (MCR) Policy[4]		-
Equipment Replacement Reserve[4]		(125,500)
Uncommitted Reserve Balance	**$**	**421**

MSA & RTT Reserves	Amount
RTT Balance (4/30/25)	1,457,252
MSA Balance (4/30/25)	471,275
MSA & RTT Est Receipts thru FY25:	5,018,243
MSA: Street & Bridge Improvements	(1,169,501)
RTT: Transfer to Police Dept	(16,667)
RTT: Sidewalk Project Funding	(150,000)
MSA & RTT: Combined St-Util	(1,265,119)
RTT: 4th St Project 9/9/24	(263,757)
RTT: Support GF Policies[1]	(2,000,000)
RTT: Reserve Policy[5]	(1,373,000)
Uncommitted Reserve Balance	**$ 708,726**

[1]Approved GF Reserve Policies permit support from an eligible funding source; portion of RTT balance pledged to support GF Reserves for forseeable future

[2]Approved GF Reserve Policies recommend MCR of 45 days OpEx & Equip Repl Res minimum of 110% of upcoming CIP budget

[3]Approved Reserve Policies split Minimum Cash Req'd from COS study into new MCR & Equip Repl Reserve (20% of CIP)

[4]Solid Waste Reserves initiated in FY22 with seed funding from interfund loan forgiveness. Funds accumulated through FY23 used for collection equipment; 100% being reserved in FY24+.

[5]Approved Reserve Policies recommend dynamic MCR based on average of trailing-three-year RTT receipts; FY24 increase related to strong FY23 vs FY20, which fell out of T3 Avg

[6]The Days Operating Expenditures (Days OpEx) piece of MCRs reclassified from Reserve balances here to Operating Cash; the Total MCR has not changed

[7]This funding has been deployed pursuant to the City's Investment Policy to achieve rate stability and structured returns. Interest rate increases and land investments prompted a revised strategy to benefit both the electric and sewer funds over a 13-year investment horizon.

[8]The portion of the GF Reserve balance supporting GF OCF requirement due to seasonal cash consumption was returned from the investment program in August

City of Milford, Delaware

Enterprise Funds: Statement of Revenues & Expenditures

For the YTD Period Ended April 30, 2025 vs Prior FYTD & Current Budget (in thousands)

	Enterprise Funds Profit & Loss (P&L) Statement	Electric	Water	Sewer	Solid Waste	Total	FY25 Total (as % of Rev)	FY24 Total (as % of Rev)
1	Operating Revenue	$ 28,670	$ 3,130	$ 4,993	$ 1,514	$ 38,307	100.0%	100.0%
2	Cost of Revenue[1]	(20,718)	(350)	(2,699)	(289)	(24,055)	-62.8%	-56.2%
3	Gross Margin	7,952	2,780	2,294	1,225	14,252	37.2%	43.8%
4	Operating Expenses							
5	Operations & Maintenance	(2,716)	(1,222)	(1,001)	(919)	(5,859)	-15.3%	-18.8%
6	Personnel	(1,492)	(383)	(375)	(341)	(2,591)	-6.8%	-6.3%
7	Total Operating Expenses	(4,208)	(1,605)	(1,377)	(1,259)	(8,450)	-22.1%	-25.1%
8	**Operating Income**	**$ 3,744**	**$ 1,175**	**$ 917**	**$ (34)**	**$ 5,802**	**15.1%**	**18.6%**
9	Non-Operating Revenue (Expense)	-	-	-	-	-	0.0%	0.0%
10	Surplus (Deficit) for debt service & capital	3,744	1,175	917	(34)	5,802	15.1%	18.6%
11	Debt Service - Principal & Interest	(280)	(359)	(608)	-	(1,247)	-3.3%	-2.6%
12	Capital Spending / Contributions from (to) Reserves	(434)	(655)	(214)	(396)	(1,698)	-4.4%	-4.0%
13	Surplus (deficit) available for transfers	3,030	162	95	(430)	2,856	7.5%	12.0%
14	Transfers Out	(3,285)	(263)	(263)	-	(3,810)	-9.9%	-8.6%
15	**Net Surplus (Deficit) - FYTD through Apr 2025**	**$ (255)**	**$ (101)**	**$ (167)**	**$ (430)**	**$ (954)**	**-2.5%**	**3.4%**
16	***Net Surplus (Deficit) - FYTD through Apr 2024***	*$ 1,444*	*$ 304*	*$ (210)*	*$ (261)*	*$ 1,277*	*3.4%*	
17	*Current vs Prior - Favorable (Unfavorable)[2]*	*$ (1,699)*	*$ (405)*	*$ 43*	*$ (169)*	*$ (2,230)*	*-5.9%*	
18	***Net Surplus (Deficit) - Current FYTD Budget***	*$ (1,123)*	*$ (1,254)*	*$ 605*	*$ (526)*	*$ (2,298)*	*-6.3%*	
19	*Current vs Budget - Favorable (Unfavorable)[2]*	*$ 868*	*$ 1,153*	*$ (772)*	*$ 96*	*$ 1,344*	*3.8%*	

[1]Cost of Revenue reported in the electric fund reflects wholesale cost of power and serves as an ideal revenue offset to arrive at gross margin. Cost of revenue in the water, sewer and solid waste funds are estimated based on a limited set of known, direct inputs to the cost of providing the utility services billed. Aside from Kent County sewer treatment charges, costs of revenue in the water, sewer and solid waste funds are likely understated.

[2]Comparative Indicators ***Green*** , ***Yellow*** and ***Red*** signify favorable variance greater than 5%, marginal variance within ±5%, and unfavorable variance below -5%, respectively, for departmental comparisons. Total variance carries tighter bounds of >2.5%, ±2.5% and <2.5%, while the percentage variance uses >1.0%, ±1.0% and <1.0%, respectively.

City of Milford, Delaware

General Fund: Statement of Revenues & Expenditures[1]

For the YTD Period Ended April 30, 2025 vs Prior FYTD & Current Budget (in thousands)

	General Fund Sources and Uses of Funding	Admin & Council	Public Safety	Parks & Rec	Planning & All Other	Total	FY25 Total (as % of Rev)	FY24 Total[2] (as % of Rev)
1	***Sources of Funding:***							
2	Real Estate (Property) Taxes	$ 6,537	$ -	$ -	$ -	$ 6,537	44.1%	48.5%
3	Permits, Licensing & Franchise Fees	307	-	-	716	1,024	6.9%	8.5%
4	Fines, Fees & Misc Revenue	131	607	-	-	738	5.0%	5.7%
5	General Revenue Subtotal	6,976	607	-	716	8,299	56.0%	62.8%
6	Utility Transfers & Cost Allocation	5,491	-	-	-	5,491	37.1%	27.2%
7	Grant Revenue	51	-	-	-	51	0.3%	0.0%
8	Application of Reserve Balances	887	83	-	-	970	6.6%	10.0%
9	General Fund Operating Support	6,429	83	-	-	6,513	44.0%	37.2%
10	**Total Sources of Funding**	**$ 13,405**	**$ 690**	**$ -**	**$ 716**	**$ 14,812**	**100.0%**	**100.0%**
11	***Uses of Funding:***							
12	Operations & Maintenance	723	1,094	453	824	3,095	20.9%	28.7%
13	Personnel	681	5,551	628	1,949	8,809	59.5%	66.1%
14	Total Operating Expenses	1,404	6,646	1,081	2,773	11,904	80.4%	94.8%
15	**Surplus (Deficit) for Debt Svc & Capital**	**$ 12,001**	**$ (5,955)**	**$ (1,081)**	**$ (2,057)**	**$ 2,908**	**19.6%**	**5.2%**
16	Debt Service - Principal & Interest	-	275	-	-	275	1.9%	0.0%
17	Capital Spending / Transfers from (to) Reserves	57	47	140	331	575	3.9%	13.4%
18	**Net Surplus (Deficit) - FYTD through Apr 2025**	**$ 11,944**	**$ (6,277)**	**$ (1,221)**	**$ (2,388)**	**$ 2,058**	**13.9%**	**-8.2%**
19	***Net Surplus (Deficit) - FYTD through Apr 2024***	*$ 8,650*	*$ (5,360)*	*$ (1,783)*	*$ (2,476)*	*$ (970)*	-8.2%	
20	*Current vs Prior - Favorable (Unfavorable)[2]*	↑ *$ 3,294*	↓ *$ (917)*	↑ *$ 562*	↑ *$ 88*	↑ *$ 3,027*	↑ *22.1%*	
21	***Net Surplus (Deficit) - Current FYTD Budget***	*$ 12,553*	*$ (6,475)*	*$ (1,536)*	*$ (3,285)*	*$ 1,257*	*8.2%*	
22	*Current vs Budget - Favorable (Unfavorable)[3]*	→ *$ (609)*	→ *$ 198*	↑ *$ 316*	↑ *$ 897*	↑ *$ 801*	↑ *5.7%*	

[1]This Statement presents the same general fund financial performance available in the legacy Revenue and Expenditure Reports in a one-page consolidated executive summary. The common size reporting (two rightmost columns) benefits readers in two ways; first, each line is scaled with total revenue to add context, and second, the common size format is comparable across fiscal years and budgets. This report should be considered a working draft that will be improved over time to improve its usefulness to readers.

[2]This format presents expeditures in the context of funding sources while comparing subtotals (rightmost column) and the net surplus (deficit) to the prior YTD period (rows 19 & 20)

[3]Comparative Indicators ***Green*** , ***Yellow*** and ***Red*** signify favorable variance greater than 5%, marginal variance within ±5%, and unfavorable variance below -5%, respectively, for departmental comparisons. Total variance carries tighter bounds of >2.5%, ±2.5% and <2.5%, while the percentage variance uses >1.0%, ±1.0% and <1.0%, respectively.

City of Milford, Delaware

Legacy Revenue Report: MTD and YTD Actual vs Annual Budget

For the YTD Period Ended April 30, 2025

83.3% of Year Elapsed

Account / Function	FY25 Budget, as Approved	MTD Actual	YTD Actual	YTD Actual as % of Annual Budget
General Fund:				
Economic Development Fund	$ 287,801	$ 23,983	$ 239,834	83.3%
General Fund Reserves	1,809,271	230,055	647,100	35.8%
Interest Income	35,269	5,224	51,477	146.0%
Realty Transfer Tax - Police	100,000	8,333	83,333	83.3%
Real Estate Tax	6,321,516	963	6,537,248	103.4%
Business License	67,000	-	64,330	96.0%
Rental License	120,000	-	139,790	116.5%
Building Permits	250,000	-	363,339	145.3%
Planning & Zoning	9,000	-	128,895	1432.2%
Leases and Franchise Fees	441,814	-	307,417	69.6%
Grasscutting Revenue	24,000	2,000	20,000	83.3%
Police Revenues	570,285	-	607,095	106.5%
Misc. Revenues[1]	12,000	-	131,127	1092.7%
Transfers In	6,588,923	549,077	5,490,770	83.3%
Total General Fund Revenue	**$ 16,636,879**	**$ 819,635**	**$ 14,811,756**	**89.0%**
Enterprise Funds:				
Water Fund Revenues	3,707,513	310,095	3,130,017	84.4%
Sewer Fund Revenues	3,308,391	289,248	2,754,848	83.3%
Kent County Sewer	2,332,578	241,254	2,237,978	95.9%
Solid Waste Fund Revenues	1,859,923	153,770	1,514,472	81.4%
Electric Fund Revenues	33,710,810	2,604,015	28,670,051	85.0%
Total Enterprise Fund Revenue	**$ 44,919,215**	**$ 3,598,382**	**$ 38,307,366**	**85.3%**
Application of Enterprise Reserves	3,432,345	731,565	1,477,614	43.0%
Other Enterprise Revenue	83,000	11,924	71,474	86.1%
Other Enterprise Expense	(83,000)	(1,441)	(37,901)	45.7%
Total General & Enterprise Fund Revenue	**$ 64,988,439**	**$ 4,428,501**	**$ 53,152,695**	**81.8%**

[1]Vehicle & Equipment Sales and Insurance Recoveries are driving the unusually high Miscellaneous Revenue in the General Fund. Proceeds from Vehicle sales accrue to the replacement funding.

City of Milford, Delaware

Legacy Expenditure Report: MTD and YTD Actual vs Annual Budget

For the YTD Period Ended April 30, 2025

83.3% of Year Elapsed

	Fund / Account / Divisional Groupings	FY25 Budget, as Approved	MTD Actual	YTD Actual	YTD Actual as % of Annual Budget	Unexpended Balance
1	**General Fund**					
2	City Administration					
3	Personnel	$ 642,713	$ 52,508	$ 475,775	74.0%	$ 166,938
4	Operation & Maintenance (O&M)	188,916	1,398	151,936	80.4%	36,980
5	Capital	48,800	-	2,930	6.0%	45,870
6	Subtotal: City Administration	880,429	53,906	630,641	71.6%	249,788
7	City Clerks					
8	Personnel	285,163	19,657	161,497	56.6%	123,666
9	O&M	86,846	(511)	53,902	62.1%	32,944
10	Capital	-	-	-		-
11	Subtotal: City Clerks	372,009	19,146	215,399	57.9%	156,610
7	Planning & Zoning					
8	Personnel	764,390	59,749	605,510	79.2%	158,880
9	O&M	165,112	(2,181)	153,305	92.8%	11,807
10	Capital	-	-	-		-
11	Subtotal: Planning & Zoning	929,502	57,568	758,815	81.6%	170,687
12	Council					
13	Personnel	54,990	3,030	43,744	79.5%	11,246
14	Legal	35,150	-	33,362	94.9%	1,788
15	City Hall Building Expense	35,462	-	29,552	83.3%	5,910
16	Insurance	18,290	-	20,680	113.1%	(2,390)
17	Council Expense	40,000	-	30,089	75.2%	9,912
18	Codification	18,000	-	5,654	31.4%	12,346
19	Carlisle Fire Company	205,000	-	205,000	100.0%	-
20	Museum	40,000	-	40,000	100.0%	-
21	Downtown Milford, Inc.	50,000	-	50,000	100.0%	-
22	Milford Public Library	28,000	-	28,000	100.0%	-
23	Armory Expenses	20,000	-	16,128	80.6%	3,872
24	Community Festivals	65,000	-	35,000	53.8%	30,000
25	Election Expense	13,930	-	-	0.0%	13,930
26	Other O&M	79,890	-	-	0.0%	79,890
27	Resident Survey	25,000	(1,000)	24,000	96.0%	1,000
	Subtotal: Council	728,712	2,030	561,208	77.0%	167,504

City of Milford, Delaware

Legacy Expenditure Report: MTD and YTD Actual vs Annual Budget

For the YTD Period Ended April 30, 2025

83.3% of Year Elapsed

	Fund / Account / Divisional Groupings	FY25 Budget, as Approved	MTD Actual	YTD Actual	YTD Actual as % of Annual Budget	Unexpended Balance
29	Finance					
30	Personnel	721,260	57,498	580,383	80.5%	140,877
31	O&M	57,705	4,809	37,885	65.7%	19,820
32	Capital	-	-	-		-
33	Subtotal: Finance	778,965	62,307	618,268	79.4%	160,697
34	Information Technology					
35	Personnel	536,570	43,213	438,836	81.8%	97,734
36	O&M	405,476	35,252	194,707	48.0%	210,769
37	Capital	-	505	29,929		(29,929)
38	Subtotal: Information Technology	942,046	78,970	663,472	70.4%	278,574
39	Police Department					
40	Personnel	6,733,520	517,925	5,551,325	82.4%	1,182,195
41	O&M	1,301,310	13,828	1,094,330	84.1%	206,980
42	Capital	97,260	-	46,901	48.2%	50,359
43	Debt Service	640,048	61,859	274,708	42.9%	365,340
44	Subtotal: Police Department	8,772,138	593,613	6,967,263	79.4%	1,804,875
45	Streets & Grounds Division					
46	Personnel	441,620	33,250	323,952	73.4%	117,668
47	O&M	585,177	9,688	438,592	75.0%	146,585
48	Capital	275,000	179,644	331,325	120.5%	(56,325)
49	Subtotal: Streets & Grounds Division	1,301,797	222,582	1,093,869	84.0%	207,928
50	Parks & Recreation					
51	Personnel	775,360	57,704	628,406	81.0%	146,955
52	O&M	709,070	14,044	452,531	63.8%	256,539
53	Capital	446,851	1,400	140,343	31.4%	306,508
54	Subtotal: Parks & Recreation	1,931,281	73,148	1,221,280	63.2%	710,001
55	**Total General Fund Expenditures**	**$ 16,636,879**	**$ 1,163,269**	**$ 12,730,215**	**76.5%**	**$ 3,906,664**

City of Milford, Delaware

Legacy Expenditure Report: MTD and YTD Actual vs Annual Budget

For the YTD Period Ended April 30, 2025

83.3% of Year Elapsed

Fund / Account / Divisional Groupings	FY25 Budget, as Approved	MTD Actual	YTD Actual	YTD Actual as % of Annual Budget	Unexpended Balance
Enterprise Funds:					
Water Division					
Personnel	$ 467,340	$ 75,345	$ 383,095	82.0%	$ 84,245
O&M	1,893,512	158,089	1,222,219	64.5%	671,293
Transfer to General Fund	315,000	26,250	262,500	83.3%	52,500
Capital	666,386	401,039	654,574	98.2%	11,812
Debt Service	365,275	-	358,548	98.2%	6,727
Subtotal: Water Division	3,707,513	660,723	2,880,936	77.7%	826,577
Sewer Division					
Personnel	457,370	74,383	375,379	82.1%	81,991
O&M	1,511,092	115,917	1,001,342	66.3%	509,750
Transfer to General Fund	315,000	26,250	262,500	83.3%	52,500
Capital	2,504,373	130,300	383,679	15.3%	2,120,694
Debt Service	416,977	241,279	608,475	145.9%	(191,498)
Subtotal: Sewer Division (excl. Kent County)	5,204,812	588,128	2,631,376	50.6%	2,573,436
Kent County Sewer	2,863,851	241,220	2,289,120	79.9%	574,731
Subtotal: Sewer Division (Comprehensive)	8,068,663	829,349	4,920,496	61.0%	3,148,168
Solid Waste Division					
Personnel	440,130	29,101	340,519	77.4%	99,611
O&M	1,419,793	146,560	918,678	64.7%	501,115
Capital	595,311	1,708	471,220	79.2%	124,091
Subtotal: Solid Waste Division	2,455,234	177,369	1,730,418	70.5%	724,816
Subtotal: Water, Sewer & Solid Waste	14,231,410	1,667,440	9,531,850	67.0%	4,699,561
Electric Division					
Personnel	1,931,680	250,981	1,492,019	77.2%	439,661
O&M	3,379,183	246,804	2,716,458	80.4%	662,725
Transfer to General Fund	3,942,000	328,500	3,285,000	83.3%	657,000
Capital	409,340	14,802	508,973	124.3%	(99,633)
Debt Service	320,315	-	280,320	87.5%	39,995
Subtotal: Electric Division (excl. Power)	9,982,518	841,087	8,282,771	83.0%	1,699,747
Power Purchased	24,137,632	1,757,320	20,717,566	85.8%	3,420,066
Subtotal: Electric Division (Comprehensive)	34,120,150	2,598,407	29,000,337	85.0%	5,119,813
Total Enterprise Fund Expenditures	**$ 48,351,560**	**$ 4,265,848**	**$ 38,532,186**	**79.7%**	**$ 9,819,374**
Grand Total Operating Budget	**$ 64,988,439**	**$ 5,429,117**	**$ 51,262,401**	**78.9%**	**$ 13,726,038**

City of Milford, Delaware

Legacy Interservice Department Expenditures: MTD and YTD Actual vs Annual Budget

For the YTD Period Ended April 30, 2025

83.3% of Year Elapsed

Account / Divisional Groupings	FY25 Budget, as Approved	MTD Actual	YTD Actual	YTD Actual as % of Annual Budget	Unexpended Balance
Interservice Departments					
Garage					
Personnel	$ 194,220	$ 16,403	$ 159,928	82.3%	$ 34,292
Operation & Maintenance (O&M)	126,444	9,399	116,312	92.0%	10,132
Capital	-	-	-		-
Subtotal: Garage	320,664	25,802	276,240	86.1%	44,424
Public Works					
Personnel	877,190	45,723	645,861	73.6%	231,329
O&M	296,460	24,400	410,585	138.5%	(114,125)
Capital	-	-	-		-
Subtotal: Public Works	1,173,650	70,123	1,056,446	90.0%	117,204
Tech Services					
Personnel	336,620	27,189	275,465	81.8%	61,155
O&M	501,615	30,958	442,926	88.3%	58,689
Capital	-	-	-		-
Subtotal: Tech Services	838,235	58,147	718,391	85.7%	119,844
Billing & Collections					
Personnel	917,260	65,526	693,080	75.6%	224,180
O&M	423,510	16,717	342,185	80.8%	81,325
Capital	-	-	-		-
Subtotal: Billing & Collections	1,340,770	82,243	1,035,265	77.2%	305,505
City Hall Cost Allocation					
O&M	83,440	6,606	69,276	83.0%	14,164
Capital	-	-	-		-
Subtotal: City Hall Cost Allocation	83,440	6,606	69,276	83.0%	14,164
Interdepartmental Cost Allocation	**$ (3,756,759)**	**$ (242,921)**	**$ (3,155,619)**	**84.0%**	**$ (601,140)**
Net Interdepartmental Costs[1]	**$ -**	**$ -**	**$ -**		**$ -**

[1]All costs reported here are allocated to and entirely funded by the various departments that use the services provided internally by these shared departments.

BRYAN W. SHUPE
STATE REPRESENTATIVE
36th District

HOUSE OF REPRESENTATIVES
STATE OF DELAWARE
411 LEGISLATIVE AVENUE
DOVER, DELAWARE 19901

COMMITTEES
Economic Development, Banking & Insurance Commerce
Education
Health & Human Development
Judiciary

State Representative Bryan Shupe
Delaware House of Representatives – District 36
Milford, Delaware
May 15, 2025

To: City Manager and Members of the City Council
City of Milford
201 South Walnut Street
Milford, DE 19963

Subject: Request for Developer Accountability and Infrastructure Rehabilitation in Hearthstone

Dear City Manager and Council Members,

As you are aware, the residents of the Hearthstone community have endured unacceptable road conditions for several years. These conditions persist due to the developer's continued refusal to take the necessary steps to rehabilitate infrastructure within the existing phases of the development.

It is important to acknowledge that the root of this issue lies in a lack of sufficient accountability measures at the outset of the development process. I want to be clear that this is not a direct fault of the current City leadership or Council members. However, the legal agreements—or the lack thereof—must be honored, and private developers cannot be compelled to perform tasks that were not stipulated in their original contracts.

With that understanding, I respectfully urge the City to hold the developers of Hearthstone accountable as they plan to move forward with the next phase of construction. I believe it is both prudent and necessary, as a matter of consumer protection and community standards, to require the developer to pave the existing roads and bring current infrastructure up to code before any new phase of development is approved.

Furthermore, I recommend that these discussions begin now—prior to the start of the approval process—so that both the City and the developers can work collaboratively on a plan. Early engagement can help prevent another prolonged period of substandard infrastructure for the residents who have already waited too long for safe and adequate road conditions.

Please consider this letter a formal request to prioritize this issue, and know that my office stands ready to assist in any capacity that may be helpful to you, your staff, or the residents of Hearthstone.

Sincerely,



Bryan Shupe
State Representative, District 36
Milford, Delaware

The 250th Birthday of the U.S. Army will be commemorated and celebrated!!

On June 14, the ceremony starts at 2pm.

A meal will follow.

C.K.R.T. American Legion, Post 7

17448 S. Dupont Highway

Harrington, DE 19952

The public is welcome and encouraged to attend.

RESOLUTION 2025-07

Schedules Board of Revision & Appeal Hearing

WHEREAS, the provisions of Article VII, Section 7.05 of the Charter of the City of Milford state that Council shall cause a copy of the General Assessment, as adjusted, to be posted in two public places in the City of Milford and there to remain for the space of ten days for public information; and

WHEREAS, attached to said copies shall be notice of the day, hour, and place that Council will sit as a Board of Revision and Appeal for said General Assessment.

NOW, THEREFORE, BE IT RESOLVED, that on Monday, July 28, 2025 at 6:00 p.m., the City Council of the City of Milford will sit as a Board of Revision and Appeal for the 2025-2026 General Assessment.

IN WITNESS WHEREOF, I hereunto set my hand and caused the Seal of the City of Milford to be affixed this 9th day of June 2025.

_____

Mayor F. Todd Culotta

Attest:

_____

City Clerk Katrina L. White

PUBLIC NOTICE

City of Milford Property Tax Appeals

Please be advised that on Monday, July 28, 2025 at 6:00 p.m., the City Council of the City of Milford will sit in the Council Chambers at Milford City Hall, 201 South Walnut Street, Milford, Delaware, as a Board of Revision and Appeal, with regard to the 2025-2026 City of Milford General Property Assessment.

Property owners wishing to appeal the value of their property under the 2025-2026 General Assessment must submit a completed and signed appeal application to the Customer Service Department at 119 S Walnut St, Milford, DE by 4:30 p.m. on Monday, July 11, 2025. Questions can be directed to 302-422-6616.

Copies of the 2025-2026 General Assessment are posted for public information at Milford City Hall, 201 South Walnut Street, Milford, Delaware and the City of Milford Customer Service Center, 119 South Walnut Street, Milford, Delaware.

Issued this 9th day of June 2025 pursuant to Article 7 of the Charter of the City of Milford, Delaware.

s/Mark Whitfield
City Manager

Posted 06/09/2025

CURRENT VALUES

EXEMPTS INCLUDED

PROPERTY	OWNER	NAME	CLASS	COUNT	ASSESSMENT	DEFERRED	NET ASSESSMENT
13010099900	40007596	DELAWARE ELECTRIC COOP	U	.0	83,300	0	83,300
13010099901	40004735	CONECTIV	U	.0	7,331	0	7,331
13010099902	40006447	CHESAPEAKE UTILITIES	U	.0	2,437,808	0	2,437,808
13010099904	40006597	EASTERN SHORE NATURAL	U	.0	1,079,276	0	1,079,276
13011801500	40003389	ZARRAGA, ANTONIO L & C	R	.0	182,500	0	182,500
13011801500	40003389	ZARRAGA, ANTONIO L & C	R	.0	329,000	0	329,000
		PROPERTY TOTAL		.0	511,500	0	511,500
13011900100	40006650	DIMATTEO, DONALD & REB	R	.0	136,700	0	136,700
13011900100	40006650	DIMATTEO, DONALD & REB	R	.0	221,500	0	221,500
		PROPERTY TOTAL		.0	358,200	0	358,200
13011900200	40003406	FURNISH, DOROTHY P	R	.0	134,800	0	134,800
13011900200	40003406	FURNISH, DOROTHY P	R	.0	197,100	0	197,100
		PROPERTY TOTAL		.0	331,900	0	331,900
13011900300	40003413	DOWNES, GARY & VICTORI	R	.0	147,800	0	147,800
13011900300	40003413	DOWNES, GARY & VICTORI	R	.0	264,900	0	264,900
		PROPERTY TOTAL		.0	412,700	0	412,700
13011900400	40007586	FRENCH, ALVIN W & CYNT	R	.0	156,700	0	156,700
13011900400	40007586	FRENCH, ALVIN W & CYNT	R	.0	219,400	0	219,400
		PROPERTY TOTAL		.0	376,100	0	376,100
13011900500	40006631	WHITE, YVONNE C	R	.0	179,800	0	179,800
13011900500	40006631	WHITE, YVONNE C	R	.0	299,900	0	299,900
		PROPERTY TOTAL		.0	479,700	0	479,700
13011900700	40006680	REYNOLDS, BRIAN	R	.0	51,800	0	51,800
13011900700	40006680	REYNOLDS, BRIAN	R	.0	251,800	0	251,800
		PROPERTY TOTAL		.0	303,600	0	303,600
13011900800	40003579	HITCHENS, LAUREN A	R	.0	62,900	0	62,900
13011900800	40003579	HITCHENS, LAUREN A	R	.0	203,100	0	203,100
		PROPERTY TOTAL		.0	266,000	0	266,000
13011900900	40006663	AWAYES, REV TRUST OF M	R	.0	52,700	0	52,700
13011900900	40006663	AWAYES, REV TRUST OF M	R	.0	284,900	0	284,900
		PROPERTY TOTAL		.0	337,600	0	337,600
13011901000	40006675	HAMILTON, ROBERT MATTH	R	.0	50,400	0	50,400
13011901000	40006675	HAMILTON, ROBERT MATTH	R	.0	261,000	0	261,000
		PROPERTY TOTAL		.0	311,400	0	311,400
13011901100	40005485	MOYER JR, GORDON & JOY	R	.0	57,900	0	57,900
13011901100	40005485	MOYER JR, GORDON & JOY	R	.0	515,200	0	515,200
		PROPERTY TOTAL		.0	573,100	0	573,100

CURRENT VALUES

EXEMPTS INCLUDED

PROPERTY	OWNER NAME	CLASS	COUNT	ASSESSMENT	DEFERRED	NET ASSESSMENT
13011901200	40004787 PEARSALL, DANIELLE K	R	.0	56,300	0	56,300
13011901200	40004787 PEARSALL, DANIELLE K	R	.0	239,000	0	239,000
	PROPERTY TOTAL		.0	295,300	0	295,300
13011901300	40004801 HOWARD, GEOFFREY B & L	R	.0	52,100	0	52,100
13011901300	40004801 HOWARD, GEOFFREY B & L	R	.0	161,000	0	161,000
	PROPERTY TOTAL		.0	213,100	0	213,100
13011901400	40000051 GROVE, JEFFREY M & CAR	R	.0	55,400	0	55,400
13011901400	40000051 GROVE, JEFFREY M & CAR	R	.0	215,400	0	215,400
	PROPERTY TOTAL		.0	270,800	0	270,800
13011901600	40005551 MCLEAN, LORNETTE IVYLI	R	.0	50,500	0	50,500
13011901600	40005551 MCLEAN, LORNETTE IVYLI	R	.0	83,600	0	83,600
	PROPERTY TOTAL		.0	134,100	0	134,100
13011901700	40006652 PYNE, MICHAEL D & VICT	R	.0	57,900	0	57,900
13011901700	40006652 PYNE, MICHAEL D & VICT	R	.0	298,400	0	298,400
	PROPERTY TOTAL		.0	356,300	0	356,300
13011901800	40000091 ABEL, PATRICK W & JULI	R	.0	51,300	0	51,300
13011901800	40000091 ABEL, PATRICK W & JULI	R	.0	143,800	0	143,800
	PROPERTY TOTAL		.0	195,100	0	195,100
13011901900	40006135 SHEAR, CRYSTAL	R	.0	48,600	0	48,600
13011901900	40006135 SHEAR, CRYSTAL	R	.0	139,900	0	139,900
	PROPERTY TOTAL		.0	188,500	0	188,500
13011902000	40000178 DEIST, CORY	R	.0	45,800	0	45,800
13011902000	40000178 DEIST, CORY	R	.0	73,900	0	73,900
	PROPERTY TOTAL		.0	119,700	0	119,700
13011902100	40000193 STATE OF DELAWARE	E	.0	8,300	0	8,300
13011902200	40000210 LAWRENCE, NANCY J	R	.0	56,000	0	56,000
13011902200	40000210 LAWRENCE, NANCY J	R	.0	84,600	0	84,600
	PROPERTY TOTAL		.0	140,600	0	140,600
13011902300	40004378 DONZE, RANDY M & KATHY	R	.0	38,400	0	38,400
13011902300	40004378 DONZE, RANDY M & KATHY	R	.0	116,300	0	116,300
	PROPERTY TOTAL		.0	154,700	0	154,700
13011902400	40007142 ECKERT, CARROLL J & MI	R	.0	54,300	0	54,300
13011902400	40007142 ECKERT, CARROLL J & MI	R	.0	114,900	0	114,900
	PROPERTY TOTAL		.0	169,200	0	169,200
13011902500	40007236 MATTHEWS, SHANE R	R	.0	47,800	0	47,800
13011902500	40007236 MATTHEWS, SHANE R	R	.0	105,500	0	105,500
	PROPERTY TOTAL		.0	153,300	0	153,300
13011902600	40004383 SCHWARTZ, DEBRA D	R	.0	59,000	0	59,000
13011902600	40004383 SCHWARTZ, DEBRA D	R	.0	194,500	0	194,500

CURRENT VALUES

EXEMPTS INCLUDED

PROPERTY	OWNER NAME	CLASS	COUNT	ASSESSMENT	DEFERRED	NET ASSESSMENT
	PROPERTY TOTAL		.0	253,500	0	253,500
13011902700	40005586 REED, CAROLYN C - TRUS	R	.0	7,500	0	7,500
13011902800	40005586 REED, CAROLYN C - TRUS	R	.0	36,800	0	36,800
13011902800	40005586 REED, CAROLYN C - TRUS	R	.0	7,500	0	7,500
	PROPERTY TOTAL		.0	44,300	0	44,300
13011902900	40005586 REED, CAROLYN C - TRUS	R	.0	50,500	0	50,500
13011902900	40005586 REED, CAROLYN C - TRUS	R	.0	95,500	0	95,500
	PROPERTY TOTAL		.0	146,000	0	146,000
13011903000	40000311 COOPER, TONY LD	R	.0	60,100	0	60,100
13011903000	40000311 COOPER, TONY LD	R	.0	42,600	0	42,600
	PROPERTY TOTAL		.0	102,700	0	102,700
13011903001	40000328 LEWIS, DANIEL A & LILA	R	.0	42,200	0	42,200
13011903001	40000328 LEWIS, DANIEL A & LILA	R	.0	109,300	0	109,300
	PROPERTY TOTAL		.0	151,500	0	151,500
13011903100	40007215 RICHTER, KLAUS KARLHEI	R	.0	47,500	0	47,500
13011903100	40007215 RICHTER, KLAUS KARLHEI	R	.0	110,000	0	110,000
	PROPERTY TOTAL		.0	157,500	0	157,500
13011903200	40000355 WALTER, STEPHEN & TIFF	R	.0	45,600	0	45,600
13011903200	40000355 WALTER, STEPHEN & TIFF	R	.0	224,300	0	224,300
	PROPERTY TOTAL		.0	269,900	0	269,900
13011903300	40005000 STEVENSON, ENOCH ANDRE	R	.0	44,000	0	44,000
13011903300	40005000 STEVENSON, ENOCH ANDRE	R	.0	170,100	0	170,100
	PROPERTY TOTAL		.0	214,100	0	214,100
13011903400	40007167 GARBRICK, DENNIS Z, BA	R	.0	45,500	0	45,500
13011903400	40007167 GARBRICK, DENNIS Z, BA	R	.0	118,600	0	118,600
	PROPERTY TOTAL		.0	164,100	0	164,100
13011903401	40000397 JOHNSON, NORMAN W & LI	R	.0	46,000	0	46,000
13011903401	40000397 JOHNSON, NORMAN W & LI	R	.0	121,600	0	121,600
	PROPERTY TOTAL		.0	167,600	0	167,600
13011903500	40000409 STEINER, DONALD L & MA	R	.0	48,600	0	48,600
13011903500	40000409 STEINER, DONALD L & MA	R	.0	201,200	0	201,200
	PROPERTY TOTAL		.0	249,800	0	249,800
13011903600	40006692 MASTEN, ROBERT & ELIZA	R	.0	68,100	0	68,100
13011903600	40006692 MASTEN, ROBERT & ELIZA	R	.0	215,400	0	215,400
	PROPERTY TOTAL		.0	283,500	0	283,500
13011903601	40004402 STASKA, KIM G	R	.0	55,600	0	55,600
13011903601	40004402 STASKA, KIM G	R	.0	290,800	0	290,800
	PROPERTY TOTAL		.0	346,400	0	346,400

CURRENT VALUES

EXEMPTS INCLUDED

PROPERTY	OWNER NAME	CLASS	COUNT	ASSESSMENT	DEFERRED	NET ASSESSMENT
13011903700	40000442 YONKER, JANET	R	.0	47,500	0	47,500
13011903700	40000442 YONKER, JANET	R	.0	113,200	0	113,200
	PROPERTY TOTAL		.0	160,700	0	160,700
13011903800	40006160 WALKER, CASSIE	R	.0	49,200	0	49,200
13011903800	40006160 WALKER, CASSIE	R	.0	285,100	0	285,100
	PROPERTY TOTAL		.0	334,300	0	334,300
13011903801	40006861 FEINDT, WALTER G & SHA	R	.0	49,000	0	49,000
13011903801	40006861 FEINDT, WALTER G & SHA	R	.0	169,100	0	169,100
	PROPERTY TOTAL		.0	218,100	0	218,100
13011903802	40000475 SCHMIDT, LONNIE R	R	.0	49,100	0	49,100
13011903802	40000475 SCHMIDT, LONNIE R	R	.0	263,400	0	263,400
	PROPERTY TOTAL		.0	312,500	0	312,500
13011903803	40000487 TOWERS, WILLIAM E JR &	R	.0	48,400	0	48,400
13011903803	40000487 TOWERS, WILLIAM E JR &	R	.0	160,600	0	160,600
	PROPERTY TOTAL		.0	209,000	0	209,000
13011903804	40006850 PASSWATERS, DAVID A JR	R	.0	48,400	0	48,400
13011903804	40006850 PASSWATERS, DAVID A JR	R	.0	171,400	0	171,400
	PROPERTY TOTAL		.0	219,800	0	219,800
13011903805	40000514 CAHALL, ARTHUR B III	R	.0	48,900	0	48,900
13011903805	40000514 CAHALL, ARTHUR B III	R	.0	162,800	0	162,800
	PROPERTY TOTAL		.0	211,700	0	211,700
13011903806	40007687 FEINDT, WALTER G & SHA	R	.0	38,100	0	38,100
13011903900	40006667 SHEAFFER, JOHN B & MAR	R	.0	61,800	0	61,800
13011903900	40006667 SHEAFFER, JOHN B & MAR	R	.0	264,800	0	264,800
	PROPERTY TOTAL		.0	326,600	0	326,600
13011904000	40006656 CRABB, PATRICIA H - TR	R	.0	63,700	0	63,700
13011904000	40006656 CRABB, PATRICIA H - TR	R	.0	290,400	0	290,400
	PROPERTY TOTAL		.0	354,100	0	354,100
13011904100	40005615 MINGO SR, LINDON F & D	R	.0	48,600	0	48,600
13011904100	40005615 MINGO SR, LINDON F & D	R	.0	171,000	0	171,000
	PROPERTY TOTAL		.0	219,600	0	219,600
13011904200	40006651 SINGLETON JR, ANDREW J	R	.0	62,100	0	62,100
13011904200	40006651 SINGLETON JR, ANDREW J	R	.0	294,700	0	294,700
	PROPERTY TOTAL		.0	356,800	0	356,800
13011904400	40005623 MAYER, ROBERT K & ROBY	R	.0	48,000	0	48,000
13011904400	40005623 MAYER, ROBERT K & ROBY	R	.0	155,000	0	155,000
	PROPERTY TOTAL		.0	203,000	0	203,000
13011904500	40006795 GARBUTT, MARJORIE GAIL	R	.0	50,800	0	50,800
13011904500	40006795 GARBUTT, MARJORIE GAIL	R	.0	179,500	0	179,500

CURRENT VALUES

EXEMPTS INCLUDED

PROPERTY	OWNER NAME	CLASS	COUNT	ASSESSMENT	DEFERRED	NET ASSESSMENT
	PROPERTY TOTAL		.0	230,300	0	230,300
13011904600	40000636 GALE, CHARLES E JR	R	.0	85,700	0	85,700
13011904600	40000636 GALE, CHARLES E JR	R	.0	341,700	0	341,700
	PROPERTY TOTAL		.0	427,400	0	427,400
13011904700	40006627 PTAK, ANTOINETTE M -T	R	.0	76,900	0	76,900
13011904700	40006627 PTAK, ANTOINETTE M -T	R	.0	440,900	0	440,900
	PROPERTY TOTAL		.0	517,800	0	517,800
13011904800	40006185 ADKINS, WILLIAM C & GL	R	.0	66,100	0	66,100
13011904800	40006185 ADKINS, WILLIAM C & GL	R	.0	248,400	0	248,400
	PROPERTY TOTAL		.0	314,500	0	314,500
13011904900	40000677 BURK, ALBERT J & AMAND	R	.0	66,900	0	66,900
13011904900	40000677 BURK, ALBERT J & AMAND	R	.0	208,400	0	208,400
	PROPERTY TOTAL		.0	275,300	0	275,300
13011905000	40000687 ROBERTS, PHILIP M & KA	R	.0	88,600	0	88,600
13011905000	40000687 ROBERTS, PHILIP M & KA	R	.0	337,500	0	337,500
	PROPERTY TOTAL		.0	426,100	0	426,100
13011905001	40000698 WIEGMAN, NELSON E & KA	R	.0	88,600	0	88,600
13011905001	40000698 WIEGMAN, NELSON E & KA	R	.0	285,500	0	285,500
	PROPERTY TOTAL		.0	374,100	0	374,100
13011905100	40000708 CALLAHAN, BILLY C & PA	R	.0	60,500	0	60,500
13011905100	40000708 CALLAHAN, BILLY C & PA	R	.0	198,400	0	198,400
	PROPERTY TOTAL		.0	258,900	0	258,900
13011905200	40003860 WOOD, LLOYD	R	.0	84,100	0	84,100
13011905200	40003860 WOOD, LLOYD	R	.0	158,800	0	158,800
	PROPERTY TOTAL		.0	242,900	0	242,900
13011905300	40006817 GOVATOS-WEBB, JOANN	R	.0	71,900	0	71,900
13011905300	40006817 GOVATOS-WEBB, JOANN	R	.0	153,200	0	153,200
	PROPERTY TOTAL		.0	225,100	0	225,100
13011905400	40006666 AUSTIN, TELPHOR L & KA	R	.0	68,300	0	68,300
13011905400	40006666 AUSTIN, TELPHOR L & KA	R	.0	263,100	0	263,100
	PROPERTY TOTAL		.0	331,400	0	331,400
13011905401	40006626 BAKER, MICHAEL J & KRI	R	.0	144,800	0	144,800
13011905401	40006626 BAKER, MICHAEL J & KRI	R	.0	386,600	0	386,600
	PROPERTY TOTAL		.0	531,400	0	531,400
13011905500	40000754 BETTS, GEORGE & MILDRE	R	.0	45,200	0	45,200
13011905500	40000754 BETTS, GEORGE & MILDRE	R	.0	67,200	0	67,200
	PROPERTY TOTAL		.0	112,400	0	112,400
13011905600	40000764 YOST, FRANCIS I & LYNN	R	.0	53,400	0	53,400

CURRENT VALUES

EXEMPTS INCLUDED

PROPERTY	OWNER	NAME	CLASS	COUNT	ASSESSMENT	DEFERRED	NET ASSESSMENT
13011905700	40000193	STATE OF DELAWARE	E	.0	410,000	0	410,000
13012000100	40000780	BURNS, BRENDA M	R	.0	46,800	0	46,800
13012000100	40000780	BURNS, BRENDA M	R	.0	181,700	0	181,700
		PROPERTY TOTAL		.0	228,500	0	228,500
13012000101	40005712	BURNS, BRENDA	R	.0	44,100	0	44,100
13012000200	40005057	VAN LEUVEN, RICHARD &	R	.0	76,300	0	76,300
13012000200	40005057	VAN LEUVEN, RICHARD &	R	.0	306,900	0	306,900
		PROPERTY TOTAL		.0	383,200	0	383,200
13012000300	40005059	NICHOLLS, TYLER & DEVY	R	.0	76,300	0	76,300
13012000300	40005059	NICHOLLS, TYLER & DEVY	R	.0	316,400	0	316,400
		PROPERTY TOTAL		.0	392,700	0	392,700
13012000400	40000193	STATE OF DELAWARE	E	.0	45,000	0	45,000
13012000500	40005696	DEPP, GRACE H	R	.0	45,400	0	45,400
13012000500	40005696	DEPP, GRACE H	R	.0	278,400	0	278,400
		PROPERTY TOTAL		.0	323,800	0	323,800
13012000501	40006622	EDMONDSON, G MITCHELL	R	.0	45,200	0	45,200
13012000501	40006622	EDMONDSON, G MITCHELL	R	.0	521,000	0	521,000
		PROPERTY TOTAL		.0	566,200	0	566,200
13012000600	40003885	LAKEVIEW 204 LLC	R	.0	44,300	0	44,300
13012000600	40003885	LAKEVIEW 204 LLC	R	.0	211,700	0	211,700
		PROPERTY TOTAL		.0	256,000	0	256,000
13012000700	40000635	WILEY, JOSEPH E & RENA	R	.0	44,300	0	44,300
13012000700	40000635	WILEY, JOSEPH E & RENA	R	.0	230,600	0	230,600
		PROPERTY TOTAL		.0	274,900	0	274,900
13012000800	40000837	KENTON, DAVID W & DAWN	R	.0	53,400	0	53,400
13012000800	40000837	KENTON, DAVID W & DAWN	R	.0	440,100	0	440,100
		PROPERTY TOTAL		.0	493,500	0	493,500
13012000900	40003961	KINGS HIGHWAY REALTY L	R	.0	43,500	0	43,500
13012001000	40003889	KINGS HIGHWAY REALTY L	C	.0	32,500	0	32,500
13012001100	40003889	KINGS HIGHWAY REALTY L	C	.0	35,300	0	35,300
13012001100	40003889	KINGS HIGHWAY REALTY L	C	.0	8,300	0	8,300
		PROPERTY TOTAL		.0	43,600	0	43,600
13012001200	40003889	KINGS HIGHWAY REALTY L	C	.0	35,200	0	35,200
13012001200	40003889	KINGS HIGHWAY REALTY L	C	.0	8,000	0	8,000
		PROPERTY TOTAL		.0	43,200	0	43,200
13012001300	40003889	KINGS HIGHWAY REALTY L	C	.0	38,300	0	38,300
13012001300	40003889	KINGS HIGHWAY REALTY L	C	.0	11,800	0	11,800

CURRENT VALUES

EXEMPTS INCLUDED

PROPERTY	OWNER	NAME	CLASS	COUNT	ASSESSMENT	DEFERRED	NET ASSESSMENT
		PROPERTY TOTAL		.0	50,100	0	50,100
13012001400	40007638	CONSOLIDATED RAIL CORP	E	.0	73,400	0	73,400
13012001401	40007497	WAGMAR REAL ESTATE LLC	C	.0	51,700	0	51,700
13012001401	40007497	WAGMAR REAL ESTATE LLC	C	.0	57,000	0	57,000
		PROPERTY TOTAL		.0	108,700	0	108,700
13012001402	40000848	BAYHEALTH MEDICAL CENT	E	.0	52,700	0	52,700
13012001500	40003903	NEW CHOICE ENTERPRISES	C	.0	64,700	0	64,700
13012001500	40003903	NEW CHOICE ENTERPRISES	C	.0	142,300	0	142,300
		PROPERTY TOTAL		.0	207,000	0	207,000
13012001501	40000929	PINK, MEGAN	R	.0	42,900	0	42,900
13012001501	40000929	PINK, MEGAN	R	.0	66,900	0	66,900
		PROPERTY TOTAL		.0	109,800	0	109,800
13012001600	40000815	CHRISTENSEN, ROBERT MA	R	.0	31,200	0	31,200
13012001700	40000815	CHRISTENSEN, ROBERT MA	R	.0	39,300	0	39,300
13012001700	40000815	CHRISTENSEN, ROBERT MA	R	.0	47,600	0	47,600
		PROPERTY TOTAL		.0	86,900	0	86,900
13012001800	40000953	CHASANOV, WILLIAM M	R	.0	40,400	0	40,400
13012001800	40000953	CHASANOV, WILLIAM M	R	.0	150,600	0	150,600
		PROPERTY TOTAL		.0	191,000	0	191,000
13012001900	40000961	STEWARD, NORMAN S	C	.0	115,100	0	115,100
13012001900	40000961	STEWARD, NORMAN S	C	.0	237,600	0	237,600
		PROPERTY TOTAL		.0	352,700	0	352,700
13012002000	40000970	MILLS, DAVID D	R	.0	41,200	0	41,200
13012002000	40000970	MILLS, DAVID D	R	.0	298,600	0	298,600
		PROPERTY TOTAL		.0	339,800	0	339,800
13012002100	40000979	DAVIS, MARK L & MARJOR	R	.0	41,600	0	41,600
13012002100	40000979	DAVIS, MARK L & MARJOR	R	.0	153,300	0	153,300
		PROPERTY TOTAL		.0	194,900	0	194,900
13012002200	40005720	DONNELLY, JEREMIAH & V	R	.0	41,900	0	41,900
13012002200	40005720	DONNELLY, JEREMIAH & V	R	.0	207,200	0	207,200
		PROPERTY TOTAL		.0	249,100	0	249,100
13012002300	40001000	DAVID, DR LUIS	R	.0	67,700	0	67,700
13012002300	40001000	DAVID, DR LUIS	R	.0	198,300	0	198,300
		PROPERTY TOTAL		.0	266,000	0	266,000
13012002400	40005725	KAZIMIROFF, JULIE	R	.0	37,900	0	37,900
13012002400	40005725	KAZIMIROFF, JULIE	R	.0	150,200	0	150,200
		PROPERTY TOTAL		.0	188,100	0	188,100

CURRENT VALUES

EXEMPTS INCLUDED

PROPERTY	OWNER	NAME	CLASS	COUNT	ASSESSMENT	DEFERRED	NET ASSESSMENT
13012002500	40006640	PHILLIPS, JOSEPH A & J	C	.0	68,400	0	68,400
13012002500	40006640	PHILLIPS, JOSEPH A & J	C	.0	354,500	0	354,500
		PROPERTY TOTAL		.0	422,900	0	422,900
13012002600	40001026	JAMES, OLIVER A JR & J	R	.0	45,800	0	45,800
13012002600	40001026	JAMES, OLIVER A JR & J	R	.0	174,300	0	174,300
		PROPERTY TOTAL		.0	220,100	0	220,100
13012002700	40001034	PROGAR, GARY A & LESLI	R	.0	41,800	0	41,800
13012002700	40001034	PROGAR, GARY A & LESLI	R	.0	115,700	0	115,700
		PROPERTY TOTAL		.0	157,500	0	157,500
13012002800	40001041	HAYES, CAROLYN & PAUL	R	.0	41,700	0	41,700
13012002800	40001041	HAYES, CAROLYN & PAUL	R	.0	131,200	0	131,200
		PROPERTY TOTAL		.0	172,900	0	172,900
13012002900	40001047	KELLY, STEPHANIE CARLY	R	.0	43,600	0	43,600
13012002900	40001047	KELLY, STEPHANIE CARLY	R	.0	145,400	0	145,400
		PROPERTY TOTAL		.0	189,000	0	189,000
13012003000	40007746	SLATES, DOUGLAS W & JA	R	.0	34,900	0	34,900
13012003000	40007746	SLATES, DOUGLAS W & JA	R	.0	51,900	0	51,900
		PROPERTY TOTAL		.0	86,800	0	86,800
13012003100	40001063	ORSINI, JOHN A & MARGA	R	.0	39,300	0	39,300
13012003100	40001063	ORSINI, JOHN A & MARGA	R	.0	122,000	0	122,000
		PROPERTY TOTAL		.0	161,300	0	161,300
13012003200	40007073	SCOTT, CHELSEA & EDWAR	R	.0	39,300	0	39,300
13012003200	40007073	SCOTT, CHELSEA & EDWAR	R	.0	144,800	0	144,800
		PROPERTY TOTAL		.0	184,100	0	184,100
13012003300	40007086	PIERRE, KENILA	R	.0	40,700	0	40,700
13012003300	40007086	PIERRE, KENILA	R	.0	141,200	0	141,200
		PROPERTY TOTAL		.0	181,900	0	181,900
13012003500	40000970	MILLS, DAVID D	R	.0	36,900	0	36,900
13012003500	40000970	MILLS, DAVID D	R	.0	21,700	0	21,700
		PROPERTY TOTAL		.0	58,600	0	58,600
13012003600	40001081	CENNAMO, ELEANOR D	R	.0	40,700	0	40,700
13012003600	40001081	CENNAMO, ELEANOR D	R	.0	42,700	0	42,700
		PROPERTY TOTAL		.0	83,400	0	83,400
13012003700	40001091	DAVIS, ALLISON M	R	.0	33,300	0	33,300
13012003700	40001091	DAVIS, ALLISON M	R	.0	35,000	0	35,000
		PROPERTY TOTAL		.0	68,300	0	68,300
13012003801	40007276	CARR, SARAH & JONAH M	R	.0	40,000	0	40,000
13012003801	40007276	CARR, SARAH & JONAH M	R	.0	106,800	0	106,800
		PROPERTY TOTAL		.0	146,800	0	146,800

CURRENT VALUES

EXEMPTS INCLUDED

PROPERTY	OWNER	NAME	CLASS	COUNT	ASSESSMENT	DEFERRED	NET ASSESSMENT
13012003802	40005108	HORNBECK, TIMOTHY	R	.0	48,200	0	48,200
13012003802	40005108	HORNBECK, TIMOTHY	R	.0	101,600	0	101,600
		PROPERTY TOTAL		.0	149,800	0	149,800
13012003900	40001121	MASTROU, INC	C	.0	115,000	0	115,000
13012003900	40001121	MASTROU, INC	C	.0	23,400	0	23,400
		PROPERTY TOTAL		.0	138,400	0	138,400
13012003901	40001130	HENDERSON, MARK R & SU	C	.0	53,600	0	53,600
13012003901	40001130	HENDERSON, MARK R & SU	C	.0	44,600	0	44,600
		PROPERTY TOTAL		.0	98,200	0	98,200
13012004000	40001130	HENDERSON, MARK R & SU	C	.0	36,400	0	36,400
13012004000	40001130	HENDERSON, MARK R & SU	C	.0	74,200	0	74,200
		PROPERTY TOTAL		.0	110,600	0	110,600
13012004001	40001130	HENDERSON, MARK R & SU	C	.0	40,300	0	40,300
13012004001	40001130	HENDERSON, MARK R & SU	C	.0	177,200	0	177,200
		PROPERTY TOTAL		.0	217,500	0	217,500
13012004100	40007561	CRUZ, MARIO RAMIREZ &	R	.0	37,300	0	37,300
13012004100	40007561	CRUZ, MARIO RAMIREZ &	R	.0	54,700	0	54,700
		PROPERTY TOTAL		.0	92,000	0	92,000
13012004200	40007229	NELSON, CHRISTOPHER J	E	.0	24,200	0	24,200
13012004201	40006945	SMITH IV, NORMAN THOMA	R	.0	41,300	0	41,300
13012004201	40006945	SMITH IV, NORMAN THOMA	R	.0	161,400	0	161,400
		PROPERTY TOTAL		.0	202,700	0	202,700
13012004300	40007229	NELSON, CHRISTOPHER J	R	.0	41,100	0	41,100
13012004300	40007229	NELSON, CHRISTOPHER J	R	.0	113,300	0	113,300
		PROPERTY TOTAL		.0	154,400	0	154,400
13012004400	40007541	BLAKELY, KENNETH G & M	R	.0	39,500	0	39,500
13012004400	40007541	BLAKELY, KENNETH G & M	R	.0	57,500	0	57,500
		PROPERTY TOTAL		.0	97,000	0	97,000
13012004500	40007062	CLIFTON, SARAH M & DEN	R	.0	38,000	0	38,000
13012004500	40007062	CLIFTON, SARAH M & DEN	R	.0	148,000	0	148,000
		PROPERTY TOTAL		.0	186,000	0	186,000
13012004600	40001203	CATHELL, JASON & LORI	R	.0	38,900	0	38,900
13012004600	40001203	CATHELL, JASON & LORI	R	.0	58,800	0	58,800
		PROPERTY TOTAL		.0	97,700	0	97,700
13012004700	40004507	GENERATIONAL INVESTMEN	C	.0	102,700	0	102,700
13012004700	40004507	GENERATIONAL INVESTMEN	C	.0	296,900	0	296,900
		PROPERTY TOTAL		.0	399,600	0	399,600
13012004800	40001222	MASONIC CORP INC	E	.0	99,500	0	99,500
13012004800	40001222	MASONIC CORP INC	E	.0	294,500	0	294,500

CURRENT VALUES

EXEMPTS INCLUDED

PROPERTY	OWNER NAME	CLASS	COUNT	ASSESSMENT	DEFERRED	NET ASSESSMENT
	PROPERTY TOTAL		.0	394,000	0	394,000
13012004900	40005131 CRJ LLC	C	.0	161,800	0	161,800
13012004900	40005131 CRJ LLC	C	.0	525,600	0	525,600
	PROPERTY TOTAL		.0	687,400	0	687,400
13012005000	40006655 BRIDGESTONE AMERICAS H	C	.0	99,500	0	99,500
13012005000	40006655 BRIDGESTONE AMERICAS H	C	.0	254,700	0	254,700
	PROPERTY TOTAL		.0	354,200	0	354,200
13012005100	40006259 AARYA LLC	C	.0	190,100	0	190,100
13012005100	40006259 AARYA LLC	C	.0	323,600	0	323,600
	PROPERTY TOTAL		.0	513,700	0	513,700
13012005200	40001034 PROGAR, GARY A & LESLI	R	.0	44,000	0	44,000
13012005200	40001034 PROGAR, GARY A & LESLI	R	.0	140,500	0	140,500
	PROPERTY TOTAL		.0	184,500	0	184,500
13012005300	40006721 ROBERTS, THOMAS EARL	C	.0	56,600	0	56,600
13012005300	40006721 ROBERTS, THOMAS EARL	C	.0	199,200	0	199,200
	PROPERTY TOTAL		.0	255,800	0	255,800
13012005400	40005140 GAUTIERI, LEWIS NICHOL	R	.0	36,000	0	36,000
13012005400	40005140 GAUTIERI, LEWIS NICHOL	R	.0	73,900	0	73,900
	PROPERTY TOTAL		.0	109,900	0	109,900
13012005500	40007770 KUBEL LLC SERIES I	R	.0	35,400	0	35,400
13012005500	40007770 KUBEL LLC SERIES I	R	.0	197,800	0	197,800
	PROPERTY TOTAL		.0	233,200	0	233,200
13012005600	40001294 JESUS LOVE EVANGELICAL	E	.0	88,100	0	88,100
13012005600	40001294 JESUS LOVE EVANGELICAL	E	.0	1,245,400	0	1,245,400
	PROPERTY TOTAL		.0	1,333,500	0	1,333,500
13012005700	40006266 MY SISTER'S FAULT LLC	C	.0	31,200	0	31,200
13012005800	40006266 MY SISTER'S FAULT LLC	C	.0	33,800	0	33,800
13012005800	40006266 MY SISTER'S FAULT LLC	C	.0	322,800	0	322,800
	PROPERTY TOTAL		.0	356,600	0	356,600
13012005900	40006628 TRINITY REDEVELOPMENT	C	.0	73,600	0	73,600
13012005900	40006628 TRINITY REDEVELOPMENT	C	.0	421,400	0	421,400
	PROPERTY TOTAL		.0	495,000	0	495,000
13012005901	40001014 CITY OF MILFORD	E	.0	26,600	0	26,600
13012006000	40006593 GIP MILFORD LLC	C	.0	174,800	0	174,800
13012006000	40006593 GIP MILFORD LLC	C	.0	590,200	0	590,200
	PROPERTY TOTAL		.0	765,000	0	765,000
13012006100	40001014 CITY OF MILFORD	E	.0	69,800	0	69,800
13012006100	40001014 CITY OF MILFORD	E	.0	19,300	0	19,300

CURRENT VALUES

EXEMPTS INCLUDED

PROPERTY	OWNER NAME	CLASS	COUNT	ASSESSMENT	DEFERRED	NET ASSESSMENT
	PROPERTY TOTAL		.0	89,100	0	89,100
13012006200	40006649 J & R WALNUT STREET PR	C	.0	27,800	0	27,800
13012006200	40006649 J & R WALNUT STREET PR	C	.0	1,500	0	1,500
	PROPERTY TOTAL		.0	29,300	0	29,300
13012006201	40005155 EL CAMINO PROPERTY MGM	C	.0	31,000	0	31,000
13012006201	40005155 EL CAMINO PROPERTY MGM	C	.0	200,900	0	200,900
	PROPERTY TOTAL		.0	231,900	0	231,900
13012006300	40007413 MISPILLION WAY LLC	C	.0	25,400	0	25,400
13012006300	40007413 MISPILLION WAY LLC	C	.0	101,500	0	101,500
	PROPERTY TOTAL		.0	126,900	0	126,900
13012006301	40007421 LIGHTHOUSE PROPERTY HO	C	.0	21,500	0	21,500
13012006400	40007421 LIGHTHOUSE PROPERTY HO	C	.0	24,400	0	24,400
13012006400	40007421 LIGHTHOUSE PROPERTY HO	C	.0	100,200	0	100,200
	PROPERTY TOTAL		.0	124,600	0	124,600
13012006500	40007622 LIGHTHOUSE PROPERTY HO	C	.0	30,100	0	30,100
13012006500	40007622 LIGHTHOUSE PROPERTY HO	C	.0	47,500	0	47,500
	PROPERTY TOTAL		.0	77,600	0	77,600
13012006600	40001386 HAZZARD, GRANVILLE JR	C	.0	21,400	0	21,400
13012006700	40005155 EL CAMINO PROPERTY MGM	C	.0	27,600	0	27,600
13012006800	40001402 KP PROPERTIES LLC	C	.0	27,300	0	27,300
13012006800	40001402 KP PROPERTIES LLC	C	.0	88,900	0	88,900
	PROPERTY TOTAL		.0	116,200	0	116,200
13012006900	40001410 MD 37 LLC	C	.0	27,300	0	27,300
13012006900	40001410 MD 37 LLC	C	.0	97,700	0	97,700
	PROPERTY TOTAL		.0	125,000	0	125,000
13012007000	40001410 MD 37 LLC	C	.0	26,900	0	26,900
13012007000	40001410 MD 37 LLC	C	.0	64,100	0	64,100
	PROPERTY TOTAL		.0	91,000	0	91,000
13012007100	40001427 MILFORD STREET PLAYERS	E	.0	53,100	0	53,100
13012007100	40001427 MILFORD STREET PLAYERS	E	.0	426,400	0	426,400
	PROPERTY TOTAL		.0	479,500	0	479,500
13012007101	40001014 CITY OF MILFORD	E	.0	48,000	0	48,000
13012007101	40001014 CITY OF MILFORD	E	.0	17,300	0	17,300
	PROPERTY TOTAL		.0	65,300	0	65,300
13012007200	40001014 CITY OF MILFORD	E	.0	54,200	0	54,200
13012007300	40003903 NEW CHOICE ENTERPRISES	C	.0	51,600	0	51,600
13012007300	40003903 NEW CHOICE ENTERPRISES	C	.0	20,800	0	20,800

CURRENT VALUES

EXEMPTS INCLUDED

PROPERTY	OWNER NAME	CLASS	COUNT	ASSESSMENT	DEFERRED	NET ASSESSMENT
	PROPERTY TOTAL		.0	72,400	0	72,400
13012007400	40001451 BILL AND CONNIE LLC	C	.0	200,500	0	200,500
13012007400	40001451 BILL AND CONNIE LLC	C	.0	238,200	0	238,200
	PROPERTY TOTAL		.0	438,700	0	438,700
13012007401	40003961 KINGS HIGHWAY REALTY L	C	.0	55,200	0	55,200
13012007401	40003961 KINGS HIGHWAY REALTY L	C	.0	696,600	0	696,600
	PROPERTY TOTAL		.0	751,800	0	751,800
13030007800	40007708 OWNERS ASSOC OF BROOKS	R	.0	16,600	0	16,600
13030008002	40006362 MISPILLION REALTY LLC	R	.0	34,700	0	34,700
130300100000	40000214 LIBORIO WATERGATE LLC	R	.0	2,000	0	2,000
130300100100	40000214 LIBORIO WATERGATE LLC	R	.0	2,000	0	2,000
130300100200	40000214 LIBORIO WATERGATE LLC	R	.0	2,100	0	2,100
130300100300	40000214 LIBORIO WATERGATE LLC	R	.0	2,100	0	2,100
130300100400	40000214 LIBORIO WATERGATE LLC	R	.0	2,100	0	2,100
130300100500	40000214 LIBORIO WATERGATE LLC	R	.0	2,100	0	2,100
130300100600	40000214 LIBORIO WATERGATE LLC	R	.0	2,100	0	2,100
130300100700	40000214 LIBORIO WATERGATE LLC	R	.0	2,100	0	2,100
130300100800	40000214 LIBORIO WATERGATE LLC	R	.0	2,100	0	2,100
130300100900	40000214 LIBORIO WATERGATE LLC	R	.0	2,500	0	2,500
130300101000	40000214 LIBORIO WATERGATE LLC	R	.0	2,100	0	2,100
130300101100	40000214 LIBORIO WATERGATE LLC	R	.0	2,100	0	2,100
130300101200	40000214 LIBORIO WATERGATE LLC	R	.0	2,400	0	2,400
130300101300	40000214 LIBORIO WATERGATE LLC	R	.0	2,200	0	2,200
130300101400	40000214 LIBORIO WATERGATE LLC	R	.0	2,000	0	2,000
130300101500	40000214 LIBORIO WATERGATE LLC	R	.0	2,400	0	2,400
130300101600	40000214 LIBORIO WATERGATE LLC	R	.0	2,400	0	2,400
130300101700	40000214 LIBORIO WATERGATE LLC	R	.0	2,400	0	2,400
130300101800	40000214 LIBORIO WATERGATE LLC	R	.0	2,400	0	2,400

CURRENT VALUES

EXEMPTS INCLUDED

PROPERTY	OWNER NAME	CLASS	COUNT	ASSESSMENT	DEFERRED	NET ASSESSMENT
130300101900	40000214 LIBORIO WATERGATE LLC	R	.0	2,400	0	2,400
130300102000	40000214 LIBORIO WATERGATE LLC	R	.0	2,400	0	2,400
130300102100	40000214 LIBORIO WATERGATE LLC	R	.0	2,400	0	2,400
130300102200	40000214 LIBORIO WATERGATE LLC	R	.0	2,200	0	2,200
130300102300	40000214 LIBORIO WATERGATE LLC	R	.0	2,200	0	2,200
130300102400	40000214 LIBORIO WATERGATE LLC	R	.0	2,700	0	2,700
130300102500	40000214 LIBORIO WATERGATE LLC	R	.0	2,000	0	2,000
130300102600	40000214 LIBORIO WATERGATE LLC	R	.0	4,300	0	4,300
130300102700	40000214 LIBORIO WATERGATE LLC	R	.0	2,200	0	2,200
130300102800	40000214 LIBORIO WATERGATE LLC	R	.0	1,700	0	1,700
130300102900	40000214 LIBORIO WATERGATE LLC	R	.0	1,500	0	1,500
130300103000	40000214 LIBORIO WATERGATE LLC	R	.0	1,500	0	1,500
130300103100	40000214 LIBORIO WATERGATE LLC	R	.0	1,500	0	1,500
130300103200	40000214 LIBORIO WATERGATE LLC	R	.0	1,300	0	1,300
130300103300	40000214 LIBORIO WATERGATE LLC	R	.0	700	0	700
130300103400	40000214 LIBORIO WATERGATE LLC	R	.0	700	0	700
130300103500	40000214 LIBORIO WATERGATE LLC	R	.0	700	0	700
130300103600	40000214 LIBORIO WATERGATE LLC	R	.0	700	0	700
130300103700	40000214 LIBORIO WATERGATE LLC	R	.0	1,100	0	1,100
130300103800	40000214 LIBORIO WATERGATE LLC	R	.0	1,100	0	1,100
130300103900	40000214 LIBORIO WATERGATE LLC	R	.0	700	0	700
130300104000	40000214 LIBORIO WATERGATE LLC	R	.0	700	0	700
130300104100	40000214 LIBORIO WATERGATE LLC	R	.0	700	0	700
130300104200	40000214 LIBORIO WATERGATE LLC	R	.0	700	0	700
130300104300	40000214 LIBORIO WATERGATE LLC	R	.0	1,300	0	1,300
130300104400	40000214 LIBORIO WATERGATE LLC	R	.0	2,000	0	2,000

CURRENT VALUES

EXEMPTS INCLUDED

PROPERTY	OWNER NAME	CLASS	COUNT	ASSESSMENT	DEFERRED	NET ASSESSMENT
130300104500	40000214 LIBORIO WATERGATE LLC	R	.0	800	0	800
130300104600	40000214 LIBORIO WATERGATE LLC	R	.0	800	0	800
130300104700	40000214 LIBORIO WATERGATE LLC	R	.0	1,700	0	1,700
130300104800	40000214 LIBORIO WATERGATE LLC	R	.0	1,700	0	1,700
130300104900	40000214 LIBORIO WATERGATE LLC	R	.0	800	0	800
130300105000	40000214 LIBORIO WATERGATE LLC	R	.0	800	0	800
130300105100	40000214 LIBORIO WATERGATE LLC	R	.0	800	0	800
130300105200	40000214 LIBORIO WATERGATE LLC	R	.0	2,000	0	2,000
130300105300	40000214 LIBORIO WATERGATE LLC	R	.0	2,500	0	2,500
130300105400	40000214 LIBORIO WATERGATE LLC	R	.0	1,700	0	1,700
130300105500	40000214 LIBORIO WATERGATE LLC	R	.0	1,700	0	1,700
130300105600	40000214 LIBORIO WATERGATE LLC	R	.0	1,700	0	1,700
130300105700	40000214 LIBORIO WATERGATE LLC	R	.0	1,800	0	1,800
130300105800	40000214 LIBORIO WATERGATE LLC	R	.0	1,700	0	1,700
130300105900	40000214 LIBORIO WATERGATE LLC	R	.0	1,400	0	1,400
130300106000	40000214 LIBORIO WATERGATE LLC	R	.0	1,400	0	1,400
130300106100	40000214 LIBORIO WATERGATE LLC	R	.0	1,400	0	1,400
130300106200	40000214 LIBORIO WATERGATE LLC	R	.0	1,400	0	1,400
130300106300	40000214 LIBORIO WATERGATE LLC	R	.0	1,400	0	1,400
130300106400	40000214 LIBORIO WATERGATE LLC	R	.0	1,700	0	1,700
130300106500	40000214 LIBORIO WATERGATE LLC	R	.0	2,000	0	2,000
130300106600	40000214 LIBORIO WATERGATE LLC	R	.0	1,300	0	1,300
130300106700	40000214 LIBORIO WATERGATE LLC	R	.0	1,300	0	1,300
130300106800	40000214 LIBORIO WATERGATE LLC	R	.0	1,300	0	1,300
130300106900	40000214 LIBORIO WATERGATE LLC	R	.0	1,300	0	1,300
130300107000	40000214 LIBORIO WATERGATE LLC	R	.0	1,300	0	1,300

CURRENT VALUES

EXEMPTS INCLUDED

PROPERTY	OWNER NAME	CLASS	COUNT	ASSESSMENT	DEFERRED	NET ASSESSMENT
130300107100	40000214 LIBORIO WATERGATE LLC	R	.0	1,300	0	1,300
130300107200	40000214 LIBORIO WATERGATE LLC	R	.0	1,800	0	1,800
130300107300	40000214 LIBORIO WATERGATE LLC	R	.0	1,700	0	1,700
130300107400	40000214 LIBORIO WATERGATE LLC	R	.0	1,300	0	1,300
130300107500	40000214 LIBORIO WATERGATE LLC	R	.0	1,300	0	1,300
130300107600	40000214 LIBORIO WATERGATE LLC	R	.0	1,300	0	1,300
130300107700	40000214 LIBORIO WATERGATE LLC	R	.0	1,300	0	1,300
130300107800	40000214 LIBORIO WATERGATE LLC	R	.0	1,300	0	1,300
130300107900	40000214 LIBORIO WATERGATE LLC	R	.0	2,900	0	2,900
130300108000	40000214 LIBORIO WATERGATE LLC	R	.0	2,700	0	2,700
130300108100	40000214 LIBORIO WATERGATE LLC	R	.0	1,000	0	1,000
130300108200	40000214 LIBORIO WATERGATE LLC	R	.0	1,000	0	1,000
130300108300	40000214 LIBORIO WATERGATE LLC	R	.0	1,000	0	1,000
130300108400	40000214 LIBORIO WATERGATE LLC	R	.0	1,000	0	1,000
130300108500	40000214 LIBORIO WATERGATE LLC	R	.0	1,000	0	1,000
130300108600	40000214 LIBORIO WATERGATE LLC	R	.0	1,700	0	1,700
130300108700	40000214 LIBORIO WATERGATE LLC	R	.0	1,700	0	1,700
130300108800	40000214 LIBORIO WATERGATE LLC	R	.0	1,100	0	1,100
130300108900	40000214 LIBORIO WATERGATE LLC	R	.0	1,100	0	1,100
130300109000	40000214 LIBORIO WATERGATE LLC	R	.0	1,100	0	1,100
130300109100	40000214 LIBORIO WATERGATE LLC	R	.0	1,100	0	1,100
130300109200	40000214 LIBORIO WATERGATE LLC	R	.0	1,100	0	1,100
130300109300	40000214 LIBORIO WATERGATE LLC	R	.0	1,100	0	1,100
130300109400	40000214 LIBORIO WATERGATE LLC	R	.0	1,700	0	1,700
130300109500	40000214 LIBORIO WATERGATE LLC	R	.0	1,700	0	1,700
130300109600	40000214 LIBORIO WATERGATE LLC	R	.0	1,100	0	1,100

CURRENT VALUES

EXEMPTS INCLUDED

PROPERTY	OWNER NAME	CLASS	COUNT	ASSESSMENT	DEFERRED	NET ASSESSMENT
130300109700	40000214 LIBORIO WATERGATE LLC	R	.0	1,100	0	1,100
130300109800	40000214 LIBORIO WATERGATE LLC	R	.0	1,100	0	1,100
130300109900	40000214 LIBORIO WATERGATE LLC	R	.0	1,100	0	1,100
130300110000	40000214 LIBORIO WATERGATE LLC	R	.0	1,100	0	1,100
130300110100	40000214 LIBORIO WATERGATE LLC	R	.0	1,100	0	1,100
130300110200	40000214 LIBORIO WATERGATE LLC	R	.0	1,700	0	1,700
130300110300	40000214 LIBORIO WATERGATE LLC	R	.0	1,700	0	1,700
130300110400	40000214 LIBORIO WATERGATE LLC	R	.0	1,000	0	1,000
130300110500	40000214 LIBORIO WATERGATE LLC	R	.0	1,000	0	1,000
130300110600	40000214 LIBORIO WATERGATE LLC	R	.0	2,200	0	2,200
130300110700	40000214 LIBORIO WATERGATE LLC	R	.0	2,200	0	2,200
130300110800	40000214 LIBORIO WATERGATE LLC	R	.0	1,000	0	1,000
130300110900	40000214 LIBORIO WATERGATE LLC	R	.0	1,000	0	1,000
130300111000	40000214 LIBORIO WATERGATE LLC	R	.0	1,700	0	1,700
130300111100	40000214 LIBORIO WATERGATE LLC	R	.0	2,000	0	2,000
130300111200	40000214 LIBORIO WATERGATE LLC	R	.0	1,500	0	1,500
130300111300	40000214 LIBORIO WATERGATE LLC	R	.0	1,500	0	1,500
130300111400	40000214 LIBORIO WATERGATE LLC	R	.0	1,500	0	1,500
130300111500	40000214 LIBORIO WATERGATE LLC	R	.0	1,700	0	1,700
130300111600	40000214 LIBORIO WATERGATE LLC	R	.0	2,000	0	2,000
130300111700	40000214 LIBORIO WATERGATE LLC	R	.0	1,300	0	1,300
130300111800	40000214 LIBORIO WATERGATE LLC	R	.0	1,300	0	1,300
130300111900	40000214 LIBORIO WATERGATE LLC	R	.0	1,300	0	1,300
130300112000	40000214 LIBORIO WATERGATE LLC	R	.0	1,300	0	1,300
130300112100	40000214 LIBORIO WATERGATE LLC	R	.0	2,000	0	2,000
130300112200	40000214 LIBORIO WATERGATE LLC	R	.0	1,500	0	1,500

CURRENT VALUES

EXEMPTS INCLUDED

PROPERTY	OWNER NAME	CLASS	COUNT	ASSESSMENT	DEFERRED	NET ASSESSMENT
130300112300	40000214 LIBORIO WATERGATE LLC	R	.0	1,500	0	1,500
130300112400	40000214 LIBORIO WATERGATE LLC	R	.0	1,500	0	1,500
130300112500	40000214 LIBORIO WATERGATE LLC	R	.0	1,500	0	1,500
130300112600	40000214 LIBORIO WATERGATE LLC	R	.0	2,000	0	2,000
130300112700	40000214 LIBORIO WATERGATE LLC	R	.0	1,300	0	1,300
130300112800	40000214 LIBORIO WATERGATE LLC	R	.0	1,300	0	1,300
130300112900	40000214 LIBORIO WATERGATE LLC	R	.0	1,300	0	1,300
130300113000	40000214 LIBORIO WATERGATE LLC	R	.0	1,300	0	1,300
130300113100	40000214 LIBORIO WATERGATE LLC	R	.0	2,400	0	2,400
130300113200	40000214 LIBORIO WATERGATE LLC	R	.0	1,500	0	1,500
130300113300	40000214 LIBORIO WATERGATE LLC	R	.0	1,500	0	1,500
130300113400	40000214 LIBORIO WATERGATE LLC	R	.0	1,500	0	1,500
130300113500	40000214 LIBORIO WATERGATE LLC	R	.0	1,500	0	1,500
130300113600	40000214 LIBORIO WATERGATE LLC	R	.0	1,500	0	1,500
130300113700	40000214 LIBORIO WATERGATE LLC	R	.0	1,500	0	1,500
130300113800	40000214 LIBORIO WATERGATE LLC	R	.0	1,500	0	1,500
130300113900	40000214 LIBORIO WATERGATE LLC	R	.0	1,700	0	1,700
130300114000	40000214 LIBORIO WATERGATE LLC	R	.0	1,700	0	1,700
130300114100	40000214 LIBORIO WATERGATE LLC	R	.0	1,000	0	1,000
130300114200	40000214 LIBORIO WATERGATE LLC	R	.0	1,000	0	1,000
130300114300	40000214 LIBORIO WATERGATE LLC	R	.0	1,000	0	1,000
130300114400	40000214 LIBORIO WATERGATE LLC	R	.0	1,000	0	1,000
130300114500	40000214 LIBORIO WATERGATE LLC	R	.0	1,400	0	1,400
130300114600	40000214 LIBORIO WATERGATE LLC	R	.0	2,200	0	2,200
130300114700	40000214 LIBORIO WATERGATE LLC	R	.0	1,000	0	1,000
130300114800	40000214 LIBORIO WATERGATE LLC	R	.0	1,000	0	1,000

CURRENT VALUES

EXEMPTS INCLUDED

PROPERTY	OWNER NAME	CLASS	COUNT	ASSESSMENT	DEFERRED	NET ASSESSMENT
130300114900	40000214 LIBORIO WATERGATE LLC	R	.0	1,000	0	1,000
130300115000	40000214 LIBORIO WATERGATE LLC	R	.0	1,000	0	1,000
130300115100	40000214 LIBORIO WATERGATE LLC	R	.0	1,000	0	1,000
130300115200	40000214 LIBORIO WATERGATE LLC	R	.0	1,000	0	1,000
130300115300	40000214 LIBORIO WATERGATE LLC	R	.0	2,200	0	2,200
130300115400	40000214 LIBORIO WATERGATE LLC	R	.0	1,500	0	1,500
130300115500	40000214 LIBORIO WATERGATE LLC	R	.0	1,500	0	1,500
130300115600	40000214 LIBORIO WATERGATE LLC	R	.0	1,500	0	1,500
130300115700	40000214 LIBORIO WATERGATE LLC	R	.0	1,500	0	1,500
130300115800	40000214 LIBORIO WATERGATE LLC	R	.0	1,500	0	1,500
130300115900	40000214 LIBORIO WATERGATE LLC	R	.0	1,500	0	1,500
130300116000	40000214 LIBORIO WATERGATE LLC	R	.0	2,100	0	2,100
130300116100	40000214 LIBORIO WATERGATE LLC	R	.0	1,000	0	1,000
130300116200	40000214 LIBORIO WATERGATE LLC	R	.0	1,000	0	1,000
130300116300	40000214 LIBORIO WATERGATE LLC	R	.0	1,000	0	1,000
130300116400	40000214 LIBORIO WATERGATE LLC	R	.0	1,000	0	1,000
130300116500	40000214 LIBORIO WATERGATE LLC	R	.0	1,000	0	1,000
130300116600	40000214 LIBORIO WATERGATE LLC	R	.0	1,000	0	1,000
130300116700	40000214 LIBORIO WATERGATE LLC	R	.0	1,400	0	1,400
130300116800	40000214 LIBORIO WATERGATE LLC	R	.0	1,800	0	1,800
130300116900	40000214 LIBORIO WATERGATE LLC	R	.0	1,500	0	1,500
130300117000	40000214 LIBORIO WATERGATE LLC	R	.0	1,500	0	1,500
130300117100	40000214 LIBORIO WATERGATE LLC	R	.0	1,500	0	1,500
130300117200	40000214 LIBORIO WATERGATE LLC	R	.0	1,500	0	1,500
130300117300	40000214 LIBORIO WATERGATE LLC	R	.0	1,500	0	1,500
130300117400	40000214 LIBORIO WATERGATE LLC	R	.0	1,500	0	1,500

CURRENT VALUES

EXEMPTS INCLUDED

PROPERTY	OWNER NAME	CLASS	COUNT	ASSESSMENT	DEFERRED	NET ASSESSMENT
130300117500	40000214 LIBORIO WATERGATE LLC	R	.0	1,800	0	1,800
130300117600	40000214 LIBORIO WATERGATE LLC	R	.0	1,100	0	1,100
130300117700	40000214 LIBORIO WATERGATE LLC	R	.0	1,100	0	1,100
130300117800	40000214 LIBORIO WATERGATE LLC	R	.0	1,100	0	1,100
130300117900	40000214 LIBORIO WATERGATE LLC	R	.0	1,100	0	1,100
130300118000	40000214 LIBORIO WATERGATE LLC	R	.0	1,800	0	1,800
130300118100	40000214 LIBORIO WATERGATE LLC	R	.0	2,700	0	2,700
130300118200	40000214 LIBORIO WATERGATE LLC	R	.0	1,000	0	1,000
130300118300	40000214 LIBORIO WATERGATE LLC	R	.0	1,000	0	1,000
130300118400	40000214 LIBORIO WATERGATE LLC	R	.0	1,000	0	1,000
130300118500	40000214 LIBORIO WATERGATE LLC	R	.0	1,000	0	1,000
130300118600	40000214 LIBORIO WATERGATE LLC	R	.0	1,000	0	1,000
130300118700	40000214 LIBORIO WATERGATE LLC	R	.0	1,000	0	1,000
130300118800	40000214 LIBORIO WATERGATE LLC	R	.0	1,500	0	1,500
130300118900	40000214 LIBORIO WATERGATE LLC	R	.0	1,700	0	1,700
130300119000	40000214 LIBORIO WATERGATE LLC	R	.0	1,700	0	1,700
130300119100	40000214 LIBORIO WATERGATE LLC	R	.0	1,700	0	1,700
130300119200	40000214 LIBORIO WATERGATE LLC	R	.0	1,700	0	1,700
130300119300	40000214 LIBORIO WATERGATE LLC	R	.0	1,800	0	1,800
130300119400	40000214 LIBORIO WATERGATE LLC	R	.0	1,400	0	1,400
130300119500	40000214 LIBORIO WATERGATE LLC	R	.0	1,000	0	1,000
130300119600	40000214 LIBORIO WATERGATE LLC	R	.0	1,000	0	1,000
130300119700	40000214 LIBORIO WATERGATE LLC	R	.0	1,000	0	1,000
130300119800	40000214 LIBORIO WATERGATE LLC	R	.0	1,000	0	1,000
130300119900	40000214 LIBORIO WATERGATE LLC	R	.0	1,000	0	1,000
130300120000	40000214 LIBORIO WATERGATE LLC	R	.0	1,000	0	1,000

CURRENT VALUES

EXEMPTS INCLUDED

PROPERTY	OWNER NAME	CLASS	COUNT	ASSESSMENT	DEFERRED	NET ASSESSMENT
130300120100	40000214 LIBORIO WATERGATE LLC	R	.0	1,800	0	1,800
130300120200	40000214 LIBORIO WATERGATE LLC	R	.0	1,500	0	1,500
130300120300	40000214 LIBORIO WATERGATE LLC	R	.0	1,500	0	1,500
130300120400	40000214 LIBORIO WATERGATE LLC	R	.0	1,500	0	1,500
130300120500	40000214 LIBORIO WATERGATE LLC	R	.0	1,500	0	1,500
130300120600	40000214 LIBORIO WATERGATE LLC	R	.0	1,500	0	1,500
130300120700	40000214 LIBORIO WATERGATE LLC	R	.0	1,500	0	1,500
130300120800	40000214 LIBORIO WATERGATE LLC	R	.0	2,000	0	2,000
130300120900	40000214 LIBORIO WATERGATE LLC	R	.0	1,100	0	1,100
130300121000	40000214 LIBORIO WATERGATE LLC	R	.0	1,100	0	1,100
130300121100	40000214 LIBORIO WATERGATE LLC	R	.0	1,100	0	1,100
130300121200	40000214 LIBORIO WATERGATE LLC	R	.0	1,100	0	1,100
130300121300	40000214 LIBORIO WATERGATE LLC	R	.0	1,100	0	1,100
130300121400	40000214 LIBORIO WATERGATE LLC	R	.0	2,900	0	2,900
130300121500	40000214 LIBORIO WATERGATE LLC	R	.0	2,200	0	2,200
130300121600	40000214 LIBORIO WATERGATE LLC	R	.0	1,500	0	1,500
130300121700	40000214 LIBORIO WATERGATE LLC	R	.0	1,400	0	1,400
130300121800	40000214 LIBORIO WATERGATE LLC	R	.0	1,400	0	1,400
130300121900	40000214 LIBORIO WATERGATE LLC	R	.0	1,400	0	1,400
130300122000	40000214 LIBORIO WATERGATE LLC	R	.0	1,300	0	1,300
130300122100	40000214 LIBORIO WATERGATE LLC	R	.0	1,500	0	1,500
130300122200	40000214 LIBORIO WATERGATE LLC	R	.0	2,900	0	2,900
130300122300	40000214 LIBORIO WATERGATE LLC	R	.0	1,800	0	1,800
130300122400	40000214 LIBORIO WATERGATE LLC	R	.0	1,700	0	1,700
130300122500	40000214 LIBORIO WATERGATE LLC	R	.0	1,500	0	1,500
130300122600	40000214 LIBORIO WATERGATE LLC	R	.0	1,500	0	1,500

CURRENT VALUES

EXEMPTS INCLUDED

PROPERTY	OWNER	NAME	CLASS	COUNT	ASSESSMENT	DEFERRED	NET ASSESSMENT
130300122700	40000214	LIBORIO WATERGATE LLC	R	.0	1,400	0	1,400
130300122800	40000214	LIBORIO WATERGATE LLC	R	.0	1,800	0	1,800
130300122900	40000214	LIBORIO WATERGATE LLC	R	.0	1,800	0	1,800
130300123000	40000214	LIBORIO WATERGATE LLC	R	.0	1,400	0	1,400
130300123100	40000214	LIBORIO WATERGATE LLC	R	.0	1,400	0	1,400
130300123200	40000214	LIBORIO WATERGATE LLC	R	.0	1,800	0	1,800
130300123300	40006922	CELIAN, GERTIE MEUS	R	.0	28,700	0	28,700
130300123300	40006922	CELIAN, GERTIE MEUS	R	.0	178,200	0	178,200
		PROPERTY TOTAL		.0	206,900	0	206,900
130300123400	40006718	JOSEPH, MARCEL & MARLY	R	.0	28,700	0	28,700
130300123400	40006718	JOSEPH, MARCEL & MARLY	R	.0	233,300	0	233,300
		PROPERTY TOTAL		.0	262,000	0	262,000
130300123500	40006864	RAMIREZ-CHAVEZ, BRAYAN	R	.0	28,700	0	28,700
130300123500	40006864	RAMIREZ-CHAVEZ, BRAYAN	R	.0	188,600	0	188,600
		PROPERTY TOTAL		.0	217,300	0	217,300
130300123600	40006993	MARTINEZ-FIGUEROA, WHI	R	.0	28,600	0	28,600
130300123600	40006993	MARTINEZ-FIGUEROA, WHI	R	.0	166,900	0	166,900
		PROPERTY TOTAL		.0	195,500	0	195,500
130300123700	40000214	LIBORIO WATERGATE LLC	R	.0	2,000	0	2,000
130300123800	40000214	LIBORIO WATERGATE LLC	R	.0	2,000	0	2,000
130300123900	40000214	LIBORIO WATERGATE LLC	R	.0	2,000	0	2,000
130300124000	40000214	LIBORIO WATERGATE LLC	R	.0	2,000	0	2,000
130300124100	40000214	LIBORIO WATERGATE LLC	R	.0	2,000	0	2,000
130300124200	40000214	LIBORIO WATERGATE LLC	R	.0	2,000	0	2,000
130300124300	40000214	LIBORIO WATERGATE LLC	R	.0	2,000	0	2,000
130300124400	40000214	LIBORIO WATERGATE LLC	R	.0	2,000	0	2,000
130300124500	40007157	MCCRAY, SUZANNE-TRUSTE	R	.0	28,600	0	28,600
130300124500	40007157	MCCRAY, SUZANNE-TRUSTE	R	.0	137,500	0	137,500
		PROPERTY TOTAL		.0	166,100	0	166,100
130300124600	40006853	NOGAISTE, JEAN L	R	.0	28,600	0	28,600
130300124600	40006853	NOGAISTE, JEAN L	R	.0	190,500	0	190,500
		PROPERTY TOTAL		.0	219,100	0	219,100

CURRENT VALUES

EXEMPTS INCLUDED

PROPERTY	OWNER	NAME	CLASS	COUNT	ASSESSMENT	DEFERRED	NET ASSESSMENT
130300124700	40006551	MINELLO, JOSEPHINE	R	.0	28,600	0	28,600
130300124700	40006551	MINELLO, JOSEPHINE	R	.0	157,600	0	157,600
		PROPERTY TOTAL		.0	186,200	0	186,200
130300124800	40006929	BATTLE, SHARON D & EDW	R	.0	28,600	0	28,600
130300124800	40006929	BATTLE, SHARON D & EDW	R	.0	176,800	0	176,800
		PROPERTY TOTAL		.0	205,400	0	205,400
130300124900	40007061	CRENSHAW, CAITLYN MARI	R	.0	28,600	0	28,600
130300124900	40007061	CRENSHAW, CAITLYN MARI	R	.0	157,600	0	157,600
		PROPERTY TOTAL		.0	186,200	0	186,200
130300125000	40006933	HERRMANN, DREW G & JEN	R	.0	28,600	0	28,600
130300125000	40006933	HERRMANN, DREW G & JEN	R	.0	176,200	0	176,200
		PROPERTY TOTAL		.0	204,800	0	204,800
130300125100	40006862	SHIELDS, SARAH ROXANNE	R	.0	28,600	0	28,600
130300125100	40006862	SHIELDS, SARAH ROXANNE	R	.0	189,200	0	189,200
		PROPERTY TOTAL		.0	217,800	0	217,800
130300125200	40007159	PIERCE, JOYCE ANN	R	.0	28,700	0	28,700
130300125200	40007159	PIERCE, JOYCE ANN	R	.0	136,900	0	136,900
		PROPERTY TOTAL		.0	165,600	0	165,600
130300125300	40006719	CONEY, CHRISTOPHER GIO	R	.0	29,200	0	29,200
130300125300	40006719	CONEY, CHRISTOPHER GIO	R	.0	231,700	0	231,700
		PROPERTY TOTAL		.0	260,900	0	260,900
130300125400	40006865	ANTWI-OSEI, PRISCILLA	R	.0	28,600	0	28,600
130300125400	40006865	ANTWI-OSEI, PRISCILLA	R	.0	188,600	0	188,600
		PROPERTY TOTAL		.0	217,200	0	217,200
130300125500	40007828	ALEXANDRE, ROSE LELY	R	.0	42,900	0	42,900
130300125500	40007828	ALEXANDRE, ROSE LELY	R	.0	229,400	0	229,400
		PROPERTY TOTAL		.0	272,300	0	272,300
130300125600	40000214	LIBORIO WATERGATE LLC	R	.0	1,700	0	1,700
130300125700	40000214	LIBORIO WATERGATE LLC	R	.0	1,700	0	1,700
130300125800	40000214	LIBORIO WATERGATE LLC	R	.0	1,700	0	1,700
130300125900	40000214	LIBORIO WATERGATE LLC	R	.0	1,700	0	1,700
130300126000	40000214	LIBORIO WATERGATE LLC	R	.0	2,400	0	2,400
130300126100	40000214	LIBORIO WATERGATE LLC	R	.0	1,800	0	1,800
130300126200	40000214	LIBORIO WATERGATE LLC	R	.0	1,300	0	1,300
130300126300	40000214	LIBORIO WATERGATE LLC	R	.0	1,300	0	1,300

CURRENT VALUES

EXEMPTS INCLUDED

PROPERTY	OWNER NAME	CLASS	COUNT	ASSESSMENT	DEFERRED	NET ASSESSMENT
130300126400	40000214 LIBORIO WATERGATE LLC	R	.0	1,300	0	1,300
130300126500	40000214 LIBORIO WATERGATE LLC	R	.0	1,300	0	1,300
130300126600	40000214 LIBORIO WATERGATE LLC	R	.0	1,300	0	1,300
130300126700	40000214 LIBORIO WATERGATE LLC	R	.0	1,800	0	1,800
130300126800	40000214 LIBORIO WATERGATE LLC	R	.0	2,900	0	2,900
130300126900	40000214 LIBORIO WATERGATE LLC	R	.0	1,300	0	1,300
130300127000	40000214 LIBORIO WATERGATE LLC	R	.0	1,300	0	1,300
130300127100	40000214 LIBORIO WATERGATE LLC	R	.0	1,300	0	1,300
130300127200	40000214 LIBORIO WATERGATE LLC	R	.0	1,300	0	1,300
130300127300	40000214 LIBORIO WATERGATE LLC	R	.0	1,700	0	1,700
130300127400	40006712 JEWELL, JUANITA DELORE	R	.0	29,600	0	29,600
130300127400	40006712 JEWELL, JUANITA DELORE	R	.0	236,700	0	236,700
	PROPERTY TOTAL		.0	266,300	0	266,300
130300127500	40006187 DELVA, FRANCES	R	.0	28,600	0	28,600
130300127500	40006187 DELVA, FRANCES	R	.0	177,500	0	177,500
	PROPERTY TOTAL		.0	206,100	0	206,100
130300127600	40006188 BROOKS, RICHARD A & BA	R	.0	28,600	0	28,600
130300127600	40006188 BROOKS, RICHARD A & BA	R	.0	151,200	0	151,200
	PROPERTY TOTAL		.0	179,800	0	179,800
130300127700	40007101 BOUIKA, WESLEY JOHN &	R	.0	28,600	0	28,600
130300127700	40007101 BOUIKA, WESLEY JOHN &	R	.0	151,200	0	151,200
	PROPERTY TOTAL		.0	179,800	0	179,800
130300127800	40006925 SAINTILUS, DIEUNEL & S	R	.0	28,700	0	28,700
130300127800	40006925 SAINTILUS, DIEUNEL & S	R	.0	177,500	0	177,500
	PROPERTY TOTAL		.0	206,200	0	206,200
130300127900	40000214 LIBORIO WATERGATE LLC	R	.0	1,500	0	1,500
130300128000	40000214 LIBORIO WATERGATE LLC	R	.0	1,300	0	1,300
130300128100	40000214 LIBORIO WATERGATE LLC	R	.0	1,300	0	1,300
130300128200	40000214 LIBORIO WATERGATE LLC	R	.0	1,100	0	1,100
130300128300	40000214 LIBORIO WATERGATE LLC	R	.0	2,100	0	2,100
130300128400	40000214 LIBORIO WATERGATE LLC	R	.0	1,500	0	1,500

CURRENT VALUES

EXEMPTS INCLUDED

PROPERTY	OWNER NAME	CLASS	COUNT	ASSESSMENT	DEFERRED	NET ASSESSMENT
130300128500	40000214 LIBORIO WATERGATE LLC	R	.0	1,100	0	1,100
130300128600	40000214 LIBORIO WATERGATE LLC	R	.0	1,100	0	1,100
130300128700	40000214 LIBORIO WATERGATE LLC	R	.0	1,100	0	1,100
130300128800	40000214 LIBORIO WATERGATE LLC	R	.0	1,100	0	1,100
130300128900	40000214 LIBORIO WATERGATE LLC	R	.0	1,500	0	1,500
130300129000	40000214 LIBORIO WATERGATE LLC	R	.0	1,500	0	1,500
130300129100	40000214 LIBORIO WATERGATE LLC	R	.0	1,100	0	1,100
130300129200	40000214 LIBORIO WATERGATE LLC	R	.0	1,100	0	1,100
130300129300	40000214 LIBORIO WATERGATE LLC	R	.0	1,300	0	1,300
130300129400	40007160 JACKSON, ZY-DAIN ODELL	R	.0	28,600	0	28,600
130300129400	40007160 JACKSON, ZY-DAIN ODELL	R	.0	136,900	0	136,900
	PROPERTY TOTAL		.0	165,500	0	165,500
130300129500	40007730 FREDERIC, ODELINE & EM	R	.0	43,100	0	43,100
130300129500	40007730 FREDERIC, ODELINE & EM	R	.0	229,400	0	229,400
	PROPERTY TOTAL		.0	272,500	0	272,500
130300129600	40005655 D R HORTON INC - NEW J	R	.0	1,800	0	1,800
130300129700	40005655 D R HORTON INC - NEW J	R	.0	43,100	0	43,100
130300129700	40005655 D R HORTON INC - NEW J	R	.0	229,400	0	229,400
	PROPERTY TOTAL		.0	272,500	0	272,500
130300129800	40000214 LIBORIO WATERGATE LLC	R	.0	2,700	0	2,700
130300129900	40000214 LIBORIO WATERGATE LLC	R	.0	2,800	0	2,800
130300130000	40000214 LIBORIO WATERGATE LLC	R	.0	3,200	0	3,200
130300130100	40005655 D R HORTON INC - NEW J	R	.0	2,000	0	2,000
130300130200	40005655 D R HORTON INC - NEW J	R	.0	2,000	0	2,000
130300130300	40005655 D R HORTON INC - NEW J	R	.0	2,000	0	2,000
130300130400	40005655 D R HORTON INC - NEW J	R	.0	2,000	0	2,000
130300130500	40005655 D R HORTON INC - NEW J	R	.0	2,000	0	2,000
130300130600	40005655 D R HORTON INC - NEW J	R	.0	2,000	0	2,000
130300130700	40005655 D R HORTON INC - NEW J	R	.0	2,000	0	2,000

CURRENT VALUES

EXEMPTS INCLUDED

PROPERTY	OWNER NAME	CLASS	COUNT	ASSESSMENT	DEFERRED	NET ASSESSMENT
130300130800	40005655 D R HORTON INC - NEW J	R	.0	2,000	0	2,000
130300130900	40005655 D R HORTON INC - NEW J	R	.0	2,800	0	2,800
130300131000	40000214 LIBORIO WATERGATE LLC	R	.0	1,800	0	1,800
130300131100	40000214 LIBORIO WATERGATE LLC	R	.0	1,300	0	1,300
130300131200	40000214 LIBORIO WATERGATE LLC	R	.0	1,300	0	1,300
130300131300	40000214 LIBORIO WATERGATE LLC	R	.0	1,300	0	1,300
130300131400	40000214 LIBORIO WATERGATE LLC	R	.0	1,300	0	1,300
130300131500	40000214 LIBORIO WATERGATE LLC	R	.0	1,300	0	1,300
130300131600	40000214 LIBORIO WATERGATE LLC	R	.0	1,700	0	1,700
130300131700	40000214 LIBORIO WATERGATE LLC	R	.0	1,700	0	1,700
130300131800	40000214 LIBORIO WATERGATE LLC	R	.0	1,300	0	1,300
130300131900	40000214 LIBORIO WATERGATE LLC	R	.0	1,300	0	1,300
130300132000	40000214 LIBORIO WATERGATE LLC	R	.0	1,300	0	1,300
130300132100	40000214 LIBORIO WATERGATE LLC	R	.0	1,300	0	1,300
130300132200	40000214 LIBORIO WATERGATE LLC	R	.0	2,500	0	2,500
130300132300	40000214 LIBORIO WATERGATE LLC	R	.0	2,400	0	2,400
130300132400	40000214 LIBORIO WATERGATE LLC	R	.0	2,400	0	2,400
130300132500	40000214 LIBORIO WATERGATE LLC	R	.0	2,400	0	2,400
130300132600	40000214 LIBORIO WATERGATE LLC	R	.0	1,800	0	1,800
130300132700	40000214 LIBORIO WATERGATE LLC	R	.0	1,300	0	1,300
130300132800	40000214 LIBORIO WATERGATE LLC	R	.0	1,300	0	1,300
130300132900	40000214 LIBORIO WATERGATE LLC	R	.0	1,300	0	1,300
130300133000	40000214 LIBORIO WATERGATE LLC	R	.0	1,300	0	1,300
130300133100	40000214 LIBORIO WATERGATE LLC	R	.0	1,300	0	1,300
130300133200	40000214 LIBORIO WATERGATE LLC	R	.0	1,300	0	1,300
130300133300	40000214 LIBORIO WATERGATE LLC	R	.0	1,800	0	1,800

CURRENT VALUES

EXEMPTS INCLUDED

PROPERTY	OWNER	NAME	CLASS	COUNT	ASSESSMENT	DEFERRED	NET ASSESSMENT
130300133400	40005630	RODRIGUEZ-ORTIZ, EDNA	R	.0	28,600	0	28,600
130300133400	40005630	RODRIGUEZ-ORTIZ, EDNA	R	.0	175,800	0	175,800
		PROPERTY TOTAL		.0	204,400	0	204,400
130300133500	40005631	FRANKS, JOHNNIE BREADE	R	.0	28,400	0	28,400
130300133500	40005631	FRANKS, JOHNNIE BREADE	R	.0	182,400	0	182,400
		PROPERTY TOTAL		.0	210,800	0	210,800
130300133600	40005632	RIDDICK, STEVEN W & LO	R	.0	28,400	0	28,400
130300133600	40005632	RIDDICK, STEVEN W & LO	R	.0	185,000	0	185,000
		PROPERTY TOTAL		.0	213,400	0	213,400
130300133700	40005633	PONTON, SUSAN JEAN	R	.0	28,400	0	28,400
130300133700	40005633	PONTON, SUSAN JEAN	R	.0	162,800	0	162,800
		PROPERTY TOTAL		.0	191,200	0	191,200
130300133800	40006877	LEATHERWOOD, VANITA	R	.0	28,400	0	28,400
130300133800	40006877	LEATHERWOOD, VANITA	R	.0	186,000	0	186,000
		PROPERTY TOTAL		.0	214,400	0	214,400
130300133900	40005635	JACKSON, PATRICK WAYNE	R	.0	28,400	0	28,400
130300133900	40005635	JACKSON, PATRICK WAYNE	R	.0	240,400	0	240,400
		PROPERTY TOTAL		.0	268,800	0	268,800
130300134000	40005636	MARK, DONALD S & MARY	R	.0	28,400	0	28,400
130300134000	40005636	MARK, DONALD S & MARY	R	.0	159,600	0	159,600
		PROPERTY TOTAL		.0	188,000	0	188,000
130300134100	40005637	DECLET, NILMA & FELIPE	R	.0	28,600	0	28,600
130300134100	40005637	DECLET, NILMA & FELIPE	R	.0	171,900	0	171,900
		PROPERTY TOTAL		.0	200,500	0	200,500
130300134200	40005638	THOMPSON, RYAN V & CAN	R	.0	29,000	0	29,000
130300134200	40005638	THOMPSON, RYAN V & CAN	R	.0	247,100	0	247,100
		PROPERTY TOTAL		.0	276,100	0	276,100
130300134300	40005639	BLACK, JOSHUA & VICTOR	R	.0	28,600	0	28,600
130300134300	40005639	BLACK, JOSHUA & VICTOR	R	.0	185,400	0	185,400
		PROPERTY TOTAL		.0	214,000	0	214,000
130300134400	40007026	MARCELIN, JEAN ROBERT	R	.0	28,600	0	28,600
130300134400	40007026	MARCELIN, JEAN ROBERT	R	.0	162,400	0	162,400
		PROPERTY TOTAL		.0	191,000	0	191,000
130300134500	40005641	WILSON, JACK & KRISTIN	R	.0	28,600	0	28,600
130300134500	40005641	WILSON, JACK & KRISTIN	R	.0	185,300	0	185,300
		PROPERTY TOTAL		.0	213,900	0	213,900
130300134600	40007057	PRICE SR, MICHAEL DWAY	R	.0	28,600	0	28,600
130300134600	40007057	PRICE SR, MICHAEL DWAY	R	.0	158,100	0	158,100
		PROPERTY TOTAL		.0	186,700	0	186,700

CURRENT VALUES

EXEMPTS INCLUDED

PROPERTY	OWNER	NAME	CLASS	COUNT	ASSESSMENT	DEFERRED	NET ASSESSMENT
130300134700	40005643	GREEN, STEPHANIE L & R	R	.0	28,600	0	28,600
130300134700	40005643	GREEN, STEPHANIE L & R	R	.0	215,900	0	215,900
		PROPERTY TOTAL		.0	244,500	0	244,500
130300134800	40005644	JOHNSON, MICHAEL D & M	R	.0	28,600	0	28,600
130300134800	40005644	JOHNSON, MICHAEL D & M	R	.0	199,900	0	199,900
		PROPERTY TOTAL		.0	228,500	0	228,500
130300134900	40005645	LIU, JAMES ZHOU	R	.0	28,700	0	28,700
130300134900	40005645	LIU, JAMES ZHOU	R	.0	219,400	0	219,400
		PROPERTY TOTAL		.0	248,100	0	248,100
130300135000	40006822	GUTIERREZ, AMANDA L &	R	.0	29,600	0	29,600
130300135000	40006822	GUTIERREZ, AMANDA L &	R	.0	195,000	0	195,000
		PROPERTY TOTAL		.0	224,600	0	224,600
130300135100	40007048	SIMELUS, MERINOR & ROS	R	.0	28,600	0	28,600
130300135100	40007048	SIMELUS, MERINOR & ROS	R	.0	160,400	0	160,400
		PROPERTY TOTAL		.0	189,000	0	189,000
130300135200	40005648	MCINTYRE, SHARNI THERE	R	.0	28,600	0	28,600
130300135200	40005648	MCINTYRE, SHARNI THERE	R	.0	250,400	0	250,400
		PROPERTY TOTAL		.0	279,000	0	279,000
130300135300	40007827	FU, YUE & HUIQUN SHENG	R	.0	28,600	0	28,600
130300135300	40007827	FU, YUE & HUIQUN SHENG	R	.0	198,800	0	198,800
		PROPERTY TOTAL		.0	227,400	0	227,400
130300135400	40005650	BARTLING, RYAN MICHAEL	R	.0	28,600	0	28,600
130300135400	40005650	BARTLING, RYAN MICHAEL	R	.0	158,100	0	158,100
		PROPERTY TOTAL		.0	186,700	0	186,700
130300135500	40006698	MARCELIN, JEAN SYLVAIN	R	.0	28,600	0	28,600
130300135500	40006698	MARCELIN, JEAN SYLVAIN	R	.0	247,900	0	247,900
		PROPERTY TOTAL		.0	276,500	0	276,500
130300135600	40005652	SALDANA, CARLOS ALBERT	R	.0	28,600	0	28,600
130300135600	40005652	SALDANA, CARLOS ALBERT	R	.0	158,100	0	158,100
		PROPERTY TOTAL		.0	186,700	0	186,700
130300135700	40005653	DIEUJUSTE, ROMEL & MIO	R	.0	29,000	0	29,000
130300135700	40005653	DIEUJUSTE, ROMEL & MIO	R	.0	185,300	0	185,300
		PROPERTY TOTAL		.0	214,300	0	214,300
130300135800	40007728	SIZER, DAHLIA M	R	.0	43,600	0	43,600
130300135800	40007728	SIZER, DAHLIA M	R	.0	227,500	0	227,500
		PROPERTY TOTAL		.0	271,100	0	271,100
130300135900	40005654	ROXBURY JR, JOHN R	R	.0	29,500	0	29,500
130300135900	40005654	ROXBURY JR, JOHN R	R	.0	182,200	0	182,200
		PROPERTY TOTAL		.0	211,700	0	211,700

CURRENT VALUES

EXEMPTS INCLUDED

PROPERTY	OWNER	NAME	CLASS	COUNT	ASSESSMENT	DEFERRED	NET ASSESSMENT
130300136000	40005655	D R HORTON INC - NEW J	R	.0	42,700	0	42,700
130300136000	40005655	D R HORTON INC - NEW J	R	.0	201,600	0	201,600
		PROPERTY TOTAL		.0	244,300	0	244,300
130300136100	40006191	GUERRINI, LEA A	R	.0	42,700	0	42,700
130300136100	40006191	GUERRINI, LEA A	R	.0	202,600	0	202,600
		PROPERTY TOTAL		.0	245,300	0	245,300
130300136200	40005032	FISCHER, AMANDA D	R	.0	42,700	0	42,700
130300136200	40005032	FISCHER, AMANDA D	R	.0	187,800	0	187,800
		PROPERTY TOTAL		.0	230,500	0	230,500
130300136300	40005645	LIU, JAMES ZHOU	R	.0	42,700	0	42,700
130300136300	40005645	LIU, JAMES ZHOU	R	.0	227,700	0	227,700
		PROPERTY TOTAL		.0	270,400	0	270,400
130300136400	40005656	DUVAL, MONA & ILIONEL	R	.0	42,700	0	42,700
130300136400	40005656	DUVAL, MONA & ILIONEL	R	.0	191,800	0	191,800
		PROPERTY TOTAL		.0	234,500	0	234,500
130300136500	40005657	GIVENS, ADAM & RACHEL	R	.0	28,600	0	28,600
130300136500	40005657	GIVENS, ADAM & RACHEL	R	.0	171,900	0	171,900
		PROPERTY TOTAL		.0	200,500	0	200,500
130300136600	40005658	MENDOZA, RAMIRO VELASQ	R	.0	28,400	0	28,400
130300136600	40005658	MENDOZA, RAMIRO VELASQ	R	.0	171,900	0	171,900
		PROPERTY TOTAL		.0	200,300	0	200,300
130300136700	40005659	WILLIAMS, GREGORY SCOT	R	.0	28,400	0	28,400
130300136700	40005659	WILLIAMS, GREGORY SCOT	R	.0	158,100	0	158,100
		PROPERTY TOTAL		.0	186,500	0	186,500
130300136800	40005660	CLARKSON, SHANE	R	.0	30,100	0	30,100
130300136800	40005660	CLARKSON, SHANE	R	.0	226,800	0	226,800
		PROPERTY TOTAL		.0	256,900	0	256,900
130300136900	40000214	LIBORIO WATERGATE LLC	R	.0	1,500	0	1,500
130300137000	40000214	LIBORIO WATERGATE LLC	R	.0	1,500	0	1,500
130300137100	40000214	LIBORIO WATERGATE LLC	R	.0	1,500	0	1,500
130300137200	40000214	LIBORIO WATERGATE LLC	R	.0	1,500	0	1,500
130300137300	40000214	LIBORIO WATERGATE LLC	R	.0	1,500	0	1,500
130300137400	40000214	LIBORIO WATERGATE LLC	R	.0	1,500	0	1,500
130300137500	40000214	LIBORIO WATERGATE LLC	R	.0	2,000	0	2,000
130300137600	40000214	LIBORIO WATERGATE LLC	R	.0	2,700	0	2,700

CURRENT VALUES

EXEMPTS INCLUDED

PROPERTY	OWNER NAME	CLASS	COUNT	ASSESSMENT	DEFERRED	NET ASSESSMENT
130300137700	40000214 LIBORIO WATERGATE LLC	R	.0	1,800	0	1,800
130300137800	40000214 LIBORIO WATERGATE LLC	R	.0	1,800	0	1,800
130300137900	40000214 LIBORIO WATERGATE LLC	R	.0	1,800	0	1,800
130300138000	40000214 LIBORIO WATERGATE LLC	R	.0	2,000	0	2,000
130300138100	40000214 LIBORIO WATERGATE LLC	R	.0	2,000	0	2,000
130300138200	40000214 LIBORIO WATERGATE LLC	R	.0	1,500	0	1,500
130300138300	40000214 LIBORIO WATERGATE LLC	R	.0	1,500	0	1,500
130300138400	40000214 LIBORIO WATERGATE LLC	R	.0	1,500	0	1,500
130300138500	40000214 LIBORIO WATERGATE LLC	R	.0	1,500	0	1,500
130300138600	40000214 LIBORIO WATERGATE LLC	R	.0	1,500	0	1,500
130300138700	40000214 LIBORIO WATERGATE LLC	R	.0	2,500	0	2,500
130300138800	40000214 LIBORIO WATERGATE LLC	R	.0	3,200	0	3,200
130300138900	40000214 LIBORIO WATERGATE LLC	R	.0	3,100	0	3,100
130300139000	40000214 LIBORIO WATERGATE LLC	R	.0	2,500	0	2,500
130300139100	40000214 LIBORIO WATERGATE LLC	R	.0	1,800	0	1,800
130300139200	40000214 LIBORIO WATERGATE LLC	R	.0	1,800	0	1,800
130300139300	40000214 LIBORIO WATERGATE LLC	R	.0	1,800	0	1,800
130300139400	40000214 LIBORIO WATERGATE LLC	R	.0	1,800	0	1,800
130300139500	40000214 LIBORIO WATERGATE LLC	R	.0	1,800	0	1,800
130300139600	40000214 LIBORIO WATERGATE LLC	R	.0	2,200	0	2,200
130300139700	40000214 LIBORIO WATERGATE LLC	R	.0	2,100	0	2,100
130300139800	40000214 LIBORIO WATERGATE LLC	R	.0	2,000	0	2,000
130300139900	40000214 LIBORIO WATERGATE LLC	R	.0	2,200	0	2,200
130300140000	40000214 LIBORIO WATERGATE LLC	R	.0	1,400	0	1,400
130300140100	40000214 LIBORIO WATERGATE LLC	R	.0	1,100	0	1,100
130300140200	40000214 LIBORIO WATERGATE LLC	R	.0	1,100	0	1,100

CURRENT VALUES

EXEMPTS INCLUDED

PROPERTY	OWNER NAME	CLASS	COUNT	ASSESSMENT	DEFERRED	NET ASSESSMENT
130300140300	40000214 LIBORIO WATERGATE LLC	R	.0	1,100	0	1,100
130300140400	40000214 LIBORIO WATERGATE LLC	R	.0	1,100	0	1,100
130300140500	40000214 LIBORIO WATERGATE LLC	R	.0	1,100	0	1,100
130300140600	40000214 LIBORIO WATERGATE LLC	R	.0	2,800	0	2,800
130300140700	40000214 LIBORIO WATERGATE LLC	R	.0	2,100	0	2,100
130300140800	40000214 LIBORIO WATERGATE LLC	R	.0	1,500	0	1,500
130300140900	40000214 LIBORIO WATERGATE LLC	R	.0	1,500	0	1,500
130300141000	40000214 LIBORIO WATERGATE LLC	R	.0	1,500	0	1,500
130300141100	40000214 LIBORIO WATERGATE LLC	R	.0	1,500	0	1,500
130300141200	40000214 LIBORIO WATERGATE LLC	R	.0	1,500	0	1,500
130300141300	40000214 LIBORIO WATERGATE LLC	R	.0	1,500	0	1,500
130300141400	40000214 LIBORIO WATERGATE LLC	R	.0	2,100	0	2,100
130300141500	40000214 LIBORIO WATERGATE LLC	R	.0	2,100	0	2,100
130300141600	40000214 LIBORIO WATERGATE LLC	R	.0	1,500	0	1,500
130300141700	40000214 LIBORIO WATERGATE LLC	R	.0	1,500	0	1,500
130300141800	40000214 LIBORIO WATERGATE LLC	R	.0	1,500	0	1,500
130300141900	40000214 LIBORIO WATERGATE LLC	R	.0	1,500	0	1,500
130300142000	40000214 LIBORIO WATERGATE LLC	R	.0	1,500	0	1,500
130300142100	40000214 LIBORIO WATERGATE LLC	R	.0	1,500	0	1,500
130300142200	40000214 LIBORIO WATERGATE LLC	R	.0	2,100	0	2,100
130300142300	40000214 LIBORIO WATERGATE LLC	R	.0	2,000	0	2,000
130300142400	40000214 LIBORIO WATERGATE LLC	R	.0	2,000	0	2,000
130300142500	40000214 LIBORIO WATERGATE LLC	R	.0	2,000	0	2,000
130300142600	40000214 LIBORIO WATERGATE LLC	R	.0	2,000	0	2,000
130300142700	40000214 LIBORIO WATERGATE LLC	R	.0	2,000	0	2,000
130300142800	40000214 LIBORIO WATERGATE LLC	R	.0	2,000	0	2,000

CURRENT VALUES

EXEMPTS INCLUDED

PROPERTY	OWNER NAME	CLASS	COUNT	ASSESSMENT	DEFERRED	NET ASSESSMENT
130300142900	40000214 LIBORIO WATERGATE LLC	R	.0	2,000	0	2,000
130300143000	40000214 LIBORIO WATERGATE LLC	R	.0	2,000	0	2,000
130300143100	40000214 LIBORIO WATERGATE LLC	R	.0	2,200	0	2,200
130300143200	40000214 LIBORIO WATERGATE LLC	R	.0	2,000	0	2,000
130300143300	40000214 LIBORIO WATERGATE LLC	R	.0	1,000	0	1,000
130300143400	40000214 LIBORIO WATERGATE LLC	R	.0	1,000	0	1,000
130300143500	40000214 LIBORIO WATERGATE LLC	R	.0	1,000	0	1,000
130300143600	40000214 LIBORIO WATERGATE LLC	R	.0	1,000	0	1,000
130300143700	40000214 LIBORIO WATERGATE LLC	R	.0	1,000	0	1,000
130300143800	40000214 LIBORIO WATERGATE LLC	R	.0	1,000	0	1,000
130300143900	40000214 LIBORIO WATERGATE LLC	R	.0	2,000	0	2,000
130300144000	40000214 LIBORIO WATERGATE LLC	R	.0	1,700	0	1,700
130300144100	40000214 LIBORIO WATERGATE LLC	R	.0	1,700	0	1,700
130300144200	40000214 LIBORIO WATERGATE LLC	R	.0	1,700	0	1,700
130300144300	40000214 LIBORIO WATERGATE LLC	R	.0	1,700	0	1,700
130300144400	40000214 LIBORIO WATERGATE LLC	R	.0	1,700	0	1,700
130300144500	40000214 LIBORIO WATERGATE LLC	R	.0	1,700	0	1,700
130300144600	40000214 LIBORIO WATERGATE LLC	R	.0	1,800	0	1,800
130300144700	40000214 LIBORIO WATERGATE LLC	R	.0	1,700	0	1,700
130300144800	40000214 LIBORIO WATERGATE LLC	R	.0	1,700	0	1,700
130300144900	40000214 LIBORIO WATERGATE LLC	R	.0	1,700	0	1,700
130300145000	40000214 LIBORIO WATERGATE LLC	R	.0	1,700	0	1,700
130300145100	40000214 LIBORIO WATERGATE LLC	R	.0	1,800	0	1,800
130300145200	40005036 MATTHEWS, SHELBY B	R	.0	27,600	0	27,600
130300145200	40005036 MATTHEWS, SHELBY B	R	.0	119,800	0	119,800
	PROPERTY TOTAL		.0	147,400	0	147,400
130300145300	40005037 BOUCHABCHOUB, SOPHIA B	R	.0	27,600	0	27,600
130300145300	40005037 BOUCHABCHOUB, SOPHIA B	R	.0	119,800	0	119,800

CURRENT VALUES

EXEMPTS INCLUDED

PROPERTY	OWNER NAME	CLASS	COUNT	ASSESSMENT	DEFERRED	NET ASSESSMENT
	PROPERTY TOTAL		.0	147,400	0	147,400
130300145400	40005038 HANNEGAN, LAURA E	R	.0	27,600	0	27,600
130300145400	40005038 HANNEGAN, LAURA E	R	.0	122,600	0	122,600
	PROPERTY TOTAL		.0	150,200	0	150,200
130300145500	40007259 KOBUS JR, DANIEL ROBER	R	.0	28,500	0	28,500
130300145500	40007259 KOBUS JR, DANIEL ROBER	R	.0	119,800	0	119,800
	PROPERTY TOTAL		.0	148,300	0	148,300
130300145600	40007246 RAWDING, BENJAMIN ERIC	R	.0	28,200	0	28,200
130300145600	40007246 RAWDING, BENJAMIN ERIC	R	.0	122,600	0	122,600
	PROPERTY TOTAL		.0	150,800	0	150,800
130300145700	40004431 FORTE, ZOE MARIE	R	.0	27,600	0	27,600
130300145700	40004431 FORTE, ZOE MARIE	R	.0	122,600	0	122,600
	PROPERTY TOTAL		.0	150,200	0	150,200
130300145800	40005040 BECKER, MARK STEVEN &	R	.0	27,600	0	27,600
130300145800	40005040 BECKER, MARK STEVEN &	R	.0	121,300	0	121,300
	PROPERTY TOTAL		.0	148,900	0	148,900
130300145900	40007274 HUDSON, ZJOHDELL TIMOT	R	.0	27,600	0	27,600
130300145900	40007274 HUDSON, ZJOHDELL TIMOT	R	.0	119,800	0	119,800
	PROPERTY TOTAL		.0	147,400	0	147,400
130300146000	40004433 PASCUCCI, JENNIFER	R	.0	28,200	0	28,200
130300146000	40004433 PASCUCCI, JENNIFER	R	.0	122,600	0	122,600
	PROPERTY TOTAL		.0	150,800	0	150,800
130300146100	40006695 MP3 VENTURES LLC	R	.0	2,100	0	2,100
130300146200	40006695 MP3 VENTURES LLC	R	.0	2,100	0	2,100
130300146300	40006695 MP3 VENTURES LLC	R	.0	2,100	0	2,100
130300146400	40006695 MP3 VENTURES LLC	R	.0	2,100	0	2,100
130300146500	40006695 MP3 VENTURES LLC	R	.0	2,100	0	2,100
130300146600	40006695 MP3 VENTURES LLC	R	.0	2,100	0	2,100
130300146700	40006695 MP3 VENTURES LLC	R	.0	2,100	0	2,100
130300146800	40006695 MP3 VENTURES LLC	R	.0	2,100	0	2,100
130300146900	40006695 MP3 VENTURES LLC	R	.0	4,200	0	4,200
130300147000	40006695 MP3 VENTURES LLC	R	.0	2,600	0	2,600
130300147100	40006695 MP3 VENTURES LLC	R	.0	2,600	0	2,600

CURRENT VALUES

EXEMPTS INCLUDED

PROPERTY	OWNER NAME	CLASS	COUNT	ASSESSMENT	DEFERRED	NET ASSESSMENT
130300147200	40006695 MP3 VENTURES LLC	R	.0	3,200	0	3,200
130300147300	40006695 MP3 VENTURES LLC	R	.0	3,300	0	3,300
130300147400	40006695 MP3 VENTURES LLC	R	.0	3,100	0	3,100
130300147500	40006695 MP3 VENTURES LLC	R	.0	3,300	0	3,300
130300147600	40006695 MP3 VENTURES LLC	R	.0	3,400	0	3,400
130300147700	40006695 MP3 VENTURES LLC	R	.0	3,400	0	3,400
130300147800	40006695 MP3 VENTURES LLC	R	.0	3,200	0	3,200
130300147900	40006695 MP3 VENTURES LLC	R	.0	2,100	0	2,100
130300148000	40006695 MP3 VENTURES LLC	R	.0	2,100	0	2,100
130300148100	40006695 MP3 VENTURES LLC	R	.0	4,000	0	4,000
130300148200	40006695 MP3 VENTURES LLC	R	.0	3,600	0	3,600
130300148300	40006695 MP3 VENTURES LLC	R	.0	3,600	0	3,600
130300148400	40006695 MP3 VENTURES LLC	R	.0	3,300	0	3,300
130300148500	40006695 MP3 VENTURES LLC	R	.0	3,800	0	3,800
130300148600	40006695 MP3 VENTURES LLC	R	.0	3,800	0	3,800
130300148700	40006695 MP3 VENTURES LLC	R	.0	3,300	0	3,300
130300148800	40006695 MP3 VENTURES LLC	R	.0	2,500	0	2,500
130300148900	40006695 MP3 VENTURES LLC	R	.0	2,500	0	2,500
130300149000	40006695 MP3 VENTURES LLC	R	.0	2,500	0	2,500
130300149100	40006695 MP3 VENTURES LLC	R	.0	2,600	0	2,600
130300149200	40006695 MP3 VENTURES LLC	R	.0	2,800	0	2,800
130300149300	40006695 MP3 VENTURES LLC	R	.0	3,000	0	3,000
130300149400	40006695 MP3 VENTURES LLC	R	.0	3,000	0	3,000
130300149500	40006695 MP3 VENTURES LLC	R	.0	2,900	0	2,900
130300149600	40006695 MP3 VENTURES LLC	R	.0	3,000	0	3,000
130300149700	40006695 MP3 VENTURES LLC	R	.0	2,800	0	2,800

CURRENT VALUES

EXEMPTS INCLUDED

PROPERTY	OWNER	NAME	CLASS	COUNT	ASSESSMENT	DEFERRED	NET ASSESSMENT
130300149800	40006695	MP3 VENTURES LLC	R	.0	2,700	0	2,700
130300149900	40006695	MP3 VENTURES LLC	R	.0	2,800	0	2,800
130300150000	40006695	MP3 VENTURES LLC	R	.0	3,200	0	3,200
130300150100	40006695	MP3 VENTURES LLC	R	.0	3,300	0	3,300
130300150200	40006695	MP3 VENTURES LLC	R	.0	4,100	0	4,100
130300150300	40006695	MP3 VENTURES LLC	R	.0	3,100	0	3,100
130300150400	40006695	MP3 VENTURES LLC	R	.0	2,900	0	2,900
130300150500	40006695	MP3 VENTURES LLC	R	.0	2,500	0	2,500
130300150600	40006695	MP3 VENTURES LLC	R	.0	3,000	0	3,000
130300150700	40006695	MP3 VENTURES LLC	R	.0	2,700	0	2,700
130300150800	40006695	MP3 VENTURES LLC	R	.0	2,300	0	2,300
130300150900	40006695	MP3 VENTURES LLC	R	.0	2,100	0	2,100
130300151000	40006695	MP3 VENTURES LLC	R	.0	2,100	0	2,100
130300151100	40006695	MP3 VENTURES LLC	R	.0	2,100	0	2,100
130300151200	40006695	MP3 VENTURES LLC	R	.0	3,200	0	3,200
13030026100	40004539	CYPRESSCAP LLC	C	.0	1,232,000	0	1,232,000
13030026100	40004539	CYPRESSCAP LLC	C	.0	5,637,500	0	5,637,500
		PROPERTY TOTAL		.0	6,869,500	0	6,869,500
13030026101	10041	SHAWNEE FARM LLC	R	.0	673,200	0	673,200
13030026102	10041	SHAWNEE FARM LLC	C	.0	1,059,000	0	1,059,000
13030026103	40006592	SHAWNEEOUTPARCEL LLC	R	.0	61,800	0	61,800
13030026104	40006592	SHAWNEEOUTPARCEL LLC	R	.0	62,300	0	62,300
13030026105	40006592	SHAWNEEOUTPARCEL LLC	R	.0	62,800	0	62,800
13030026106	40006592	SHAWNEEOUTPARCEL LLC	R	.0	59,000	0	59,000
13030026107	40006592	SHAWNEEOUTPARCEL LLC	R	.0	66,200	0	66,200
13030026108	40006592	SHAWNEEOUTPARCEL LLC	R	.0	69,200	0	69,200
13030026109	40006592	SHAWNEEOUTPARCEL LLC	C	.0	1,222,500	0	1,222,500

CURRENT VALUES

EXEMPTS INCLUDED

PROPERTY	OWNER	NAME	CLASS	COUNT	ASSESSMENT	DEFERRED	NET ASSESSMENT
13030026110	40006592	SHAWNEEOUTPARCEL LLC	R	.0	15,800	0	15,800
13030026111	40007693	SHAWNEE OUTPARCEL LLC	R	.0	29,400	0	29,400
13030026112	40007692	PETROLEUM EQUIPMENT IN	R	.0	29,800	0	29,800
13030026113	10041	SHAWNEE FARM LLC	R	.0	73,200	0	73,200
13030026200	40007531	GOEPEL, AARON	R	.0	40,200	0	40,200
13030026200	40007531	GOEPEL, AARON	R	.0	59,500	0	59,500
		PROPERTY TOTAL		.0	99,700	0	99,700
13030026300	40000642	LIBORIO MILFORD LLC	R	.0	440,400	0	440,400
13030026301	40004541	FLEETWOOD, MICHAEL AND	R	.0	41,800	0	41,800
13030026301	40004541	FLEETWOOD, MICHAEL AND	R	.0	92,900	0	92,900
		PROPERTY TOTAL		.0	134,700	0	134,700
13030026302	40001514	MILLER-CINELLI, JENNIF	R	.0	39,000	0	39,000
13030026302	40001514	MILLER-CINELLI, JENNIF	R	.0	103,000	0	103,000
		PROPERTY TOTAL		.0	142,000	0	142,000
13030026303	40001525	WATSON, KATIE T	R	.0	40,800	0	40,800
13030026303	40001525	WATSON, KATIE T	R	.0	167,300	0	167,300
		PROPERTY TOTAL		.0	208,100	0	208,100
13030026305	40005164	BUTASI, CHARLENE DIANE	R	.0	41,600	0	41,600
13030026305	40005164	BUTASI, CHARLENE DIANE	R	.0	125,700	0	125,700
		PROPERTY TOTAL		.0	167,300	0	167,300
13030026306	40006759	VINDIGNI, STEPHEN M &	R	.0	52,900	0	52,900
13030026306	40006759	VINDIGNI, STEPHEN M &	R	.0	226,400	0	226,400
		PROPERTY TOTAL		.0	279,300	0	279,300
13030026307	40001525	WATSON, KATIE T	R	.0	8,300	0	8,300
13030026308	40001564	DANIELS JR, SAMUEL THO	R	.0	41,600	0	41,600
13030026308	40001564	DANIELS JR, SAMUEL THO	R	.0	294,500	0	294,500
		PROPERTY TOTAL		.0	336,100	0	336,100
13030026309	40007683	C R KINGDOM RENTALS LL	R	.0	41,600	0	41,600
13030026310	40003467	ARCHINO, KATHLEEN MCDO	R	.0	39,000	0	39,000
13030026310	40003467	ARCHINO, KATHLEEN MCDO	R	.0	103,000	0	103,000
		PROPERTY TOTAL		.0	142,000	0	142,000
13030026400	40006695	MP3 VENTURES LLC	R	.0	279,600	0	279,600
13030026401	40000016	MILFORD PONDS LLC	R	.0	47,500	0	47,500
13030044300	40005506	KEERIMUKALEL JACOB, BI	R	.0	30,000	0	30,000
13030044300	40005506	KEERIMUKALEL JACOB, BI	R	.0	122,000	0	122,000

CURRENT VALUES

EXEMPTS INCLUDED

PROPERTY	OWNER NAME	CLASS	COUNT	ASSESSMENT	DEFERRED	NET ASSESSMENT
	PROPERTY TOTAL		.0	152,000	0	152,000
13030044400	40006107 NORRIS, ASHLEIGH	R	.0	28,300	0	28,300
13030044400	40006107 NORRIS, ASHLEIGH	R	.0	121,500	0	121,500
	PROPERTY TOTAL		.0	149,800	0	149,800
13030044500	40006108 JBARI, MOHAMMED	R	.0	28,200	0	28,200
13030044500	40006108 JBARI, MOHAMMED	R	.0	122,600	0	122,600
	PROPERTY TOTAL		.0	150,800	0	150,800
13030044600	40004280 VENELLA, BRITTANY ANNE	R	.0	28,200	0	28,200
13030044600	40004280 VENELLA, BRITTANY ANNE	R	.0	122,000	0	122,000
	PROPERTY TOTAL		.0	150,200	0	150,200
13030044700	40007262 HULIHAN, JACLYN K & JO	R	.0	28,100	0	28,100
13030044700	40007262 HULIHAN, JACLYN K & JO	R	.0	119,800	0	119,800
	PROPERTY TOTAL		.0	147,900	0	147,900
13030044800	40004282 GEORGE, JOHN	R	.0	29,800	0	29,800
13030044800	40004282 GEORGE, JOHN	R	.0	119,800	0	119,800
	PROPERTY TOTAL		.0	149,600	0	149,600
13030044900	40007251 COLLINS JR, RYAN D	R	.0	30,400	0	30,400
13030044900	40007251 COLLINS JR, RYAN D	R	.0	119,800	0	119,800
	PROPERTY TOTAL		.0	150,200	0	150,200
13030045000	40007267 VERMA, KAILASH NATH &	R	.0	27,800	0	27,800
13030045000	40007267 VERMA, KAILASH NATH &	R	.0	119,800	0	119,800
	PROPERTY TOTAL		.0	147,600	0	147,600
13030045100	40007249 GLOBAL INVESTMENTS & C	R	.0	27,700	0	27,700
13030045100	40007249 GLOBAL INVESTMENTS & C	R	.0	122,600	0	122,600
	PROPERTY TOTAL		.0	150,300	0	150,300
13030045200	40005512 GOEPEL, DAWN	R	.0	27,700	0	27,700
13030045200	40005512 GOEPEL, DAWN	R	.0	122,600	0	122,600
	PROPERTY TOTAL		.0	150,300	0	150,300
13030045300	40007269 ATHENAS, NICHOLAS HARR	R	.0	27,700	0	27,700
13030045300	40007269 ATHENAS, NICHOLAS HARR	R	.0	119,800	0	119,800
	PROPERTY TOTAL		.0	147,500	0	147,500
13030045400	40003659 JEFFERSON, KATRINA	R	.0	28,900	0	28,900
13030045400	40003659 JEFFERSON, KATRINA	R	.0	122,600	0	122,600
	PROPERTY TOTAL		.0	151,500	0	151,500
13030045500	40003660 KELLY, MARGARET S	R	.0	29,300	0	29,300
13030045500	40003660 KELLY, MARGARET S	R	.0	119,800	0	119,800
	PROPERTY TOTAL		.0	149,100	0	149,100
13030045600	40007268 BULLOCK JR., DEMITRIUS	R	.0	27,800	0	27,800
13030045600	40007268 BULLOCK JR., DEMITRIUS	R	.0	119,800	0	119,800

CURRENT VALUES

EXEMPTS INCLUDED

PROPERTY	OWNER NAME	CLASS	COUNT	ASSESSMENT	DEFERRED	NET ASSESSMENT
	PROPERTY TOTAL		.0	147,600	0	147,600
13030045700	40003662 ANDRUS, SHILOH	R	.0	27,800	0	27,800
13030045700	40003662 ANDRUS, SHILOH	R	.0	119,800	0	119,800
	PROPERTY TOTAL		.0	147,600	0	147,600
13030045800	40003663 JONES, MICHAEL A	R	.0	27,800	0	27,800
13030045800	40003663 JONES, MICHAEL A	R	.0	121,800	0	121,800
	PROPERTY TOTAL		.0	149,600	0	149,600
13030045900	40003664 ROCHESTER, CATHERINE	R	.0	29,300	0	29,300
13030045900	40003664 ROCHESTER, CATHERINE	R	.0	119,800	0	119,800
	PROPERTY TOTAL		.0	149,100	0	149,100
13030046000	40003665 TYSON, LOUIS E	R	.0	29,400	0	29,400
13030046000	40003665 TYSON, LOUIS E	R	.0	119,800	0	119,800
	PROPERTY TOTAL		.0	149,200	0	149,200
13030046100	40003666 FAIRCHILD, HAILEY VAUG	R	.0	27,800	0	27,800
13030046100	40003666 FAIRCHILD, HAILEY VAUG	R	.0	122,000	0	122,000
	PROPERTY TOTAL		.0	149,800	0	149,800
13030046200	40003667 SAMMONS, MICHAEL	R	.0	27,800	0	27,800
13030046200	40003667 SAMMONS, MICHAEL	R	.0	119,800	0	119,800
	PROPERTY TOTAL		.0	147,600	0	147,600
13030046300	40003668 ARDILES, LEILY VIOLETT	R	.0	27,800	0	27,800
13030046300	40003668 ARDILES, LEILY VIOLETT	R	.0	119,800	0	119,800
	PROPERTY TOTAL		.0	147,600	0	147,600
13030046400	40003669 CASWELL, BERNICE	R	.0	27,800	0	27,800
13030046400	40003669 CASWELL, BERNICE	R	.0	122,000	0	122,000
	PROPERTY TOTAL		.0	149,800	0	149,800
13030046500	40003670 SANCHEZ JR, LOUIS & TR	R	.0	29,200	0	29,200
13030046500	40003670 SANCHEZ JR, LOUIS & TR	R	.0	119,800	0	119,800
	PROPERTY TOTAL		.0	149,000	0	149,000
13030046600	40003671 ROBINSON, KEVIN	R	.0	29,100	0	29,100
13030046600	40003671 ROBINSON, KEVIN	R	.0	121,500	0	121,500
	PROPERTY TOTAL		.0	150,600	0	150,600
13030046700	40003672 NEIMAN-ABDELSALAM, DIN	R	.0	27,900	0	27,900
13030046700	40003672 NEIMAN-ABDELSALAM, DIN	R	.0	119,800	0	119,800
	PROPERTY TOTAL		.0	147,700	0	147,700
13030046800	40007266 WILLEY, LORRAINE N	R	.0	27,900	0	27,900
13030046800	40007266 WILLEY, LORRAINE N	R	.0	119,800	0	119,800
	PROPERTY TOTAL		.0	147,700	0	147,700
13030046900	40003674 KIMBALL, ELIZABETH MCK	R	.0	27,900	0	27,900
13030046900	40003674 KIMBALL, ELIZABETH MCK	R	.0	119,800	0	119,800

CURRENT VALUES

EXEMPTS INCLUDED

PROPERTY	OWNER NAME	CLASS	COUNT	ASSESSMENT	DEFERRED	NET ASSESSMENT
	PROPERTY TOTAL		.0	147,700	0	147,700
13030047000	40003675 MCKENTY, DAVID CHRISTO	R	.0	29,600	0	29,600
13030047000	40003675 MCKENTY, DAVID CHRISTO	R	.0	122,000	0	122,000
	PROPERTY TOTAL		.0	151,600	0	151,600
13030047100	40005514 PURNELL, CHRISTOPHER	R	.0	29,600	0	29,600
13030047100	40005514 PURNELL, CHRISTOPHER	R	.0	119,800	0	119,800
	PROPERTY TOTAL		.0	149,400	0	149,400
13030047200	40003677 BELLE, SHERITA RUTH	R	.0	27,900	0	27,900
13030047200	40003677 BELLE, SHERITA RUTH	R	.0	119,800	0	119,800
	PROPERTY TOTAL		.0	147,700	0	147,700
13030047300	40005515 TAYLOR II, TERRELL MAR	R	.0	27,900	0	27,900
13030047300	40005515 TAYLOR II, TERRELL MAR	R	.0	121,200	0	121,200
	PROPERTY TOTAL		.0	149,100	0	149,100
13030047400	40003679 DEBELLA, MARGARET	R	.0	27,900	0	27,900
13030047400	40003679 DEBELLA, MARGARET	R	.0	119,800	0	119,800
	PROPERTY TOTAL		.0	147,700	0	147,700
13030047500	40003680 ROMASKO, PETER J	R	.0	29,700	0	29,700
13030047500	40003680 ROMASKO, PETER J	R	.0	119,800	0	119,800
	PROPERTY TOTAL		.0	149,500	0	149,500
13030047600	40003681 MANZO, CARMEN L	R	.0	30,500	0	30,500
13030047600	40003681 MANZO, CARMEN L	R	.0	119,800	0	119,800
	PROPERTY TOTAL		.0	150,300	0	150,300
13030047700	40007263 AKOGLU, MAHMUT	R	.0	28,000	0	28,000
13030047700	40007263 AKOGLU, MAHMUT	R	.0	119,800	0	119,800
	PROPERTY TOTAL		.0	147,800	0	147,800
13030047800	40003683 BUTLER, MARK JOSEPH	R	.0	28,100	0	28,100
13030047800	40003683 BUTLER, MARK JOSEPH	R	.0	122,600	0	122,600
	PROPERTY TOTAL		.0	150,700	0	150,700
13030047900	40005517 COOK, ERIC & HANNAH FR	R	.0	28,100	0	28,100
13030047900	40005517 COOK, ERIC & HANNAH FR	R	.0	119,800	0	119,800
	PROPERTY TOTAL		.0	147,900	0	147,900
13030048000	40004805 SPENCE, KIERRA	R	.0	29,700	0	29,700
13030048000	40004805 SPENCE, KIERRA	R	.0	119,800	0	119,800
	PROPERTY TOTAL		.0	149,500	0	149,500
13030048100	40006109 PHAM, ANH	R	.0	28,900	0	28,900
13030048100	40006109 PHAM, ANH	R	.0	119,200	0	119,200
	PROPERTY TOTAL		.0	148,100	0	148,100
13030048200	40006110 BARNES, STEVEN	R	.0	27,600	0	27,600
13030048200	40006110 BARNES, STEVEN	R	.0	117,700	0	117,700

CURRENT VALUES

EXEMPTS INCLUDED

PROPERTY	OWNER NAME	CLASS	COUNT	ASSESSMENT	DEFERRED	NET ASSESSMENT
	PROPERTY TOTAL		.0	145,300	0	145,300
13030048300	40007277 ROCHA, RUBEN ARIEL & A	R	.0	27,600	0	27,600
13030048300	40007277 ROCHA, RUBEN ARIEL & A	R	.0	119,200	0	119,200
	PROPERTY TOTAL		.0	146,800	0	146,800
13030048400	40004806 ESTIME, LANZONE & SUPP	R	.0	27,600	0	27,600
13030048400	40004806 ESTIME, LANZONE & SUPP	R	.0	117,700	0	117,700
	PROPERTY TOTAL		.0	145,300	0	145,300
13030048500	40004807 PEIXOTO, SINELIA E	R	.0	27,600	0	27,600
13030048500	40004807 PEIXOTO, SINELIA E	R	.0	117,700	0	117,700
	PROPERTY TOTAL		.0	145,300	0	145,300
13030048600	40005521 YUKSEL, AHMET ANIL	R	.0	28,600	0	28,600
13030048600	40005521 YUKSEL, AHMET ANIL	R	.0	120,600	0	120,600
	PROPERTY TOTAL		.0	149,200	0	149,200
13030048700	40005522 SCHEER, ELIZABETH LEE	R	.0	30,200	0	30,200
13030048700	40005522 SCHEER, ELIZABETH LEE	R	.0	117,700	0	117,700
	PROPERTY TOTAL		.0	147,900	0	147,900
13030048800	40005523 CLEMENTS, JENNIFER LEE	R	.0	28,100	0	28,100
13030048800	40005523 CLEMENTS, JENNIFER LEE	R	.0	120,000	0	120,000
	PROPERTY TOTAL		.0	148,100	0	148,100
13030048900	40005524 LEGG II, DONALD SAMUEL	R	.0	28,100	0	28,100
13030048900	40005524 LEGG II, DONALD SAMUEL	R	.0	120,000	0	120,000
	PROPERTY TOTAL		.0	148,100	0	148,100
13030049000	40005525 HANZER-HARRIS, LORRAIN	R	.0	28,100	0	28,100
13030049000	40005525 HANZER-HARRIS, LORRAIN	R	.0	117,700	0	117,700
	PROPERTY TOTAL		.0	145,800	0	145,800
13030049100	40005526 WILKERSON-SHIELDS, ALE	R	.0	30,400	0	30,400
13030049100	40005526 WILKERSON-SHIELDS, ALE	R	.0	117,700	0	117,700
	PROPERTY TOTAL		.0	148,100	0	148,100
13030049200	40007248 LEWIS, ALIEA T	R	.0	29,800	0	29,800
13030049200	40007248 LEWIS, ALIEA T	R	.0	120,600	0	120,600
	PROPERTY TOTAL		.0	150,400	0	150,400
13030049300	40004811 GRAHAM, TIFFANY	R	.0	28,100	0	28,100
13030049300	40004811 GRAHAM, TIFFANY	R	.0	120,600	0	120,600
	PROPERTY TOTAL		.0	148,700	0	148,700
13030049400	40005527 WOODS, TYLUR JOSHUA	R	.0	28,100	0	28,100
13030049400	40005527 WOODS, TYLUR JOSHUA	R	.0	117,700	0	117,700
	PROPERTY TOTAL		.0	145,800	0	145,800
13030049500	40004813 REESE, AYISHA	R	.0	28,100	0	28,100
13030049500	40004813 REESE, AYISHA	R	.0	117,700	0	117,700

CURRENT VALUES

EXEMPTS INCLUDED

PROPERTY	OWNER NAME	CLASS	COUNT	ASSESSMENT	DEFERRED	NET ASSESSMENT
	PROPERTY TOTAL		.0	145,800	0	145,800
13030049600	40004814 ANDERSON, PATRICK L	R	.0	28,100	0	28,100
13030049600	40004814 ANDERSON, PATRICK L	R	.0	120,600	0	120,600
	PROPERTY TOTAL		.0	148,700	0	148,700
13030049700	40007267 VERMA, KAILASH NATH &	R	.0	28,200	0	28,200
13030049700	40007267 VERMA, KAILASH NATH &	R	.0	117,700	0	117,700
	PROPERTY TOTAL		.0	145,900	0	145,900
13030049800	40004817 LAKE-HODGES, MARGIE CL	R	.0	29,700	0	29,700
13030049800	40004817 LAKE-HODGES, MARGIE CL	R	.0	119,200	0	119,200
	PROPERTY TOTAL		.0	148,900	0	148,900
13030049900	40007238 LAGUERRE, GIOVANNIE &	R	.0	32,800	0	32,800
13030049900	40007238 LAGUERRE, GIOVANNIE &	R	.0	119,800	0	119,800
	PROPERTY TOTAL		.0	152,600	0	152,600
13030050000	40004819 REYNOLDS, CHELSEA LORR	R	.0	28,000	0	28,000
13030050000	40004819 REYNOLDS, CHELSEA LORR	R	.0	119,800	0	119,800
	PROPERTY TOTAL		.0	147,800	0	147,800
13030050100	40005528 SOSA-CHAVEZ, KEVIN	R	.0	27,900	0	27,900
13030050100	40005528 SOSA-CHAVEZ, KEVIN	R	.0	119,800	0	119,800
	PROPERTY TOTAL		.0	147,700	0	147,700
13030050200	40004821 LEVIS, LISA ANN	R	.0	29,300	0	29,300
13030050200	40004821 LEVIS, LISA ANN	R	.0	122,000	0	122,000
	PROPERTY TOTAL		.0	151,300	0	151,300
13030050300	40004822 CAMOT, NATALIA MAUDE	R	.0	28,500	0	28,500
13030050300	40004822 CAMOT, NATALIA MAUDE	R	.0	122,600	0	122,600
	PROPERTY TOTAL		.0	151,100	0	151,100
13030050400	40004823 THOMAS II, WILLIE GREG	R	.0	27,700	0	27,700
13030050400	40004823 THOMAS II, WILLIE GREG	R	.0	119,800	0	119,800
	PROPERTY TOTAL		.0	147,500	0	147,500
13030050500	40004824 GANNON, AIMEE TERESE	R	.0	27,700	0	27,700
13030050500	40004824 GANNON, AIMEE TERESE	R	.0	119,800	0	119,800
	PROPERTY TOTAL		.0	147,500	0	147,500
13030050600	40004825 ETIENNE, LOSTRA	R	.0	27,700	0	27,700
13030050600	40004825 ETIENNE, LOSTRA	R	.0	119,800	0	119,800
	PROPERTY TOTAL		.0	147,500	0	147,500
13030050700	40004826 SLAVIN, MARK & MATTIE	R	.0	28,600	0	28,600
13030050700	40004826 SLAVIN, MARK & MATTIE	R	.0	119,800	0	119,800
	PROPERTY TOTAL		.0	148,400	0	148,400
13030050800	40004827 RUFFIN, STEVEN I	R	.0	28,900	0	28,900
13030050800	40004827 RUFFIN, STEVEN I	R	.0	119,800	0	119,800

CURRENT VALUES

EXEMPTS INCLUDED

PROPERTY	OWNER NAME	CLASS	COUNT	ASSESSMENT	DEFERRED	NET ASSESSMENT
	PROPERTY TOTAL		.0	148,700	0	148,700
13030050900	40005529 DUBOIS, MADELYN	R	.0	27,700	0	27,700
13030050900	40005529 DUBOIS, MADELYN	R	.0	121,500	0	121,500
	PROPERTY TOTAL		.0	149,200	0	149,200
13030051000	40005530 SCAIFE, ASHLEY	R	.0	27,700	0	27,700
13030051000	40005530 SCAIFE, ASHLEY	R	.0	119,800	0	119,800
	PROPERTY TOTAL		.0	147,500	0	147,500
13030051100	40004830 JAMES, ANGELA C	R	.0	27,700	0	27,700
13030051100	40004830 JAMES, ANGELA C	R	.0	119,800	0	119,800
	PROPERTY TOTAL		.0	147,500	0	147,500
13030051200	40004831 VAZQUEZ, STACEY LEA	R	.0	27,700	0	27,700
13030051200	40004831 VAZQUEZ, STACEY LEA	R	.0	119,800	0	119,800
	PROPERTY TOTAL		.0	147,500	0	147,500
13030051300	40004832 ROSS, TIKESHA	R	.0	27,700	0	27,700
13030051300	40004832 ROSS, TIKESHA	R	.0	119,800	0	119,800
	PROPERTY TOTAL		.0	147,500	0	147,500
13030051400	40004833 BEESON, REBEKAH T	R	.0	28,900	0	28,900
13030051400	40004833 BEESON, REBEKAH T	R	.0	119,800	0	119,800
	PROPERTY TOTAL		.0	148,700	0	148,700
13030051500	40004834 PINERA, ALISA CLAIRE	R	.0	28,800	0	28,800
13030051500	40004834 PINERA, ALISA CLAIRE	R	.0	119,800	0	119,800
	PROPERTY TOTAL		.0	148,600	0	148,600
13030051600	40004835 ETIENNE, CHRISNA MELE	R	.0	27,700	0	27,700
13030051600	40004835 ETIENNE, CHRISNA MELE	R	.0	119,800	0	119,800
	PROPERTY TOTAL		.0	147,500	0	147,500
13030051700	40004836 RODRIGUEZ, CARLOS	R	.0	27,700	0	27,700
13030051700	40004836 RODRIGUEZ, CARLOS	R	.0	119,800	0	119,800
	PROPERTY TOTAL		.0	147,500	0	147,500
13030051800	40006112 YEUNG, MEI & LAP KWOK	R	.0	27,700	0	27,700
13030051800	40006112 YEUNG, MEI & LAP KWOK	R	.0	119,800	0	119,800
	PROPERTY TOTAL		.0	147,500	0	147,500
13030051900	40004838 WASKO, ALEXANDRIA	R	.0	27,700	0	27,700
13030051900	40004838 WASKO, ALEXANDRIA	R	.0	119,800	0	119,800
	PROPERTY TOTAL		.0	147,500	0	147,500
13030052000	40004839 COLLAZO, LUZ	R	.0	28,700	0	28,700
13030052000	40004839 COLLAZO, LUZ	R	.0	119,800	0	119,800
	PROPERTY TOTAL		.0	148,500	0	148,500
13030052100	40004840 MONTES, JENISE ELENA	R	.0	29,300	0	29,300
13030052100	40004840 MONTES, JENISE ELENA	R	.0	119,800	0	119,800

CURRENT VALUES

EXEMPTS INCLUDED

PROPERTY	OWNER NAME	CLASS	COUNT	ASSESSMENT	DEFERRED	NET ASSESSMENT
	PROPERTY TOTAL		.0	149,100	0	149,100
13030052200	40004287 INGRAM, KRISTINE	R	.0	27,900	0	27,900
13030052200	40004287 INGRAM, KRISTINE	R	.0	119,800	0	119,800
	PROPERTY TOTAL		.0	147,700	0	147,700
13030052300	40004288 BAZEMORE, ROLANDA DENE	R	.0	27,900	0	27,900
13030052300	40004288 BAZEMORE, ROLANDA DENE	R	.0	119,800	0	119,800
	PROPERTY TOTAL		.0	147,700	0	147,700
13030052400	40004289 TURNBULL, SIERRA MARIE	R	.0	29,300	0	29,300
13030052400	40004289 TURNBULL, SIERRA MARIE	R	.0	122,600	0	122,600
	PROPERTY TOTAL		.0	151,900	0	151,900
13030052500	40004290 KING, DEREK LAMAR	R	.0	29,300	0	29,300
13030052500	40004290 KING, DEREK LAMAR	R	.0	119,800	0	119,800
	PROPERTY TOTAL		.0	149,100	0	149,100
13030052600	40004841 PEREZ, BRAYAN COTZAJAY	R	.0	27,700	0	27,700
13030052600	40004841 PEREZ, BRAYAN COTZAJAY	R	.0	119,800	0	119,800
	PROPERTY TOTAL		.0	147,500	0	147,500
13030052700	40005531 THOMAS, JONATHAN C	R	.0	27,700	0	27,700
13030052700	40005531 THOMAS, JONATHAN C	R	.0	119,800	0	119,800
	PROPERTY TOTAL		.0	147,500	0	147,500
13030052800	40005532 PRICE, EDWIDGE N	R	.0	27,700	0	27,700
13030052800	40005532 PRICE, EDWIDGE N	R	.0	122,600	0	122,600
	PROPERTY TOTAL		.0	150,300	0	150,300
13030052900	40006113 BOWMAN, RACHEL	R	.0	27,700	0	27,700
13030052900	40006113 BOWMAN, RACHEL	R	.0	121,500	0	121,500
	PROPERTY TOTAL		.0	149,200	0	149,200
13030053000	40007270 KNABLE PROPERTIES LLC	R	.0	27,700	0	27,700
13030053000	40007270 KNABLE PROPERTIES LLC	R	.0	119,800	0	119,800
	PROPERTY TOTAL		.0	147,500	0	147,500
13030053100	40005534 BAYNARD, ARIEL Y	R	.0	29,200	0	29,200
13030053100	40005534 BAYNARD, ARIEL Y	R	.0	119,800	0	119,800
	PROPERTY TOTAL		.0	149,000	0	149,000
13030053200	40004294 BERGIN, KATHLEEN	R	.0	29,100	0	29,100
13030053200	40004294 BERGIN, KATHLEEN	R	.0	122,900	0	122,900
	PROPERTY TOTAL		.0	152,000	0	152,000
13030053300	40004295 SMITH, CHARLES	R	.0	27,800	0	27,800
13030053300	40004295 SMITH, CHARLES	R	.0	121,500	0	121,500
	PROPERTY TOTAL		.0	149,300	0	149,300
13030053400	40005535 SAVAGE, ASHLEE	R	.0	27,700	0	27,700
13030053400	40005535 SAVAGE, ASHLEE	R	.0	119,800	0	119,800

CURRENT VALUES

EXEMPTS INCLUDED

PROPERTY	OWNER NAME	CLASS	COUNT	ASSESSMENT	DEFERRED	NET ASSESSMENT
	PROPERTY TOTAL		.0	147,500	0	147,500
13030053500	40003277 JRZ PROPERTIES LLC	R	.0	27,700	0	27,700
13030053500	40003277 JRZ PROPERTIES LLC	R	.0	120,900	0	120,900
	PROPERTY TOTAL		.0	148,600	0	148,600
13030053600	40007258 HUNTER, SHANTELL	R	.0	28,800	0	28,800
13030053600	40007258 HUNTER, SHANTELL	R	.0	119,800	0	119,800
	PROPERTY TOTAL		.0	148,600	0	148,600
13030053700	40006114 MONDELUS, MERCINAT M &	R	.0	28,500	0	28,500
13030053700	40006114 MONDELUS, MERCINAT M &	R	.0	122,600	0	122,600
	PROPERTY TOTAL		.0	151,100	0	151,100
13030053800	40004300 BERNHARD, TAYLOR BROOK	R	.0	27,600	0	27,600
13030053800	40004300 BERNHARD, TAYLOR BROOK	R	.0	119,800	0	119,800
	PROPERTY TOTAL		.0	147,400	0	147,400
13030053900	40004301 DICKERSON, CHERYL	R	.0	27,600	0	27,600
13030053900	40004301 DICKERSON, CHERYL	R	.0	119,800	0	119,800
	PROPERTY TOTAL		.0	147,400	0	147,400
13030054000	40006115 ENSLEN, KRISTOPHER & P	R	.0	27,600	0	27,600
13030054000	40006115 ENSLEN, KRISTOPHER & P	R	.0	119,800	0	119,800
	PROPERTY TOTAL		.0	147,400	0	147,400
13030054100	40005538 GALENTINE, JESSICA	R	.0	28,800	0	28,800
13030054100	40005538 GALENTINE, JESSICA	R	.0	119,800	0	119,800
	PROPERTY TOTAL		.0	148,600	0	148,600
13030054200	40004304 REBIMBAS, CRYSTAL	R	.0	28,800	0	28,800
13030054200	40004304 REBIMBAS, CRYSTAL	R	.0	119,800	0	119,800
	PROPERTY TOTAL		.0	148,600	0	148,600
13030054300	40006116 LAWSON, SEAN A	R	.0	27,600	0	27,600
13030054300	40006116 LAWSON, SEAN A	R	.0	119,800	0	119,800
	PROPERTY TOTAL		.0	147,400	0	147,400
13030054400	40007267 VERMA, KAILASH NATH &	R	.0	27,600	0	27,600
13030054400	40007267 VERMA, KAILASH NATH &	R	.0	119,800	0	119,800
	PROPERTY TOTAL		.0	147,400	0	147,400
13030054500	40007272 VANSANT, STEVEN GRAY &	R	.0	27,600	0	27,600
13030054500	40007272 VANSANT, STEVEN GRAY &	R	.0	119,800	0	119,800
	PROPERTY TOTAL		.0	147,400	0	147,400
13030054600	40004846 TIRADOR, JULFORT & KAT	R	.0	28,500	0	28,500
13030054600	40004846 TIRADOR, JULFORT & KAT	R	.0	119,800	0	119,800
	PROPERTY TOTAL		.0	148,300	0	148,300
13030054700	40004847 SANCHEZ, RAFAEL	R	.0	28,200	0	28,200
13030054700	40004847 SANCHEZ, RAFAEL	R	.0	119,800	0	119,800

CURRENT VALUES

EXEMPTS INCLUDED

PROPERTY	OWNER NAME	CLASS	COUNT	ASSESSMENT	DEFERRED	NET ASSESSMENT
	PROPERTY TOTAL		.0	148,000	0	148,000
13030054800	40004848 HARRIS, GERALD EUGENE	R	.0	27,600	0	27,600
13030054800	40004848 HARRIS, GERALD EUGENE	R	.0	119,800	0	119,800
	PROPERTY TOTAL		.0	147,400	0	147,400
13030054900	40007273 PATEL, VIKRAM, NUTAN,	R	.0	27,600	0	27,600
13030054900	40007273 PATEL, VIKRAM, NUTAN,	R	.0	119,800	0	119,800
	PROPERTY TOTAL		.0	147,400	0	147,400
13030055000	40004850 CRIMMINS, PATRICK IAN	R	.0	27,600	0	27,600
13030055000	40004850 CRIMMINS, PATRICK IAN	R	.0	119,800	0	119,800
	PROPERTY TOTAL		.0	147,400	0	147,400
13030055100	40006119 DAVID, PANAKKAL	R	.0	28,200	0	28,200
13030055100	40006119 DAVID, PANAKKAL	R	.0	119,800	0	119,800
	PROPERTY TOTAL		.0	148,000	0	148,000
13030055200	40005541 WEBSTER, FELICIA & CHE	R	.0	28,500	0	28,500
13030055200	40005541 WEBSTER, FELICIA & CHE	R	.0	119,800	0	119,800
	PROPERTY TOTAL		.0	148,300	0	148,300
13030055300	40004852 DISTEFANO, SAMUEL & KA	R	.0	27,600	0	27,600
13030055300	40004852 DISTEFANO, SAMUEL & KA	R	.0	124,400	0	124,400
	PROPERTY TOTAL		.0	152,000	0	152,000
13030055400	40004853 FIRCH, MACKENZIE LEE	R	.0	27,600	0	27,600
13030055400	40004853 FIRCH, MACKENZIE LEE	R	.0	119,800	0	119,800
	PROPERTY TOTAL		.0	147,400	0	147,400
13030055500	40004854 HARMON, KYANA CHANELLE	R	.0	27,600	0	27,600
13030055500	40004854 HARMON, KYANA CHANELLE	R	.0	119,800	0	119,800
	PROPERTY TOTAL		.0	147,400	0	147,400
13030055600	40004855 WITACONIS, JEFFREY	R	.0	27,600	0	27,600
13030055600	40004855 WITACONIS, JEFFREY	R	.0	119,800	0	119,800
	PROPERTY TOTAL		.0	147,400	0	147,400
13030055700	40004856 LAMAR, SHAYNA A	R	.0	27,600	0	27,600
13030055700	40004856 LAMAR, SHAYNA A	R	.0	119,800	0	119,800
	PROPERTY TOTAL		.0	147,400	0	147,400
13030055800	40006120 MITCHELL, KEISHA	R	.0	28,500	0	28,500
13030055800	40006120 MITCHELL, KEISHA	R	.0	119,800	0	119,800
	PROPERTY TOTAL		.0	148,300	0	148,300
13030055900	40004858 WOODARD, FREIDA MARIE	R	.0	28,500	0	28,500
13030055900	40004858 WOODARD, FREIDA MARIE	R	.0	119,800	0	119,800
	PROPERTY TOTAL		.0	148,300	0	148,300
13030056000	40004859 STOOPS, DANA N	R	.0	27,600	0	27,600
13030056000	40004859 STOOPS, DANA N	R	.0	119,800	0	119,800

CURRENT VALUES

EXEMPTS INCLUDED

PROPERTY	OWNER	NAME	CLASS	COUNT	ASSESSMENT	DEFERRED	NET ASSESSMENT
		PROPERTY TOTAL		.0	147,400	0	147,400
13030056100	40004860	LESHER, MICHELLE	R	.0	27,600	0	27,600
13030056100	40004860	LESHER, MICHELLE	R	.0	119,800	0	119,800
		PROPERTY TOTAL		.0	147,400	0	147,400
13030056200	40007333	NVR INC	R	.0	7,800	0	7,800
13030056300	40007333	NVR INC	R	.0	3,300	0	3,300
13030056400	40007715	NVR INC	R	.0	3,300	0	3,300
13030056500	40007333	NVR INC	R	.0	3,300	0	3,300
13030056600	40007333	NVR INC	R	.0	3,300	0	3,300
13030056700	40007333	NVR INC	R	.0	3,300	0	3,300
13030056800	40007333	NVR INC	R	.0	3,300	0	3,300
13030056900	40007333	NVR INC	R	.0	5,900	0	5,900
13030057000	40007809	BUENAFLOR, ROSA	R	.0	21,500	0	21,500
13030057000	40007809	BUENAFLOR, ROSA	R	.0	108,300	0	108,300
		PROPERTY TOTAL		.0	129,800	0	129,800
13030057100	40007716	BONFANTE, GABRIELA	R	.0	18,300	0	18,300
13030057100	40007716	BONFANTE, GABRIELA	R	.0	108,300	0	108,300
		PROPERTY TOTAL		.0	126,600	0	126,600
13030057200	40007717	REID-JOHN, JENEANE ORI	R	.0	18,300	0	18,300
13030057200	40007717	REID-JOHN, JENEANE ORI	R	.0	108,300	0	108,300
		PROPERTY TOTAL		.0	126,600	0	126,600
13030057300	40007718	MACIA, MICHAEL JAMES	R	.0	18,300	0	18,300
13030057300	40007718	MACIA, MICHAEL JAMES	R	.0	108,300	0	108,300
		PROPERTY TOTAL		.0	126,600	0	126,600
13030057400	40007719	RUST, LAUREN	R	.0	18,300	0	18,300
13030057400	40007719	RUST, LAUREN	R	.0	108,300	0	108,300
		PROPERTY TOTAL		.0	126,600	0	126,600
13030057500	40007720	FREESE, LAUREN VIRGINI	R	.0	18,300	0	18,300
13030057500	40007720	FREESE, LAUREN VIRGINI	R	.0	108,300	0	108,300
		PROPERTY TOTAL		.0	126,600	0	126,600
13030057600	40007427	STRAUME, JOHN O & BROO	R	.0	18,300	0	18,300
13030057600	40007427	STRAUME, JOHN O & BROO	R	.0	105,100	0	105,100
		PROPERTY TOTAL		.0	123,400	0	123,400
13030057700	40007710	CALITRE, SHOSHANA N &	R	.0	21,500	0	21,500
13030057700	40007710	CALITRE, SHOSHANA N &	R	.0	108,300	0	108,300

CURRENT VALUES

EXEMPTS INCLUDED

PROPERTY	OWNER NAME	CLASS	COUNT	ASSESSMENT	DEFERRED	NET ASSESSMENT
	PROPERTY TOTAL		.0	129,800	0	129,800
13030057800	40006525 BUNN, ANETHA I	R	.0	27,900	0	27,900
13030057800	40006525 BUNN, ANETHA I	R	.0	107,400	0	107,400
	PROPERTY TOTAL		.0	135,300	0	135,300
13030057900	40006542 BILGIN, EMRE	R	.0	27,700	0	27,700
13030057900	40006542 BILGIN, EMRE	R	.0	107,400	0	107,400
	PROPERTY TOTAL		.0	135,100	0	135,100
13030058000	40007331 ISIK, SEVGI HURISER	R	.0	27,700	0	27,700
13030058000	40007331 ISIK, SEVGI HURISER	R	.0	107,400	0	107,400
	PROPERTY TOTAL		.0	135,100	0	135,100
13030058100	40007332 ANDERSON, VERNON LEROY	R	.0	27,700	0	27,700
13030058100	40007332 ANDERSON, VERNON LEROY	R	.0	107,400	0	107,400
	PROPERTY TOTAL		.0	135,100	0	135,100
13030058200	40007810 PURNELL, TYLEENA RONTO	R	.0	27,700	0	27,700
13030058200	40007810 PURNELL, TYLEENA RONTO	R	.0	107,400	0	107,400
	PROPERTY TOTAL		.0	135,100	0	135,100
13030058300	40007334 DRUMMOND, BRIANNA NICO	R	.0	27,700	0	27,700
13030058300	40007334 DRUMMOND, BRIANNA NICO	R	.0	107,400	0	107,400
	PROPERTY TOTAL		.0	135,100	0	135,100
13030058400	40006539 PERSICO, SALVATORE	R	.0	27,700	0	27,700
13030058400	40006539 PERSICO, SALVATORE	R	.0	107,400	0	107,400
	PROPERTY TOTAL		.0	135,100	0	135,100
13030058500	40006538 JOHNSON JR, LONNIE LEE	R	.0	27,900	0	27,900
13030058500	40006538 JOHNSON JR, LONNIE LEE	R	.0	107,400	0	107,400
	PROPERTY TOTAL		.0	135,300	0	135,300
13030058600	40007326 SHOWACRE, NATHANIEL HU	R	.0	28,600	0	28,600
13030058600	40007326 SHOWACRE, NATHANIEL HU	R	.0	107,400	0	107,400
	PROPERTY TOTAL		.0	136,000	0	136,000
13030058700	40007335 NIEZGODA, LAUREN SHAWN	R	.0	27,700	0	27,700
13030058700	40007335 NIEZGODA, LAUREN SHAWN	R	.0	107,400	0	107,400
	PROPERTY TOTAL		.0	135,100	0	135,100
13030058800	40007336 SUMMERS, KELLY MARIE	R	.0	27,700	0	27,700
13030058800	40007336 SUMMERS, KELLY MARIE	R	.0	107,400	0	107,400
	PROPERTY TOTAL		.0	135,100	0	135,100
13030058900	40007337 SCALA, DAMIAN LUCAS	R	.0	27,700	0	27,700
13030058900	40007337 SCALA, DAMIAN LUCAS	R	.0	107,400	0	107,400
	PROPERTY TOTAL		.0	135,100	0	135,100
13030059000	40007338 YERGER, AUSTYN W	R	.0	27,700	0	27,700
13030059000	40007338 YERGER, AUSTYN W	R	.0	107,400	0	107,400

CURRENT VALUES

EXEMPTS INCLUDED

PROPERTY	OWNER NAME	CLASS	COUNT	ASSESSMENT	DEFERRED	NET ASSESSMENT
	PROPERTY TOTAL		.0	135,100	0	135,100
13030059100	40006532 STANLEY, GUNNER O	R	.0	27,700	0	27,700
13030059100	40006532 STANLEY, GUNNER O	R	.0	107,400	0	107,400
	PROPERTY TOTAL		.0	135,100	0	135,100
13030059200	40007339 AIRES, TYLER & OLIVIA	R	.0	27,700	0	27,700
13030059200	40007339 AIRES, TYLER & OLIVIA	R	.0	107,400	0	107,400
	PROPERTY TOTAL		.0	135,100	0	135,100
13030059300	40007329 WILSON, PRISCILLA AMEL	R	.0	27,900	0	27,900
13030059300	40007329 WILSON, PRISCILLA AMEL	R	.0	107,400	0	107,400
	PROPERTY TOTAL		.0	135,300	0	135,300
13030059400	40007457 STEINBACH, JORDAN BLAI	R	.0	21,500	0	21,500
13030059400	40007457 STEINBACH, JORDAN BLAI	R	.0	93,800	0	93,800
	PROPERTY TOTAL		.0	115,300	0	115,300
13030059500	40007477 TWUM DANSO, NANA Y	R	.0	18,300	0	18,300
13030059500	40007477 TWUM DANSO, NANA Y	R	.0	93,800	0	93,800
	PROPERTY TOTAL		.0	112,100	0	112,100
13030059600	40007478 BURTON, JEFFREY	R	.0	18,300	0	18,300
13030059600	40007478 BURTON, JEFFREY	R	.0	93,800	0	93,800
	PROPERTY TOTAL		.0	112,100	0	112,100
13030059700	40007479 GARDOSKI, AUSTIN NICHO	R	.0	18,300	0	18,300
13030059700	40007479 GARDOSKI, AUSTIN NICHO	R	.0	93,800	0	93,800
	PROPERTY TOTAL		.0	112,100	0	112,100
13030059800	40007480 LEONARD, AMITA JOHN &	R	.0	18,300	0	18,300
13030059800	40007480 LEONARD, AMITA JOHN &	R	.0	93,800	0	93,800
	PROPERTY TOTAL		.0	112,100	0	112,100
13030059900	40007481 PETRONGLO, ANNETTE	R	.0	18,300	0	18,300
13030059900	40007481 PETRONGLO, ANNETTE	R	.0	93,800	0	93,800
	PROPERTY TOTAL		.0	112,100	0	112,100
13030060000	40007482 PIPERNO, REBECCA	R	.0	18,300	0	18,300
13030060000	40007482 PIPERNO, REBECCA	R	.0	93,800	0	93,800
	PROPERTY TOTAL		.0	112,100	0	112,100
13030060100	40007458 VILLEGAS, KEVIN RAJ BE	R	.0	21,500	0	21,500
13030060100	40007458 VILLEGAS, KEVIN RAJ BE	R	.0	93,800	0	93,800
	PROPERTY TOTAL		.0	115,300	0	115,300
13030060200	40007462 SZABO, ETHAN	R	.0	20,900	0	20,900
13030060200	40007462 SZABO, ETHAN	R	.0	93,800	0	93,800
	PROPERTY TOTAL		.0	114,700	0	114,700
13030060300	40007483 BRADLEY, RYAN S	R	.0	18,300	0	18,300
13030060300	40007483 BRADLEY, RYAN S	R	.0	93,800	0	93,800

CURRENT VALUES

EXEMPTS INCLUDED

PROPERTY	OWNER NAME	CLASS	COUNT	ASSESSMENT	DEFERRED	NET ASSESSMENT
	PROPERTY TOTAL		.0	112,100	0	112,100
13030060400	40007484 JEWELL, JAQUETTA	R	.0	18,300	0	18,300
13030060400	40007484 JEWELL, JAQUETTA	R	.0	93,800	0	93,800
	PROPERTY TOTAL		.0	112,100	0	112,100
13030060500	40007485 BAKER, DAVID & THOMAS	R	.0	18,300	0	18,300
13030060500	40007485 BAKER, DAVID & THOMAS	R	.0	93,800	0	93,800
	PROPERTY TOTAL		.0	112,100	0	112,100
13030060600	40007486 VOSS, GEORGINA & GEORG	R	.0	18,300	0	18,300
13030060600	40007486 VOSS, GEORGINA & GEORG	R	.0	93,800	0	93,800
	PROPERTY TOTAL		.0	112,100	0	112,100
13030060700	40007487 CARDASCIA, ROCCO	R	.0	18,300	0	18,300
13030060700	40007487 CARDASCIA, ROCCO	R	.0	93,800	0	93,800
	PROPERTY TOTAL		.0	112,100	0	112,100
13030060800	40007488 LE, AN D & DONG X	R	.0	18,300	0	18,300
13030060800	40007488 LE, AN D & DONG X	R	.0	93,800	0	93,800
	PROPERTY TOTAL		.0	112,100	0	112,100
13030060900	40007452 WOLLASTON, JORDAN S &	R	.0	22,800	0	22,800
13030060900	40007452 WOLLASTON, JORDAN S &	R	.0	93,800	0	93,800
	PROPERTY TOTAL		.0	116,600	0	116,600
13030061000	40007333 NVR INC	R	.0	22,800	0	22,800
13030061000	40007333 NVR INC	R	.0	108,300	0	108,300
	PROPERTY TOTAL		.0	131,100	0	131,100
13030061100	40007811 PURKAIT, SUMON	R	.0	18,300	0	18,300
13030061100	40007811 PURKAIT, SUMON	R	.0	108,300	0	108,300
	PROPERTY TOTAL		.0	126,600	0	126,600
13030061200	40007812 LONG, SCOTT & REBECCA	R	.0	18,300	0	18,300
13030061200	40007812 LONG, SCOTT & REBECCA	R	.0	108,300	0	108,300
	PROPERTY TOTAL		.0	126,600	0	126,600
13030061300	40007813 JAMES, KAYLA S	R	.0	18,300	0	18,300
13030061300	40007813 JAMES, KAYLA S	R	.0	108,300	0	108,300
	PROPERTY TOTAL		.0	126,600	0	126,600
13030061400	40007814 CHALK, REGAN	R	.0	18,300	0	18,300
13030061400	40007814 CHALK, REGAN	R	.0	108,300	0	108,300
	PROPERTY TOTAL		.0	126,600	0	126,600
13030061500	40007815 D'AVRIA, STEVEN	R	.0	18,300	0	18,300
13030061500	40007815 D'AVRIA, STEVEN	R	.0	108,300	0	108,300
	PROPERTY TOTAL		.0	126,600	0	126,600
13030061600	40007816 RHODA, JOEL & ANGELIE	R	.0	18,300	0	18,300
13030061600	40007816 RHODA, JOEL & ANGELIE	R	.0	108,300	0	108,300

CURRENT VALUES

EXEMPTS INCLUDED

PROPERTY	OWNER NAME	CLASS	COUNT	ASSESSMENT	DEFERRED	NET ASSESSMENT
	PROPERTY TOTAL		.0	126,600	0	126,600
13030061700	40007817 GODWIN, SHAWNISE	R	.0	20,900	0	20,900
13030061700	40007817 GODWIN, SHAWNISE	R	.0	108,300	0	108,300
	PROPERTY TOTAL		.0	129,200	0	129,200
13030061800	40007333 NVR INC	R	.0	6,500	0	6,500
13030061900	40007333 NVR INC	R	.0	3,300	0	3,300
13030062000	40007333 NVR INC	R	.0	3,300	0	3,300
13030062100	40007333 NVR INC	R	.0	3,300	0	3,300
13030062200	40007333 NVR INC	R	.0	3,300	0	3,300
13030062300	40007333 NVR INC	R	.0	3,300	0	3,300
13030062400	40007333 NVR INC	R	.0	3,300	0	3,300
13030062500	40007333 NVR INC	R	.0	6,500	0	6,500
13030062600	40007796 NVR INC	R	.0	5,200	0	5,200
13030062700	40007796 NVR INC	R	.0	3,300	0	3,300
13030062800	40007796 NVR INC	R	.0	3,300	0	3,300
13030062900	40007796 NVR INC	R	.0	3,300	0	3,300
13030063000	40007796 NVR INC	R	.0	3,300	0	3,300
13030063100	40007796 NVR INC	R	.0	3,300	0	3,300
13030063200	40007796 NVR INC	R	.0	3,300	0	3,300
13030063300	40007796 NVR INC	R	.0	7,800	0	7,800
13030063400	40007796 NVR INC	R	.0	7,800	0	7,800
13030063500	40007796 NVR INC	R	.0	3,300	0	3,300
13030063600	40007796 NVR INC	R	.0	3,300	0	3,300
13030063700	40007796 NVR INC	R	.0	3,300	0	3,300
13030063800	40007796 NVR INC	R	.0	3,300	0	3,300
13030063900	40007796 NVR INC	R	.0	3,300	0	3,300
13030064000	40007796 NVR INC	R	.0	3,300	0	3,300

CURRENT VALUES

EXEMPTS INCLUDED

PROPERTY	OWNER	NAME	CLASS	COUNT	ASSESSMENT	DEFERRED	NET ASSESSMENT
13030064100	40007796	NVR INC	R	.0	5,200	0	5,200
13030064200	10041	SHAWNEE FARM LLC	R	.0	6,500	0	6,500
13030064300	10041	SHAWNEE FARM LLC	R	.0	3,300	0	3,300
13030064400	10041	SHAWNEE FARM LLC	R	.0	3,300	0	3,300
13030064500	10041	SHAWNEE FARM LLC	R	.0	3,300	0	3,300
13030064600	10041	SHAWNEE FARM LLC	R	.0	3,300	0	3,300
13030064700	10041	SHAWNEE FARM LLC	R	.0	3,300	0	3,300
13030064800	10041	SHAWNEE FARM LLC	R	.0	3,300	0	3,300
13030064900	10041	SHAWNEE FARM LLC	R	.0	6,500	0	6,500
13030065000	10041	SHAWNEE FARM LLC	R	.0	5,900	0	5,900
13030065100	10041	SHAWNEE FARM LLC	R	.0	3,300	0	3,300
13030065200	10041	SHAWNEE FARM LLC	R	.0	3,300	0	3,300
13030065300	10041	SHAWNEE FARM LLC	R	.0	3,300	0	3,300
13030065400	10041	SHAWNEE FARM LLC	R	.0	3,300	0	3,300
13030065500	10041	SHAWNEE FARM LLC	R	.0	3,300	0	3,300
13030065600	10041	SHAWNEE FARM LLC	R	.0	3,300	0	3,300
13030065700	10041	SHAWNEE FARM LLC	R	.0	7,800	0	7,800
13030065800	40006566	SHAWNEE FARM APARTMENT	A	.0	731,700	0	731,700
13030065800	40006566	SHAWNEE FARM APARTMENT	A	.0	8,844,300	0	8,844,300
		PROPERTY TOTAL		.0	9,576,000	0	9,576,000
13030065900	40006566	SHAWNEE FARM APARTMENT	C	.0	45,700	0	45,700
13030066000	40000642	LIBORIO MILFORD LLC	R	.0	3,100	0	3,100
13030066100	40000642	LIBORIO MILFORD LLC	R	.0	1,700	0	1,700
13030066200	40000642	LIBORIO MILFORD LLC	R	.0	1,700	0	1,700
13030066300	40000642	LIBORIO MILFORD LLC	R	.0	1,700	0	1,700
13030066400	40000642	LIBORIO MILFORD LLC	R	.0	1,700	0	1,700
13030066500	40000642	LIBORIO MILFORD LLC	R	.0	1,700	0	1,700

CURRENT VALUES

EXEMPTS INCLUDED

PROPERTY	OWNER NAME	CLASS	COUNT	ASSESSMENT	DEFERRED	NET ASSESSMENT
13030066600	40000642 LIBORIO MILFORD LLC	R	.0	2,100	0	2,100
13030066700	40000642 LIBORIO MILFORD LLC	R	.0	1,700	0	1,700
13030066800	40000642 LIBORIO MILFORD LLC	R	.0	1,100	0	1,100
13030066900	40000642 LIBORIO MILFORD LLC	R	.0	1,100	0	1,100
13030067000	40000642 LIBORIO MILFORD LLC	R	.0	1,100	0	1,100
13030067100	40000642 LIBORIO MILFORD LLC	R	.0	1,700	0	1,700
13030067200	40000642 LIBORIO MILFORD LLC	R	.0	1,700	0	1,700
13030067300	40000642 LIBORIO MILFORD LLC	R	.0	1,100	0	1,100
13030067400	40000642 LIBORIO MILFORD LLC	R	.0	1,100	0	1,100
13030067500	40000642 LIBORIO MILFORD LLC	R	.0	1,100	0	1,100
13030067600	40000642 LIBORIO MILFORD LLC	R	.0	1,700	0	1,700
13030067700	40000642 LIBORIO MILFORD LLC	R	.0	1,800	0	1,800
13030067800	40000642 LIBORIO MILFORD LLC	R	.0	1,300	0	1,300
13030067900	40000642 LIBORIO MILFORD LLC	R	.0	1,300	0	1,300
13030068000	40000642 LIBORIO MILFORD LLC	R	.0	1,300	0	1,300
13030068100	40000642 LIBORIO MILFORD LLC	R	.0	3,100	0	3,100
13030068200	40000642 LIBORIO MILFORD LLC	R	.0	2,000	0	2,000
13030068300	40000642 LIBORIO MILFORD LLC	R	.0	1,000	0	1,000
13030068400	40000642 LIBORIO MILFORD LLC	R	.0	1,000	0	1,000
13030068500	40000642 LIBORIO MILFORD LLC	R	.0	1,000	0	1,000
13030068600	40000642 LIBORIO MILFORD LLC	R	.0	1,000	0	1,000
13030068700	40000642 LIBORIO MILFORD LLC	R	.0	1,000	0	1,000
13030068800	40000642 LIBORIO MILFORD LLC	R	.0	2,000	0	2,000
13030068900	40000642 LIBORIO MILFORD LLC	R	.0	1,800	0	1,800
13030069000	40000642 LIBORIO MILFORD LLC	R	.0	1,100	0	1,100
13030069100	40000642 LIBORIO MILFORD LLC	R	.0	1,100	0	1,100

CURRENT VALUES

EXEMPTS INCLUDED

PROPERTY	OWNER NAME	CLASS	COUNT	ASSESSMENT	DEFERRED	NET ASSESSMENT
13030069200	40000642 LIBORIO MILFORD LLC	R	.0	1,100	0	1,100
13030069300	40000642 LIBORIO MILFORD LLC	R	.0	1,100	0	1,100
13030069400	40000642 LIBORIO MILFORD LLC	R	.0	1,100	0	1,100
13030069500	40000642 LIBORIO MILFORD LLC	R	.0	1,800	0	1,800
13030069600	40000642 LIBORIO MILFORD LLC	R	.0	2,900	0	2,900
13030069700	40000642 LIBORIO MILFORD LLC	R	.0	1,100	0	1,100
13030069800	40000642 LIBORIO MILFORD LLC	R	.0	1,100	0	1,100
13030069900	40000642 LIBORIO MILFORD LLC	R	.0	1,100	0	1,100
13030070000	40000642 LIBORIO MILFORD LLC	R	.0	1,700	0	1,700
13030070100	40000642 LIBORIO MILFORD LLC	R	.0	1,700	0	1,700
13030070200	40000642 LIBORIO MILFORD LLC	R	.0	1,700	0	1,700
13030070300	40000642 LIBORIO MILFORD LLC	R	.0	2,000	0	2,000
13030070400	40000642 LIBORIO MILFORD LLC	R	.0	1,700	0	1,700
13030070500	40000642 LIBORIO MILFORD LLC	R	.0	1,700	0	1,700
13030070600	40000642 LIBORIO MILFORD LLC	R	.0	1,700	0	1,700
13030070700	40000642 LIBORIO MILFORD LLC	R	.0	2,100	0	2,100
13030070800	40000642 LIBORIO MILFORD LLC	R	.0	1,800	0	1,800
13030070900	40000642 LIBORIO MILFORD LLC	R	.0	1,100	0	1,100
13030071000	40000642 LIBORIO MILFORD LLC	R	.0	1,100	0	1,100
13030071100	40000642 LIBORIO MILFORD LLC	R	.0	1,100	0	1,100
13030071200	40000642 LIBORIO MILFORD LLC	R	.0	1,100	0	1,100
13030071300	40000642 LIBORIO MILFORD LLC	R	.0	1,100	0	1,100
13030071400	40000642 LIBORIO MILFORD LLC	R	.0	1,500	0	1,500
13030071500	40000642 LIBORIO MILFORD LLC	R	.0	1,400	0	1,400
13030071600	40000642 LIBORIO MILFORD LLC	R	.0	1,000	0	1,000
13030071700	40000642 LIBORIO MILFORD LLC	R	.0	1,000	0	1,000

CURRENT VALUES

EXEMPTS INCLUDED

PROPERTY	OWNER NAME	CLASS	COUNT	ASSESSMENT	DEFERRED	NET ASSESSMENT
13030071800	40000642 LIBORIO MILFORD LLC	R	.0	1,000	0	1,000
13030071900	40000642 LIBORIO MILFORD LLC	R	.0	1,000	0	1,000
13030072000	40000642 LIBORIO MILFORD LLC	R	.0	1,000	0	1,000
13030072100	40000642 LIBORIO MILFORD LLC	R	.0	1,500	0	1,500
13030072200	40000642 LIBORIO MILFORD LLC	R	.0	1,800	0	1,800
13030072300	40000642 LIBORIO MILFORD LLC	R	.0	1,500	0	1,500
13030072400	40000642 LIBORIO MILFORD LLC	R	.0	1,500	0	1,500
13030072500	40000642 LIBORIO MILFORD LLC	R	.0	1,500	0	1,500
13030072600	40000642 LIBORIO MILFORD LLC	R	.0	1,500	0	1,500
13030072700	40000642 LIBORIO MILFORD LLC	R	.0	1,500	0	1,500
13030072800	40000642 LIBORIO MILFORD LLC	R	.0	2,000	0	2,000
13030072900	40000642 LIBORIO MILFORD LLC	R	.0	2,000	0	2,000
13030073000	40000642 LIBORIO MILFORD LLC	R	.0	1,300	0	1,300
13030073100	40000642 LIBORIO MILFORD LLC	R	.0	1,300	0	1,300
13030073200	40000642 LIBORIO MILFORD LLC	R	.0	1,800	0	1,800
13030073300	40000642 LIBORIO MILFORD LLC	R	.0	1,800	0	1,800
13030073400	40000642 LIBORIO MILFORD LLC	R	.0	1,300	0	1,300
13030073500	40000642 LIBORIO MILFORD LLC	R	.0	1,300	0	1,300
13030073600	40000642 LIBORIO MILFORD LLC	R	.0	1,800	0	1,800
13030073700	40000642 LIBORIO MILFORD LLC	R	.0	2,200	0	2,200
13030073800	40000642 LIBORIO MILFORD LLC	R	.0	2,200	0	2,200
13030073900	40000642 LIBORIO MILFORD LLC	R	.0	2,200	0	2,200
13030074000	40000642 LIBORIO MILFORD LLC	R	.0	1,800	0	1,800
13030074100	40000642 LIBORIO MILFORD LLC	R	.0	1,500	0	1,500
13030074200	40000642 LIBORIO MILFORD LLC	R	.0	1,500	0	1,500
13030074300	40000642 LIBORIO MILFORD LLC	R	.0	1,500	0	1,500

CURRENT VALUES

EXEMPTS INCLUDED

PROPERTY	OWNER NAME	CLASS	COUNT	ASSESSMENT	DEFERRED	NET ASSESSMENT
13030074400	40000642 LIBORIO MILFORD LLC	R	.0	1,500	0	1,500
13030074500	40000642 LIBORIO MILFORD LLC	R	.0	2,100	0	2,100
13030074600	40000642 LIBORIO MILFORD LLC	R	.0	2,000	0	2,000
13030074700	40000642 LIBORIO MILFORD LLC	R	.0	1,100	0	1,100
13030074800	40000642 LIBORIO MILFORD LLC	R	.0	1,100	0	1,100
13030074900	40000642 LIBORIO MILFORD LLC	R	.0	1,100	0	1,100
13030075000	40000642 LIBORIO MILFORD LLC	R	.0	1,100	0	1,100
13030075100	40000642 LIBORIO MILFORD LLC	R	.0	1,500	0	1,500
13030075200	40000642 LIBORIO MILFORD LLC	R	.0	1,500	0	1,500
13030075300	40000642 LIBORIO MILFORD LLC	R	.0	1,100	0	1,100
13030075400	40000642 LIBORIO MILFORD LLC	R	.0	1,100	0	1,100
13030075500	40000642 LIBORIO MILFORD LLC	R	.0	1,100	0	1,100
13030075600	40000642 LIBORIO MILFORD LLC	R	.0	1,800	0	1,800
13030075700	40000642 LIBORIO MILFORD LLC	R	.0	2,100	0	2,100
13030075800	40000642 LIBORIO MILFORD LLC	R	.0	1,500	0	1,500
13030075900	40000642 LIBORIO MILFORD LLC	R	.0	1,400	0	1,400
13030076000	40000642 LIBORIO MILFORD LLC	R	.0	1,500	0	1,500
13030076100	40000642 LIBORIO MILFORD LLC	R	.0	1,500	0	1,500
13030076200	40000642 LIBORIO MILFORD LLC	R	.0	1,800	0	1,800
13030076300	40000642 LIBORIO MILFORD LLC	R	.0	1,700	0	1,700
13030076400	40000642 LIBORIO MILFORD LLC	R	.0	1,400	0	1,400
13030076500	40000642 LIBORIO MILFORD LLC	R	.0	1,500	0	1,500
13030076600	40000642 LIBORIO MILFORD LLC	R	.0	2,000	0	2,000
13030076700	40000642 LIBORIO MILFORD LLC	R	.0	1,800	0	1,800
13030076800	40000642 LIBORIO MILFORD LLC	R	.0	1,800	0	1,800
13030076900	40000642 LIBORIO MILFORD LLC	R	.0	1,800	0	1,800

CURRENT VALUES

EXEMPTS INCLUDED

PROPERTY	OWNER NAME	CLASS	COUNT	ASSESSMENT	DEFERRED	NET ASSESSMENT
13030077000	40000642 LIBORIO MILFORD LLC	R	.0	1,800	0	1,800
13030077100	40000642 LIBORIO MILFORD LLC	R	.0	1,800	0	1,800
13030077200	40000642 LIBORIO MILFORD LLC	R	.0	1,800	0	1,800
13030077300	40000642 LIBORIO MILFORD LLC	R	.0	1,800	0	1,800
13030077400	40000642 LIBORIO MILFORD LLC	R	.0	1,800	0	1,800
13030077500	40000642 LIBORIO MILFORD LLC	R	.0	1,800	0	1,800
13030077600	40000642 LIBORIO MILFORD LLC	R	.0	2,000	0	2,000
13030077700	40000642 LIBORIO MILFORD LLC	R	.0	1,700	0	1,700
13030077800	40000642 LIBORIO MILFORD LLC	R	.0	2,400	0	2,400
13030077900	40000642 LIBORIO MILFORD LLC	R	.0	1,800	0	1,800
13030078000	40000642 LIBORIO MILFORD LLC	R	.0	2,400	0	2,400
13030078100	40000642 LIBORIO MILFORD LLC	R	.0	2,900	0	2,900
13030078200	40000642 LIBORIO MILFORD LLC	R	.0	2,000	0	2,000
13030078300	40000642 LIBORIO MILFORD LLC	R	.0	2,000	0	2,000
13030078400	40000642 LIBORIO MILFORD LLC	R	.0	2,400	0	2,400
13030078500	40000642 LIBORIO MILFORD LLC	R	.0	2,000	0	2,000
13030078600	40000642 LIBORIO MILFORD LLC	R	.0	2,000	0	2,000
13030078700	40000642 LIBORIO MILFORD LLC	R	.0	2,000	0	2,000
13030078800	40000642 LIBORIO MILFORD LLC	R	.0	2,000	0	2,000
13030078900	40000642 LIBORIO MILFORD LLC	R	.0	2,000	0	2,000
13030079000	40000642 LIBORIO MILFORD LLC	R	.0	2,000	0	2,000
13030079100	40000642 LIBORIO MILFORD LLC	R	.0	2,000	0	2,000
13030079200	40000642 LIBORIO MILFORD LLC	R	.0	2,000	0	2,000
13030079300	40000642 LIBORIO MILFORD LLC	R	.0	2,000	0	2,000
13030079400	40000642 LIBORIO MILFORD LLC	R	.0	2,000	0	2,000
13030079500	40000642 LIBORIO MILFORD LLC	R	.0	2,100	0	2,100

CURRENT VALUES

EXEMPTS INCLUDED

PROPERTY	OWNER NAME	CLASS	COUNT	ASSESSMENT	DEFERRED	NET ASSESSMENT
13030079600	40000642 LIBORIO MILFORD LLC	R	.0	2,400	0	2,400
13030079700	40000642 LIBORIO MILFORD LLC	R	.0	2,200	0	2,200
13030079800	40000642 LIBORIO MILFORD LLC	R	.0	2,500	0	2,500
13030079900	40000642 LIBORIO MILFORD LLC	R	.0	2,200	0	2,200
13030080000	40000642 LIBORIO MILFORD LLC	R	.0	2,400	0	2,400
13030080100	40000642 LIBORIO MILFORD LLC	R	.0	2,700	0	2,700
13030080200	40000642 LIBORIO MILFORD LLC	R	.0	3,100	0	3,100
13030080300	40000642 LIBORIO MILFORD LLC	R	.0	3,800	0	3,800
13030080400	40000642 LIBORIO MILFORD LLC	R	.0	2,200	0	2,200
13030080500	40000642 LIBORIO MILFORD LLC	R	.0	2,000	0	2,000
13030080600	40000642 LIBORIO MILFORD LLC	R	.0	2,000	0	2,000
13030080700	40000642 LIBORIO MILFORD LLC	R	.0	2,000	0	2,000
13030080800	40000642 LIBORIO MILFORD LLC	R	.0	2,000	0	2,000
13030080900	40000642 LIBORIO MILFORD LLC	R	.0	2,000	0	2,000
13030081000	40000642 LIBORIO MILFORD LLC	R	.0	2,000	0	2,000
13030081100	40000642 LIBORIO MILFORD LLC	R	.0	2,000	0	2,000
13030081200	40000642 LIBORIO MILFORD LLC	R	.0	2,000	0	2,000
13030081300	40000642 LIBORIO MILFORD LLC	R	.0	2,000	0	2,000
13030081400	40000642 LIBORIO MILFORD LLC	R	.0	2,700	0	2,700
13030081500	40000642 LIBORIO MILFORD LLC	R	.0	3,500	0	3,500
13030081600	40000642 LIBORIO MILFORD LLC	R	.0	2,400	0	2,400
13030081700	40000642 LIBORIO MILFORD LLC	R	.0	2,000	0	2,000
13030081800	40000642 LIBORIO MILFORD LLC	R	.0	2,000	0	2,000
13030081900	40000642 LIBORIO MILFORD LLC	R	.0	2,000	0	2,000
13030082000	40000642 LIBORIO MILFORD LLC	R	.0	2,000	0	2,000
13030082100	40000642 LIBORIO MILFORD LLC	R	.0	2,000	0	2,000

CURRENT VALUES

EXEMPTS INCLUDED

PROPERTY	OWNER NAME	CLASS	COUNT	ASSESSMENT	DEFERRED	NET ASSESSMENT
13030082200	40000642 LIBORIO MILFORD LLC	R	.0	2,000	0	2,000
13030082300	40000642 LIBORIO MILFORD LLC	R	.0	2,500	0	2,500
13030082400	40000642 LIBORIO MILFORD LLC	R	.0	1,400	0	1,400
13030082500	40000642 LIBORIO MILFORD LLC	R	.0	1,000	0	1,000
13030082600	40000642 LIBORIO MILFORD LLC	R	.0	1,000	0	1,000
13030082700	40000642 LIBORIO MILFORD LLC	R	.0	1,000	0	1,000
13030082800	40000642 LIBORIO MILFORD LLC	R	.0	1,000	0	1,000
13030082900	40000642 LIBORIO MILFORD LLC	R	.0	1,700	0	1,700
13030083000	40000642 LIBORIO MILFORD LLC	R	.0	2,000	0	2,000
13030083100	40000642 LIBORIO MILFORD LLC	R	.0	2,000	0	2,000
13030083200	40000642 LIBORIO MILFORD LLC	R	.0	2,000	0	2,000
13030083300	40000642 LIBORIO MILFORD LLC	R	.0	2,000	0	2,000
13030083400	40000642 LIBORIO MILFORD LLC	R	.0	2,000	0	2,000
13030083500	40000642 LIBORIO MILFORD LLC	R	.0	2,000	0	2,000
13030083600	40000642 LIBORIO MILFORD LLC	R	.0	2,000	0	2,000
13030083700	40000642 LIBORIO MILFORD LLC	R	.0	2,000	0	2,000
13030083800	40000642 LIBORIO MILFORD LLC	R	.0	2,000	0	2,000
13030083900	40000642 LIBORIO MILFORD LLC	R	.0	2,700	0	2,700
13030084000	40000642 LIBORIO MILFORD LLC	R	.0	1,800	0	1,800
13030084100	40000642 LIBORIO MILFORD LLC	R	.0	1,000	0	1,000
13030084200	40000642 LIBORIO MILFORD LLC	R	.0	1,000	0	1,000
13030084300	40000642 LIBORIO MILFORD LLC	R	.0	1,000	0	1,000
13030084400	40000642 LIBORIO MILFORD LLC	R	.0	1,000	0	1,000
13030084500	40000642 LIBORIO MILFORD LLC	R	.0	1,000	0	1,000
13030084600	40000642 LIBORIO MILFORD LLC	R	.0	1,000	0	1,000
13030084700	40000642 LIBORIO MILFORD LLC	R	.0	1,700	0	1,700

CURRENT VALUES

EXEMPTS INCLUDED

PROPERTY	OWNER NAME	CLASS	COUNT	ASSESSMENT	DEFERRED	NET ASSESSMENT
13030084800	40000642 LIBORIO MILFORD LLC	R	.0	3,200	0	3,200
13030084900	40000642 LIBORIO MILFORD LLC	R	.0	1,000	0	1,000
13030085000	40000642 LIBORIO MILFORD LLC	R	.0	1,000	0	1,000
13030085100	40000642 LIBORIO MILFORD LLC	R	.0	1,000	0	1,000
13030085200	40000642 LIBORIO MILFORD LLC	R	.0	3,200	0	3,200
13030085300	40000642 LIBORIO MILFORD LLC	R	.0	2,000	0	2,000
13030085400	40000642 LIBORIO MILFORD LLC	R	.0	1,000	0	1,000
13030085500	40000642 LIBORIO MILFORD LLC	R	.0	1,000	0	1,000
13030085600	40000642 LIBORIO MILFORD LLC	R	.0	1,000	0	1,000
13030085700	40000642 LIBORIO MILFORD LLC	R	.0	1,000	0	1,000
13030085800	40000642 LIBORIO MILFORD LLC	R	.0	1,000	0	1,000
13030085900	40000642 LIBORIO MILFORD LLC	R	.0	1,000	0	1,000
13030086000	40000642 LIBORIO MILFORD LLC	R	.0	1,400	0	1,400
13030086100	40000642 LIBORIO MILFORD LLC	R	.0	1,500	0	1,500
13030086200	40000642 LIBORIO MILFORD LLC	R	.0	1,000	0	1,000
13030086300	40000642 LIBORIO MILFORD LLC	R	.0	1,000	0	1,000
13030086400	40000642 LIBORIO MILFORD LLC	R	.0	1,000	0	1,000
13030086500	40000642 LIBORIO MILFORD LLC	R	.0	1,000	0	1,000
13030086600	40000642 LIBORIO MILFORD LLC	R	.0	1,000	0	1,000
13030086700	40000642 LIBORIO MILFORD LLC	R	.0	1,000	0	1,000
13030086800	40000642 LIBORIO MILFORD LLC	R	.0	1,500	0	1,500
13030086900	40000642 LIBORIO MILFORD LLC	R	.0	2,000	0	2,000
13030087000	40000642 LIBORIO MILFORD LLC	R	.0	2,000	0	2,000
13030087100	40000642 LIBORIO MILFORD LLC	R	.0	2,000	0	2,000
13030087200	40000642 LIBORIO MILFORD LLC	R	.0	2,000	0	2,000
13030087300	40000642 LIBORIO MILFORD LLC	R	.0	2,000	0	2,000

CURRENT VALUES

EXEMPTS INCLUDED

PROPERTY	OWNER NAME	CLASS	COUNT	ASSESSMENT	DEFERRED	NET ASSESSMENT
13030087400	40000642 LIBORIO MILFORD LLC	R	.0	2,000	0	2,000
13030087500	40000642 LIBORIO MILFORD LLC	R	.0	2,000	0	2,000
13030087600	40000642 LIBORIO MILFORD LLC	R	.0	2,000	0	2,000
13030087700	40000642 LIBORIO MILFORD LLC	R	.0	2,000	0	2,000
13030087800	40000642 LIBORIO MILFORD LLC	R	.0	2,000	0	2,000
13030087900	40000642 LIBORIO MILFORD LLC	R	.0	2,000	0	2,000
13030088000	40000642 LIBORIO MILFORD LLC	R	.0	2,000	0	2,000
13030088100	40000642 LIBORIO MILFORD LLC	R	.0	2,000	0	2,000
13030088200	40000642 LIBORIO MILFORD LLC	R	.0	2,000	0	2,000
13030088300	40000642 LIBORIO MILFORD LLC	R	.0	2,000	0	2,000
13030088400	40000642 LIBORIO MILFORD LLC	R	.0	1,500	0	1,500
13030088500	40000642 LIBORIO MILFORD LLC	R	.0	1,000	0	1,000
13030088600	40000642 LIBORIO MILFORD LLC	R	.0	1,000	0	1,000
13030088700	40000642 LIBORIO MILFORD LLC	R	.0	1,000	0	1,000
13030088800	40000642 LIBORIO MILFORD LLC	R	.0	1,000	0	1,000
13030088900	40000642 LIBORIO MILFORD LLC	R	.0	1,000	0	1,000
13030089000	40000642 LIBORIO MILFORD LLC	R	.0	1,000	0	1,000
13030089100	40000642 LIBORIO MILFORD LLC	R	.0	1,500	0	1,500
13030089200	40000642 LIBORIO MILFORD LLC	R	.0	1,500	0	1,500
13030089300	40000642 LIBORIO MILFORD LLC	R	.0	1,000	0	1,000
13030089400	40000642 LIBORIO MILFORD LLC	R	.0	1,000	0	1,000
13030089500	40000642 LIBORIO MILFORD LLC	R	.0	1,000	0	1,000
13030089600	40000642 LIBORIO MILFORD LLC	R	.0	1,000	0	1,000
13030089700	40000642 LIBORIO MILFORD LLC	R	.0	1,000	0	1,000
13030089800	40000642 LIBORIO MILFORD LLC	R	.0	1,000	0	1,000
13030089900	40000642 LIBORIO MILFORD LLC	R	.0	1,500	0	1,500

CURRENT VALUES

EXEMPTS INCLUDED

PROPERTY	OWNER NAME	CLASS	COUNT	ASSESSMENT	DEFERRED	NET ASSESSMENT
13030090000	40000642 LIBORIO MILFORD LLC	R	.0	1,700	0	1,700
13030090100	40000642 LIBORIO MILFORD LLC	R	.0	1,500	0	1,500
13030090200	40000642 LIBORIO MILFORD LLC	R	.0	1,500	0	1,500
13030090300	40000642 LIBORIO MILFORD LLC	R	.0	3,500	0	3,500
13030090400	40000642 LIBORIO MILFORD LLC	R	.0	1,700	0	1,700
13030090500	40000642 LIBORIO MILFORD LLC	R	.0	1,700	0	1,700
13030090600	40000642 LIBORIO MILFORD LLC	R	.0	2,000	0	2,000
13030090700	40000642 LIBORIO MILFORD LLC	R	.0	2,100	0	2,100
13030090800	40000642 LIBORIO MILFORD LLC	R	.0	1,800	0	1,800
13030090900	40000642 LIBORIO MILFORD LLC	R	.0	2,900	0	2,900
13030091000	40000642 LIBORIO MILFORD LLC	R	.0	2,900	0	2,900
13030091100	40000642 LIBORIO MILFORD LLC	R	.0	2,000	0	2,000
13030091200	40000642 LIBORIO MILFORD LLC	R	.0	1,700	0	1,700
13030091300	40000642 LIBORIO MILFORD LLC	R	.0	2,200	0	2,200
13030091400	40000642 LIBORIO MILFORD LLC	R	.0	2,000	0	2,000
13030091500	40000642 LIBORIO MILFORD LLC	R	.0	1,700	0	1,700
13030091600	40000642 LIBORIO MILFORD LLC	R	.0	1,800	0	1,800
13030091700	40000642 LIBORIO MILFORD LLC	R	.0	1,700	0	1,700
13030091800	40000642 LIBORIO MILFORD LLC	R	.0	1,800	0	1,800
13030091900	40000642 LIBORIO MILFORD LLC	R	.0	4,500	0	4,500
13030092000	40000642 LIBORIO MILFORD LLC	R	.0	3,400	0	3,400
13030092100	40000642 LIBORIO MILFORD LLC	R	.0	4,500	0	4,500
13030092200	40000642 LIBORIO MILFORD LLC	R	.0	9,000	0	9,000
13030092300	40000642 LIBORIO MILFORD LLC	R	.0	4,200	0	4,200
13030092400	40000642 LIBORIO MILFORD LLC	R	.0	3,100	0	3,100
13030092500	40000642 LIBORIO MILFORD LLC	R	.0	2,800	0	2,800

CURRENT VALUES

EXEMPTS INCLUDED

PROPERTY	OWNER NAME	CLASS	COUNT	ASSESSMENT	DEFERRED	NET ASSESSMENT
13030092600	40000642 LIBORIO MILFORD LLC	R	.0	4,100	0	4,100
13030092700	40000642 LIBORIO MILFORD LLC	R	.0	1,800	0	1,800
13030092800	40000642 LIBORIO MILFORD LLC	R	.0	1,800	0	1,800
13030092900	40000642 LIBORIO MILFORD LLC	R	.0	2,700	0	2,700
13030093000	40000642 LIBORIO MILFORD LLC	R	.0	2,000	0	2,000
13030093100	40000642 LIBORIO MILFORD LLC	R	.0	2,000	0	2,000
13030093200	40000642 LIBORIO MILFORD LLC	R	.0	1,800	0	1,800
13030093300	40000642 LIBORIO MILFORD LLC	R	.0	3,200	0	3,200
13030093400	40000642 LIBORIO MILFORD LLC	R	.0	2,400	0	2,400
13030093500	40000642 LIBORIO MILFORD LLC	R	.0	1,700	0	1,700
13030093600	40000642 LIBORIO MILFORD LLC	R	.0	2,400	0	2,400
13030093700	40000642 LIBORIO MILFORD LLC	R	.0	2,000	0	2,000
13030093800	40000642 LIBORIO MILFORD LLC	R	.0	1,700	0	1,700
13030093900	40000642 LIBORIO MILFORD LLC	R	.0	1,700	0	1,700
13030094000	40000642 LIBORIO MILFORD LLC	R	.0	2,500	0	2,500
13030094100	40000642 LIBORIO MILFORD LLC	R	.0	2,900	0	2,900
13030094200	40000642 LIBORIO MILFORD LLC	R	.0	1,800	0	1,800
13030094300	40000642 LIBORIO MILFORD LLC	R	.0	1,700	0	1,700
13030094400	40000642 LIBORIO MILFORD LLC	R	.0	1,700	0	1,700
13030094500	40000642 LIBORIO MILFORD LLC	R	.0	1,700	0	1,700
13030094600	40000642 LIBORIO MILFORD LLC	R	.0	2,100	0	2,100
13030094700	40000642 LIBORIO MILFORD LLC	R	.0	2,900	0	2,900
13030094800	40000642 LIBORIO MILFORD LLC	R	.0	1,400	0	1,400
13030094900	40000642 LIBORIO MILFORD LLC	R	.0	1,500	0	1,500
13030095000	40000642 LIBORIO MILFORD LLC	R	.0	1,700	0	1,700
13030095100	40000642 LIBORIO MILFORD LLC	R	.0	1,700	0	1,700

CURRENT VALUES

EXEMPTS INCLUDED

PROPERTY	OWNER NAME	CLASS	COUNT	ASSESSMENT	DEFERRED	NET ASSESSMENT
13030095200	40000642 LIBORIO MILFORD LLC	R	.0	1,700	0	1,700
13030095300	40000642 LIBORIO MILFORD LLC	R	.0	1,700	0	1,700
13030095400	40000642 LIBORIO MILFORD LLC	R	.0	2,100	0	2,100
13030095500	40000642 LIBORIO MILFORD LLC	R	.0	2,100	0	2,100
13030095600	40000642 LIBORIO MILFORD LLC	R	.0	2,000	0	2,000
13030095700	40000642 LIBORIO MILFORD LLC	R	.0	2,000	0	2,000
13030095800	40000642 LIBORIO MILFORD LLC	R	.0	2,000	0	2,000
13030095900	40000642 LIBORIO MILFORD LLC	R	.0	2,000	0	2,000
13030096000	40000642 LIBORIO MILFORD LLC	R	.0	2,100	0	2,100
13030096100	40000642 LIBORIO MILFORD LLC	R	.0	2,100	0	2,100
13030096200	40000642 LIBORIO MILFORD LLC	R	.0	2,000	0	2,000
13030096300	40000642 LIBORIO MILFORD LLC	R	.0	2,000	0	2,000
13030096400	40000642 LIBORIO MILFORD LLC	R	.0	2,000	0	2,000
13030096500	40000642 LIBORIO MILFORD LLC	R	.0	2,000	0	2,000
13030096600	40000642 LIBORIO MILFORD LLC	R	.0	2,100	0	2,100
13030096700	40000642 LIBORIO MILFORD LLC	R	.0	4,100	0	4,100
13030096800	40000642 LIBORIO MILFORD LLC	R	.0	2,900	0	2,900
13030096900	40000642 LIBORIO MILFORD LLC	R	.0	2,200	0	2,200
13030097000	40000642 LIBORIO MILFORD LLC	R	.0	3,900	0	3,900
13030097100	40000642 LIBORIO MILFORD LLC	R	.0	2,200	0	2,200
13030097200	40000642 LIBORIO MILFORD LLC	R	.0	2,700	0	2,700
13030097300	40000642 LIBORIO MILFORD LLC	R	.0	2,400	0	2,400
13030097400	40000642 LIBORIO MILFORD LLC	R	.0	1,100	0	1,100
13030097500	40000642 LIBORIO MILFORD LLC	R	.0	1,100	0	1,100
13030097600	40000642 LIBORIO MILFORD LLC	R	.0	1,100	0	1,100
13030097700	40000642 LIBORIO MILFORD LLC	R	.0	1,100	0	1,100

CURRENT VALUES

EXEMPTS INCLUDED

PROPERTY	OWNER NAME	CLASS	COUNT	ASSESSMENT	DEFERRED	NET ASSESSMENT
13030097800	40000642 LIBORIO MILFORD LLC	R	.0	2,000	0	2,000
13030097900	40000642 LIBORIO MILFORD LLC	R	.0	1,700	0	1,700
13030098000	40000642 LIBORIO MILFORD LLC	R	.0	1,700	0	1,700
13030098100	40000642 LIBORIO MILFORD LLC	R	.0	1,700	0	1,700
13030098200	40000642 LIBORIO MILFORD LLC	R	.0	1,800	0	1,800
13030098300	40000642 LIBORIO MILFORD LLC	R	.0	2,200	0	2,200
13030098400	40000642 LIBORIO MILFORD LLC	R	.0	2,200	0	2,200
13030098500	40000642 LIBORIO MILFORD LLC	R	.0	2,200	0	2,200
13030098600	40000642 LIBORIO MILFORD LLC	R	.0	2,200	0	2,200
13030098700	40000642 LIBORIO MILFORD LLC	R	.0	2,200	0	2,200
13030098800	40000642 LIBORIO MILFORD LLC	R	.0	2,200	0	2,200
13030098900	40000642 LIBORIO MILFORD LLC	R	.0	2,200	0	2,200
13030099000	40000642 LIBORIO MILFORD LLC	R	.0	1,700	0	1,700
13030099100	40000642 LIBORIO MILFORD LLC	R	.0	1,300	0	1,300
13030099200	40000642 LIBORIO MILFORD LLC	R	.0	1,300	0	1,300
13030099300	40000642 LIBORIO MILFORD LLC	R	.0	1,300	0	1,300
13030099400	40000642 LIBORIO MILFORD LLC	R	.0	1,300	0	1,300
13030099500	40000642 LIBORIO MILFORD LLC	R	.0	3,200	0	3,200
13030099600	40000642 LIBORIO MILFORD LLC	R	.0	2,200	0	2,200
13030099700	40000642 LIBORIO MILFORD LLC	R	.0	2,000	0	2,000
13030099800	40000642 LIBORIO MILFORD LLC	R	.0	2,000	0	2,000
13030099900	40000642 LIBORIO MILFORD LLC	R	.0	2,000	0	2,000
13030612500	40006579 FIRST BAPTIST CHURCH O	E	.0	56,000	0	56,000
13030612500	40006579 FIRST BAPTIST CHURCH O	E	.0	161,100	0	161,100
	PROPERTY TOTAL		.0	217,100	0	217,100
13030612700	40006579 FIRST BAPTIST CHURCH O	E	.0	164,400	0	164,400
13030612700	40006579 FIRST BAPTIST CHURCH O	E	.0	2,127,800	0	2,127,800
	PROPERTY TOTAL		.0	2,292,200	0	2,292,200

CURRENT VALUES

EXEMPTS INCLUDED

PROPERTY	OWNER	NAME	CLASS	COUNT	ASSESSMENT	DEFERRED	NET ASSESSMENT
13030612800	40007090	FIRST BAPTIST CHURCH O	E	.0	54,800	0	54,800
13030612800	40007090	FIRST BAPTIST CHURCH O	E	.0	126,600	0	126,600
		PROPERTY TOTAL		.0	181,400	0	181,400
13030700100	40001585	CLAUSEN, KATHY A	R	.0	40,500	0	40,500
13030700100	40001585	CLAUSEN, KATHY A	R	.0	105,600	0	105,600
		PROPERTY TOTAL		.0	146,100	0	146,100
13030700200	40001594	LEVIN, ANDREW	R	.0	40,500	0	40,500
13030700200	40001594	LEVIN, ANDREW	R	.0	62,300	0	62,300
		PROPERTY TOTAL		.0	102,800	0	102,800
13030701000	40001601	LANK, ROBERT B & DIANE	R	.0	45,000	0	45,000
13030701000	40001601	LANK, ROBERT B & DIANE	R	.0	136,000	0	136,000
		PROPERTY TOTAL		.0	181,000	0	181,000
13030701201	40007690	WILLOUGHBY, WILLIAM E	R	.0	35,500	0	35,500
13030702801	40006572	MILFORD AID II PROPCO	C	.0	855,000	0	855,000
13030702801	40006572	MILFORD AID II PROPCO	C	.0	3,616,300	0	3,616,300
		PROPERTY TOTAL		.0	4,471,300	0	4,471,300
13030702900	40001627	THREE D CORPORATION	C	.0	505,000	0	505,000
13030702900	40001627	THREE D CORPORATION	C	.0	525,200	0	525,200
		PROPERTY TOTAL		.0	1,030,200	0	1,030,200
13030703000	40004993	ADESA CORPORATION LLC	R	.0	600	0	600
13030703001	40005797	RICHARDSON, ADAM & CHR	R	.0	51,700	0	51,700
13030703001	40005797	RICHARDSON, ADAM & CHR	R	.0	116,100	0	116,100
		PROPERTY TOTAL		.0	167,800	0	167,800
13030703002	40007689	EMORY, PATRICK J, JUDY	R	.0	37,200	0	37,200
13030703003	40002571	AWAYES, ADLY	R	.0	51,700	0	51,700
13030703004	40002571	AWAYES, ADLY	R	.0	51,700	0	51,700
13030703004	40002571	AWAYES, ADLY	R	.0	444,400	0	444,400
		PROPERTY TOTAL		.0	496,100	0	496,100
13030703005	40007780	AWAYES, SAMI A	R	.0	50,500	0	50,500
13030703005	40007780	AWAYES, SAMI A	R	.0	359,100	0	359,100
		PROPERTY TOTAL		.0	409,600	0	409,600
13030703006	40007780	AWAYES, SAMI A	R	.0	45,600	0	45,600
13030703007	40004993	ADESA CORPORATION LLC	R	.0	5,000	0	5,000
13030703008	40004993	ADESA CORPORATION LLC	R	.0	4,900	0	4,900
13030703009	40004993	ADESA CORPORATION LLC	R	.0	4,800	0	4,800

CURRENT VALUES

EXEMPTS INCLUDED

PROPERTY	OWNER	NAME	CLASS	COUNT	ASSESSMENT	DEFERRED	NET ASSESSMENT
13030703010	40004993	ADESA CORPORATION LLC	R	.0	8,200	0	8,200
13030703011	40004993	ADESA CORPORATION LLC	R	.0	6,600	0	6,600
13030703012	40004993	ADESA CORPORATION LLC	R	.0	68,000	0	68,000
13030703013	40004993	ADESA CORPORATION LLC	R	.0	54,200	0	54,200
13030703014	40004993	ADESA CORPORATION LLC	E	.0	16,200	0	16,200
13030703100	40007440	RIVERA, MICHAEL - TRUS	R	.0	41,000	0	41,000
13030703100	40007440	RIVERA, MICHAEL - TRUS	R	.0	79,300	0	79,300
		PROPERTY TOTAL		.0	120,300	0	120,300
13030703200	40001664	COVERT, SANDRA & SCOTT	R	.0	41,400	0	41,400
13030703200	40001664	COVERT, SANDRA & SCOTT	R	.0	77,000	0	77,000
		PROPERTY TOTAL		.0	118,400	0	118,400
13030703300	40007309	CULOTTA, CHARLES E & S	R	.0	44,800	0	44,800
13030703300	40007309	CULOTTA, CHARLES E & S	R	.0	94,100	0	94,100
		PROPERTY TOTAL		.0	138,900	0	138,900
13030703400	40001674	MEUNIER, NATHALIE E	R	.0	42,800	0	42,800
13030703400	40001674	MEUNIER, NATHALIE E	R	.0	103,500	0	103,500
		PROPERTY TOTAL		.0	146,300	0	146,300
13030703500	40006303	BAYLES, JORDAN B & CHE	R	.0	40,800	0	40,800
13030703500	40006303	BAYLES, JORDAN B & CHE	R	.0	113,700	0	113,700
		PROPERTY TOTAL		.0	154,500	0	154,500
13030703600	40001689	PIETRUCZENIA, JOHN SR	R	.0	44,000	0	44,000
13030703600	40001689	PIETRUCZENIA, JOHN SR	R	.0	97,500	0	97,500
		PROPERTY TOTAL		.0	141,500	0	141,500
13030703700	40001700	MEHRENBERG, DENNIS F	R	.0	41,000	0	41,000
13030703700	40001700	MEHRENBERG, DENNIS F	R	.0	107,300	0	107,300
		PROPERTY TOTAL		.0	148,300	0	148,300
13030703800	40001708	GUNNING, FRANCIS S	R	.0	62,500	0	62,500
13030703800	40001708	GUNNING, FRANCIS S	R	.0	72,900	0	72,900
		PROPERTY TOTAL		.0	135,400	0	135,400
13030703900	40006657	MARVEL, HARVEY G REVOC	R	.0	51,900	0	51,900
13030703900	40006657	MARVEL, HARVEY G REVOC	R	.0	300,800	0	300,800
		PROPERTY TOTAL		.0	352,700	0	352,700
13030703901	40001728	BOZIEVICH, STUART H &	R	.0	54,800	0	54,800
13030703901	40001728	BOZIEVICH, STUART H &	R	.0	238,400	0	238,400
		PROPERTY TOTAL		.0	293,200	0	293,200
13030704000	40007449	BAUMANN, JOSINE A & JU	R	.0	46,200	0	46,200
13030704000	40007449	BAUMANN, JOSINE A & JU	R	.0	72,100	0	72,100

CURRENT VALUES

EXEMPTS INCLUDED

PROPERTY	OWNER NAME	CLASS	COUNT	ASSESSMENT	DEFERRED	NET ASSESSMENT
	PROPERTY TOTAL		.0	118,300	0	118,300
13030704001	40001748 MORGAN, VAUGHN & DALE	R	.0	50,900	0	50,900
13030704001	40001748 MORGAN, VAUGHN & DALE	R	.0	76,100	0	76,100
	PROPERTY TOTAL		.0	127,000	0	127,000
13030704200	40001751 WALLACE, JON R & KAREN	R	.0	49,200	0	49,200
13030704200	40001751 WALLACE, JON R & KAREN	R	.0	115,200	0	115,200
	PROPERTY TOTAL		.0	164,400	0	164,400
13030704300	40005816 MORSE, EMILY A	R	.0	53,700	0	53,700
13030704300	40005816 MORSE, EMILY A	R	.0	64,100	0	64,100
	PROPERTY TOTAL		.0	117,800	0	117,800
13030704301	40006999 KEN AND BRAD INVESTMEN	R	.0	55,700	0	55,700
13030704301	40006999 KEN AND BRAD INVESTMEN	R	.0	138,900	0	138,900
	PROPERTY TOTAL		.0	194,600	0	194,600
13030704302	40006999 KEN AND BRAD INVESTMEN	R	.0	63,700	0	63,700
13030704302	40006999 KEN AND BRAD INVESTMEN	R	.0	119,800	0	119,800
	PROPERTY TOTAL		.0	183,500	0	183,500
13030704400	40006875 ANTONIK, CHRISTOPHER G	R	.0	46,000	0	46,000
13030704400	40006875 ANTONIK, CHRISTOPHER G	R	.0	168,700	0	168,700
	PROPERTY TOTAL		.0	214,700	0	214,700
13030704401	40007128 WATSON, JOANN & WILLIA	R	.0	47,100	0	47,100
13030704401	40007128 WATSON, JOANN & WILLIA	R	.0	126,100	0	126,100
	PROPERTY TOTAL		.0	173,200	0	173,200
13030704500	40001774 ROWE, ROBERT L & JOY M	R	.0	45,300	0	45,300
13030704500	40001774 ROWE, ROBERT L & JOY M	R	.0	137,300	0	137,300
	PROPERTY TOTAL		.0	182,600	0	182,600
13030704600	40006758 SACKEY, EBENEZER A & M	R	.0	53,500	0	53,500
13030704600	40006758 SACKEY, EBENEZER A & M	R	.0	188,100	0	188,100
	PROPERTY TOTAL		.0	241,600	0	241,600
13030704800	40006682 KOROPKA, STANLEY & BOW	R	.0	54,700	0	54,700
13030704800	40006682 KOROPKA, STANLEY & BOW	R	.0	245,900	0	245,900
	PROPERTY TOTAL		.0	300,600	0	300,600
13030704900	40001806 CBYW MILFORD PROPCO LL	C	.0	83,500	0	83,500
13030704900	40001806 CBYW MILFORD PROPCO LL	C	.0	2,196,500	0	2,196,500
	PROPERTY TOTAL		.0	2,280,000	0	2,280,000
13030705000	40006663 AWAYES, REV TRUST OF M	C	.0	636,500	0	636,500
13030705000	40006663 AWAYES, REV TRUST OF M	C	.0	740,800	0	740,800
	PROPERTY TOTAL		.0	1,377,300	0	1,377,300
13030705000A2	40002571 AWAYES, ADLY	C	.0	297,400	0	297,400

CURRENT VALUES

EXEMPTS INCLUDED

PROPERTY	OWNER NAME	CLASS	COUNT	ASSESSMENT	DEFERRED	NET ASSESSMENT
13030705100	40006785 DOMERCANT, HARRY	R	.0	46,900	0	46,900
13030705100	40006785 DOMERCANT, HARRY	R	.0	188,200	0	188,200
	PROPERTY TOTAL		.0	235,100	0	235,100
13030705101	40005833 DELANCY, SUSAN C	R	.0	41,700	0	41,700
13030705101	40005833 DELANCY, SUSAN C	R	.0	175,500	0	175,500
	PROPERTY TOTAL		.0	217,200	0	217,200
13030705102	40005833 DELANCY, SUSAN C	R	.0	36,500	0	36,500
13030705200	40001847 HEINOLD, MARY ANN	R	.0	50,100	0	50,100
13030705200	40001847 HEINOLD, MARY ANN	R	.0	123,600	0	123,600
	PROPERTY TOTAL		.0	173,700	0	173,700
13030705300	40001855 BENEDICT, RICHARD & RU	R	.0	50,100	0	50,100
13030705300	40001855 BENEDICT, RICHARD & RU	R	.0	141,300	0	141,300
	PROPERTY TOTAL		.0	191,400	0	191,400
13030705400	40006324 WALKER, JAMES P	R	.0	47,400	0	47,400
13030705400	40006324 WALKER, JAMES P	R	.0	179,400	0	179,400
	PROPERTY TOTAL		.0	226,800	0	226,800
13030705500	40001876 FISHER, PATRICIA	R	.0	45,700	0	45,700
13030705500	40001876 FISHER, PATRICIA	R	.0	136,800	0	136,800
	PROPERTY TOTAL		.0	182,500	0	182,500
13030705600	40001883 MAJOCH, LADISLAV V	R	.0	46,700	0	46,700
13030705600	40001883 MAJOCH, LADISLAV V	R	.0	92,600	0	92,600
	PROPERTY TOTAL		.0	139,300	0	139,300
13030705700	40007139 FORSYTH, DANIEL	R	.0	51,700	0	51,700
13030705700	40007139 FORSYTH, DANIEL	R	.0	118,100	0	118,100
	PROPERTY TOTAL		.0	169,800	0	169,800
13030705800	40001897 ELLISON, ABRAHAM & BET	R	.0	47,000	0	47,000
13030705800	40001897 ELLISON, ABRAHAM & BET	R	.0	151,000	0	151,000
	PROPERTY TOTAL		.0	198,000	0	198,000
13030705801	40006949 CORNELL, CHRISTOPHER &	R	.0	47,400	0	47,400
13030705801	40006949 CORNELL, CHRISTOPHER &	R	.0	154,700	0	154,700
	PROPERTY TOTAL		.0	202,100	0	202,100
13030705802	40007115 BAILEY, JAY E - IRREVO	R	.0	47,200	0	47,200
13030705802	40007115 BAILEY, JAY E - IRREVO	R	.0	129,300	0	129,300
	PROPERTY TOTAL		.0	176,500	0	176,500
13030705803	40006897 CROUCH, CLIFFORD T & V	R	.0	45,800	0	45,800
13030705803	40006897 CROUCH, CLIFFORD T & V	R	.0	164,000	0	164,000
	PROPERTY TOTAL		.0	209,800	0	209,800
13030705900	40007050 COULBOURNE, GARY L & C	R	.0	46,700	0	46,700
13030705900	40007050 COULBOURNE, GARY L & C	R	.0	141,400	0	141,400

CURRENT VALUES

EXEMPTS INCLUDED

PROPERTY	OWNER NAME	CLASS	COUNT	ASSESSMENT	DEFERRED	NET ASSESSMENT
	PROPERTY TOTAL		.0	188,100	0	188,100
13030706000	40001943 BURRIS, JANICE	R	.0	47,500	0	47,500
13030706000	40001943 BURRIS, JANICE	R	.0	141,200	0	141,200
	PROPERTY TOTAL		.0	188,700	0	188,700
13030706100	40001949 ARCORACI, MICHAEL DOMI	R	.0	48,400	0	48,400
13030706100	40001949 ARCORACI, MICHAEL DOMI	R	.0	148,600	0	148,600
	PROPERTY TOTAL		.0	197,000	0	197,000
13030706101	40006521 BEHRAM HOLDING LLC	R	.0	45,500	0	45,500
13030706200	40001958 BRENNEMAN, WAYNE	R	.0	48,300	0	48,300
13030706200	40001958 BRENNEMAN, WAYNE	R	.0	104,500	0	104,500
	PROPERTY TOTAL		.0	152,800	0	152,800
13030706300	40006957 VOSHELL, JOYCE A	R	.0	48,500	0	48,500
13030706300	40006957 VOSHELL, JOYCE A	R	.0	152,500	0	152,500
	PROPERTY TOTAL		.0	201,000	0	201,000
13030706400	40006341 HERNANDEZ SERVICES LLC	R	.0	12,600	0	12,600
13030706500	40007100 MILLER, CHRISTOPHER R	R	.0	49,000	0	49,000
13030706500	40007100 MILLER, CHRISTOPHER R	R	.0	130,800	0	130,800
	PROPERTY TOTAL		.0	179,800	0	179,800
13030706600	40006809 PEPPRIELL, RALPH E & K	R	.0	48,600	0	48,600
13030706600	40006809 PEPPRIELL, RALPH E & K	R	.0	178,600	0	178,600
	PROPERTY TOTAL		.0	227,200	0	227,200
13030706700	40006341 HERNANDEZ SERVICES LLC	R	.0	48,700	0	48,700
13030706700	40006341 HERNANDEZ SERVICES LLC	R	.0	143,200	0	143,200
	PROPERTY TOTAL		.0	191,900	0	191,900
13030706800	40004031 PENNPACKER, DONNA - TR	R	.0	48,900	0	48,900
13030706800	40004031 PENNPACKER, DONNA - TR	R	.0	134,200	0	134,200
	PROPERTY TOTAL		.0	183,100	0	183,100
13030706900	40006342 SMITH, TODD & ILANA	R	.0	46,200	0	46,200
13030706900	40006342 SMITH, TODD & ILANA	R	.0	119,900	0	119,900
	PROPERTY TOTAL		.0	166,100	0	166,100
13030707000	40002032 MOONEY, ERIC G	R	.0	46,200	0	46,200
13030707000	40002032 MOONEY, ERIC G	R	.0	102,800	0	102,800
	PROPERTY TOTAL		.0	149,000	0	149,000
13030707100	40002042 PHALEN, LAURIEANN R &	R	.0	46,200	0	46,200
13030707100	40002042 PHALEN, LAURIEANN R &	R	.0	127,200	0	127,200
	PROPERTY TOTAL		.0	173,400	0	173,400
13030707200	40002051 TURNER, ANDREW R & TIF	R	.0	46,200	0	46,200
13030707200	40002051 TURNER, ANDREW R & TIF	R	.0	133,200	0	133,200

CURRENT VALUES

EXEMPTS INCLUDED

PROPERTY	OWNER NAME	CLASS	COUNT	ASSESSMENT	DEFERRED	NET ASSESSMENT
	PROPERTY TOTAL		.0	179,400	0	179,400
13030707300	40007106 MCDONOUGH, DONALD T &	R	.0	46,200	0	46,200
13030707300	40007106 MCDONOUGH, DONALD T &	R	.0	132,400	0	132,400
	PROPERTY TOTAL		.0	178,600	0	178,600
13030707400	40004597 GETZ, ERIC A	R	.0	46,200	0	46,200
13030707400	40004597 GETZ, ERIC A	R	.0	113,200	0	113,200
	PROPERTY TOTAL		.0	159,400	0	159,400
13030707500	40006345 ROARK, THERESA MAUREEN	R	.0	48,900	0	48,900
13030707500	40006345 ROARK, THERESA MAUREEN	R	.0	180,000	0	180,000
	PROPERTY TOTAL		.0	228,900	0	228,900
13030707600	40002093 MUMFORD, CLIFTON & KAT	R	.0	48,900	0	48,900
13030707600	40002093 MUMFORD, CLIFTON & KAT	R	.0	155,400	0	155,400
	PROPERTY TOTAL		.0	204,300	0	204,300
13030707700	40002104 HUMES TTEE, THOMAS H &	R	.0	46,200	0	46,200
13030707700	40002104 HUMES TTEE, THOMAS H &	R	.0	328,000	0	328,000
	PROPERTY TOTAL		.0	374,200	0	374,200
13030707800	40002114 HUMES, BENJAMIN R	R	.0	46,200	0	46,200
13030707800	40002114 HUMES, BENJAMIN R	R	.0	148,600	0	148,600
	PROPERTY TOTAL		.0	194,800	0	194,800
13030707900	40007242 RACZ, JILL E & ANNE L	R	.0	46,200	0	46,200
13030707900	40007242 RACZ, JILL E & ANNE L	R	.0	105,600	0	105,600
	PROPERTY TOTAL		.0	151,800	0	151,800
13030708000	40002135 TOOZE, STEVEN M & REBE	R	.0	46,200	0	46,200
13030708000	40002135 TOOZE, STEVEN M & REBE	R	.0	130,400	0	130,400
	PROPERTY TOTAL		.0	176,600	0	176,600
13030708100	40005233 ROGERS, JOSEPH R & RUT	R	.0	46,200	0	46,200
13030708100	40005233 ROGERS, JOSEPH R & RUT	R	.0	157,500	0	157,500
	PROPERTY TOTAL		.0	203,700	0	203,700
13030708200	40005237 VENABLE, DANIEL H P &	R	.0	46,200	0	46,200
13030708200	40005237 VENABLE, DANIEL H P &	R	.0	135,200	0	135,200
	PROPERTY TOTAL		.0	181,400	0	181,400
13030708300	40002154 CORTRIGHT, PAUL H & LA	R	.0	48,900	0	48,900
13030708300	40002154 CORTRIGHT, PAUL H & LA	R	.0	134,200	0	134,200
	PROPERTY TOTAL		.0	183,100	0	183,100
13030708400	40002160 O'DELL, GARY D & LESLI	R	.0	45,900	0	45,900
13030708400	40002160 O'DELL, GARY D & LESLI	R	.0	133,700	0	133,700
	PROPERTY TOTAL		.0	179,600	0	179,600
13030708401	40002170 COHERD, JEANNE M	R	.0	48,000	0	48,000
13030708401	40002170 COHERD, JEANNE M	R	.0	184,200	0	184,200

CURRENT VALUES

EXEMPTS INCLUDED

PROPERTY	OWNER NAME	CLASS	COUNT	ASSESSMENT	DEFERRED	NET ASSESSMENT
	PROPERTY TOTAL		.0	232,200	0	232,200
13030708402	40005243 DEPETRIS, DEBORAH S	R	.0	45,900	0	45,900
13030708402	40005243 DEPETRIS, DEBORAH S	R	.0	136,300	0	136,300
	PROPERTY TOTAL		.0	182,200	0	182,200
13030708500	40007070 HAZZARD, VIVIAN J REVO	R	.0	45,400	0	45,400
13030708500	40007070 HAZZARD, VIVIAN J REVO	R	.0	138,900	0	138,900
	PROPERTY TOTAL		.0	184,300	0	184,300
13030708600	40006359 SMITH, ROY L - TRUSTEE	R	.0	46,000	0	46,000
13030708600	40006359 SMITH, ROY L - TRUSTEE	R	.0	134,800	0	134,800
	PROPERTY TOTAL		.0	180,800	0	180,800
13030708700	40002205 JOHNSON, NEAL & COLLEE	R	.0	45,500	0	45,500
13030708700	40002205 JOHNSON, NEAL & COLLEE	R	.0	106,200	0	106,200
	PROPERTY TOTAL		.0	151,700	0	151,700
13030708800	40007172 DIMA V INC	E	.0	48,300	0	48,300
13030708800	40007172 DIMA V INC	E	.0	114,100	0	114,100
	PROPERTY TOTAL		.0	162,400	0	162,400
13030708900	40005247 ODEGAARD, LINDA J	R	.0	46,700	0	46,700
13030708900	40005247 ODEGAARD, LINDA J	R	.0	116,700	0	116,700
	PROPERTY TOTAL		.0	163,400	0	163,400
13030709000	40007153 MCKENZIE, JOHN DAVID &	R	.0	46,500	0	46,500
13030709000	40007153 MCKENZIE, JOHN DAVID &	R	.0	120,000	0	120,000
	PROPERTY TOTAL		.0	166,500	0	166,500
13030709100	40004613 FELDER. BRIAN C & MARI	R	.0	48,200	0	48,200
13030709100	40004613 FELDER. BRIAN C & MARI	R	.0	197,600	0	197,600
	PROPERTY TOTAL		.0	245,800	0	245,800
13030709200	40002241 DAINO, KIMBERLY A	R	.0	46,400	0	46,400
13030709200	40002241 DAINO, KIMBERLY A	R	.0	109,700	0	109,700
	PROPERTY TOTAL		.0	156,100	0	156,100
13030709300	40002251 MASTEN, ROBERT W & LIS	R	.0	51,400	0	51,400
13030709300	40002251 MASTEN, ROBERT W & LIS	R	.0	205,900	0	205,900
	PROPERTY TOTAL		.0	257,300	0	257,300
13030709400	40002260 HUMES, ALAN & TANYA	R	.0	37,000	0	37,000
13030709400	40002260 HUMES, ALAN & TANYA	R	.0	428,700	0	428,700
	PROPERTY TOTAL		.0	465,700	0	465,700
13030709500	40002266 WALCH, VERNON H	R	.0	48,600	0	48,600
13030709500	40002266 WALCH, VERNON H	R	.0	157,800	0	157,800
	PROPERTY TOTAL		.0	206,400	0	206,400
13030709600	40002273 RETZLAFF, ERIK F	R	.0	48,600	0	48,600
13030709600	40002273 RETZLAFF, ERIK F	R	.0	170,400	0	170,400

CURRENT VALUES

EXEMPTS INCLUDED

PROPERTY	OWNER NAME	CLASS	COUNT	ASSESSMENT	DEFERRED	NET ASSESSMENT
	PROPERTY TOTAL		.0	219,000	0	219,000
13030709700	40002283 MALASPINA, ROBERT J	R	.0	49,600	0	49,600
13030709700	40002283 MALASPINA, ROBERT J	R	.0	174,500	0	174,500
	PROPERTY TOTAL		.0	224,100	0	224,100
13030709800	40007001 IRWIN, RILEY JOAN	R	.0	48,700	0	48,700
13030709800	40007001 IRWIN, RILEY JOAN	R	.0	145,400	0	145,400
	PROPERTY TOTAL		.0	194,100	0	194,100
13030709900	40004623 COPPOCK, BRENDA	R	.0	47,900	0	47,900
13030709900	40004623 COPPOCK, BRENDA	R	.0	142,000	0	142,000
	PROPERTY TOTAL		.0	189,900	0	189,900
13030710000	40006888 BILES JR, GEORGE WILLI	R	.0	49,700	0	49,700
13030710000	40006888 BILES JR, GEORGE WILLI	R	.0	162,000	0	162,000
	PROPERTY TOTAL		.0	211,700	0	211,700
13030710100	40004066 FITZGERALD, LISA M	R	.0	63,000	0	63,000
13030710100	40004066 FITZGERALD, LISA M	R	.0	224,500	0	224,500
	PROPERTY TOTAL		.0	287,500	0	287,500
13030710101	40007425 VIRAMONTES, ROBERT JR	R	.0	48,900	0	48,900
13030710300	40007425 VIRAMONTES, ROBERT JR	R	.0	45,800	0	45,800
13030710300	40007425 VIRAMONTES, ROBERT JR	R	.0	78,200	0	78,200
	PROPERTY TOTAL		.0	124,000	0	124,000
13030710400	40003839 CISNEROS, JOSE L & MAR	R	.0	47,100	0	47,100
13030710400	40003839 CISNEROS, JOSE L & MAR	R	.0	104,100	0	104,100
	PROPERTY TOTAL		.0	151,200	0	151,200
13030710500	40004069 STAHL, CHRISTOPHER B &	R	.0	49,200	0	49,200
13030710500	40004069 STAHL, CHRISTOPHER B &	R	.0	234,700	0	234,700
	PROPERTY TOTAL		.0	283,900	0	283,900
13030710600	40002342 HUMES, HARRY E & CAROL	R	.0	48,900	0	48,900
13030710600	40002342 HUMES, HARRY E & CAROL	R	.0	183,500	0	183,500
	PROPERTY TOTAL		.0	232,400	0	232,400
13030710700	40006830 MOSES, ROBERT C & JOHN	R	.0	47,800	0	47,800
13030710700	40006830 MOSES, ROBERT C & JOHN	R	.0	175,800	0	175,800
	PROPERTY TOTAL		.0	223,600	0	223,600
13030710800	40002355 FROST, THADDEUS & RITA	R	.0	47,300	0	47,300
13030710800	40002355 FROST, THADDEUS & RITA	R	.0	112,900	0	112,900
	PROPERTY TOTAL		.0	160,200	0	160,200
13030710900	40006904 KEMP JR, ROY B - TRUST	R	.0	46,200	0	46,200
13030710900	40006904 KEMP JR, ROY B - TRUST	R	.0	162,700	0	162,700
	PROPERTY TOTAL		.0	208,900	0	208,900

CURRENT VALUES

EXEMPTS INCLUDED

PROPERTY	OWNER	NAME	CLASS	COUNT	ASSESSMENT	DEFERRED	NET ASSESSMENT
13030711100	40006376	WIRICK, JEREMY J	R	.0	51,500	0	51,500
13030711100	40006376	WIRICK, JEREMY J	R	.0	210,800	0	210,800
		PROPERTY TOTAL		.0	262,300	0	262,300
13030711101	40002380	JAPINOSKI, J ELAINE	R	.0	46,700	0	46,700
13030711101	40002380	JAPINOSKI, J ELAINE	R	.0	115,200	0	115,200
		PROPERTY TOTAL		.0	161,900	0	161,900
13030711102	40002390	HERRING, JAMES BURTON	R	.0	47,500	0	47,500
13030711102	40002390	HERRING, JAMES BURTON	R	.0	140,500	0	140,500
		PROPERTY TOTAL		.0	188,000	0	188,000
13030711103	40006381	BERONICA MOORE	R	.0	46,000	0	46,000
13030711103	40006381	BERONICA MOORE	R	.0	131,200	0	131,200
		PROPERTY TOTAL		.0	177,200	0	177,200
13030711200	40006732	O'DONNELL, PATRICIA H	R	.0	49,100	0	49,100
13030711200	40006732	O'DONNELL, PATRICIA H	R	.0	202,600	0	202,600
		PROPERTY TOTAL		.0	251,700	0	251,700
13030711300	40006700	BURTON, DAVID G - TRUS	R	.0	55,800	0	55,800
13030711300	40006700	BURTON, DAVID G - TRUS	R	.0	219,000	0	219,000
		PROPERTY TOTAL		.0	274,800	0	274,800
13030711400	40007744	KIMMEL, DANIEL D & DAW	R	.0	52,800	0	52,800
13030711400	40007744	KIMMEL, DANIEL D & DAW	R	.0	199,800	0	199,800
		PROPERTY TOTAL		.0	252,600	0	252,600
13030711500	40007745	FLORA, ANN	R	.0	48,300	0	48,300
13030711500	40007745	FLORA, ANN	R	.0	142,500	0	142,500
		PROPERTY TOTAL		.0	190,800	0	190,800
13030711600	40002425	CHODKOWSKI, JEAN C	R	.0	46,000	0	46,000
13030711600	40002425	CHODKOWSKI, JEAN C	R	.0	136,900	0	136,900
		PROPERTY TOTAL		.0	182,900	0	182,900
13030711700	40002435	WELLWOOD, SHAUN R	R	.0	41,400	0	41,400
13030711700	40002435	WELLWOOD, SHAUN R	R	.0	135,300	0	135,300
		PROPERTY TOTAL		.0	176,700	0	176,700
13030711800	40002441	JARMAN, HARRY E III	R	.0	45,200	0	45,200
13030711800	40002441	JARMAN, HARRY E III	R	.0	136,100	0	136,100
		PROPERTY TOTAL		.0	181,300	0	181,300
13030711900	40004639	SHARKEY, MICHAEL G & S	R	.0	41,400	0	41,400
13030711900	40004639	SHARKEY, MICHAEL G & S	R	.0	167,100	0	167,100
		PROPERTY TOTAL		.0	208,500	0	208,500
13030712000	40002455	DE BOYS LLC	C	.0	96,000	0	96,000
13030712000	40002455	DE BOYS LLC	C	.0	78,400	0	78,400
		PROPERTY TOTAL		.0	174,400	0	174,400

CURRENT VALUES

EXEMPTS INCLUDED

PROPERTY	OWNER	NAME	CLASS	COUNT	ASSESSMENT	DEFERRED	NET ASSESSMENT
13030712101	40002464	CONRAD, JUSTIN L & LAU	R	.0	45,500	0	45,500
13030712101	40002464	CONRAD, JUSTIN L & LAU	R	.0	144,700	0	144,700
		PROPERTY TOTAL		.0	190,200	0	190,200
13030712103	40005932	NORWOOD, TRANTINO B	R	.0	46,200	0	46,200
13030712103	40005932	NORWOOD, TRANTINO B	R	.0	118,200	0	118,200
		PROPERTY TOTAL		.0	164,400	0	164,400
13030712200	40006711	AR MEDICAL PROPERTIES	C	.0	161,800	0	161,800
13030712200	40006711	AR MEDICAL PROPERTIES	C	.0	104,600	0	104,600
		PROPERTY TOTAL		.0	266,400	0	266,400
13030712300	40006871	RATCLIFFE, JOHN L	R	.0	52,000	0	52,000
13030712300	40006871	RATCLIFFE, JOHN L	R	.0	163,800	0	163,800
		PROPERTY TOTAL		.0	215,800	0	215,800
13030712301	40006935	WHEAT JR, DAVID W & FR	R	.0	45,500	0	45,500
13030712301	40006935	WHEAT JR, DAVID W & FR	R	.0	159,100	0	159,100
		PROPERTY TOTAL		.0	204,600	0	204,600
13030712302	40002484	SMITH, STEPHEN S	R	.0	45,500	0	45,500
13030712302	40002484	SMITH, STEPHEN S	R	.0	184,100	0	184,100
		PROPERTY TOTAL		.0	229,600	0	229,600
13030712400	40002488	HOLLEGER, HELEN M	R	.0	48,900	0	48,900
13030712400	40002488	HOLLEGER, HELEN M	R	.0	145,000	0	145,000
		PROPERTY TOTAL		.0	193,900	0	193,900
13030712401	40002491	KANDRAC, JOSHUA	R	.0	48,600	0	48,600
13030712401	40002491	KANDRAC, JOSHUA	R	.0	174,500	0	174,500
		PROPERTY TOTAL		.0	223,100	0	223,100
13030712500	40004643	MAYORGA, DANE C	R	.0	48,000	0	48,000
13030712500	40004643	MAYORGA, DANE C	R	.0	115,700	0	115,700
		PROPERTY TOTAL		.0	163,700	0	163,700
13030712600	40002498	MEADE, ROBERT J	R	.0	46,400	0	46,400
13030712600	40002498	MEADE, ROBERT J	R	.0	96,000	0	96,000
		PROPERTY TOTAL		.0	142,400	0	142,400
13030712700	40002499	OUTTEN, SCOTT A & LUZ	R	.0	46,400	0	46,400
13030712700	40002499	OUTTEN, SCOTT A & LUZ	R	.0	85,200	0	85,200
		PROPERTY TOTAL		.0	131,600	0	131,600
13030712800	40002510	KLAUS, DORIAN	R	.0	46,400	0	46,400
13030712800	40002510	KLAUS, DORIAN	R	.0	101,700	0	101,700
		PROPERTY TOTAL		.0	148,100	0	148,100
13030712900	40004648	KELLY, GREGORY A & PAT	R	.0	45,800	0	45,800
13030712900	40004648	KELLY, GREGORY A & PAT	R	.0	133,400	0	133,400
		PROPERTY TOTAL		.0	179,200	0	179,200

CURRENT VALUES

EXEMPTS INCLUDED

PROPERTY	OWNER	NAME	CLASS	COUNT	ASSESSMENT	DEFERRED	NET ASSESSMENT
13030713000	40004653	SHOCKLEY, LAURA CAROLI	R	.0	45,800	0	45,800
13030713000	40004653	SHOCKLEY, LAURA CAROLI	R	.0	141,500	0	141,500
		PROPERTY TOTAL		.0	187,300	0	187,300
13030713100	40002542	REFORMATION LUTHERAN C	E	.0	46,100	0	46,100
13030713100	40002542	REFORMATION LUTHERAN C	E	.0	107,200	0	107,200
		PROPERTY TOTAL		.0	153,300	0	153,300
13030713200	40006742	CORBETT-WATSON, TARA &	R	.0	47,300	0	47,300
13030713200	40006742	CORBETT-WATSON, TARA &	R	.0	199,300	0	199,300
		PROPERTY TOTAL		.0	246,600	0	246,600
13030713300	40002562	JACKSON, SCOTT W & AMY	R	.0	47,300	0	47,300
13030713300	40002562	JACKSON, SCOTT W & AMY	R	.0	128,200	0	128,200
		PROPERTY TOTAL		.0	175,500	0	175,500
13030713400	40004659	HALES, HELEN M	R	.0	47,300	0	47,300
13030713400	40004659	HALES, HELEN M	R	.0	106,000	0	106,000
		PROPERTY TOTAL		.0	153,300	0	153,300
13030713500	40005298	DKW RENTALS LLC	R	.0	47,300	0	47,300
13030713500	40005298	DKW RENTALS LLC	R	.0	95,600	0	95,600
		PROPERTY TOTAL		.0	142,900	0	142,900
13030713600	40002591	WILSON, TONY A	R	.0	49,200	0	49,200
13030713600	40002591	WILSON, TONY A	R	.0	126,900	0	126,900
		PROPERTY TOTAL		.0	176,100	0	176,100
13030713700	40006403	BERRIOS, MIGUEL	R	.0	48,300	0	48,300
13030713700	40006403	BERRIOS, MIGUEL	R	.0	141,200	0	141,200
		PROPERTY TOTAL		.0	189,500	0	189,500
13030713800	40002612	MILFORD SCHOOL DISTRIC	E	.0	501,300	0	501,300
13030713800	40002612	MILFORD SCHOOL DISTRIC	E	.0	9,090,600	0	9,090,600
		PROPERTY TOTAL		.0	9,591,900	0	9,591,900
13030800100	40006407	ROBERTS, HAROLD	R	.0	45,200	0	45,200
13030800100	40006407	ROBERTS, HAROLD	R	.0	146,200	0	146,200
		PROPERTY TOTAL		.0	191,400	0	191,400
13030800200	40002633	PEARSON, GARY R & GAYL	R	.0	42,000	0	42,000
13030800200	40002633	PEARSON, GARY R & GAYL	R	.0	127,600	0	127,600
		PROPERTY TOTAL		.0	169,600	0	169,600
13030800300	40002644	MINOR, HERBERT & CAROL	R	.0	42,000	0	42,000
13030800300	40002644	MINOR, HERBERT & CAROL	R	.0	162,100	0	162,100
		PROPERTY TOTAL		.0	204,100	0	204,100
13030800400	40002652	LUIKEN, RICHARD C & DH	R	.0	47,900	0	47,900
13030800400	40002652	LUIKEN, RICHARD C & DH	R	.0	199,700	0	199,700
		PROPERTY TOTAL		.0	247,600	0	247,600

CURRENT VALUES

EXEMPTS INCLUDED

PROPERTY	OWNER	NAME	CLASS	COUNT	ASSESSMENT	DEFERRED	NET ASSESSMENT
13030800500	40006625	MHCH LLC - DBA ROGERS	C	.0	192,000	0	192,000
13030800500	40006625	MHCH LLC - DBA ROGERS	C	.0	339,600	0	339,600
		PROPERTY TOTAL		.0	531,600	0	531,600
13030800600	40006908	ALEXANDER, MALLORY	R	.0	43,200	0	43,200
13030800600	40006908	ALEXANDER, MALLORY	R	.0	165,200	0	165,200
		PROPERTY TOTAL		.0	208,400	0	208,400
13030800700	40006908	ALEXANDER, MALLORY	C	.0	71,800	0	71,800
13030800700	40006908	ALEXANDER, MALLORY	C	.0	118,200	0	118,200
		PROPERTY TOTAL		.0	190,000	0	190,000
13030800800	40007747	BOWERS, TANNER	R	.0	43,100	0	43,100
13030800800	40007747	BOWERS, TANNER	R	.0	115,200	0	115,200
		PROPERTY TOTAL		.0	158,300	0	158,300
13030800900	40006647	SEGGEL, RICHARD F & LI	R	.0	43,100	0	43,100
13030800900	40006647	SEGGEL, RICHARD F & LI	R	.0	332,600	0	332,600
		PROPERTY TOTAL		.0	375,700	0	375,700
13030801000	40006639	TSOTSOROS, STEPHEN J &	R	.0	46,200	0	46,200
13030801000	40006639	TSOTSOROS, STEPHEN J &	R	.0	379,200	0	379,200
		PROPERTY TOTAL		.0	425,400	0	425,400
13030801900	40002665	MULLINS, MARY ANN-TRUS	R	.0	34,900	0	34,900
13030801900	40002665	MULLINS, MARY ANN-TRUS	R	.0	91,600	0	91,600
		PROPERTY TOTAL		.0	126,500	0	126,500
13030802000	40006414	ANDRUS, JOEL R & SHENA	R	.0	41,200	0	41,200
13030802000	40006414	ANDRUS, JOEL R & SHENA	R	.0	272,300	0	272,300
		PROPERTY TOTAL		.0	313,500	0	313,500
13030802100	40004671	COVARRUBIAS,DAVID M &	R	.0	42,100	0	42,100
13030802100	40004671	COVARRUBIAS,DAVID M &	R	.0	130,600	0	130,600
		PROPERTY TOTAL		.0	172,700	0	172,700
13030802200	40002669	BLAKELY, SHEILA G	R	.0	42,100	0	42,100
13030802200	40002669	BLAKELY, SHEILA G	R	.0	147,800	0	147,800
		PROPERTY TOTAL		.0	189,900	0	189,900
13030802300	40006415	MASTEN, STEPHEN T & PA	R	.0	43,600	0	43,600
13030802300	40006415	MASTEN, STEPHEN T & PA	R	.0	130,500	0	130,500
		PROPERTY TOTAL		.0	174,100	0	174,100
13030802400	40002688	PEEL, JOSEPH J & LISA	R	.0	43,600	0	43,600
13030802400	40002688	PEEL, JOSEPH J & LISA	R	.0	166,500	0	166,500
		PROPERTY TOTAL		.0	210,100	0	210,100
13030802500	40002699	LEA, JAMES M & KATHY E	R	.0	40,500	0	40,500
13030802500	40002699	LEA, JAMES M & KATHY E	R	.0	119,600	0	119,600
		PROPERTY TOTAL		.0	160,100	0	160,100

CURRENT VALUES

EXEMPTS INCLUDED

PROPERTY	OWNER	NAME	CLASS	COUNT	ASSESSMENT	DEFERRED	NET ASSESSMENT
13030802600	40006917	MILFORD PULMONARY ASSO	C	.0	48,800	0	48,800
13030802600	40006917	MILFORD PULMONARY ASSO	C	.0	158,400	0	158,400
		PROPERTY TOTAL		.0	207,200	0	207,200
13030802700	40002719	L D CAULK CO	I	.0	484,500	0	484,500
13030802700	40002719	L D CAULK CO	I	.0	2,681,300	0	2,681,300
		PROPERTY TOTAL		.0	3,165,800	0	3,165,800
13030802800	40004678	PERSIA, PATRICIA	R	.0	40,200	0	40,200
13030802800	40004678	PERSIA, PATRICIA	R	.0	126,400	0	126,400
		PROPERTY TOTAL		.0	166,600	0	166,600
13030802900	40002736	OECHSLER, JAMES A & TR	R	.0	40,500	0	40,500
13030802900	40002736	OECHSLER, JAMES A & TR	R	.0	128,700	0	128,700
		PROPERTY TOTAL		.0	169,200	0	169,200
13030803000	40002746	GORRIN, PAUL E & ANN R	R	.0	40,500	0	40,500
13030803000	40002746	GORRIN, PAUL E & ANN R	R	.0	166,800	0	166,800
		PROPERTY TOTAL		.0	207,300	0	207,300
13030803100	40005324	MAST, JOHN RAY & LOIS	R	.0	41,000	0	41,000
13030803100	40005324	MAST, JOHN RAY & LOIS	R	.0	112,700	0	112,700
		PROPERTY TOTAL		.0	153,700	0	153,700
13030803200	40005330	CAPECE, NICKLAS	R	.0	41,000	0	41,000
13030803200	40005330	CAPECE, NICKLAS	R	.0	94,600	0	94,600
		PROPERTY TOTAL		.0	135,600	0	135,600
13030803300	40002772	SMITH, LAWRENCE A & LE	R	.0	41,600	0	41,600
13030803300	40002772	SMITH, LAWRENCE A & LE	R	.0	94,700	0	94,700
		PROPERTY TOTAL		.0	136,300	0	136,300
13030803400	40007147	DRONEBARGER, CLAUDIA E	R	.0	42,500	0	42,500
13030803400	40007147	DRONEBARGER, CLAUDIA E	R	.0	126,100	0	126,100
		PROPERTY TOTAL		.0	168,600	0	168,600
13030803500	40002781	PORTZ, SUSAN E	R	.0	47,100	0	47,100
13030803500	40002781	PORTZ, SUSAN E	R	.0	127,300	0	127,300
		PROPERTY TOTAL		.0	174,400	0	174,400
13030803600	40002783	WYATT, JAMES R & KATHI	R	.0	47,100	0	47,100
13030803600	40002783	WYATT, JAMES R & KATHI	R	.0	164,300	0	164,300
		PROPERTY TOTAL		.0	211,400	0	211,400
13030803700	40002785	COVERDALE, CLIFFORD &	R	.0	47,000	0	47,000
13030803700	40002785	COVERDALE, CLIFFORD &	R	.0	155,600	0	155,600
		PROPERTY TOTAL		.0	202,600	0	202,600
13030803800	40002786	STUTZMAN, JAMES L	R	.0	48,100	0	48,100
13030803800	40002786	STUTZMAN, JAMES L	R	.0	135,900	0	135,900
		PROPERTY TOTAL		.0	184,000	0	184,000

CURRENT VALUES

EXEMPTS INCLUDED

PROPERTY	OWNER	NAME	CLASS	COUNT	ASSESSMENT	DEFERRED	NET ASSESSMENT
13030803900	40006971	BUNSELMEYER, LOUIS R &	R	.0	43,000	0	43,000
13030803900	40006971	BUNSELMEYER, LOUIS R &	R	.0	156,700	0	156,700
		PROPERTY TOTAL		.0	199,700	0	199,700
13030804000	40002789	ST JOHN CATHOLIC CHURC	E	.0	194,400	0	194,400
13030804000	40002789	ST JOHN CATHOLIC CHURC	E	.0	1,086,000	0	1,086,000
		PROPERTY TOTAL		.0	1,280,400	0	1,280,400
13030804100	40002789	ST JOHN CATHOLIC CHURC	E	.0	47,100	0	47,100
13030804100	40002789	ST JOHN CATHOLIC CHURC	E	.0	346,800	0	346,800
		PROPERTY TOTAL		.0	393,900	0	393,900
13030804200	40002790	LANKFORD, JOSEPH D & D	R	.0	37,800	0	37,800
13030804200	40002790	LANKFORD, JOSEPH D & D	R	.0	68,800	0	68,800
		PROPERTY TOTAL		.0	106,600	0	106,600
13030804300	40005970	NAGY, SCOTT MICHAEL -	R	.0	41,500	0	41,500
13030804300	40005970	NAGY, SCOTT MICHAEL -	R	.0	138,600	0	138,600
		PROPERTY TOTAL		.0	180,100	0	180,100
13030804400	40007109	KITZMILLER, ARTHUR L &	R	.0	40,900	0	40,900
13030804400	40007109	KITZMILLER, ARTHUR L &	R	.0	137,100	0	137,100
		PROPERTY TOTAL		.0	178,000	0	178,000
13030804500	40005338	OLIVERAS, ALEXIS	R	.0	42,000	0	42,000
13030804500	40005338	OLIVERAS, ALEXIS	R	.0	216,800	0	216,800
		PROPERTY TOTAL		.0	258,800	0	258,800
13030804600	40002794	CHAMBERLIN, SHARON	R	.0	40,800	0	40,800
13030804600	40002794	CHAMBERLIN, SHARON	R	.0	118,600	0	118,600
		PROPERTY TOTAL		.0	159,400	0	159,400
13030804700	40002795	CLINE, DREW D & MELODY	R	.0	42,400	0	42,400
13030804700	40002795	CLINE, DREW D & MELODY	R	.0	117,800	0	117,800
		PROPERTY TOTAL		.0	160,200	0	160,200
13030804800	40002796	GILMORE, DANA L	R	.0	44,100	0	44,100
13030804800	40002796	GILMORE, DANA L	R	.0	94,900	0	94,900
		PROPERTY TOTAL		.0	139,000	0	139,000
13030804900	40006422	REED, DAVID D	R	.0	40,800	0	40,800
13030804900	40006422	REED, DAVID D	R	.0	154,200	0	154,200
		PROPERTY TOTAL		.0	195,000	0	195,000
13030805000	40004127	MULDROW, BENJAMIN M	R	.0	46,800	0	46,800
13030805000	40004127	MULDROW, BENJAMIN M	R	.0	146,700	0	146,700
		PROPERTY TOTAL		.0	193,500	0	193,500
13030805100	40007114	RESCIGNO, PATRICIA E	R	.0	51,700	0	51,700
13030805100	40007114	RESCIGNO, PATRICIA E	R	.0	125,400	0	125,400
		PROPERTY TOTAL		.0	177,100	0	177,100

CURRENT VALUES

EXEMPTS INCLUDED

PROPERTY	OWNER	NAME	CLASS	COUNT	ASSESSMENT	DEFERRED	NET ASSESSMENT
13030805200	40007031	PETERSON, MICHAEL & ME	R	.0	44,300	0	44,300
13030805200	40007031	PETERSON, MICHAEL & ME	R	.0	146,000	0	146,000
		PROPERTY TOTAL		.0	190,300	0	190,300
13030805300	40002801	GUTU, MIRCEA	R	.0	45,900	0	45,900
13030805300	40002801	GUTU, MIRCEA	R	.0	54,500	0	54,500
		PROPERTY TOTAL		.0	100,400	0	100,400
13030805400	40005339	LAWSON, CLAUDIA RUTH	R	.0	50,300	0	50,300
13030805400	40005339	LAWSON, CLAUDIA RUTH	R	.0	114,600	0	114,600
		PROPERTY TOTAL		.0	164,900	0	164,900
13030805500	40006423	SWEETMAN, TIMOTHY & EM	R	.0	53,000	0	53,000
13030805500	40006423	SWEETMAN, TIMOTHY & EM	R	.0	192,400	0	192,400
		PROPERTY TOTAL		.0	245,400	0	245,400
13030805600	40004128	DOOLEY, DAVID W	R	.0	40,500	0	40,500
13030805600	40004128	DOOLEY, DAVID W	R	.0	108,700	0	108,700
		PROPERTY TOTAL		.0	149,200	0	149,200
13030805700	40002805	MILLS, ROBERT	R	.0	40,200	0	40,200
13030805700	40002805	MILLS, ROBERT	R	.0	104,300	0	104,300
		PROPERTY TOTAL		.0	144,500	0	144,500
13030805800	40007463	SCHLABACH, HAMILTON MA	R	.0	40,200	0	40,200
13030805800	40007463	SCHLABACH, HAMILTON MA	R	.0	74,300	0	74,300
		PROPERTY TOTAL		.0	114,500	0	114,500
13030805900	40002807	DIMA X INC	E	.0	41,400	0	41,400
13030805900	40002807	DIMA X INC	E	.0	107,600	0	107,600
		PROPERTY TOTAL		.0	149,000	0	149,000
13030806000	40004129	CLARKE AVENUE REALTY L	C	.0	202,700	0	202,700
13030806000	40004129	CLARKE AVENUE REALTY L	C	.0	34,924,500	0	34,924,500
		PROPERTY TOTAL		.0	35,127,200	0	35,127,200
13030806100	40005341	QUILLEN, TONI M	R	.0	41,400	0	41,400
13030806100	40005341	QUILLEN, TONI M	R	.0	59,400	0	59,400
		PROPERTY TOTAL		.0	100,800	0	100,800
13030806200	40007551	WILLIAMS, LARITA & AIS	R	.0	41,400	0	41,400
13030806200	40007551	WILLIAMS, LARITA & AIS	R	.0	53,200	0	53,200
		PROPERTY TOTAL		.0	94,600	0	94,600
13030806300	40002810	PURCELL, JAMES A	R	.0	41,400	0	41,400
13030806300	40002810	PURCELL, JAMES A	R	.0	74,800	0	74,800
		PROPERTY TOTAL		.0	116,200	0	116,200
13030806401	40005342	SAMSEL, FREDERICK K &	C	.0	118,300	0	118,300
13030806401	40005342	SAMSEL, FREDERICK K &	C	.0	185,300	0	185,300
		PROPERTY TOTAL		.0	303,600	0	303,600

CURRENT VALUES

EXEMPTS INCLUDED

PROPERTY	OWNER	NAME	CLASS	COUNT	ASSESSMENT	DEFERRED	NET ASSESSMENT
13030806500	40005343	SARANOR LLC	C	.0	134,400	0	134,400
13030806500	40005343	SARANOR LLC	C	.0	348,400	0	348,400
		PROPERTY TOTAL		.0	482,800	0	482,800
13030806600	40006425	BRIGHTBLOOM ABA LLC	C	.0	138,200	0	138,200
13030806600	40006425	BRIGHTBLOOM ABA LLC	C	.0	511,900	0	511,900
		PROPERTY TOTAL		.0	650,100	0	650,100
13030806700	40005973	T.A.N.A. REALTY LLC	R	.0	41,100	0	41,100
13030806700	40005973	T.A.N.A. REALTY LLC	R	.0	161,900	0	161,900
		PROPERTY TOTAL		.0	203,000	0	203,000
13030806800	40002815	FRENCH, ALBERT H II	C	.0	41,500	0	41,500
13030806800	40002815	FRENCH, ALBERT H II	C	.0	220,100	0	220,100
		PROPERTY TOTAL		.0	261,600	0	261,600
13030806900	40000848	BAYHEALTH MEDICAL CENT	E	.0	173,500	0	173,500
13030806900	40000848	BAYHEALTH MEDICAL CENT	E	.0	1,000	0	1,000
		PROPERTY TOTAL		.0	174,500	0	174,500
13030806901	40000848	BAYHEALTH MEDICAL CENT	C	.0	103,500	0	103,500
13030806901	40000848	BAYHEALTH MEDICAL CENT	C	.0	385,500	0	385,500
		PROPERTY TOTAL		.0	489,000	0	489,000
13030807000	40000848	BAYHEALTH MEDICAL CENT	C	.0	41,700	0	41,700
13030807000	40000848	BAYHEALTH MEDICAL CENT	C	.0	87,500	0	87,500
		PROPERTY TOTAL		.0	129,200	0	129,200
13030807100	40002816	WILKINS, D B	R	.0	53,400	0	53,400
13030807100	40002816	WILKINS, D B	R	.0	222,200	0	222,200
		PROPERTY TOTAL		.0	275,600	0	275,600
13030807200	40006686	DISKAU, HELENE A	R	.0	49,400	0	49,400
13030807200	40006686	DISKAU, HELENE A	R	.0	245,500	0	245,500
		PROPERTY TOTAL		.0	294,900	0	294,900
13030807300	40002818	STARKEY, ROBERT G. & K	R	.0	42,200	0	42,200
13030807300	40002818	STARKEY, ROBERT G. & K	R	.0	126,100	0	126,100
		PROPERTY TOTAL		.0	168,300	0	168,300
13030807400	40005344	JENKINS, GARRETT KNIGH	R	.0	46,500	0	46,500
13030807400	40005344	JENKINS, GARRETT KNIGH	R	.0	123,700	0	123,700
		PROPERTY TOTAL		.0	170,200	0	170,200
13030807500	40004131	PATEL LLC, JITEN	C	.0	114,700	0	114,700
13030807500	40004131	PATEL LLC, JITEN	C	.0	233,900	0	233,900
		PROPERTY TOTAL		.0	348,600	0	348,600
13030807600	40002821	SHOCKLEY, JAMES D & NA	R	.0	43,200	0	43,200
13030807600	40002821	SHOCKLEY, JAMES D & NA	R	.0	101,300	0	101,300
		PROPERTY TOTAL		.0	144,500	0	144,500

CURRENT VALUES

EXEMPTS INCLUDED

PROPERTY	OWNER	NAME	CLASS	COUNT	ASSESSMENT	DEFERRED	NET ASSESSMENT
13030807700	40007069	BARRIOS DOMINGUEZ, YOU	R	.0	43,300	0	43,300
13030807700	40007069	BARRIOS DOMINGUEZ, YOU	R	.0	141,300	0	141,300
		PROPERTY TOTAL		.0	184,600	0	184,600
13030807800	40006426	BENDER, JOAN	R	.0	40,700	0	40,700
13030807800	40006426	BENDER, JOAN	R	.0	85,100	0	85,100
		PROPERTY TOTAL		.0	125,800	0	125,800
13030807900	40007405	HORNEY, MARYVONE A & M	R	.0	36,900	0	36,900
13030807900	40007405	HORNEY, MARYVONE A & M	R	.0	91,100	0	91,100
		PROPERTY TOTAL		.0	128,000	0	128,000
13030808000	40006677	PICKRELL, DAVID L & MA	R	.0	42,600	0	42,600
13030808000	40006677	PICKRELL, DAVID L & MA	R	.0	262,600	0	262,600
		PROPERTY TOTAL		.0	305,200	0	305,200
13030808100	40007091	LUCAS, A.C. HOUSTON-TR	R	.0	44,600	0	44,600
13030808100	40007091	LUCAS, A.C. HOUSTON-TR	R	.0	136,700	0	136,700
		PROPERTY TOTAL		.0	181,300	0	181,300
13030808200	40005976	MCCORMACK, KATHLEEN B	R	.0	41,100	0	41,100
13030808200	40005976	MCCORMACK, KATHLEEN B	R	.0	142,200	0	142,200
		PROPERTY TOTAL		.0	183,300	0	183,300
13030808201	40005346	MARIANINA S PLETCHER R	R	.0	41,300	0	41,300
13030808201	40005346	MARIANINA S PLETCHER R	R	.0	179,900	0	179,900
		PROPERTY TOTAL		.0	221,200	0	221,200
13030808300	40006901	GRAVEN II, EDWARD C &	R	.0	42,100	0	42,100
13030808300	40006901	GRAVEN II, EDWARD C &	R	.0	167,100	0	167,100
		PROPERTY TOTAL		.0	209,200	0	209,200
13030808400	40002830	BERRY, KENNETH R & GAI	R	.0	42,100	0	42,100
13030808400	40002830	BERRY, KENNETH R & GAI	R	.0	107,700	0	107,700
		PROPERTY TOTAL		.0	149,800	0	149,800
13030808500	40002831	KLINK, CHRISTINA ANN	R	.0	45,900	0	45,900
13030808500	40002831	KLINK, CHRISTINA ANN	R	.0	122,600	0	122,600
		PROPERTY TOTAL		.0	168,500	0	168,500
13030808501	40004688	ATTACK ADDICTION FOUND	E	.0	43,500	0	43,500
13030808501	40004688	ATTACK ADDICTION FOUND	E	.0	133,400	0	133,400
		PROPERTY TOTAL		.0	176,900	0	176,900
13030808600	40002833	DIMA V INC	E	.0	41,000	0	41,000
13030808600	40002833	DIMA V INC	E	.0	94,000	0	94,000
		PROPERTY TOTAL		.0	135,000	0	135,000
13030808700	40006833	PINKSTAFF, SANDRA L &	R	.0	41,000	0	41,000
13030808700	40006833	PINKSTAFF, SANDRA L &	R	.0	182,100	0	182,100
		PROPERTY TOTAL		.0	223,100	0	223,100

CURRENT VALUES

EXEMPTS INCLUDED

PROPERTY	OWNER NAME	CLASS	COUNT	ASSESSMENT	DEFERRED	NET ASSESSMENT
13030808800	40005977 PERRY, KRISLYNN TONITA	R	.0	40,900	0	40,900
13030808800	40005977 PERRY, KRISLYNN TONITA	R	.0	102,500	0	102,500
	PROPERTY TOTAL		.0	143,400	0	143,400
13030808900	40006427 AUGUSTIN, EDRICE	R	.0	38,400	0	38,400
13030808900	40006427 AUGUSTIN, EDRICE	R	.0	146,900	0	146,900
	PROPERTY TOTAL		.0	185,300	0	185,300
13030809000	40002837 HOLD, ELVIN R & PATRIC	R	.0	40,500	0	40,500
13030809000	40002837 HOLD, ELVIN R & PATRIC	R	.0	86,300	0	86,300
	PROPERTY TOTAL		.0	126,800	0	126,800
13030809100	40005978 NICHOLS, JOSLIN	R	.0	46,500	0	46,500
13030809100	40005978 NICHOLS, JOSLIN	R	.0	168,000	0	168,000
	PROPERTY TOTAL		.0	214,500	0	214,500
13030809200	40003961 KINGS HIGHWAY REALTY L	R	.0	45,900	0	45,900
13030809200	40003961 KINGS HIGHWAY REALTY L	R	.0	93,600	0	93,600
	PROPERTY TOTAL		.0	139,500	0	139,500
13030809300	40002839 BARR, ROBERT T & LINDA	R	.0	39,700	0	39,700
13030809300	40002839 BARR, ROBERT T & LINDA	R	.0	95,700	0	95,700
	PROPERTY TOTAL		.0	135,400	0	135,400
13030809400	40003889 KINGS HIGHWAY REALTY L	R	.0	39,700	0	39,700
13030809400	40003889 KINGS HIGHWAY REALTY L	R	.0	67,600	0	67,600
	PROPERTY TOTAL		.0	107,300	0	107,300
13030809500	40003889 KINGS HIGHWAY REALTY L	C	.0	43,100	0	43,100
13030809500	40003889 KINGS HIGHWAY REALTY L	C	.0	180,900	0	180,900
	PROPERTY TOTAL		.0	224,000	0	224,000
13030809600	40003961 KINGS HIGHWAY REALTY L	C	.0	119,700	0	119,700
13030809800	40003889 KINGS HIGHWAY REALTY L	C	.0	39,900	0	39,900
13030809800	40003889 KINGS HIGHWAY REALTY L	C	.0	94,900	0	94,900
	PROPERTY TOTAL		.0	134,800	0	134,800
13030809900	40003889 KINGS HIGHWAY REALTY L	R	.0	39,900	0	39,900
13030809900	40003889 KINGS HIGHWAY REALTY L	R	.0	90,000	0	90,000
	PROPERTY TOTAL		.0	129,900	0	129,900
13030810000	40003889 KINGS HIGHWAY REALTY L	R	.0	39,900	0	39,900
13030810000	40003889 KINGS HIGHWAY REALTY L	R	.0	53,800	0	53,800
	PROPERTY TOTAL		.0	93,700	0	93,700
13030810100	40003961 KINGS HIGHWAY REALTY L	R	.0	39,900	0	39,900
13030810200	40003961 KINGS HIGHWAY REALTY L	R	.0	39,900	0	39,900
13030810400	40003961 KINGS HIGHWAY REALTY L	C	.0	56,400	0	56,400
13030810400	40003961 KINGS HIGHWAY REALTY L	C	.0	409,200	0	409,200

CURRENT VALUES

EXEMPTS INCLUDED

PROPERTY	OWNER	NAME	CLASS	COUNT	ASSESSMENT	DEFERRED	NET ASSESSMENT
		PROPERTY TOTAL		.0	465,600	0	465,600
13030810500	40003889	KINGS HIGHWAY REALTY L	R	.0	39,600	0	39,600
13030810500	40003889	KINGS HIGHWAY REALTY L	R	.0	94,800	0	94,800
		PROPERTY TOTAL		.0	134,400	0	134,400
13030810501	40003961	KINGS HIGHWAY REALTY L	R	.0	40,000	0	40,000
13030810600	40003889	KINGS HIGHWAY REALTY L	R	.0	41,200	0	41,200
13030810700	40003889	KINGS HIGHWAY REALTY L	R	.0	35,500	0	35,500
13030810800	40003889	KINGS HIGHWAY REALTY L	C	.0	47,000	0	47,000
13030810800	40003889	KINGS HIGHWAY REALTY L	C	.0	42,500	0	42,500
		PROPERTY TOTAL		.0	89,500	0	89,500
13030810900	40007749	FRITZ, RACHEL	R	.0	37,400	0	37,400
13030810900	40007749	FRITZ, RACHEL	R	.0	164,600	0	164,600
		PROPERTY TOTAL		.0	202,000	0	202,000
13030811000	40002843	SIDORAK, KURT & KIARA	R	.0	37,300	0	37,300
13030811000	40002843	SIDORAK, KURT & KIARA	R	.0	53,000	0	53,000
		PROPERTY TOTAL		.0	90,300	0	90,300
13030811100	40007308	BOUTIN JR, EDWARD H &	R	.0	39,800	0	39,800
13030811100	40007308	BOUTIN JR, EDWARD H &	R	.0	99,300	0	99,300
		PROPERTY TOTAL		.0	139,100	0	139,100
13030811200	40005979	LORENZ, BRUCE	R	.0	42,800	0	42,800
13030811200	40005979	LORENZ, BRUCE	R	.0	164,800	0	164,800
		PROPERTY TOTAL		.0	207,600	0	207,600
13030811300	40006723	MUNCE, DEREK & BRANDON	R	.0	47,200	0	47,200
13030811300	40006723	MUNCE, DEREK & BRANDON	R	.0	206,700	0	206,700
		PROPERTY TOTAL		.0	253,900	0	253,900
13030811400	40002847	CLENDANIEL, F BROOKE	R	.0	40,500	0	40,500
13030811400	40002847	CLENDANIEL, F BROOKE	R	.0	151,600	0	151,600
		PROPERTY TOTAL		.0	192,100	0	192,100
13031100100	40001627	THREE D CORPORATION	C	.0	368,000	0	368,000
13031100100	40001627	THREE D CORPORATION	C	.0	268,000	0	268,000
		PROPERTY TOTAL		.0	636,000	0	636,000
13031100200	40002848	KOVACH, F JERRY & JAN	R	.0	110,200	0	110,200
13031100200	40002848	KOVACH, F JERRY & JAN	R	.0	164,900	0	164,900
		PROPERTY TOTAL		.0	275,100	0	275,100
13031100400	40002849	TWO FARMS INC	C	.0	658,500	0	658,500
13031100400	40002849	TWO FARMS INC	C	.0	718,700	0	718,700
		PROPERTY TOTAL		.0	1,377,200	0	1,377,200

CURRENT VALUES

EXEMPTS INCLUDED

PROPERTY	OWNER NAME	CLASS	COUNT	ASSESSMENT	DEFERRED	NET ASSESSMENT
13031100700	40002848 KOVACH, F JERRY & JAN	R	.0	42,600	0	42,600
13031100800	40002848 KOVACH, F JERRY & JAN	R	.0	45,700	0	45,700
13031100900	40002848 KOVACH, F JERRY & JAN	C	.0	81,100	0	81,100
13031100900	40002848 KOVACH, F JERRY & JAN	C	.0	13,300	0	13,300
	PROPERTY TOTAL		.0	94,400	0	94,400
13031100901	40002848 KOVACH, F JERRY & JAN	R	.0	38,900	0	38,900
13031101000	40002851 HUDSON, JOHN R JR	R	.0	42,000	0	42,000
13031101000	40002851 HUDSON, JOHN R JR	R	.0	102,800	0	102,800
	PROPERTY TOTAL		.0	144,800	0	144,800
13031101100	40007162 SANCHEZ, IVAN NOE & MA	R	.0	46,500	0	46,500
13031101100	40007162 SANCHEZ, IVAN NOE & MA	R	.0	118,700	0	118,700
	PROPERTY TOTAL		.0	165,200	0	165,200
13031101200	40007520 RAMOS, MARVIN M	R	.0	39,300	0	39,300
13031101200	40007520 RAMOS, MARVIN M	R	.0	62,300	0	62,300
	PROPERTY TOTAL		.0	101,600	0	101,600
13031101400	40004136 KRAMER, THOMAS W & ANT	R	.0	35,300	0	35,300
13031101400	40004136 KRAMER, THOMAS W & ANT	R	.0	92,300	0	92,300
	PROPERTY TOTAL		.0	127,600	0	127,600
13031101500	40007318 MARVEL, DAVID H JR & P	R	.0	42,800	0	42,800
13031101500	40007318 MARVEL, DAVID H JR & P	R	.0	95,100	0	95,100
	PROPERTY TOTAL		.0	137,900	0	137,900
13031101600	40002854 BAKER, VERNA L	R	.0	43,300	0	43,300
13031101600	40002854 BAKER, VERNA L	R	.0	113,400	0	113,400
	PROPERTY TOTAL		.0	156,700	0	156,700
13031101800	40002855 HUTSON, KURT M & SANDR	R	.0	53,900	0	53,900
13031101800	40002855 HUTSON, KURT M & SANDR	R	.0	130,300	0	130,300
	PROPERTY TOTAL		.0	184,200	0	184,200
13031101900	40001094 CITY OF MILFORD - PUMP	E	.0	191,100	0	191,100
13031101900	40001094 CITY OF MILFORD - PUMP	E	.0	56,500	0	56,500
	PROPERTY TOTAL		.0	247,600	0	247,600
13031102000	40001094 CITY OF MILFORD - PUMP	E	.0	31,200	0	31,200
13031102000	40001094 CITY OF MILFORD - PUMP	E	.0	7,800	0	7,800
	PROPERTY TOTAL		.0	39,000	0	39,000
13031102100	40001014 CITY OF MILFORD	E	.0	35,300	0	35,300
13031102201	40002856 OLD TOWN HALL ASSOCIAT	C	.0	189,400	0	189,400
13031102300	40002856 OLD TOWN HALL ASSOCIAT	C	.0	52,700	0	52,700
13031102300	40002856 OLD TOWN HALL ASSOCIAT	C	.0	184,100	0	184,100

CURRENT VALUES

EXEMPTS INCLUDED

PROPERTY	OWNER NAME	CLASS	COUNT	ASSESSMENT	DEFERRED	NET ASSESSMENT
	PROPERTY TOTAL		.0	236,800	0	236,800
13031102400	40002857 WILSON, ROBERT M	C	.0	88,100	0	88,100
13031102400	40002857 WILSON, ROBERT M	C	.0	99,700	0	99,700
	PROPERTY TOTAL		.0	187,800	0	187,800
13031102401	40006643 ELLIOTT, DR BRETT & GW	C	.0	250,500	0	250,500
13031102401	40006643 ELLIOTT, DR BRETT & GW	C	.0	152,600	0	152,600
	PROPERTY TOTAL		.0	403,100	0	403,100
13031102500	40002858 WILSON, ROBERT M	C	.0	34,900	0	34,900
13031102600	40002542 REFORMATION LUTHERAN C	E	.0	192,000	0	192,000
13031102600	40002542 REFORMATION LUTHERAN C	E	.0	602,600	0	602,600
	PROPERTY TOTAL		.0	794,600	0	794,600
13031102700	40002859 PEARSALL, RUDOLPH	R	.0	33,400	0	33,400
13031102700	40002859 PEARSALL, RUDOLPH	R	.0	108,600	0	108,600
	PROPERTY TOTAL		.0	142,000	0	142,000
13031102701	40005379 COLLINS BOWERS INVESTM	R	.0	37,400	0	37,400
13031102702	40005350 FRENCH, NATHAN TODD &	R	.0	30,900	0	30,900
13031102704	40000644 NORTH BOWERS FARMS LLC	R	.0	33,000	0	33,000
13031102705	40004692 TSAI, JENWEI	R	.0	21,200	0	21,200
13031102705	40004692 TSAI, JENWEI	R	.0	135,900	0	135,900
	PROPERTY TOTAL		.0	157,100	0	157,100
13031102800	40007084 ISAACS SR, GARY D & KI	R	.0	40,600	0	40,600
13031102800	40007084 ISAACS SR, GARY D & KI	R	.0	141,700	0	141,700
	PROPERTY TOTAL		.0	182,300	0	182,300
13031102900	40005349 LESSNER, ASHLEE MARIE	R	.0	40,600	0	40,600
13031102900	40005349 LESSNER, ASHLEE MARIE	R	.0	151,100	0	151,100
	PROPERTY TOTAL		.0	191,700	0	191,700
13031103000	40005350 FRENCH, NATHAN TODD &	R	.0	41,000	0	41,000
13031103000	40005350 FRENCH, NATHAN TODD &	R	.0	86,100	0	86,100
	PROPERTY TOTAL		.0	127,100	0	127,100
13031103100	40002865 NATUR, CHRISTOPHER	R	.0	47,100	0	47,100
13031103100	40002865 NATUR, CHRISTOPHER	R	.0	124,600	0	124,600
	PROPERTY TOTAL		.0	171,700	0	171,700
13031103200	40005982 OLDIGS, JOHN G & EILEE	R	.0	41,900	0	41,900
13031103200	40005982 OLDIGS, JOHN G & EILEE	R	.0	141,500	0	141,500
	PROPERTY TOTAL		.0	183,400	0	183,400
13031103300	40002866 KNUTSEN, JENNY A	R	.0	41,900	0	41,900
13031103300	40002866 KNUTSEN, JENNY A	R	.0	151,700	0	151,700

CURRENT VALUES

EXEMPTS INCLUDED

PROPERTY	OWNER NAME	CLASS	COUNT	ASSESSMENT	DEFERRED	NET ASSESSMENT
	PROPERTY TOTAL		.0	193,600	0	193,600
13031103400	40002867 HUDSON, SCOTT J & HEAT	R	.0	43,800	0	43,800
13031103400	40002867 HUDSON, SCOTT J & HEAT	R	.0	126,000	0	126,000
	PROPERTY TOTAL		.0	169,800	0	169,800
13031103500	40000644 NORTH BOWERS FARMS LLC	R	.0	41,600	0	41,600
13031103500	40000644 NORTH BOWERS FARMS LLC	R	.0	129,700	0	129,700
	PROPERTY TOTAL		.0	171,300	0	171,300
13031103501	40002868 PLUMMER, MICHAEL L & B	R	.0	33,300	0	33,300
13031103501	40002868 PLUMMER, MICHAEL L & B	R	.0	161,200	0	161,200
	PROPERTY TOTAL		.0	194,500	0	194,500
13031103600	40002869 RETZLAFF, ALANA K	R	.0	42,400	0	42,400
13031103600	40002869 RETZLAFF, ALANA K	R	.0	112,700	0	112,700
	PROPERTY TOTAL		.0	155,100	0	155,100
13031103700	40002870 VOSHELL, RONALD D & BA	R	.0	39,800	0	39,800
13031103700	40002870 VOSHELL, RONALD D & BA	R	.0	107,900	0	107,900
	PROPERTY TOTAL		.0	147,700	0	147,700
13031103800	40002871 SPOSATO, PATRICIA	R	.0	42,300	0	42,300
13031103800	40002871 SPOSATO, PATRICIA	R	.0	76,100	0	76,100
	PROPERTY TOTAL		.0	118,400	0	118,400
13031103900	40002872 FERNANDEZ, LEO T	R	.0	45,200	0	45,200
13031103900	40002872 FERNANDEZ, LEO T	R	.0	189,400	0	189,400
	PROPERTY TOTAL		.0	234,600	0	234,600
13031103901	40007146 WILLIS, BEAU T	R	.0	7,800	0	7,800
13031104000	40006430 KRZEMIEN, ALLEN & KRIS	R	.0	42,500	0	42,500
13031104000	40006430 KRZEMIEN, ALLEN & KRIS	R	.0	154,600	0	154,600
	PROPERTY TOTAL		.0	197,100	0	197,100
13031104100	40007341 BYERLY SR, JENNIE G &	R	.0	42,400	0	42,400
13031104100	40007341 BYERLY SR, JENNIE G &	R	.0	92,100	0	92,100
	PROPERTY TOTAL		.0	134,500	0	134,500
13031104200	40007146 WILLIS, BEAU T	R	.0	40,800	0	40,800
13031104200	40007146 WILLIS, BEAU T	R	.0	127,900	0	127,900
	PROPERTY TOTAL		.0	168,700	0	168,700
13031104300	40007750 VALLADARES, YAROSLAO	R	.0	41,900	0	41,900
13031104300	40007750 VALLADARES, YAROSLAO	R	.0	139,100	0	139,100
	PROPERTY TOTAL		.0	181,000	0	181,000
13031104400	40006431 MCGILL, KRYSTAL ANN	R	.0	43,000	0	43,000
13031104400	40006431 MCGILL, KRYSTAL ANN	R	.0	163,900	0	163,900
	PROPERTY TOTAL		.0	206,900	0	206,900

CURRENT VALUES

EXEMPTS INCLUDED

PROPERTY	OWNER	NAME	CLASS	COUNT	ASSESSMENT	DEFERRED	NET ASSESSMENT
13031104500	40007224	COPPOCK JR, FREDERICK	R	.0	42,700	0	42,700
13031104500	40007224	COPPOCK JR, FREDERICK	R	.0	112,500	0	112,500
		PROPERTY TOTAL		.0	155,200	0	155,200
13031104600	40007303	MORRISON, PATRICIA & D	R	.0	39,800	0	39,800
13031104600	40007303	MORRISON, PATRICIA & D	R	.0	102,000	0	102,000
		PROPERTY TOTAL		.0	141,800	0	141,800
13031104700	40002880	QUETEL, JOSEPH T & MEL	R	.0	40,500	0	40,500
13031104700	40002880	QUETEL, JOSEPH T & MEL	R	.0	122,500	0	122,500
		PROPERTY TOTAL		.0	163,000	0	163,000
13031104800	40004139	GOULD, MAX A & MARY E	R	.0	41,400	0	41,400
13031104800	40004139	GOULD, MAX A & MARY E	R	.0	128,200	0	128,200
		PROPERTY TOTAL		.0	169,600	0	169,600
13031104900	40005354	SHAW, RICHARD	R	.0	43,600	0	43,600
13031104900	40005354	SHAW, RICHARD	R	.0	104,400	0	104,400
		PROPERTY TOTAL		.0	148,000	0	148,000
13031104901	40000337	MILFORD SCHOOL DISTRIC	E	.0	43,600	0	43,600
13031104902	40002883	GAGNE, ROGER	R	.0	43,000	0	43,000
13031104903	40002885	GAGNE, ROGER & KAREN	R	.0	43,100	0	43,100
13031104904	40002885	GAGNE, ROGER & KAREN	R	.0	44,000	0	44,000
13031104904	40002885	GAGNE, ROGER & KAREN	R	.0	213,100	0	213,100
		PROPERTY TOTAL		.0	257,100	0	257,100
13031105000	40002612	MILFORD SCHOOL DISTRIC	E	.0	102,000	0	102,000
13031105000	40002612	MILFORD SCHOOL DISTRIC	E	.0	233,900	0	233,900
		PROPERTY TOTAL		.0	335,900	0	335,900
13031105100	40002886	MAST, HENRY S	R	.0	96,600	0	96,600
13031105200	40002887	SEABURY AVENUE LLC	C	.0	760,900	0	760,900
13031105200	40002887	SEABURY AVENUE LLC	C	.0	32,500	0	32,500
		PROPERTY TOTAL		.0	793,400	0	793,400
1303110520001	40006142	DEDICATED PROPERTIES L	C	.0	562,100	0	562,100
1303110520002	40006142	DEDICATED PROPERTIES L	C	.0	356,500	0	356,500
1303110520003	40003358	UROLOGY ASSOCIATES LLC	C	.0	889,500	0	889,500
13031105201	40002886	MAST, HENRY S	R	.0	43,600	0	43,600
13031105300	40002886	MAST, HENRY S	C	.0	198,800	0	198,800
13031105300	40002886	MAST, HENRY S	C	.0	12,200	0	12,200
		PROPERTY TOTAL		.0	211,000	0	211,000

CURRENT VALUES

EXEMPTS INCLUDED

PROPERTY	OWNER	NAME	CLASS	COUNT	ASSESSMENT	DEFERRED	NET ASSESSMENT
13031105400	40006662	PASQUALE, ROBERT & ERI	C	.0	280,700	0	280,700
13031105400	40006662	PASQUALE, ROBERT & ERI	C	.0	60,700	0	60,700
		PROPERTY TOTAL		.0	341,400	0	341,400
13031105500	40006685	BSG II LLC	C	.0	213,800	0	213,800
13031105501	40005355	CROMER MANAGEMENT LLC	R	.0	53,900	0	53,900
13031105501	40005355	CROMER MANAGEMENT LLC	R	.0	90,000	0	90,000
		PROPERTY TOTAL		.0	143,900	0	143,900
13031105600	40006685	BSG II LLC	C	.0	298,100	0	298,100
13031105700	40006685	BSG II LLC	C	.0	215,700	0	215,700
13031105800	40001014	CITY OF MILFORD	E	.0	40,700	0	40,700
13031105900	40002891	CAREY, CURTIS W & DARL	R	.0	40,700	0	40,700
13031105900	40002891	CAREY, CURTIS W & DARL	R	.0	70,300	0	70,300
		PROPERTY TOTAL		.0	111,000	0	111,000
13031105901	40005356	TRIFECTA ELITE ENTERPR	R	.0	41,400	0	41,400
13031105901	40005356	TRIFECTA ELITE ENTERPR	R	.0	54,500	0	54,500
		PROPERTY TOTAL		.0	95,900	0	95,900
13031106000	40007513	WILSON, DAVID L	R	.0	41,200	0	41,200
13031106000	40007513	WILSON, DAVID L	R	.0	63,100	0	63,100
		PROPERTY TOTAL		.0	104,300	0	104,300
13031106100	40002894	JEWELL, MARGARET	R	.0	41,500	0	41,500
13031106100	40002894	JEWELL, MARGARET	R	.0	78,200	0	78,200
		PROPERTY TOTAL		.0	119,700	0	119,700
13031106200	40002895	ENNIS, RICHIE L & KEND	R	.0	43,700	0	43,700
13031106200	40002895	ENNIS, RICHIE L & KEND	R	.0	68,400	0	68,400
		PROPERTY TOTAL		.0	112,100	0	112,100
13031106300	40002896	MESSICK-KLENSCH, LEW &	R	.0	47,200	0	47,200
13031106300	40002896	MESSICK-KLENSCH, LEW &	R	.0	124,700	0	124,700
		PROPERTY TOTAL		.0	171,900	0	171,900
13031106400	40007210	LOFLAND III, MEDFORD R	R	.0	48,400	0	48,400
13031106400	40007210	LOFLAND III, MEDFORD R	R	.0	109,700	0	109,700
		PROPERTY TOTAL		.0	158,100	0	158,100
13031106500	40002898	KIRBY, RUSSELL R II	R	.0	41,800	0	41,800
13031106500	40002898	KIRBY, RUSSELL R II	R	.0	129,200	0	129,200
		PROPERTY TOTAL		.0	171,000	0	171,000
13031106600	40007171	YOUNG, ANDREA	R	.0	46,300	0	46,300
13031106600	40007171	YOUNG, ANDREA	R	.0	116,300	0	116,300
		PROPERTY TOTAL		.0	162,600	0	162,600

CURRENT VALUES

EXEMPTS INCLUDED

PROPERTY	OWNER	NAME	CLASS	COUNT	ASSESSMENT	DEFERRED	NET ASSESSMENT
13031106700	40002900	CORDER, LARRY & SARAH	R	.0	44,800	0	44,800
13031106700	40002900	CORDER, LARRY & SARAH	R	.0	110,300	0	110,300
		PROPERTY TOTAL		.0	155,100	0	155,100
13031106800	40002901	REED, SANDRA F	R	.0	43,300	0	43,300
13031106800	40002901	REED, SANDRA F	R	.0	117,000	0	117,000
		PROPERTY TOTAL		.0	160,300	0	160,300
13031106900	40000013	LOVE, CATHERINE W	R	.0	41,900	0	41,900
13031106900	40000013	LOVE, CATHERINE W	R	.0	107,600	0	107,600
		PROPERTY TOTAL		.0	149,500	0	149,500
13031107000	40002902	EHRMANN JR, GEORGE H	R	.0	44,300	0	44,300
13031107000	40002902	EHRMANN JR, GEORGE H	R	.0	169,700	0	169,700
		PROPERTY TOTAL		.0	214,000	0	214,000
13031107100	40007184	TSCHANTRE, LEON E - TR	R	.0	40,200	0	40,200
13031107100	40007184	TSCHANTRE, LEON E - TR	R	.0	121,100	0	121,100
		PROPERTY TOTAL		.0	161,300	0	161,300
13031107200	40005357	FULMELE, NICOLE L	R	.0	40,200	0	40,200
13031107200	40005357	FULMELE, NICOLE L	R	.0	71,700	0	71,700
		PROPERTY TOTAL		.0	111,900	0	111,900
13031107300	40005358	GONZALES, ANA I	R	.0	40,200	0	40,200
13031107300	40005358	GONZALES, ANA I	R	.0	79,900	0	79,900
		PROPERTY TOTAL		.0	120,100	0	120,100
13031107400	40007397	WALSH, FLORENCE K-ESTA	R	.0	40,200	0	40,200
13031107400	40007397	WALSH, FLORENCE K-ESTA	R	.0	88,800	0	88,800
		PROPERTY TOTAL		.0	129,000	0	129,000
13031107500	40002907	STUBBS, SCOTT & ALINA	R	.0	40,200	0	40,200
13031107500	40002907	STUBBS, SCOTT & ALINA	R	.0	102,900	0	102,900
		PROPERTY TOTAL		.0	143,100	0	143,100
13031107501	40006664	VERDON, ROBERT P & JUL	R	.0	40,200	0	40,200
13031107501	40006664	VERDON, ROBERT P & JUL	R	.0	295,300	0	295,300
		PROPERTY TOTAL		.0	335,500	0	335,500
13031107600	40000644	NORTH BOWERS FARMS LLC	R	.0	40,200	0	40,200
13031107600	40000644	NORTH BOWERS FARMS LLC	R	.0	83,400	0	83,400
		PROPERTY TOTAL		.0	123,600	0	123,600
13031107601	40002908	JONES, ROYAL V & GAIL	R	.0	40,200	0	40,200
13031107601	40002908	JONES, ROYAL V & GAIL	R	.0	106,000	0	106,000
		PROPERTY TOTAL		.0	146,200	0	146,200
13031107602	40005985	MCMULLEN, VANESSA R	R	.0	40,200	0	40,200
13031107602	40005985	MCMULLEN, VANESSA R	R	.0	90,000	0	90,000
		PROPERTY TOTAL		.0	130,200	0	130,200

CURRENT VALUES

EXEMPTS INCLUDED

PROPERTY	OWNER	NAME	CLASS	COUNT	ASSESSMENT	DEFERRED	NET ASSESSMENT
13031107700	40002910	MEADE, ANDREW & GODWIN	R	.0	40,200	0	40,200
13031107700	40002910	MEADE, ANDREW & GODWIN	R	.0	103,500	0	103,500
		PROPERTY TOTAL		.0	143,700	0	143,700
13031107800	40002911	HOEY, WALTER J III & A	R	.0	40,200	0	40,200
13031107800	40002911	HOEY, WALTER J III & A	R	.0	87,000	0	87,000
		PROPERTY TOTAL		.0	127,200	0	127,200
13031107900	40004141	ANDREWS, TYLER M	R	.0	40,200	0	40,200
13031107900	40004141	ANDREWS, TYLER M	R	.0	99,600	0	99,600
		PROPERTY TOTAL		.0	139,800	0	139,800
13031108000	40006415	MASTEN, STEPHEN T & PA	R	.0	39,600	0	39,600
13031108000	40006415	MASTEN, STEPHEN T & PA	R	.0	47,200	0	47,200
		PROPERTY TOTAL		.0	86,800	0	86,800
13031108100	40002913	WILLIAMS, TONYA R	R	.0	40,500	0	40,500
13031108100	40002913	WILLIAMS, TONYA R	R	.0	86,600	0	86,600
		PROPERTY TOTAL		.0	127,100	0	127,100
13031108200	40005359	SALEVAN, JEFFREY H	R	.0	44,300	0	44,300
13031108200	40005359	SALEVAN, JEFFREY H	R	.0	153,100	0	153,100
		PROPERTY TOTAL		.0	197,400	0	197,400
13031108300	40005360	SALEVAN, DAVID A	R	.0	40,200	0	40,200
13031108300	40005360	SALEVAN, DAVID A	R	.0	72,900	0	72,900
		PROPERTY TOTAL		.0	113,100	0	113,100
13031108400	40002916	LOVETT, DAVID W & RAMO	R	.0	40,200	0	40,200
13031108400	40002916	LOVETT, DAVID W & RAMO	R	.0	90,400	0	90,400
		PROPERTY TOTAL		.0	130,600	0	130,600
13031108500	40005986	PESAVENTO, SUSAN	R	.0	43,800	0	43,800
13031108500	40005986	PESAVENTO, SUSAN	R	.0	105,000	0	105,000
		PROPERTY TOTAL		.0	148,800	0	148,800
13031108600	40002918	PANEDA, CAROLS	R	.0	41,100	0	41,100
13031108600	40002918	PANEDA, CAROLS	R	.0	93,000	0	93,000
		PROPERTY TOTAL		.0	134,100	0	134,100
13031108700	40002919	MURPHY, JEAN M	R	.0	40,800	0	40,800
13031108700	40002919	MURPHY, JEAN M	R	.0	90,100	0	90,100
		PROPERTY TOTAL		.0	130,900	0	130,900
13031108800	40007307	FOX, CONSTANCE W & CHR	R	.0	40,800	0	40,800
13031108800	40007307	FOX, CONSTANCE W & CHR	R	.0	98,400	0	98,400
		PROPERTY TOTAL		.0	139,200	0	139,200
13031108900	40007307	FOX, CONSTANCE W & CHR	R	.0	32,600	0	32,600
13031108900	40007307	FOX, CONSTANCE W & CHR	R	.0	2,500	0	2,500
		PROPERTY TOTAL		.0	35,100	0	35,100

CURRENT VALUES

EXEMPTS INCLUDED

PROPERTY	OWNER	NAME	CLASS	COUNT	ASSESSMENT	DEFERRED	NET ASSESSMENT
13031109000	40007310	MILLAR, KATELYN MARIE	R	.0	39,800	0	39,800
13031109000	40007310	MILLAR, KATELYN MARIE	R	.0	99,000	0	99,000
		PROPERTY TOTAL		.0	138,800	0	138,800
13031109100	40007286	WISSEMAN, DARRELL G &	R	.0	39,800	0	39,800
13031109100	40007286	WISSEMAN, DARRELL G &	R	.0	105,000	0	105,000
		PROPERTY TOTAL		.0	144,800	0	144,800
13031109200	40005361	RUST, WILLIAM C & LAUR	R	.0	39,800	0	39,800
13031109200	40005361	RUST, WILLIAM C & LAUR	R	.0	126,600	0	126,600
		PROPERTY TOTAL		.0	166,400	0	166,400
13031109300	40005362	CHILLMO LLC 107 ELM SE	R	.0	36,500	0	36,500
13031109300	40005362	CHILLMO LLC 107 ELM SE	R	.0	75,000	0	75,000
		PROPERTY TOTAL		.0	111,500	0	111,500
13031109400	40007444	MORGAN, WANDA K	R	.0	37,800	0	37,800
13031109400	40007444	MORGAN, WANDA K	R	.0	81,800	0	81,800
		PROPERTY TOTAL		.0	119,600	0	119,600
13031109500	40002926	DAVIS, RICHARD J & CAR	R	.0	40,200	0	40,200
13031109500	40002926	DAVIS, RICHARD J & CAR	R	.0	73,600	0	73,600
		PROPERTY TOTAL		.0	113,800	0	113,800
13031109600	40005364	SPIGONE, JOSEPH EDMUND	R	.0	32,600	0	32,600
13031109600	40005364	SPIGONE, JOSEPH EDMUND	R	.0	163,200	0	163,200
		PROPERTY TOTAL		.0	195,800	0	195,800
13031109601	40006948	DORRELUS, JUDE & DIEUM	R	.0	32,600	0	32,600
13031109601	40006948	DORRELUS, JUDE & DIEUM	R	.0	169,600	0	169,600
		PROPERTY TOTAL		.0	202,200	0	202,200
13031200100	40005987	HOWARD, JENNIFER	R	.0	36,500	0	36,500
13031200100	40005987	HOWARD, JENNIFER	R	.0	26,300	0	26,300
		PROPERTY TOTAL		.0	62,800	0	62,800
13031200200	40002928	WOOD, CONSTANCE DOWNES	R	.0	40,200	0	40,200
13031200200	40002928	WOOD, CONSTANCE DOWNES	R	.0	52,900	0	52,900
		PROPERTY TOTAL		.0	93,100	0	93,100
13031200300	40004409	FEINDT, WALTER G & SHA	R	.0	40,000	0	40,000
13031200300	40004409	FEINDT, WALTER G & SHA	R	.0	65,300	0	65,300
		PROPERTY TOTAL		.0	105,300	0	105,300
13031200400	40004142	DAVIS, ADAM R & LINDA	R	.0	39,600	0	39,600
13031200400	40004142	DAVIS, ADAM R & LINDA	R	.0	46,200	0	46,200
		PROPERTY TOTAL		.0	85,800	0	85,800
13031200500	40002930	REICHHOLD, KEVIN J	R	.0	43,200	0	43,200
13031200500	40002930	REICHHOLD, KEVIN J	R	.0	120,400	0	120,400
		PROPERTY TOTAL		.0	163,600	0	163,600

CURRENT VALUES

EXEMPTS INCLUDED

PROPERTY	OWNER NAME	CLASS	COUNT	ASSESSMENT	DEFERRED	NET ASSESSMENT
13031200600	40007023 WILLIAMS, PHILLIP ERIC	R	.0	44,200	0	44,200
13031200600	40007023 WILLIAMS, PHILLIP ERIC	R	.0	147,200	0	147,200
	PROPERTY TOTAL		.0	191,400	0	191,400
13031200700	40007327 COULSON, JAMES T & HOL	R	.0	43,700	0	43,700
13031200700	40007327 COULSON, JAMES T & HOL	R	.0	92,100	0	92,100
	PROPERTY TOTAL		.0	135,800	0	135,800
13031200800	40004695 ROBBINS, RICHARD W	R	.0	46,000	0	46,000
13031200800	40004695 ROBBINS, RICHARD W	R	.0	138,000	0	138,000
	PROPERTY TOTAL		.0	184,000	0	184,000
13031200900	40006882 WATSON, PATRICIA L &	R	.0	48,100	0	48,100
13031200900	40006882 WATSON, PATRICIA L &	R	.0	164,300	0	164,300
	PROPERTY TOTAL		.0	212,400	0	212,400
13031201000	40005366 WHITE, DEBBIE M	R	.0	44,300	0	44,300
13031201000	40005366 WHITE, DEBBIE M	R	.0	169,800	0	169,800
	PROPERTY TOTAL		.0	214,100	0	214,100
13031201100	40005367 GORMAN, CHRISTOPHER B	R	.0	41,200	0	41,200
13031201100	40005367 GORMAN, CHRISTOPHER B	R	.0	103,100	0	103,100
	PROPERTY TOTAL		.0	144,300	0	144,300
13031201200	40002937 SENTMAN, DOUGLAS B & J	R	.0	41,200	0	41,200
13031201200	40002937 SENTMAN, DOUGLAS B & J	R	.0	93,900	0	93,900
	PROPERTY TOTAL		.0	135,100	0	135,100
13031201300	40000276 CARLISLE LANE LLC	R	.0	45,300	0	45,300
13031201300	40000276 CARLISLE LANE LLC	R	.0	191,600	0	191,600
	PROPERTY TOTAL		.0	236,900	0	236,900
13031201400	40000724 WILKINS, HOWARD C II	R	.0	44,300	0	44,300
13031201400	40000724 WILKINS, HOWARD C II	R	.0	144,400	0	144,400
	PROPERTY TOTAL		.0	188,700	0	188,700
13031201500	40005988 SMITH, BERNICE W	R	.0	41,100	0	41,100
13031201500	40005988 SMITH, BERNICE W	R	.0	115,600	0	115,600
	PROPERTY TOTAL		.0	156,700	0	156,700
13031201600	40007445 NOBLE, CHRISTINE	R	.0	42,100	0	42,100
13031201600	40007445 NOBLE, CHRISTINE	R	.0	77,500	0	77,500
	PROPERTY TOTAL		.0	119,600	0	119,600
13031201700	40002941 WILKINS, CAROL ANN	R	.0	42,000	0	42,000
13031201700	40002941 WILKINS, CAROL ANN	R	.0	95,800	0	95,800
	PROPERTY TOTAL		.0	137,800	0	137,800
13031201800	40002942 PRICE, ELAINE CRESSON	R	.0	41,800	0	41,800
13031201800	40002942 PRICE, ELAINE CRESSON	R	.0	139,100	0	139,100
	PROPERTY TOTAL		.0	180,900	0	180,900

CURRENT VALUES

EXEMPTS INCLUDED

PROPERTY	OWNER	NAME	CLASS	COUNT	ASSESSMENT	DEFERRED	NET ASSESSMENT
13031201900	40002943	PRICE, JOHN D & CAROLY	R	.0	41,800	0	41,800
13031201900	40002943	PRICE, JOHN D & CAROLY	R	.0	146,400	0	146,400
		PROPERTY TOTAL		.0	188,200	0	188,200
13031202000	40006434	RUDOLPH, JENNIFER A	R	.0	42,000	0	42,000
13031202000	40006434	RUDOLPH, JENNIFER A	R	.0	157,500	0	157,500
		PROPERTY TOTAL		.0	199,500	0	199,500
13031202100	40007089	CAPO, JOSEPH J	R	.0	45,200	0	45,200
13031202100	40007089	CAPO, JOSEPH J	R	.0	136,300	0	136,300
		PROPERTY TOTAL		.0	181,500	0	181,500
13031202200	40005990	VERKADE SR & JR, DAVID	R	.0	42,900	0	42,900
13031202200	40005990	VERKADE SR & JR, DAVID	R	.0	146,000	0	146,000
		PROPERTY TOTAL		.0	188,900	0	188,900
13031202300	40005991	HUGHES, PAUL A	R	.0	43,000	0	43,000
13031202300	40005991	HUGHES, PAUL A	R	.0	149,000	0	149,000
		PROPERTY TOTAL		.0	192,000	0	192,000
13031202400	40002948	HESS, NANCY H-TRUSTEE	R	.0	43,000	0	43,000
13031202400	40002948	HESS, NANCY H-TRUSTEE	R	.0	113,000	0	113,000
		PROPERTY TOTAL		.0	156,000	0	156,000
13031202500	40004143	REISINGER, LAURA H	R	.0	40,200	0	40,200
13031202500	40004143	REISINGER, LAURA H	R	.0	67,100	0	67,100
		PROPERTY TOTAL		.0	107,300	0	107,300
13031202600	40002950	CARTER, WILLIAM	R	.0	40,200	0	40,200
13031202600	40002950	CARTER, WILLIAM	R	.0	159,000	0	159,000
		PROPERTY TOTAL		.0	199,200	0	199,200
13031202700	40005370	HUDSON, KATHLEEN C	R	.0	40,200	0	40,200
13031202700	40005370	HUDSON, KATHLEEN C	R	.0	101,100	0	101,100
		PROPERTY TOTAL		.0	141,300	0	141,300
13031202800	40007685	WHITFIELD, ROBERT A	R	.0	40,200	0	40,200
13031202800	40007685	WHITFIELD, ROBERT A	R	.0	280,400	0	280,400
		PROPERTY TOTAL		.0	320,600	0	320,600
13031202900	40002953	HOBBS, JUSTIN N & JANE	R	.0	52,000	0	52,000
13031202900	40002953	HOBBS, JUSTIN N & JANE	R	.0	192,000	0	192,000
		PROPERTY TOTAL		.0	244,000	0	244,000
13031203000	40007230	LAMMY, KARA E & KEVIN	R	.0	40,200	0	40,200
13031203000	40007230	LAMMY, KARA E & KEVIN	R	.0	113,900	0	113,900
		PROPERTY TOTAL		.0	154,100	0	154,100
13031203001	40007691	LAMMY, KARA E & HAMILT	R	.0	33,100	0	33,100
13031203002	40007691	LAMMY, KARA E & HAMILT	R	.0	16,000	0	16,000

CURRENT VALUES

EXEMPTS INCLUDED

PROPERTY	OWNER	NAME	CLASS	COUNT	ASSESSMENT	DEFERRED	NET ASSESSMENT
13031203100	40004136	KRAMER, THOMAS W & ANT	R	.0	45,800	0	45,800
13031203100	40004136	KRAMER, THOMAS W & ANT	R	.0	99,400	0	99,400
		PROPERTY TOTAL		.0	145,200	0	145,200
13031203200	40002957	LYNCH, GWENDOLYN	R	.0	40,300	0	40,300
13031203200	40002957	LYNCH, GWENDOLYN	R	.0	124,500	0	124,500
		PROPERTY TOTAL		.0	164,800	0	164,800
13031203300	40007460	MCCORMICK, MICHAEL W &	R	.0	40,100	0	40,100
13031203300	40007460	MCCORMICK, MICHAEL W &	R	.0	74,800	0	74,800
		PROPERTY TOTAL		.0	114,900	0	114,900
13031203400	40005371	CULP, SHARON LEE	R	.0	40,200	0	40,200
13031203400	40005371	CULP, SHARON LEE	R	.0	72,100	0	72,100
		PROPERTY TOTAL		.0	112,300	0	112,300
13031203500	40002961	FRAMPTON, SANDRA L	R	.0	43,400	0	43,400
13031203500	40002961	FRAMPTON, SANDRA L	R	.0	91,500	0	91,500
		PROPERTY TOTAL		.0	134,900	0	134,900
13031203501	40002962	ALCOCER, FRANKLIN & CL	R	.0	41,900	0	41,900
13031203501	40002962	ALCOCER, FRANKLIN & CL	R	.0	179,000	0	179,000
		PROPERTY TOTAL		.0	220,900	0	220,900
13031203600	40004700	RAMIREZ, EDIO OSWALDO	R	.0	50,100	0	50,100
13031203600	40004700	RAMIREZ, EDIO OSWALDO	R	.0	154,600	0	154,600
		PROPERTY TOTAL		.0	204,700	0	204,700
13031203700	40006720	DENNEHY, BRADLEY A & K	R	.0	54,100	0	54,100
13031203700	40006720	DENNEHY, BRADLEY A & K	R	.0	201,900	0	201,900
		PROPERTY TOTAL		.0	256,000	0	256,000
13031203800	40006436	ARIS, AMANDA LEE CROUC	R	.0	41,000	0	41,000
13031203800	40006436	ARIS, AMANDA LEE CROUC	R	.0	111,600	0	111,600
		PROPERTY TOTAL		.0	152,600	0	152,600
13031203900	40002966	SIMPSON, LISA G	R	.0	44,300	0	44,300
13031203900	40002966	SIMPSON, LISA G	R	.0	104,600	0	104,600
		PROPERTY TOTAL		.0	148,900	0	148,900
13031204000	40002967	GIVENS, GARY FLOYD	R	.0	41,400	0	41,400
13031204000	40002967	GIVENS, GARY FLOYD	R	.0	97,400	0	97,400
		PROPERTY TOTAL		.0	138,800	0	138,800
13031204100	40007132	RENEHAN JR, JOSEPH F &	R	.0	43,000	0	43,000
13031204100	40007132	RENEHAN JR, JOSEPH F &	R	.0	129,300	0	129,300
		PROPERTY TOTAL		.0	172,300	0	172,300
13031204200	40002969	WILLIAMS, JOHN & JANEL	R	.0	41,400	0	41,400
13031204200	40002969	WILLIAMS, JOHN & JANEL	R	.0	102,200	0	102,200
		PROPERTY TOTAL		.0	143,600	0	143,600

CURRENT VALUES

EXEMPTS INCLUDED

PROPERTY	OWNER	NAME	CLASS	COUNT	ASSESSMENT	DEFERRED	NET ASSESSMENT
13031204300	40007328	WILLIAMS, DANIEL C & B	R	.0	42,200	0	42,200
13031204300	40007328	WILLIAMS, DANIEL C & B	R	.0	93,500	0	93,500
		PROPERTY TOTAL		.0	135,700	0	135,700
13031204400	40005992	MARSHALL, ALLISON E	R	.0	44,500	0	44,500
13031204401	40006890	BURK, JAMES F & ALLISO	R	.0	41,300	0	41,300
13031204401	40006890	BURK, JAMES F & ALLISO	R	.0	170,400	0	170,400
		PROPERTY TOTAL		.0	211,700	0	211,700
13031204500	40006902	HOLOCHWOST, BRIAN D &	R	.0	44,000	0	44,000
13031204500	40006902	HOLOCHWOST, BRIAN D &	R	.0	165,200	0	165,200
		PROPERTY TOTAL		.0	209,200	0	209,200
13031204600	40002973	GARBUTT, JOHN W	R	.0	49,400	0	49,400
13031204600	40002973	GARBUTT, JOHN W	R	.0	105,900	0	105,900
		PROPERTY TOTAL		.0	155,300	0	155,300
13031204700	40002974	LAWSON, JASON & KRISSI	R	.0	43,400	0	43,400
13031204700	40002974	LAWSON, JASON & KRISSI	R	.0	128,700	0	128,700
		PROPERTY TOTAL		.0	172,100	0	172,100
13031204800	40004146	GONZALEZ, ZACHARY L	R	.0	41,900	0	41,900
13031204800	40004146	GONZALEZ, ZACHARY L	R	.0	108,300	0	108,300
		PROPERTY TOTAL		.0	150,200	0	150,200
13031204900	40002976	MUMFORD, CLIFTON D	R	.0	43,800	0	43,800
13031204900	40002976	MUMFORD, CLIFTON D	R	.0	78,300	0	78,300
		PROPERTY TOTAL		.0	122,100	0	122,100
13031205000	40002977	KEN-CREST HOUSING INC	R	.0	42,600	0	42,600
13031205000	40002977	KEN-CREST HOUSING INC	R	.0	131,100	0	131,100
		PROPERTY TOTAL		.0	173,700	0	173,700
13031205100	40006710	GRIFFITH, KEVIN L & MO	R	.0	41,600	0	41,600
13031205100	40006710	GRIFFITH, KEVIN L & MO	R	.0	225,200	0	225,200
		PROPERTY TOTAL		.0	266,800	0	266,800
13031500100	40002979	STAYTON, MARVIN L & WA	R	.0	39,600	0	39,600
13031500100	40002979	STAYTON, MARVIN L & WA	R	.0	107,000	0	107,000
		PROPERTY TOTAL		.0	146,600	0	146,600
13031500102	40006362	MISPILLION REALTY LLC	C	.0	139,600	0	139,600
13031500102	40006362	MISPILLION REALTY LLC	C	.0	96,600	0	96,600
		PROPERTY TOTAL		.0	236,200	0	236,200
13031500200	40006804	HOLLINGSWORTH, ROBERT	R	.0	48,100	0	48,100
13031500200	40006804	HOLLINGSWORTH, ROBERT	R	.0	180,500	0	180,500
		PROPERTY TOTAL		.0	228,600	0	228,600
13031500500	40005993	STATE OF DELAWARE	E	.0	261,400	0	261,400
13031500500	40005993	STATE OF DELAWARE	E	.0	172,600	0	172,600

CURRENT VALUES

EXEMPTS INCLUDED

PROPERTY	OWNER NAME	CLASS	COUNT	ASSESSMENT	DEFERRED	NET ASSESSMENT
	PROPERTY TOTAL		.0	434,000	0	434,000
13031500600	40004702 DWE LLC	R	.0	163,600	0	163,600
13031500601	40004702 DWE LLC	C	.0	165,000	0	165,000
13031500700	40002898 KIRBY, RUSSELL R II	R	.0	77,200	0	77,200
13031500700	40002898 KIRBY, RUSSELL R II	R	.0	64,500	0	64,500
	PROPERTY TOTAL		.0	141,700	0	141,700
13031500800	40002898 KIRBY, RUSSELL R II	R	.0	103,000	0	103,000
13031500800	40002898 KIRBY, RUSSELL R II	R	.0	100,500	0	100,500
	PROPERTY TOTAL		.0	203,500	0	203,500
13031500900	40006788 WALLS GROUP LLC	C	.0	182,200	0	182,200
13031500900	40006788 WALLS GROUP LLC	C	.0	52,000	0	52,000
	PROPERTY TOTAL		.0	234,200	0	234,200
13031501000	40006788 WALLS GROUP LLC	R	.0	49,200	0	49,200
13031501000	40006788 WALLS GROUP LLC	R	.0	82,000	0	82,000
	PROPERTY TOTAL		.0	131,200	0	131,200
13031501100	40002985 AROST, PATRICIA	C	.0	319,600	0	319,600
13031501100	40002985 AROST, PATRICIA	C	.0	144,700	0	144,700
	PROPERTY TOTAL		.0	464,300	0	464,300
13031501200	40002986 KALIS, JUSTIN K & KATI	R	.0	52,000	0	52,000
13031501200	40002986 KALIS, JUSTIN K & KATI	R	.0	83,100	0	83,100
	PROPERTY TOTAL		.0	135,100	0	135,100
13031501300	40006437 TOSH, MARK A & LINDA S	R	.0	53,400	0	53,400
13031501300	40006437 TOSH, MARK A & LINDA S	R	.0	82,400	0	82,400
	PROPERTY TOTAL		.0	135,800	0	135,800
13031501400	40006362 MISPILLION REALTY LLC	R	.0	66,100	0	66,100
13031501400	40006362 MISPILLION REALTY LLC	R	.0	92,600	0	92,600
	PROPERTY TOTAL		.0	158,700	0	158,700
13031501600	40002989 BLEADOW, KENNETH A & C	R	.0	66,000	0	66,000
13031501600	40002989 BLEADOW, KENNETH A & C	R	.0	87,700	0	87,700
	PROPERTY TOTAL		.0	153,700	0	153,700
13031501700	40002990 BACON, PAUL W & KATHLE	R	.0	40,600	0	40,600
13031501700	40002990 BACON, PAUL W & KATHLE	R	.0	91,500	0	91,500
	PROPERTY TOTAL		.0	132,100	0	132,100
13031501800	40002991 JKJ PROPERTIES LLC	R	.0	40,600	0	40,600
13031501800	40002991 JKJ PROPERTIES LLC	R	.0	94,200	0	94,200
	PROPERTY TOTAL		.0	134,800	0	134,800
13031501900	40006668 LAYFIELD, CHRISTOPHER	R	.0	53,600	0	53,600
13031501900	40006668 LAYFIELD, CHRISTOPHER	R	.0	91,200	0	91,200

CURRENT VALUES

EXEMPTS INCLUDED

PROPERTY	OWNER NAME	CLASS	COUNT	ASSESSMENT	DEFERRED	NET ASSESSMENT
	PROPERTY TOTAL		.0	144,800	0	144,800
13031502000	40006668 LAYFIELD, CHRISTOPHER	R	.0	203,700	0	203,700
13031502000	40006668 LAYFIELD, CHRISTOPHER	R	.0	119,100	0	119,100
	PROPERTY TOTAL		.0	322,800	0	322,800
13031502400	40006668 LAYFIELD, CHRISTOPHER	R	.0	49,100	0	49,100
13031502400	40006668 LAYFIELD, CHRISTOPHER	R	.0	44,700	0	44,700
	PROPERTY TOTAL		.0	93,800	0	93,800
13031502500	40007751 SCHATZ-MESSICK ENTERPR	C	.0	196,800	0	196,800
13031502500	40007751 SCHATZ-MESSICK ENTERPR	C	.0	56,300	0	56,300
	PROPERTY TOTAL		.0	253,100	0	253,100
13031502600	40002995 PIKE, BONNIE	R	.0	41,200	0	41,200
13031502600	40002995 PIKE, BONNIE	R	.0	62,600	0	62,600
	PROPERTY TOTAL		.0	103,800	0	103,800
13031502700	40005994 SHARP JR, JERRY L	R	.0	41,200	0	41,200
13031502700	40005994 SHARP JR, JERRY L	R	.0	131,700	0	131,700
	PROPERTY TOTAL		.0	172,900	0	172,900
13031502800	40002997 HAVERKAMP, HOWARD F &	R	.0	41,200	0	41,200
13031502800	40002997 HAVERKAMP, HOWARD F &	R	.0	104,700	0	104,700
	PROPERTY TOTAL		.0	145,900	0	145,900
13031502801	40007399 COVERDALE, CHARLES A &	R	.0	46,700	0	46,700
13031502801	40007399 COVERDALE, CHARLES A &	R	.0	81,900	0	81,900
	PROPERTY TOTAL		.0	128,600	0	128,600
13031502900	40007751 SCHATZ-MESSICK ENTERPR	C	.0	238,300	0	238,300
13031503000	40007752 SCHATZ-MESSICK ENTERPR	C	.0	12,600	0	12,600
13031900100	40004703 ACORN HOLDINGS LLC	R	.0	99,900	0	99,900
13031900300	40004703 ACORN HOLDINGS LLC	R	.0	54,400	0	54,400
13031900400	40007218 TAYRIEN, CHERIE ELAINE	R	.0	55,500	0	55,500
13031900400	40007218 TAYRIEN, CHERIE ELAINE	R	.0	101,500	0	101,500
	PROPERTY TOTAL		.0	157,000	0	157,000
13031900401	40003001 TOBEY, RICHARD & LORIE	R	.0	31,600	0	31,600
13031900401	40003001 TOBEY, RICHARD & LORIE	R	.0	88,400	0	88,400
	PROPERTY TOTAL		.0	120,000	0	120,000
13031900402	40003002 ROBINSON, JAMES T & PA	R	.0	41,100	0	41,100
13031900402	40003002 ROBINSON, JAMES T & PA	R	.0	98,900	0	98,900
	PROPERTY TOTAL		.0	140,000	0	140,000
13031900403	40003003 NICHOLS, JAMES F JR &	R	.0	41,000	0	41,000
13031900403	40003003 NICHOLS, JAMES F JR &	R	.0	116,600	0	116,600

CURRENT VALUES

EXEMPTS INCLUDED

PROPERTY	OWNER NAME	CLASS	COUNT	ASSESSMENT	DEFERRED	NET ASSESSMENT
	PROPERTY TOTAL		.0	157,600	0	157,600
13031900500	40004705 ORTIZ-PEREZ, WILLIAM F	R	.0	40,600	0	40,600
13031900500	40004705 ORTIZ-PEREZ, WILLIAM F	R	.0	79,200	0	79,200
	PROPERTY TOTAL		.0	119,800	0	119,800
13031900600	40003005 FISTER, JOHN J III & J	R	.0	40,600	0	40,600
13031900600	40003005 FISTER, JOHN J III & J	R	.0	81,300	0	81,300
	PROPERTY TOTAL		.0	121,900	0	121,900
13031900700	40007180 BERWICK, RONALD L & SU	R	.0	57,900	0	57,900
13031900700	40007180 BERWICK, RONALD L & SU	R	.0	103,900	0	103,900
	PROPERTY TOTAL		.0	161,800	0	161,800
13031900800	40006644 NORTH HORSESHOE LLC	C	.0	282,100	0	282,100
13031900800	40006644 NORTH HORSESHOE LLC	C	.0	115,300	0	115,300
	PROPERTY TOTAL		.0	397,400	0	397,400
13031900900	40003008 SMITH, JOHN W & PING G	R	.0	44,000	0	44,000
13031900900	40003008 SMITH, JOHN W & PING G	R	.0	117,600	0	117,600
	PROPERTY TOTAL		.0	161,600	0	161,600
13031901000	40003009 NEW LIFE BAPTIST CHURC	E	.0	404,600	0	404,600
13031901000	40003009 NEW LIFE BAPTIST CHURC	E	.0	220,500	0	220,500
	PROPERTY TOTAL		.0	625,100	0	625,100
13031901100	40007598 ROBERTS, VIOLA FREDERI	R	.0	39,600	0	39,600
13031901100	40007598 ROBERTS, VIOLA FREDERI	R	.0	43,100	0	43,100
	PROPERTY TOTAL		.0	82,700	0	82,700
13031901101	40007598 ROBERTS, VIOLA FREDERI	R	.0	39,600	0	39,600
13031901102	40003011 MILFORD CHURCH OF CHRI	E	.0	74,900	0	74,900
13031901102	40003011 MILFORD CHURCH OF CHRI	E	.0	199,800	0	199,800
	PROPERTY TOTAL		.0	274,700	0	274,700
13031901103	40004706 HERNANDEZ, KAREN S	R	.0	40,900	0	40,900
13031901103	40004706 HERNANDEZ, KAREN S	R	.0	61,200	0	61,200
	PROPERTY TOTAL		.0	102,100	0	102,100
13031901200	40007223 WHITE, MARIAN F - TRUS	R	.0	59,000	0	59,000
13031901200	40007223 WHITE, MARIAN F - TRUS	R	.0	96,800	0	96,800
	PROPERTY TOTAL		.0	155,800	0	155,800
13031901201	40007223 WHITE, MARIAN F - TRUS	R	.0	59,000	0	59,000
13031901201	40007223 WHITE, MARIAN F - TRUS	R	.0	96,800	0	96,800
	PROPERTY TOTAL		.0	155,800	0	155,800
13031901300	40007614 BAHIA, CORAZON A & DOM	R	.0	79,300	0	79,300
13031901400	40007256 BRIGGS, JOHN E - TRUST	R	.0	80,000	0	80,000
13031901400	40007256 BRIGGS, JOHN E - TRUST	R	.0	68,700	0	68,700

CURRENT VALUES

EXEMPTS INCLUDED

PROPERTY	OWNER	NAME	CLASS	COUNT	ASSESSMENT	DEFERRED	NET ASSESSMENT
		PROPERTY TOTAL		.0	148,700	0	148,700
13031901500	40003015	STANTON, BRENDA J & WI	R	.0	60,000	0	60,000
13031901500	40003015	STANTON, BRENDA J & WI	R	.0	108,700	0	108,700
		PROPERTY TOTAL		.0	168,700	0	168,700
13031901600	40003016	HINES, MARILYN	R	.0	60,000	0	60,000
13031901600	40003016	HINES, MARILYN	R	.0	80,200	0	80,200
		PROPERTY TOTAL		.0	140,200	0	140,200
13031901700	40005375	CARPINETA, DIANNA	R	.0	44,300	0	44,300
13031901700	40005375	CARPINETA, DIANNA	R	.0	69,400	0	69,400
		PROPERTY TOTAL		.0	113,700	0	113,700
13031901800	40003018	SARGENT, ROBERT & DAWN	R	.0	44,300	0	44,300
13031901800	40003018	SARGENT, ROBERT & DAWN	R	.0	80,200	0	80,200
		PROPERTY TOTAL		.0	124,500	0	124,500
13031901900	40003019	BURKETT, NANCY J	R	.0	65,500	0	65,500
13031901900	40003019	BURKETT, NANCY J	R	.0	155,200	0	155,200
		PROPERTY TOTAL		.0	220,700	0	220,700
13031902000	40001403	CITY OF MILFORD - ROW	E	.0	49,000	0	49,000
13060009800	40003021	DELAWARE SOLID WASTE A	E	.0	974,000	0	974,000
13060009800	40003021	DELAWARE SOLID WASTE A	E	.0	75,500	0	75,500
		PROPERTY TOTAL		.0	1,049,500	0	1,049,500
13060009900	40003021	DELAWARE SOLID WASTE A	E	.0	1,530,000	0	1,530,000
13060009900	40003021	DELAWARE SOLID WASTE A	E	.0	889,600	0	889,600
		PROPERTY TOTAL		.0	2,419,600	0	2,419,600
13060009901	40005310	GEYER, BRUCE N & SUSAN	C	.0	578,100	0	578,100
13060009901	40005310	GEYER, BRUCE N & SUSAN	C	.0	50,000	0	50,000
		PROPERTY TOTAL		.0	628,100	0	628,100
13060009902	40001014	CITY OF MILFORD	E	.0	281,500	0	281,500
13060009902	40001014	CITY OF MILFORD	E	.0	90,000	0	90,000
		PROPERTY TOTAL		.0	371,500	0	371,500
13060010804	40006228	ROCKAWAY LIKENESS LLC	R	.0	44,400	0	44,400
13060010804	40006228	ROCKAWAY LIKENESS LLC	R	.0	121,800	0	121,800
		PROPERTY TOTAL		.0	166,200	0	166,200
13060016700	40000016	MILFORD PONDS LLC	R	.0	3,000	0	3,000
13060016800	40000016	MILFORD PONDS LLC	R	.0	2,000	0	2,000
13060016900	40000016	MILFORD PONDS LLC	R	.0	2,000	0	2,000
13060017000	40000016	MILFORD PONDS LLC	R	.0	2,000	0	2,000

CURRENT VALUES

EXEMPTS INCLUDED

PROPERTY	OWNER NAME	CLASS	COUNT	ASSESSMENT	DEFERRED	NET ASSESSMENT
13060017100	40000016 MILFORD PONDS LLC	R	.0	2,000	0	2,000
13060017200	40000016 MILFORD PONDS LLC	R	.0	2,000	0	2,000
13060017300	40000016 MILFORD PONDS LLC	R	.0	2,900	0	2,900
13060017400	40000016 MILFORD PONDS LLC	R	.0	2,200	0	2,200
13060017500	40000016 MILFORD PONDS LLC	R	.0	1,100	0	1,100
13060017600	40000016 MILFORD PONDS LLC	R	.0	1,100	0	1,100
13060017700	40000016 MILFORD PONDS LLC	R	.0	1,700	0	1,700
13060017800	40000016 MILFORD PONDS LLC	R	.0	1,700	0	1,700
13060017900	40000016 MILFORD PONDS LLC	R	.0	1,100	0	1,100
13060018000	40000016 MILFORD PONDS LLC	R	.0	2,100	0	2,100
13060018100	40000016 MILFORD PONDS LLC	R	.0	2,100	0	2,100
13060018200	40000016 MILFORD PONDS LLC	R	.0	1,100	0	1,100
13060018300	40000016 MILFORD PONDS LLC	R	.0	1,700	0	1,700
13060018400	40000016 MILFORD PONDS LLC	R	.0	1,700	0	1,700
13060018500	40000016 MILFORD PONDS LLC	R	.0	1,100	0	1,100
13060018600	40000016 MILFORD PONDS LLC	R	.0	1,100	0	1,100
13060018700	40000016 MILFORD PONDS LLC	R	.0	2,200	0	2,200
13060018800	40000016 MILFORD PONDS LLC	R	.0	2,200	0	2,200
13060018900	40000016 MILFORD PONDS LLC	R	.0	1,100	0	1,100
13060019000	40000016 MILFORD PONDS LLC	R	.0	1,100	0	1,100
13060019100	40000016 MILFORD PONDS LLC	R	.0	1,700	0	1,700
13060019200	40000016 MILFORD PONDS LLC	R	.0	1,700	0	1,700
13060019300	40000016 MILFORD PONDS LLC	R	.0	1,100	0	1,100
13060019400	40000016 MILFORD PONDS LLC	R	.0	2,100	0	2,100
13060019500	40000016 MILFORD PONDS LLC	R	.0	2,000	0	2,000
13060019600	40000016 MILFORD PONDS LLC	R	.0	1,100	0	1,100

CURRENT VALUES

EXEMPTS INCLUDED

PROPERTY	OWNER NAME	CLASS	COUNT	ASSESSMENT	DEFERRED	NET ASSESSMENT
13060019700	40000016 MILFORD PONDS LLC	R	.0	1,400	0	1,400
13060019800	40000016 MILFORD PONDS LLC	R	.0	1,400	0	1,400
13060019900	40000016 MILFORD PONDS LLC	R	.0	1,100	0	1,100
13060020000	40000016 MILFORD PONDS LLC	R	.0	1,700	0	1,700
13060020100	40000016 MILFORD PONDS LLC	R	.0	2,800	0	2,800
13060020200	40000016 MILFORD PONDS LLC	R	.0	1,300	0	1,300
13060020300	40000016 MILFORD PONDS LLC	R	.0	1,100	0	1,100
13060020400	40000016 MILFORD PONDS LLC	R	.0	1,300	0	1,300
13060020500	40000016 MILFORD PONDS LLC	R	.0	1,400	0	1,400
13060020600	40000016 MILFORD PONDS LLC	R	.0	1,500	0	1,500
13060020700	40000016 MILFORD PONDS LLC	R	.0	1,400	0	1,400
13060020800	40000016 MILFORD PONDS LLC	R	.0	1,100	0	1,100
13060020900	40000016 MILFORD PONDS LLC	R	.0	1,100	0	1,100
13060021000	40000016 MILFORD PONDS LLC	R	.0	1,500	0	1,500
13060021100	40000016 MILFORD PONDS LLC	R	.0	1,500	0	1,500
13060021200	40000016 MILFORD PONDS LLC	R	.0	1,100	0	1,100
13060021300	40000016 MILFORD PONDS LLC	R	.0	1,400	0	1,400
13060021400	40000016 MILFORD PONDS LLC	R	.0	1,400	0	1,400
13060021500	40000016 MILFORD PONDS LLC	R	.0	1,100	0	1,100
13060021600	40000016 MILFORD PONDS LLC	R	.0	1,100	0	1,100
13060021700	40000016 MILFORD PONDS LLC	R	.0	1,400	0	1,400
13060021800	40000016 MILFORD PONDS LLC	R	.0	1,500	0	1,500
13060021900	40000016 MILFORD PONDS LLC	R	.0	1,300	0	1,300
13060022000	40000016 MILFORD PONDS LLC	R	.0	1,300	0	1,300
13060022100	40000016 MILFORD PONDS LLC	R	.0	1,800	0	1,800
13060022200	40000016 MILFORD PONDS LLC	R	.0	1,300	0	1,300

CURRENT VALUES

EXEMPTS INCLUDED

PROPERTY	OWNER NAME	CLASS	COUNT	ASSESSMENT	DEFERRED	NET ASSESSMENT
13060022300	40000016 MILFORD PONDS LLC	R	.0	1,300	0	1,300
13060022400	40000016 MILFORD PONDS LLC	R	.0	2,000	0	2,000
13060022500	40000016 MILFORD PONDS LLC	R	.0	2,000	0	2,000
13060024400	40007796 NVR INC	R	.0	2,800	0	2,800
13060024500	40007796 NVR INC	R	.0	2,800	0	2,800
13060024600	40007333 NVR INC	R	.0	45,200	0	45,200
13060024600	40007333 NVR INC	R	.0	146,600	0	146,600
	PROPERTY TOTAL		.0	191,800	0	191,800
13060024700	40007796 NVR INC	R	.0	3,500	0	3,500
13060024800	40007333 NVR INC	R	.0	45,400	0	45,400
13060024800	40007333 NVR INC	R	.0	143,600	0	143,600
	PROPERTY TOTAL		.0	189,000	0	189,000
13060024900	40007721 LENTINI, JAMES T & MAR	R	.0	45,000	0	45,000
13060024900	40007721 LENTINI, JAMES T & MAR	R	.0	153,700	0	153,700
	PROPERTY TOTAL		.0	198,700	0	198,700
13060025000	40007796 NVR INC	R	.0	2,700	0	2,700
13060025100	40007723 THOMAS, ROSEMARY	R	.0	44,200	0	44,200
13060025100	40007723 THOMAS, ROSEMARY	R	.0	118,900	0	118,900
	PROPERTY TOTAL		.0	163,100	0	163,100
13060025200	40007796 NVR INC	R	.0	3,800	0	3,800
13060025300	40007796 NVR INC	R	.0	3,200	0	3,200
13060025400	40007796 NVR INC	R	.0	3,200	0	3,200
13060025500	40007796 NVR INC	R	.0	3,200	0	3,200
13060027300	40003628 CIRINO, BONNIE	R	.0	43,200	0	43,200
13060027300	40003628 CIRINO, BONNIE	R	.0	157,600	0	157,600
	PROPERTY TOTAL		.0	200,800	0	200,800
13060027400	40003629 LUND, LAURA	R	.0	43,200	0	43,200
13060027400	40003629 LUND, LAURA	R	.0	195,500	0	195,500
	PROPERTY TOTAL		.0	238,700	0	238,700
13060027500	40005487 MORRISON, WILLIAM	R	.0	43,200	0	43,200
13060027500	40005487 MORRISON, WILLIAM	R	.0	147,400	0	147,400
	PROPERTY TOTAL		.0	190,600	0	190,600
13060027600	40003631 LINGO JR, EDMUND FRANC	R	.0	43,200	0	43,200
13060027600	40003631 LINGO JR, EDMUND FRANC	R	.0	170,800	0	170,800

CURRENT VALUES

EXEMPTS INCLUDED

PROPERTY	OWNER NAME	CLASS	COUNT	ASSESSMENT	DEFERRED	NET ASSESSMENT
	PROPERTY TOTAL		.0	214,000	0	214,000
13060027700	40006771 SORIANO, ZARINA SIMEON	R	.0	43,200	0	43,200
13060027700	40006771 SORIANO, ZARINA SIMEON	R	.0	195,500	0	195,500
	PROPERTY TOTAL		.0	238,700	0	238,700
13060027800	40007051 HOWELLS, ROBERT & HEL	R	.0	43,200	0	43,200
13060027800	40007051 HOWELLS, ROBERT & HEL	R	.0	144,600	0	144,600
	PROPERTY TOTAL		.0	187,800	0	187,800
13060027900	40007025 LEWIS, ROBERT B & PHYL	R	.0	43,200	0	43,200
13060027900	40007025 LEWIS, ROBERT B & PHYL	R	.0	147,900	0	147,900
	PROPERTY TOTAL		.0	191,100	0	191,100
13060028000	40003633 CONNOR, JACOB CHARLES	R	.0	43,200	0	43,200
13060028000	40003633 CONNOR, JACOB CHARLES	R	.0	175,900	0	175,900
	PROPERTY TOTAL		.0	219,100	0	219,100
13060028100	40007008 BASKERVILLE, JOSEPH CO	R	.0	43,200	0	43,200
13060028100	40007008 BASKERVILLE, JOSEPH CO	R	.0	150,300	0	150,300
	PROPERTY TOTAL		.0	193,500	0	193,500
13060028200	40006896 GAJDA, MARK ANDREW & P	R	.0	43,200	0	43,200
13060028200	40006896 GAJDA, MARK ANDREW & P	R	.0	167,600	0	167,600
	PROPERTY TOTAL		.0	210,800	0	210,800
13060028300	40004234 VELEZ, JORGE & CYNTHIA	R	.0	43,100	0	43,100
13060028300	40004234 VELEZ, JORGE & CYNTHIA	R	.0	170,300	0	170,300
	PROPERTY TOTAL		.0	213,400	0	213,400
13060028400	40007052 SANDERS, DALE M & LYNN	R	.0	43,100	0	43,100
13060028400	40007052 SANDERS, DALE M & LYNN	R	.0	144,600	0	144,600
	PROPERTY TOTAL		.0	187,700	0	187,700
13060028500	40003637 WHITLEY, BRIAN & CARO	R	.0	43,100	0	43,100
13060028500	40003637 WHITLEY, BRIAN & CARO	R	.0	147,500	0	147,500
	PROPERTY TOTAL		.0	190,600	0	190,600
13060028600	40005489 LEWIS, ALICE L	R	.0	43,100	0	43,100
13060028600	40005489 LEWIS, ALICE L	R	.0	144,600	0	144,600
	PROPERTY TOTAL		.0	187,700	0	187,700
13060028700	40003639 TAYLOR, DAVID L & OVAL	R	.0	43,100	0	43,100
13060028700	40003639 TAYLOR, DAVID L & OVAL	R	.0	154,900	0	154,900
	PROPERTY TOTAL		.0	198,000	0	198,000
13060028800	40004235 CUCE, FRANKLIN J & SUN	R	.0	43,100	0	43,100
13060028800	40004235 CUCE, FRANKLIN J & SUN	R	.0	133,400	0	133,400
	PROPERTY TOTAL		.0	176,500	0	176,500
13060028900	40006980 DORIO, PETER HOWARD &	R	.0	43,100	0	43,100
13060028900	40006980 DORIO, PETER HOWARD &	R	.0	154,900	0	154,900

CURRENT VALUES

EXEMPTS INCLUDED

PROPERTY	OWNER NAME	CLASS	COUNT	ASSESSMENT	DEFERRED	NET ASSESSMENT
	PROPERTY TOTAL		.0	198,000	0	198,000
13060029000	40004236 FLESHER, PAUL R & GAIL	R	.0	43,100	0	43,100
13060029000	40004236 FLESHER, PAUL R & GAIL	R	.0	196,400	0	196,400
	PROPERTY TOTAL		.0	239,500	0	239,500
13060029100	40004237 NANOLA, ED & JOAN CLAR	R	.0	43,100	0	43,100
13060029100	40004237 NANOLA, ED & JOAN CLAR	R	.0	164,000	0	164,000
	PROPERTY TOTAL		.0	207,100	0	207,100
13060029200	40004238 SHUPE, MARK S	R	.0	43,100	0	43,100
13060029200	40004238 SHUPE, MARK S	R	.0	164,000	0	164,000
	PROPERTY TOTAL		.0	207,100	0	207,100
13060029300	40004239 MILITO, VINCENT C & PA	R	.0	43,100	0	43,100
13060029300	40004239 MILITO, VINCENT C & PA	R	.0	119,600	0	119,600
	PROPERTY TOTAL		.0	162,700	0	162,700
13060029400	40004240 KELLER, JOHN	R	.0	43,100	0	43,100
13060029400	40004240 KELLER, JOHN	R	.0	144,600	0	144,600
	PROPERTY TOTAL		.0	187,700	0	187,700
13060029500	40007138 DAVIS, EDWARD WILLIAM	R	.0	43,100	0	43,100
13060029500	40007138 DAVIS, EDWARD WILLIAM	R	.0	127,000	0	127,000
	PROPERTY TOTAL		.0	170,100	0	170,100
13060029600	40004242 MUSINSKI, FRANK JOHN &	R	.0	42,900	0	42,900
13060029600	40004242 MUSINSKI, FRANK JOHN &	R	.0	144,600	0	144,600
	PROPERTY TOTAL		.0	187,500	0	187,500
13060029700	40004243 JACOBY, CLARA ELIZABET	R	.0	42,900	0	42,900
13060029700	40004243 JACOBY, CLARA ELIZABET	R	.0	130,100	0	130,100
	PROPERTY TOTAL		.0	173,000	0	173,000
13060029800	40006098 FAUSEL, ARTHUR C & DON	R	.0	42,900	0	42,900
13060029800	40006098 FAUSEL, ARTHUR C & DON	R	.0	154,900	0	154,900
	PROPERTY TOTAL		.0	197,800	0	197,800
13060029900	40004245 KONECNI, JOSEPH & RUTH	R	.0	42,900	0	42,900
13060029900	40004245 KONECNI, JOSEPH & RUTH	R	.0	154,900	0	154,900
	PROPERTY TOTAL		.0	197,800	0	197,800
13060030000	40004246 NEIDERT JR, SCOTT WILL	R	.0	42,900	0	42,900
13060030000	40004246 NEIDERT JR, SCOTT WILL	R	.0	144,600	0	144,600
	PROPERTY TOTAL		.0	187,500	0	187,500
13060030100	40004247 SHEEDY, KATHLEEN M	R	.0	42,900	0	42,900
13060030100	40004247 SHEEDY, KATHLEEN M	R	.0	130,100	0	130,100
	PROPERTY TOTAL		.0	173,000	0	173,000
13060030200	40004309 LAMARTINIERE, KETTIA	R	.0	43,800	0	43,800
13060030200	40004309 LAMARTINIERE, KETTIA	R	.0	130,100	0	130,100

CURRENT VALUES

EXEMPTS INCLUDED

PROPERTY	OWNER NAME	CLASS	COUNT	ASSESSMENT	DEFERRED	NET ASSESSMENT
	PROPERTY TOTAL		.0	173,900	0	173,900
13060030300	40007170 HAWLEY, EDWARD ALEXAND	R	.0	43,100	0	43,100
13060030300	40007170 HAWLEY, EDWARD ALEXAND	R	.0	119,600	0	119,600
	PROPERTY TOTAL		.0	162,700	0	162,700
13060030400	40007134 GASKILL, WILLIAM RONAL	R	.0	42,100	0	42,100
13060030400	40007134 GASKILL, WILLIAM RONAL	R	.0	130,100	0	130,100
	PROPERTY TOTAL		.0	172,200	0	172,200
13060030500	40004249 LAMBDEN, KAREN ANN	R	.0	43,200	0	43,200
13060030500	40004249 LAMBDEN, KAREN ANN	R	.0	130,100	0	130,100
	PROPERTY TOTAL		.0	173,300	0	173,300
13060030600	40004250 GAMBUTI, SUSAN	R	.0	42,300	0	42,300
13060030600	40004250 GAMBUTI, SUSAN	R	.0	164,000	0	164,000
	PROPERTY TOTAL		.0	206,300	0	206,300
13060030700	40007044 FOOTE, AARON C & DANIE	R	.0	42,100	0	42,100
13060030700	40007044 FOOTE, AARON C & DANIE	R	.0	147,400	0	147,400
	PROPERTY TOTAL		.0	189,500	0	189,500
13060030800	40004253 DIAZ, JOSE A & CHARLES	R	.0	42,100	0	42,100
13060030800	40004253 DIAZ, JOSE A & CHARLES	R	.0	160,700	0	160,700
	PROPERTY TOTAL		.0	202,800	0	202,800
13060030900	40006854 CRUZ, JADYN & VANESSA	R	.0	42,700	0	42,700
13060030900	40006854 CRUZ, JADYN & VANESSA	R	.0	175,900	0	175,900
	PROPERTY TOTAL		.0	218,600	0	218,600
13060031000	40005492 O'NEILL, ARLETE & EDWA	R	.0	42,700	0	42,700
13060031000	40005492 O'NEILL, ARLETE & EDWA	R	.0	144,600	0	144,600
	PROPERTY TOTAL		.0	187,300	0	187,300
13060031100	40004256 GIVEN, JOSEPH ALAN	R	.0	42,700	0	42,700
13060031100	40004256 GIVEN, JOSEPH ALAN	R	.0	130,100	0	130,100
	PROPERTY TOTAL		.0	172,800	0	172,800
13060031200	40004257 CARVER, DWAYNE REGINAL	R	.0	42,700	0	42,700
13060031200	40004257 CARVER, DWAYNE REGINAL	R	.0	130,100	0	130,100
	PROPERTY TOTAL		.0	172,800	0	172,800
13060031300	40004258 PAGANO, MICHAEL & PAUL	R	.0	42,700	0	42,700
13060031300	40004258 PAGANO, MICHAEL & PAUL	R	.0	144,600	0	144,600
	PROPERTY TOTAL		.0	187,300	0	187,300
13060031400	40006099 SOUTAR, ROBERT A & DIA	R	.0	42,100	0	42,100
13060031400	40006099 SOUTAR, ROBERT A & DIA	R	.0	154,900	0	154,900
	PROPERTY TOTAL		.0	197,000	0	197,000
13060031500	40004260 WOLFE, SARAH	R	.0	42,700	0	42,700
13060031500	40004260 WOLFE, SARAH	R	.0	144,600	0	144,600

CURRENT VALUES

EXEMPTS INCLUDED

PROPERTY	OWNER NAME	CLASS	COUNT	ASSESSMENT	DEFERRED	NET ASSESSMENT
	PROPERTY TOTAL		.0	187,300	0	187,300
13060031600	40006974 PRICE, STEVEN J & HELE	R	.0	42,700	0	42,700
13060031600	40006974 PRICE, STEVEN J & HELE	R	.0	156,700	0	156,700
	PROPERTY TOTAL		.0	199,400	0	199,400
13060031700	40004261 MEADOWS, JASPER S & JU	R	.0	42,300	0	42,300
13060031700	40004261 MEADOWS, JASPER S & JU	R	.0	130,100	0	130,100
	PROPERTY TOTAL		.0	172,400	0	172,400
13060031800	40007019 POLK, GAILAND E & LIND	R	.0	42,300	0	42,300
13060031800	40007019 POLK, GAILAND E & LIND	R	.0	150,200	0	150,200
	PROPERTY TOTAL		.0	192,500	0	192,500
13060031900	40003643 BEAL, ROXANNE	R	.0	42,700	0	42,700
13060031900	40003643 BEAL, ROXANNE	R	.0	130,100	0	130,100
	PROPERTY TOTAL		.0	172,800	0	172,800
13060032000	40003644 SUTTON. JAMES GREGORY	R	.0	42,700	0	42,700
13060032000	40003644 SUTTON. JAMES GREGORY	R	.0	154,900	0	154,900
	PROPERTY TOTAL		.0	197,600	0	197,600
13060032100	40003645 SU, STEVE K	R	.0	43,200	0	43,200
13060032100	40003645 SU, STEVE K	R	.0	130,100	0	130,100
	PROPERTY TOTAL		.0	173,300	0	173,300
13060032200	40005493 BAYLESS, KATHERINE M	R	.0	42,900	0	42,900
13060032200	40005493 BAYLESS, KATHERINE M	R	.0	130,100	0	130,100
	PROPERTY TOTAL		.0	173,000	0	173,000
13060032300	40003646 HOOKS, STEWART & MARY	R	.0	42,500	0	42,500
13060032300	40003646 HOOKS, STEWART & MARY	R	.0	149,200	0	149,200
	PROPERTY TOTAL		.0	191,700	0	191,700
13060032400	40003647 DEMARCO, KAREN	R	.0	42,700	0	42,700
13060032400	40003647 DEMARCO, KAREN	R	.0	175,900	0	175,900
	PROPERTY TOTAL		.0	218,600	0	218,600
13060032500	40004264 PONTON, MICHAEL J & JU	R	.0	42,100	0	42,100
13060032500	40004264 PONTON, MICHAEL J & JU	R	.0	149,400	0	149,400
	PROPERTY TOTAL		.0	191,500	0	191,500
13060032600	40004790 DEBOER, JEROME & KATHL	R	.0	42,100	0	42,100
13060032600	40004790 DEBOER, JEROME & KATHL	R	.0	144,600	0	144,600
	PROPERTY TOTAL		.0	186,700	0	186,700
13060032700	40004265 TOSATTO, DONALD C	R	.0	42,100	0	42,100
13060032700	40004265 TOSATTO, DONALD C	R	.0	154,900	0	154,900
	PROPERTY TOTAL		.0	197,000	0	197,000
13060032800	40006987 GUILINTANO JR, NICHOLA	R	.0	42,100	0	42,100
13060032800	40006987 GUILINTANO JR, NICHOLA	R	.0	154,900	0	154,900

CURRENT VALUES

EXEMPTS INCLUDED

PROPERTY	OWNER NAME	CLASS	COUNT	ASSESSMENT	DEFERRED	NET ASSESSMENT
	PROPERTY TOTAL		.0	197,000	0	197,000
13060032900	40004267 HERB, JESSICA O	R	.0	42,700	0	42,700
13060032900	40004267 HERB, JESSICA O	R	.0	144,600	0	144,600
	PROPERTY TOTAL		.0	187,300	0	187,300
13060033000	40005494 MARTIN, ALICIA CHAVEZ	R	.0	42,100	0	42,100
13060033000	40005494 MARTIN, ALICIA CHAVEZ	R	.0	147,400	0	147,400
	PROPERTY TOTAL		.0	189,500	0	189,500
13060033100	40004269 ARNOLD, JAMES M & LAMB	R	.0	41,900	0	41,900
13060033100	40004269 ARNOLD, JAMES M & LAMB	R	.0	175,900	0	175,900
	PROPERTY TOTAL		.0	217,800	0	217,800
13060033200	40006873 ROJAS, LEIDA Y & LISAN	R	.0	42,900	0	42,900
13060033200	40006873 ROJAS, LEIDA Y & LISAN	R	.0	172,600	0	172,600
	PROPERTY TOTAL		.0	215,500	0	215,500
13060033300	40004271 ROBERTS, JAY M & DIANE	R	.0	43,400	0	43,400
13060033300	40004271 ROBERTS, JAY M & DIANE	R	.0	164,400	0	164,400
	PROPERTY TOTAL		.0	207,800	0	207,800
13060033400	40004272 SWANNER, DAVID & KARIE	R	.0	43,400	0	43,400
13060033400	40004272 SWANNER, DAVID & KARIE	R	.0	154,900	0	154,900
	PROPERTY TOTAL		.0	198,300	0	198,300
13060033500	40004791 BOONE, RANDY E & CATHE	R	.0	43,600	0	43,600
13060033500	40004791 BOONE, RANDY E & CATHE	R	.0	130,100	0	130,100
	PROPERTY TOTAL		.0	173,700	0	173,700
13060033600	40004274 MYERS, DEBORAH L	R	.0	43,800	0	43,800
13060033600	40004274 MYERS, DEBORAH L	R	.0	130,100	0	130,100
	PROPERTY TOTAL		.0	173,900	0	173,900
13060035700	40004226 DISTEFANO, DAVID	R	.0	47,400	0	47,400
13060035700	40004226 DISTEFANO, DAVID	R	.0	144,600	0	144,600
	PROPERTY TOTAL		.0	192,000	0	192,000
13060035800	40004225 CURCI, SALVATORE V & D	R	.0	44,800	0	44,800
13060035800	40004225 CURCI, SALVATORE V & D	R	.0	144,600	0	144,600
	PROPERTY TOTAL		.0	189,400	0	189,400
13060035900	40005478 ROBINSON, MCKINLEY	R	.0	44,200	0	44,200
13060035900	40005478 ROBINSON, MCKINLEY	R	.0	130,100	0	130,100
	PROPERTY TOTAL		.0	174,300	0	174,300
13060036000	40003649 MCKAY, JOEL G	R	.0	45,200	0	45,200
13060036000	40003649 MCKAY, JOEL G	R	.0	119,600	0	119,600
	PROPERTY TOTAL		.0	164,800	0	164,800
13060036100	40007152 FARMER, WAYNE COLUMBUS	R	.0	45,200	0	45,200
13060036100	40007152 FARMER, WAYNE COLUMBUS	R	.0	121,600	0	121,600

CURRENT VALUES

EXEMPTS INCLUDED

PROPERTY	OWNER	NAME	CLASS	COUNT	ASSESSMENT	DEFERRED	NET ASSESSMENT
		PROPERTY TOTAL		.0	166,800	0	166,800
13060036200	40007118	ALEMAN-ATZALAM, ISAMAR	R	.0	45,000	0	45,000
13060036200	40007118	ALEMAN-ATZALAM, ISAMAR	R	.0	131,100	0	131,100
		PROPERTY TOTAL		.0	176,100	0	176,100
13060036300	40007049	DUFFORD, JAMES CHRISTO	R	.0	44,000	0	44,000
13060036300	40007049	DUFFORD, JAMES CHRISTO	R	.0	144,600	0	144,600
		PROPERTY TOTAL		.0	188,600	0	188,600
13060036400	40003651	MARTINEZ, RICHARD MICH	R	.0	43,400	0	43,400
13060036400	40003651	MARTINEZ, RICHARD MICH	R	.0	154,900	0	154,900
		PROPERTY TOTAL		.0	198,300	0	198,300
13060036500	40006103	SELBA, DEANNA	R	.0	43,400	0	43,400
13060036500	40006103	SELBA, DEANNA	R	.0	119,600	0	119,600
		PROPERTY TOTAL		.0	163,000	0	163,000
13060036600	40004792	TERRIBLE, STEPHEN A &	R	.0	44,000	0	44,000
13060036600	40004792	TERRIBLE, STEPHEN A &	R	.0	146,000	0	146,000
		PROPERTY TOTAL		.0	190,000	0	190,000
13060036700	40006104	SOLO, TIMMY A	R	.0	44,000	0	44,000
13060036700	40006104	SOLO, TIMMY A	R	.0	144,600	0	144,600
		PROPERTY TOTAL		.0	188,600	0	188,600
13060036800	40005545	CHANDLER, JOHN A & CAT	R	.0	45,000	0	45,000
13060036800	40005545	CHANDLER, JOHN A & CAT	R	.0	152,200	0	152,200
		PROPERTY TOTAL		.0	197,200	0	197,200
13060036900	40007796	NVR INC	R	.0	3,200	0	3,200
13060037000	40005495	TZAFARAS, PENELOPE	R	.0	45,000	0	45,000
13060037000	40005495	TZAFARAS, PENELOPE	R	.0	176,500	0	176,500
		PROPERTY TOTAL		.0	221,500	0	221,500
13060037100	40005496	MASTON, TODD R & KARLA	R	.0	44,200	0	44,200
13060037100	40005496	MASTON, TODD R & KARLA	R	.0	177,100	0	177,100
		PROPERTY TOTAL		.0	221,300	0	221,300
13060037200	40006966	STEWART, JEFFREY COWAN	R	.0	44,200	0	44,200
13060037200	40006966	STEWART, JEFFREY COWAN	R	.0	156,000	0	156,000
		PROPERTY TOTAL		.0	200,200	0	200,200
13060037300	40006105	MEEKS, JOHN F & VIRGIN	R	.0	45,400	0	45,400
13060037300	40006105	MEEKS, JOHN F & VIRGIN	R	.0	153,300	0	153,300
		PROPERTY TOTAL		.0	198,700	0	198,700
13060037400	40005499	SETLEY, RICHARD A & PA	R	.0	45,400	0	45,400
13060037400	40005499	SETLEY, RICHARD A & PA	R	.0	153,300	0	153,300
		PROPERTY TOTAL		.0	198,700	0	198,700

CURRENT VALUES

EXEMPTS INCLUDED

PROPERTY	OWNER	NAME	CLASS	COUNT	ASSESSMENT	DEFERRED	NET ASSESSMENT
13060037500	40005546	MANAHAN, JOHN & LOLLY	R	.0	45,400	0	45,400
13060037500	40005546	MANAHAN, JOHN & LOLLY	R	.0	152,700	0	152,700
		PROPERTY TOTAL		.0	198,100	0	198,100
13060037600	40005547	VEGA, LUIS & CATHERINE	R	.0	45,800	0	45,800
13060037600	40005547	VEGA, LUIS & CATHERINE	R	.0	152,700	0	152,700
		PROPERTY TOTAL		.0	198,500	0	198,500
13060037700	40005500	SARMIENTO, BRENDA LEE	R	.0	45,800	0	45,800
13060037700	40005500	SARMIENTO, BRENDA LEE	R	.0	152,700	0	152,700
		PROPERTY TOTAL		.0	198,500	0	198,500
13060037800	40006995	BURNETTE, ROGER PRESTO	R	.0	45,800	0	45,800
13060037800	40006995	BURNETTE, ROGER PRESTO	R	.0	149,400	0	149,400
		PROPERTY TOTAL		.0	195,200	0	195,200
13060037900	40004796	ENGLAND IV, JOHN G & D	R	.0	45,800	0	45,800
13060037900	40004796	ENGLAND IV, JOHN G & D	R	.0	149,400	0	149,400
		PROPERTY TOTAL		.0	195,200	0	195,200
13060038000	40007102	GRODIS, JOHN M	R	.0	44,800	0	44,800
13060038000	40007102	GRODIS, JOHN M	R	.0	134,900	0	134,900
		PROPERTY TOTAL		.0	179,700	0	179,700
13060038100	40006998	SCHWARTZ, JOSEPH JOHN	R	.0	45,200	0	45,200
13060038100	40006998	SCHWARTZ, JOSEPH JOHN	R	.0	149,400	0	149,400
		PROPERTY TOTAL		.0	194,600	0	194,600
13060038200	40007098	MEREDITH, THOMAS PETER	R	.0	45,400	0	45,400
13060038200	40007098	MEREDITH, THOMAS PETER	R	.0	134,900	0	134,900
		PROPERTY TOTAL		.0	180,300	0	180,300
13060038300	40007066	SIA KHO PO, INONIE YAU	R	.0	45,200	0	45,200
13060038300	40007066	SIA KHO PO, INONIE YAU	R	.0	139,900	0	139,900
		PROPERTY TOTAL		.0	185,100	0	185,100
13060038400	40000016	MILFORD PONDS LLC	R	.0	3,200	0	3,200
13060038500	40000016	MILFORD PONDS LLC	R	.0	3,200	0	3,200
13060038600	40000016	MILFORD PONDS LLC	R	.0	2,500	0	2,500
13060038700	40000016	MILFORD PONDS LLC	R	.0	3,500	0	3,500
13060038800	40000016	MILFORD PONDS LLC	R	.0	4,100	0	4,100
13060038900	40005501	MAX, CHERYL LYNN	R	.0	43,800	0	43,800
13060038900	40005501	MAX, CHERYL LYNN	R	.0	153,600	0	153,600
		PROPERTY TOTAL		.0	197,400	0	197,400
13060039000	40005502	BRYANT, SHON	R	.0	43,800	0	43,800
13060039000	40005502	BRYANT, SHON	R	.0	153,300	0	153,300

CURRENT VALUES

EXEMPTS INCLUDED

PROPERTY	OWNER NAME	CLASS	COUNT	ASSESSMENT	DEFERRED	NET ASSESSMENT
	PROPERTY TOTAL		.0	197,100	0	197,100
13060039100	40005548 HROMNAK, CAROL A	R	.0	45,400	0	45,400
13060039100	40005548 HROMNAK, CAROL A	R	.0	152,700	0	152,700
	PROPERTY TOTAL		.0	198,100	0	198,100
13060039200	40006982 ALVAREZ, GERMAN & VIDE	R	.0	45,000	0	45,000
13060039200	40006982 ALVAREZ, GERMAN & VIDE	R	.0	152,700	0	152,700
	PROPERTY TOTAL		.0	197,700	0	197,700
13060039300	40005503 WILLIS SR, JAMES R & S	R	.0	43,800	0	43,800
13060039300	40005503 WILLIS SR, JAMES R & S	R	.0	173,400	0	173,400
	PROPERTY TOTAL		.0	217,200	0	217,200
13060039400	40000016 MILFORD PONDS LLC	R	.0	2,400	0	2,400
13060039500	40005504 SEITZ, LAWRENCE LEE &	R	.0	43,800	0	43,800
13060039500	40005504 SEITZ, LAWRENCE LEE &	R	.0	181,000	0	181,000
	PROPERTY TOTAL		.0	224,800	0	224,800
13060039600	40000016 MILFORD PONDS LLC	R	.0	2,400	0	2,400
13060039700	40000016 MILFORD PONDS LLC	R	.0	3,200	0	3,200
13060039800	40000016 MILFORD PONDS LLC	R	.0	2,500	0	2,500
13060039900	40000016 MILFORD PONDS LLC	R	.0	2,500	0	2,500
13060040000	40000016 MILFORD PONDS LLC	R	.0	2,500	0	2,500
13060040100	40000016 MILFORD PONDS LLC	R	.0	2,400	0	2,400
13060040200	40000016 MILFORD PONDS LLC	R	.0	2,400	0	2,400
13060040300	40000016 MILFORD PONDS LLC	R	.0	2,400	0	2,400
13060040400	40000016 MILFORD PONDS LLC	R	.0	2,400	0	2,400
13060040500	40000016 MILFORD PONDS LLC	R	.0	2,400	0	2,400
13060040600	40000016 MILFORD PONDS LLC	R	.0	2,400	0	2,400
13060040700	40000016 MILFORD PONDS LLC	R	.0	2,400	0	2,400
13060040800	40000016 MILFORD PONDS LLC	R	.0	2,400	0	2,400
13060040900	40000016 MILFORD PONDS LLC	R	.0	28,300	0	28,300
13060041000	40000016 MILFORD PONDS LLC	R	.0	25,400	0	25,400
13060041100	40000016 MILFORD PONDS LLC	R	.0	25,400	0	25,400

CURRENT VALUES

EXEMPTS INCLUDED

PROPERTY	OWNER NAME	CLASS	COUNT	ASSESSMENT	DEFERRED	NET ASSESSMENT
13060041200	40000016 MILFORD PONDS LLC	R	.0	25,400	0	25,400
13060041300	40000016 MILFORD PONDS LLC	R	.0	25,500	0	25,500
13060041400	40000016 MILFORD PONDS LLC	R	.0	31,300	0	31,300
13060041500	40000016 MILFORD PONDS LLC	R	.0	3,400	0	3,400
13060041600	40000016 MILFORD PONDS LLC	R	.0	2,500	0	2,500
13060041700	40000016 MILFORD PONDS LLC	R	.0	2,500	0	2,500
13060041800	40000016 MILFORD PONDS LLC	R	.0	2,500	0	2,500
13060041900	40000016 MILFORD PONDS LLC	R	.0	2,700	0	2,700
13060042000	40000016 MILFORD PONDS LLC	R	.0	2,700	0	2,700
13060042100	40000016 MILFORD PONDS LLC	R	.0	2,500	0	2,500
13060042200	40000016 MILFORD PONDS LLC	R	.0	2,200	0	2,200
13060042300	40000016 MILFORD PONDS LLC	R	.0	2,200	0	2,200
13060042400	40000016 MILFORD PONDS LLC	R	.0	3,400	0	3,400
13060042500	40000016 MILFORD PONDS LLC	R	.0	2,500	0	2,500
13060042600	40000016 MILFORD PONDS LLC	R	.0	2,400	0	2,400
13060042700	40000016 MILFORD PONDS LLC	R	.0	3,200	0	3,200
13060042800	40000016 MILFORD PONDS LLC	R	.0	3,200	0	3,200
13060042900	40000016 MILFORD PONDS LLC	R	.0	2,100	0	2,100
13060043000	40000016 MILFORD PONDS LLC	R	.0	2,900	0	2,900
13060043100	40000016 MILFORD PONDS LLC	R	.0	5,200	0	5,200
13060043200	40000016 MILFORD PONDS LLC	R	.0	3,500	0	3,500
13060043300	40000016 MILFORD PONDS LLC	R	.0	4,100	0	4,100
13060043400	40000016 MILFORD PONDS LLC	R	.0	2,100	0	2,100
13060043500	40000016 MILFORD PONDS LLC	R	.0	2,200	0	2,200
13060043600	40000016 MILFORD PONDS LLC	R	.0	4,900	0	4,900
13060044300	40000016 MILFORD PONDS LLC	R	.0	3,200	0	3,200

CURRENT VALUES

EXEMPTS INCLUDED

PROPERTY	OWNER	NAME	CLASS	COUNT	ASSESSMENT	DEFERRED	NET ASSESSMENT
13060044400	40000016	MILFORD PONDS LLC	R	.0	3,200	0	3,200
13060044500	40000016	MILFORD PONDS LLC	R	.0	3,200	0	3,200
13060044600	40000016	MILFORD PONDS LLC	R	.0	3,200	0	3,200
13060044700	40000016	MILFORD PONDS LLC	R	.0	3,200	0	3,200
13060044800	40000016	MILFORD PONDS LLC	R	.0	3,200	0	3,200
13060044900	40006955	KHAN, SHABEER & SHAKIL	R	.0	45,000	0	45,000
13060044900	40006955	KHAN, SHABEER & SHAKIL	R	.0	156,300	0	156,300
		PROPERTY TOTAL		.0	201,300	0	201,300
13060045000	40006955	KHAN, SHABEER & SHAKIL	R	.0	43,600	0	43,600
13060045000	40006955	KHAN, SHABEER & SHAKIL	R	.0	135,100	0	135,100
		PROPERTY TOTAL		.0	178,700	0	178,700
13060045100	40007796	NVR INC	R	.0	2,200	0	2,200
13060045200	40007796	NVR INC	R	.0	2,200	0	2,200
13060045300	40007712	BERGER III, DENNIS GEN	R	.0	46,400	0	46,400
13060045300	40007712	BERGER III, DENNIS GEN	R	.0	131,000	0	131,000
		PROPERTY TOTAL		.0	177,400	0	177,400
13060045600	40003692	DUTCH, LARRY L & SUE	R	.0	45,600	0	45,600
13060045600	40003692	DUTCH, LARRY L & SUE	R	.0	130,100	0	130,100
		PROPERTY TOTAL		.0	175,700	0	175,700
13060045700	40003693	BROWN, DOROTHY	R	.0	43,600	0	43,600
13060045700	40003693	BROWN, DOROTHY	R	.0	154,300	0	154,300
		PROPERTY TOTAL		.0	197,900	0	197,900
13060045800	40003694	WILLIAMS, MARGIE	R	.0	44,400	0	44,400
13060045800	40003694	WILLIAMS, MARGIE	R	.0	130,100	0	130,100
		PROPERTY TOTAL		.0	174,500	0	174,500
13060045900	40003695	MACKEY, DEBORAH	R	.0	43,800	0	43,800
13060045900	40003695	MACKEY, DEBORAH	R	.0	154,900	0	154,900
		PROPERTY TOTAL		.0	198,700	0	198,700
13060046000	40005552	DAVIS, CONNIE	R	.0	43,800	0	43,800
13060046000	40005552	DAVIS, CONNIE	R	.0	144,600	0	144,600
		PROPERTY TOTAL		.0	188,400	0	188,400
13060046100	40007126	GILLES, GERTRUDE & DEM	R	.0	43,800	0	43,800
13060046100	40007126	GILLES, GERTRUDE & DEM	R	.0	130,100	0	130,100
		PROPERTY TOTAL		.0	173,900	0	173,900
13060046200	40003698	JONES, RICHARD & JEAN	R	.0	43,800	0	43,800
13060046200	40003698	JONES, RICHARD & JEAN	R	.0	149,000	0	149,000

CURRENT VALUES

EXEMPTS INCLUDED

PROPERTY	OWNER NAME	CLASS	COUNT	ASSESSMENT	DEFERRED	NET ASSESSMENT
	PROPERTY TOTAL		.0	192,800	0	192,800
13060046300	40003699 JOHNSON, LICIA ANN	R	.0	48,900	0	48,900
13060046300	40003699 JOHNSON, LICIA ANN	R	.0	149,000	0	149,000
	PROPERTY TOTAL		.0	197,900	0	197,900
13060046400	40004864 ANDRADE, ROBERT & DIAN	R	.0	45,800	0	45,800
13060046400	40004864 ANDRADE, ROBERT & DIAN	R	.0	154,900	0	154,900
	PROPERTY TOTAL		.0	200,700	0	200,700
13060046500	40007797 ZUBIATE, JORGE E	R	.0	44,000	0	44,000
13060046500	40007797 ZUBIATE, JORGE E	R	.0	154,900	0	154,900
	PROPERTY TOTAL		.0	198,900	0	198,900
13060046600	40004866 PARTE, KENNETH & BARBA	R	.0	44,000	0	44,000
13060046600	40004866 PARTE, KENNETH & BARBA	R	.0	147,400	0	147,400
	PROPERTY TOTAL		.0	191,400	0	191,400
13060046700	40004867 PALMER, DANIEL & DANA	R	.0	44,400	0	44,400
13060046700	40004867 PALMER, DANIEL & DANA	R	.0	130,300	0	130,300
	PROPERTY TOTAL		.0	174,700	0	174,700
13060046800	40005553 FORMATO JR, AGOSTINO &	R	.0	44,400	0	44,400
13060046800	40005553 FORMATO JR, AGOSTINO &	R	.0	135,400	0	135,400
	PROPERTY TOTAL		.0	179,800	0	179,800
13060046900	40005554 AVENOSO, MARIO & MARY	R	.0	44,400	0	44,400
13060046900	40005554 AVENOSO, MARIO & MARY	R	.0	175,900	0	175,900
	PROPERTY TOTAL		.0	220,300	0	220,300
13060047000	40004870 SCULLION, JUDITH & JOH	R	.0	44,600	0	44,600
13060047000	40004870 SCULLION, JUDITH & JOH	R	.0	171,700	0	171,700
	PROPERTY TOTAL		.0	216,300	0	216,300
13060047100	40007047 MATTHEWS SR, CURTIS D	R	.0	44,600	0	44,600
13060047100	40007047 MATTHEWS SR, CURTIS D	R	.0	144,600	0	144,600
	PROPERTY TOTAL		.0	189,200	0	189,200
13060047200	40004872 CHAYAPRUKS, SUPRANEE &	R	.0	44,600	0	44,600
13060047200	40004872 CHAYAPRUKS, SUPRANEE &	R	.0	154,900	0	154,900
	PROPERTY TOTAL		.0	199,500	0	199,500
13060047300	40007798 AMOS JR, JAMES ALLEN	R	.0	44,600	0	44,600
13060047300	40007798 AMOS JR, JAMES ALLEN	R	.0	154,900	0	154,900
	PROPERTY TOTAL		.0	199,500	0	199,500
13060047400	40006852 FORINO JR, VINCENT ANT	R	.0	43,100	0	43,100
13060047400	40006852 FORINO JR, VINCENT ANT	R	.0	176,500	0	176,500
	PROPERTY TOTAL		.0	219,600	0	219,600
13060047500	40006784 YATES, DENNIS ALVIN &	R	.0	42,900	0	42,900
13060047500	40006784 YATES, DENNIS ALVIN &	R	.0	192,600	0	192,600

CURRENT VALUES

EXEMPTS INCLUDED

PROPERTY	OWNER NAME	CLASS	COUNT	ASSESSMENT	DEFERRED	NET ASSESSMENT
	PROPERTY TOTAL		.0	235,500	0	235,500
13060047600	40004876 OGG, JOSEPH EARLE	R	.0	43,100	0	43,100
13060047600	40004876 OGG, JOSEPH EARLE	R	.0	156,300	0	156,300
	PROPERTY TOTAL		.0	199,400	0	199,400
13060047700	40006773 DAVIDSON JR, RAYMOND J	R	.0	43,100	0	43,100
13060047700	40006773 DAVIDSON JR, RAYMOND J	R	.0	194,700	0	194,700
	PROPERTY TOTAL		.0	237,800	0	237,800
13060047800	40006796 CAMBREL, WAYNE & CAROL	R	.0	42,900	0	42,900
13060047800	40006796 CAMBREL, WAYNE & CAROL	R	.0	187,400	0	187,400
	PROPERTY TOTAL		.0	230,300	0	230,300
13060047900	40007802 POWELL, DAWN MARIE	R	.0	44,400	0	44,400
13060047900	40007802 POWELL, DAWN MARIE	R	.0	213,300	0	213,300
	PROPERTY TOTAL		.0	257,700	0	257,700
13060048000	40007021 WISE, JASMINE	R	.0	44,400	0	44,400
13060048000	40007021 WISE, JASMINE	R	.0	147,400	0	147,400
	PROPERTY TOTAL		.0	191,800	0	191,800
13060048100	40004880 MOUZON, VICKIE YVETTE	R	.0	43,100	0	43,100
13060048100	40004880 MOUZON, VICKIE YVETTE	R	.0	167,300	0	167,300
	PROPERTY TOTAL		.0	210,400	0	210,400
13060048200	40004881 NIXON-SAVAGE, MANESSIA	R	.0	42,900	0	42,900
13060048200	40004881 NIXON-SAVAGE, MANESSIA	R	.0	130,100	0	130,100
	PROPERTY TOTAL		.0	173,000	0	173,000
13060048300	40007129 PIAZZA, JUSTIN JEFFREY	R	.0	42,900	0	42,900
13060048300	40007129 PIAZZA, JUSTIN JEFFREY	R	.0	130,100	0	130,100
	PROPERTY TOTAL		.0	173,000	0	173,000
13060048400	40004312 EDELMANN, ERIC & SUSAN	R	.0	42,900	0	42,900
13060048400	40004312 EDELMANN, ERIC & SUSAN	R	.0	130,100	0	130,100
	PROPERTY TOTAL		.0	173,000	0	173,000
13060048500	40004313 DICKENSCHEIDT, KENNETH	R	.0	42,900	0	42,900
13060048500	40004313 DICKENSCHEIDT, KENNETH	R	.0	154,900	0	154,900
	PROPERTY TOTAL		.0	197,800	0	197,800
13060048600	40004314 GEIGER, LARRY & NANCY	R	.0	42,900	0	42,900
13060048600	40004314 GEIGER, LARRY & NANCY	R	.0	154,900	0	154,900
	PROPERTY TOTAL		.0	197,800	0	197,800
13060049400	40007125 PATCHWORK 18323 LLC	R	.0	44,000	0	44,000
13060049400	40007125 PATCHWORK 18323 LLC	R	.0	130,100	0	130,100
	PROPERTY TOTAL		.0	174,100	0	174,100
13060049500	40004884 SERVISS, MOLLY D	R	.0	44,800	0	44,800
13060049500	40004884 SERVISS, MOLLY D	R	.0	119,600	0	119,600

CURRENT VALUES

EXEMPTS INCLUDED

PROPERTY	OWNER NAME	CLASS	COUNT	ASSESSMENT	DEFERRED	NET ASSESSMENT
	PROPERTY TOTAL		.0	164,400	0	164,400
13060049600	40007038 SHERIDAN, JAMES T & MA	R	.0	45,200	0	45,200
13060049600	40007038 SHERIDAN, JAMES T & MA	R	.0	144,600	0	144,600
	PROPERTY TOTAL		.0	189,800	0	189,800
13060049700	40007039 BROWN, RICHARD W & SUS	R	.0	45,200	0	45,200
13060049700	40007039 BROWN, RICHARD W & SUS	R	.0	144,600	0	144,600
	PROPERTY TOTAL		.0	189,800	0	189,800
13060049800	40003704 VAZQUEZ DEFILLO, MARIE	R	.0	42,900	0	42,900
13060049800	40003704 VAZQUEZ DEFILLO, MARIE	R	.0	149,000	0	149,000
	PROPERTY TOTAL		.0	191,900	0	191,900
13060049900	40003705 JONES, MILDRED E & FRA	R	.0	43,100	0	43,100
13060049900	40003705 JONES, MILDRED E & FRA	R	.0	164,000	0	164,000
	PROPERTY TOTAL		.0	207,100	0	207,100
13060050000	40005555 KELSH, JOHN T & ELLEN	R	.0	43,100	0	43,100
13060050000	40005555 KELSH, JOHN T & ELLEN	R	.0	175,900	0	175,900
	PROPERTY TOTAL		.0	219,000	0	219,000
13060050100	40006121 MORGAN, KATHERINE CALD	R	.0	47,200	0	47,200
13060050100	40006121 MORGAN, KATHERINE CALD	R	.0	164,000	0	164,000
	PROPERTY TOTAL		.0	211,200	0	211,200
13060050200	40007043 MILLER, KATIE LYNN & G	R	.0	45,000	0	45,000
13060050200	40007043 MILLER, KATIE LYNN & G	R	.0	144,600	0	144,600
	PROPERTY TOTAL		.0	189,600	0	189,600
13060050300	40003709 PRATT, RAYMOND C & LIN	R	.0	44,200	0	44,200
13060050300	40003709 PRATT, RAYMOND C & LIN	R	.0	144,600	0	144,600
	PROPERTY TOTAL		.0	188,800	0	188,800
13060050400	40003710 DIFINIZIO, JOSEPH & AN	R	.0	44,200	0	44,200
13060050400	40003710 DIFINIZIO, JOSEPH & AN	R	.0	150,300	0	150,300
	PROPERTY TOTAL		.0	194,500	0	194,500
13060050500	40003711 FARINA, TERRY LEE & SU	R	.0	44,200	0	44,200
13060050500	40003711 FARINA, TERRY LEE & SU	R	.0	168,200	0	168,200
	PROPERTY TOTAL		.0	212,400	0	212,400
13060050600	40006885 GONZALEZ, REYNALDO A &	R	.0	44,400	0	44,400
13060050600	40006885 GONZALEZ, REYNALDO A &	R	.0	167,800	0	167,800
	PROPERTY TOTAL		.0	212,200	0	212,200
13060050700	40006123 BRENNAN, SUSAN D & TIM	R	.0	44,800	0	44,800
13060050700	40006123 BRENNAN, SUSAN D & TIM	R	.0	142,200	0	142,200
	PROPERTY TOTAL		.0	187,000	0	187,000
13060050800	40005391 FLEURENTUS, YDONNA & M	R	.0	43,400	0	43,400
13060050800	40005391 FLEURENTUS, YDONNA & M	R	.0	164,000	0	164,000

CURRENT VALUES

EXEMPTS INCLUDED

PROPERTY	OWNER NAME	CLASS	COUNT	ASSESSMENT	DEFERRED	NET ASSESSMENT
	PROPERTY TOTAL		.0	207,400	0	207,400
13060050900	40005556 WHITE, TERRY V & ANDRI	R	.0	43,400	0	43,400
13060050900	40005556 WHITE, TERRY V & ANDRI	R	.0	167,600	0	167,600
	PROPERTY TOTAL		.0	211,000	0	211,000
13060051000	40005557 KOERNER, PHILIP & NANC	R	.0	44,400	0	44,400
13060051000	40005557 KOERNER, PHILIP & NANC	R	.0	164,000	0	164,000
	PROPERTY TOTAL		.0	208,400	0	208,400
13060051100	40003717 RUMLEY, JESSICA	R	.0	44,400	0	44,400
13060051100	40003717 RUMLEY, JESSICA	R	.0	147,400	0	147,400
	PROPERTY TOTAL		.0	191,800	0	191,800
13060051200	40003718 KEMP JR, ALPHONSO C &	R	.0	44,600	0	44,600
13060051200	40003718 KEMP JR, ALPHONSO C &	R	.0	175,900	0	175,900
	PROPERTY TOTAL		.0	220,500	0	220,500
13060051300	40003719 GIBBS, VALENCIA A	R	.0	44,400	0	44,400
13060051300	40003719 GIBBS, VALENCIA A	R	.0	157,200	0	157,200
	PROPERTY TOTAL		.0	201,600	0	201,600
13060051400	40006849 GORDON JR, JOSEPH DONA	R	.0	44,000	0	44,000
13060051400	40006849 GORDON JR, JOSEPH DONA	R	.0	175,900	0	175,900
	PROPERTY TOTAL		.0	219,900	0	219,900
13060051500	40006860 YOUNG JR, GEORGE ALBER	R	.0	42,300	0	42,300
13060051500	40006860 YOUNG JR, GEORGE ALBER	R	.0	175,900	0	175,900
	PROPERTY TOTAL		.0	218,200	0	218,200
13060051600	40006844 RODRIGUEZ, RICARDO HER	R	.0	42,900	0	42,900
13060051600	40006844 RODRIGUEZ, RICARDO HER	R	.0	177,600	0	177,600
	PROPERTY TOTAL		.0	220,500	0	220,500
13060051700	40004889 KELLY, SHEILA MARGARET	R	.0	42,900	0	42,900
13060051700	40004889 KELLY, SHEILA MARGARET	R	.0	130,100	0	130,100
	PROPERTY TOTAL		.0	173,000	0	173,000
13060051800	40004890 HUBBARD, JUDITH LYNN	R	.0	42,900	0	42,900
13060051800	40004890 HUBBARD, JUDITH LYNN	R	.0	154,900	0	154,900
	PROPERTY TOTAL		.0	197,800	0	197,800
13060051900	40004891 SCULLY, LEON	R	.0	43,400	0	43,400
13060051900	40004891 SCULLY, LEON	R	.0	144,600	0	144,600
	PROPERTY TOTAL		.0	188,000	0	188,000
13060052000	40004892 DEVITO, KATHLEEN	R	.0	42,900	0	42,900
13060052000	40004892 DEVITO, KATHLEEN	R	.0	144,600	0	144,600
	PROPERTY TOTAL		.0	187,500	0	187,500
13060052100	40000016 MILFORD PONDS LLC	R	.0	1,700	0	1,700

CURRENT VALUES

EXEMPTS INCLUDED

PROPERTY	OWNER	NAME	CLASS	COUNT	ASSESSMENT	DEFERRED	NET ASSESSMENT
13060052200	40000016	MILFORD PONDS LLC	R	.0	2,400	0	2,400
13060052300	40007799	BROWN JR, FRED J & CYN	R	.0	43,600	0	43,600
13060052300	40007799	BROWN JR, FRED J & CYN	R	.0	151,300	0	151,300
		PROPERTY TOTAL		.0	194,900	0	194,900
13060052400	40000016	MILFORD PONDS LLC	R	.0	2,100	0	2,100
13060052500	40007800	GRIER, JUSTIN & ANGELA	R	.0	43,400	0	43,400
13060052500	40007800	GRIER, JUSTIN & ANGELA	R	.0	162,500	0	162,500
		PROPERTY TOTAL		.0	205,900	0	205,900
13060052600	40007796	NVR INC	R	.0	2,100	0	2,100
13060052700	40007729	DIDONATO, KATHLEEN M	R	.0	43,400	0	43,400
13060052700	40007729	DIDONATO, KATHLEEN M	R	.0	118,900	0	118,900
		PROPERTY TOTAL		.0	162,300	0	162,300
13060052800	40007333	NVR INC	R	.0	44,600	0	44,600
13060052800	40007333	NVR INC	R	.0	143,600	0	143,600
		PROPERTY TOTAL		.0	188,200	0	188,200
13060052900	40007714	DINGER, JOHN PAUL	R	.0	45,800	0	45,800
13060052900	40007714	DINGER, JOHN PAUL	R	.0	144,000	0	144,000
		PROPERTY TOTAL		.0	189,800	0	189,800
13060053000	40007796	NVR INC	R	.0	2,400	0	2,400
13060053100	40007796	NVR INC	R	.0	2,100	0	2,100
13060053200	40007796	NVR INC	R	.0	2,100	0	2,100
13060053300	40006939	FELICIANO, JESUS MANUL	R	.0	43,400	0	43,400
13060053300	40006939	FELICIANO, JESUS MANUL	R	.0	160,300	0	160,300
		PROPERTY TOTAL		.0	203,700	0	203,700
13060053400	40004894	MARTIN, BILLIE ELIZABE	R	.0	44,800	0	44,800
13060053400	40004894	MARTIN, BILLIE ELIZABE	R	.0	130,100	0	130,100
		PROPERTY TOTAL		.0	174,900	0	174,900
13060053500	40004895	WILLIAMS, KEVIN C	R	.0	43,800	0	43,800
13060053500	40004895	WILLIAMS, KEVIN C	R	.0	170,000	0	170,000
		PROPERTY TOTAL		.0	213,800	0	213,800
13060053600	40007123	LAKE II, LEO MARVIN &	R	.0	42,300	0	42,300
13060053600	40007123	LAKE II, LEO MARVIN &	R	.0	132,500	0	132,500
		PROPERTY TOTAL		.0	174,800	0	174,800
13060053700	40007130	VELEZ, FRANCIS JOSEPH	R	.0	42,700	0	42,700
13060053700	40007130	VELEZ, FRANCIS JOSEPH	R	.0	130,100	0	130,100
		PROPERTY TOTAL		.0	172,800	0	172,800

CURRENT VALUES

EXEMPTS INCLUDED

PROPERTY	OWNER	NAME	CLASS	COUNT	ASSESSMENT	DEFERRED	NET ASSESSMENT
13060053800	40004898	GROSSTEPHAN, MICHAEL &	R	.0	42,700	0	42,700
13060053800	40004898	GROSSTEPHAN, MICHAEL &	R	.0	122,200	0	122,200
		PROPERTY TOTAL		.0	164,900	0	164,900
13060053900	40004899	ZOBA, THERESA M & KEIT	R	.0	42,700	0	42,700
13060053900	40004899	ZOBA, THERESA M & KEIT	R	.0	135,100	0	135,100
		PROPERTY TOTAL		.0	177,800	0	177,800
13060054000	40007150	CORDONE TTEE, DANETTE	R	.0	42,500	0	42,500
13060054000	40007150	CORDONE TTEE, DANETTE	R	.0	124,500	0	124,500
		PROPERTY TOTAL		.0	167,000	0	167,000
13060054100	40006563	ELEFANTE, DANIEL	R	.0	42,700	0	42,700
13060054100	40006563	ELEFANTE, DANIEL	R	.0	138,700	0	138,700
		PROPERTY TOTAL		.0	181,400	0	181,400
13060054200	40004902	DAVIS, MARK A	R	.0	42,700	0	42,700
13060054200	40004902	DAVIS, MARK A	R	.0	154,900	0	154,900
		PROPERTY TOTAL		.0	197,600	0	197,600
13060054300	40007801	SARGENTE, PHILLIP	R	.0	1,300	0	1,300
13060054400	40000016	MILFORD PONDS LLC	R	.0	1,300	0	1,300
13060054700	40000016	MILFORD PONDS LLC	R	.0	1,100	0	1,100
13060054800	40000016	MILFORD PONDS LLC	R	.0	2,500	0	2,500
13060054900	40000016	MILFORD PONDS LLC	R	.0	3,600	0	3,600
13060055000	40000016	MILFORD PONDS LLC	R	.0	2,800	0	2,800
13060055700	40004276	THE CITY OF MILFORD	E	.0	3,100	0	3,100
13060055800	40000016	MILFORD PONDS LLC	C	.0	227,500	0	227,500
13060055800	40000016	MILFORD PONDS LLC	C	.0	627,100	0	627,100
		PROPERTY TOTAL		.0	854,600	0	854,600
13060060000	40000016	MILFORD PONDS LLC	R	.0	2,200	0	2,200
13060060100	40000016	MILFORD PONDS LLC	R	.0	2,200	0	2,200
13060060200	40000016	MILFORD PONDS LLC	R	.0	2,800	0	2,800
13060060300	40000016	MILFORD PONDS LLC	R	.0	2,200	0	2,200
13060060400	40000016	MILFORD PONDS LLC	R	.0	2,400	0	2,400
13060060500	40000016	MILFORD PONDS LLC	R	.0	2,700	0	2,700
13060060600	40000016	MILFORD PONDS LLC	R	.0	2,200	0	2,200

CURRENT VALUES

EXEMPTS INCLUDED

PROPERTY	OWNER NAME	CLASS	COUNT	ASSESSMENT	DEFERRED	NET ASSESSMENT
13060060700	40000016 MILFORD PONDS LLC	R	.0	2,200	0	2,200
13060060800	40000016 MILFORD PONDS LLC	R	.0	2,400	0	2,400
13060060900	40000016 MILFORD PONDS LLC	R	.0	2,500	0	2,500
13060061000	40000016 MILFORD PONDS LLC	R	.0	2,400	0	2,400
13060061100	40000016 MILFORD PONDS LLC	R	.0	2,400	0	2,400
13060061200	40000016 MILFORD PONDS LLC	R	.0	2,200	0	2,200
13060061300	40000016 MILFORD PONDS LLC	R	.0	2,200	0	2,200
13060061400	40000016 MILFORD PONDS LLC	R	.0	2,200	0	2,200
13060061500	40000016 MILFORD PONDS LLC	R	.0	2,200	0	2,200
13060061600	40000016 MILFORD PONDS LLC	R	.0	2,200	0	2,200
13060061700	40000016 MILFORD PONDS LLC	R	.0	2,200	0	2,200
13060061800	40000016 MILFORD PONDS LLC	R	.0	2,200	0	2,200
13060061900	40000016 MILFORD PONDS LLC	R	.0	2,500	0	2,500
13060062000	40000016 MILFORD PONDS LLC	R	.0	1,300	0	1,300
13060062100	40000016 MILFORD PONDS LLC	R	.0	1,500	0	1,500
13060062200	40000016 MILFORD PONDS LLC	R	.0	1,500	0	1,500
13060062300	40000016 MILFORD PONDS LLC	R	.0	1,300	0	1,300
13060062400	40000016 MILFORD PONDS LLC	R	.0	1,700	0	1,700
13060062500	40000016 MILFORD PONDS LLC	R	.0	1,700	0	1,700
13060062600	40000016 MILFORD PONDS LLC	R	.0	1,400	0	1,400
13060062700	40000016 MILFORD PONDS LLC	R	.0	1,500	0	1,500
13060062800	40000016 MILFORD PONDS LLC	R	.0	2,400	0	2,400
13060062900	40000016 MILFORD PONDS LLC	R	.0	3,600	0	3,600
13060063000	40000016 MILFORD PONDS LLC	R	.0	2,500	0	2,500
13060063100	40000016 MILFORD PONDS LLC	R	.0	2,400	0	2,400
13060063200	40000016 MILFORD PONDS LLC	R	.0	3,100	0	3,100

CURRENT VALUES

EXEMPTS INCLUDED

PROPERTY	OWNER NAME	CLASS	COUNT	ASSESSMENT	DEFERRED	NET ASSESSMENT
13060063300	40000016 MILFORD PONDS LLC	R	.0	2,100	0	2,100
13060063400	40000016 MILFORD PONDS LLC	R	.0	1,300	0	1,300
13060063500	40000016 MILFORD PONDS LLC	R	.0	1,300	0	1,300
13060063600	40000016 MILFORD PONDS LLC	R	.0	1,500	0	1,500
13060063700	40000016 MILFORD PONDS LLC	R	.0	1,500	0	1,500
13060063800	40000016 MILFORD PONDS LLC	R	.0	1,300	0	1,300
13060063900	40000016 MILFORD PONDS LLC	R	.0	1,500	0	1,500
13060064000	40000016 MILFORD PONDS LLC	R	.0	1,500	0	1,500
13060064100	40000016 MILFORD PONDS LLC	R	.0	1,300	0	1,300
13060064200	40000016 MILFORD PONDS LLC	R	.0	1,800	0	1,800
13060064300	40000016 MILFORD PONDS LLC	R	.0	3,100	0	3,100
13060064400	40000016 MILFORD PONDS LLC	R	.0	2,900	0	2,900
13060064500	40000016 MILFORD PONDS LLC	R	.0	3,200	0	3,200
13060064600	40000016 MILFORD PONDS LLC	R	.0	2,800	0	2,800
13060064800	40000016 MILFORD PONDS LLC	R	.0	2,500	0	2,500
13060064900	40000016 MILFORD PONDS LLC	R	.0	2,500	0	2,500
13060065000	40000016 MILFORD PONDS LLC	R	.0	2,500	0	2,500
13060065100	40000016 MILFORD PONDS LLC	R	.0	2,500	0	2,500
13060065200	40000016 MILFORD PONDS LLC	R	.0	2,800	0	2,800
13060065300	40000016 MILFORD PONDS LLC	R	.0	3,800	0	3,800
13060065400	40000016 MILFORD PONDS LLC	R	.0	2,500	0	2,500
13060065500	40000016 MILFORD PONDS LLC	R	.0	2,500	0	2,500
13060065600	40000016 MILFORD PONDS LLC	R	.0	2,400	0	2,400
13060065700	40000016 MILFORD PONDS LLC	R	.0	2,500	0	2,500
13060065800	40000016 MILFORD PONDS LLC	R	.0	2,200	0	2,200
13060065900	40000016 MILFORD PONDS LLC	R	.0	2,200	0	2,200

CURRENT VALUES

EXEMPTS INCLUDED

PROPERTY	OWNER NAME	CLASS	COUNT	ASSESSMENT	DEFERRED	NET ASSESSMENT
13060066000	40000016 MILFORD PONDS LLC	R	.0	2,200	0	2,200
13060066100	40000016 MILFORD PONDS LLC	R	.0	2,200	0	2,200
13060066200	40000016 MILFORD PONDS LLC	R	.0	2,200	0	2,200
13060066300	40000016 MILFORD PONDS LLC	R	.0	2,000	0	2,000
13060066400	40000016 MILFORD PONDS LLC	R	.0	2,800	0	2,800
13060066500	40000016 MILFORD PONDS LLC	R	.0	1,700	0	1,700
13060066600	40000016 MILFORD PONDS LLC	R	.0	1,300	0	1,300
13060066700	40000016 MILFORD PONDS LLC	R	.0	1,500	0	1,500
13060066800	40000016 MILFORD PONDS LLC	R	.0	1,500	0	1,500
13060066900	40000016 MILFORD PONDS LLC	R	.0	1,300	0	1,300
13060067000	40000016 MILFORD PONDS LLC	R	.0	2,900	0	2,900
13060067100	40000016 MILFORD PONDS LLC	R	.0	2,700	0	2,700
13060067200	40000016 MILFORD PONDS LLC	R	.0	1,300	0	1,300
13060067300	40000016 MILFORD PONDS LLC	R	.0	1,300	0	1,300
13060067400	40000016 MILFORD PONDS LLC	R	.0	1,800	0	1,800
13060067500	40000016 MILFORD PONDS LLC	R	.0	1,800	0	1,800
13060067600	40000016 MILFORD PONDS LLC	R	.0	1,300	0	1,300
13060067700	40000016 MILFORD PONDS LLC	R	.0	1,300	0	1,300
13060067800	40000016 MILFORD PONDS LLC	R	.0	3,600	0	3,600
13060067900	40000016 MILFORD PONDS LLC	R	.0	2,500	0	2,500
13060068000	40000016 MILFORD PONDS LLC	R	.0	2,800	0	2,800
13060068100	40000016 MILFORD PONDS LLC	R	.0	2,800	0	2,800
13060068200	40000016 MILFORD PONDS LLC	R	.0	3,400	0	3,400
13060068300	40000016 MILFORD PONDS LLC	R	.0	2,400	0	2,400
13060068400	40000016 MILFORD PONDS LLC	R	.0	2,200	0	2,200
13060068500	40000016 MILFORD PONDS LLC	R	.0	2,400	0	2,400

CURRENT VALUES

EXEMPTS INCLUDED

PROPERTY	OWNER	NAME	CLASS	COUNT	ASSESSMENT	DEFERRED	NET ASSESSMENT
13060068600	40000016	MILFORD PONDS LLC	R	.0	2,500	0	2,500
13060068700	40000016	MILFORD PONDS LLC	R	.0	2,500	0	2,500
13060068800	40000016	MILFORD PONDS LLC	R	.0	2,500	0	2,500
13060068900	40000016	MILFORD PONDS LLC	R	.0	2,500	0	2,500
13060069000	40000016	MILFORD PONDS LLC	R	.0	2,400	0	2,400
13060069100	40000016	MILFORD PONDS LLC	R	.0	1,800	0	1,800
13060069200	40007796	NVR INC	R	.0	2,800	0	2,800
13060069300	40000016	MILFORD PONDS LLC	R	.0	3,100	0	3,100
13060069400	40007825	RIOS, CORRIE	R	.0	45,600	0	45,600
13060069400	40007825	RIOS, CORRIE	R	.0	148,100	0	148,100
		PROPERTY TOTAL		.0	193,700	0	193,700
13060069500	40007824	GRANT, RICHARD B & FAI	R	.0	44,200	0	44,200
13060069500	40007824	GRANT, RICHARD B & FAI	R	.0	159,200	0	159,200
		PROPERTY TOTAL		.0	203,400	0	203,400
13060069600	40007713	WARREN III, PAUL B &	R	.0	46,400	0	46,400
13060069600	40007713	WARREN III, PAUL B &	R	.0	176,300	0	176,300
		PROPERTY TOTAL		.0	222,700	0	222,700
13060069700	40000016	MILFORD PONDS LLC	R	.0	4,200	0	4,200
13060069800	40007796	NVR INC	R	.0	3,500	0	3,500
13060069900	40000016	MILFORD PONDS LLC	R	.0	3,100	0	3,100
13060070000	40007796	NVR INC	R	.0	4,200	0	4,200
13060070100	40007823	ANDERSON, BRIAN F & TA	R	.0	46,000	0	46,000
13060070100	40007823	ANDERSON, BRIAN F & TA	R	.0	155,500	0	155,500
		PROPERTY TOTAL		.0	201,500	0	201,500
13060070200	40007796	NVR INC	R	.0	2,700	0	2,700
13060070300	40007822	MAGAN JR, STEPHEN F &	R	.0	44,200	0	44,200
13060070300	40007822	MAGAN JR, STEPHEN F &	R	.0	176,300	0	176,300
		PROPERTY TOTAL		.0	220,500	0	220,500
13060070400	40007796	NVR INC	R	.0	44,200	0	44,200
13060070400	40007796	NVR INC	R	.0	176,300	0	176,300
		PROPERTY TOTAL		.0	220,500	0	220,500
13060070500	40007821	MCKENZIE, SCOTT W & DE	R	.0	2,700	0	2,700

CURRENT VALUES

EXEMPTS INCLUDED

PROPERTY	OWNER	NAME	CLASS	COUNT	ASSESSMENT	DEFERRED	NET ASSESSMENT
13060070600	40007820	UNGER, KYLE FRANK	R	.0	44,200	0	44,200
13060070600	40007820	UNGER, KYLE FRANK	R	.0	148,100	0	148,100
		PROPERTY TOTAL		.0	192,300	0	192,300
13060070700	40007819	PALLANTI JR, MICHAEL &	R	.0	43,800	0	43,800
13060070700	40007819	PALLANTI JR, MICHAEL &	R	.0	131,000	0	131,000
		PROPERTY TOTAL		.0	174,800	0	174,800
13060070800	40007724	HAMZA, KIRK R & JANE I	R	.0	43,800	0	43,800
13060070800	40007724	HAMZA, KIRK R & JANE I	R	.0	153,500	0	153,500
		PROPERTY TOTAL		.0	197,300	0	197,300
13060070900	40007818	CISLAK, ROBERT M & MEL	R	.0	43,600	0	43,600
13060070900	40007818	CISLAK, ROBERT M & MEL	R	.0	155,500	0	155,500
		PROPERTY TOTAL		.0	199,100	0	199,100
13060071000	40006958	JACKSON-MOSBY, LILLIAN	R	.0	43,100	0	43,100
13060071000	40006958	JACKSON-MOSBY, LILLIAN	R	.0	157,900	0	157,900
		PROPERTY TOTAL		.0	201,000	0	201,000
13060071100	40006981	GENTILE, ANTHONY JOSEP	R	.0	43,100	0	43,100
13060071100	40006981	GENTILE, ANTHONY JOSEP	R	.0	154,900	0	154,900
		PROPERTY TOTAL		.0	198,000	0	198,000
13060071200	40006920	FRANKLIN JR, ANTONIO R	R	.0	43,100	0	43,100
13060071200	40006920	FRANKLIN JR, ANTONIO R	R	.0	164,000	0	164,000
		PROPERTY TOTAL		.0	207,100	0	207,100
13060071300	40004440	HALLORAN, TIMOTHY JOSE	R	.0	43,100	0	43,100
13060071300	40004440	HALLORAN, TIMOTHY JOSE	R	.0	164,000	0	164,000
		PROPERTY TOTAL		.0	207,100	0	207,100
13060071400	40006919	LEASURE, JEFFREY W & S	R	.0	43,100	0	43,100
13060071400	40006919	LEASURE, JEFFREY W & S	R	.0	164,000	0	164,000
		PROPERTY TOTAL		.0	207,100	0	207,100
13060071500	40005046	STONE, RUSSELL & JULIE	R	.0	43,100	0	43,100
13060071500	40005046	STONE, RUSSELL & JULIE	R	.0	175,900	0	175,900
		PROPERTY TOTAL		.0	219,000	0	219,000
13060071600	40005047	CARBONE, STUART M	R	.0	43,100	0	43,100
13060071600	40005047	CARBONE, STUART M	R	.0	147,400	0	147,400
		PROPERTY TOTAL		.0	190,500	0	190,500
13060071700	40004442	KROON, RICHARD C & ELL	R	.0	43,100	0	43,100
13060071700	40004442	KROON, RICHARD C & ELL	R	.0	164,000	0	164,000
		PROPERTY TOTAL		.0	207,100	0	207,100
13060071800	40004443	HORSFORD JR, JOHN B &	R	.0	43,100	0	43,100
13060071800	40004443	HORSFORD JR, JOHN B &	R	.0	167,300	0	167,300
		PROPERTY TOTAL		.0	210,400	0	210,400

CURRENT VALUES

EXEMPTS INCLUDED

PROPERTY	OWNER	NAME	CLASS	COUNT	ASSESSMENT	DEFERRED	NET ASSESSMENT
13060071900	40004444	HURT, RICHARD	R	.0	43,100	0	43,100
13060071900	40004444	HURT, RICHARD	R	.0	180,300	0	180,300
		PROPERTY TOTAL		.0	223,400	0	223,400
13060072000	40004445	LYNCH SR, JAMES A & TH	R	.0	43,100	0	43,100
13060072000	40004445	LYNCH SR, JAMES A & TH	R	.0	130,100	0	130,100
		PROPERTY TOTAL		.0	173,200	0	173,200
13060072100	40000016	MILFORD PONDS LLC	R	.0	1,800	0	1,800
13060072200	40003862	FULLER SR, BRIAN KEITH	R	.0	43,100	0	43,100
13060072200	40003862	FULLER SR, BRIAN KEITH	R	.0	154,900	0	154,900
		PROPERTY TOTAL		.0	198,000	0	198,000
13060072300	40003863	ARTHUR, WILLIAM T & CH	R	.0	43,100	0	43,100
13060072300	40003863	ARTHUR, WILLIAM T & CH	R	.0	166,900	0	166,900
		PROPERTY TOTAL		.0	210,000	0	210,000
13060072400	40006762	RICHMAN, FREDERIC CARR	R	.0	43,100	0	43,100
13060072400	40006762	RICHMAN, FREDERIC CARR	R	.0	197,400	0	197,400
		PROPERTY TOTAL		.0	240,500	0	240,500
13060072500	40003864	HAUPTMANN, MICHAEL & F	R	.0	43,100	0	43,100
13060072500	40003864	HAUPTMANN, MICHAEL & F	R	.0	144,600	0	144,600
		PROPERTY TOTAL		.0	187,700	0	187,700
13060072600	40005667	SAMANICH, KELLY - TRUS	R	.0	43,100	0	43,100
13060072600	40005667	SAMANICH, KELLY - TRUS	R	.0	152,800	0	152,800
		PROPERTY TOTAL		.0	195,900	0	195,900
13060072700	40000016	MILFORD PONDS LLC	R	.0	3,900	0	3,900
13060072800	40000016	MILFORD PONDS LLC	R	.0	3,400	0	3,400
13060072900	40000016	MILFORD PONDS LLC	R	.0	4,300	0	4,300
13060073000	40000016	MILFORD PONDS LLC	R	.0	3,400	0	3,400
13060073100	40000016	MILFORD PONDS LLC	R	.0	4,200	0	4,200
13060073200	40000016	MILFORD PONDS LLC	R	.0	4,900	0	4,900
13060073300	40006960	FRAILER, WILLIAM JOHN	R	.0	44,400	0	44,400
13060073300	40006960	FRAILER, WILLIAM JOHN	R	.0	160,500	0	160,500
		PROPERTY TOTAL		.0	204,900	0	204,900
13060073400	40006959	STENZEL, TAMARA FRANEI	R	.0	44,400	0	44,400
13060073400	40006959	STENZEL, TAMARA FRANEI	R	.0	156,300	0	156,300
		PROPERTY TOTAL		.0	200,700	0	200,700
13060073500	40007722	MICHENER, MICHALE JOHN	R	.0	44,400	0	44,400
13060073500	40007722	MICHENER, MICHALE JOHN	R	.0	153,500	0	153,500

CURRENT VALUES

EXEMPTS INCLUDED

PROPERTY	OWNER	NAME	CLASS	COUNT	ASSESSMENT	DEFERRED	NET ASSESSMENT
		PROPERTY TOTAL		.0	197,900	0	197,900
13060073600	40007727	CLARK, MARIA REESE	R	.0	43,600	0	43,600
13060073600	40007727	CLARK, MARIA REESE	R	.0	118,900	0	118,900
		PROPERTY TOTAL		.0	162,500	0	162,500
13060073700	40007726	CUNNINGHAM, MICHAEL PA	R	.0	43,600	0	43,600
13060073700	40007726	CUNNINGHAM, MICHAEL PA	R	.0	144,000	0	144,000
		PROPERTY TOTAL		.0	187,600	0	187,600
13060073800	40007725	GRINDLE, MAUREEN GRACE	R	.0	43,600	0	43,600
13060073800	40007725	GRINDLE, MAUREEN GRACE	R	.0	145,300	0	145,300
		PROPERTY TOTAL		.0	188,900	0	188,900
13060073900	40007796	NVR INC	R	.0	2,800	0	2,800
13060074000	40000016	MILFORD PONDS LLC	R	.0	2,200	0	2,200
13060074100	40000016	MILFORD PONDS LLC	R	.0	2,000	0	2,000
13060074200	40000016	MILFORD PONDS LLC	R	.0	2,900	0	2,900
13060074300	40007826	TRONTZ, BARRY & KAREN	R	.0	45,400	0	45,400
13060074300	40007826	TRONTZ, BARRY & KAREN	R	.0	181,700	0	181,700
		PROPERTY TOTAL		.0	227,100	0	227,100
13060074400	40000016	MILFORD PONDS LLC	R	.0	3,500	0	3,500
330100000100	40000913	KEY PROPERTIES GROUP L	R	.0	552,500	0	552,500
330100000101	40000913	KEY PROPERTIES GROUP L	R	.0	139,500	0	139,500
330100800100	40004707	DONOVAN, BRIAN J	R	.0	41,600	0	41,600
330100800100	40004707	DONOVAN, BRIAN J	R	.0	105,600	0	105,600
		PROPERTY TOTAL		.0	147,200	0	147,200
330100800200	40003023	FRY, KERRI B	R	.0	41,600	0	41,600
330100800200	40003023	FRY, KERRI B	R	.0	104,400	0	104,400
		PROPERTY TOTAL		.0	146,000	0	146,000
330100800300	40006905	WALLS-CULOTTA, SANDRA	R	.0	41,400	0	41,400
330100800300	40006905	WALLS-CULOTTA, SANDRA	R	.0	167,200	0	167,200
		PROPERTY TOTAL		.0	208,600	0	208,600
330100800400	40005376	MALONEY, SHELLEY R	R	.0	49,100	0	49,100
330100800400	40005376	MALONEY, SHELLEY R	R	.0	160,700	0	160,700
		PROPERTY TOTAL		.0	209,800	0	209,800
330100800500	40005377	DAMTOFT, BRADLEY C	R	.0	51,700	0	51,700
330100800500	40005377	DAMTOFT, BRADLEY C	R	.0	139,500	0	139,500
		PROPERTY TOTAL		.0	191,200	0	191,200

CURRENT VALUES

EXEMPTS INCLUDED

PROPERTY	OWNER	NAME	CLASS	COUNT	ASSESSMENT	DEFERRED	NET ASSESSMENT
330100800501	40003027	ROBERTS, CRAIG D	R	.0	47,200	0	47,200
330100800501	40003027	ROBERTS, CRAIG D	R	.0	143,800	0	143,800
		PROPERTY TOTAL		.0	191,000	0	191,000
330100800600	40005996	CALA, LUIS E & PATRICI	R	.0	41,400	0	41,400
330100800600	40005996	CALA, LUIS E & PATRICI	R	.0	111,000	0	111,000
		PROPERTY TOTAL		.0	152,400	0	152,400
330100800601	40006962	JONES, CHRISTINE A & A	R	.0	41,900	0	41,900
330100800601	40006962	JONES, CHRISTINE A & A	R	.0	158,500	0	158,500
		PROPERTY TOTAL		.0	200,400	0	200,400
330100800900	40003029	SHERWOOD, RICHARD M &	R	.0	42,200	0	42,200
330100800900	40003029	SHERWOOD, RICHARD M &	R	.0	94,500	0	94,500
		PROPERTY TOTAL		.0	136,700	0	136,700
330100801000	40007580	LEBRIGHT, DANIEL T & J	R	.0	41,200	0	41,200
330100801000	40007580	LEBRIGHT, DANIEL T & J	R	.0	99,800	0	99,800
		PROPERTY TOTAL		.0	141,000	0	141,000
330100801100	40000205	FIRST PRESBYTERIAN CHU	E	.0	43,000	0	43,000
330100801100	40000205	FIRST PRESBYTERIAN CHU	E	.0	114,200	0	114,200
		PROPERTY TOTAL		.0	157,200	0	157,200
330100801200	40003031	MCFASSEL, LEXIE S	R	.0	42,000	0	42,000
330100801200	40003031	MCFASSEL, LEXIE S	R	.0	144,800	0	144,800
		PROPERTY TOTAL		.0	186,800	0	186,800
330100801300	40007393	SPITZ, VERONICA	R	.0	40,000	0	40,000
330100801300	40007393	SPITZ, VERONICA	R	.0	89,700	0	89,700
		PROPERTY TOTAL		.0	129,700	0	129,700
330100801400	40005997	OLSZYK, JONATHAN	R	.0	40,000	0	40,000
330100801400	40005997	OLSZYK, JONATHAN	R	.0	105,700	0	105,700
		PROPERTY TOTAL		.0	145,700	0	145,700
330100801500	40007439	ROSSITER, NICHOLAS A S	R	.0	41,200	0	41,200
330100801500	40007439	ROSSITER, NICHOLAS A S	R	.0	79,700	0	79,700
		PROPERTY TOTAL		.0	120,900	0	120,900
330100801600	40003035	LAVALLEE, TROY A & JEN	R	.0	45,600	0	45,600
330100801600	40003035	LAVALLEE, TROY A & JEN	R	.0	115,600	0	115,600
		PROPERTY TOTAL		.0	161,200	0	161,200
330100801700	40007840	SURRATT, MARGARET S &	R	.0	43,200	0	43,200
330100801700	40007840	SURRATT, MARGARET S &	R	.0	131,800	0	131,800
		PROPERTY TOTAL		.0	175,000	0	175,000
330100801800	40005380	ELLWANGER, JOEL P & JE	R	.0	55,300	0	55,300
330100801800	40005380	ELLWANGER, JOEL P & JE	R	.0	119,000	0	119,000
		PROPERTY TOTAL		.0	174,300	0	174,300

CURRENT VALUES

EXEMPTS INCLUDED

PROPERTY	OWNER	NAME	CLASS	COUNT	ASSESSMENT	DEFERRED	NET ASSESSMENT
330100801801	40003038	DAVIS, JESSE J III	R	.0	3,800	0	3,800
330100801802	40003039	FULTON, ANDREW & AMAND	R	.0	51,400	0	51,400
330100801802	40003039	FULTON, ANDREW & AMAND	R	.0	238,100	0	238,100
		PROPERTY TOTAL		.0	289,500	0	289,500
330100802000	40007420	CUSUMANO, CHRISTOPHER	R	.0	43,400	0	43,400
330100802000	40007420	CUSUMANO, CHRISTOPHER	R	.0	81,300	0	81,300
		PROPERTY TOTAL		.0	124,700	0	124,700
330100802100	40003038	DAVIS, JESSE J III	R	.0	43,300	0	43,300
330100802100	40003038	DAVIS, JESSE J III	R	.0	112,800	0	112,800
		PROPERTY TOTAL		.0	156,100	0	156,100
330100802300	40003041	DORAN, BEVERLY W	R	.0	48,900	0	48,900
330100802300	40003041	DORAN, BEVERLY W	R	.0	191,700	0	191,700
		PROPERTY TOTAL		.0	240,600	0	240,600
330100802400	40007837	MICK, TRAVIS J.	R	.0	43,400	0	43,400
330100802400	40007837	MICK, TRAVIS J.	R	.0	205,500	0	205,500
		PROPERTY TOTAL		.0	248,900	0	248,900
330100802500	40007241	FREDERICK, SUZANNAH &	R	.0	42,100	0	42,100
330100802500	40007241	FREDERICK, SUZANNAH &	R	.0	109,800	0	109,800
		PROPERTY TOTAL		.0	151,900	0	151,900
330100802600	40003044	JOHNSON, JAY A	R	.0	41,100	0	41,100
330100802600	40003044	JOHNSON, JAY A	R	.0	160,100	0	160,100
		PROPERTY TOTAL		.0	201,200	0	201,200
330100802601	40003045	LARAGIONE, SALVATORE	R	.0	41,100	0	41,100
330100802601	40003045	LARAGIONE, SALVATORE	R	.0	117,900	0	117,900
		PROPERTY TOTAL		.0	159,000	0	159,000
330100802700	40003046	SAMMONS, JOHN & CYNDEE	R	.0	44,900	0	44,900
330100802700	40003046	SAMMONS, JOHN & CYNDEE	R	.0	142,800	0	142,800
		PROPERTY TOTAL		.0	187,700	0	187,700
330100802800	40003047	BARR, STUART M	R	.0	40,400	0	40,400
330100802800	40003047	BARR, STUART M	R	.0	111,200	0	111,200
		PROPERTY TOTAL		.0	151,600	0	151,600
330100802900	40006990	HEACOOK, QUINIAN & BIA	R	.0	40,300	0	40,300
330100802900	40006990	HEACOOK, QUINIAN & BIA	R	.0	156,400	0	156,400
		PROPERTY TOTAL		.0	196,700	0	196,700
330100803000	40006442	ARECHE DEL-ROSARIO, AD	R	.0	35,400	0	35,400
330100803000	40006442	ARECHE DEL-ROSARIO, AD	R	.0	58,600	0	58,600
		PROPERTY TOTAL		.0	94,000	0	94,000
330100803100	40005381	LAYTON, CHRISTINA ANN	R	.0	35,400	0	35,400
330100803100	40005381	LAYTON, CHRISTINA ANN	R	.0	68,200	0	68,200

CURRENT VALUES

EXEMPTS INCLUDED

PROPERTY	OWNER	NAME	CLASS	COUNT	ASSESSMENT	DEFERRED	NET ASSESSMENT
		PROPERTY TOTAL		.0	103,600	0	103,600
330100803200	40006000	STETSON, KATHRYN A	R	.0	38,400	0	38,400
330100803200	40006000	STETSON, KATHRYN A	R	.0	121,200	0	121,200
		PROPERTY TOTAL		.0	159,600	0	159,600
330100803300	40007254	DRAGON, ANN & FRANCIS	R	.0	40,300	0	40,300
330100803300	40007254	DRAGON, ANN & FRANCIS	R	.0	109,600	0	109,600
		PROPERTY TOTAL		.0	149,900	0	149,900
330100803400	40003053	GAFFNEY, DANIEL M & SU	R	.0	38,000	0	38,000
330100803400	40003053	GAFFNEY, DANIEL M & SU	R	.0	149,200	0	149,200
		PROPERTY TOTAL		.0	187,200	0	187,200
330100803500	40003054	COLEMAN, BRITTANI B	R	.0	22,100	0	22,100
330100803500	40003054	COLEMAN, BRITTANI B	R	.0	53,500	0	53,500
		PROPERTY TOTAL		.0	75,600	0	75,600
330100803600	40003053	GAFFNEY, DANIEL M & SU	R	.0	17,400	0	17,400
330100803600	40003053	GAFFNEY, DANIEL M & SU	R	.0	27,900	0	27,900
		PROPERTY TOTAL		.0	45,300	0	45,300
330100803700	40006443	TAYLOR, KIMBERLY	R	.0	17,400	0	17,400
330100803700	40006443	TAYLOR, KIMBERLY	R	.0	31,200	0	31,200
		PROPERTY TOTAL		.0	48,600	0	48,600
330100803800	40005383	MIKKELSEN, CHRISTIAN J	R	.0	17,400	0	17,400
330100803800	40005383	MIKKELSEN, CHRISTIAN J	R	.0	57,100	0	57,100
		PROPERTY TOTAL		.0	74,500	0	74,500
330100803900	40003057	FLORESTAL, DUCLOS & EN	R	.0	21,900	0	21,900
330100803900	40003057	FLORESTAL, DUCLOS & EN	R	.0	82,100	0	82,100
		PROPERTY TOTAL		.0	104,000	0	104,000
330100804000	40005384	JOHNSON, DILLON RYAN	R	.0	18,700	0	18,700
330100804000	40005384	JOHNSON, DILLON RYAN	R	.0	128,000	0	128,000
		PROPERTY TOTAL		.0	146,700	0	146,700
330100804001	40005049	ISITMEZOGLU, ALEXANDRA	R	.0	18,400	0	18,400
330100804001	40005049	ISITMEZOGLU, ALEXANDRA	R	.0	127,300	0	127,300
		PROPERTY TOTAL		.0	145,700	0	145,700
330100804100	40007557	MUSGROVE, DAVID BRIAN	R	.0	20,900	0	20,900
330100804100	40007557	MUSGROVE, DAVID BRIAN	R	.0	72,400	0	72,400
		PROPERTY TOTAL		.0	93,300	0	93,300
330100804200	40003059	DIAZ, LUZ S	R	.0	24,100	0	24,100
330100804200	40003059	DIAZ, LUZ S	R	.0	71,400	0	71,400
		PROPERTY TOTAL		.0	95,500	0	95,500
330100804300	40004056	WAVECREST LLC	R	.0	22,600	0	22,600
330100804300	40004056	WAVECREST LLC	R	.0	85,200	0	85,200

CURRENT VALUES

EXEMPTS INCLUDED

PROPERTY	OWNER NAME	CLASS	COUNT	ASSESSMENT	DEFERRED	NET ASSESSMENT
	PROPERTY TOTAL		.0	107,800	0	107,800
330100804400	40005386 ANDERSON, MORGAN	R	.0	22,600	0	22,600
330100804400	40005386 ANDERSON, MORGAN	R	.0	56,800	0	56,800
	PROPERTY TOTAL		.0	79,400	0	79,400
330100804500	40006444 HERHOLDT,MICHAEL W	R	.0	22,400	0	22,400
330100804500	40006444 HERHOLDT,MICHAEL W	R	.0	51,700	0	51,700
	PROPERTY TOTAL		.0	74,100	0	74,100
330100804600	40000855 BAYHEALTH MEDICAL CENT	E	.0	24,700	0	24,700
330100804600	40000855 BAYHEALTH MEDICAL CENT	E	.0	168,400	0	168,400
	PROPERTY TOTAL		.0	193,100	0	193,100
330100804900	40007597 PHILLIPPI, ZACHARY ALL	R	.0	25,400	0	25,400
330100804900	40007597 PHILLIPPI, ZACHARY ALL	R	.0	57,400	0	57,400
	PROPERTY TOTAL		.0	82,800	0	82,800
330100805000	40003064 NAVARRO, RODOLFO & BER	R	.0	19,300	0	19,300
330100805000	40003064 NAVARRO, RODOLFO & BER	R	.0	47,800	0	47,800
	PROPERTY TOTAL		.0	67,100	0	67,100
330100805100	40004710 ZACCHINO, FRANCIS J &	R	.0	19,300	0	19,300
330100805100	40004710 ZACCHINO, FRANCIS J &	R	.0	45,900	0	45,900
	PROPERTY TOTAL		.0	65,200	0	65,200
330100805200	40007680 CASCADE FUNDING MORTGA	R	.0	18,800	0	18,800
330100805200	40007680 CASCADE FUNDING MORTGA	R	.0	27,900	0	27,900
	PROPERTY TOTAL		.0	46,700	0	46,700
330100805300	40007658 CAC IMUL, JOEL C & VID	R	.0	22,300	0	22,300
330100805300	40007658 CAC IMUL, JOEL C & VID	R	.0	41,300	0	41,300
	PROPERTY TOTAL		.0	63,600	0	63,600
330100805400	40007535 VENETT, EMMETT JR & PA	R	.0	22,000	0	22,000
330100805400	40007535 VENETT, EMMETT JR & PA	R	.0	76,600	0	76,600
	PROPERTY TOTAL		.0	98,600	0	98,600
330100805500	40006445 S WASHINGTON LLC	R	.0	22,400	0	22,400
330100805500	40006445 S WASHINGTON LLC	R	.0	118,500	0	118,500
	PROPERTY TOTAL		.0	140,900	0	140,900
330100805600	40003069 MAZON-ROMERO, JESSICA	R	.0	19,100	0	19,100
330100805600	40003069 MAZON-ROMERO, JESSICA	R	.0	69,300	0	69,300
	PROPERTY TOTAL		.0	88,400	0	88,400
330100805700	40007255 COLLINS, DARREN LAMOR	R	.0	19,100	0	19,100
330100805700	40007255 COLLINS, DARREN LAMOR	R	.0	130,200	0	130,200
	PROPERTY TOTAL		.0	149,300	0	149,300
330100805800	40003071 TREXLER, BARRY	R	.0	25,200	0	25,200
330100805800	40003071 TREXLER, BARRY	R	.0	58,200	0	58,200

CURRENT VALUES

EXEMPTS INCLUDED

PROPERTY	OWNER NAME	CLASS	COUNT	ASSESSMENT	DEFERRED	NET ASSESSMENT
	PROPERTY TOTAL		.0	83,400	0	83,400
330100805900	40003072 OSBORNE, EUGENE M	R	.0	19,500	0	19,500
330100805900	40003072 OSBORNE, EUGENE M	R	.0	4,900	0	4,900
	PROPERTY TOTAL		.0	24,400	0	24,400
330100806000	40004712 CURRIE, JACK D & ELLEN	R	.0	19,500	0	19,500
330100806000	40004712 CURRIE, JACK D & ELLEN	R	.0	52,700	0	52,700
	PROPERTY TOTAL		.0	72,200	0	72,200
330100806100	40003074 PHIPPS, TY D	R	.0	19,500	0	19,500
330100806100	40003074 PHIPPS, TY D	R	.0	48,600	0	48,600
	PROPERTY TOTAL		.0	68,100	0	68,100
330100806200	40003075 PINKYS ENTERPRISES LLC	R	.0	23,000	0	23,000
330100806200	40003075 PINKYS ENTERPRISES LLC	R	.0	69,500	0	69,500
	PROPERTY TOTAL		.0	92,500	0	92,500
330100806300	40005707 CONEXIO CARE INC	R	.0	23,000	0	23,000
330100806300	40005707 CONEXIO CARE INC	R	.0	130,800	0	130,800
	PROPERTY TOTAL		.0	153,800	0	153,800
330100806400	40007619 ARCE INC	R	.0	21,500	0	21,500
330100806400	40007619 ARCE INC	R	.0	57,200	0	57,200
	PROPERTY TOTAL		.0	78,700	0	78,700
330100806500	40005389 LAI, WEICHENG	R	.0	24,500	0	24,500
330100806500	40005389 LAI, WEICHENG	R	.0	47,400	0	47,400
	PROPERTY TOTAL		.0	71,900	0	71,900
330100806600	40003078 MAST, ALVIN E	R	.0	18,500	0	18,500
330100806600	40003078 MAST, ALVIN E	R	.0	1,500	0	1,500
	PROPERTY TOTAL		.0	20,000	0	20,000
330100806700	40006446 PHILLIPS, DINA J	R	.0	27,400	0	27,400
330100806700	40006446 PHILLIPS, DINA J	R	.0	131,900	0	131,900
	PROPERTY TOTAL		.0	159,300	0	159,300
330100806900	40003081 R & A RENTALS LLC	R	.0	21,000	0	21,000
330100806900	40003081 R & A RENTALS LLC	R	.0	15,100	0	15,100
	PROPERTY TOTAL		.0	36,100	0	36,100
330100806901	40003082 PENA, EDUARDO & CLARA	R	.0	26,200	0	26,200
330100806901	40003082 PENA, EDUARDO & CLARA	R	.0	40,900	0	40,900
	PROPERTY TOTAL		.0	67,100	0	67,100
330100807000	40003083 MILFORD LITTLE LEAGUE	E	.0	234,900	0	234,900
330100807001	40003084 HUMPHREY, KEVIN	R	.0	23,200	0	23,200
330100807001	40003084 HUMPHREY, KEVIN	R	.0	86,900	0	86,900
	PROPERTY TOTAL		.0	110,100	0	110,100

CURRENT VALUES

EXEMPTS INCLUDED

PROPERTY	OWNER	NAME	CLASS	COUNT	ASSESSMENT	DEFERRED	NET ASSESSMENT
330100807100	40003085	MILFORD LITTLE LEAGUE	E	.0	231,600	0	231,600
330100807101	40003086	COLLINS, JOHN SPRIGG	R	.0	29,400	0	29,400
330100807101	40003086	COLLINS, JOHN SPRIGG	R	.0	138,400	0	138,400
		PROPERTY TOTAL		.0	167,800	0	167,800
330100807200	40003085	MILFORD LITTLE LEAGUE	E	.0	173,600	0	173,600
330100807201	40003087	PURNELL, TAWANNA J	R	.0	29,600	0	29,600
330100807201	40003087	PURNELL, TAWANNA J	R	.0	79,800	0	79,800
		PROPERTY TOTAL		.0	109,400	0	109,400
330100807202	40004713	SABIA, TIMOTHY J & MEL	R	.0	29,600	0	29,600
330100807202	40004713	SABIA, TIMOTHY J & MEL	R	.0	90,800	0	90,800
		PROPERTY TOTAL		.0	120,400	0	120,400
330100807203	40003089	COHEE, JILL N	R	.0	29,600	0	29,600
330100807203	40003089	COHEE, JILL N	R	.0	76,700	0	76,700
		PROPERTY TOTAL		.0	106,300	0	106,300
330100807300	40003091	ROGERS, CHARLES J & LU	R	.0	30,400	0	30,400
330100807300	40003091	ROGERS, CHARLES J & LU	R	.0	83,300	0	83,300
		PROPERTY TOTAL		.0	113,700	0	113,700
330100807400	40003091	ROGERS, CHARLES J & LU	R	.0	24,300	0	24,300
330100807500	40003091	ROGERS, CHARLES J & LU	R	.0	12,200	0	12,200
330100807600	40003091	ROGERS, CHARLES J & LU	R	.0	3,000	0	3,000
330100807700	40004714	HENDERSON II, JOHN R	R	.0	35,000	0	35,000
330100807700	40004714	HENDERSON II, JOHN R	R	.0	137,900	0	137,900
		PROPERTY TOTAL		.0	172,900	0	172,900
330100807800	40004611	ROBERTS I LLC	R	.0	28,200	0	28,200
330100807800	40004611	ROBERTS I LLC	R	.0	60,500	0	60,500
		PROPERTY TOTAL		.0	88,700	0	88,700
330100808000	40000308	WILSON, PRESTON WILLIA	R	.0	30,400	0	30,400
330100808000	40000308	WILSON, PRESTON WILLIA	R	.0	114,500	0	114,500
		PROPERTY TOTAL		.0	144,900	0	144,900
330100808001	40000308	WILSON, PRESTON WILLIA	R	.0	30,300	0	30,300
330100808100	40007223	WHITE, MARIAN F - TRUS	R	.0	30,400	0	30,400
330100808100	40007223	WHITE, MARIAN F - TRUS	R	.0	97,700	0	97,700
		PROPERTY TOTAL		.0	128,100	0	128,100
330100808101	40007223	WHITE, MARIAN F - TRUS	R	.0	30,400	0	30,400
330100808101	40007223	WHITE, MARIAN F - TRUS	R	.0	97,700	0	97,700
		PROPERTY TOTAL		.0	128,100	0	128,100

CURRENT VALUES

EXEMPTS INCLUDED

PROPERTY	OWNER	NAME	CLASS	COUNT	ASSESSMENT	DEFERRED	NET ASSESSMENT
330100808200	40004063	GERY, KEITH & MARTHA	R	.0	30,500	0	30,500
330100808200	40004063	GERY, KEITH & MARTHA	R	.0	42,200	0	42,200
		PROPERTY TOTAL		.0	72,700	0	72,700
330100808300	40000635	WILEY, JOSEPH E & RENA	R	.0	30,400	0	30,400
330100808300	40000635	WILEY, JOSEPH E & RENA	R	.0	49,900	0	49,900
		PROPERTY TOTAL		.0	80,300	0	80,300
330100808400	40007625	T N T CONSTRUCTION & H	R	.0	30,400	0	30,400
330100808400	40007625	T N T CONSTRUCTION & H	R	.0	46,200	0	46,200
		PROPERTY TOTAL		.0	76,600	0	76,600
330100808500	40003104	FOX, WILLIAM J JR & PH	R	.0	30,400	0	30,400
330100808500	40003104	FOX, WILLIAM J JR & PH	R	.0	50,100	0	50,100
		PROPERTY TOTAL		.0	80,500	0	80,500
330100808600	40003105	BOYD, SUZANN E	R	.0	30,400	0	30,400
330100808600	40003105	BOYD, SUZANN E	R	.0	62,400	0	62,400
		PROPERTY TOTAL		.0	92,800	0	92,800
330101200100	40003106	MUNDORF, CATHY L	R	.0	41,200	0	41,200
330101200100	40003106	MUNDORF, CATHY L	R	.0	149,800	0	149,800
		PROPERTY TOTAL		.0	191,000	0	191,000
330101200200	40003107	BARR, LINDA	R	.0	41,200	0	41,200
330101200200	40003107	BARR, LINDA	R	.0	111,000	0	111,000
		PROPERTY TOTAL		.0	152,200	0	152,200
330101200201	40003096	VENETT, STEVEN E & ASH	R	.0	41,200	0	41,200
330101200201	40003096	VENETT, STEVEN E & ASH	R	.0	253,400	0	253,400
		PROPERTY TOTAL		.0	294,600	0	294,600
330101200300	40005392	GRAHAM, SUSANNAH C	R	.0	39,200	0	39,200
330101200300	40005392	GRAHAM, SUSANNAH C	R	.0	122,100	0	122,100
		PROPERTY TOTAL		.0	161,300	0	161,300
330101200400	40006448	VITALIGMUM LLC	R	.0	37,800	0	37,800
330101200400	40006448	VITALIGMUM LLC	R	.0	106,200	0	106,200
		PROPERTY TOTAL		.0	144,000	0	144,000
330101200500	40003123	ALLEN, ERIKA	R	.0	39,100	0	39,100
330101200500	40003123	ALLEN, ERIKA	R	.0	111,500	0	111,500
		PROPERTY TOTAL		.0	150,600	0	150,600
330101200600	40003124	ROBINSON, DONNA L	R	.0	41,900	0	41,900
330101200600	40003124	ROBINSON, DONNA L	R	.0	102,200	0	102,200
		PROPERTY TOTAL		.0	144,100	0	144,100
330101200700	40007211	BULLOCK JR, WILLIAM E	R	.0	41,200	0	41,200
330101200700	40007211	BULLOCK JR, WILLIAM E	R	.0	116,800	0	116,800
		PROPERTY TOTAL		.0	158,000	0	158,000

CURRENT VALUES

EXEMPTS INCLUDED

PROPERTY	OWNER	NAME	CLASS	COUNT	ASSESSMENT	DEFERRED	NET ASSESSMENT
330101200701	40007330	MCGILL, CHRISTOPHER R	R	.0	41,200	0	41,200
330101200701	40007330	MCGILL, CHRISTOPHER R	R	.0	94,000	0	94,000
		PROPERTY TOTAL		.0	135,200	0	135,200
330101200800	40005396	CARTER, JUDY K	R	.0	41,200	0	41,200
330101200800	40005396	CARTER, JUDY K	R	.0	151,700	0	151,700
		PROPERTY TOTAL		.0	192,900	0	192,900
330101200900	40006937	CARTER, KIM-TRUSTEE	R	.0	46,500	0	46,500
330101200900	40006937	CARTER, KIM-TRUSTEE	R	.0	157,800	0	157,800
		PROPERTY TOTAL		.0	204,300	0	204,300
330101201000	40006937	CARTER, KIM-TRUSTEE	R	.0	32,200	0	32,200
330101201100	40000369	WOLFE, JOSEPH A	R	.0	41,600	0	41,600
330101201100	40000369	WOLFE, JOSEPH A	R	.0	135,600	0	135,600
		PROPERTY TOTAL		.0	177,200	0	177,200
330101201101	40000369	WOLFE, JOSEPH A	R	.0	40,100	0	40,100
330101201200	40003129	EISENBREY III, JOHN C	R	.0	40,900	0	40,900
330101201200	40003129	EISENBREY III, JOHN C	R	.0	97,200	0	97,200
		PROPERTY TOTAL		.0	138,100	0	138,100
330101201300	40003130	PFEILE, CAROLYN O	R	.0	40,200	0	40,200
330101201300	40003130	PFEILE, CAROLYN O	R	.0	68,700	0	68,700
		PROPERTY TOTAL		.0	108,900	0	108,900
330101201400	40003131	SHEA, GARY D & BONNIE	R	.0	40,700	0	40,700
330101201400	40003131	SHEA, GARY D & BONNIE	R	.0	110,800	0	110,800
		PROPERTY TOTAL		.0	151,500	0	151,500
330101201500	40006450	OLBRICH, CHERYL A	R	.0	41,700	0	41,700
330101201500	40006450	OLBRICH, CHERYL A	R	.0	116,500	0	116,500
		PROPERTY TOTAL		.0	158,200	0	158,200
330101201600	40007228	THRASH, CHARLES E & JE	R	.0	40,700	0	40,700
330101201600	40007228	THRASH, CHARLES E & JE	R	.0	113,800	0	113,800
		PROPERTY TOTAL		.0	154,500	0	154,500
330101201700	40007287	BULLOCK, WILLIAM E JR	R	.0	42,100	0	42,100
330101201700	40007287	BULLOCK, WILLIAM E JR	R	.0	102,700	0	102,700
		PROPERTY TOTAL		.0	144,800	0	144,800
330101201800	40006451	CAVANAUGH, PATRICIA A	R	.0	34,900	0	34,900
330101201800	40006451	CAVANAUGH, PATRICIA A	R	.0	68,800	0	68,800
		PROPERTY TOTAL		.0	103,700	0	103,700
330101201900	40007436	DAVIS, JOANN - TRUSTEE	R	.0	34,900	0	34,900
330101201900	40007436	DAVIS, JOANN - TRUSTEE	R	.0	58,200	0	58,200
		PROPERTY TOTAL		.0	93,100	0	93,100

CURRENT VALUES

EXEMPTS INCLUDED

PROPERTY	OWNER	NAME	CLASS	COUNT	ASSESSMENT	DEFERRED	NET ASSESSMENT
330101202000	40006903	ZICCARELLI, FRANK A &	R	.0	44,500	0	44,500
330101202000	40006903	ZICCARELLI, FRANK A &	R	.0	164,700	0	164,700
		PROPERTY TOTAL		.0	209,200	0	209,200
330101202100	40003161	CLUKEY, JOSHUA D & JES	R	.0	41,300	0	41,300
330101202100	40003161	CLUKEY, JOSHUA D & JES	R	.0	135,700	0	135,700
		PROPERTY TOTAL		.0	177,000	0	177,000
330101202200	40003164	REED, CHRISTINE	R	.0	41,300	0	41,300
330101202200	40003164	REED, CHRISTINE	R	.0	70,300	0	70,300
		PROPERTY TOTAL		.0	111,600	0	111,600
330101202300	40005403	COLLINS, JOSHUA PAUL	R	.0	41,400	0	41,400
330101202300	40005403	COLLINS, JOSHUA PAUL	R	.0	110,400	0	110,400
		PROPERTY TOTAL		.0	151,800	0	151,800
330101202400	40006455	GRAY, SAMANTHA	R	.0	41,200	0	41,200
330101202400	40006455	GRAY, SAMANTHA	R	.0	104,800	0	104,800
		PROPERTY TOTAL		.0	146,000	0	146,000
330101202500	40003170	SODEN, MATTHEW A & PEN	R	.0	40,800	0	40,800
330101202500	40003170	SODEN, MATTHEW A & PEN	R	.0	81,300	0	81,300
		PROPERTY TOTAL		.0	122,100	0	122,100
330101202600	40005408	DAVID, LAUREN E	R	.0	40,700	0	40,700
330101202600	40005408	DAVID, LAUREN E	R	.0	66,500	0	66,500
		PROPERTY TOTAL		.0	107,200	0	107,200
330101202700	40003192	WILSON, MICHAEL & CARL	R	.0	40,700	0	40,700
330101202700	40003192	WILSON, MICHAEL & CARL	R	.0	77,100	0	77,100
		PROPERTY TOTAL		.0	117,800	0	117,800
330101202800	40006458	WALSH, JENNIFER J	R	.0	40,700	0	40,700
330101202800	40006458	WALSH, JENNIFER J	R	.0	120,500	0	120,500
		PROPERTY TOTAL		.0	161,200	0	161,200
330101202900	40003195	TYRRELL, EVERETT JR	R	.0	45,500	0	45,500
330101202900	40003195	TYRRELL, EVERETT JR	R	.0	96,100	0	96,100
		PROPERTY TOTAL		.0	141,600	0	141,600
330101203000	40003196	HOWARD, KEVIN E	R	.0	44,900	0	44,900
330101203000	40003196	HOWARD, KEVIN E	R	.0	40,200	0	40,200
		PROPERTY TOTAL		.0	85,100	0	85,100
330101203100	40007316	HOWARD, ELAINE M	R	.0	46,000	0	46,000
330101203100	40007316	HOWARD, ELAINE M	R	.0	92,200	0	92,200
		PROPERTY TOTAL		.0	138,200	0	138,200
330101203200	40006564	BACKUS, SHANNON	R	.0	40,800	0	40,800
330101203200	40006564	BACKUS, SHANNON	R	.0	103,200	0	103,200
		PROPERTY TOTAL		.0	144,000	0	144,000

CURRENT VALUES

EXEMPTS INCLUDED

PROPERTY	OWNER	NAME	CLASS	COUNT	ASSESSMENT	DEFERRED	NET ASSESSMENT
330101203300	40003199	COVERDALE, SHIRLEY E	R	.0	40,800	0	40,800
330101203300	40003199	COVERDALE, SHIRLEY E	R	.0	58,700	0	58,700
		PROPERTY TOTAL		.0	99,500	0	99,500
330101203400	40004724	FISCHER, KIMBERLY S -T	R	.0	43,200	0	43,200
330101203400	40004724	FISCHER, KIMBERLY S -T	R	.0	133,600	0	133,600
		PROPERTY TOTAL		.0	176,800	0	176,800
330101203500	40005857	BEN'S RENTALS LLC	R	.0	42,500	0	42,500
330101203500	40005857	BEN'S RENTALS LLC	R	.0	106,800	0	106,800
		PROPERTY TOTAL		.0	149,300	0	149,300
330101203600	40005416	STAMM, LISA J & WILLIA	R	.0	39,300	0	39,300
330101203600	40005416	STAMM, LISA J & WILLIA	R	.0	85,800	0	85,800
		PROPERTY TOTAL		.0	125,100	0	125,100
330101203700	40007536	PETERMAN, DONALD STEVE	R	.0	38,300	0	38,300
330101203700	40007536	PETERMAN, DONALD STEVE	R	.0	60,100	0	60,100
		PROPERTY TOTAL		.0	98,400	0	98,400
330101203800	40004730	PETERMAN, DONALD S	R	.0	40,500	0	40,500
330101203800	40004730	PETERMAN, DONALD S	R	.0	72,000	0	72,000
		PROPERTY TOTAL		.0	112,500	0	112,500
330101203900	40003241	JARRELL, TERRY	R	.0	40,900	0	40,900
330101203900	40003241	JARRELL, TERRY	R	.0	88,500	0	88,500
		PROPERTY TOTAL		.0	129,400	0	129,400
330101204000	40005419	HORIZON TRUST-REGINA N	R	.0	42,400	0	42,400
330101204000	40005419	HORIZON TRUST-REGINA N	R	.0	90,900	0	90,900
		PROPERTY TOTAL		.0	133,300	0	133,300
330101204100	40003243	DISANTO, MARISSA	R	.0	41,300	0	41,300
330101204100	40003243	DISANTO, MARISSA	R	.0	71,300	0	71,300
		PROPERTY TOTAL		.0	112,600	0	112,600
330101204200	40004181	KENNEDY, NICOLE ACHTER	R	.0	40,800	0	40,800
330101204200	40004181	KENNEDY, NICOLE ACHTER	R	.0	82,800	0	82,800
		PROPERTY TOTAL		.0	123,600	0	123,600
330101204300	40007320	BALL, SUSAN & DELANEY,	R	.0	43,200	0	43,200
330101204300	40007320	BALL, SUSAN & DELANEY,	R	.0	94,400	0	94,400
		PROPERTY TOTAL		.0	137,600	0	137,600
330101204400	40003256	GUERKE, GWENDOLYN F	R	.0	40,800	0	40,800
330101204400	40003256	GUERKE, GWENDOLYN F	R	.0	102,700	0	102,700
		PROPERTY TOTAL		.0	143,500	0	143,500
330101204500	40003263	IRONS, CHARLES G JR &	R	.0	40,900	0	40,900
330101204500	40003263	IRONS, CHARLES G JR &	R	.0	88,700	0	88,700
		PROPERTY TOTAL		.0	129,600	0	129,600

CURRENT VALUES

EXEMPTS INCLUDED

PROPERTY	OWNER	NAME	CLASS	COUNT	ASSESSMENT	DEFERRED	NET ASSESSMENT
330101204600	40003273	JONES, JESSE A JR & BA	R	.0	40,900	0	40,900
330101204600	40003273	JONES, JESSE A JR & BA	R	.0	66,300	0	66,300
		PROPERTY TOTAL		.0	107,200	0	107,200
330101204700	40003280	SILVA, IRENE & RICARDO	R	.0	40,900	0	40,900
330101204700	40003280	SILVA, IRENE & RICARDO	R	.0	71,100	0	71,100
		PROPERTY TOTAL		.0	112,000	0	112,000
330101204800	40007433	DELARAY FOUNDATIONS IN	R	.0	45,700	0	45,700
330101204800	40007433	DELARAY FOUNDATIONS IN	R	.0	76,500	0	76,500
		PROPERTY TOTAL		.0	122,200	0	122,200
330101204900	40003296	NAGY, ANDREW G JR & BA	R	.0	40,500	0	40,500
330101204900	40003296	NAGY, ANDREW G JR & BA	R	.0	127,300	0	127,300
		PROPERTY TOTAL		.0	167,800	0	167,800
330101205000	40003299	WEBB, TERRENCE D & DIA	R	.0	41,200	0	41,200
330101205000	40003299	WEBB, TERRENCE D & DIA	R	.0	92,000	0	92,000
		PROPERTY TOTAL		.0	133,200	0	133,200
330101205100	40003300	RAMBO, TINA R-TRUSTEE	R	.0	50,300	0	50,300
330101205100	40003300	RAMBO, TINA R-TRUSTEE	R	.0	205,700	0	205,700
		PROPERTY TOTAL		.0	256,000	0	256,000
330101205200	40007308	BOUTIN JR, EDWARD H &	R	.0	40,800	0	40,800
330101205200	40007308	BOUTIN JR, EDWARD H &	R	.0	78,900	0	78,900
		PROPERTY TOTAL		.0	119,700	0	119,700
330101205300	40000374	RAMBO, TINA R	R	.0	37,600	0	37,600
330101205300	40000374	RAMBO, TINA R	R	.0	88,200	0	88,200
		PROPERTY TOTAL		.0	125,800	0	125,800
330101205301	40000374	RAMBO, TINA R	R	.0	37,600	0	37,600
330101205301	40000374	RAMBO, TINA R	R	.0	70,200	0	70,200
		PROPERTY TOTAL		.0	107,800	0	107,800
330101205302	40007514	DAVIS, CHARLES R JR	R	.0	38,300	0	38,300
330101205302	40007514	DAVIS, CHARLES R JR	R	.0	68,000	0	68,000
		PROPERTY TOTAL		.0	106,300	0	106,300
330101205400	40007514	DAVIS, CHARLES R JR	R	.0	36,300	0	36,300
330101205400	40007514	DAVIS, CHARLES R JR	R	.0	67,900	0	67,900
		PROPERTY TOTAL		.0	104,200	0	104,200
330101205401	40003305	CLOGG III, JOHN L & JA	R	.0	40,300	0	40,300
330101205401	40003305	CLOGG III, JOHN L & JA	R	.0	144,100	0	144,100
		PROPERTY TOTAL		.0	184,400	0	184,400
330101205402	40007514	DAVIS, CHARLES R JR	R	.0	39,300	0	39,300
330101205402	40007514	DAVIS, CHARLES R JR	R	.0	67,800	0	67,800
		PROPERTY TOTAL		.0	107,100	0	107,100

CURRENT VALUES

EXEMPTS INCLUDED

PROPERTY	OWNER	NAME	CLASS	COUNT	ASSESSMENT	DEFERRED	NET ASSESSMENT
330101205403	40007514	DAVIS, CHARLES R JR	R	.0	40,500	0	40,500
330101205403	40007514	DAVIS, CHARLES R JR	R	.0	67,800	0	67,800
		PROPERTY TOTAL		.0	108,300	0	108,300
330101205404	40007514	DAVIS, CHARLES R JR	R	.0	39,000	0	39,000
330101205404	40007514	DAVIS, CHARLES R JR	R	.0	67,800	0	67,800
		PROPERTY TOTAL		.0	106,800	0	106,800
330101205500	40003306	SCIOTO PROPERTIES SP-1	R	.0	42,400	0	42,400
330101205500	40003306	SCIOTO PROPERTIES SP-1	R	.0	112,100	0	112,100
		PROPERTY TOTAL		.0	154,500	0	154,500
330101205600	40003307	BULISCHECK, ANITA M	R	.0	40,800	0	40,800
330101205600	40003307	BULISCHECK, ANITA M	R	.0	91,300	0	91,300
		PROPERTY TOTAL		.0	132,100	0	132,100
330101205700	40007514	DAVIS, CHARLES R JR	R	.0	36,000	0	36,000
330101205700	40007514	DAVIS, CHARLES R JR	R	.0	74,700	0	74,700
		PROPERTY TOTAL		.0	110,700	0	110,700
330101205800	40003312	PAROLA, CRAIG T & GAYL	R	.0	36,000	0	36,000
330101205800	40003312	PAROLA, CRAIG T & GAYL	R	.0	57,000	0	57,000
		PROPERTY TOTAL		.0	93,000	0	93,000
330101205900	40003313	KEMPER, CARMEN V	R	.0	37,000	0	37,000
330101205900	40003313	KEMPER, CARMEN V	R	.0	89,100	0	89,100
		PROPERTY TOTAL		.0	126,100	0	126,100
330101205901	40003314	WINDSOR, JOAN M	R	.0	36,400	0	36,400
330101205901	40003314	WINDSOR, JOAN M	R	.0	87,800	0	87,800
		PROPERTY TOTAL		.0	124,200	0	124,200
330101206000	40006479	VANVORST, GLADYS E	R	.0	40,700	0	40,700
330101206000	40006479	VANVORST, GLADYS E	R	.0	107,200	0	107,200
		PROPERTY TOTAL		.0	147,900	0	147,900
330101206100	40006037	ALBERT, NICCOLAS & JAY	R	.0	36,000	0	36,000
330101206100	40006037	ALBERT, NICCOLAS & JAY	R	.0	109,500	0	109,500
		PROPERTY TOTAL		.0	145,500	0	145,500
330101206101	40004380	MARCHAIS JR, RICHARD T	R	.0	35,000	0	35,000
330101206101	40004380	MARCHAIS JR, RICHARD T	R	.0	118,000	0	118,000
		PROPERTY TOTAL		.0	153,000	0	153,000
330101206102	40007758	HALLORAN, ANTHONY MICH	R	.0	36,000	0	36,000
330101206102	40007758	HALLORAN, ANTHONY MICH	R	.0	138,700	0	138,700
		PROPERTY TOTAL		.0	174,700	0	174,700
330101206200	40003327	DEBROSSE, SERGE & LEON	R	.0	36,500	0	36,500
330101206200	40003327	DEBROSSE, SERGE & LEON	R	.0	121,400	0	121,400
		PROPERTY TOTAL		.0	157,900	0	157,900

CURRENT VALUES

EXEMPTS INCLUDED

PROPERTY	OWNER	NAME	CLASS	COUNT	ASSESSMENT	DEFERRED	NET ASSESSMENT
330101206201	40007182	JAMES, AMANDA	R	.0	34,800	0	34,800
330101206201	40007182	JAMES, AMANDA	R	.0	126,800	0	126,800
		PROPERTY TOTAL		.0	161,600	0	161,600
330101206400	40005431	KNOTT, MACKENZY LEE	R	.0	40,300	0	40,300
330101206400	40005431	KNOTT, MACKENZY LEE	R	.0	94,400	0	94,400
		PROPERTY TOTAL		.0	134,700	0	134,700
330101206401	40005051	BOONE, COURTNEY	R	.0	40,100	0	40,100
330101206401	40005051	BOONE, COURTNEY	R	.0	121,900	0	121,900
		PROPERTY TOTAL		.0	162,000	0	162,000
330101206500	40005679	MIERZWA, STEFAN C & CY	R	.0	49,100	0	49,100
330101206500	40005679	MIERZWA, STEFAN C & CY	R	.0	105,700	0	105,700
		PROPERTY TOTAL		.0	154,800	0	154,800
330101206600	40003335	CHRISTIAN SCIENCE SOCI	E	.0	168,800	0	168,800
330101206600	40003335	CHRISTIAN SCIENCE SOCI	E	.0	107,100	0	107,100
		PROPERTY TOTAL		.0	275,900	0	275,900
330101206601	40006039	BROWER, DANIEL M & TRI	R	.0	36,500	0	36,500
330101206601	40006039	BROWER, DANIEL M & TRI	R	.0	100,200	0	100,200
		PROPERTY TOTAL		.0	136,700	0	136,700
330101206602	40007198	BIRO, BUDD A	R	.0	45,900	0	45,900
330101206602	40007198	BIRO, BUDD A	R	.0	113,600	0	113,600
		PROPERTY TOTAL		.0	159,500	0	159,500
330101206603	40003356	CASTANEDA, ULISES & GE	R	.0	45,800	0	45,800
330101206603	40003356	CASTANEDA, ULISES & GE	R	.0	114,700	0	114,700
		PROPERTY TOTAL		.0	160,500	0	160,500
330101206700	40006489	HOLSTON, SUSAN K	R	.0	39,200	0	39,200
330101206700	40006489	HOLSTON, SUSAN K	R	.0	75,500	0	75,500
		PROPERTY TOTAL		.0	114,700	0	114,700
330101206800	40003359	JOSEPH, ODIYARD & LORA	R	.0	39,300	0	39,300
330101206800	40003359	JOSEPH, ODIYARD & LORA	R	.0	75,900	0	75,900
		PROPERTY TOTAL		.0	115,200	0	115,200
330101206900	40007761	DONZE, THOMAS	R	.0	39,400	0	39,400
330101206900	40007761	DONZE, THOMAS	R	.0	65,200	0	65,200
		PROPERTY TOTAL		.0	104,600	0	104,600
330101207000	40003361	ITURRIAGA, JOSEPH C	R	.0	39,300	0	39,300
330101207000	40003361	ITURRIAGA, JOSEPH C	R	.0	59,700	0	59,700
		PROPERTY TOTAL		.0	99,000	0	99,000
330101207100	40003366	OLINGER, ROBERT W & KO	R	.0	39,200	0	39,200
330101207100	40003366	OLINGER, ROBERT W & KO	R	.0	81,500	0	81,500
		PROPERTY TOTAL		.0	120,700	0	120,700

CURRENT VALUES

EXEMPTS INCLUDED

PROPERTY	OWNER	NAME	CLASS	COUNT	ASSESSMENT	DEFERRED	NET ASSESSMENT
330101207200	40007447	MONDELUS, ROSE & FALAN	R	.0	39,200	0	39,200
330101207200	40007447	MONDELUS, ROSE & FALAN	R	.0	79,700	0	79,700
		PROPERTY TOTAL		.0	118,900	0	118,900
330101207300	40006063	JAMES, CHRISTINA	R	.0	40,300	0	40,300
330101207300	40006063	JAMES, CHRISTINA	R	.0	67,300	0	67,300
		PROPERTY TOTAL		.0	107,600	0	107,600
330101207400	40003375	HART, ERIC S	R	.0	40,800	0	40,800
330101207400	40003375	HART, ERIC S	R	.0	61,400	0	61,400
		PROPERTY TOTAL		.0	102,200	0	102,200
330101207500	40004193	SHOEMAKER, ALYSSA C	R	.0	40,200	0	40,200
330101207500	40004193	SHOEMAKER, ALYSSA C	R	.0	71,000	0	71,000
		PROPERTY TOTAL		.0	111,200	0	111,200
330101207600	40003376	RICHARD Y JOHNSON & SO	R	.0	40,500	0	40,500
330101207600	40003376	RICHARD Y JOHNSON & SO	R	.0	56,100	0	56,100
		PROPERTY TOTAL		.0	96,600	0	96,600
330101207700	40005436	P.L.A.N. INVESTMENTS L	R	.0	39,300	0	39,300
330101207700	40005436	P.L.A.N. INVESTMENTS L	R	.0	3,200	0	3,200
		PROPERTY TOTAL		.0	42,500	0	42,500
330101207800	40005436	P.L.A.N. INVESTMENTS L	R	.0	39,300	0	39,300
330101207800	40005436	P.L.A.N. INVESTMENTS L	R	.0	78,700	0	78,700
		PROPERTY TOTAL		.0	118,000	0	118,000
330101207900	40003378	IRWIN, SELMA C	R	.0	43,400	0	43,400
330101207900	40003378	IRWIN, SELMA C	R	.0	105,800	0	105,800
		PROPERTY TOTAL		.0	149,200	0	149,200
330101208000	40003839	CISNEROS, JOSE L & MAR	R	.0	43,400	0	43,400
330101208000	40003839	CISNEROS, JOSE L & MAR	R	.0	59,300	0	59,300
		PROPERTY TOTAL		.0	102,700	0	102,700
330101208100	40003380	DEAL, ALLAN J	R	.0	39,200	0	39,200
330101208100	40003380	DEAL, ALLAN J	R	.0	79,200	0	79,200
		PROPERTY TOTAL		.0	118,400	0	118,400
330101208200	40003380	DEAL, ALLAN J	R	.0	3,700	0	3,700
330101208300	40003381	CANTWELL, TIMOTHY D &	R	.0	43,300	0	43,300
330101208300	40003381	CANTWELL, TIMOTHY D &	R	.0	67,000	0	67,000
		PROPERTY TOTAL		.0	110,300	0	110,300
330101208400	40006736	WILSON, WILLIAM E & MA	R	.0	47,000	0	47,000
330101208400	40006736	WILSON, WILLIAM E & MA	R	.0	202,100	0	202,100
		PROPERTY TOTAL		.0	249,100	0	249,100
330101208401	40007676	THE MADULA GROUP LLC	R	.0	41,700	0	41,700

CURRENT VALUES

EXEMPTS INCLUDED

PROPERTY	OWNER	NAME	CLASS	COUNT	ASSESSMENT	DEFERRED	NET ASSESSMENT
330101208402	40007676	THE MADULA GROUP LLC	R	.0	42,300	0	42,300
330101208403	40007676	THE MADULA GROUP LLC	R	.0	49,300	0	49,300
330101208500	40003382	HAMPTON, PENNY	R	.0	42,900	0	42,900
330101208500	40003382	HAMPTON, PENNY	R	.0	85,900	0	85,900
		PROPERTY TOTAL		.0	128,800	0	128,800
330101208501	40007284	ANDERSON, RONALD L & E	R	.0	42,400	0	42,400
330101208501	40007284	ANDERSON, RONALD L & E	R	.0	102,600	0	102,600
		PROPERTY TOTAL		.0	145,000	0	145,000
330101208800	40006044	LOPEZ-HERNANDEZ, JENNI	R	.0	30,200	0	30,200
330101208800	40006044	LOPEZ-HERNANDEZ, JENNI	R	.0	99,300	0	99,300
		PROPERTY TOTAL		.0	129,500	0	129,500
330101208900	40004195	BREEDING, EMORY STERLI	R	.0	30,200	0	30,200
330101208900	40004195	BREEDING, EMORY STERLI	R	.0	43,700	0	43,700
		PROPERTY TOTAL		.0	73,900	0	73,900
330101209100	40003388	PETERS, MICHELLE A	R	.0	35,800	0	35,800
330101209100	40003388	PETERS, MICHELLE A	R	.0	84,800	0	84,800
		PROPERTY TOTAL		.0	120,600	0	120,600
330101209200	40003390	WATKINS, HARVEY E	R	.0	24,800	0	24,800
330101209300	40003390	WATKINS, HARVEY E	R	.0	30,400	0	30,400
330101209300	40003390	WATKINS, HARVEY E	R	.0	83,600	0	83,600
		PROPERTY TOTAL		.0	114,000	0	114,000
330101209400	40003391	KIRK, RITA	R	.0	30,400	0	30,400
330101209400	40003391	KIRK, RITA	R	.0	53,100	0	53,100
		PROPERTY TOTAL		.0	83,500	0	83,500
330101209500	40005617	LAZY Z PROPERTIES LLC	R	.0	30,000	0	30,000
330101209500	40005617	LAZY Z PROPERTIES LLC	R	.0	59,000	0	59,000
		PROPERTY TOTAL		.0	89,000	0	89,000
330101209600	40006045	LOPEZ-TORRES, JUAN CAR	R	.0	29,900	0	29,900
330101209600	40006045	LOPEZ-TORRES, JUAN CAR	R	.0	106,100	0	106,100
		PROPERTY TOTAL		.0	136,000	0	136,000
330101209700	40005438	RUIZ RAMON, LUIS SALVA	R	.0	23,900	0	23,900
330101209700	40005438	RUIZ RAMON, LUIS SALVA	R	.0	145,400	0	145,400
		PROPERTY TOTAL		.0	169,300	0	169,300
330101209800	40007434	HUGHES, SR. WILLIAM A	R	.0	31,500	0	31,500
330101209800	40007434	HUGHES, SR. WILLIAM A	R	.0	90,600	0	90,600
		PROPERTY TOTAL		.0	122,100	0	122,100
330101209801	40003395	WORDEN, BILLY L & CHAR	R	.0	31,500	0	31,500
330101209801	40003395	WORDEN, BILLY L & CHAR	R	.0	85,800	0	85,800

CURRENT VALUES

EXEMPTS INCLUDED

PROPERTY	OWNER NAME	CLASS	COUNT	ASSESSMENT	DEFERRED	NET ASSESSMENT
	PROPERTY TOTAL		.0	117,300	0	117,300
330101209900	40003396 PATRICK, GREGORY & MAR	R	.0	30,800	0	30,800
330101209900	40003396 PATRICK, GREGORY & MAR	R	.0	71,900	0	71,900
	PROPERTY TOTAL		.0	102,700	0	102,700
330101210000	40003398 WILKINS, AILEEN C	C	.0	134,000	0	134,000
330101210000	40003398 WILKINS, AILEEN C	C	.0	39,400	0	39,400
	PROPERTY TOTAL		.0	173,400	0	173,400
330101210100	40000724 WILKINS, HOWARD C II	C	.0	174,200	0	174,200
330101210100	40000724 WILKINS, HOWARD C II	C	.0	20,400	0	20,400
	PROPERTY TOTAL		.0	194,600	0	194,600
330101210200	40006047 MKA PROPERTIES LLC	C	.0	217,500	0	217,500
330101210200	40006047 MKA PROPERTIES LLC	C	.0	634,700	0	634,700
	PROPERTY TOTAL		.0	852,200	0	852,200
330101210300	40006635 CLOMIL PROPERTIES LLC	C	.0	112,100	0	112,100
330101210300	40006635 CLOMIL PROPERTIES LLC	C	.0	340,900	0	340,900
	PROPERTY TOTAL		.0	453,000	0	453,000
330101210401	40006921 GRAY JR, STEPHEN L & J	R	.0	35,700	0	35,700
330101210401	40006921 GRAY JR, STEPHEN L & J	R	.0	171,200	0	171,200
	PROPERTY TOTAL		.0	206,900	0	206,900
330101210402	40003403 WILKINS, HOWARD C	R	.0	111,000	0	111,000
330101210402	40003403 WILKINS, HOWARD C	R	.0	2,900	0	2,900
	PROPERTY TOTAL		.0	113,900	0	113,900
330101210403	40003397 FIRST STEPS REAL ESTAT	R	.0	46,400	0	46,400
330101210403	40003397 FIRST STEPS REAL ESTAT	R	.0	94,800	0	94,800
	PROPERTY TOTAL		.0	141,200	0	141,200
330101210404	40003397 FIRST STEPS REAL ESTAT	R	.0	24,500	0	24,500
330101210405	40000486 WILKINS II, HOWARD C	R	.0	52,800	0	52,800
330101600100	40003385 84 INDEMNITY, CO	C	.0	171,200	0	171,200
330101600100	40003385 84 INDEMNITY, CO	C	.0	1,169,300	0	1,169,300
	PROPERTY TOTAL		.0	1,340,500	0	1,340,500
330101600200	40007732 WALNUT VILLAGE PROPERT	E	.0	700	0	700
330101600201	40007030 OCHOA MONTERROSO, ZENA	R	.0	58,100	0	58,100
330101600201	40007030 OCHOA MONTERROSO, ZENA	R	.0	132,300	0	132,300
	PROPERTY TOTAL		.0	190,400	0	190,400
330101600300	40006492 CASE EDWARDS MANAGEMEN	C	.0	387,800	0	387,800
330101600301	40006492 CASE EDWARDS MANAGEMEN	A	.0	246,800	0	246,800
330101600301	40006492 CASE EDWARDS MANAGEMEN	A	.0	1,463,200	0	1,463,200

CURRENT VALUES

EXEMPTS INCLUDED

PROPERTY	OWNER NAME	CLASS	COUNT	ASSESSMENT	DEFERRED	NET ASSESSMENT
	PROPERTY TOTAL		.0	1,710,000	0	1,710,000
330101600302	40006492 CASE EDWARDS MANAGEMEN	A	.0	325,500	0	325,500
330101600302	40006492 CASE EDWARDS MANAGEMEN	A	.0	1,005,700	0	1,005,700
	PROPERTY TOTAL		.0	1,331,200	0	1,331,200
330101600303	40006492 CASE EDWARDS MANAGEMEN	A	.0	101,300	0	101,300
330101600303	40006492 CASE EDWARDS MANAGEMEN	A	.0	1,610,900	0	1,610,900
	PROPERTY TOTAL		.0	1,712,200	0	1,712,200
330101600400	40003409 BRIGHT, WILLIAM	R	.0	45,200	0	45,200
330101600400	40003409 BRIGHT, WILLIAM	R	.0	44,000	0	44,000
	PROPERTY TOTAL		.0	89,200	0	89,200
330101600500	40007611 GILLESPIE, CHARLES D &	R	.0	41,800	0	41,800
330101600500	40007611 GILLESPIE, CHARLES D &	R	.0	38,700	0	38,700
	PROPERTY TOTAL		.0	80,500	0	80,500
330101600600	40006492 CASE EDWARDS MANAGEMEN	C	.0	161,600	0	161,600
330101600700	40004587 CURRIE, JACK D & ELLEN	R	.0	42,000	0	42,000
330101600700	40004587 CURRIE, JACK D & ELLEN	R	.0	37,100	0	37,100
	PROPERTY TOTAL		.0	79,100	0	79,100
330101600800	40007495 SCHLEGEL, MATTHEW S &	R	.0	40,500	0	40,500
330101600800	40007495 SCHLEGEL, MATTHEW S &	R	.0	68,500	0	68,500
	PROPERTY TOTAL		.0	109,000	0	109,000
330101600900	40003414 SWAIN, AUDREY K	R	.0	45,700	0	45,700
330101600900	40003414 SWAIN, AUDREY K	R	.0	98,800	0	98,800
	PROPERTY TOTAL		.0	144,500	0	144,500
330101601000	40004750 PAXTON, NANCY	R	.0	42,200	0	42,200
330101601000	40004750 PAXTON, NANCY	R	.0	108,600	0	108,600
	PROPERTY TOTAL		.0	150,800	0	150,800
330101601100	40003475 MAGALHES, MANUEL & LUC	R	.0	42,200	0	42,200
330101601100	40003475 MAGALHES, MANUEL & LUC	R	.0	100,200	0	100,200
	PROPERTY TOTAL		.0	142,400	0	142,400
330101601200	40006503 GARCIA-ROMERO,JUAN L	R	.0	42,200	0	42,200
330101601200	40006503 GARCIA-ROMERO,JUAN L	R	.0	102,600	0	102,600
	PROPERTY TOTAL		.0	144,800	0	144,800
330101601300	40007214 STRAND, JUSTIN	R	.0	42,200	0	42,200
330101601300	40007214 STRAND, JUSTIN	R	.0	115,400	0	115,400
	PROPERTY TOTAL		.0	157,600	0	157,600
330101601400	40007244 SCHULER, ROBERT J	R	.0	42,200	0	42,200
330101601400	40007244 SCHULER, ROBERT J	R	.0	109,400	0	109,400
	PROPERTY TOTAL		.0	151,600	0	151,600

CURRENT VALUES

EXEMPTS INCLUDED

PROPERTY	OWNER	NAME	CLASS	COUNT	ASSESSMENT	DEFERRED	NET ASSESSMENT
330101601500	40007237	MANSOLF, GEORGE B & KA	R	.0	42,400	0	42,400
330101601500	40007237	MANSOLF, GEORGE B & KA	R	.0	110,200	0	110,200
		PROPERTY TOTAL		.0	152,600	0	152,600
330101601600	40003486	COX, JAMES A & PATRICI	R	.0	42,500	0	42,500
330101601600	40003486	COX, JAMES A & PATRICI	R	.0	121,400	0	121,400
		PROPERTY TOTAL		.0	163,900	0	163,900
330101601700	40003487	COLEMAN, JOSHUA R	R	.0	42,200	0	42,200
330101601700	40003487	COLEMAN, JOSHUA R	R	.0	116,100	0	116,100
		PROPERTY TOTAL		.0	158,300	0	158,300
330101601800	40004751	LOCKETT, GREGORY M & T	R	.0	42,300	0	42,300
330101601800	40004751	LOCKETT, GREGORY M & T	R	.0	122,600	0	122,600
		PROPERTY TOTAL		.0	164,900	0	164,900
330101601900	40003489	BURKART, JAMES F & JOA	R	.0	42,200	0	42,200
330101601900	40003489	BURKART, JAMES F & JOA	R	.0	132,400	0	132,400
		PROPERTY TOTAL		.0	174,600	0	174,600
330101602000	40003490	TUFF, CHRISTINA C	R	.0	42,200	0	42,200
330101602000	40003490	TUFF, CHRISTINA C	R	.0	116,000	0	116,000
		PROPERTY TOTAL		.0	158,200	0	158,200
330101602100	40003491	CAPUTO, MICHAEL	R	.0	42,800	0	42,800
330101602100	40003491	CAPUTO, MICHAEL	R	.0	108,000	0	108,000
		PROPERTY TOTAL		.0	150,800	0	150,800
330101602200	40003494	SHELTON, ALARICA C	R	.0	43,900	0	43,900
330101602200	40003494	SHELTON, ALARICA C	R	.0	119,700	0	119,700
		PROPERTY TOTAL		.0	163,600	0	163,600
330101602300	40003495	MORGAN, TRACY	R	.0	43,900	0	43,900
330101602300	40003495	MORGAN, TRACY	R	.0	118,400	0	118,400
		PROPERTY TOTAL		.0	162,300	0	162,300
330101602400	40003496	MILLER, KIM M	R	.0	44,900	0	44,900
330101602400	40003496	MILLER, KIM M	R	.0	121,600	0	121,600
		PROPERTY TOTAL		.0	166,500	0	166,500
330101602500	40004753	LAPRE, BRIAN P & PATRI	R	.0	45,700	0	45,700
330101602500	40004753	LAPRE, BRIAN P & PATRI	R	.0	113,100	0	113,100
		PROPERTY TOTAL		.0	158,800	0	158,800
330101602600	40004754	YOO, HAE KYUNG	R	.0	43,800	0	43,800
330101602600	40004754	YOO, HAE KYUNG	R	.0	118,400	0	118,400
		PROPERTY TOTAL		.0	162,200	0	162,200
330101602700	40007209	MASSON, HINS & GUINESE	R	.0	43,300	0	43,300
330101602700	40007209	MASSON, HINS & GUINESE	R	.0	115,300	0	115,300
		PROPERTY TOTAL		.0	158,600	0	158,600

CURRENT VALUES

EXEMPTS INCLUDED

PROPERTY	OWNER	NAME	CLASS	COUNT	ASSESSMENT	DEFERRED	NET ASSESSMENT
330101602800	40004756	GARDNER-BOWLER, ALLAN	R	.0	42,900	0	42,900
330101602800	40004756	GARDNER-BOWLER, ALLAN	R	.0	118,400	0	118,400
		PROPERTY TOTAL		.0	161,300	0	161,300
330101602900	40007220	BERTHETE, BERTIN & MAR	R	.0	42,500	0	42,500
330101602900	40007220	BERTHETE, BERTIN & MAR	R	.0	114,300	0	114,300
		PROPERTY TOTAL		.0	156,800	0	156,800
330101603000	40004757	MAGANA, SONYA N	R	.0	42,500	0	42,500
330101603000	40004757	MAGANA, SONYA N	R	.0	119,600	0	119,600
		PROPERTY TOTAL		.0	162,100	0	162,100
330101603100	40005452	ROMAN-VELAZQUEZ, JOSE	R	.0	42,500	0	42,500
330101603100	40005452	ROMAN-VELAZQUEZ, JOSE	R	.0	115,000	0	115,000
		PROPERTY TOTAL		.0	157,500	0	157,500
330101603200	40007185	LINDT JR, LAWRENCE A &	R	.0	42,400	0	42,400
330101603200	40007185	LINDT JR, LAWRENCE A &	R	.0	118,300	0	118,300
		PROPERTY TOTAL		.0	160,700	0	160,700
330101603300	40007183	WHIDBEE JR, CLEVELAND	R	.0	42,300	0	42,300
330101603300	40007183	WHIDBEE JR, CLEVELAND	R	.0	119,100	0	119,100
		PROPERTY TOTAL		.0	161,400	0	161,400
330101603400	40004206	STANTON, JANELL L	R	.0	42,300	0	42,300
330101603400	40004206	STANTON, JANELL L	R	.0	108,200	0	108,200
		PROPERTY TOTAL		.0	150,500	0	150,500
330101603500	40004207	SCHULLER, STEVEN T	R	.0	42,200	0	42,200
330101603500	40004207	SCHULLER, STEVEN T	R	.0	121,100	0	121,100
		PROPERTY TOTAL		.0	163,300	0	163,300
330101603600	40003499	BROWN, WILLIAM J & LOU	R	.0	44,200	0	44,200
330101603600	40003499	BROWN, WILLIAM J & LOU	R	.0	110,500	0	110,500
		PROPERTY TOTAL		.0	154,700	0	154,700
330101603700	40003500	NAVARRO, MAURO T & FAI	R	.0	47,800	0	47,800
330101603700	40003500	NAVARRO, MAURO T & FAI	R	.0	107,300	0	107,300
		PROPERTY TOTAL		.0	155,100	0	155,100
330101603900	40007790	COURTNEY, CLAUDIA	R	.0	42,700	0	42,700
330101603900	40007790	COURTNEY, CLAUDIA	R	.0	111,700	0	111,700
		PROPERTY TOTAL		.0	154,400	0	154,400
330101604000	40003502	MERARD, JULES& ODINE P	R	.0	42,800	0	42,800
330101604000	40003502	MERARD, JULES& ODINE P	R	.0	105,600	0	105,600
		PROPERTY TOTAL		.0	148,400	0	148,400
330101604100	40005453	IACURTO, GLENN	R	.0	42,300	0	42,300
330101604100	40005453	IACURTO, GLENN	R	.0	112,800	0	112,800
		PROPERTY TOTAL		.0	155,100	0	155,100

CURRENT VALUES

EXEMPTS INCLUDED

PROPERTY	OWNER	NAME	CLASS	COUNT	ASSESSMENT	DEFERRED	NET ASSESSMENT
330101604200	40003505	WIESSNER, GILBERT W	R	.0	42,300	0	42,300
330101604200	40003505	WIESSNER, GILBERT W	R	.0	106,300	0	106,300
		PROPERTY TOTAL		.0	148,600	0	148,600
330101604300	40003506	LITTLETON, LYNDA	R	.0	42,300	0	42,300
330101604300	40003506	LITTLETON, LYNDA	R	.0	96,600	0	96,600
		PROPERTY TOTAL		.0	138,900	0	138,900
330101604400	40007250	SOUSA, DENISE & MAIJA	R	.0	42,300	0	42,300
330101604400	40007250	SOUSA, DENISE & MAIJA	R	.0	107,900	0	107,900
		PROPERTY TOTAL		.0	150,200	0	150,200
330101604500	40003508	HANKE, ROBERT S	R	.0	42,500	0	42,500
330101604500	40003508	HANKE, ROBERT S	R	.0	109,400	0	109,400
		PROPERTY TOTAL		.0	151,900	0	151,900
330101604600	40005449	ROBINSON, SHEENA MICHE	R	.0	42,500	0	42,500
330101604600	40005449	ROBINSON, SHEENA MICHE	R	.0	113,900	0	113,900
		PROPERTY TOTAL		.0	156,400	0	156,400
330101604700	40003479	DORRELUS, JUDE	R	.0	42,400	0	42,400
330101604700	40003479	DORRELUS, JUDE	R	.0	117,700	0	117,700
		PROPERTY TOTAL		.0	160,100	0	160,100
330101604800	40005454	CUSTIN, CHRISTOPHER	R	.0	43,200	0	43,200
330101604800	40005454	CUSTIN, CHRISTOPHER	R	.0	108,600	0	108,600
		PROPERTY TOTAL		.0	151,800	0	151,800
330101604900	40005455	GIBBS, JACQUES S	R	.0	44,200	0	44,200
330101604900	40005455	GIBBS, JACQUES S	R	.0	103,900	0	103,900
		PROPERTY TOTAL		.0	148,100	0	148,100
330101605000	40003511	SHOWELL, ANITA L	R	.0	42,500	0	42,500
330101605000	40003511	SHOWELL, ANITA L	R	.0	106,300	0	106,300
		PROPERTY TOTAL		.0	148,800	0	148,800
330101605100	40003512	MALONEY, VICTORIA M	R	.0	44,200	0	44,200
330101605100	40003512	MALONEY, VICTORIA M	R	.0	122,600	0	122,600
		PROPERTY TOTAL		.0	166,800	0	166,800
330101605200	40004209	ALLEGAR, GAIL	R	.0	43,300	0	43,300
330101605200	40004209	ALLEGAR, GAIL	R	.0	111,000	0	111,000
		PROPERTY TOTAL		.0	154,300	0	154,300
330101605300	40003514	CAPPADONNA, JOSEPH	R	.0	42,300	0	42,300
330101605300	40003514	CAPPADONNA, JOSEPH	R	.0	106,300	0	106,300
		PROPERTY TOTAL		.0	148,600	0	148,600
330101605400	40004761	JOSEPH, KEVIN T JR	R	.0	42,300	0	42,300
330101605400	40004761	JOSEPH, KEVIN T JR	R	.0	113,600	0	113,600
		PROPERTY TOTAL		.0	155,900	0	155,900

CURRENT VALUES

EXEMPTS INCLUDED

PROPERTY	OWNER	NAME	CLASS	COUNT	ASSESSMENT	DEFERRED	NET ASSESSMENT
330101605500	40007217	NIEVES, ANDRE & IANA R	R	.0	42,300	0	42,300
330101605500	40007217	NIEVES, ANDRE & IANA R	R	.0	115,000	0	115,000
		PROPERTY TOTAL		.0	157,300	0	157,300
330101605600	40005456	DURAN, JORGE A LASERNA	R	.0	42,200	0	42,200
330101605600	40005456	DURAN, JORGE A LASERNA	R	.0	112,800	0	112,800
		PROPERTY TOTAL		.0	155,000	0	155,000
330101605700	40004762	RODRIGUEZ, AUGUSTO	R	.0	42,400	0	42,400
330101605700	40004762	RODRIGUEZ, AUGUSTO	R	.0	113,800	0	113,800
		PROPERTY TOTAL		.0	156,200	0	156,200
330101605800	40004763	GEROHIMOS, MARIE B & I	R	.0	42,200	0	42,200
330101605800	40004763	GEROHIMOS, MARIE B & I	R	.0	117,900	0	117,900
		PROPERTY TOTAL		.0	160,100	0	160,100
330101605900	40004764	COMPTON, WATLER S &	R	.0	42,700	0	42,700
330101605900	40004764	COMPTON, WATLER S &	R	.0	120,800	0	120,800
		PROPERTY TOTAL		.0	163,500	0	163,500
330101606000	40004210	QUILLEN JR., RICHARD L	R	.0	43,200	0	43,200
330101606000	40004210	QUILLEN JR., RICHARD L	R	.0	121,400	0	121,400
		PROPERTY TOTAL		.0	164,600	0	164,600
330101606100	40004765	SCHONEWOLF, MICHAEL J	R	.0	43,800	0	43,800
330101606100	40004765	SCHONEWOLF, MICHAEL J	R	.0	119,100	0	119,100
		PROPERTY TOTAL		.0	162,900	0	162,900
330101606200	40007791	SATCHELL, BARBARA	R	.0	44,300	0	44,300
330101606200	40007791	SATCHELL, BARBARA	R	.0	114,500	0	114,500
		PROPERTY TOTAL		.0	158,800	0	158,800
330101606300	40007265	PRICE, JESSICA L	R	.0	42,300	0	42,300
330101606300	40007265	PRICE, JESSICA L	R	.0	105,400	0	105,400
		PROPERTY TOTAL		.0	147,700	0	147,700
330101606400	40006064	HERRMAN, KARRIE N	R	.0	42,400	0	42,400
330101606400	40006064	HERRMAN, KARRIE N	R	.0	106,100	0	106,100
		PROPERTY TOTAL		.0	148,500	0	148,500
330101606500	40007233	SZYBILLO, MATTHEW	R	.0	43,100	0	43,100
330101606500	40007233	SZYBILLO, MATTHEW	R	.0	110,900	0	110,900
		PROPERTY TOTAL		.0	154,000	0	154,000
330101606600	40006066	FIELD, SANDRA L & SKYL	R	.0	42,500	0	42,500
330101606600	40006066	FIELD, SANDRA L & SKYL	R	.0	105,200	0	105,200
		PROPERTY TOTAL		.0	147,700	0	147,700
330101606700	40006067	ALEXANDRE, MEKILAND &	R	.0	42,600	0	42,600
330101606700	40006067	ALEXANDRE, MEKILAND &	R	.0	125,200	0	125,200
		PROPERTY TOTAL		.0	167,800	0	167,800

CURRENT VALUES

EXEMPTS INCLUDED

PROPERTY	OWNER	NAME	CLASS	COUNT	ASSESSMENT	DEFERRED	NET ASSESSMENT
330101606800	40006068	WARNER, KELLI E	R	.0	42,000	0	42,000
330101606800	40006068	WARNER, KELLI E	R	.0	141,200	0	141,200
		PROPERTY TOTAL		.0	183,200	0	183,200
330101606900	40006069	ELIASSAINT, LESLY	R	.0	46,500	0	46,500
330101606900	40006069	ELIASSAINT, LESLY	R	.0	118,800	0	118,800
		PROPERTY TOTAL		.0	165,300	0	165,300
330101607000	40006506	HERRINGSHAW, ROSA	R	.0	45,900	0	45,900
330101607000	40006506	HERRINGSHAW, ROSA	R	.0	115,000	0	115,000
		PROPERTY TOTAL		.0	160,900	0	160,900
330101607100	40006507	AMISIAL, JERENISE & PH	R	.0	43,000	0	43,000
330101607100	40006507	AMISIAL, JERENISE & PH	R	.0	102,900	0	102,900
		PROPERTY TOTAL		.0	145,900	0	145,900
330101607200	40006508	JONES, TRACY L	R	.0	44,000	0	44,000
330101607200	40006508	JONES, TRACY L	R	.0	129,400	0	129,400
		PROPERTY TOTAL		.0	173,400	0	173,400
330101607300	40007164	GENESSE, JOANEL H & ME	R	.0	46,000	0	46,000
330101607300	40007164	GENESSE, JOANEL H & ME	R	.0	118,900	0	118,900
		PROPERTY TOTAL		.0	164,900	0	164,900
330101607400	40005457	HOLT, DANIEL H & MARTH	R	.0	42,700	0	42,700
330101607400	40005457	HOLT, DANIEL H & MARTH	R	.0	110,400	0	110,400
		PROPERTY TOTAL		.0	153,100	0	153,100
330101607500	40005458	SMITH, CHRISTOPHER	R	.0	43,100	0	43,100
330101607500	40005458	SMITH, CHRISTOPHER	R	.0	109,500	0	109,500
		PROPERTY TOTAL		.0	152,600	0	152,600
330101607600	40005459	LEGROS, RONALD	R	.0	42,800	0	42,800
330101607600	40005459	LEGROS, RONALD	R	.0	115,700	0	115,700
		PROPERTY TOTAL		.0	158,500	0	158,500
330101607700	40007165	SUNNY, ANNIE & ANOOP C	R	.0	43,300	0	43,300
330101607700	40007165	SUNNY, ANNIE & ANOOP C	R	.0	121,400	0	121,400
		PROPERTY TOTAL		.0	164,700	0	164,700
330101607800	40005461	MONDELUS, ODVELT & MIC	R	.0	43,700	0	43,700
330101607800	40005461	MONDELUS, ODVELT & MIC	R	.0	121,000	0	121,000
		PROPERTY TOTAL		.0	164,700	0	164,700
330101607900	40007155	DELVA, PIERRE D & JEAN	R	.0	42,300	0	42,300
330101607900	40007155	DELVA, PIERRE D & JEAN	R	.0	124,100	0	124,100
		PROPERTY TOTAL		.0	166,400	0	166,400
330101608000	40006072	LEONARD, AMITA J	R	.0	42,600	0	42,600
330101608000	40006072	LEONARD, AMITA J	R	.0	134,500	0	134,500
		PROPERTY TOTAL		.0	177,100	0	177,100

CURRENT VALUES

EXEMPTS INCLUDED

PROPERTY	OWNER	NAME	CLASS	COUNT	ASSESSMENT	DEFERRED	NET ASSESSMENT
330101608100	40006510	VENTURA-GARCIA, YOSELI	R	.0	48,400	0	48,400
330101608100	40006510	VENTURA-GARCIA, YOSELI	R	.0	141,000	0	141,000
		PROPERTY TOTAL		.0	189,400	0	189,400
330101608300	40006511	TEMPLE, DEBRA JEAN	R	.0	48,900	0	48,900
330101608300	40006511	TEMPLE, DEBRA JEAN	R	.0	128,900	0	128,900
		PROPERTY TOTAL		.0	177,800	0	177,800
330101608500	40006073	BAKER, BARBARA R	R	.0	42,400	0	42,400
330101608500	40006073	BAKER, BARBARA R	R	.0	114,300	0	114,300
		PROPERTY TOTAL		.0	156,700	0	156,700
330101608600	40005462	AMISIAL, ANIUS	R	.0	42,200	0	42,200
330101608600	40005462	AMISIAL, ANIUS	R	.0	110,900	0	110,900
		PROPERTY TOTAL		.0	153,100	0	153,100
330101608700	40007234	STEIGELMAN, JOHN C & D	R	.0	42,200	0	42,200
330101608700	40007234	STEIGELMAN, JOHN C & D	R	.0	111,700	0	111,700
		PROPERTY TOTAL		.0	153,900	0	153,900
330110000202	40000240	ORCHARD HILL HOA	R	.0	3,700	0	3,700
330110000600	40000848	BAYHEALTH MEDICAL CENT	E	.0	1,039,500	0	1,039,500
330110000606	40006056	DIAMOND LAND MANAGEMEN	R	.0	110,600	0	110,600
330110000607	40007034	BRENNAN, JOHN TANNER &	R	.0	37,800	0	37,800
330110000607	40007034	BRENNAN, JOHN TANNER &	R	.0	152,400	0	152,400
		PROPERTY TOTAL		.0	190,200	0	190,200
330110000615	40004447	BRIGHT NEST LLC	C	.0	150,500	0	150,500
330110000615	40004447	BRIGHT NEST LLC	C	.0	507,900	0	507,900
		PROPERTY TOTAL		.0	658,400	0	658,400
330110000618	40000913	KEY PROPERTIES GROUP L	C	.0	8,400	0	8,400
330110000618	40000913	KEY PROPERTIES GROUP L	C	.0	125,000	0	125,000
		PROPERTY TOTAL		.0	133,400	0	133,400
330110000800	40006275	OAK FOREST PARK LLC	C	.0	126,100	0	126,100
330110000800	40006275	OAK FOREST PARK LLC	C	.0	772,900	0	772,900
		PROPERTY TOTAL		.0	899,000	0	899,000
330110000801	40006578	SOUTHERN DELAWARE GOLF	C	.0	1,636,600	0	1,636,600
330110000801	40006578	SOUTHERN DELAWARE GOLF	C	.0	835,500	0	835,500
		PROPERTY TOTAL		.0	2,472,100	0	2,472,100
330110004000	40001014	CITY OF MILFORD	E	.0	164,400	0	164,400
330110004200	40003818	WINDWARD MILFORD LLC	C	.0	191,100	0	191,100
330110004405	40003818	WINDWARD MILFORD LLC	C	.0	197,800	0	197,800

CURRENT VALUES

EXEMPTS INCLUDED

PROPERTY	OWNER	NAME	CLASS	COUNT	ASSESSMENT	DEFERRED	NET ASSESSMENT
330110005600	40003464	MR WIGGLES LLC	R	.0	1,098,500	0	1,098,500
330110005701	40003466	MILFORD DELAWARE LODGE	E	.0	341,400	0	341,400
330110005701	40003466	MILFORD DELAWARE LODGE	E	.0	187,400	0	187,400
		PROPERTY TOTAL		.0	528,800	0	528,800
330110005703	40004703	ACORN HOLDINGS LLC	C	.0	342,000	0	342,000
330110006800	40006586	SB RED CEDAR FARM LLC	E	.0	1,467,200	0	1,467,200
330110006800	40006586	SB RED CEDAR FARM LLC	E	.0	2,200	0	2,200
		PROPERTY TOTAL		.0	1,469,400	0	1,469,400
330110007003	40000236	COUNTRY LIFE HOMES INC	C	.0	289,200	0	289,200
330110035100	40002502	MARVEL, MARGARET	R	.0	39,500	0	39,500
330110035100	40002502	MARVEL, MARGARET	R	.0	187,900	0	187,900
		PROPERTY TOTAL		.0	227,400	0	227,400
330110035200	40006839	TUCKER, WILLIAM P & JO	R	.0	38,500	0	38,500
330110035200	40006839	TUCKER, WILLIAM P & JO	R	.0	184,400	0	184,400
		PROPERTY TOTAL		.0	222,900	0	222,900
330110035300	40007003	PARSON, TITANIA	R	.0	38,400	0	38,400
330110035300	40007003	PARSON, TITANIA	R	.0	155,700	0	155,700
		PROPERTY TOTAL		.0	194,100	0	194,100
330110035400	40005794	KOAM, MICHELLE Y	R	.0	38,400	0	38,400
330110035400	40005794	KOAM, MICHELLE Y	R	.0	152,700	0	152,700
		PROPERTY TOTAL		.0	191,100	0	191,100
330110035500	40006699	POTTER, WESLEY T & BEV	R	.0	38,700	0	38,700
330110035500	40006699	POTTER, WESLEY T & BEV	R	.0	237,600	0	237,600
		PROPERTY TOTAL		.0	276,300	0	276,300
330110035600	40007076	MOROLE, NICHOLAS & JES	R	.0	39,200	0	39,200
330110035600	40007076	MOROLE, NICHOLAS & JES	R	.0	144,100	0	144,100
		PROPERTY TOTAL		.0	183,300	0	183,300
330110035700	40005939	BLACK, KIMBERLY F	R	.0	39,200	0	39,200
330110035700	40005939	BLACK, KIMBERLY F	R	.0	155,800	0	155,800
		PROPERTY TOTAL		.0	195,000	0	195,000
330110035800	40006907	MIDDLETON, DEBORAH J	R	.0	39,200	0	39,200
330110035800	40006907	MIDDLETON, DEBORAH J	R	.0	169,300	0	169,300
		PROPERTY TOTAL		.0	208,500	0	208,500
330110035900	40006938	AUSTIN, KEITH A	R	.0	38,400	0	38,400
330110035900	40006938	AUSTIN, KEITH A	R	.0	165,700	0	165,700
		PROPERTY TOTAL		.0	204,100	0	204,100
330110036000	40006895	LERCH, JANE L	R	.0	37,900	0	37,900
330110036000	40006895	LERCH, JANE L	R	.0	172,900	0	172,900

CURRENT VALUES

EXEMPTS INCLUDED

PROPERTY	OWNER	NAME	CLASS	COUNT	ASSESSMENT	DEFERRED	NET ASSESSMENT
		PROPERTY TOTAL		.0	210,800	0	210,800
330110036100	40006872	DICOSTANZO, KEVIN LEE	R	.0	39,200	0	39,200
330110036100	40006872	DICOSTANZO, KEVIN LEE	R	.0	176,300	0	176,300
		PROPERTY TOTAL		.0	215,500	0	215,500
330110036200	40002514	KIEFER, JOHN M & CAROL	R	.0	39,200	0	39,200
330110036200	40002514	KIEFER, JOHN M & CAROL	R	.0	187,000	0	187,000
		PROPERTY TOTAL		.0	226,200	0	226,200
330110036300	40006883	BORN, THOMAS & CYNTHIA	R	.0	38,200	0	38,200
330110036300	40006883	BORN, THOMAS & CYNTHIA	R	.0	174,200	0	174,200
		PROPERTY TOTAL		.0	212,400	0	212,400
330110036400	40006739	LONG, CURTIS C & DEBOR	R	.0	39,800	0	39,800
330110036400	40006739	LONG, CURTIS C & DEBOR	R	.0	207,900	0	207,900
		PROPERTY TOTAL		.0	247,700	0	247,700
330110036500	40006876	BURLINGAME, ROBERT M	R	.0	39,800	0	39,800
330110036500	40006876	BURLINGAME, ROBERT M	R	.0	174,600	0	174,600
		PROPERTY TOTAL		.0	214,400	0	214,400
330110036600	40006899	REILLY, WILLIAM T & RE	R	.0	38,500	0	38,500
330110036600	40006899	REILLY, WILLIAM T & RE	R	.0	170,900	0	170,900
		PROPERTY TOTAL		.0	209,400	0	209,400
330110036700	40006394	PARKHOUSE, ELSIE L	R	.0	39,200	0	39,200
330110036700	40006394	PARKHOUSE, ELSIE L	R	.0	156,500	0	156,500
		PROPERTY TOTAL		.0	195,700	0	195,700
330110036800	40006726	GABLER, BARRY D & SUSA	R	.0	39,200	0	39,200
330110036800	40006726	GABLER, BARRY D & SUSA	R	.0	214,000	0	214,000
		PROPERTY TOTAL		.0	253,200	0	253,200
330110036900	40004649	ROWAN, GEORGE J & SUZA	R	.0	39,200	0	39,200
330110036900	40004649	ROWAN, GEORGE J & SUZA	R	.0	161,200	0	161,200
		PROPERTY TOTAL		.0	200,400	0	200,400
330110037000	40006986	GROGAN, RAELYNN	R	.0	39,200	0	39,200
330110037000	40006986	GROGAN, RAELYNN	R	.0	157,800	0	157,800
		PROPERTY TOTAL		.0	197,000	0	197,000
330110037100	40002524	ROBINSON, JOHN B & SUS	R	.0	39,200	0	39,200
330110037100	40002524	ROBINSON, JOHN B & SUS	R	.0	175,100	0	175,100
		PROPERTY TOTAL		.0	214,300	0	214,300
330110037200	40006943	VALENTINE, IRVING & RO	R	.0	39,200	0	39,200
330110037200	40006943	VALENTINE, IRVING & RO	R	.0	163,800	0	163,800
		PROPERTY TOTAL		.0	203,000	0	203,000
330110037300	40007058	NOWAKOWSKI, BERNARD J	R	.0	37,900	0	37,900
330110037300	40007058	NOWAKOWSKI, BERNARD J	R	.0	148,500	0	148,500

CURRENT VALUES

EXEMPTS INCLUDED

PROPERTY	OWNER NAME	CLASS	COUNT	ASSESSMENT	DEFERRED	NET ASSESSMENT
	PROPERTY TOTAL		.0	186,400	0	186,400
330110037400	40006967 CLAMPITT, GILBERT B &	R	.0	38,500	0	38,500
330110037400	40006967 CLAMPITT, GILBERT B &	R	.0	161,600	0	161,600
	PROPERTY TOTAL		.0	200,100	0	200,100
330110037500	40007059 HORN, RICHARD J & JOAN	R	.0	38,500	0	38,500
330110037500	40007059 HORN, RICHARD J & JOAN	R	.0	158,000	0	158,000
	PROPERTY TOTAL		.0	196,500	0	196,500
330110037600	40004652 CELPAN, IRINA	R	.0	38,700	0	38,700
330110037600	40004652 CELPAN, IRINA	R	.0	163,200	0	163,200
	PROPERTY TOTAL		.0	201,900	0	201,900
330110037700	40007000 SMITH, LARRY SEAN	R	.0	38,700	0	38,700
330110037700	40007000 SMITH, LARRY SEAN	R	.0	155,800	0	155,800
	PROPERTY TOTAL		.0	194,500	0	194,500
330110037800	40006724 WIEST, GREGORY & LAURA	R	.0	46,600	0	46,600
330110037800	40006724 WIEST, GREGORY & LAURA	R	.0	207,200	0	207,200
	PROPERTY TOTAL		.0	253,800	0	253,800
330110037900	40006841 RAMOS, ALBERTO	R	.0	46,100	0	46,100
330110037900	40006841 RAMOS, ALBERTO	R	.0	175,100	0	175,100
	PROPERTY TOTAL		.0	221,200	0	221,200
330110038000	40004655 SHORT, VICTORIA D	R	.0	40,600	0	40,600
330110038000	40004655 SHORT, VICTORIA D	R	.0	161,700	0	161,700
	PROPERTY TOTAL		.0	202,300	0	202,300
330110038100	40007032 MARINO, FRANCES M	R	.0	40,600	0	40,600
330110038100	40007032 MARINO, FRANCES M	R	.0	149,700	0	149,700
	PROPERTY TOTAL		.0	190,300	0	190,300
330110038200	40007053 MOORE, BRIAN H & ASHLE	R	.0	44,300	0	44,300
330110038200	40007053 MOORE, BRIAN H & ASHLE	R	.0	142,800	0	142,800
	PROPERTY TOTAL		.0	187,100	0	187,100
330110038300	40004657 PICKARD, RYAN C & EMIL	R	.0	39,700	0	39,700
330110038300	40004657 PICKARD, RYAN C & EMIL	R	.0	178,300	0	178,300
	PROPERTY TOTAL		.0	218,000	0	218,000
330110038400	40002537 BEAUCHAMP, MICHELLE L	R	.0	42,200	0	42,200
330110038400	40002537 BEAUCHAMP, MICHELLE L	R	.0	145,100	0	145,100
	PROPERTY TOTAL		.0	187,300	0	187,300
330110038500	40002538 HAZZARD, RICHARD M & C	R	.0	42,200	0	42,200
330110038500	40002538 HAZZARD, RICHARD M & C	R	.0	172,800	0	172,800
	PROPERTY TOTAL		.0	215,000	0	215,000
330110038600	40002539 DAVIS, KENNETH C & DON	R	.0	40,800	0	40,800
330110038600	40002539 DAVIS, KENNETH C & DON	R	.0	164,800	0	164,800

CURRENT VALUES

EXEMPTS INCLUDED

PROPERTY	OWNER NAME	CLASS	COUNT	ASSESSMENT	DEFERRED	NET ASSESSMENT
	PROPERTY TOTAL		.0	205,600	0	205,600
330110038700	40007063 LONG, GARY R & SYDELL	R	.0	40,200	0	40,200
330110038700	40007063 LONG, GARY R & SYDELL	R	.0	145,800	0	145,800
	PROPERTY TOTAL		.0	186,000	0	186,000
330110038800	40006828 CORDIER, KEVIN J & JOA	R	.0	40,000	0	40,000
330110038800	40006828 CORDIER, KEVIN J & JOA	R	.0	183,800	0	183,800
	PROPERTY TOTAL		.0	223,800	0	223,800
330110038900	40006832 ANDREWS, KATHRYN J	R	.0	39,700	0	39,700
330110038900	40006832 ANDREWS, KATHRYN J	R	.0	183,500	0	183,500
	PROPERTY TOTAL		.0	223,200	0	223,200
330110039000	40005941 OSTWALD, ELIZABETH	R	.0	37,600	0	37,600
330110039000	40005941 OSTWALD, ELIZABETH	R	.0	156,500	0	156,500
	PROPERTY TOTAL		.0	194,100	0	194,100
330110039100	40006763 MONTANO, MOISES A & CA	R	.0	39,200	0	39,200
330110039100	40006763 MONTANO, MOISES A & CA	R	.0	200,700	0	200,700
	PROPERTY TOTAL		.0	239,900	0	239,900
330110039200	40004093 MACMILLAN, DONALD D &	R	.0	37,800	0	37,800
330110039200	40004093 MACMILLAN, DONALD D &	R	.0	183,000	0	183,000
	PROPERTY TOTAL		.0	220,800	0	220,800
330110039300	40006787 PARKER, RICHARD THOMAS	R	.0	39,100	0	39,100
330110039300	40006787 PARKER, RICHARD THOMAS	R	.0	195,300	0	195,300
	PROPERTY TOTAL		.0	234,400	0	234,400
330110039400	40002548 SHUPE, WILLIAM J & SHE	R	.0	41,000	0	41,000
330110039400	40002548 SHUPE, WILLIAM J & SHE	R	.0	163,800	0	163,800
	PROPERTY TOTAL		.0	204,800	0	204,800
330110039500	40007779 DINENNO, JOSEPH	R	.0	41,100	0	41,100
330110039500	40007779 DINENNO, JOSEPH	R	.0	205,100	0	205,100
	PROPERTY TOTAL		.0	246,200	0	246,200
330110039600	40006894 ANDREWS TTEE, TERRY M	R	.0	39,400	0	39,400
330110039600	40006894 ANDREWS TTEE, TERRY M	R	.0	171,700	0	171,700
	PROPERTY TOTAL		.0	211,100	0	211,100
330110039700	40002551 SMITH, ROBERT W JR & C	R	.0	39,600	0	39,600
330110039700	40002551 SMITH, ROBERT W JR & C	R	.0	198,100	0	198,100
	PROPERTY TOTAL		.0	237,700	0	237,700
330110039800	40002552 CLOUGH, LOUIS C & CIND	R	.0	39,700	0	39,700
330110039800	40002552 CLOUGH, LOUIS C & CIND	R	.0	171,200	0	171,200
	PROPERTY TOTAL		.0	210,900	0	210,900
330110039900	40005942 GABRIEL OROZCO, ESVIN	R	.0	39,800	0	39,800
330110039900	40005942 GABRIEL OROZCO, ESVIN	R	.0	176,600	0	176,600

CURRENT VALUES

EXEMPTS INCLUDED

PROPERTY	OWNER NAME	CLASS	COUNT	ASSESSMENT	DEFERRED	NET ASSESSMENT
	PROPERTY TOTAL		.0	216,400	0	216,400
330110040000	40002555 OSTRUSKA, MARGOT P	R	.0	40,600	0	40,600
330110040000	40002555 OSTRUSKA, MARGOT P	R	.0	168,000	0	168,000
	PROPERTY TOTAL		.0	208,600	0	208,600
330110040100	40006772 TYNDALL, WILLIAM LLOYD	R	.0	47,300	0	47,300
330110040100	40006772 TYNDALL, WILLIAM LLOYD	R	.0	190,800	0	190,800
	PROPERTY TOTAL		.0	238,100	0	238,100
330110040200	40006838 PROUSE, JUDITH A	R	.0	39,200	0	39,200
330110040200	40006838 PROUSE, JUDITH A	R	.0	182,600	0	182,600
	PROPERTY TOTAL		.0	221,800	0	221,800
330110040300	40002558 ANDERSON, BARBARA J	R	.0	39,200	0	39,200
330110040300	40002558 ANDERSON, BARBARA J	R	.0	199,100	0	199,100
	PROPERTY TOTAL		.0	238,300	0	238,300
330110040400	40006812 TURNER, VERA	R	.0	48,000	0	48,000
330110040400	40006812 TURNER, VERA	R	.0	178,600	0	178,600
	PROPERTY TOTAL		.0	226,600	0	226,600
330110040500	40000913 KEY PROPERTIES GROUP L	C	.0	725,500	0	725,500
330110040600	40002560 MATLINDS ESTATES HOA	E	.0	200	0	200
330110040700	40002560 MATLINDS ESTATES HOA	E	.0	800	0	800
330110040800	40002561 FANNIN, ELMER G & MARY	R	.0	300	0	300
330110040900	40001014 CITY OF MILFORD	E	.0	2,600	0	2,600
330110041000	40002564 STATE OF DELAWARE	E	.0	1,300	0	1,300
330110041900	40004749 SCHMIDT, ANDREW J	R	.0	36,600	0	36,600
330110041900	40004749 SCHMIDT, ANDREW J	R	.0	180,800	0	180,800
	PROPERTY TOTAL		.0	217,400	0	217,400
330110042000	40006806 BEAUSIL, WILKENS & MAR	R	.0	36,600	0	36,600
330110042000	40006806 BEAUSIL, WILKENS & MAR	R	.0	191,500	0	191,500
	PROPERTY TOTAL		.0	228,100	0	228,100
330110042100	40003469 BUSCHE, TERESA A	R	.0	36,300	0	36,300
330110042100	40003469 BUSCHE, TERESA A	R	.0	144,100	0	144,100
	PROPERTY TOTAL		.0	180,400	0	180,400
330110042200	40006840 CHASE, DONALD GEORGE &	R	.0	35,300	0	35,300
330110042200	40006840 CHASE, DONALD GEORGE &	R	.0	185,900	0	185,900
	PROPERTY TOTAL		.0	221,200	0	221,200
330110042300	40004200 KLEIN, JOHN	R	.0	35,400	0	35,400
330110042300	40004200 KLEIN, JOHN	R	.0	192,500	0	192,500

CURRENT VALUES

EXEMPTS INCLUDED

PROPERTY	OWNER NAME	CLASS	COUNT	ASSESSMENT	DEFERRED	NET ASSESSMENT
	PROPERTY TOTAL		.0	227,900	0	227,900
330110042400	40004202 JONES, RANDOLPH J & LO	R	.0	36,300	0	36,300
330110042400	40004202 JONES, RANDOLPH J & LO	R	.0	191,800	0	191,800
	PROPERTY TOTAL		.0	228,100	0	228,100
330110042500	40006898 SAINE, LAUREN & LORRAI	R	.0	36,200	0	36,200
330110042500	40006898 SAINE, LAUREN & LORRAI	R	.0	173,500	0	173,500
	PROPERTY TOTAL		.0	209,700	0	209,700
330110042600	40003482 WOJCIK, PHILIP M	R	.0	35,200	0	35,200
330110042600	40003482 WOJCIK, PHILIP M	R	.0	174,000	0	174,000
	PROPERTY TOTAL		.0	209,200	0	209,200
330110042700	40006926 GRAMMER, BRIAN L & JIL	R	.0	35,200	0	35,200
330110042700	40006926 GRAMMER, BRIAN L & JIL	R	.0	170,500	0	170,500
	PROPERTY TOTAL		.0	205,700	0	205,700
330110042800	40003498 VILLALOBOS, OSIEL & AN	R	.0	36,100	0	36,100
330110042800	40003498 VILLALOBOS, OSIEL & AN	R	.0	179,100	0	179,100
	PROPERTY TOTAL		.0	215,200	0	215,200
330110042900	40004760 GILLON, PATRICK J	R	.0	36,100	0	36,100
330110042900	40004760 GILLON, PATRICK J	R	.0	199,300	0	199,300
	PROPERTY TOTAL		.0	235,400	0	235,400
330110043000	40003515 JONES, PHILLIP H	R	.0	35,200	0	35,200
330110043000	40003515 JONES, PHILLIP H	R	.0	164,300	0	164,300
	PROPERTY TOTAL		.0	199,500	0	199,500
330110043100	40006855 CHAMBERLAYNE, DAWNE M	R	.0	35,200	0	35,200
330110043100	40006855 CHAMBERLAYNE, DAWNE M	R	.0	183,300	0	183,300
	PROPERTY TOTAL		.0	218,500	0	218,500
330110043200	40003521 ROMANO, DOMINIC M & AL	R	.0	36,200	0	36,200
330110043200	40003521 ROMANO, DOMINIC M & AL	R	.0	149,600	0	149,600
	PROPERTY TOTAL		.0	185,800	0	185,800
330110043300	40003522 BRITO, LUISA & GUSTAVO	R	.0	36,200	0	36,200
330110043300	40003522 BRITO, LUISA & GUSTAVO	R	.0	196,500	0	196,500
	PROPERTY TOTAL		.0	232,700	0	232,700
330110043400	40005464 COMPTON, CASSANDRA	R	.0	35,200	0	35,200
330110043400	40005464 COMPTON, CASSANDRA	R	.0	150,000	0	150,000
	PROPERTY TOTAL		.0	185,200	0	185,200
330110043500	40003524 DUNLAP, DWAYNE & SUSAN	R	.0	35,200	0	35,200
330110043500	40003524 DUNLAP, DWAYNE & SUSAN	R	.0	162,100	0	162,100
	PROPERTY TOTAL		.0	197,300	0	197,300
330110043600	40004213 ANTONIS, STEVEN M	R	.0	36,100	0	36,100
330110043600	40004213 ANTONIS, STEVEN M	R	.0	150,600	0	150,600

CURRENT VALUES

EXEMPTS INCLUDED

PROPERTY	OWNER NAME	CLASS	COUNT	ASSESSMENT	DEFERRED	NET ASSESSMENT
	PROPERTY TOTAL		.0	186,700	0	186,700
330110043700	40006769 MERGNER, CHRISTOPHER H	R	.0	36,100	0	36,100
330110043700	40006769 MERGNER, CHRISTOPHER H	R	.0	203,300	0	203,300
	PROPERTY TOTAL		.0	239,400	0	239,400
330110043800	40003541 PETTIT, EDWARD & JACQU	R	.0	35,200	0	35,200
330110043800	40003541 PETTIT, EDWARD & JACQU	R	.0	150,100	0	150,100
	PROPERTY TOTAL		.0	185,300	0	185,300
330110043900	40004769 SOUCEK, ELIZABETH L	R	.0	35,200	0	35,200
330110043900	40004769 SOUCEK, ELIZABETH L	R	.0	168,800	0	168,800
	PROPERTY TOTAL		.0	204,000	0	204,000
330110044000	40003551 O'NEAL, NICOLE	R	.0	36,200	0	36,200
330110044000	40003551 O'NEAL, NICOLE	R	.0	182,200	0	182,200
	PROPERTY TOTAL		.0	218,400	0	218,400
330110044100	40003558 CLARK, KAREN A	R	.0	36,200	0	36,200
330110044100	40003558 CLARK, KAREN A	R	.0	161,500	0	161,500
	PROPERTY TOTAL		.0	197,700	0	197,700
330110044200	40003569 KING, DIANA L	R	.0	35,200	0	35,200
330110044200	40003569 KING, DIANA L	R	.0	189,100	0	189,100
	PROPERTY TOTAL		.0	224,300	0	224,300
330110044300	40006924 BAKSANY, GEORGE M & JU	R	.0	35,200	0	35,200
330110044300	40006924 BAKSANY, GEORGE M & JU	R	.0	171,000	0	171,000
	PROPERTY TOTAL		.0	206,200	0	206,200
330110044400	40003574 BROWN, KENNETH & LINDA	R	.0	36,100	0	36,100
330110044400	40003574 BROWN, KENNETH & LINDA	R	.0	174,200	0	174,200
	PROPERTY TOTAL		.0	210,300	0	210,300
330110044500	40006093 ESTEVES, KATHERINE GER	R	.0	36,100	0	36,100
330110044500	40006093 ESTEVES, KATHERINE GER	R	.0	213,300	0	213,300
	PROPERTY TOTAL		.0	249,400	0	249,400
330110044600	40007121 LANE, RICHARD A & SHIR	R	.0	35,200	0	35,200
330110044600	40007121 LANE, RICHARD A & SHIR	R	.0	140,000	0	140,000
	PROPERTY TOTAL		.0	175,200	0	175,200
330110044700	40005476 CHRISTIAN, GREGORY J &	R	.0	35,200	0	35,200
330110044700	40005476 CHRISTIAN, GREGORY J &	R	.0	165,700	0	165,700
	PROPERTY TOTAL		.0	200,900	0	200,900
330110044800	40006764 MANDUJANO JR, AMADO	R	.0	36,400	0	36,400
330110044800	40006764 MANDUJANO JR, AMADO	R	.0	203,400	0	203,400
	PROPERTY TOTAL		.0	239,800	0	239,800
330110044900	40003582 GROSS, DORIS J	R	.0	36,300	0	36,300
330110044900	40003582 GROSS, DORIS J	R	.0	162,600	0	162,600

CURRENT VALUES

EXEMPTS INCLUDED

PROPERTY	OWNER NAME	CLASS	COUNT	ASSESSMENT	DEFERRED	NET ASSESSMENT
	PROPERTY TOTAL		.0	198,900	0	198,900
330110045000	40003583 HUGHES, WILLIAM S & NA	R	.0	35,400	0	35,400
330110045000	40003583 HUGHES, WILLIAM S & NA	R	.0	201,100	0	201,100
	PROPERTY TOTAL		.0	236,500	0	236,500
330110045100	40005477 CENAT, LOUIS J & MARIE	R	.0	35,300	0	35,300
330110045100	40005477 CENAT, LOUIS J & MARIE	R	.0	190,400	0	190,400
	PROPERTY TOTAL		.0	225,700	0	225,700
330110045200	40006756 FORBES, GORDON & MARGA	R	.0	35,300	0	35,300
330110045200	40006756 FORBES, GORDON & MARGA	R	.0	207,200	0	207,200
	PROPERTY TOTAL		.0	242,500	0	242,500
330110045300	40003592 LEHMAN, JENNIFER M	R	.0	35,300	0	35,300
330110045300	40003592 LEHMAN, JENNIFER M	R	.0	207,000	0	207,000
	PROPERTY TOTAL		.0	242,300	0	242,300
330110045400	40003593 CRIPPS, GARY D & KATHL	R	.0	35,300	0	35,300
330110045400	40003593 CRIPPS, GARY D & KATHL	R	.0	191,300	0	191,300
	PROPERTY TOTAL		.0	226,600	0	226,600
330110045500	40003595 DAINO, EDWARD H & ALIC	R	.0	35,300	0	35,300
330110045500	40003595 DAINO, EDWARD H & ALIC	R	.0	169,200	0	169,200
	PROPERTY TOTAL		.0	204,500	0	204,500
330110045600	40003596 DILLON, MICHAEL P & AP	R	.0	39,000	0	39,000
330110045600	40003596 DILLON, MICHAEL P & AP	R	.0	167,700	0	167,700
	PROPERTY TOTAL		.0	206,700	0	206,700
330110045700	40005479 SPICKES, JOHN D & ROSE	R	.0	38,600	0	38,600
330110045700	40005479 SPICKES, JOHN D & ROSE	R	.0	204,600	0	204,600
	PROPERTY TOTAL		.0	243,200	0	243,200
330110045800	40006983 RAYMOND, JASON T & DAN	R	.0	36,300	0	36,300
330110045800	40006983 RAYMOND, JASON T & DAN	R	.0	161,300	0	161,300
	PROPERTY TOTAL		.0	197,600	0	197,600
330110045900	40003604 LUSH, RICHARD M JR & M	R	.0	35,200	0	35,200
330110045900	40003604 LUSH, RICHARD M JR & M	R	.0	185,900	0	185,900
	PROPERTY TOTAL		.0	221,100	0	221,100
330110046000	40007042 RASBERRY, JOSEPH T & M	R	.0	35,200	0	35,200
330110046000	40007042 RASBERRY, JOSEPH T & M	R	.0	154,400	0	154,400
	PROPERTY TOTAL		.0	189,600	0	189,600
330110046100	40003609 WRIGHT, ARRON W & WILL	R	.0	35,200	0	35,200
330110046100	40003609 WRIGHT, ARRON W & WILL	R	.0	160,100	0	160,100
	PROPERTY TOTAL		.0	195,300	0	195,300
330110046200	40006741 GILBERT, LISETTE C	R	.0	36,200	0	36,200
330110046200	40006741 GILBERT, LISETTE C	R	.0	210,600	0	210,600

CURRENT VALUES

EXEMPTS INCLUDED

PROPERTY	OWNER NAME	CLASS	COUNT	ASSESSMENT	DEFERRED	NET ASSESSMENT
	PROPERTY TOTAL		.0	246,800	0	246,800
330110046300	40005480 MILLER JR, CHRISTOPHER	R	.0	36,100	0	36,100
330110046300	40005480 MILLER JR, CHRISTOPHER	R	.0	151,100	0	151,100
	PROPERTY TOTAL		.0	187,200	0	187,200
330110046400	40005481 HAMILTON, RONALD K & C	R	.0	35,800	0	35,800
330110046400	40005481 HAMILTON, RONALD K & C	R	.0	179,100	0	179,100
	PROPERTY TOTAL		.0	214,900	0	214,900
330110046500	40006803 MALINAK, MEGAN MARIE -	R	.0	35,800	0	35,800
330110046500	40006803 MALINAK, MEGAN MARIE -	R	.0	193,200	0	193,200
	PROPERTY TOTAL		.0	229,000	0	229,000
330110046600	40006730 COSTA DE JESUS, JOSE C	R	.0	36,100	0	36,100
330110046600	40006730 COSTA DE JESUS, JOSE C	R	.0	215,900	0	215,900
	PROPERTY TOTAL		.0	252,000	0	252,000
330110046700	40004781 NATIVIDAD, ELISABETTA	R	.0	36,100	0	36,100
330110046700	40004781 NATIVIDAD, ELISABETTA	R	.0	166,600	0	166,600
	PROPERTY TOTAL		.0	202,700	0	202,700
330110046800	40003617 LAZ, XIMENA & MARIO	R	.0	35,800	0	35,800
330110046800	40003617 LAZ, XIMENA & MARIO	R	.0	212,500	0	212,500
	PROPERTY TOTAL		.0	248,300	0	248,300
330110046900	40007017 JONES, JAMES C	R	.0	35,800	0	35,800
330110046900	40007017 JONES, JAMES C	R	.0	157,000	0	157,000
	PROPERTY TOTAL		.0	192,800	0	192,800
330110047000	40003619 LUCAS, ARTHUR L	R	.0	36,100	0	36,100
330110047000	40003619 LUCAS, ARTHUR L	R	.0	178,400	0	178,400
	PROPERTY TOTAL		.0	214,500	0	214,500
330110047100	40003621 POWERS, ROBERT D & BET	R	.0	36,200	0	36,200
330110047100	40003621 POWERS, ROBERT D & BET	R	.0	160,400	0	160,400
	PROPERTY TOTAL		.0	196,600	0	196,600
330110047200	40006520 COLEMAN, DARIUS & LESH	R	.0	35,100	0	35,100
330110047200	40006520 COLEMAN, DARIUS & LESH	R	.0	159,000	0	159,000
	PROPERTY TOTAL		.0	194,100	0	194,100
330110047300	40003624 MURPHY, ROBERT D & ROS	R	.0	35,100	0	35,100
330110047300	40003624 MURPHY, ROBERT D & ROS	R	.0	179,400	0	179,400
	PROPERTY TOTAL		.0	214,500	0	214,500
330110047400	40003625 PEREZ, ALREDO & BLANCA	R	.0	35,100	0	35,100
330110047400	40003625 PEREZ, ALREDO & BLANCA	R	.0	167,500	0	167,500
	PROPERTY TOTAL		.0	202,600	0	202,600
330110047500	40006760 PASE, KEVIN B & DEBBIE	R	.0	36,800	0	36,800
330110047500	40006760 PASE, KEVIN B & DEBBIE	R	.0	203,700	0	203,700

CURRENT VALUES

EXEMPTS INCLUDED

PROPERTY	OWNER NAME	CLASS	COUNT	ASSESSMENT	DEFERRED	NET ASSESSMENT
	PROPERTY TOTAL		.0	240,500	0	240,500
330110047600	40003627 BRUCE, FRANK G & MARTH	R	.0	39,500	0	39,500
330110047600	40003627 BRUCE, FRANK G & MARTH	R	.0	160,300	0	160,300
	PROPERTY TOTAL		.0	199,800	0	199,800
330110047700	40004783 PARSONS, STEVEN LARMAR	R	.0	35,100	0	35,100
330110047700	40004783 PARSONS, STEVEN LARMAR	R	.0	155,500	0	155,500
	PROPERTY TOTAL		.0	190,600	0	190,600
330110047800	40000017 KIEHNE, C STUART & SUS	R	.0	34,800	0	34,800
330110047800	40000017 KIEHNE, C STUART & SUS	R	.0	153,200	0	153,200
	PROPERTY TOTAL		.0	188,000	0	188,000
330110047900	40000018 LEVENSON, LOUIS E	R	.0	34,800	0	34,800
330110047900	40000018 LEVENSON, LOUIS E	R	.0	167,000	0	167,000
	PROPERTY TOTAL		.0	201,800	0	201,800
330110048000	40007011 KING, MATTHEW C & MEGH	R	.0	34,800	0	34,800
330110048000	40007011 KING, MATTHEW C & MEGH	R	.0	158,300	0	158,300
	PROPERTY TOTAL		.0	193,100	0	193,100
330110048100	40000020 NASH, ANDREW & ANN-MAR	R	.0	36,100	0	36,100
330110048100	40000020 NASH, ANDREW & ANN-MAR	R	.0	178,700	0	178,700
	PROPERTY TOTAL		.0	214,800	0	214,800
330110048200	40005486 SPOTZ, DYLAN M & SAVAN	R	.0	36,000	0	36,000
330110048200	40005486 SPOTZ, DYLAN M & SAVAN	R	.0	204,800	0	204,800
	PROPERTY TOTAL		.0	240,800	0	240,800
330110048300	40006880 PERRY, ROBERT H III &	R	.0	35,300	0	35,300
330110048300	40006880 PERRY, ROBERT H III &	R	.0	178,600	0	178,600
	PROPERTY TOTAL		.0	213,900	0	213,900
330110048400	40000023 MOULTRIE, DONTA & TIA	R	.0	35,300	0	35,300
330110048400	40000023 MOULTRIE, DONTA & TIA	R	.0	148,100	0	148,100
	PROPERTY TOTAL		.0	183,400	0	183,400
330110048500	40006977 ALICEA, ALBERTO MANUEL	R	.0	35,300	0	35,300
330110048500	40006977 ALICEA, ALBERTO MANUEL	R	.0	163,500	0	163,500
	PROPERTY TOTAL		.0	198,800	0	198,800
330110048600	40000025 BURDINE, EUGENE & JUDI	R	.0	35,300	0	35,300
330110048600	40000025 BURDINE, EUGENE & JUDI	R	.0	198,600	0	198,600
	PROPERTY TOTAL		.0	233,900	0	233,900
330110048700	40005491 NUNEZ, SIXTO & LAURA	R	.0	35,300	0	35,300
330110048700	40005491 NUNEZ, SIXTO & LAURA	R	.0	187,000	0	187,000
	PROPERTY TOTAL		.0	222,300	0	222,300
330110048800	40006100 VICCAMA, EMMANUEL & CH	R	.0	35,300	0	35,300
330110048800	40006100 VICCAMA, EMMANUEL & CH	R	.0	193,600	0	193,600

CURRENT VALUES

EXEMPTS INCLUDED

PROPERTY	OWNER NAME	CLASS	COUNT	ASSESSMENT	DEFERRED	NET ASSESSMENT
	PROPERTY TOTAL		.0	228,900	0	228,900
330110048900	40000029 LOBIONDO, JON R & STEP R		.0	35,300	0	35,300
330110048900	40000029 LOBIONDO, JON R & STEP R		.0	203,400	0	203,400
	PROPERTY TOTAL		.0	238,700	0	238,700
330110049000	40003648 BAKER, GREGORY T & KIN R		.0	36,100	0	36,100
330110049000	40003648 BAKER, GREGORY T & KIN R		.0	155,400	0	155,400
	PROPERTY TOTAL		.0	191,500	0	191,500
330110049100	40006912 GODOY, CATALINA ELVIRA R		.0	39,300	0	39,300
330110049100	40006912 GODOY, CATALINA ELVIRA R		.0	168,400	0	168,400
	PROPERTY TOTAL		.0	207,700	0	207,700
330110049200	40000032 BROWNSTEIN, ADAM S & M R		.0	38,900	0	38,900
330110049200	40000032 BROWNSTEIN, ADAM S & M R		.0	195,900	0	195,900
	PROPERTY TOTAL		.0	234,800	0	234,800
330110049300	40004794 LINGEMAN, ROBERT W & L R		.0	35,300	0	35,300
330110049300	40004794 LINGEMAN, ROBERT W & L R		.0	174,200	0	174,200
	PROPERTY TOTAL		.0	209,500	0	209,500
330110049400	40004799 LARLEE, JEREMY & JENNI R		.0	35,100	0	35,100
330110049400	40004799 LARLEE, JEREMY & JENNI R		.0	183,400	0	183,400
	PROPERTY TOTAL		.0	218,500	0	218,500
330110049500	40006946 YANCHUS, MICHAEL A & E R		.0	35,100	0	35,100
330110049500	40006946 YANCHUS, MICHAEL A & E R		.0	167,500	0	167,500
	PROPERTY TOTAL		.0	202,600	0	202,600
330110049600	40007009 PARMER, LAUREN MARIE R		.0	36,200	0	36,200
330110049600	40007009 PARMER, LAUREN MARIE R		.0	157,200	0	157,200
	PROPERTY TOTAL		.0	193,400	0	193,400
330110049700	40004802 MIRICAN, MARIE & RUDI R		.0	36,200	0	36,200
330110049700	40004802 MIRICAN, MARIE & RUDI R		.0	154,000	0	154,000
	PROPERTY TOTAL		.0	190,200	0	190,200
330110049800	40000040 DAMIANI, JUSTIN E & NI R		.0	36,400	0	36,400
330110049800	40000040 DAMIANI, JUSTIN E & NI R		.0	159,700	0	159,700
	PROPERTY TOTAL		.0	196,100	0	196,100
330110049900	40000042 MIKA III, JOSEPH & KAR R		.0	36,500	0	36,500
330110049900	40000042 MIKA III, JOSEPH & KAR R		.0	161,900	0	161,900
	PROPERTY TOTAL		.0	198,400	0	198,400
330110050000	40000044 FEARN, KENNETH B & ANN R		.0	35,900	0	35,900
330110050000	40000044 FEARN, KENNETH B & ANN R		.0	163,000	0	163,000
	PROPERTY TOTAL		.0	198,900	0	198,900
330110050100	40000045 METZNER, TIMOTHY M & H R		.0	38,000	0	38,000
330110050100	40000045 METZNER, TIMOTHY M & H R		.0	158,700	0	158,700

CURRENT VALUES

EXEMPTS INCLUDED

PROPERTY	OWNER NAME	CLASS	COUNT	ASSESSMENT	DEFERRED	NET ASSESSMENT
	PROPERTY TOTAL		.0	196,700	0	196,700
330110050200	40000046 MARTIN, DOUGLAS, & NAN	R	.0	37,400	0	37,400
330110050200	40000046 MARTIN, DOUGLAS, & NAN	R	.0	197,900	0	197,900
	PROPERTY TOTAL		.0	235,300	0	235,300
330110050300	40004285 GOTTSTEIN, KIM	R	.0	36,300	0	36,300
330110050300	40004285 GOTTSTEIN, KIM	R	.0	164,000	0	164,000
	PROPERTY TOTAL		.0	200,300	0	200,300
330110050400	40006770 DICICCO, PATRICK M & E	R	.0	36,100	0	36,100
330110050400	40006770 DICICCO, PATRICK M & E	R	.0	203,200	0	203,200
	PROPERTY TOTAL		.0	239,300	0	239,300
330110050500	40004816 JACKSON, DEREK	R	.0	36,600	0	36,600
330110050500	40004816 JACKSON, DEREK	R	.0	159,000	0	159,000
	PROPERTY TOTAL		.0	195,600	0	195,600
330110050600	40003687 RICHARDSON, CAROL A	R	.0	35,900	0	35,900
330110050600	40003687 RICHARDSON, CAROL A	R	.0	190,900	0	190,900
	PROPERTY TOTAL		.0	226,800	0	226,800
330110050700	40000052 OCHS, BRYAN & ANNE	R	.0	38,500	0	38,500
330110050700	40000052 OCHS, BRYAN & ANNE	R	.0	190,800	0	190,800
	PROPERTY TOTAL		.0	229,300	0	229,300
330110050800	40000053 TEMPARALI, CHARLES & P	R	.0	36,800	0	36,800
330110050800	40000053 TEMPARALI, CHARLES & P	R	.0	186,000	0	186,000
	PROPERTY TOTAL		.0	222,800	0	222,800
330110050900	40004299 MCPHERSON, JENNIFER L	R	.0	36,200	0	36,200
330110050900	40004299 MCPHERSON, JENNIFER L	R	.0	145,400	0	145,400
	PROPERTY TOTAL		.0	181,600	0	181,600
330110051000	40006118 FENTON, SUSAN C	R	.0	35,400	0	35,400
330110051000	40006118 FENTON, SUSAN C	R	.0	164,800	0	164,800
	PROPERTY TOTAL		.0	200,200	0	200,200
330110051100	40007197 THOMPSON, ZACHARY R	R	.0	35,800	0	35,800
330110051100	40007197 THOMPSON, ZACHARY R	R	.0	124,200	0	124,200
	PROPERTY TOTAL		.0	160,000	0	160,000
330110051200	40000057 GLADSTONE, JOHN & SHEI	R	.0	35,800	0	35,800
330110051200	40000057 GLADSTONE, JOHN & SHEI	R	.0	158,900	0	158,900
	PROPERTY TOTAL		.0	194,700	0	194,700
330110051300	40006791 KALESIS, PANAGIOTO & D	R	.0	35,900	0	35,900
330110051300	40006791 KALESIS, PANAGIOTO & D	R	.0	196,700	0	196,700
	PROPERTY TOTAL		.0	232,600	0	232,600
330110051400	40006869 SHIELDS, COLUMBUS N &	R	.0	35,600	0	35,600
330110051400	40006869 SHIELDS, COLUMBUS N &	R	.0	180,300	0	180,300

CURRENT VALUES

EXEMPTS INCLUDED

PROPERTY	OWNER NAME	CLASS	COUNT	ASSESSMENT	DEFERRED	NET ASSESSMENT
	PROPERTY TOTAL		.0	215,900	0	215,900
330110051500	40000060 CAVANAUGH, MICHAEL M & R		.0	36,100	0	36,100
330110051500	40000060 CAVANAUGH, MICHAEL M & R		.0	177,000	0	177,000
	PROPERTY TOTAL		.0	213,100	0	213,100
330110051600	40005550 HALDEMAN, LANCE & MERE R		.0	36,000	0	36,000
330110051600	40005550 HALDEMAN, LANCE & MERE R		.0	128,900	0	128,900
	PROPERTY TOTAL		.0	164,900	0	164,900
330110051700	40000063 MISTRETA, WILLIAM & KA R		.0	35,500	0	35,500
330110051700	40000063 MISTRETA, WILLIAM & KA R		.0	205,300	0	205,300
	PROPERTY TOTAL		.0	240,800	0	240,800
330110051800	40000064 REILLY, PEGGY C	R	.0	35,700	0	35,700
330110051800	40000064 REILLY, PEGGY C	R	.0	157,300	0	157,300
	PROPERTY TOTAL		.0	193,000	0	193,000
330110051900	40000065 HUDSON, GEORGE W & SAN R		.0	35,700	0	35,700
330110051900	40000065 HUDSON, GEORGE W & SAN R		.0	161,500	0	161,500
	PROPERTY TOTAL		.0	197,200	0	197,200
330110052000	40006728 RAWL, MICHAEL J & MARY R		.0	35,700	0	35,700
330110052000	40006728 RAWL, MICHAEL J & MARY R		.0	216,700	0	216,700
	PROPERTY TOTAL		.0	252,400	0	252,400
330110052100	40000067 ROBBINS, GRAHAM G & EV R		.0	35,700	0	35,700
330110052100	40000067 ROBBINS, GRAHAM G & EV R		.0	191,900	0	191,900
	PROPERTY TOTAL		.0	227,600	0	227,600
330110052200	40006737 MESZAROS, JOSEPH J & C R		.0	35,800	0	35,800
330110052200	40006737 MESZAROS, JOSEPH J & C R		.0	212,900	0	212,900
	PROPERTY TOTAL		.0	248,700	0	248,700
330110052300	40000069 MCDUFF, JOHN D & ZELDA R		.0	36,200	0	36,200
330110052300	40000069 MCDUFF, JOHN D & ZELDA R		.0	159,000	0	159,000
	PROPERTY TOTAL		.0	195,200	0	195,200
330110052400	40005558 DESAI, SANDEEP	R	.0	36,100	0	36,100
330110052400	40005558 DESAI, SANDEEP	R	.0	202,900	0	202,900
	PROPERTY TOTAL		.0	239,000	0	239,000
330110052500	40006813 HUDSON III, HARRY TRUI R		.0	36,300	0	36,300
330110052500	40006813 HUDSON III, HARRY TRUI R		.0	190,200	0	190,200
	PROPERTY TOTAL		.0	226,500	0	226,500
330110052600	40004316 MERCADO, SIMACO BELLOS R		.0	36,800	0	36,800
330110052600	40004316 MERCADO, SIMACO BELLOS R		.0	191,000	0	191,000
	PROPERTY TOTAL		.0	227,800	0	227,800
330110052700	40004317 MARTIN, DANIEL J & ALY R		.0	36,500	0	36,500
330110052700	40004317 MARTIN, DANIEL J & ALY R		.0	197,000	0	197,000

CURRENT VALUES

EXEMPTS INCLUDED

PROPERTY	OWNER NAME	CLASS	COUNT	ASSESSMENT	DEFERRED	NET ASSESSMENT
	PROPERTY TOTAL		.0	233,500	0	233,500
330110052800	40003729 FEZZA, MATTHEW	R	.0	36,200	0	36,200
330110052800	40003729 FEZZA, MATTHEW	R	.0	161,200	0	161,200
	PROPERTY TOTAL		.0	197,400	0	197,400
330110052900	40000078 VINCENT, CALVIN & PATR	R	.0	37,500	0	37,500
330110052900	40000078 VINCENT, CALVIN & PATR	R	.0	244,200	0	244,200
	PROPERTY TOTAL		.0	281,700	0	281,700
330110053000	40003731 LONGO, ROBERT J & CHRI	R	.0	35,400	0	35,400
330110053000	40003731 LONGO, ROBERT J & CHRI	R	.0	153,300	0	153,300
	PROPERTY TOTAL		.0	188,700	0	188,700
330110053100	40004928 SCHOFIELD, GARY J & TA	R	.0	36,600	0	36,600
330110053100	40004928 SCHOFIELD, GARY J & TA	R	.0	174,400	0	174,400
	PROPERTY TOTAL		.0	211,000	0	211,000
330110053200	40005565 COVERDALE, KAREN	R	.0	36,000	0	36,000
330110053200	40005565 COVERDALE, KAREN	R	.0	170,200	0	170,200
	PROPERTY TOTAL		.0	206,200	0	206,200
330110053300	40004330 MUMFORD, JOSEPH & TERR	R	.0	35,900	0	35,900
330110053300	40004330 MUMFORD, JOSEPH & TERR	R	.0	182,700	0	182,700
	PROPERTY TOTAL		.0	218,600	0	218,600
330110053400	40000088 CONNELLY, ANNETTE R	R	.0	37,000	0	37,000
330110053400	40000088 CONNELLY, ANNETTE R	R	.0	191,300	0	191,300
	PROPERTY TOTAL		.0	228,300	0	228,300
330110053500	40003763 LADD SR, CHRISTOPHER M	R	.0	37,300	0	37,300
330110053500	40003763 LADD SR, CHRISTOPHER M	R	.0	181,300	0	181,300
	PROPERTY TOTAL		.0	218,600	0	218,600
330110053600	40006976 REID, DOUGLAS E & PARA	R	.0	36,900	0	36,900
330110053600	40006976 REID, DOUGLAS E & PARA	R	.0	162,200	0	162,200
	PROPERTY TOTAL		.0	199,100	0	199,100
330110053700	40006132 WOOD, KELLY A & LOIS D	R	.0	36,400	0	36,400
330110053700	40006132 WOOD, KELLY A & LOIS D	R	.0	156,800	0	156,800
	PROPERTY TOTAL		.0	193,200	0	193,200
330110053800	40005568 RIGGS, DEAN T & KATLYN	R	.0	35,800	0	35,800
330110053800	40005568 RIGGS, DEAN T & KATLYN	R	.0	167,800	0	167,800
	PROPERTY TOTAL		.0	203,600	0	203,600
330110053900	40000095 RANGER, DANNY R & BIAN	R	.0	35,500	0	35,500
330110053900	40000095 RANGER, DANNY R & BIAN	R	.0	160,100	0	160,100
	PROPERTY TOTAL		.0	195,600	0	195,600
330110054000	40006774 GLEASON, STEVEN RICHAR	R	.0	35,900	0	35,900
330110054000	40006774 GLEASON, STEVEN RICHAR	R	.0	201,700	0	201,700

CURRENT VALUES

EXEMPTS INCLUDED

PROPERTY	OWNER NAME	CLASS	COUNT	ASSESSMENT	DEFERRED	NET ASSESSMENT
	PROPERTY TOTAL		.0	237,600	0	237,600
330110054100	40000097 FLETCHER, JAMES M & MA	R	.0	35,900	0	35,900
330110054100	40000097 FLETCHER, JAMES M & MA	R	.0	215,900	0	215,900
	PROPERTY TOTAL		.0	251,800	0	251,800
330110054200	40006951 ELTON, RICHARD A & SUZ	R	.0	36,100	0	36,100
330110054200	40006951 ELTON, RICHARD A & SUZ	R	.0	165,600	0	165,600
	PROPERTY TOTAL		.0	201,700	0	201,700
330110054300	40000099 STRASSLE, PHILIP & LYN	R	.0	35,900	0	35,900
330110054300	40000099 STRASSLE, PHILIP & LYN	R	.0	143,600	0	143,600
	PROPERTY TOTAL		.0	179,500	0	179,500
330110054400	40000100 DULA, FRANK J & ANDREA	R	.0	36,100	0	36,100
330110054400	40000100 DULA, FRANK J & ANDREA	R	.0	238,500	0	238,500
	PROPERTY TOTAL		.0	274,600	0	274,600
330110054500	40000105 HAMPTON, PATRICIA A	R	.0	45,200	0	45,200
330110054500	40000105 HAMPTON, PATRICIA A	R	.0	211,100	0	211,100
	PROPERTY TOTAL		.0	256,300	0	256,300
330110054600	40005572 BUDSOCK, ROY J & SUSAN	R	.0	45,200	0	45,200
330110054600	40005572 BUDSOCK, ROY J & SUSAN	R	.0	214,300	0	214,300
	PROPERTY TOTAL		.0	259,500	0	259,500
330110054700	40004962 MERILIEN, DANIEL	R	.0	43,200	0	43,200
330110054700	40004962 MERILIEN, DANIEL	R	.0	206,400	0	206,400
	PROPERTY TOTAL		.0	249,600	0	249,600
330110054800	40006709 RICHARDSON, CLYDE N	R	.0	39,900	0	39,900
330110054800	40006709 RICHARDSON, CLYDE N	R	.0	227,400	0	227,400
	PROPERTY TOTAL		.0	267,300	0	267,300
330110054900	40004965 PIERRE, ROMARIO L	R	.0	36,200	0	36,200
330110054900	40004965 PIERRE, ROMARIO L	R	.0	196,900	0	196,900
	PROPERTY TOTAL		.0	233,100	0	233,100
330110055000	40004966 BENITEZ, MELANIE FIGUE	R	.0	36,300	0	36,300
330110055000	40004966 BENITEZ, MELANIE FIGUE	R	.0	161,100	0	161,100
	PROPERTY TOTAL		.0	197,400	0	197,400
330110055100	40006137 NAUMAN, MARK A & JOYCE	R	.0	36,800	0	36,800
330110055200	40006137 NAUMAN, MARK A & JOYCE	R	.0	35,900	0	35,900
330110055300	40000165 PROCTOR, WANDA L	R	.0	35,900	0	35,900
330110055300	40000165 PROCTOR, WANDA L	R	.0	220,500	0	220,500
	PROPERTY TOTAL		.0	256,400	0	256,400
330110055400	40006794 GOODING, LARRY J & JAC	R	.0	35,900	0	35,900
330110055400	40006794 GOODING, LARRY J & JAC	R	.0	195,400	0	195,400

CURRENT VALUES

EXEMPTS INCLUDED

PROPERTY	OWNER NAME	CLASS	COUNT	ASSESSMENT	DEFERRED	NET ASSESSMENT
	PROPERTY TOTAL		.0	231,300	0	231,300
330110055500	40006792 BYRNE, MADELINE M & CA	R	.0	35,900	0	35,900
330110055500	40006792 BYRNE, MADELINE M & CA	R	.0	196,000	0	196,000
	PROPERTY TOTAL		.0	231,900	0	231,900
330110055600	40007035 MCCULLOUGH, FRANCIS V	R	.0	35,900	0	35,900
330110055600	40007035 MCCULLOUGH, FRANCIS V	R	.0	154,200	0	154,200
	PROPERTY TOTAL		.0	190,100	0	190,100
330110055700	40000179 THIEN, STEPHEN S	R	.0	35,900	0	35,900
330110055700	40000179 THIEN, STEPHEN S	R	.0	154,300	0	154,300
	PROPERTY TOTAL		.0	190,200	0	190,200
330110055800	40000180 LUNA, TRINIDAD	R	.0	35,900	0	35,900
330110055800	40000180 LUNA, TRINIDAD	R	.0	197,800	0	197,800
	PROPERTY TOTAL		.0	233,700	0	233,700
330110055900	40006716 ALLEN, MICHAEL R & CHR	R	.0	35,900	0	35,900
330110055900	40006716 ALLEN, MICHAEL R & CHR	R	.0	226,700	0	226,700
	PROPERTY TOTAL		.0	262,600	0	262,600
330110056000	40000182 WEISSBERG, JASON & KAT	R	.0	36,600	0	36,600
330110056000	40000182 WEISSBERG, JASON & KAT	R	.0	197,800	0	197,800
	PROPERTY TOTAL		.0	234,400	0	234,400
330110056100	40000183 SPORTELLI, MARIA A	R	.0	35,600	0	35,600
330110056100	40000183 SPORTELLI, MARIA A	R	.0	162,900	0	162,900
	PROPERTY TOTAL		.0	198,500	0	198,500
330110056200	40007040 MCRAE, CORINTHIANS D	R	.0	35,600	0	35,600
330110056200	40007040 MCRAE, CORINTHIANS D	R	.0	154,100	0	154,100
	PROPERTY TOTAL		.0	189,700	0	189,700
330110056300	40000185 MILBOURNE, MONIQUE Y	R	.0	35,600	0	35,600
330110056300	40000185 MILBOURNE, MONIQUE Y	R	.0	164,400	0	164,400
	PROPERTY TOTAL		.0	200,000	0	200,000
330110056400	40006997 MILLER, DONALD F & CHR	R	.0	35,600	0	35,600
330110056400	40006997 MILLER, DONALD F & CHR	R	.0	159,100	0	159,100
	PROPERTY TOTAL		.0	194,700	0	194,700
330110056500	40006978 MCCARTHY, NANCY	R	.0	36,100	0	36,100
330110056500	40006978 MCCARTHY, NANCY	R	.0	162,300	0	162,300
	PROPERTY TOTAL		.0	198,400	0	198,400
330110056600	40007080 LATOUCHE, BEN W & ISLA	R	.0	35,700	0	35,700
330110056600	40007080 LATOUCHE, BEN W & ISLA	R	.0	147,200	0	147,200
	PROPERTY TOTAL		.0	182,900	0	182,900
330110056700	40006740 ALTIDOR, LEON	R	.0	38,700	0	38,700
330110056700	40006740 ALTIDOR, LEON	R	.0	208,900	0	208,900

CURRENT VALUES

EXEMPTS INCLUDED

PROPERTY	OWNER NAME	CLASS	COUNT	ASSESSMENT	DEFERRED	NET ASSESSMENT
	PROPERTY TOTAL		.0	247,600	0	247,600
330110056800	40004977 LEE, MEREDITH ANN &	R	.0	36,100	0	36,100
330110056800	40004977 LEE, MEREDITH ANN &	R	.0	185,400	0	185,400
	PROPERTY TOTAL		.0	221,500	0	221,500
330110056900	40000196 GUSCIORA, GLEN J & SHE	R	.0	36,100	0	36,100
330110056900	40000196 GUSCIORA, GLEN J & SHE	R	.0	149,700	0	149,700
	PROPERTY TOTAL		.0	185,800	0	185,800
330110057000	40003786 TRIVITS, COURTNEY R	R	.0	36,300	0	36,300
330110057000	40003786 TRIVITS, COURTNEY R	R	.0	200,000	0	200,000
	PROPERTY TOTAL		.0	236,300	0	236,300
330110057100	40000200 GALELLA, MICHAEL & LOR	R	.0	36,200	0	36,200
330110057100	40000200 GALELLA, MICHAEL & LOR	R	.0	234,400	0	234,400
	PROPERTY TOTAL		.0	270,600	0	270,600
330110057200	40006970 ATKINS, ADRIAN DONALD	R	.0	35,700	0	35,700
330110057200	40006970 ATKINS, ADRIAN DONALD	R	.0	164,100	0	164,100
	PROPERTY TOTAL		.0	199,800	0	199,800
330110057300	40006801 CAMPOS, MARIA H	R	.0	35,700	0	35,700
330110057300	40006801 CAMPOS, MARIA H	R	.0	193,900	0	193,900
	PROPERTY TOTAL		.0	229,600	0	229,600
330110057400	40006145 HARO, MARTIN & NIDIA K	R	.0	35,600	0	35,600
330110057400	40006145 HARO, MARTIN & NIDIA K	R	.0	162,000	0	162,000
	PROPERTY TOTAL		.0	197,600	0	197,600
330110057500	40000207 HALL, DAVID W & JANICE	R	.0	35,700	0	35,700
330110057500	40000207 HALL, DAVID W & JANICE	R	.0	183,800	0	183,800
	PROPERTY TOTAL		.0	219,500	0	219,500
330110057600	40006704 BAKER, JAMES L & DONNA	R	.0	36,600	0	36,600
330110057600	40006704 BAKER, JAMES L & DONNA	R	.0	235,500	0	235,500
	PROPERTY TOTAL		.0	272,100	0	272,100
330110057700	40000211 CROTEAU, WILFRED J & C	R	.0	37,700	0	37,700
330110057700	40000211 CROTEAU, WILFRED J & C	R	.0	184,600	0	184,600
	PROPERTY TOTAL		.0	222,300	0	222,300
330110057800	40000212 ERNSBERGER, JAMES C &	R	.0	36,200	0	36,200
330110057800	40000212 ERNSBERGER, JAMES C &	R	.0	215,500	0	215,500
	PROPERTY TOTAL		.0	251,700	0	251,700
330110057900	40006729 SNOOK, IVER VINCENT &	R	.0	36,200	0	36,200
330110057900	40006729 SNOOK, IVER VINCENT &	R	.0	215,900	0	215,900
	PROPERTY TOTAL		.0	252,100	0	252,100
330110058000	40000215 PANICO, FRANK M & MAUR	R	.0	36,200	0	36,200
330110058000	40000215 PANICO, FRANK M & MAUR	R	.0	215,600	0	215,600

CURRENT VALUES

EXEMPTS INCLUDED

PROPERTY	OWNER NAME	CLASS	COUNT	ASSESSMENT	DEFERRED	NET ASSESSMENT
	PROPERTY TOTAL		.0	251,800	0	251,800
330110058100	40000216 WALDORF, LOUIS J & ANN	R	.0	36,200	0	36,200
330110058100	40000216 WALDORF, LOUIS J & ANN	R	.0	203,900	0	203,900
	PROPERTY TOTAL		.0	240,100	0	240,100
330110058200	40006146 ROBERTS, CONSTANCE M	R	.0	37,000	0	37,000
330110058200	40006146 ROBERTS, CONSTANCE M	R	.0	202,700	0	202,700
	PROPERTY TOTAL		.0	239,700	0	239,700
330110058300	40006992 CLAUVIL, AGELET & HARO	R	.0	36,700	0	36,700
330110058300	40006992 CLAUVIL, AGELET & HARO	R	.0	159,300	0	159,300
	PROPERTY TOTAL		.0	196,000	0	196,000
330110058400	40006701 GREENLEY, ROBERT T & J	R	.0	36,400	0	36,400
330110058400	40006701 GREENLEY, ROBERT T & J	R	.0	237,700	0	237,700
	PROPERTY TOTAL		.0	274,100	0	274,100
330110058500	40006889 PARRY, MICHAEL O & LOR	R	.0	36,800	0	36,800
330110058500	40006889 PARRY, MICHAEL O & LOR	R	.0	174,900	0	174,900
	PROPERTY TOTAL		.0	211,700	0	211,700
330110058600	40000221 GONZALEZ, HARRY A JR	R	.0	36,500	0	36,500
330110058600	40000221 GONZALEZ, HARRY A JR	R	.0	160,900	0	160,900
	PROPERTY TOTAL		.0	197,400	0	197,400
330110058700	40000223 MCCREA, JANET L & LARR	R	.0	36,500	0	36,500
330110058700	40000223 MCCREA, JANET L & LARR	R	.0	201,900	0	201,900
	PROPERTY TOTAL		.0	238,400	0	238,400
330110058800	40006797 PANASIEWICZ, JOHN & LA	R	.0	36,500	0	36,500
330110058800	40006797 PANASIEWICZ, JOHN & LA	R	.0	193,700	0	193,700
	PROPERTY TOTAL		.0	230,200	0	230,200
330110058900	40006985 MASTIN, DALLAS L & JAI	R	.0	36,500	0	36,500
330110058900	40006985 MASTIN, DALLAS L & JAI	R	.0	160,500	0	160,500
	PROPERTY TOTAL		.0	197,000	0	197,000
330110059000	40000226 PARKER, CHERYL E	R	.0	36,900	0	36,900
330110059000	40000226 PARKER, CHERYL E	R	.0	179,100	0	179,100
	PROPERTY TOTAL		.0	216,000	0	216,000
330110059100	40000227 KNORR, BARCLAY A & GER	R	.0	37,600	0	37,600
330110059100	40000227 KNORR, BARCLAY A & GER	R	.0	218,000	0	218,000
	PROPERTY TOTAL		.0	255,600	0	255,600
330110059200	40000228 BROOKS, DEVON J & SHEI	R	.0	36,600	0	36,600
330110059200	40000228 BROOKS, DEVON J & SHEI	R	.0	183,500	0	183,500
	PROPERTY TOTAL		.0	220,100	0	220,100
330110059300	40007701 SHAKEEL, HIRA	R	.0	36,400	0	36,400
330110059300	40007701 SHAKEEL, HIRA	R	.0	205,900	0	205,900

CURRENT VALUES

EXEMPTS INCLUDED

PROPERTY	OWNER NAME	CLASS	COUNT	ASSESSMENT	DEFERRED	NET ASSESSMENT
	PROPERTY TOTAL		.0	242,300	0	242,300
330110059400	40007078 WOLHAR, ANGELA M	R	.0	36,400	0	36,400
330110059400	40007078 WOLHAR, ANGELA M	R	.0	146,700	0	146,700
	PROPERTY TOTAL		.0	183,100	0	183,100
330110059500	40000230 ANDERSON JR, THOMAS P	R	.0	36,500	0	36,500
330110059500	40000230 ANDERSON JR, THOMAS P	R	.0	186,100	0	186,100
	PROPERTY TOTAL		.0	222,600	0	222,600
330110059600	40003794 WILSON, JAMES J & ELAI	R	.0	36,700	0	36,700
330110059600	40003794 WILSON, JAMES J & ELAI	R	.0	181,300	0	181,300
	PROPERTY TOTAL		.0	218,000	0	218,000
330110059700	40004980 PERDUE, DAVID P & DEBO	R	.0	38,000	0	38,000
330110059700	40004980 PERDUE, DAVID P & DEBO	R	.0	171,300	0	171,300
	PROPERTY TOTAL		.0	209,300	0	209,300
330110059800	40004379 YELLIN, SEAN P & SARAH	R	.0	37,100	0	37,100
330110059800	40004379 YELLIN, SEAN P & SARAH	R	.0	184,600	0	184,600
	PROPERTY TOTAL		.0	221,700	0	221,700
330110059900	40005578 MALONEY, MICHAEL & PAT	R	.0	36,500	0	36,500
330110059900	40005578 MALONEY, MICHAEL & PAT	R	.0	161,500	0	161,500
	PROPERTY TOTAL		.0	198,000	0	198,000
330110060000	40006996 COHEE, BRIAN & ANNA	R	.0	36,800	0	36,800
330110060000	40006996 COHEE, BRIAN & ANNA	R	.0	158,300	0	158,300
	PROPERTY TOTAL		.0	195,100	0	195,100
330110060100	40000235 BERNHARDY, ANDREW & JI	R	.0	36,700	0	36,700
330110060100	40000235 BERNHARDY, ANDREW & JI	R	.0	179,500	0	179,500
	PROPERTY TOTAL		.0	216,200	0	216,200
330110060200	40005580 SLAMKA, JULIA A	R	.0	36,500	0	36,500
330110060200	40005580 SLAMKA, JULIA A	R	.0	153,300	0	153,300
	PROPERTY TOTAL		.0	189,800	0	189,800
330110060300	40006931 MONTEFOUR, TIMOTHY A &	R	.0	36,500	0	36,500
330110060300	40006931 MONTEFOUR, TIMOTHY A &	R	.0	168,700	0	168,700
	PROPERTY TOTAL		.0	205,200	0	205,200
330110060400	40006799 AUSTIN, WILLIAM C & SA	R	.0	36,400	0	36,400
330110060400	40006799 AUSTIN, WILLIAM C & SA	R	.0	193,600	0	193,600
	PROPERTY TOTAL		.0	230,000	0	230,000
330110060500	40006814 BACON, HEIDI LYNN & SE	R	.0	36,300	0	36,300
330110060500	40006814 BACON, HEIDI LYNN & SE	R	.0	189,900	0	189,900
	PROPERTY TOTAL		.0	226,200	0	226,200
330110060600	40000240 ORCHARD HILL HOA	R	.0	15,500	0	15,500

CURRENT VALUES

EXEMPTS INCLUDED

PROPERTY	OWNER	NAME	CLASS	COUNT	ASSESSMENT	DEFERRED	NET ASSESSMENT
330110060700	40000242	CLARKE, CHARLES & BARB	R	.0	35,100	0	35,100
330110060700	40000242	CLARKE, CHARLES & BARB	R	.0	156,200	0	156,200
		PROPERTY TOTAL		.0	191,300	0	191,300
330110060800	40004984	STREETS, JUANITA SHERI	R	.0	35,000	0	35,000
330110060800	40004984	STREETS, JUANITA SHERI	R	.0	181,500	0	181,500
		PROPERTY TOTAL		.0	216,500	0	216,500
330110060900	40005582	COLLICK, KATIE B & WIL	R	.0	35,100	0	35,100
330110060900	40005582	COLLICK, KATIE B & WIL	R	.0	151,300	0	151,300
		PROPERTY TOTAL		.0	186,400	0	186,400
330110061000	40000248	DEMARKIS, NANCY A	R	.0	35,500	0	35,500
330110061000	40000248	DEMARKIS, NANCY A	R	.0	155,200	0	155,200
		PROPERTY TOTAL		.0	190,700	0	190,700
330110061100	40000252	ELEAZER, THOMAS & LYDI	R	.0	35,100	0	35,100
330110061100	40000252	ELEAZER, THOMAS & LYDI	R	.0	189,700	0	189,700
		PROPERTY TOTAL		.0	224,800	0	224,800
330110061200	40004985	NESBITT, WANDA F	R	.0	35,400	0	35,400
330110061200	40004985	NESBITT, WANDA F	R	.0	197,000	0	197,000
		PROPERTY TOTAL		.0	232,400	0	232,400
330110061300	40003800	SHEATS, ROBERT G & BON	R	.0	35,400	0	35,400
330110061300	40003800	SHEATS, ROBERT G & BON	R	.0	224,600	0	224,600
		PROPERTY TOTAL		.0	260,000	0	260,000
330110061400	40000258	DAWSON, EARL J & MARIA	R	.0	36,500	0	36,500
330110061400	40000258	DAWSON, EARL J & MARIA	R	.0	192,200	0	192,200
		PROPERTY TOTAL		.0	228,700	0	228,700
330110061500	40000259	DERUE, JOHN & BARBARA	R	.0	36,000	0	36,000
330110061500	40000259	DERUE, JOHN & BARBARA	R	.0	165,200	0	165,200
		PROPERTY TOTAL		.0	201,200	0	201,200
330110061600	40006807	CARPENTER, PETER J & R	R	.0	35,100	0	35,100
330110061600	40006807	CARPENTER, PETER J & R	R	.0	193,000	0	193,000
		PROPERTY TOTAL		.0	228,100	0	228,100
330110061700	40004986	ROMANO, JOSEPH A & CHE	R	.0	35,100	0	35,100
330110061700	40004986	ROMANO, JOSEPH A & CHE	R	.0	140,000	0	140,000
		PROPERTY TOTAL		.0	175,100	0	175,100
330110061800	40006825	SULSENTI, CONSTANCE	R	.0	35,500	0	35,500
330110061800	40006825	SULSENTI, CONSTANCE	R	.0	188,500	0	188,500
		PROPERTY TOTAL		.0	224,000	0	224,000
330110061900	40000264	QUINANOLA, ELIZABETH	R	.0	35,100	0	35,100
330110061900	40000264	QUINANOLA, ELIZABETH	R	.0	136,300	0	136,300
		PROPERTY TOTAL		.0	171,400	0	171,400

CURRENT VALUES

EXEMPTS INCLUDED

PROPERTY	OWNER	NAME	CLASS	COUNT	ASSESSMENT	DEFERRED	NET ASSESSMENT
330110062000	40000265	COTTON, THOMAS & JOANN	R	.0	35,100	0	35,100
330110062000	40000265	COTTON, THOMAS & JOANN	R	.0	160,900	0	160,900
		PROPERTY TOTAL		.0	196,000	0	196,000
330110062100	40000266	KADA, NAOTO & KATHLEEN	R	.0	35,000	0	35,000
330110062100	40000266	KADA, NAOTO & KATHLEEN	R	.0	138,000	0	138,000
		PROPERTY TOTAL		.0	173,000	0	173,000
330110062200	40004384	ALADUGE, KOLAWOLE & LU	R	.0	36,000	0	36,000
330110062200	40004384	ALADUGE, KOLAWOLE & LU	R	.0	151,900	0	151,900
		PROPERTY TOTAL		.0	187,900	0	187,900
330110062300	40000269	FINGER, JOHN	R	.0	35,000	0	35,000
330110062300	40000269	FINGER, JOHN	R	.0	171,200	0	171,200
		PROPERTY TOTAL		.0	206,200	0	206,200
330110062400	40007027	BREHSE, CARI - TRUSTEE	R	.0	35,300	0	35,300
330110062400	40007027	BREHSE, CARI - TRUSTEE	R	.0	155,600	0	155,600
		PROPERTY TOTAL		.0	190,900	0	190,900
330110062500	40006915	GEORGES, ESNER & CLERS	R	.0	35,300	0	35,300
330110062500	40006915	GEORGES, ESNER & CLERS	R	.0	172,200	0	172,200
		PROPERTY TOTAL		.0	207,500	0	207,500
330110062600	40000275	WILLIAMS, DONALD E & M	R	.0	42,200	0	42,200
330110062600	40000275	WILLIAMS, DONALD E & M	R	.0	197,800	0	197,800
		PROPERTY TOTAL		.0	240,000	0	240,000
330110062700	40000278	DOMERATZKI, DEBORAH &	R	.0	36,900	0	36,900
330110062700	40000278	DOMERATZKI, DEBORAH &	R	.0	219,900	0	219,900
		PROPERTY TOTAL		.0	256,800	0	256,800
330110062800	40006868	BALTIMORE, MARC C	R	.0	35,700	0	35,700
330110062800	40006868	BALTIMORE, MARC C	R	.0	180,500	0	180,500
		PROPERTY TOTAL		.0	216,200	0	216,200
330110062900	40006940	JANIFER, JOANNA LYNN	R	.0	35,400	0	35,400
330110062900	40006940	JANIFER, JOANNA LYNN	R	.0	168,100	0	168,100
		PROPERTY TOTAL		.0	203,500	0	203,500
330110063000	40007045	MANSOLF, GEORGE B & KA	R	.0	35,200	0	35,200
330110063000	40007045	MANSOLF, GEORGE B & KA	R	.0	154,200	0	154,200
		PROPERTY TOTAL		.0	189,400	0	189,400
330110063100	40000282	SCOTT, ANGELA	R	.0	35,200	0	35,200
330110063100	40000282	SCOTT, ANGELA	R	.0	163,100	0	163,100
		PROPERTY TOTAL		.0	198,300	0	198,300
330110063200	40005587	SAUMELL, KEVIN JOHN	R	.0	35,100	0	35,100
330110063200	40005587	SAUMELL, KEVIN JOHN	R	.0	149,800	0	149,800
		PROPERTY TOTAL		.0	184,900	0	184,900

CURRENT VALUES

EXEMPTS INCLUDED

PROPERTY	OWNER	NAME	CLASS	COUNT	ASSESSMENT	DEFERRED	NET ASSESSMENT
330110063300	40000284	RODRIGUERA, GEORGE M &	R	.0	35,200	0	35,200
330110063300	40000284	RODRIGUERA, GEORGE M &	R	.0	203,600	0	203,600
		PROPERTY TOTAL		.0	238,800	0	238,800
330110063400	40000285	CHIRDON, NATALIE L	R	.0	35,100	0	35,100
330110063400	40000285	CHIRDON, NATALIE L	R	.0	140,200	0	140,200
		PROPERTY TOTAL		.0	175,300	0	175,300
330110063500	40000286	HINEX, LARRY JR & ANGE	R	.0	35,100	0	35,100
330110063500	40000286	HINEX, LARRY JR & ANGE	R	.0	151,300	0	151,300
		PROPERTY TOTAL		.0	186,400	0	186,400
330110063600	40007141	HAMPTON, JOSEPH W & MA	R	.0	35,300	0	35,300
330110063600	40007141	HAMPTON, JOSEPH W & MA	R	.0	134,000	0	134,000
		PROPERTY TOTAL		.0	169,300	0	169,300
330110063700	40005588	CHAVEZ, FRANCISCO S	R	.0	35,100	0	35,100
330110063700	40005588	CHAVEZ, FRANCISCO S	R	.0	149,800	0	149,800
		PROPERTY TOTAL		.0	184,900	0	184,900
330110063800	40000290	LEITH, MARIKATE M	R	.0	35,100	0	35,100
330110063800	40000290	LEITH, MARIKATE M	R	.0	135,700	0	135,700
		PROPERTY TOTAL		.0	170,800	0	170,800
330110063900	40000291	CIONI, ALBERT	R	.0	36,200	0	36,200
330110063900	40000291	CIONI, ALBERT	R	.0	146,700	0	146,700
		PROPERTY TOTAL		.0	182,900	0	182,900
330110064000	40003808	SCHRADER, TIFFANY J	R	.0	38,000	0	38,000
330110064000	40003808	SCHRADER, TIFFANY J	R	.0	134,200	0	134,200
		PROPERTY TOTAL		.0	172,200	0	172,200
330110064100	40000293	CHILTON, THOMAS & HENR	R	.0	38,500	0	38,500
330110064100	40000293	CHILTON, THOMAS & HENR	R	.0	155,200	0	155,200
		PROPERTY TOTAL		.0	193,700	0	193,700
330110064200	40000294	DALY, JOANNE M	R	.0	37,300	0	37,300
330110064200	40000294	DALY, JOANNE M	R	.0	206,400	0	206,400
		PROPERTY TOTAL		.0	243,700	0	243,700
330110064300	40000295	CAMPBELL, ARTHUR J & V	R	.0	36,300	0	36,300
330110064300	40000295	CAMPBELL, ARTHUR J & V	R	.0	166,600	0	166,600
		PROPERTY TOTAL		.0	202,900	0	202,900
330110064400	40006738	BRANNAN, NICHOLAS R &	R	.0	35,600	0	35,600
330110064400	40006738	BRANNAN, NICHOLAS R &	R	.0	212,400	0	212,400
		PROPERTY TOTAL		.0	248,000	0	248,000
330110064500	40006798	TKACH, JAMES GEORGE &	R	.0	35,700	0	35,700
330110064500	40006798	TKACH, JAMES GEORGE &	R	.0	194,500	0	194,500
		PROPERTY TOTAL		.0	230,200	0	230,200

CURRENT VALUES

EXEMPTS INCLUDED

PROPERTY	OWNER	NAME	CLASS	COUNT	ASSESSMENT	DEFERRED	NET ASSESSMENT
330110064600	40000298	FULTZ, FRANCIS	R	.0	36,000	0	36,000
330110064600	40000298	FULTZ, FRANCIS	R	.0	226,400	0	226,400
		PROPERTY TOTAL		.0	262,400	0	262,400
330110064700	40000299	MOLITOR, JOHN & KATHLE	R	.0	36,900	0	36,900
330110064700	40000299	MOLITOR, JOHN & KATHLE	R	.0	163,600	0	163,600
		PROPERTY TOTAL		.0	200,500	0	200,500
330110064800	40006693	GOSNELL, PETER J & ELA	R	.0	38,700	0	38,700
330110064800	40006693	GOSNELL, PETER J & ELA	R	.0	243,300	0	243,300
		PROPERTY TOTAL		.0	282,000	0	282,000
330110064900	40000301	HART, SAMUEL & DARCEL	R	.0	39,500	0	39,500
330110064900	40000301	HART, SAMUEL & DARCEL	R	.0	217,100	0	217,100
		PROPERTY TOTAL		.0	256,600	0	256,600
330110065000	40000302	WARD, CARLOS E & MARIA	R	.0	37,500	0	37,500
330110065000	40000302	WARD, CARLOS E & MARIA	R	.0	215,500	0	215,500
		PROPERTY TOTAL		.0	253,000	0	253,000
330110065100	40000303	SUCCES, BENJAMIN & MYL	R	.0	36,000	0	36,000
330110065100	40000303	SUCCES, BENJAMIN & MYL	R	.0	231,600	0	231,600
		PROPERTY TOTAL		.0	267,600	0	267,600
330110065200	40000304	RODENBERG, ROBERT & WA	R	.0	38,100	0	38,100
330110065200	40000304	RODENBERG, ROBERT & WA	R	.0	228,600	0	228,600
		PROPERTY TOTAL		.0	266,700	0	266,700
330110065300	40007092	HARRIS, JERMAINE & MAR	R	.0	36,100	0	36,100
330110065300	40007092	HARRIS, JERMAINE & MAR	R	.0	145,100	0	145,100
		PROPERTY TOTAL		.0	181,200	0	181,200
330110065400	40004990	YERMAL, SARAH & JEFFRE	R	.0	36,900	0	36,900
330110065400	40004990	YERMAL, SARAH & JEFFRE	R	.0	146,700	0	146,700
		PROPERTY TOTAL		.0	183,600	0	183,600
330110065500	40000309	SOCKRIDER, DAVID W & L	R	.0	37,600	0	37,600
330110065500	40000309	SOCKRIDER, DAVID W & L	R	.0	203,200	0	203,200
		PROPERTY TOTAL		.0	240,800	0	240,800
330110065600	40007002	OPRAMOLLA, MATTHEW J &	R	.0	36,100	0	36,100
330110065600	40007002	OPRAMOLLA, MATTHEW J &	R	.0	158,000	0	158,000
		PROPERTY TOTAL		.0	194,100	0	194,100
330110065700	40000312	FRAZIER, GEOFFERY & JE	R	.0	35,800	0	35,800
330110065700	40000312	FRAZIER, GEOFFERY & JE	R	.0	183,000	0	183,000
		PROPERTY TOTAL		.0	218,800	0	218,800
330110065800	40000313	BOYLE, MICHAEL J & GER	R	.0	35,100	0	35,100
330110065800	40000313	BOYLE, MICHAEL J & GER	R	.0	154,000	0	154,000
		PROPERTY TOTAL		.0	189,100	0	189,100

CURRENT VALUES

EXEMPTS INCLUDED

PROPERTY	OWNER	NAME	CLASS	COUNT	ASSESSMENT	DEFERRED	NET ASSESSMENT
330110065900	40004392	MESZAROS, THOMAS M & B	R	.0	35,100	0	35,100
330110065900	40004392	MESZAROS, THOMAS M & B	R	.0	178,300	0	178,300
		PROPERTY TOTAL		.0	213,400	0	213,400
330110066000	40005589	WILLIAMS, TYLER J	R	.0	35,100	0	35,100
330110066000	40005589	WILLIAMS, TYLER J	R	.0	144,100	0	144,100
		PROPERTY TOTAL		.0	179,200	0	179,200
330110066100	40000320	RUDAI, JAMES P & TERES	R	.0	35,100	0	35,100
330110066100	40000320	RUDAI, JAMES P & TERES	R	.0	151,700	0	151,700
		PROPERTY TOTAL		.0	186,800	0	186,800
330110066200	40006913	JACKSON, CHARLES H & J	R	.0	35,100	0	35,100
330110066200	40006913	JACKSON, CHARLES H & J	R	.0	172,600	0	172,600
		PROPERTY TOTAL		.0	207,700	0	207,700
330110066300	40000323	MILLER, ELLEN	R	.0	35,400	0	35,400
330110066300	40000323	MILLER, ELLEN	R	.0	174,700	0	174,700
		PROPERTY TOTAL		.0	210,100	0	210,100
330110066400	40006150	MARTH, ANNE MARIE D	R	.0	35,700	0	35,700
330110066400	40006150	MARTH, ANNE MARIE D	R	.0	215,900	0	215,900
		PROPERTY TOTAL		.0	251,600	0	251,600
330110066500	40000326	ROXAS, MEYNARD B & SUS	R	.0	35,400	0	35,400
330110066500	40000326	ROXAS, MEYNARD B & SUS	R	.0	186,800	0	186,800
		PROPERTY TOTAL		.0	222,200	0	222,200
330110066600	40006744	NICHOLS, CAROLYN FAYE	R	.0	36,300	0	36,300
330110066600	40006744	NICHOLS, CAROLYN FAYE	R	.0	209,900	0	209,900
		PROPERTY TOTAL		.0	246,200	0	246,200
330110066700	40006151	KOEGLE, CINDY K Y & KY	R	.0	35,500	0	35,500
330110066700	40006151	KOEGLE, CINDY K Y & KY	R	.0	171,200	0	171,200
		PROPERTY TOTAL		.0	206,700	0	206,700
330110066800	40000330	SHIELDS, JOHN W & GAIL	R	.0	35,400	0	35,400
330110066800	40000330	SHIELDS, JOHN W & GAIL	R	.0	154,100	0	154,100
		PROPERTY TOTAL		.0	189,500	0	189,500
330110066900	40006953	GRAFFEO, ANTHONY W & L	R	.0	35,400	0	35,400
330110066900	40006953	GRAFFEO, ANTHONY W & L	R	.0	168,000	0	168,000
		PROPERTY TOTAL		.0	203,400	0	203,400
330110067000	40003811	HUDSON, KARYN	R	.0	35,200	0	35,200
330110067000	40003811	HUDSON, KARYN	R	.0	169,700	0	169,700
		PROPERTY TOTAL		.0	204,900	0	204,900
330110067100	40003812	COLLICK, CORINDA C	R	.0	35,200	0	35,200
330110067100	40003812	COLLICK, CORINDA C	R	.0	167,900	0	167,900
		PROPERTY TOTAL		.0	203,100	0	203,100

CURRENT VALUES

EXEMPTS INCLUDED

PROPERTY	OWNER	NAME	CLASS	COUNT	ASSESSMENT	DEFERRED	NET ASSESSMENT
330110067200	40004992	ARNOLD, KENNETH R	R	.0	35,200	0	35,200
330110067200	40004992	ARNOLD, KENNETH R	R	.0	158,800	0	158,800
		PROPERTY TOTAL		.0	194,000	0	194,000
330110067300	40007079	CLEDANOR, MAXO & MAGAL	R	.0	35,200	0	35,200
330110067300	40007079	CLEDANOR, MAXO & MAGAL	R	.0	147,900	0	147,900
		PROPERTY TOTAL		.0	183,100	0	183,100
330110067400	40000338	TRAN, CHHECH	R	.0	37,500	0	37,500
330110067400	40000338	TRAN, CHHECH	R	.0	229,900	0	229,900
		PROPERTY TOTAL		.0	267,400	0	267,400
330110067500	40007148	JOYCE, MOLLY & TYLER Y	R	.0	37,200	0	37,200
330110067500	40007148	JOYCE, MOLLY & TYLER Y	R	.0	130,700	0	130,700
		PROPERTY TOTAL		.0	167,900	0	167,900
330110067600	40000343	WEBB, MATTHEW D & TRIS	R	.0	36,000	0	36,000
330110067600	40000343	WEBB, MATTHEW D & TRIS	R	.0	135,500	0	135,500
		PROPERTY TOTAL		.0	171,500	0	171,500
330110067700	40005590	STATON, CECIL OULDS	R	.0	37,600	0	37,600
330110067700	40005590	STATON, CECIL OULDS	R	.0	172,800	0	172,800
		PROPERTY TOTAL		.0	210,400	0	210,400
330110067800	40000346	RIVIEZZO, CHRISTINE AN	R	.0	36,400	0	36,400
330110067800	40000346	RIVIEZZO, CHRISTINE AN	R	.0	135,500	0	135,500
		PROPERTY TOTAL		.0	171,900	0	171,900
330110067900	40007763	CLERGE, JOSEPH B & MAR	R	.0	35,800	0	35,800
330110067900	40007763	CLERGE, JOSEPH B & MAR	R	.0	149,200	0	149,200
		PROPERTY TOTAL		.0	185,000	0	185,000
330110068000	40000348	SWEENEY, EDWARD & ELIZ	R	.0	35,400	0	35,400
330110068000	40000348	SWEENEY, EDWARD & ELIZ	R	.0	154,200	0	154,200
		PROPERTY TOTAL		.0	189,600	0	189,600
330110068100	40007005	PATEL, HIREN & VIBHABE	R	.0	35,300	0	35,300
330110068100	40007005	PATEL, HIREN & VIBHABE	R	.0	158,200	0	158,200
		PROPERTY TOTAL		.0	193,500	0	193,500
330110068200	40000350	PALERMO, JOSEPH G & CA	R	.0	35,300	0	35,300
330110068200	40000350	PALERMO, JOSEPH G & CA	R	.0	169,100	0	169,100
		PROPERTY TOTAL		.0	204,400	0	204,400
330110068300	40000351	PATEL, VINAYBHAI C	R	.0	35,300	0	35,300
330110068300	40000351	PATEL, VINAYBHAI C	R	.0	154,400	0	154,400
		PROPERTY TOTAL		.0	189,700	0	189,700
330110068400	40006153	SHAH, KANAN	R	.0	36,700	0	36,700
330110068400	40006153	SHAH, KANAN	R	.0	151,500	0	151,500
		PROPERTY TOTAL		.0	188,200	0	188,200

CURRENT VALUES

EXEMPTS INCLUDED

PROPERTY	OWNER	NAME	CLASS	COUNT	ASSESSMENT	DEFERRED	NET ASSESSMENT
330110068500	40000353	ROBENSON, DENIS	R	.0	32,100	0	32,100
330110068500	40000353	ROBENSON, DENIS	R	.0	132,500	0	132,500
		PROPERTY TOTAL		.0	164,600	0	164,600
330110068600	40007181	6171 KIRBY RD LLC	R	.0	31,700	0	31,700
330110068600	40007181	6171 KIRBY RD LLC	R	.0	130,100	0	130,100
		PROPERTY TOTAL		.0	161,800	0	161,800
330110068700	40007144	FEIST, JACOB TYLER	R	.0	31,900	0	31,900
330110068700	40007144	FEIST, JACOB TYLER	R	.0	137,000	0	137,000
		PROPERTY TOTAL		.0	168,900	0	168,900
330110068800	40000357	HITCHENS, JAMES R & VO	R	.0	31,900	0	31,900
330110068800	40000357	HITCHENS, JAMES R & VO	R	.0	128,900	0	128,900
		PROPERTY TOTAL		.0	160,800	0	160,800
330110068900	40004397	PIERRE, LOUISMA	R	.0	31,900	0	31,900
330110068900	40004397	PIERRE, LOUISMA	R	.0	135,500	0	135,500
		PROPERTY TOTAL		.0	167,400	0	167,400
330110069000	40005592	MCCARTY, IAN JAMES	R	.0	32,000	0	32,000
330110069000	40005592	MCCARTY, IAN JAMES	R	.0	166,600	0	166,600
		PROPERTY TOTAL		.0	198,600	0	198,600
330110069100	40006934	COLLINS, JOSEPH & MARY	R	.0	38,700	0	38,700
330110069100	40006934	COLLINS, JOSEPH & MARY	R	.0	166,000	0	166,000
		PROPERTY TOTAL		.0	204,700	0	204,700
330110069200	40006155	POLYNICE, JEAN BELADY	R	.0	38,500	0	38,500
330110069200	40006155	POLYNICE, JEAN BELADY	R	.0	201,400	0	201,400
		PROPERTY TOTAL		.0	239,900	0	239,900
330110069300	40004998	BARNETTE, TRISHA EVANS	R	.0	36,900	0	36,900
330110069300	40004998	BARNETTE, TRISHA EVANS	R	.0	211,400	0	211,400
		PROPERTY TOTAL		.0	248,300	0	248,300
330110069400	40003816	KERSTETTER, STEVEN D	R	.0	35,400	0	35,400
330110069400	40003816	KERSTETTER, STEVEN D	R	.0	132,100	0	132,100
		PROPERTY TOTAL		.0	167,500	0	167,500
330110069500	40006941	CARLISLE, SUSAN S - TR	R	.0	35,400	0	35,400
330110069500	40006941	CARLISLE, SUSAN S - TR	R	.0	168,000	0	168,000
		PROPERTY TOTAL		.0	203,400	0	203,400
330110069600	40006954	DRAKE, GARRY MATTHEW &	R	.0	35,700	0	35,700
330110069600	40006954	DRAKE, GARRY MATTHEW &	R	.0	165,700	0	165,700
		PROPERTY TOTAL		.0	201,400	0	201,400
330110069700	40000371	SHAH, HEMANT & PRATIMA	R	.0	35,700	0	35,700
330110069700	40000371	SHAH, HEMANT & PRATIMA	R	.0	153,600	0	153,600
		PROPERTY TOTAL		.0	189,300	0	189,300

CURRENT VALUES

EXEMPTS INCLUDED

PROPERTY	OWNER	NAME	CLASS	COUNT	ASSESSMENT	DEFERRED	NET ASSESSMENT
330110069800	40000372	WHEATLEY, BRUCE D & MA	R	.0	35,400	0	35,400
330110069800	40000372	WHEATLEY, BRUCE D & MA	R	.0	169,700	0	169,700
		PROPERTY TOTAL		.0	205,100	0	205,100
330110069900	40000373	WEED, NOELLE & DAVID B	R	.0	35,100	0	35,100
330110069900	40000373	WEED, NOELLE & DAVID B	R	.0	167,900	0	167,900
		PROPERTY TOTAL		.0	203,000	0	203,000
330110070000	40007096	SULLIVAN, PATRICK J &	R	.0	35,400	0	35,400
330110070000	40007096	SULLIVAN, PATRICK J &	R	.0	145,000	0	145,000
		PROPERTY TOTAL		.0	180,400	0	180,400
330110070100	40000377	BYRUM, GLENN	R	.0	35,400	0	35,400
330110070100	40000377	BYRUM, GLENN	R	.0	164,100	0	164,100
		PROPERTY TOTAL		.0	199,500	0	199,500
330110070200	40000378	PACARRO, JOEL H & ARLE	R	.0	35,100	0	35,100
330110070200	40000378	PACARRO, JOEL H & ARLE	R	.0	153,800	0	153,800
		PROPERTY TOTAL		.0	188,900	0	188,900
330110070300	40000379	SHAH, BINDESH B & PRIT	R	.0	35,300	0	35,300
330110070300	40000379	SHAH, BINDESH B & PRIT	R	.0	145,700	0	145,700
		PROPERTY TOTAL		.0	181,000	0	181,000
330110070400	40000380	LORENZINI, PRECIOUS	R	.0	36,600	0	36,600
330110070400	40000380	LORENZINI, PRECIOUS	R	.0	203,300	0	203,300
		PROPERTY TOTAL		.0	239,900	0	239,900
330110070500	40000381	FARRELL, ROBERT J & DO	R	.0	35,300	0	35,300
330110070500	40000381	FARRELL, ROBERT J & DO	R	.0	159,700	0	159,700
		PROPERTY TOTAL		.0	195,000	0	195,000
330110070600	40006157	GRIER, KENNETH & PATRI	R	.0	35,300	0	35,300
330110070600	40006157	GRIER, KENNETH & PATRI	R	.0	134,600	0	134,600
		PROPERTY TOTAL		.0	169,900	0	169,900
330110070700	40003817	ALEXIS, DAVID & NADIA	R	.0	35,300	0	35,300
330110070700	40003817	ALEXIS, DAVID & NADIA	R	.0	150,200	0	150,200
		PROPERTY TOTAL		.0	185,500	0	185,500
330110070800	40000385	FURLONG, EDWARD & LOIS	R	.0	35,300	0	35,300
330110070800	40000385	FURLONG, EDWARD & LOIS	R	.0	134,600	0	134,600
		PROPERTY TOTAL		.0	169,900	0	169,900
330110070900	40005001	ALTIDOR, EUGENE	R	.0	35,300	0	35,300
330110070900	40005001	ALTIDOR, EUGENE	R	.0	153,600	0	153,600
		PROPERTY TOTAL		.0	188,900	0	188,900
330110071000	40005594	NEMSCHICK, DANIEL & JE	R	.0	35,300	0	35,300
330110071000	40005594	NEMSCHICK, DANIEL & JE	R	.0	161,000	0	161,000
		PROPERTY TOTAL		.0	196,300	0	196,300

CURRENT VALUES

EXEMPTS INCLUDED

PROPERTY	OWNER	NAME	CLASS	COUNT	ASSESSMENT	DEFERRED	NET ASSESSMENT
330110071100	40000390	SHINHOLT, ROBERT R & H	R	.0	35,300	0	35,300
330110071100	40000390	SHINHOLT, ROBERT R & H	R	.0	190,300	0	190,300
		PROPERTY TOTAL		.0	225,600	0	225,600
330110071200	40000392	KIRBY, ALYCE L & THOMA	R	.0	36,500	0	36,500
330110071200	40000392	KIRBY, ALYCE L & THOMA	R	.0	229,900	0	229,900
		PROPERTY TOTAL		.0	266,400	0	266,400
330110071300	40006722	KURZHALS, PIERRE & BEV	R	.0	36,700	0	36,700
330110071300	40006722	KURZHALS, PIERRE & BEV	R	.0	218,600	0	218,600
		PROPERTY TOTAL		.0	255,300	0	255,300
330110071400	40000394	BROWN, RICHARD T & SHA	R	.0	35,500	0	35,500
330110071400	40000394	BROWN, RICHARD T & SHA	R	.0	200,300	0	200,300
		PROPERTY TOTAL		.0	235,800	0	235,800
330110071500	40000395	PETRANTO, FRANK S & LA	R	.0	35,600	0	35,600
330110071500	40000395	PETRANTO, FRANK S & LA	R	.0	197,000	0	197,000
		PROPERTY TOTAL		.0	232,600	0	232,600
330110071600	40000396	VICINO, MICHAEL & JEAN	R	.0	35,000	0	35,000
330110071600	40000396	VICINO, MICHAEL & JEAN	R	.0	178,800	0	178,800
		PROPERTY TOTAL		.0	213,800	0	213,800
330110071700	40000398	MESH, THADDEUS J & LOR	R	.0	36,400	0	36,400
330110071700	40000398	MESH, THADDEUS J & LOR	R	.0	165,000	0	165,000
		PROPERTY TOTAL		.0	201,400	0	201,400
330110071800	40007082	LESSNER, TIMOTHY B & G	R	.0	36,700	0	36,700
330110071800	40007082	LESSNER, TIMOTHY B & G	R	.0	145,900	0	145,900
		PROPERTY TOTAL		.0	182,600	0	182,600
330110071900	40000400	KOONER, KULWANT S	R	.0	35,400	0	35,400
330110071900	40000400	KOONER, KULWANT S	R	.0	167,400	0	167,400
		PROPERTY TOTAL		.0	202,800	0	202,800
330110072000	40000401	STRONG, GREGORY & TENA	R	.0	35,700	0	35,700
330110072000	40000401	STRONG, GREGORY & TENA	R	.0	148,700	0	148,700
		PROPERTY TOTAL		.0	184,400	0	184,400
330110072100	40000403	BAKER, ROBERT E JR & S	R	.0	35,500	0	35,500
330110072100	40000403	BAKER, ROBERT E JR & S	R	.0	177,000	0	177,000
		PROPERTY TOTAL		.0	212,500	0	212,500
330110072200	40006158	COHEE, DALE C & SANDRA	R	.0	36,300	0	36,300
330110072200	40006158	COHEE, DALE C & SANDRA	R	.0	162,600	0	162,600
		PROPERTY TOTAL		.0	198,900	0	198,900
330110072300	40006708	MULLANEY II, JOSEPH A	R	.0	36,700	0	36,700
330110072300	40006708	MULLANEY II, JOSEPH A	R	.0	231,200	0	231,200
		PROPERTY TOTAL		.0	267,900	0	267,900

CURRENT VALUES

EXEMPTS INCLUDED

PROPERTY	OWNER	NAME	CLASS	COUNT	ASSESSMENT	DEFERRED	NET ASSESSMENT
330110072400	40000406	GIANNONE, RICCARDO & J	R	.0	35,300	0	35,300
330110072400	40000406	GIANNONE, RICCARDO & J	R	.0	142,100	0	142,100
		PROPERTY TOTAL		.0	177,400	0	177,400
330110072500	40000407	KEEN, MICHELE S	R	.0	35,300	0	35,300
330110072500	40000407	KEEN, MICHELE S	R	.0	207,700	0	207,700
		PROPERTY TOTAL		.0	243,000	0	243,000
330110072600	40003819	CARPENTER, LISA DIANE	R	.0	35,300	0	35,300
330110072600	40003819	CARPENTER, LISA DIANE	R	.0	131,600	0	131,600
		PROPERTY TOTAL		.0	166,900	0	166,900
330110072700	40000410	SACKS, LEWIS W & PATRI	R	.0	35,300	0	35,300
330110072700	40000410	SACKS, LEWIS W & PATRI	R	.0	181,600	0	181,600
		PROPERTY TOTAL		.0	216,900	0	216,900
330110072800	40007074	MASSON, JEAN-RODRIQUE	R	.0	35,300	0	35,300
330110072800	40007074	MASSON, JEAN-RODRIQUE	R	.0	157,600	0	157,600
		PROPERTY TOTAL		.0	192,900	0	192,900
330110072900	40000412	WEBSTER, ADAM	R	.0	35,300	0	35,300
330110072900	40000412	WEBSTER, ADAM	R	.0	131,200	0	131,200
		PROPERTY TOTAL		.0	166,500	0	166,500
330110073000	40005004	COREA, ANTHONY & LAKEN	R	.0	35,300	0	35,300
330110073000	40005004	COREA, ANTHONY & LAKEN	R	.0	197,200	0	197,200
		PROPERTY TOTAL		.0	232,500	0	232,500
330110073100	40000414	GENCO, DAVID T & LISA	R	.0	36,600	0	36,600
330110073100	40000414	GENCO, DAVID T & LISA	R	.0	173,600	0	173,600
		PROPERTY TOTAL		.0	210,200	0	210,200
330110073200	40000415	FOGEL, STUART L & MICH	R	.0	36,600	0	36,600
330110073200	40000415	FOGEL, STUART L & MICH	R	.0	197,600	0	197,600
		PROPERTY TOTAL		.0	234,200	0	234,200
330110073300	40003821	SHUNK, CRAIG & TAYLOR	R	.0	35,500	0	35,500
330110073300	40003821	SHUNK, CRAIG & TAYLOR	R	.0	160,500	0	160,500
		PROPERTY TOTAL		.0	196,000	0	196,000
330110073400	40005596	PATEL, YOGIN C & JASHM	R	.0	35,300	0	35,300
330110073400	40005596	PATEL, YOGIN C & JASHM	R	.0	196,800	0	196,800
		PROPERTY TOTAL		.0	232,100	0	232,100
330110073500	40007075	KOPP, KAREN T	R	.0	35,500	0	35,500
330110073500	40007075	KOPP, KAREN T	R	.0	147,800	0	147,800
		PROPERTY TOTAL		.0	183,300	0	183,300
330110073600	40006159	PATEL, SANDIP & DIMPI	R	.0	36,600	0	36,600
330110073600	40006159	PATEL, SANDIP & DIMPI	R	.0	222,700	0	222,700
		PROPERTY TOTAL		.0	259,300	0	259,300

CURRENT VALUES

EXEMPTS INCLUDED

PROPERTY	OWNER	NAME	CLASS	COUNT	ASSESSMENT	DEFERRED	NET ASSESSMENT
330110073700	40000421	MARKOWITZ, DAVID H & G	R	.0	36,600	0	36,600
330110073700	40000421	MARKOWITZ, DAVID H & G	R	.0	200,100	0	200,100
		PROPERTY TOTAL		.0	236,700	0	236,700
330110073800	40004401	HAZEN, GREGORY & CECEL	R	.0	35,500	0	35,500
330110073800	40004401	HAZEN, GREGORY & CECEL	R	.0	168,300	0	168,300
		PROPERTY TOTAL		.0	203,800	0	203,800
330110073900	40000423	MARTINI, STEPHEN J & C	R	.0	35,500	0	35,500
330110073900	40000423	MARTINI, STEPHEN J & C	R	.0	142,800	0	142,800
		PROPERTY TOTAL		.0	178,300	0	178,300
330110074000	40000424	SAULS, DAVID R & ANTOI	R	.0	36,700	0	36,700
330110074000	40000424	SAULS, DAVID R & ANTOI	R	.0	152,800	0	152,800
		PROPERTY TOTAL		.0	189,500	0	189,500
330110074100	40003823	NEWBERRY, ANDREA M	R	.0	37,600	0	37,600
330110074100	40003823	NEWBERRY, ANDREA M	R	.0	147,300	0	147,300
		PROPERTY TOTAL		.0	184,900	0	184,900
330110074200	40000426	MARABELLO, DANIEL & LI	R	.0	37,200	0	37,200
330110074200	40000426	MARABELLO, DANIEL & LI	R	.0	158,600	0	158,600
		PROPERTY TOTAL		.0	195,800	0	195,800
330110074300	40000427	PRINCE, VERONICA	R	.0	36,700	0	36,700
330110074300	40000427	PRINCE, VERONICA	R	.0	242,800	0	242,800
		PROPERTY TOTAL		.0	279,500	0	279,500
330110074400	40000428	MARCINEK, MICHAEL F	R	.0	36,600	0	36,600
330110074400	40000428	MARCINEK, MICHAEL F	R	.0	186,500	0	186,500
		PROPERTY TOTAL		.0	223,100	0	223,100
330110074500	40000429	DAVIS, ROBERT J & MARJ	R	.0	35,500	0	35,500
330110074500	40000429	DAVIS, ROBERT J & MARJ	R	.0	188,600	0	188,600
		PROPERTY TOTAL		.0	224,100	0	224,100
330110074600	40006820	FLEISHMAN, MICHAEL C &	R	.0	35,300	0	35,300
330110074600	40006820	FLEISHMAN, MICHAEL C &	R	.0	189,300	0	189,300
		PROPERTY TOTAL		.0	224,600	0	224,600
330110074700	40006834	CENTANNI, CARMINE & LE	R	.0	35,500	0	35,500
330110074700	40006834	CENTANNI, CARMINE & LE	R	.0	187,500	0	187,500
		PROPERTY TOTAL		.0	223,000	0	223,000
330110074800	40000433	COX, MARGUERITE J & WI	R	.0	37,000	0	37,000
330110074800	40000433	COX, MARGUERITE J & WI	R	.0	200,300	0	200,300
		PROPERTY TOTAL		.0	237,300	0	237,300
330110074900	40005597	WOLYNEC, OREST	R	.0	36,300	0	36,300
330110074900	40005597	WOLYNEC, OREST	R	.0	212,100	0	212,100
		PROPERTY TOTAL		.0	248,400	0	248,400

CURRENT VALUES

EXEMPTS INCLUDED

PROPERTY	OWNER	NAME	CLASS	COUNT	ASSESSMENT	DEFERRED	NET ASSESSMENT
330110075000	40000435	FRIEZE, MICHAEL J JR &	R	.0	36,000	0	36,000
330110075000	40000435	FRIEZE, MICHAEL J JR &	R	.0	151,300	0	151,300
		PROPERTY TOTAL		.0	187,300	0	187,300
330110075100	40007033	LYNCH JR, GREGORY WAYN	R	.0	36,300	0	36,300
330110075100	40007033	LYNCH JR, GREGORY WAYN	R	.0	153,900	0	153,900
		PROPERTY TOTAL		.0	190,200	0	190,200
330110075200	40000437	RAMIREZ, NERY A MARTIN	R	.0	36,600	0	36,600
330110075200	40000437	RAMIREZ, NERY A MARTIN	R	.0	177,300	0	177,300
		PROPERTY TOTAL		.0	213,900	0	213,900
330110075300	40000438	DELROSSI, KENT C & JEA	R	.0	35,000	0	35,000
330110075300	40000438	DELROSSI, KENT C & JEA	R	.0	149,800	0	149,800
		PROPERTY TOTAL		.0	184,800	0	184,800
330110075400	40005007	SEVILLANO, PEDRO &	R	.0	36,100	0	36,100
330110075400	40005007	SEVILLANO, PEDRO &	R	.0	139,700	0	139,700
		PROPERTY TOTAL		.0	175,800	0	175,800
330110075500	40007108	BANKOLE, SOLOMON O	R	.0	35,100	0	35,100
330110075500	40007108	BANKOLE, SOLOMON O	R	.0	143,100	0	143,100
		PROPERTY TOTAL		.0	178,200	0	178,200
330110075600	40000441	DAWSON, JANET E	R	.0	36,600	0	36,600
330110075600	40000441	DAWSON, JANET E	R	.0	189,300	0	189,300
		PROPERTY TOTAL		.0	225,900	0	225,900
330110075700	40000443	MAREEV, STANISLAV V	R	.0	35,100	0	35,100
330110075700	40000443	MAREEV, STANISLAV V	R	.0	142,800	0	142,800
		PROPERTY TOTAL		.0	177,900	0	177,900
330110075800	40000444	CINQUE, FRANCIS & ELAI	R	.0	35,100	0	35,100
330110075800	40000444	CINQUE, FRANCIS & ELAI	R	.0	128,000	0	128,000
		PROPERTY TOTAL		.0	163,100	0	163,100
330110075900	40000445	HARMON, KAREN D	R	.0	35,300	0	35,300
330110075900	40000445	HARMON, KAREN D	R	.0	135,300	0	135,300
		PROPERTY TOTAL		.0	170,600	0	170,600
330110076000	40007151	PENA, JOSE J ALCANTARA	R	.0	36,100	0	36,100
330110076000	40007151	PENA, JOSE J ALCANTARA	R	.0	130,700	0	130,700
		PROPERTY TOTAL		.0	166,800	0	166,800
330110076100	40000447	BRODACK, JONATHAN D &	R	.0	35,600	0	35,600
330110076100	40000447	BRODACK, JONATHAN D &	R	.0	167,600	0	167,600
		PROPERTY TOTAL		.0	203,200	0	203,200
330110076200	40000448	BENEVENTANO, STEVE & S	R	.0	35,500	0	35,500
330110076200	40000448	BENEVENTANO, STEVE & S	R	.0	163,300	0	163,300
		PROPERTY TOTAL		.0	198,800	0	198,800

CURRENT VALUES

EXEMPTS INCLUDED

PROPERTY	OWNER	NAME	CLASS	COUNT	ASSESSMENT	DEFERRED	NET ASSESSMENT
330110076300	40003825	MEADOWS, RITA	R	.0	35,200	0	35,200
330110076300	40003825	MEADOWS, RITA	R	.0	194,800	0	194,800
		PROPERTY TOTAL		.0	230,000	0	230,000
330110076400	40000450	SCHAUER, LLOYD J E & S	R	.0	35,100	0	35,100
330110076400	40000450	SCHAUER, LLOYD J E & S	R	.0	168,300	0	168,300
		PROPERTY TOTAL		.0	203,400	0	203,400
330110076500	40007107	MANDELBLATT, JAMES L &	R	.0	36,200	0	36,200
330110076500	40007107	MANDELBLATT, JAMES L &	R	.0	142,300	0	142,300
		PROPERTY TOTAL		.0	178,500	0	178,500
330110076600	40000452	SEELBACH, DAMIEN & MAR	R	.0	36,200	0	36,200
330110076600	40000452	SEELBACH, DAMIEN & MAR	R	.0	155,500	0	155,500
		PROPERTY TOTAL		.0	191,700	0	191,700
330110076700	40007120	GONZALES, JUANITO JR &	R	.0	36,100	0	36,100
330110076700	40007120	GONZALES, JUANITO JR &	R	.0	139,600	0	139,600
		PROPERTY TOTAL		.0	175,700	0	175,700
330110076800	40006161	SALOMON, DARLENE & ANN	R	.0	36,200	0	36,200
330110076800	40006161	SALOMON, DARLENE & ANN	R	.0	157,500	0	157,500
		PROPERTY TOTAL		.0	193,700	0	193,700
330110076900	40000456	MASON, MICHAEL & PATRI	R	.0	35,100	0	35,100
330110076900	40000456	MASON, MICHAEL & PATRI	R	.0	130,700	0	130,700
		PROPERTY TOTAL		.0	165,800	0	165,800
330110077000	40006988	MANCILLA, EDITH & MARI	R	.0	36,200	0	36,200
330110077000	40006988	MANCILLA, EDITH & MARI	R	.0	160,700	0	160,700
		PROPERTY TOTAL		.0	196,900	0	196,900
330110077100	40000458	STEINER, ANTHONY L & L	R	.0	35,300	0	35,300
330110077100	40000458	STEINER, ANTHONY L & L	R	.0	165,600	0	165,600
		PROPERTY TOTAL		.0	200,900	0	200,900
330110077200	40003828	PLANK, KENNETH P & SHA	R	.0	35,500	0	35,500
330110077200	40003828	PLANK, KENNETH P & SHA	R	.0	136,000	0	136,000
		PROPERTY TOTAL		.0	171,500	0	171,500
330110077300	40000460	EVERS, ERIC & PAIGE	R	.0	36,600	0	36,600
330110077300	40000460	EVERS, ERIC & PAIGE	R	.0	154,000	0	154,000
		PROPERTY TOTAL		.0	190,600	0	190,600
330110077400	40006163	BURKE, DOROTHY J	R	.0	36,300	0	36,300
330110077400	40006163	BURKE, DOROTHY J	R	.0	155,200	0	155,200
		PROPERTY TOTAL		.0	191,500	0	191,500
330110077500	40000462	ELLIS, ROBIN M & ROSE	R	.0	35,400	0	35,400
330110077500	40000462	ELLIS, ROBIN M & ROSE	R	.0	172,800	0	172,800
		PROPERTY TOTAL		.0	208,200	0	208,200

CURRENT VALUES

EXEMPTS INCLUDED

PROPERTY	OWNER	NAME	CLASS	COUNT	ASSESSMENT	DEFERRED	NET ASSESSMENT
330110077600	40000463	KILLIAN, KEVIN P & PAT	R	.0	35,000	0	35,000
330110077600	40000463	KILLIAN, KEVIN P & PAT	R	.0	182,100	0	182,100
		PROPERTY TOTAL		.0	217,100	0	217,100
330110077700	40000465	BRONSON, JOHN	R	.0	35,000	0	35,000
330110077700	40000465	BRONSON, JOHN	R	.0	115,000	0	115,000
		PROPERTY TOTAL		.0	150,000	0	150,000
330110077800	40005598	DRURY, JEFFREY C & ELI	R	.0	35,400	0	35,400
330110077800	40005598	DRURY, JEFFREY C & ELI	R	.0	164,300	0	164,300
		PROPERTY TOTAL		.0	199,700	0	199,700
330110077900	40005599	EYER, TERRI & SHARON M	R	.0	35,000	0	35,000
330110077900	40005599	EYER, TERRI & SHARON M	R	.0	156,500	0	156,500
		PROPERTY TOTAL		.0	191,500	0	191,500
330110078000	40000468	HOLLAND, THELMA M & IR	R	.0	35,000	0	35,000
330110078000	40000468	HOLLAND, THELMA M & IR	R	.0	203,100	0	203,100
		PROPERTY TOTAL		.0	238,100	0	238,100
330110078100	40005600	O'SHEA, WILLIAM & VICT	R	.0	35,000	0	35,000
330110078100	40005600	O'SHEA, WILLIAM & VICT	R	.0	177,500	0	177,500
		PROPERTY TOTAL		.0	212,500	0	212,500
330110078200	40005601	MATTHEWS, DENISE M	R	.0	35,000	0	35,000
330110078200	40005601	MATTHEWS, DENISE M	R	.0	142,700	0	142,700
		PROPERTY TOTAL		.0	177,700	0	177,700
330110078300	40006725	ZAREMBA, MICHAEL J & L	R	.0	36,700	0	36,700
330110078300	40006725	ZAREMBA, MICHAEL J & L	R	.0	216,800	0	216,800
		PROPERTY TOTAL		.0	253,500	0	253,500
330110078400	40005009	LIN, ETHAN RW	R	.0	35,500	0	35,500
330110078400	40005009	LIN, ETHAN RW	R	.0	186,700	0	186,700
		PROPERTY TOTAL		.0	222,200	0	222,200
330110078500	40003829	HAND, JOSEPH & OLSA	R	.0	35,500	0	35,500
330110078500	40003829	HAND, JOSEPH & OLSA	R	.0	154,400	0	154,400
		PROPERTY TOTAL		.0	189,900	0	189,900
330110078600	40006164	CLARKE III, ROBERT ELL	R	.0	35,100	0	35,100
330110078600	40006164	CLARKE III, ROBERT ELL	R	.0	205,200	0	205,200
		PROPERTY TOTAL		.0	240,300	0	240,300
330110078700	40006781	HENRY, JEANNE M & SHAP	R	.0	35,100	0	35,100
330110078700	40006781	HENRY, JEANNE M & SHAP	R	.0	200,600	0	200,600
		PROPERTY TOTAL		.0	235,700	0	235,700
330110078800	40000477	RUHL, NANCY E	R	.0	35,000	0	35,000
330110078800	40000477	RUHL, NANCY E	R	.0	168,300	0	168,300
		PROPERTY TOTAL		.0	203,300	0	203,300

CURRENT VALUES

EXEMPTS INCLUDED

PROPERTY	OWNER	NAME	CLASS	COUNT	ASSESSMENT	DEFERRED	NET ASSESSMENT
330110078900	40000478	MOLLURA, JOHN A & BREN	R	.0	35,100	0	35,100
330110078900	40000478	MOLLURA, JOHN A & BREN	R	.0	166,900	0	166,900
		PROPERTY TOTAL		.0	202,000	0	202,000
330110079000	40000479	MEADOWS AT SHAWNEE HOA	E	.0	43,800	0	43,800
330110079100	40000479	MEADOWS AT SHAWNEE HOA	E	.0	62,300	0	62,300
330110085600	40006870	KHAN, KHALID HASAN & A	R	.0	36,000	0	36,000
330110085600	40006870	KHAN, KHALID HASAN & A	R	.0	161,500	0	161,500
		PROPERTY TOTAL		.0	197,500	0	197,500
330110085700	40003720	SORDEN, MYRYAH K	R	.0	35,100	0	35,100
330110085700	40003720	SORDEN, MYRYAH K	R	.0	164,500	0	164,500
		PROPERTY TOTAL		.0	199,600	0	199,600
330110085800	40006963	DAY, DANIEL C & KAREN	R	.0	35,100	0	35,100
330110085800	40006963	DAY, DANIEL C & KAREN	R	.0	165,300	0	165,300
		PROPERTY TOTAL		.0	200,400	0	200,400
330110085900	40003722	SCHANDELMEIER, SHAWN P	R	.0	36,500	0	36,500
330110085900	40003722	SCHANDELMEIER, SHAWN P	R	.0	200,900	0	200,900
		PROPERTY TOTAL		.0	237,400	0	237,400
330110086000	40003723	KIRBY, JANNA L	R	.0	37,600	0	37,600
330110086000	40003723	KIRBY, JANNA L	R	.0	200,600	0	200,600
		PROPERTY TOTAL		.0	238,200	0	238,200
330110086100	40003724	TAYLOR, GERALD A	R	.0	35,300	0	35,300
330110086100	40003724	TAYLOR, GERALD A	R	.0	204,500	0	204,500
		PROPERTY TOTAL		.0	239,800	0	239,800
330110086200	40007020	REGUEIRA, MIGUEL F & A	R	.0	35,300	0	35,300
330110086200	40007020	REGUEIRA, MIGUEL F & A	R	.0	156,600	0	156,600
		PROPERTY TOTAL		.0	191,900	0	191,900
330110086300	40006779	TONE, JOSEPH R & REBEC	R	.0	35,300	0	35,300
330110086300	40006779	TONE, JOSEPH R & REBEC	R	.0	200,900	0	200,900
		PROPERTY TOTAL		.0	236,200	0	236,200
330110086400	40006767	ANTHONY, MICHAEL C	R	.0	35,000	0	35,000
330110086400	40006767	ANTHONY, MICHAEL C	R	.0	184,200	0	184,200
		PROPERTY TOTAL		.0	219,200	0	219,200
330110086500	40006863	ATCHISON, AMY	R	.0	33,200	0	33,200
330110086500	40006863	ATCHISON, AMY	R	.0	184,200	0	184,200
		PROPERTY TOTAL		.0	217,400	0	217,400
330110086600	40004905	BEASLEY, MATTHEW J	R	.0	31,900	0	31,900
330110086600	40004905	BEASLEY, MATTHEW J	R	.0	192,400	0	192,400
		PROPERTY TOTAL		.0	224,300	0	224,300

CURRENT VALUES

EXEMPTS INCLUDED

PROPERTY	OWNER	NAME	CLASS	COUNT	ASSESSMENT	DEFERRED	NET ASSESSMENT
330110086700	40006125	GETTO, PAUL & ARLENE	R	.0	31,500	0	31,500
330110086700	40006125	GETTO, PAUL & ARLENE	R	.0	137,300	0	137,300
		PROPERTY TOTAL		.0	168,800	0	168,800
330110086800	40006751	DORMEVIL, KETIA & SAME	R	.0	31,500	0	31,500
330110086800	40006751	DORMEVIL, KETIA & SAME	R	.0	211,200	0	211,200
		PROPERTY TOTAL		.0	242,700	0	242,700
330110086900	40007176	AUGUSTIN, JEFFREY GEPH	R	.0	31,500	0	31,500
330110086900	40007176	AUGUSTIN, JEFFREY GEPH	R	.0	130,600	0	130,600
		PROPERTY TOTAL		.0	162,100	0	162,100
330110087000	40004909	SENZAMICI, MICHELINE G	R	.0	31,500	0	31,500
330110087000	40004909	SENZAMICI, MICHELINE G	R	.0	137,300	0	137,300
		PROPERTY TOTAL		.0	168,800	0	168,800
330110087100	40004910	CROCE, ERIC J & LYDIA	R	.0	31,500	0	31,500
330110087100	40004910	CROCE, ERIC J & LYDIA	R	.0	234,100	0	234,100
		PROPERTY TOTAL		.0	265,600	0	265,600
330110087200	40006752	BAPTISTE, ONEL JEAN &	R	.0	31,500	0	31,500
330110087200	40006752	BAPTISTE, ONEL JEAN &	R	.0	211,200	0	211,200
		PROPERTY TOTAL		.0	242,700	0	242,700
330110087300	40007177	ADLER, ROBERT & CYNTHI	R	.0	31,500	0	31,500
330110087300	40007177	ADLER, ROBERT & CYNTHI	R	.0	130,600	0	130,600
		PROPERTY TOTAL		.0	162,100	0	162,100
330110087400	40006826	SHORTER, STEVEN ANTHON	R	.0	31,500	0	31,500
330110087400	40006826	SHORTER, STEVEN ANTHON	R	.0	192,400	0	192,400
		PROPERTY TOTAL		.0	223,900	0	223,900
330110087500	40004318	CORIO, PHILLIP J & JEN	R	.0	35,500	0	35,500
330110087500	40004318	CORIO, PHILLIP J & JEN	R	.0	192,900	0	192,900
		PROPERTY TOTAL		.0	228,400	0	228,400
330110087600	40004914	MILLIGAN JR, RONALD JA	R	.0	37,300	0	37,300
330110087600	40004914	MILLIGAN JR, RONALD JA	R	.0	201,500	0	201,500
		PROPERTY TOTAL		.0	238,800	0	238,800
330110087700	40007803	VELLA, NICHOLAS RYAN &	R	.0	31,500	0	31,500
330110087700	40007803	VELLA, NICHOLAS RYAN &	R	.0	238,900	0	238,900
		PROPERTY TOTAL		.0	270,400	0	270,400
330110087800	40006870	KHAN, KHALID HASAN & A	R	.0	31,500	0	31,500
330110087800	40006870	KHAN, KHALID HASAN & A	R	.0	184,400	0	184,400
		PROPERTY TOTAL		.0	215,900	0	215,900
330110087900	40004917	TYABUS, ALEKSEY & ROSE	R	.0	31,500	0	31,500
330110087900	40004917	TYABUS, ALEKSEY & ROSE	R	.0	245,100	0	245,100
		PROPERTY TOTAL		.0	276,600	0	276,600

CURRENT VALUES

EXEMPTS INCLUDED

PROPERTY	OWNER	NAME	CLASS	COUNT	ASSESSMENT	DEFERRED	NET ASSESSMENT
330110088000	40006842	FELDAVERD, NICHOLAS E	R	.0	31,500	0	31,500
330110088000	40006842	FELDAVERD, NICHOLAS E	R	.0	189,400	0	189,400
		PROPERTY TOTAL		.0	220,900	0	220,900
330110088100	40004919	THERMORANGE, MAUDENA	R	.0	31,500	0	31,500
330110088100	40004919	THERMORANGE, MAUDENA	R	.0	169,200	0	169,200
		PROPERTY TOTAL		.0	200,700	0	200,700
330110088200	40004920	RIVERA, AGNIESZKA	R	.0	31,500	0	31,500
330110088200	40004920	RIVERA, AGNIESZKA	R	.0	161,500	0	161,500
		PROPERTY TOTAL		.0	193,000	0	193,000
330110088300	40004921	THOMAS, DAMIEN L	R	.0	31,500	0	31,500
330110088300	40004921	THOMAS, DAMIEN L	R	.0	234,700	0	234,700
		PROPERTY TOTAL		.0	266,200	0	266,200
330110088400	40006846	BAKER, RONALD ROYCE &	R	.0	31,900	0	31,900
330110088400	40006846	BAKER, RONALD ROYCE &	R	.0	188,200	0	188,200
		PROPERTY TOTAL		.0	220,100	0	220,100
330110088500	40006743	ALBERT, MARY CURRIER	R	.0	31,500	0	31,500
330110088500	40006743	ALBERT, MARY CURRIER	R	.0	215,000	0	215,000
		PROPERTY TOTAL		.0	246,500	0	246,500
330110088600	40004924	NEUTZLING, DIANE & KUR	R	.0	31,500	0	31,500
330110088600	40004924	NEUTZLING, DIANE & KUR	R	.0	184,000	0	184,000
		PROPERTY TOTAL		.0	215,500	0	215,500
330110088700	40006705	BLESSED, MALLORY ALYCE	R	.0	31,500	0	31,500
330110088700	40006705	BLESSED, MALLORY ALYCE	R	.0	238,900	0	238,900
		PROPERTY TOTAL		.0	270,400	0	270,400
330110088800	40007012	MESSICK, LOGAN RAY & E	R	.0	31,500	0	31,500
330110088800	40007012	MESSICK, LOGAN RAY & E	R	.0	161,500	0	161,500
		PROPERTY TOTAL		.0	193,000	0	193,000
330110088900	40004320	PUERTO AMADOR, OSCAR O	R	.0	31,500	0	31,500
330110088900	40004320	PUERTO AMADOR, OSCAR O	R	.0	184,400	0	184,400
		PROPERTY TOTAL		.0	215,900	0	215,900
330110089000	40004321	WILLIAMS, MEGAN MCNAMA	R	.0	31,500	0	31,500
330110089000	40004321	WILLIAMS, MEGAN MCNAMA	R	.0	137,300	0	137,300
		PROPERTY TOTAL		.0	168,800	0	168,800
330110089100	40007178	SIMEON, JACQUES & ROSE	R	.0	31,500	0	31,500
330110089100	40007178	SIMEON, JACQUES & ROSE	R	.0	130,600	0	130,600
		PROPERTY TOTAL		.0	162,100	0	162,100
330110089200	40007127	OPLINGER, TARA & WILLI	R	.0	31,600	0	31,600
330110089200	40007127	OPLINGER, TARA & WILLI	R	.0	141,900	0	141,900
		PROPERTY TOTAL		.0	173,500	0	173,500

CURRENT VALUES

EXEMPTS INCLUDED

PROPERTY	OWNER	NAME	CLASS	COUNT	ASSESSMENT	DEFERRED	NET ASSESSMENT
330110089300	40005561	PARKER, BARRITT & DIAN	R	.0	32,400	0	32,400
330110089300	40005561	PARKER, BARRITT & DIAN	R	.0	211,200	0	211,200
		PROPERTY TOTAL		.0	243,600	0	243,600
330110089400	40003733	GARSON, DAVID	R	.0	32,500	0	32,500
330110089400	40003733	GARSON, DAVID	R	.0	181,300	0	181,300
		PROPERTY TOTAL		.0	213,800	0	213,800
330110089500	40003734	VOGT, RACHEL LEE	R	.0	35,200	0	35,200
330110089500	40003734	VOGT, RACHEL LEE	R	.0	192,100	0	192,100
		PROPERTY TOTAL		.0	227,300	0	227,300
330110089600	40006128	DURANSO JR, JACK D	R	.0	35,300	0	35,300
330110089600	40006128	DURANSO JR, JACK D	R	.0	168,000	0	168,000
		PROPERTY TOTAL		.0	203,300	0	203,300
330110089700	40006766	KELLY III, CHARLES T &	R	.0	35,300	0	35,300
330110089700	40006766	KELLY III, CHARLES T &	R	.0	204,500	0	204,500
		PROPERTY TOTAL		.0	239,800	0	239,800
330110089800	40005563	EVANS JR, DAVID J	R	.0	35,300	0	35,300
330110089800	40005563	EVANS JR, DAVID J	R	.0	179,900	0	179,900
		PROPERTY TOTAL		.0	215,200	0	215,200
330110089900	40003738	KNIGHT, GEORGE M & NAO	R	.0	36,400	0	36,400
330110089900	40003738	KNIGHT, GEORGE M & NAO	R	.0	186,700	0	186,700
		PROPERTY TOTAL		.0	223,100	0	223,100
330110090000	40003739	BREEBACK FAMILY LIVING	R	.0	36,400	0	36,400
330110090000	40003739	BREEBACK FAMILY LIVING	R	.0	165,000	0	165,000
		PROPERTY TOTAL		.0	201,400	0	201,400
330110090100	40006767	ANTHONY, MICHAEL C	R	.0	35,100	0	35,100
330110090100	40006767	ANTHONY, MICHAEL C	R	.0	204,500	0	204,500
		PROPERTY TOTAL		.0	239,600	0	239,600
330110090200	40005564	REILLY, JANE MARY	R	.0	35,100	0	35,100
330110090200	40005564	REILLY, JANE MARY	R	.0	186,700	0	186,700
		PROPERTY TOTAL		.0	221,800	0	221,800
330110090300	40006984	SUSCO JR, JOSEPH FRANK	R	.0	35,900	0	35,900
330110090300	40006984	SUSCO JR, JOSEPH FRANK	R	.0	161,500	0	161,500
		PROPERTY TOTAL		.0	197,400	0	197,400
330110090400	40004328	DALEY, JOSEPH ANTHONY	R	.0	35,600	0	35,600
330110090400	40004328	DALEY, JOSEPH ANTHONY	R	.0	181,300	0	181,300
		PROPERTY TOTAL		.0	216,900	0	216,900
330110090500	40006964	MURPHY JR, DENNIS J &	R	.0	35,300	0	35,300
330110090500	40006964	MURPHY JR, DENNIS J &	R	.0	165,000	0	165,000
		PROPERTY TOTAL		.0	200,300	0	200,300

CURRENT VALUES

EXEMPTS INCLUDED

PROPERTY	OWNER	NAME	CLASS	COUNT	ASSESSMENT	DEFERRED	NET ASSESSMENT
330110090600	40006866	BRIJMOHAN, ANJANIE & J	R	.0	35,200	0	35,200
330110090600	40006866	BRIJMOHAN, ANJANIE & J	R	.0	181,300	0	181,300
		PROPERTY TOTAL		.0	216,500	0	216,500
330110090700	40007804	BENNETT, JEREMY DANIEL	R	.0	35,800	0	35,800
330110090700	40007804	BENNETT, JEREMY DANIEL	R	.0	203,700	0	203,700
		PROPERTY TOTAL		.0	239,500	0	239,500
330110090800	40003745	FERNAU, JOHN C & MARIA	R	.0	35,900	0	35,900
330110090800	40003745	FERNAU, JOHN C & MARIA	R	.0	165,000	0	165,000
		PROPERTY TOTAL		.0	200,900	0	200,900
330110090900	40003746	SCHIAVONE, GAETANO & T	R	.0	35,100	0	35,100
330110090900	40003746	SCHIAVONE, GAETANO & T	R	.0	155,000	0	155,000
		PROPERTY TOTAL		.0	190,100	0	190,100
330110091000	40003747	NAVARRO, PRISCILLA	R	.0	36,300	0	36,300
330110091000	40003747	NAVARRO, PRISCILLA	R	.0	169,300	0	169,300
		PROPERTY TOTAL		.0	205,600	0	205,600
330110091100	40003748	JEWELL, DAVID A & ELIZ	R	.0	35,700	0	35,700
330110091100	40003748	JEWELL, DAVID A & ELIZ	R	.0	187,900	0	187,900
		PROPERTY TOTAL		.0	223,600	0	223,600
330110091200	40007805	LOVETT SR, JEFFREY AND	R	.0	35,200	0	35,200
330110091200	40007805	LOVETT SR, JEFFREY AND	R	.0	181,300	0	181,300
		PROPERTY TOTAL		.0	216,500	0	216,500
330110091300	40000086	DEMICHELE, VINCENT W &	R	.0	35,700	0	35,700
330110091300	40000086	DEMICHELE, VINCENT W &	R	.0	168,000	0	168,000
		PROPERTY TOTAL		.0	203,700	0	203,700
330110091400	40000087	DALEY, JOHN J & BRIDGE	R	.0	35,600	0	35,600
330110091400	40000087	DALEY, JOHN J & BRIDGE	R	.0	165,000	0	165,000
		PROPERTY TOTAL		.0	200,600	0	200,600
330110091500	40004932	SEARS, ROBERT JOSEPH	R	.0	35,700	0	35,700
330110091500	40004932	SEARS, ROBERT JOSEPH	R	.0	166,500	0	166,500
		PROPERTY TOTAL		.0	202,200	0	202,200
330110091600	40004933	CHERIAN, ANOOP & SHIGA	R	.0	35,400	0	35,400
330110091600	40004933	CHERIAN, ANOOP & SHIGA	R	.0	187,900	0	187,900
		PROPERTY TOTAL		.0	223,300	0	223,300
330110091700	40006768	BROWNE, BRANDON EDWARD	R	.0	35,100	0	35,100
330110091700	40006768	BROWNE, BRANDON EDWARD	R	.0	204,500	0	204,500
		PROPERTY TOTAL		.0	239,600	0	239,600
330110091800	40006944	FLORES-RIVERA, TOMAS E	R	.0	35,600	0	35,600
330110091800	40006944	FLORES-RIVERA, TOMAS E	R	.0	167,300	0	167,300
		PROPERTY TOTAL		.0	202,900	0	202,900

CURRENT VALUES

EXEMPTS INCLUDED

PROPERTY	OWNER	NAME	CLASS	COUNT	ASSESSMENT	DEFERRED	NET ASSESSMENT
330110091900	40003752	TOWNSEND, JOHN R	R	.0	36,300	0	36,300
330110091900	40003752	TOWNSEND, JOHN R	R	.0	161,500	0	161,500
		PROPERTY TOTAL		.0	197,800	0	197,800
330110092000	40004935	LEASK, THOMAS SCOT	R	.0	35,100	0	35,100
330110092000	40004935	LEASK, THOMAS SCOT	R	.0	169,300	0	169,300
		PROPERTY TOTAL		.0	204,400	0	204,400
330110092100	40003754	DAY, TERRENCE B & SAND	R	.0	36,000	0	36,000
330110092100	40003754	DAY, TERRENCE B & SAND	R	.0	165,000	0	165,000
		PROPERTY TOTAL		.0	201,000	0	201,000
330110092200	40006129	BETIT, JASON & AMANDA	R	.0	35,800	0	35,800
330110092200	40006129	BETIT, JASON & AMANDA	R	.0	204,500	0	204,500
		PROPERTY TOTAL		.0	240,300	0	240,300
330110092300	40004936	BAUER, DENNIS J	R	.0	35,800	0	35,800
330110092300	40004936	BAUER, DENNIS J	R	.0	155,000	0	155,000
		PROPERTY TOTAL		.0	190,800	0	190,800
330110092400	40004332	HOPKINS, VIRGINIA L -	R	.0	35,100	0	35,100
330110092400	40004332	HOPKINS, VIRGINIA L -	R	.0	169,300	0	169,300
		PROPERTY TOTAL		.0	204,400	0	204,400
330110092500	40004937	KENTON, RYMAL L	R	.0	35,600	0	35,600
330110092500	40004937	KENTON, RYMAL L	R	.0	168,400	0	168,400
		PROPERTY TOTAL		.0	204,000	0	204,000
330110092600	40003759	ISAACS SR, ROBERT R &	R	.0	35,700	0	35,700
330110092600	40003759	ISAACS SR, ROBERT R &	R	.0	195,300	0	195,300
		PROPERTY TOTAL		.0	231,000	0	231,000
330110092700	40004333	TRAN, PHILLIP T & IVY	R	.0	31,500	0	31,500
330110092700	40004333	TRAN, PHILLIP T & IVY	R	.0	231,600	0	231,600
		PROPERTY TOTAL		.0	263,100	0	263,100
330110092800	40006753	TEAGLE, ANDRE C & ANIK	R	.0	31,500	0	31,500
330110092800	40006753	TEAGLE, ANDRE C & ANIK	R	.0	211,200	0	211,200
		PROPERTY TOTAL		.0	242,700	0	242,700
330110092900	40006130	DORISCA, KEDA	R	.0	31,500	0	31,500
330110092900	40006130	DORISCA, KEDA	R	.0	234,100	0	234,100
		PROPERTY TOTAL		.0	265,600	0	265,600
330110093000	40004335	LEMASNEY, RENEE	R	.0	31,500	0	31,500
330110093000	40004335	LEMASNEY, RENEE	R	.0	193,800	0	193,800
		PROPERTY TOTAL		.0	225,300	0	225,300
330110093100	40004939	DURHAM, CAROL LYNN & G	R	.0	31,500	0	31,500
330110093100	40004939	DURHAM, CAROL LYNN & G	R	.0	238,900	0	238,900
		PROPERTY TOTAL		.0	270,400	0	270,400

CURRENT VALUES

EXEMPTS INCLUDED

PROPERTY	OWNER	NAME	CLASS	COUNT	ASSESSMENT	DEFERRED	NET ASSESSMENT
330110093200	40003762	DALEY, JOSEPH A	R	.0	35,800	0	35,800
330110093200	40003762	DALEY, JOSEPH A	R	.0	234,100	0	234,100
		PROPERTY TOTAL		.0	269,900	0	269,900
330110093300	40006900	DALEY, JAMES & BRIDGET	R	.0	35,800	0	35,800
330110093300	40006900	DALEY, JAMES & BRIDGET	R	.0	173,600	0	173,600
		PROPERTY TOTAL		.0	209,400	0	209,400
330110093400	40006965	RODRIGUEZ, MILTON J &	R	.0	31,500	0	31,500
330110093400	40006965	RODRIGUEZ, MILTON J &	R	.0	231,600	0	231,600
		PROPERTY TOTAL		.0	263,100	0	263,100
330110093500	40004941	BEESON, RACHEL	R	.0	31,500	0	31,500
330110093500	40004941	BEESON, RACHEL	R	.0	170,000	0	170,000
		PROPERTY TOTAL		.0	201,500	0	201,500
330110093600	40004339	KNOTT, ANDREW D & ANGE	R	.0	31,500	0	31,500
330110093600	40004339	KNOTT, ANDREW D & ANGE	R	.0	155,000	0	155,000
		PROPERTY TOTAL		.0	186,500	0	186,500
330110093700	40006952	SMITH, MARK E	R	.0	31,500	0	31,500
330110093700	40006952	SMITH, MARK E	R	.0	170,000	0	170,000
		PROPERTY TOTAL		.0	201,500	0	201,500
330110093800	40004341	VAN SLAVENS, STEVEN &	R	.0	31,500	0	31,500
330110093800	40004341	VAN SLAVENS, STEVEN &	R	.0	137,300	0	137,300
		PROPERTY TOTAL		.0	168,800	0	168,800
330110093900	40004342	SELBY, ESTHELDA R.P.	R	.0	35,700	0	35,700
330110093900	40004342	SELBY, ESTHELDA R.P.	R	.0	161,500	0	161,500
		PROPERTY TOTAL		.0	197,200	0	197,200
330110094000	40006823	BARBER, MICHAEL THOMAS	R	.0	35,700	0	35,700
330110094000	40006823	BARBER, MICHAEL THOMAS	R	.0	188,700	0	188,700
		PROPERTY TOTAL		.0	224,400	0	224,400
330110094100	40007806	PARKER, VAUGHN D & DAN	R	.0	31,500	0	31,500
330110094100	40007806	PARKER, VAUGHN D & DAN	R	.0	218,300	0	218,300
		PROPERTY TOTAL		.0	249,800	0	249,800
330110094200	40007013	PECK, DENNIS C & ALICE	R	.0	31,500	0	31,500
330110094200	40007013	PECK, DENNIS C & ALICE	R	.0	161,500	0	161,500
		PROPERTY TOTAL		.0	193,000	0	193,000
330110094300	40004346	YANOVICH, LORRAINE GRA	R	.0	31,500	0	31,500
330110094300	40004346	YANOVICH, LORRAINE GRA	R	.0	161,500	0	161,500
		PROPERTY TOTAL		.0	193,000	0	193,000
330110094400	40004347	STEELE, SAGE J	R	.0	31,500	0	31,500
330110094400	40004347	STEELE, SAGE J	R	.0	161,500	0	161,500
		PROPERTY TOTAL		.0	193,000	0	193,000

CURRENT VALUES

EXEMPTS INCLUDED

PROPERTY	OWNER	NAME	CLASS	COUNT	ASSESSMENT	DEFERRED	NET ASSESSMENT
330110094500	40004348	PHILIP, LESROY D	R	.0	31,500	0	31,500
330110094500	40004348	PHILIP, LESROY D	R	.0	200,900	0	200,900
		PROPERTY TOTAL		.0	232,400	0	232,400
330110094600	40004349	MARY SUE SMITH IRREV T	R	.0	35,800	0	35,800
330110094600	40004349	MARY SUE SMITH IRREV T	R	.0	159,800	0	159,800
		PROPERTY TOTAL		.0	195,600	0	195,600
330110094700	40006927	O'SULLIVAN, DAVID JOSE	R	.0	35,800	0	35,800
330110094700	40006927	O'SULLIVAN, DAVID JOSE	R	.0	169,900	0	169,900
		PROPERTY TOTAL		.0	205,700	0	205,700
330110094800	40004942	LASCANO, LYRA CAYME	R	.0	31,500	0	31,500
330110094800	40004942	LASCANO, LYRA CAYME	R	.0	190,600	0	190,600
		PROPERTY TOTAL		.0	222,100	0	222,100
330110094900	40006827	ROUSSEAU, GERMAIN & OD	R	.0	31,500	0	31,500
330110094900	40006827	ROUSSEAU, GERMAIN & OD	R	.0	192,400	0	192,400
		PROPERTY TOTAL		.0	223,900	0	223,900
330110095000	40004944	JEFFERSON, KERRY DEVIN	R	.0	31,500	0	31,500
330110095000	40004944	JEFFERSON, KERRY DEVIN	R	.0	165,800	0	165,800
		PROPERTY TOTAL		.0	197,300	0	197,300
330110095100	40004945	COLLIER, DEVAN J & SAR	R	.0	31,500	0	31,500
330110095100	40004945	COLLIER, DEVAN J & SAR	R	.0	211,200	0	211,200
		PROPERTY TOTAL		.0	242,700	0	242,700
330110095200	40007014	SACKS, RAYMOND LEE & S	R	.0	31,500	0	31,500
330110095200	40007014	SACKS, RAYMOND LEE & S	R	.0	161,500	0	161,500
		PROPERTY TOTAL		.0	193,000	0	193,000
330110095300	40004351	CASTLE, KIM	R	.0	35,700	0	35,700
330110095300	40004351	CASTLE, KIM	R	.0	155,000	0	155,000
		PROPERTY TOTAL		.0	190,700	0	190,700
330110095400	40004352	JONES, DAVID G & DIANA	R	.0	35,800	0	35,800
330110095400	40004352	JONES, DAVID G & DIANA	R	.0	192,900	0	192,900
		PROPERTY TOTAL		.0	228,700	0	228,700
330110095500	40006991	ARROYO, JOSE ANGEL	R	.0	31,500	0	31,500
330110095500	40006991	ARROYO, JOSE ANGEL	R	.0	164,800	0	164,800
		PROPERTY TOTAL		.0	196,300	0	196,300
330110095600	40006754	BAPTISTE, FREDEAU JEAN	R	.0	31,500	0	31,500
330110095600	40006754	BAPTISTE, FREDEAU JEAN	R	.0	211,200	0	211,200
		PROPERTY TOTAL		.0	242,700	0	242,700
330110095700	40007015	HERRING, DAVID JED & D	R	.0	31,500	0	31,500
330110095700	40007015	HERRING, DAVID JED & D	R	.0	161,500	0	161,500
		PROPERTY TOTAL		.0	193,000	0	193,000

CURRENT VALUES

EXEMPTS INCLUDED

PROPERTY	OWNER	NAME	CLASS	COUNT	ASSESSMENT	DEFERRED	NET ASSESSMENT
330110095800	40004950	HITCH-LILLY, TRACY J	R	.0	31,500	0	31,500
330110095800	40004950	HITCH-LILLY, TRACY J	R	.0	161,500	0	161,500
		PROPERTY TOTAL		.0	193,000	0	193,000
330110095900	40004951	ANDRASCIK, DAVID & TRA	R	.0	31,500	0	31,500
330110095900	40004951	ANDRASCIK, DAVID & TRA	R	.0	186,300	0	186,300
		PROPERTY TOTAL		.0	217,800	0	217,800
330110096000	40006133	REGAN, FRANCIS & RENEE	R	.0	35,700	0	35,700
330110096000	40006133	REGAN, FRANCIS & RENEE	R	.0	190,600	0	190,600
		PROPERTY TOTAL		.0	226,300	0	226,300
330110096100	40004953	CORDREY JR, ROBERT E	R	.0	35,400	0	35,400
330110096100	40004953	CORDREY JR, ROBERT E	R	.0	184,400	0	184,400
		PROPERTY TOTAL		.0	219,800	0	219,800
330110096200	40007145	QUINN, DIANE M, DAWN M	R	.0	31,500	0	31,500
330110096200	40007145	QUINN, DIANE M, DAWN M	R	.0	137,300	0	137,300
		PROPERTY TOTAL		.0	168,800	0	168,800
330110096300	40006755	ALEXANDRE, GUELDY & MA	R	.0	31,500	0	31,500
330110096300	40006755	ALEXANDRE, GUELDY & MA	R	.0	211,200	0	211,200
		PROPERTY TOTAL		.0	242,700	0	242,700
330110096400	40004956	HENRY, SHAWNIELLE NEQU	R	.0	31,500	0	31,500
330110096400	40004956	HENRY, SHAWNIELLE NEQU	R	.0	192,400	0	192,400
		PROPERTY TOTAL		.0	223,900	0	223,900
330110096500	40004957	ROKOS, ROYCE GEORGE	R	.0	31,500	0	31,500
330110096500	40004957	ROKOS, ROYCE GEORGE	R	.0	165,800	0	165,800
		PROPERTY TOTAL		.0	197,300	0	197,300
330110096600	40004958	LYDICK, DONALD & JANET	R	.0	31,500	0	31,500
330110096600	40004958	LYDICK, DONALD & JANET	R	.0	130,600	0	130,600
		PROPERTY TOTAL		.0	162,100	0	162,100
330110096700	40006989	STAFFORD, THOMAS D & G	R	.0	35,400	0	35,400
330110096700	40006989	STAFFORD, THOMAS D & G	R	.0	161,500	0	161,500
		PROPERTY TOTAL		.0	196,900	0	196,900
330110500100	40000480	MCKEE, ELMA M	R	.0	26,700	0	26,700
330110500100	40000480	MCKEE, ELMA M	R	.0	65,600	0	65,600
		PROPERTY TOTAL		.0	92,300	0	92,300
330110500200	40007608	WATKINSON, BETHANIE	R	.0	26,700	0	26,700
330110500200	40007608	WATKINSON, BETHANIE	R	.0	54,300	0	54,300
		PROPERTY TOTAL		.0	81,000	0	81,000
330110500300	40000482	WONG, PAN H & LI MAN	R	.0	26,700	0	26,700
330110500300	40000482	WONG, PAN H & LI MAN	R	.0	80,500	0	80,500
		PROPERTY TOTAL		.0	107,200	0	107,200

CURRENT VALUES

EXEMPTS INCLUDED

PROPERTY	OWNER	NAME	CLASS	COUNT	ASSESSMENT	DEFERRED	NET ASSESSMENT
330110500400	40005011	CREECH, MEGAN E	R	.0	26,600	0	26,600
330110500400	40005011	CREECH, MEGAN E	R	.0	51,700	0	51,700
		PROPERTY TOTAL		.0	78,300	0	78,300
330110500401	40004222	JUSTE, JEAN P & VETESE	R	.0	26,600	0	26,600
330110500401	40004222	JUSTE, JEAN P & VETESE	R	.0	173,600	0	173,600
		PROPERTY TOTAL		.0	200,200	0	200,200
330110500500	40000484	DELLINGER, BRADLEY J &	R	.0	31,200	0	31,200
330110500500	40000484	DELLINGER, BRADLEY J &	R	.0	78,300	0	78,300
		PROPERTY TOTAL		.0	109,500	0	109,500
330110500501	40000485	CULLEN, JOHN E JR	R	.0	27,400	0	27,400
330110500501	40000485	CULLEN, JOHN E JR	R	.0	77,400	0	77,400
		PROPERTY TOTAL		.0	104,800	0	104,800
330110500600	40000488	WATSON, ROBERT C & JOY	R	.0	24,900	0	24,900
330110500600	40000488	WATSON, ROBERT C & JOY	R	.0	48,600	0	48,600
		PROPERTY TOTAL		.0	73,500	0	73,500
330110500601	40007570	SMITH, TAMMY B-TRUSTEE	R	.0	23,900	0	23,900
330110500601	40007570	SMITH, TAMMY B-TRUSTEE	R	.0	58,300	0	58,300
		PROPERTY TOTAL		.0	82,200	0	82,200
330110500700	40000491	ZANG, GEORGE W & KAREN	R	.0	29,100	0	29,100
330110500700	40000491	ZANG, GEORGE W & KAREN	R	.0	94,200	0	94,200
		PROPERTY TOTAL		.0	123,300	0	123,300
330110500800	40005857	BEN'S RENTALS LLC	R	.0	24,400	0	24,400
330110500800	40005857	BEN'S RENTALS LLC	R	.0	76,600	0	76,600
		PROPERTY TOTAL		.0	101,000	0	101,000
330110500900	40000494	STACK, KENNETH	R	.0	30,000	0	30,000
330110500900	40000494	STACK, KENNETH	R	.0	59,500	0	59,500
		PROPERTY TOTAL		.0	89,500	0	89,500
330110501000	40004063	GERY, KEITH & MARTHA	R	.0	33,000	0	33,000
330110501000	40004063	GERY, KEITH & MARTHA	R	.0	67,200	0	67,200
		PROPERTY TOTAL		.0	100,200	0	100,200
330110501100	40007196	MITCHELL, RANDY C & MY	R	.0	30,000	0	30,000
330110501100	40007196	MITCHELL, RANDY C & MY	R	.0	88,100	0	88,100
		PROPERTY TOTAL		.0	118,100	0	118,100
330110501200	40000498	GILLESPIE, JAMES H	R	.0	30,900	0	30,900
330110501200	40000498	GILLESPIE, JAMES H	R	.0	84,200	0	84,200
		PROPERTY TOTAL		.0	115,100	0	115,100
330110501300	40007503	KULL, RANDALL G & DEBO	R	.0	30,000	0	30,000
330110501300	40007503	KULL, RANDALL G & DEBO	R	.0	77,500	0	77,500
		PROPERTY TOTAL		.0	107,500	0	107,500

CURRENT VALUES

EXEMPTS INCLUDED

PROPERTY	OWNER NAME	CLASS	COUNT	ASSESSMENT	DEFERRED	NET ASSESSMENT
330110501400	40003833 GRAY, SHAUN L & KRISTI	R	.0	28,100	0	28,100
330110501400	40003833 GRAY, SHAUN L & KRISTI	R	.0	73,400	0	73,400
	PROPERTY TOTAL		.0	101,500	0	101,500
330110501500	40003833 GRAY, SHAUN L & KRISTI	R	.0	8,100	0	8,100
330110501600	40000505 KNUTESON, BRIAN C	R	.0	31,000	0	31,000
330110501600	40000505 KNUTESON, BRIAN C	R	.0	80,400	0	80,400
	PROPERTY TOTAL		.0	111,400	0	111,400
330110501700	40007489 STEWART, MICHAEL J	R	.0	31,000	0	31,000
330110501700	40007489 STEWART, MICHAEL J	R	.0	80,300	0	80,300
	PROPERTY TOTAL		.0	111,300	0	111,300
330110501800	40005603 HAMMAN, BRUCE G & DEBO	R	.0	31,000	0	31,000
330110501800	40005603 HAMMAN, BRUCE G & DEBO	R	.0	89,300	0	89,300
	PROPERTY TOTAL		.0	120,300	0	120,300
330110502000	40000508 SPANISH, JON L	R	.0	31,700	0	31,700
330110502000	40000508 SPANISH, JON L	R	.0	99,600	0	99,600
	PROPERTY TOTAL		.0	131,300	0	131,300
330110502100	40006165 SKINNER, JUDITH E - TU	R	.0	30,200	0	30,200
330110502100	40006165 SKINNER, JUDITH E - TU	R	.0	109,800	0	109,800
	PROPERTY TOTAL		.0	140,000	0	140,000
330110502200	40000510 WALSEN, MELISSA A	R	.0	32,300	0	32,300
330110502200	40000510 WALSEN, MELISSA A	R	.0	102,300	0	102,300
	PROPERTY TOTAL		.0	134,600	0	134,600
330110502300	40007506 SILICATO, MARK D & WEN	R	.0	30,900	0	30,900
330110502300	40007506 SILICATO, MARK D & WEN	R	.0	75,300	0	75,300
	PROPERTY TOTAL		.0	106,200	0	106,200
330110502400	40003836 SMITH-STEVENS, CYNTHIA	R	.0	27,800	0	27,800
330110502400	40003836 SMITH-STEVENS, CYNTHIA	R	.0	54,300	0	54,300
	PROPERTY TOTAL		.0	82,100	0	82,100
330110502500	40005604 DYKES, KAITLYN	R	.0	28,500	0	28,500
330110502500	40005604 DYKES, KAITLYN	R	.0	75,900	0	75,900
	PROPERTY TOTAL		.0	104,400	0	104,400
330110502600	40007544 WALLS, DONNA CHRISTINE	R	.0	27,600	0	27,600
330110502600	40007544 WALLS, DONNA CHRISTINE	R	.0	68,700	0	68,700
	PROPERTY TOTAL		.0	96,300	0	96,300
330110502700	40007627 WILKINSON, DAVID W & K	R	.0	27,600	0	27,600
330110502700	40007627 WILKINSON, DAVID W & K	R	.0	48,500	0	48,500
	PROPERTY TOTAL		.0	76,100	0	76,100
330110502800	40000517 DONOVAN, GEORGE R	R	.0	27,700	0	27,700
330110502800	40000517 DONOVAN, GEORGE R	R	.0	57,600	0	57,600

CURRENT VALUES

EXEMPTS INCLUDED

PROPERTY	OWNER	NAME	CLASS	COUNT	ASSESSMENT	DEFERRED	NET ASSESSMENT
		PROPERTY TOTAL		.0	85,300	0	85,300
330110502900	40000518	WENK, PATRICK	R	.0	27,700	0	27,700
330110502900	40000518	WENK, PATRICK	R	.0	126,800	0	126,800
		PROPERTY TOTAL		.0	154,500	0	154,500
330110503000	40005012	WILKINS, WESLEY	R	.0	28,000	0	28,000
330110503000	40005012	WILKINS, WESLEY	R	.0	60,200	0	60,200
		PROPERTY TOTAL		.0	88,200	0	88,200
330110503100	40003839	CISNEROS, JOSE L & MAR	R	.0	27,800	0	27,800
330110503100	40003839	CISNEROS, JOSE L & MAR	R	.0	71,900	0	71,900
		PROPERTY TOTAL		.0	99,700	0	99,700
330110503200	40003839	CISNEROS, JOSE L & MAR	R	.0	32,000	0	32,000
330110503200	40003839	CISNEROS, JOSE L & MAR	R	.0	81,100	0	81,100
		PROPERTY TOTAL		.0	113,100	0	113,100
330110503300	40006167	LITTLETON, TODD W	R	.0	32,000	0	32,000
330110503300	40006167	LITTLETON, TODD W	R	.0	64,200	0	64,200
		PROPERTY TOTAL		.0	96,200	0	96,200
330110503400	40006168	JACOB, CRAIG	R	.0	6,100	0	6,100
330110503500	40003841	KANDRAC, MARIE A	R	.0	27,800	0	27,800
330110503500	40003841	KANDRAC, MARIE A	R	.0	55,700	0	55,700
		PROPERTY TOTAL		.0	83,500	0	83,500
330110503600	40004410	MARQUARDT, JAMES B	R	.0	27,800	0	27,800
330110503600	40004410	MARQUARDT, JAMES B	R	.0	59,800	0	59,800
		PROPERTY TOTAL		.0	87,600	0	87,600
330110503700	40005605	HOTPADS LLC	R	.0	24,300	0	24,300
330110503700	40005605	HOTPADS LLC	R	.0	40,500	0	40,500
		PROPERTY TOTAL		.0	64,800	0	64,800
330110503800	40000534	TUNIS, WILLIAM H SR	R	.0	30,800	0	30,800
330110503800	40000534	TUNIS, WILLIAM H SR	R	.0	104,300	0	104,300
		PROPERTY TOTAL		.0	135,100	0	135,100
330110503900	40000535	BROWN, ZOVEIDA	R	.0	30,800	0	30,800
330110503900	40000535	BROWN, ZOVEIDA	R	.0	70,000	0	70,000
		PROPERTY TOTAL		.0	100,800	0	100,800
330110504000	40000536	DALE, DONNA	R	.0	34,800	0	34,800
330110504000	40000536	DALE, DONNA	R	.0	92,200	0	92,200
		PROPERTY TOTAL		.0	127,000	0	127,000
330110504100	40000537	CHAVEZ, JOSE A & FRANC	R	.0	30,800	0	30,800
330110504100	40000537	CHAVEZ, JOSE A & FRANC	R	.0	82,300	0	82,300
		PROPERTY TOTAL		.0	113,100	0	113,100

CURRENT VALUES

EXEMPTS INCLUDED

PROPERTY	OWNER NAME	CLASS	COUNT	ASSESSMENT	DEFERRED	NET ASSESSMENT
330110504200	40005606 TUCKER, KENNETH W	R	.0	31,100	0	31,100
330110504200	40005606 TUCKER, KENNETH W	R	.0	121,400	0	121,400
	PROPERTY TOTAL		.0	152,500	0	152,500
330110504300	40001014 CITY OF MILFORD	E	.0	249,000	0	249,000
330110504300	40001014 CITY OF MILFORD	E	.0	50,100	0	50,100
	PROPERTY TOTAL		.0	299,100	0	299,100
330110504500	40005607 COCHRAN, GREGORY L	R	.0	24,600	0	24,600
330110504500	40005607 COCHRAN, GREGORY L	R	.0	49,900	0	49,900
	PROPERTY TOTAL		.0	74,500	0	74,500
330110504600	40000543 CASPER, BRIAN	R	.0	26,600	0	26,600
330110504600	40000543 CASPER, BRIAN	R	.0	36,000	0	36,000
	PROPERTY TOTAL		.0	62,600	0	62,600
330110504601	40006171 SKINNER, JUDITH E - TR	R	.0	26,600	0	26,600
330110504601	40006171 SKINNER, JUDITH E - TR	R	.0	36,000	0	36,000
	PROPERTY TOTAL		.0	62,600	0	62,600
330110504700	40007661 WATKINS, MARISSA & MAT	R	.0	27,000	0	27,000
330110504700	40007661 WATKINS, MARISSA & MAT	R	.0	36,000	0	36,000
	PROPERTY TOTAL		.0	63,000	0	63,000
330110504800	40005609 ROSA, DAYNA ALMEIDA	R	.0	26,300	0	26,300
330110504800	40005609 ROSA, DAYNA ALMEIDA	R	.0	84,300	0	84,300
	PROPERTY TOTAL		.0	110,600	0	110,600
330110504900	40000546 PINGUE, ELIZABETH A	R	.0	26,600	0	26,600
330110504900	40000546 PINGUE, ELIZABETH A	R	.0	62,900	0	62,900
	PROPERTY TOTAL		.0	89,500	0	89,500
330110505000	40000547 DOWNES, LENA M	R	.0	26,500	0	26,500
330110505000	40000547 DOWNES, LENA M	R	.0	74,400	0	74,400
	PROPERTY TOTAL		.0	100,900	0	100,900
330110505100	40007571 BECHAVER, BRIAN STEVEN	R	.0	24,600	0	24,600
330110505100	40007571 BECHAVER, BRIAN STEVEN	R	.0	64,400	0	64,400
	PROPERTY TOTAL		.0	89,000	0	89,000
330110505200	40007565 MALONEY, GLADYS D	R	.0	24,000	0	24,000
330110505200	40007565 MALONEY, GLADYS D	R	.0	67,500	0	67,500
	PROPERTY TOTAL		.0	91,500	0	91,500
330110505300	40000551 CARNRIGHT, JOHN C	R	.0	23,200	0	23,200
330110505300	40000551 CARNRIGHT, JOHN C	R	.0	70,600	0	70,600
	PROPERTY TOTAL		.0	93,800	0	93,800
330110505400	40005611 HATCH, SUSAN M	R	.0	26,900	0	26,900
330110505400	40005611 HATCH, SUSAN M	R	.0	69,700	0	69,700
	PROPERTY TOTAL		.0	96,600	0	96,600

CURRENT VALUES

EXEMPTS INCLUDED

PROPERTY	OWNER NAME	CLASS	COUNT	ASSESSMENT	DEFERRED	NET ASSESSMENT
330110505500	40000554 SMITH, WILLIAM H & TON	R	.0	24,100	0	24,100
330110505500	40000554 SMITH, WILLIAM H & TON	R	.0	58,300	0	58,300
	PROPERTY TOTAL		.0	82,400	0	82,400
330110505600	40005015 FLETCHER, HEATHER L	R	.0	24,000	0	24,000
330110505600	40005015 FLETCHER, HEATHER L	R	.0	68,200	0	68,200
	PROPERTY TOTAL		.0	92,200	0	92,200
330110505700	40005612 DOUCETTE, DAVID J	R	.0	24,000	0	24,000
330110505700	40005612 DOUCETTE, DAVID J	R	.0	52,200	0	52,200
	PROPERTY TOTAL		.0	76,200	0	76,200
330110505800	40005613 SHARP, DONNA M	R	.0	25,600	0	25,600
330110505800	40005613 SHARP, DONNA M	R	.0	58,500	0	58,500
	PROPERTY TOTAL		.0	84,100	0	84,100
330110505900	40007765 SORDEN, AKEEM	R	.0	25,800	0	25,800
330110505900	40007765 SORDEN, AKEEM	R	.0	96,800	0	96,800
	PROPERTY TOTAL		.0	122,600	0	122,600
330110506000	40005613 SHARP, DONNA M	R	.0	25,700	0	25,700
330110506000	40005613 SHARP, DONNA M	R	.0	59,200	0	59,200
	PROPERTY TOTAL		.0	84,900	0	84,900
330110506100	40006176 SMITH, JESSICA	R	.0	25,800	0	25,800
330110506100	40006176 SMITH, JESSICA	R	.0	48,600	0	48,600
	PROPERTY TOTAL		.0	74,400	0	74,400
330110506200	40007311 WOOD, ALEXIS	R	.0	30,800	0	30,800
330110506200	40007311 WOOD, ALEXIS	R	.0	107,800	0	107,800
	PROPERTY TOTAL		.0	138,600	0	138,600
330110506300	40007202 CHILDERS, JAMES RAY	R	.0	30,800	0	30,800
330110506300	40007202 CHILDERS, JAMES RAY	R	.0	128,300	0	128,300
	PROPERTY TOTAL		.0	159,100	0	159,100
330110506400	40000587 PIPER, SAMUEL M	R	.0	32,000	0	32,000
330110506400	40000587 PIPER, SAMUEL M	R	.0	93,600	0	93,600
	PROPERTY TOTAL		.0	125,600	0	125,600
330110506401	40004420 KING, ALEXIS M	R	.0	32,000	0	32,000
330110506401	40004420 KING, ALEXIS M	R	.0	119,400	0	119,400
	PROPERTY TOTAL		.0	151,400	0	151,400
330110506402	40007240 GREGORY, MAYNARD R JR	R	.0	32,000	0	32,000
330110506402	40007240 GREGORY, MAYNARD R JR	R	.0	120,000	0	120,000
	PROPERTY TOTAL		.0	152,000	0	152,000
330110506403	40000591 HOLLEY, ANN M	R	.0	32,000	0	32,000
330110506403	40000591 HOLLEY, ANN M	R	.0	103,600	0	103,600
	PROPERTY TOTAL		.0	135,600	0	135,600

CURRENT VALUES

EXEMPTS INCLUDED

PROPERTY	OWNER NAME	CLASS	COUNT	ASSESSMENT	DEFERRED	NET ASSESSMENT
330110506404	40007414 LARRIMORE, JOSEPH KNOW	R	.0	32,000	0	32,000
330110506404	40007414 LARRIMORE, JOSEPH KNOW	R	.0	94,300	0	94,300
	PROPERTY TOTAL		.0	126,300	0	126,300
330110506405	40007345 LARRIMORE, JEFFREY J	R	.0	32,000	0	32,000
330110506405	40007345 LARRIMORE, JEFFREY J	R	.0	106,300	0	106,300
	PROPERTY TOTAL		.0	138,300	0	138,300
330110506500	40005019 BOWLER, DAWN M	R	.0	24,400	0	24,400
330110506500	40005019 BOWLER, DAWN M	R	.0	68,400	0	68,400
	PROPERTY TOTAL		.0	92,800	0	92,800
330110506600	40000595 ROGERS, BARBARA A	R	.0	24,400	0	24,400
330110506600	40000595 ROGERS, BARBARA A	R	.0	59,800	0	59,800
	PROPERTY TOTAL		.0	84,200	0	84,200
330110506700	40005617 LAZY Z PROPERTIES LLC	R	.0	24,400	0	24,400
330110506700	40005617 LAZY Z PROPERTIES LLC	R	.0	39,900	0	39,900
	PROPERTY TOTAL		.0	64,300	0	64,300
330110506800	40000597 VICAN, MARY S	R	.0	24,400	0	24,400
330110506800	40000597 VICAN, MARY S	R	.0	60,200	0	60,200
	PROPERTY TOTAL		.0	84,600	0	84,600
330110506900	40000598 WILKINS, RONALD W & SA	R	.0	24,400	0	24,400
330110506900	40000598 WILKINS, RONALD W & SA	R	.0	51,700	0	51,700
	PROPERTY TOTAL		.0	76,100	0	76,100
330110507000	40005618 TRANSMARK PROPERTIES L	R	.0	24,400	0	24,400
330110507000	40005618 TRANSMARK PROPERTIES L	R	.0	59,200	0	59,200
	PROPERTY TOTAL		.0	83,600	0	83,600
330110507100	40005619 ZHR LLC	R	.0	24,000	0	24,000
330110507100	40005619 ZHR LLC	R	.0	52,300	0	52,300
	PROPERTY TOTAL		.0	76,300	0	76,300
330110507200	40000602 WEBB, DIANE D & SHARON	R	.0	24,800	0	24,800
330110507200	40000602 WEBB, DIANE D & SHARON	R	.0	52,100	0	52,100
	PROPERTY TOTAL		.0	76,900	0	76,900
330110507300	40000603 MITCHELL RENTALS LLC	R	.0	24,400	0	24,400
330110507300	40000603 MITCHELL RENTALS LLC	R	.0	61,000	0	61,000
	PROPERTY TOTAL		.0	85,400	0	85,400
330110507301	40007546 OLBRICH, CHERYL	R	.0	24,400	0	24,400
330110507301	40007546 OLBRICH, CHERYL	R	.0	71,500	0	71,500
	PROPERTY TOTAL		.0	95,900	0	95,900
330110507400	40007491 EBBK LLC	R	.0	30,800	0	30,800
330110507400	40007491 EBBK LLC	R	.0	79,700	0	79,700
	PROPERTY TOTAL		.0	110,500	0	110,500

CURRENT VALUES

EXEMPTS INCLUDED

PROPERTY	OWNER	NAME	CLASS	COUNT	ASSESSMENT	DEFERRED	NET ASSESSMENT
330110507500	40007415	INNOCENT, LOUISEMENE &	R	.0	28,000	0	28,000
330110507500	40007415	INNOCENT, LOUISEMENE &	R	.0	97,900	0	97,900
		PROPERTY TOTAL		.0	125,900	0	125,900
330110507501	40000607	ROSENQUIST, GLEN T & S	R	.0	30,200	0	30,200
330110507501	40000607	ROSENQUIST, GLEN T & S	R	.0	87,900	0	87,900
		PROPERTY TOTAL		.0	118,100	0	118,100
330110507502	40000608	HARMON, RICHARD P SR H	R	.0	25,300	0	25,300
330110507502	40000608	HARMON, RICHARD P SR H	R	.0	95,700	0	95,700
		PROPERTY TOTAL		.0	121,000	0	121,000
330110507503	40000609	DAVIS, VICTORIA	R	.0	30,200	0	30,200
330110507503	40000609	DAVIS, VICTORIA	R	.0	94,900	0	94,900
		PROPERTY TOTAL		.0	125,100	0	125,100
330110507600	40005621	PETTINGILL, SAMANTHA	R	.0	23,700	0	23,700
330110507600	40005621	PETTINGILL, SAMANTHA	R	.0	84,000	0	84,000
		PROPERTY TOTAL		.0	107,700	0	107,700
330110507601	40005622	SCALA, DAMIAN LUCAS	R	.0	23,700	0	23,700
330110507601	40005622	SCALA, DAMIAN LUCAS	R	.0	78,600	0	78,600
		PROPERTY TOTAL		.0	102,300	0	102,300
330110507700	40000613	WYLIE, SAMUEL A & JEAN	R	.0	30,200	0	30,200
330110507700	40000613	WYLIE, SAMUEL A & JEAN	R	.0	97,500	0	97,500
		PROPERTY TOTAL		.0	127,700	0	127,700
330110507800	40000614	SMITH, KELLY R	R	.0	28,900	0	28,900
330110507800	40000614	SMITH, KELLY R	R	.0	86,500	0	86,500
		PROPERTY TOTAL		.0	115,400	0	115,400
330110507900	40005617	LAZY Z PROPERTIES LLC	R	.0	28,200	0	28,200
330110507900	40005617	LAZY Z PROPERTIES LLC	R	.0	64,300	0	64,300
		PROPERTY TOTAL		.0	92,500	0	92,500
330110508000	40000616	REEVES, DEBORAH G	R	.0	28,700	0	28,700
330110508000	40000616	REEVES, DEBORAH G	R	.0	94,400	0	94,400
		PROPERTY TOTAL		.0	123,100	0	123,100
330110508100	40007301	BRITTINGHAM, MICHAEL A	R	.0	28,900	0	28,900
330110508100	40007301	BRITTINGHAM, MICHAEL A	R	.0	111,600	0	111,600
		PROPERTY TOTAL		.0	140,500	0	140,500
330110508200	40000618	EVANS, RONALD T JR & R	R	.0	30,200	0	30,200
330110508200	40000618	EVANS, RONALD T JR & R	R	.0	99,800	0	99,800
		PROPERTY TOTAL		.0	130,000	0	130,000
330110508300	40000619	JOSEPH, JEAN C & MARIE	R	.0	24,400	0	24,400
330110508300	40000619	JOSEPH, JEAN C & MARIE	R	.0	103,000	0	103,000
		PROPERTY TOTAL		.0	127,400	0	127,400

CURRENT VALUES

EXEMPTS INCLUDED

PROPERTY	OWNER	NAME	CLASS	COUNT	ASSESSMENT	DEFERRED	NET ASSESSMENT
330110508400	40007235	POWELL, CAROL ANN & JA	R	.0	28,100	0	28,100
330110508400	40007235	POWELL, CAROL ANN & JA	R	.0	125,600	0	125,600
		PROPERTY TOTAL		.0	153,700	0	153,700
330110508500	40007575	WALLS, ROBERT O & PATR	R	.0	24,900	0	24,900
330110508500	40007575	WALLS, ROBERT O & PATR	R	.0	62,400	0	62,400
		PROPERTY TOTAL		.0	87,300	0	87,300
330110508600	40006180	LEON, JESSICA	R	.0	24,400	0	24,400
330110508600	40006180	LEON, JESSICA	R	.0	79,400	0	79,400
		PROPERTY TOTAL		.0	103,800	0	103,800
330110508601	40006041	LEWIS, MORGAN	R	.0	24,400	0	24,400
330110508601	40006041	LEWIS, MORGAN	R	.0	84,200	0	84,200
		PROPERTY TOTAL		.0	108,600	0	108,600
330110508700	40004422	EICKMAN, KEVIN	R	.0	24,900	0	24,900
330110508700	40004422	EICKMAN, KEVIN	R	.0	81,600	0	81,600
		PROPERTY TOTAL		.0	106,500	0	106,500
330110508800	40005624	GOFF, LINDSAY	R	.0	27,600	0	27,600
330110508800	40005624	GOFF, LINDSAY	R	.0	91,100	0	91,100
		PROPERTY TOTAL		.0	118,700	0	118,700
330110508801	40007443	HASTINGS, GRANVILLE E	R	.0	27,600	0	27,600
330110508801	40007443	HASTINGS, GRANVILLE E	R	.0	92,100	0	92,100
		PROPERTY TOTAL		.0	119,700	0	119,700
330110508900	40000628	ROGERS, DENNIS A & PAT	R	.0	28,100	0	28,100
330110508900	40000628	ROGERS, DENNIS A & PAT	R	.0	89,500	0	89,500
		PROPERTY TOTAL		.0	117,600	0	117,600
330110509000	40005625	SOHULMAN, JUDY ANN	R	.0	33,000	0	33,000
330110509000	40005625	SOHULMAN, JUDY ANN	R	.0	99,900	0	99,900
		PROPERTY TOTAL		.0	132,900	0	132,900
330110509001	40003846	JEAN, ROUZELYNE THERMI	R	.0	30,000	0	30,000
330110509001	40003846	JEAN, ROUZELYNE THERMI	R	.0	111,700	0	111,700
		PROPERTY TOTAL		.0	141,700	0	141,700
330110509200	40004423	TWIFORD, HOWARD JOHN	R	.0	30,500	0	30,500
330110509200	40004423	TWIFORD, HOWARD JOHN	R	.0	89,800	0	89,800
		PROPERTY TOTAL		.0	120,300	0	120,300
330110509201	40005628	SHARP, RONALD H-TTEE U	R	.0	30,000	0	30,000
330110509301	40000633	TINGLE, JOHN E & VICTO	R	.0	24,400	0	24,400
330110509301	40000633	TINGLE, JOHN E & VICTO	R	.0	75,100	0	75,100
		PROPERTY TOTAL		.0	99,500	0	99,500
330110509400	40000634	SILBEREISEN, ALBERT J	R	.0	24,400	0	24,400
330110509400	40000634	SILBEREISEN, ALBERT J	R	.0	175,500	0	175,500

CURRENT VALUES

EXEMPTS INCLUDED

PROPERTY	OWNER NAME	CLASS	COUNT	ASSESSMENT	DEFERRED	NET ASSESSMENT
	PROPERTY TOTAL		.0	199,900	0	199,900
330110509500	40000635 WILEY, JOSEPH E & RENA	R	.0	24,400	0	24,400
330110509500	40000635 WILEY, JOSEPH E & RENA	R	.0	74,400	0	74,400
	PROPERTY TOTAL		.0	98,800	0	98,800
330110509600	40005626 MARTIN, JEFFREY MCGINN	R	.0	24,400	0	24,400
330110509600	40005626 MARTIN, JEFFREY MCGINN	R	.0	68,100	0	68,100
	PROPERTY TOTAL		.0	92,500	0	92,500
330110509700	40005627 SMITH, ANDREAH E	R	.0	24,400	0	24,400
330110509700	40005627 SMITH, ANDREAH E	R	.0	62,500	0	62,500
	PROPERTY TOTAL		.0	86,900	0	86,900
330110509800	40006181 HERNANDEZ, MARIANA	R	.0	24,400	0	24,400
330110509800	40006181 HERNANDEZ, MARIANA	R	.0	60,900	0	60,900
	PROPERTY TOTAL		.0	85,300	0	85,300
330110509900	40005024 MCCLOSKEY, TRINA	R	.0	24,200	0	24,200
330110509900	40005024 MCCLOSKEY, TRINA	R	.0	56,000	0	56,000
	PROPERTY TOTAL		.0	80,200	0	80,200
330110509901	40000635 WILEY, JOSEPH E & RENA	R	.0	24,200	0	24,200
330110509901	40000635 WILEY, JOSEPH E & RENA	R	.0	128,600	0	128,600
	PROPERTY TOTAL		.0	152,800	0	152,800
330110510000	40000644 NORTH BOWERS FARMS LLC	R	.0	28,100	0	28,100
330110510000	40000644 NORTH BOWERS FARMS LLC	R	.0	88,500	0	88,500
	PROPERTY TOTAL		.0	116,600	0	116,600
330110510100	40007514 DAVIS, CHARLES R JR	R	.0	28,800	0	28,800
330110510100	40007514 DAVIS, CHARLES R JR	R	.0	88,900	0	88,900
	PROPERTY TOTAL		.0	117,700	0	117,700
330110510200	40005025 ARROYO, CARMEN M	R	.0	24,400	0	24,400
330110510200	40005025 ARROYO, CARMEN M	R	.0	69,500	0	69,500
	PROPERTY TOTAL		.0	93,900	0	93,900
330110510300	40005026 ELLIOTT, MOYLAN E & TI	R	.0	30,400	0	30,400
330110510300	40005026 ELLIOTT, MOYLAN E & TI	R	.0	99,800	0	99,800
	PROPERTY TOTAL		.0	130,200	0	130,200
330110510400	40000648 CURIEL, CHRISTINE	R	.0	26,300	0	26,300
330110510400	40000648 CURIEL, CHRISTINE	R	.0	60,900	0	60,900
	PROPERTY TOTAL		.0	87,200	0	87,200
330110510500	40000649 WISNIEWSKI, FRANK & TH	R	.0	24,400	0	24,400
330110510500	40000649 WISNIEWSKI, FRANK & TH	R	.0	84,600	0	84,600
	PROPERTY TOTAL		.0	109,000	0	109,000
330110510600	40000650 MCPHERSON, KEVIN S	R	.0	30,800	0	30,800
330110510600	40000650 MCPHERSON, KEVIN S	R	.0	97,900	0	97,900

CURRENT VALUES

EXEMPTS INCLUDED

PROPERTY	OWNER NAME	CLASS	COUNT	ASSESSMENT	DEFERRED	NET ASSESSMENT
	PROPERTY TOTAL		.0	128,700	0	128,700
330110510700	40000651 JOHNSON, DONALD K & HO	R	.0	24,400	0	24,400
330110510700	40000651 JOHNSON, DONALD K & HO	R	.0	78,200	0	78,200
	PROPERTY TOTAL		.0	102,600	0	102,600
330110510800	40000652 STEELE, TRAVIS L	R	.0	24,400	0	24,400
330110510800	40000652 STEELE, TRAVIS L	R	.0	44,400	0	44,400
	PROPERTY TOTAL		.0	68,800	0	68,800
330110510900	40000653 GIVENS, WALTER & DOROT	R	.0	30,800	0	30,800
330110510900	40000653 GIVENS, WALTER & DOROT	R	.0	72,400	0	72,400
	PROPERTY TOTAL		.0	103,200	0	103,200
330110511000	40005027 WILKINS, BREE LYNN	R	.0	30,600	0	30,600
330110511000	40005027 WILKINS, BREE LYNN	R	.0	95,100	0	95,100
	PROPERTY TOTAL		.0	125,700	0	125,700
330110511100	40004426 HAUSER, CHARLES A	R	.0	30,500	0	30,500
330110511100	40004426 HAUSER, CHARLES A	R	.0	115,500	0	115,500
	PROPERTY TOTAL		.0	146,000	0	146,000
330110511200	40000656 BRAY, AILEEN	R	.0	30,300	0	30,300
330110511200	40000656 BRAY, AILEEN	R	.0	162,100	0	162,100
	PROPERTY TOTAL		.0	192,400	0	192,400
330110511300	40005028 MICEK, STEPHANIE	R	.0	30,500	0	30,500
330110511300	40005028 MICEK, STEPHANIE	R	.0	90,600	0	90,600
	PROPERTY TOTAL		.0	121,100	0	121,100
330110511301	40003785 BEASON, SUSANNE M	R	.0	23,000	0	23,000
330110511301	40003785 BEASON, SUSANNE M	R	.0	103,900	0	103,900
	PROPERTY TOTAL		.0	126,900	0	126,900
330110511400	40000658 HERRERA, THOMAS & ARGI	R	.0	22,700	0	22,700
330110511400	40000658 HERRERA, THOMAS & ARGI	R	.0	103,900	0	103,900
	PROPERTY TOTAL		.0	126,600	0	126,600
330110511500	40000660 ELLIOTT, RONALD N	R	.0	30,200	0	30,200
330110511500	40000660 ELLIOTT, RONALD N	R	.0	62,700	0	62,700
	PROPERTY TOTAL		.0	92,900	0	92,900
330110511600	40000661 ROMULAS, JEAN B	R	.0	22,800	0	22,800
330110511600	40000661 ROMULAS, JEAN B	R	.0	67,800	0	67,800
	PROPERTY TOTAL		.0	90,600	0	90,600
330110511601	40007436 DAVIS, JOANN - TRUSTEE	R	.0	16,800	0	16,800
330110511700	40000662 PETERMAN, EDITH J	R	.0	22,200	0	22,200
330110511700	40000662 PETERMAN, EDITH J	R	.0	104,400	0	104,400
	PROPERTY TOTAL		.0	126,600	0	126,600

CURRENT VALUES

EXEMPTS INCLUDED

PROPERTY	OWNER	NAME	CLASS	COUNT	ASSESSMENT	DEFERRED	NET ASSESSMENT
330110511701	40007514	DAVIS, CHARLES R JR	R	.0	23,100	0	23,100
330110511701	40007514	DAVIS, CHARLES R JR	R	.0	80,500	0	80,500
		PROPERTY TOTAL		.0	103,600	0	103,600
330110511800	40005629	PASSWATERS, SAMUEL J I	R	.0	22,100	0	22,100
330110511800	40005629	PASSWATERS, SAMUEL J I	R	.0	500	0	500
		PROPERTY TOTAL		.0	22,600	0	22,600
330110511801	40007514	DAVIS, CHARLES R JR	R	.0	22,200	0	22,200
330110511801	40007514	DAVIS, CHARLES R JR	R	.0	103,300	0	103,300
		PROPERTY TOTAL		.0	125,500	0	125,500
330110511802	40007514	DAVIS, CHARLES R JR	R	.0	22,300	0	22,300
330110511802	40007514	DAVIS, CHARLES R JR	R	.0	121,200	0	121,200
		PROPERTY TOTAL		.0	143,500	0	143,500
330110511803	40005629	PASSWATERS, SAMUEL J I	R	.0	22,700	0	22,700
330110511803	40005629	PASSWATERS, SAMUEL J I	R	.0	90,000	0	90,000
		PROPERTY TOTAL		.0	112,700	0	112,700
330110511900	40006580	OPPORTUNITY STREET LLC	C	.0	342,500	0	342,500
330110511900	40006580	OPPORTUNITY STREET LLC	C	.0	1,823,400	0	1,823,400
		PROPERTY TOTAL		.0	2,165,900	0	2,165,900
330110512000	40001014	CITY OF MILFORD	E	.0	265,500	0	265,500
330110512100	40000667	BURRIS FOODS INC	C	.0	96,400	0	96,400
330110512100	40000667	BURRIS FOODS INC	C	.0	543,500	0	543,500
		PROPERTY TOTAL		.0	639,900	0	639,900
330110512200	40000668	KELLY, LEON	R	.0	24,800	0	24,800
330110512200	40000668	KELLY, LEON	R	.0	105,900	0	105,900
		PROPERTY TOTAL		.0	130,700	0	130,700
330110512300	40003839	CISNEROS, JOSE L & MAR	R	.0	24,000	0	24,000
330110512300	40003839	CISNEROS, JOSE L & MAR	R	.0	35,800	0	35,800
		PROPERTY TOTAL		.0	59,800	0	59,800
330110512400	40000670	BURRIS REAL ESTATE INC	R	.0	30,800	0	30,800
330110512500	40000671	MILFORD BUSINESS TRUST	I	.0	144,800	0	144,800
330110512500	40000671	MILFORD BUSINESS TRUST	I	.0	393,700	0	393,700
		PROPERTY TOTAL		.0	538,500	0	538,500
330110512501	40007700	416 MARSHALL STREET LL	R	.0	22,500	0	22,500
330110512600	40007467	VASANT LLC	R	.0	28,700	0	28,700
330110512600	40007467	VASANT LLC	R	.0	85,300	0	85,300
		PROPERTY TOTAL		.0	114,000	0	114,000
330110512700	40000674	DRAPER, CLYDE W	R	.0	30,800	0	30,800
330110512700	40000674	DRAPER, CLYDE W	R	.0	57,800	0	57,800

CURRENT VALUES

EXEMPTS INCLUDED

PROPERTY	OWNER NAME	CLASS	COUNT	ASSESSMENT	DEFERRED	NET ASSESSMENT
	PROPERTY TOTAL		.0	88,600	0	88,600
330110512800	40007564 CARROLL, JANET M	R	.0	24,400	0	24,400
330110512800	40007564 CARROLL, JANET M	R	.0	67,100	0	67,100
	PROPERTY TOTAL		.0	91,500	0	91,500
330110512900	40000676 WHYTE, CAROL	R	.0	24,400	0	24,400
330110512900	40000676 WHYTE, CAROL	R	.0	78,000	0	78,000
	PROPERTY TOTAL		.0	102,400	0	102,400
330110513000	40005034 TUCKER, GLORIA J	R	.0	24,400	0	24,400
330110513000	40005034 TUCKER, GLORIA J	R	.0	65,500	0	65,500
	PROPERTY TOTAL		.0	89,900	0	89,900
330110513100	40005035 SPRUILL, ALEXIS N	R	.0	24,400	0	24,400
330110513100	40005035 SPRUILL, ALEXIS N	R	.0	64,700	0	64,700
	PROPERTY TOTAL		.0	89,100	0	89,100
330110513200	40007580 LEBRIGHT, DANIEL T & J	R	.0	24,400	0	24,400
330110513200	40007580 LEBRIGHT, DANIEL T & J	R	.0	61,800	0	61,800
	PROPERTY TOTAL		.0	86,200	0	86,200
330110513300	40003852 CLIFTON, RUTH	C	.0	34,900	0	34,900
330110513300	40003852 CLIFTON, RUTH	C	.0	31,600	0	31,600
	PROPERTY TOTAL		.0	66,500	0	66,500
330110513301	40003852 CLIFTON, RUTH	R	.0	26,300	0	26,300
330110513301	40003852 CLIFTON, RUTH	R	.0	38,000	0	38,000
	PROPERTY TOTAL		.0	64,300	0	64,300
330110513400	40004429 WHITNEY, WAYNE & JANET	R	.0	30,800	0	30,800
330110513400	40004429 WHITNEY, WAYNE & JANET	R	.0	41,100	0	41,100
	PROPERTY TOTAL		.0	71,900	0	71,900
330110513500	40006691 ASSEMBLEE CHRETIENNE D	E	.0	28,700	0	28,700
330110513500	40006691 ASSEMBLEE CHRETIENNE D	E	.0	256,100	0	256,100
	PROPERTY TOTAL		.0	284,800	0	284,800
330110513600	40007760 REED, BRANDON	R	.0	24,400	0	24,400
330110513600	40007760 REED, BRANDON	R	.0	66,600	0	66,600
	PROPERTY TOTAL		.0	91,000	0	91,000
330110513601	40000685 SANDOVAL, JOSE A & REI	R	.0	24,400	0	24,400
330110513601	40000685 SANDOVAL, JOSE A & REI	R	.0	36,600	0	36,600
	PROPERTY TOTAL		.0	61,000	0	61,000
330110513700	40000686 CONRAD, JENNIFER & CHA	R	.0	24,400	0	24,400
330110513700	40000686 CONRAD, JENNIFER & CHA	R	.0	64,600	0	64,600
	PROPERTY TOTAL		.0	89,000	0	89,000
330110513800	40000688 GRAHAM, FRANKLIN A	R	.0	24,400	0	24,400
330110513800	40000688 GRAHAM, FRANKLIN A	R	.0	77,000	0	77,000

CURRENT VALUES

EXEMPTS INCLUDED

PROPERTY	OWNER NAME	CLASS	COUNT	ASSESSMENT	DEFERRED	NET ASSESSMENT
	PROPERTY TOTAL		.0	101,400	0	101,400
330110513900	40000689 226 MAIN STREET, LLC	R	.0	24,400	0	24,400
330110513900	40000689 226 MAIN STREET, LLC	R	.0	105,400	0	105,400
	PROPERTY TOTAL		.0	129,800	0	129,800
330110514000	40005041 DENNEY, MICHAEL & KIA	R	.0	25,100	0	25,100
330110514000	40005041 DENNEY, MICHAEL & KIA	R	.0	84,300	0	84,300
	PROPERTY TOTAL		.0	109,400	0	109,400
330110514100	40000691 LARA, HOMERO J	R	.0	24,400	0	24,400
330110514100	40000691 LARA, HOMERO J	R	.0	87,900	0	87,900
	PROPERTY TOTAL		.0	112,300	0	112,300
330110514200	40003853 ERNST, THOMAS M & LILL	R	.0	24,400	0	24,400
330110514200	40003853 ERNST, THOMAS M & LILL	R	.0	79,000	0	79,000
	PROPERTY TOTAL		.0	103,400	0	103,400
330110514300	40003854 THOMAS, NERKY	R	.0	29,100	0	29,100
330110514300	40003854 THOMAS, NERKY	R	.0	99,400	0	99,400
	PROPERTY TOTAL		.0	128,500	0	128,500
330110514400	40005662 GRAHAM, RYAN A	R	.0	28,400	0	28,400
330110514400	40005662 GRAHAM, RYAN A	R	.0	86,500	0	86,500
	PROPERTY TOTAL		.0	114,900	0	114,900
330110514500	40000695 VICAN, RICHARD A & DEN	R	.0	30,800	0	30,800
330110514500	40000695 VICAN, RICHARD A & DEN	R	.0	80,800	0	80,800
	PROPERTY TOTAL		.0	111,600	0	111,600
330110514600	40004434 DANTONIO JR, THOMAS AN	R	.0	24,400	0	24,400
330110514600	40004434 DANTONIO JR, THOMAS AN	R	.0	65,400	0	65,400
	PROPERTY TOTAL		.0	89,800	0	89,800
330110514700	40003855 ERICKSON, DAVID P & VI	R	.0	27,500	0	27,500
330110514700	40003855 ERICKSON, DAVID P & VI	R	.0	74,200	0	74,200
	PROPERTY TOTAL		.0	101,700	0	101,700
330110514801	40000699 BOYLE, BRIAN A	R	.0	26,500	0	26,500
330110514801	40000699 BOYLE, BRIAN A	R	.0	82,500	0	82,500
	PROPERTY TOTAL		.0	109,000	0	109,000
330110514900	40000700 WYATT, JOHN F SR & FRA	R	.0	33,600	0	33,600
330110514900	40000700 WYATT, JOHN F SR & FRA	R	.0	151,300	0	151,300
	PROPERTY TOTAL		.0	184,900	0	184,900
330110515000	40000701 MELL, A TAMMY	R	.0	23,300	0	23,300
330110515000	40000701 MELL, A TAMMY	R	.0	61,200	0	61,200
	PROPERTY TOTAL		.0	84,500	0	84,500
330110515100	40007584 SCHRIBER, MELISSA C	R	.0	23,300	0	23,300
330110515100	40007584 SCHRIBER, MELISSA C	R	.0	71,000	0	71,000

CURRENT VALUES

EXEMPTS INCLUDED

PROPERTY	OWNER NAME	CLASS	COUNT	ASSESSMENT	DEFERRED	NET ASSESSMENT
	PROPERTY TOTAL		.0	94,300	0	94,300
330110515200	40004436 FANNING, DEVON	R	.0	23,300	0	23,300
330110515200	40004436 FANNING, DEVON	R	.0	59,600	0	59,600
	PROPERTY TOTAL		.0	82,900	0	82,900
330110515300	40007736 MILLER, IVAN DUANE	R	.0	23,300	0	23,300
330110515300	40007736 MILLER, IVAN DUANE	R	.0	56,500	0	56,500
	PROPERTY TOTAL		.0	79,800	0	79,800
330110515400	40007766 WEBBER, AMANDA LYNN &	R	.0	23,300	0	23,300
330110515400	40007766 WEBBER, AMANDA LYNN &	R	.0	93,000	0	93,000
	PROPERTY TOTAL		.0	116,300	0	116,300
330110515500	40000689 226 MAIN STREET, LLC	R	.0	23,300	0	23,300
330110515500	40000689 226 MAIN STREET, LLC	R	.0	75,800	0	75,800
	PROPERTY TOTAL		.0	99,100	0	99,100
330110515600	40006559 CHASANOV, CONNER R	R	.0	30,300	0	30,300
330110515600	40006559 CHASANOV, CONNER R	R	.0	83,300	0	83,300
	PROPERTY TOTAL		.0	113,600	0	113,600
330110515700	40000707 MARTIN, JAMES L & LORI	R	.0	23,300	0	23,300
330110515700	40000707 MARTIN, JAMES L & LORI	R	.0	89,200	0	89,200
	PROPERTY TOTAL		.0	112,500	0	112,500
330110515701	40005043 ALPAUGH, CRYSTAL	R	.0	23,200	0	23,200
330110515701	40005043 ALPAUGH, CRYSTAL	R	.0	69,300	0	69,300
	PROPERTY TOTAL		.0	92,500	0	92,500
330110515800	40007442 STUDTE, WALTER & LOIS	R	.0	30,100	0	30,100
330110515800	40007442 STUDTE, WALTER & LOIS	R	.0	89,900	0	89,900
	PROPERTY TOTAL		.0	120,000	0	120,000
330110515900	40003857 SCHLABACH, CALEB E	R	.0	24,400	0	24,400
330110515900	40003857 SCHLABACH, CALEB E	R	.0	34,800	0	34,800
	PROPERTY TOTAL		.0	59,200	0	59,200
330110516000	40007216 GONZALEZ, MICHELLE ADR	R	.0	30,000	0	30,000
330110516000	40007216 GONZALEZ, MICHELLE ADR	R	.0	127,500	0	127,500
	PROPERTY TOTAL		.0	157,500	0	157,500
330110516100	40000712 MUMFORD, GLEN & DOROTH	R	.0	31,200	0	31,200
330110516100	40000712 MUMFORD, GLEN & DOROTH	R	.0	77,300	0	77,300
	PROPERTY TOTAL		.0	108,500	0	108,500
330110516200	40005664 ROXBY, ABIGAIL LILLIE-	R	.0	33,000	0	33,000
330110516200	40005664 ROXBY, ABIGAIL LILLIE-	R	.0	71,400	0	71,400
	PROPERTY TOTAL		.0	104,400	0	104,400
330110516300	40000714 DUNDORE, KENNETH E	R	.0	33,300	0	33,300
330110516300	40000714 DUNDORE, KENNETH E	R	.0	118,900	0	118,900

CURRENT VALUES

EXEMPTS INCLUDED

PROPERTY	OWNER	NAME	CLASS	COUNT	ASSESSMENT	DEFERRED	NET ASSESSMENT
		PROPERTY TOTAL		.0	152,200	0	152,200
330110516500	40004437	ISAACS-LEBRIGHT, SARA	R	.0	22,500	0	22,500
330110516500	40004437	ISAACS-LEBRIGHT, SARA	R	.0	66,700	0	66,700
		PROPERTY TOTAL		.0	89,200	0	89,200
330110516600	40007505	FS LAND LLC	R	.0	22,500	0	22,500
330110516600	40007505	FS LAND LLC	R	.0	58,600	0	58,600
		PROPERTY TOTAL		.0	81,100	0	81,100
330110516700	40004438	NEGRON, RAMONA J	R	.0	22,500	0	22,500
330110516700	40004438	NEGRON, RAMONA J	R	.0	61,600	0	61,600
		PROPERTY TOTAL		.0	84,100	0	84,100
330110516800	40005666	WAGNER, ANGELA	R	.0	31,500	0	31,500
330110516800	40005666	WAGNER, ANGELA	R	.0	101,700	0	101,700
		PROPERTY TOTAL		.0	133,200	0	133,200
330110516900	40007668	GANCOS, ROBIN, BRIANNA	R	.0	22,500	0	22,500
330110516900	40007668	GANCOS, ROBIN, BRIANNA	R	.0	34,500	0	34,500
		PROPERTY TOTAL		.0	57,000	0	57,000
330110517000	40000721	WALLS, JAMES J	R	.0	30,000	0	30,000
330110517000	40000721	WALLS, JAMES J	R	.0	42,800	0	42,800
		PROPERTY TOTAL		.0	72,800	0	72,800
330110517100	40007662	SCHULZE, CARL B & ELIZ	R	.0	30,000	0	30,000
330110517200	40007662	SCHULZE, CARL B & ELIZ	R	.0	22,500	0	22,500
330110517200	40007662	SCHULZE, CARL B & ELIZ	R	.0	40,100	0	40,100
		PROPERTY TOTAL		.0	62,600	0	62,600
330110517300	40007588	MILLER, IVAN DUANE	R	.0	30,200	0	30,200
330110517300	40007588	MILLER, IVAN DUANE	R	.0	54,500	0	54,500
		PROPERTY TOTAL		.0	84,700	0	84,700
330110517400	40000724	WILKINS, HOWARD C II	R	.0	30,200	0	30,200
330110517400	40000724	WILKINS, HOWARD C II	R	.0	42,800	0	42,800
		PROPERTY TOTAL		.0	73,000	0	73,000
330110517500	40007648	LARRIMORE, JEFFREY J	R	.0	30,000	0	30,000
330110517500	40007648	LARRIMORE, JEFFREY J	R	.0	38,300	0	38,300
		PROPERTY TOTAL		.0	68,300	0	68,300
330110517600	40000727	WALLS, ALISON L	R	.0	30,000	0	30,000
330110517600	40000727	WALLS, ALISON L	R	.0	79,300	0	79,300
		PROPERTY TOTAL		.0	109,300	0	109,300
330110517700	40000730	RETZLAFF, KURT	R	.0	31,200	0	31,200
330110517700	40000730	RETZLAFF, KURT	R	.0	121,400	0	121,400
		PROPERTY TOTAL		.0	152,600	0	152,600

CURRENT VALUES

EXEMPTS INCLUDED

PROPERTY	OWNER NAME	CLASS	COUNT	ASSESSMENT	DEFERRED	NET ASSESSMENT
330110517800	40000731 GONZALEZ, WILMARY ORTI	R	.0	30,000	0	30,000
330110517800	40000731 GONZALEZ, WILMARY ORTI	R	.0	84,500	0	84,500
	PROPERTY TOTAL		.0	114,500	0	114,500
330110517801	40000732 HEESH, ALEXIS R	R	.0	30,000	0	30,000
330110517801	40000732 HEESH, ALEXIS R	R	.0	116,200	0	116,200
	PROPERTY TOTAL		.0	146,200	0	146,200
330110517900	40000735 MESSICK, MATTHEW R	R	.0	30,300	0	30,300
330110517900	40000735 MESSICK, MATTHEW R	R	.0	62,100	0	62,100
	PROPERTY TOTAL		.0	92,400	0	92,400
330110518000	40004448 WAUDBY, DONNA M	R	.0	30,500	0	30,500
330110518000	40004448 WAUDBY, DONNA M	R	.0	70,800	0	70,800
	PROPERTY TOTAL		.0	101,300	0	101,300
330110518100	40007402 HARDY, JULIA	R	.0	26,600	0	26,600
330110518100	40007402 HARDY, JULIA	R	.0	101,800	0	101,800
	PROPERTY TOTAL		.0	128,400	0	128,400
330110518200	40007402 HARDY, JULIA	R	.0	1,600	0	1,600
330110518300	40000738 EGAN, TREVOR J SR	R	.0	27,800	0	27,800
330110518300	40000738 EGAN, TREVOR J SR	R	.0	88,000	0	88,000
	PROPERTY TOTAL		.0	115,800	0	115,800
330110518400	40005050 DKW RENTALS LLC	R	.0	32,400	0	32,400
330110518400	40005050 DKW RENTALS LLC	R	.0	105,800	0	105,800
	PROPERTY TOTAL		.0	138,200	0	138,200
330110518500	40000741 WYNES, JOYCE	R	.0	31,100	0	31,100
330110518500	40000741 WYNES, JOYCE	R	.0	65,100	0	65,100
	PROPERTY TOTAL		.0	96,200	0	96,200
330110518501	40000744 HUTCHENS, LUTHER & CA	R	.0	31,400	0	31,400
330110518501	40000744 HUTCHENS, LUTHER & CA	R	.0	124,600	0	124,600
	PROPERTY TOTAL		.0	156,000	0	156,000
330110518502	40000745 SALZBERG, HARRY & ALIC	R	.0	31,000	0	31,000
330110518502	40000745 SALZBERG, HARRY & ALIC	R	.0	86,200	0	86,200
	PROPERTY TOTAL		.0	117,200	0	117,200
330110518503	40007435 TURLEY, THOMAS G & KAT	R	.0	30,800	0	30,800
330110518503	40007435 TURLEY, THOMAS G & KAT	R	.0	91,100	0	91,100
	PROPERTY TOTAL		.0	121,900	0	121,900
330110518600	40000747 MESSICK, NORMA LEE	R	.0	31,300	0	31,300
330110518600	40000747 MESSICK, NORMA LEE	R	.0	91,700	0	91,700
	PROPERTY TOTAL		.0	123,000	0	123,000
330110518700	40007553 WILKINSON JR, FLOYD H	R	.0	25,500	0	25,500
330110518700	40007553 WILKINSON JR, FLOYD H	R	.0	68,800	0	68,800

CURRENT VALUES

EXEMPTS INCLUDED

PROPERTY	OWNER	NAME	CLASS	COUNT	ASSESSMENT	DEFERRED	NET ASSESSMENT
		PROPERTY TOTAL		.0	94,300	0	94,300
330110518800	40000749	O'CONNOR, JOHN	R	.0	25,700	0	25,700
330110518800	40000749	O'CONNOR, JOHN	R	.0	77,000	0	77,000
		PROPERTY TOTAL		.0	102,700	0	102,700
330110518900	40007573	KINNIKIN, MARGERY M &	R	.0	25,800	0	25,800
330110518900	40007573	KINNIKIN, MARGERY M &	R	.0	62,600	0	62,600
		PROPERTY TOTAL		.0	88,400	0	88,400
330110519000	40000751	FRY, D JEFFEREY	R	.0	26,000	0	26,000
330110519000	40000751	FRY, D JEFFEREY	R	.0	70,600	0	70,600
		PROPERTY TOTAL		.0	96,600	0	96,600
330110519100	40000752	HAZZARD, BERTHA L	R	.0	32,100	0	32,100
330110519100	40000752	HAZZARD, BERTHA L	R	.0	106,400	0	106,400
		PROPERTY TOTAL		.0	138,500	0	138,500
330110519101	40004456	SNEAD, NATASHA C	R	.0	31,000	0	31,000
330110519101	40004456	SNEAD, NATASHA C	R	.0	124,700	0	124,700
		PROPERTY TOTAL		.0	155,700	0	155,700
330110519102	40000755	JI, RAN	R	.0	31,500	0	31,500
330110519102	40000755	JI, RAN	R	.0	111,200	0	111,200
		PROPERTY TOTAL		.0	142,700	0	142,700
330110519200	40000756	WILLIAMSON, JASON A	R	.0	30,400	0	30,400
330110519200	40000756	WILLIAMSON, JASON A	R	.0	87,500	0	87,500
		PROPERTY TOTAL		.0	117,900	0	117,900
330110519300	40000757	HARDY, WILLIAM A II	R	.0	26,300	0	26,300
330110519300	40000757	HARDY, WILLIAM A II	R	.0	99,100	0	99,100
		PROPERTY TOTAL		.0	125,400	0	125,400
330110519400	40003872	REED, VICTORIA	R	.0	30,300	0	30,300
330110519400	40003872	REED, VICTORIA	R	.0	102,600	0	102,600
		PROPERTY TOTAL		.0	132,900	0	132,900
330110519500	40000759	CALDWELL, JULIE ANN	R	.0	26,300	0	26,300
330110519500	40000759	CALDWELL, JULIE ANN	R	.0	68,500	0	68,500
		PROPERTY TOTAL		.0	94,800	0	94,800
330110519600	40005670	HARPSTER, STEPHANIE	R	.0	26,300	0	26,300
330110519600	40005670	HARPSTER, STEPHANIE	R	.0	86,000	0	86,000
		PROPERTY TOTAL		.0	112,300	0	112,300
330110519700	40000760	SOARES, CARLTON L JR &	R	.0	26,300	0	26,300
330110519700	40000760	SOARES, CARLTON L JR &	R	.0	107,100	0	107,100
		PROPERTY TOTAL		.0	133,400	0	133,400
330110519800	40005053	WESTERN, OLIVER & YIDA	R	.0	26,300	0	26,300
330110519800	40005053	WESTERN, OLIVER & YIDA	R	.0	79,700	0	79,700

CURRENT VALUES

EXEMPTS INCLUDED

PROPERTY	OWNER	NAME	CLASS	COUNT	ASSESSMENT	DEFERRED	NET ASSESSMENT
		PROPERTY TOTAL		.0	106,000	0	106,000
330110519900	40005054	TORRES ZENO, PHELUIS	R	.0	26,700	0	26,700
330110519900	40005054	TORRES ZENO, PHELUIS	R	.0	88,000	0	88,000
		PROPERTY TOTAL		.0	114,700	0	114,700
330110520000	40007490	WILLIAMS, KAYLANI A &	R	.0	26,700	0	26,700
330110520000	40007490	WILLIAMS, KAYLANI A &	R	.0	84,100	0	84,100
		PROPERTY TOTAL		.0	110,800	0	110,800
330110520100	40000765	WISE, CHARLES E SR & S	R	.0	26,800	0	26,800
330110520100	40000765	WISE, CHARLES E SR & S	R	.0	63,000	0	63,000
		PROPERTY TOTAL		.0	89,800	0	89,800
330110520200	40003874	ANNDURWOOD VENTURES LL	R	.0	26,700	0	26,700
330110520200	40003874	ANNDURWOOD VENTURES LL	R	.0	67,200	0	67,200
		PROPERTY TOTAL		.0	93,900	0	93,900
330110520300	40000767	LEGROS, DULAMA & IFICA	R	.0	26,300	0	26,300
330110520300	40000767	LEGROS, DULAMA & IFICA	R	.0	92,700	0	92,700
		PROPERTY TOTAL		.0	119,000	0	119,000
330110520301	40003238	LEGROS, PHILAMAR & KET	R	.0	26,400	0	26,400
330110520301	40003238	LEGROS, PHILAMAR & KET	R	.0	124,100	0	124,100
		PROPERTY TOTAL		.0	150,500	0	150,500
330110520400	40007530	O'DAY JR, THOMAS HOWAR	R	.0	26,300	0	26,300
330110520400	40007530	O'DAY JR, THOMAS HOWAR	R	.0	73,500	0	73,500
		PROPERTY TOTAL		.0	99,800	0	99,800
330110520500	40000667	BURRIS FOODS INC	C	.0	35,200	0	35,200
330110520500	40000667	BURRIS FOODS INC	C	.0	19,500	0	19,500
		PROPERTY TOTAL		.0	54,700	0	54,700
330110520601	40005684	MCKELVEY, JAMES G	R	.0	34,300	0	34,300
330110520601	40005684	MCKELVEY, JAMES G	R	.0	90,900	0	90,900
		PROPERTY TOTAL		.0	125,200	0	125,200
330110520700	40005685	RONE, GABRIELLE J	R	.0	35,300	0	35,300
330110520700	40005685	RONE, GABRIELLE J	R	.0	76,200	0	76,200
		PROPERTY TOTAL		.0	111,500	0	111,500
330110520800	40003875	BRITTINGHAM, JASON	R	.0	31,500	0	31,500
330110520800	40003875	BRITTINGHAM, JASON	R	.0	84,000	0	84,000
		PROPERTY TOTAL		.0	115,500	0	115,500
330110520900	40007294	MANCUSO, CATHERINE A &	R	.0	31,600	0	31,600
330110520900	40007294	MANCUSO, CATHERINE A &	R	.0	110,800	0	110,800
		PROPERTY TOTAL		.0	142,400	0	142,400
330110520901	40005584	SAVAGE, CANDISE T	R	.0	27,300	0	27,300
330110520901	40005584	SAVAGE, CANDISE T	R	.0	151,400	0	151,400

CURRENT VALUES

EXEMPTS INCLUDED

PROPERTY	OWNER NAME	CLASS	COUNT	ASSESSMENT	DEFERRED	NET ASSESSMENT
	PROPERTY TOTAL		.0	178,700	0	178,700
330110520902	40003802 ROBINSON, MAKIA MANOKE	R	.0	27,600	0	27,600
330110520902	40003802 ROBINSON, MAKIA MANOKE	R	.0	151,400	0	151,400
	PROPERTY TOTAL		.0	179,000	0	179,000
330110521000	40000772 CALVERT, JAMES B	R	.0	31,500	0	31,500
330110521000	40000772 CALVERT, JAMES B	R	.0	103,100	0	103,100
	PROPERTY TOTAL		.0	134,600	0	134,600
330110521001	40007494 WULFF, LAUREN A	R	.0	31,100	0	31,100
330110521001	40007494 WULFF, LAUREN A	R	.0	78,000	0	78,000
	PROPERTY TOTAL		.0	109,100	0	109,100
330110521100	40000773 WARFIELD, DONNA	R	.0	26,600	0	26,600
330110521100	40000773 WARFIELD, DONNA	R	.0	75,800	0	75,800
	PROPERTY TOTAL		.0	102,400	0	102,400
330110521101	40004729 KALASKY, JORDAN & KRYS	R	.0	26,800	0	26,800
330110521101	40004729 KALASKY, JORDAN & KRYS	R	.0	155,600	0	155,600
	PROPERTY TOTAL		.0	182,400	0	182,400
330110521200	40007569 SHARP JR, PHILLIP E &	R	.0	24,400	0	24,400
330110521200	40007569 SHARP JR, PHILLIP E &	R	.0	64,800	0	64,800
	PROPERTY TOTAL		.0	89,200	0	89,200
330110521300	40000775 TEYKER, ROBERT H & JAN	R	.0	32,600	0	32,600
330110521300	40000775 TEYKER, ROBERT H & JAN	R	.0	68,500	0	68,500
	PROPERTY TOTAL		.0	101,100	0	101,100
330110521400	40000776 BLEVINS, EULA YVONNE	R	.0	24,400	0	24,400
330110521400	40000776 BLEVINS, EULA YVONNE	R	.0	49,700	0	49,700
	PROPERTY TOTAL		.0	74,100	0	74,100
330110521500	40005686 SICKLES, JODI	R	.0	24,400	0	24,400
330110521500	40005686 SICKLES, JODI	R	.0	59,900	0	59,900
	PROPERTY TOTAL		.0	84,300	0	84,300
330110521600	40000778 RUCZYNSKI, STEPHEN & S	R	.0	32,400	0	32,400
330110521600	40000778 RUCZYNSKI, STEPHEN & S	R	.0	91,300	0	91,300
	PROPERTY TOTAL		.0	123,700	0	123,700
330110521700	40002612 MILFORD SCHOOL DISTRIC	E	.0	568,400	0	568,400
330110521700	40002612 MILFORD SCHOOL DISTRIC	E	.0	4,649,900	0	4,649,900
	PROPERTY TOTAL		.0	5,218,300	0	5,218,300
330110521800	40002612 MILFORD SCHOOL DISTRIC	E	.0	341,300	0	341,300
330110521800	40002612 MILFORD SCHOOL DISTRIC	E	.0	11,709,000	0	11,709,000
	PROPERTY TOTAL		.0	12,050,300	0	12,050,300
330110522200	40007502 WIEDER, SUMMER LYNN &	R	.0	30,600	0	30,600
330110522200	40007502 WIEDER, SUMMER LYNN &	R	.0	77,300	0	77,300

CURRENT VALUES

EXEMPTS INCLUDED

PROPERTY	OWNER NAME	CLASS	COUNT	ASSESSMENT	DEFERRED	NET ASSESSMENT
	PROPERTY TOTAL		.0	107,900	0	107,900
330110522300	40004575 YMH LLC	A	.0	150,000	0	150,000
330110522300	40004575 YMH LLC	A	.0	491,200	0	491,200
	PROPERTY TOTAL		.0	641,200	0	641,200
330110522401	40006775 BRADLEY, PHILLIP T & F	R	.0	36,000	0	36,000
330110522401	40006775 BRADLEY, PHILLIP T & F	R	.0	201,300	0	201,300
	PROPERTY TOTAL		.0	237,300	0	237,300
330110522402	40006649 J & R WALNUT STREET PR	R	.0	33,600	0	33,600
330110522402	40006649 J & R WALNUT STREET PR	R	.0	161,200	0	161,200
	PROPERTY TOTAL		.0	194,800	0	194,800
330110522403	40000635 WILEY, JOSEPH E & RENA	R	.0	35,700	0	35,700
330110522403	40000635 WILEY, JOSEPH E & RENA	R	.0	161,200	0	161,200
	PROPERTY TOTAL		.0	196,900	0	196,900
330110522500	40004465 CASE, CHERYL G	R	.0	23,100	0	23,100
330110522500	40004465 CASE, CHERYL G	R	.0	70,400	0	70,400
	PROPERTY TOTAL		.0	93,500	0	93,500
330110522501	40006042 PERSINGER, JOHN E & RU	R	.0	22,500	0	22,500
330110522501	40006042 PERSINGER, JOHN E & RU	R	.0	71,300	0	71,300
	PROPERTY TOTAL		.0	93,800	0	93,800
330110522600	40000635 WILEY, JOSEPH E & RENA	R	.0	22,500	0	22,500
330110522600	40000635 WILEY, JOSEPH E & RENA	R	.0	81,600	0	81,600
	PROPERTY TOTAL		.0	104,100	0	104,100
330110522601	40000785 SPENCE, WILLIAM T	R	.0	22,500	0	22,500
330110522601	40000785 SPENCE, WILLIAM T	R	.0	69,100	0	69,100
	PROPERTY TOTAL		.0	91,600	0	91,600
330110522700	40007196 MITCHELL, RANDY C & MY	R	.0	30,000	0	30,000
330110522700	40007196 MITCHELL, RANDY C & MY	R	.0	130,300	0	130,300
	PROPERTY TOTAL		.0	160,300	0	160,300
330110522800	40000786 PIPER, ESTATE OF MARK	R	.0	29,600	0	29,600
330110522800	40000786 PIPER, ESTATE OF MARK	R	.0	80,800	0	80,800
	PROPERTY TOTAL		.0	110,400	0	110,400
330110600100	40006204 DIEHL, JAMES D & ANGEL	R	.0	34,800	0	34,800
330110600100	40006204 DIEHL, JAMES D & ANGEL	R	.0	124,300	0	124,300
	PROPERTY TOTAL		.0	159,100	0	159,100
330110600200	40005688 RAUE, BARBARA A & ROD	R	.0	19,800	0	19,800
330110600200	40005688 RAUE, BARBARA A & ROD	R	.0	70,500	0	70,500
	PROPERTY TOTAL		.0	90,300	0	90,300
330110600201	40006205 SCHAAP, ROBERT & LUCIN	R	.0	34,800	0	34,800
330110600201	40006205 SCHAAP, ROBERT & LUCIN	R	.0	99,000	0	99,000

CURRENT VALUES

EXEMPTS INCLUDED

PROPERTY	OWNER NAME	CLASS	COUNT	ASSESSMENT	DEFERRED	NET ASSESSMENT
	PROPERTY TOTAL		.0	133,800	0	133,800
330110600300	40000791 BOWMAN, JOSEPH III	R	.0	32,100	0	32,100
330110600300	40000791 BOWMAN, JOSEPH III	R	.0	148,400	0	148,400
	PROPERTY TOTAL		.0	180,500	0	180,500
330110600400	40007768 CHANOUX, MICHAEL P & M	R	.0	30,100	0	30,100
330110600400	40007768 CHANOUX, MICHAEL P & M	R	.0	67,200	0	67,200
	PROPERTY TOTAL		.0	97,300	0	97,300
330110600500	40007095 KENNEDY, SPENCER E & Y	R	.0	25,500	0	25,500
330110600500	40007095 KENNEDY, SPENCER E & Y	R	.0	155,100	0	155,100
	PROPERTY TOTAL		.0	180,600	0	180,600
330110600600	40000794 SMITH, BORDEN E II	C	.0	161,000	0	161,000
330110600600	40000794 SMITH, BORDEN E II	C	.0	247,000	0	247,000
	PROPERTY TOTAL		.0	408,000	0	408,000
330110600601	40005690 FOWLER, FRED AND CHARL	R	.0	99,000	0	99,000
330110600601	40005690 FOWLER, FRED AND CHARL	R	.0	40,100	0	40,100
	PROPERTY TOTAL		.0	139,100	0	139,100
330110600700	40000796 FOWLER, FRED L	C	.0	61,900	0	61,900
330110600700	40000796 FOWLER, FRED L	C	.0	121,000	0	121,000
	PROPERTY TOTAL		.0	182,900	0	182,900
330110600800	40000797 GUNTER, CARSON C	R	.0	24,300	0	24,300
330110600800	40000797 GUNTER, CARSON C	R	.0	19,900	0	19,900
	PROPERTY TOTAL		.0	44,200	0	44,200
330110900100	40003880 HITCHENS, ROBIN D & DE	R	.0	28,500	0	28,500
330110900100	40003880 HITCHENS, ROBIN D & DE	R	.0	78,100	0	78,100
	PROPERTY TOTAL		.0	106,600	0	106,600
330110900200	40005691 RICHCAROLE HOLDINGS LL	R	.0	31,600	0	31,600
330110900200	40005691 RICHCAROLE HOLDINGS LL	R	.0	74,000	0	74,000
	PROPERTY TOTAL		.0	105,600	0	105,600
330110900300	40007577 VENETT, EMMETT JR & PA	R	.0	31,200	0	31,200
330110900300	40007577 VENETT, EMMETT JR & PA	R	.0	55,600	0	55,600
	PROPERTY TOTAL		.0	86,800	0	86,800
330110900400	40000801 CORNWELL, JANELLE	R	.0	32,400	0	32,400
330110900400	40000801 CORNWELL, JANELLE	R	.0	76,500	0	76,500
	PROPERTY TOTAL		.0	108,900	0	108,900
330110900500	40000802 HOSTEDLER, COLBY L	R	.0	31,500	0	31,500
330110900500	40000802 HOSTEDLER, COLBY L	R	.0	56,300	0	56,300
	PROPERTY TOTAL		.0	87,800	0	87,800
330110900600	40000803 STUBBS, JAMES A & SUSI	R	.0	29,600	0	29,600
330110900600	40000803 STUBBS, JAMES A & SUSI	R	.0	57,900	0	57,900

CURRENT VALUES

EXEMPTS INCLUDED

PROPERTY	OWNER NAME	CLASS	COUNT	ASSESSMENT	DEFERRED	NET ASSESSMENT
	PROPERTY TOTAL		.0	87,500	0	87,500
330110900700	40000804 MATTLIND LLC	C	.0	301,000	0	301,000
330110900700	40000804 MATTLIND LLC	C	.0	1,437,900	0	1,437,900
	PROPERTY TOTAL		.0	1,738,900	0	1,738,900
330110900900	40006608 S & P HOLDINGS LLC	C	.0	117,500	0	117,500
330110900900	40006608 S & P HOLDINGS LLC	C	.0	692,900	0	692,900
	PROPERTY TOTAL		.0	810,400	0	810,400
330110900901	40006608 S & P HOLDINGS LLC	C	.0	68,400	0	68,400
330110900901	40006608 S & P HOLDINGS LLC	C	.0	452,100	0	452,100
	PROPERTY TOTAL		.0	520,500	0	520,500
330110900902	40006608 S & P HOLDINGS LLC	C	.0	77,200	0	77,200
330110900902	40006608 S & P HOLDINGS LLC	C	.0	644,400	0	644,400
	PROPERTY TOTAL		.0	721,600	0	721,600
330110901200	40006608 S & P HOLDINGS LLC	C	.0	78,700	0	78,700
330110901200	40006608 S & P HOLDINGS LLC	C	.0	728,200	0	728,200
	PROPERTY TOTAL		.0	806,900	0	806,900
330110901500	40006608 S & P HOLDINGS LLC	C	.0	64,000	0	64,000
330110901500	40006608 S & P HOLDINGS LLC	C	.0	825,400	0	825,400
	PROPERTY TOTAL		.0	889,400	0	889,400
330110901600	40005694 GARNER, MARTHA E	R	.0	35,100	0	35,100
330110901600	40005694 GARNER, MARTHA E	R	.0	82,300	0	82,300
	PROPERTY TOTAL		.0	117,400	0	117,400
330110901700	40000808 WALLS, HAROLD L & TINA	R	.0	45,700	0	45,700
330110901700	40000808 WALLS, HAROLD L & TINA	R	.0	73,000	0	73,000
	PROPERTY TOTAL		.0	118,700	0	118,700
330110901701	40007637 MORGAN, DAVID A & DAVI	R	.0	28,100	0	28,100
330110901800	40007637 MORGAN, DAVID A & DAVI	R	.0	28,000	0	28,000
330110901800	40007637 MORGAN, DAVID A & DAVI	R	.0	46,000	0	46,000
	PROPERTY TOTAL		.0	74,000	0	74,000
330110901900	40000811 KENT LAND LLC	C	.0	83,100	0	83,100
330110901900	40000811 KENT LAND LLC	C	.0	78,400	0	78,400
	PROPERTY TOTAL		.0	161,500	0	161,500
330110902000	40000813 MARKET STREET PLAZA LL	C	.0	91,300	0	91,300
330110902000	40000813 MARKET STREET PLAZA LL	C	.0	1,137,400	0	1,137,400
	PROPERTY TOTAL		.0	1,228,700	0	1,228,700
330110902100	40000913 KEY PROPERTIES GROUP L	C	.0	67,300	0	67,300
330110902100	40000913 KEY PROPERTIES GROUP L	C	.0	352,700	0	352,700
	PROPERTY TOTAL		.0	420,000	0	420,000

CURRENT VALUES

EXEMPTS INCLUDED

PROPERTY	OWNER	NAME	CLASS	COUNT	ASSESSMENT	DEFERRED	NET ASSESSMENT
330110902200	40007525	ANLEU VICENTE, MARLON	R	.0	24,400	0	24,400
330110902200	40007525	ANLEU VICENTE, MARLON	R	.0	94,900	0	94,900
		PROPERTY TOTAL		.0	119,300	0	119,300
330110902300	40005697	SHANER, CHEYENNE LEIGH	R	.0	24,400	0	24,400
330110902400	40003839	CISNEROS, JOSE L & MAR	R	.0	24,200	0	24,200
330110902400	40003839	CISNEROS, JOSE L & MAR	R	.0	17,400	0	17,400
		PROPERTY TOTAL		.0	41,600	0	41,600
330110902500	40000817	STEVENS, ANGELA	R	.0	32,200	0	32,200
330110902500	40000817	STEVENS, ANGELA	R	.0	94,000	0	94,000
		PROPERTY TOTAL		.0	126,200	0	126,200
330110902501	40005068	MARCELIN, ORESTA	R	.0	30,100	0	30,100
330110902501	40005068	MARCELIN, ORESTA	R	.0	79,700	0	79,700
		PROPERTY TOTAL		.0	109,800	0	109,800
330110902502	40003884	DUSCHL, MICHAEL J	R	.0	33,900	0	33,900
330110902502	40003884	DUSCHL, MICHAEL J	R	.0	82,500	0	82,500
		PROPERTY TOTAL		.0	116,400	0	116,400
330110902503	40003383	DE LEON SOTO, ABIGAIL	R	.0	25,900	0	25,900
330110902503	40003383	DE LEON SOTO, ABIGAIL	R	.0	98,500	0	98,500
		PROPERTY TOTAL		.0	124,400	0	124,400
330110902601	40000820	DOHERTY, RYAN ROBERT	R	.0	30,900	0	30,900
330110902601	40000820	DOHERTY, RYAN ROBERT	R	.0	100,300	0	100,300
		PROPERTY TOTAL		.0	131,200	0	131,200
330110902700	40000822	RODRIGUEZ CABALLERO, M	R	.0	29,400	0	29,400
330110902700	40000822	RODRIGUEZ CABALLERO, M	R	.0	59,000	0	59,000
		PROPERTY TOTAL		.0	88,400	0	88,400
330110902800	40007733	CITY OF MILFORD - RETE	E	.0	500	0	500
330110902900	40000206	WATERGATE LIBORIO LLC	R	.0	65,800	0	65,800
330110902901	40000402	MILFORD MINI STORAGE I	C	.0	70,500	0	70,500
330110902902	40003810	MILFORD MINI-STORAGE I	C	.0	57,800	0	57,800
330110902902	40003810	MILFORD MINI-STORAGE I	C	.0	321,800	0	321,800
		PROPERTY TOTAL		.0	379,600	0	379,600
330110902903	40000206	WATERGATE LIBORIO LLC	C	.0	3,900	0	3,900
330110902904	40006582	MILFORD HOUSING DEVELO	A	.0	73,400	0	73,400
330110902904	40006582	MILFORD HOUSING DEVELO	A	.0	1,500,800	0	1,500,800
		PROPERTY TOTAL		.0	1,574,200	0	1,574,200
330110902906	40001014	CITY OF MILFORD	E	.0	1,600	0	1,600

CURRENT VALUES

EXEMPTS INCLUDED

PROPERTY	OWNER	NAME	CLASS	COUNT	ASSESSMENT	DEFERRED	NET ASSESSMENT
330110902907	40000402	MILFORD MINI STORAGE I	C	.0	75,000	0	75,000
330110902907	40000402	MILFORD MINI STORAGE I	C	.0	743,800	0	743,800
		PROPERTY TOTAL		.0	818,800	0	818,800
330110902908	40000828	603 MARSHALL ST LLC	C	.0	65,800	0	65,800
330110902908	40000828	603 MARSHALL ST LLC	C	.0	472,300	0	472,300
		PROPERTY TOTAL		.0	538,100	0	538,100
330110902909	40004470	MILFORD RENT-ALL LLC	C	.0	65,800	0	65,800
330110902909	40004470	MILFORD RENT-ALL LLC	C	.0	159,500	0	159,500
		PROPERTY TOTAL		.0	225,300	0	225,300
330110903000	40006596	WATERGATE AT MILFORD R	C	.0	176,400	0	176,400
330110903000	40006596	WATERGATE AT MILFORD R	C	.0	936,400	0	936,400
		PROPERTY TOTAL		.0	1,112,800	0	1,112,800
330110903100	40000214	LIBORIO WATERGATE LLC	R	.0	37,900	0	37,900
330110903200	40000206	WATERGATE LIBORIO LLC	R	.0	2,200	0	2,200
330110903400	40007261	BARRETT, TOMMI C	R	.0	30,400	0	30,400
330110903400	40007261	BARRETT, TOMMI C	R	.0	117,700	0	117,700
		PROPERTY TOTAL		.0	148,100	0	148,100
330110903401	40000833	CZERKIES, CAROL D	R	.0	24,600	0	24,600
330110903401	40000833	CZERKIES, CAROL D	R	.0	113,300	0	113,300
		PROPERTY TOTAL		.0	137,900	0	137,900
330110903500	40000834	SPENCER, JENNIFER S	R	.0	24,600	0	24,600
330110903500	40000834	SPENCER, JENNIFER S	R	.0	119,900	0	119,900
		PROPERTY TOTAL		.0	144,500	0	144,500
330110903501	40000835	LAYTON, ELIZABETH G	R	.0	24,600	0	24,600
330110903501	40000835	LAYTON, ELIZABETH G	R	.0	114,000	0	114,000
		PROPERTY TOTAL		.0	138,600	0	138,600
330110903600	40005699	BURGESS III, JAMES W	R	.0	24,600	0	24,600
330110903600	40005699	BURGESS III, JAMES W	R	.0	134,500	0	134,500
		PROPERTY TOTAL		.0	159,100	0	159,100
330110903601	40005699	BURGESS III, JAMES W	R	.0	24,600	0	24,600
330110903601	40005699	BURGESS III, JAMES W	R	.0	134,500	0	134,500
		PROPERTY TOTAL		.0	159,100	0	159,100
330110903700	40005069	MOORE, SARAH K	R	.0	24,600	0	24,600
330110903700	40005069	MOORE, SARAH K	R	.0	109,100	0	109,100
		PROPERTY TOTAL		.0	133,700	0	133,700
330110903701	40000840	HAUG, JAMES R & LAURA	R	.0	24,600	0	24,600
330110903701	40000840	HAUG, JAMES R & LAURA	R	.0	108,700	0	108,700
		PROPERTY TOTAL		.0	133,300	0	133,300

CURRENT VALUES

EXEMPTS INCLUDED

PROPERTY	OWNER	NAME	CLASS	COUNT	ASSESSMENT	DEFERRED	NET ASSESSMENT
330110903800	40000841	THOMPSON, KATHY L	R	.0	24,600	0	24,600
330110903800	40000841	THOMPSON, KATHY L	R	.0	138,000	0	138,000
		PROPERTY TOTAL		.0	162,600	0	162,600
330110903801	40007769	PORTER II, GARY L	R	.0	24,600	0	24,600
330110903801	40007769	PORTER II, GARY L	R	.0	120,500	0	120,500
		PROPERTY TOTAL		.0	145,100	0	145,100
330110903900	40007306	GALLAGHER, JOSEPH J JR	R	.0	24,600	0	24,600
330110903900	40007306	GALLAGHER, JOSEPH J JR	R	.0	114,700	0	114,700
		PROPERTY TOTAL		.0	139,300	0	139,300
330110903901	40000844	HASTINGS, DAWN M	R	.0	24,600	0	24,600
330110903901	40000844	HASTINGS, DAWN M	R	.0	140,500	0	140,500
		PROPERTY TOTAL		.0	165,100	0	165,100
330110904000	40006210	LIU, LI SAI	R	.0	24,600	0	24,600
330110904000	40006210	LIU, LI SAI	R	.0	118,300	0	118,300
		PROPERTY TOTAL		.0	142,900	0	142,900
330110904001	40000846	FLORESTAL, YVES	R	.0	24,600	0	24,600
330110904001	40000846	FLORESTAL, YVES	R	.0	129,500	0	129,500
		PROPERTY TOTAL		.0	154,100	0	154,100
330110904100	40003888	LONGSTREET, WENDY L	R	.0	24,600	0	24,600
330110904100	40003888	LONGSTREET, WENDY L	R	.0	123,100	0	123,100
		PROPERTY TOTAL		.0	147,700	0	147,700
330110904101	40005072	GIBSON, IAN & RAYGAN B	R	.0	24,600	0	24,600
330110904101	40005072	GIBSON, IAN & RAYGAN B	R	.0	119,700	0	119,700
		PROPERTY TOTAL		.0	144,300	0	144,300
330110904200	40007067	JOSEPH, ERNST & NAITIL	R	.0	41,100	0	41,100
330110904200	40007067	JOSEPH, ERNST & NAITIL	R	.0	143,900	0	143,900
		PROPERTY TOTAL		.0	185,000	0	185,000
330110904300	40000851	CASPER, SHANE W & NANC	R	.0	41,100	0	41,100
330110904300	40000851	CASPER, SHANE W & NANC	R	.0	145,400	0	145,400
		PROPERTY TOTAL		.0	186,500	0	186,500
330110904400	40000852	RANNEY, ROBERTA A	R	.0	18,200	0	18,200
330110904400	40000852	RANNEY, ROBERTA A	R	.0	129,600	0	129,600
		PROPERTY TOTAL		.0	147,800	0	147,800
330110904401	40000852	RANNEY, ROBERTA A	R	.0	18,200	0	18,200
330110904500	40000853	WOLFORD, WILLIAM	R	.0	24,600	0	24,600
330110904500	40000853	WOLFORD, WILLIAM	R	.0	136,400	0	136,400
		PROPERTY TOTAL		.0	161,000	0	161,000
330110904501	40000853	WOLFORD, WILLIAM	R	.0	24,600	0	24,600

CURRENT VALUES

EXEMPTS INCLUDED

PROPERTY	OWNER	NAME	CLASS	COUNT	ASSESSMENT	DEFERRED	NET ASSESSMENT
330110904600	40000856	SCHATZSCHNEIDER, JOHN	R	.0	24,600	0	24,600
330110904600	40000856	SCHATZSCHNEIDER, JOHN	R	.0	117,900	0	117,900
		PROPERTY TOTAL		.0	142,500	0	142,500
330110904601	40000856	SCHATZSCHNEIDER, JOHN	R	.0	24,600	0	24,600
330110904601	40000856	SCHATZSCHNEIDER, JOHN	R	.0	117,900	0	117,900
		PROPERTY TOTAL		.0	142,500	0	142,500
330110904700	40000856	SCHATZSCHNEIDER, JOHN	R	.0	24,600	0	24,600
330110904700	40000856	SCHATZSCHNEIDER, JOHN	R	.0	115,900	0	115,900
		PROPERTY TOTAL		.0	140,500	0	140,500
330110904701	40000856	SCHATZSCHNEIDER, JOHN	R	.0	24,600	0	24,600
330110904701	40000856	SCHATZSCHNEIDER, JOHN	R	.0	115,900	0	115,900
		PROPERTY TOTAL		.0	140,500	0	140,500
330110904800	40005700	PEDERSON, LARS H & FAB	R	.0	34,200	0	34,200
330110904800	40005700	PEDERSON, LARS H & FAB	R	.0	133,500	0	133,500
		PROPERTY TOTAL		.0	167,700	0	167,700
330110904900	40000214	LIBORIO WATERGATE LLC	R	.0	43,600	0	43,600
330110905000	40003128	HUFF, ROBERT P	R	.0	46,500	0	46,500
330110905000	40003128	HUFF, ROBERT P	R	.0	216,100	0	216,100
		PROPERTY TOTAL		.0	262,600	0	262,600
330110905100	40005701	SHIELD, KRISTEN	R	.0	56,200	0	56,200
330110905100	40005701	SHIELD, KRISTEN	R	.0	194,100	0	194,100
		PROPERTY TOTAL		.0	250,300	0	250,300
330110905200	40000859	RIVIELLO, GERALD & CAR	R	.0	35,700	0	35,700
330110905200	40000859	RIVIELLO, GERALD & CAR	R	.0	171,000	0	171,000
		PROPERTY TOTAL		.0	206,700	0	206,700
330110905300	40007006	ONEIL, JOHN B & DOROTH	R	.0	44,500	0	44,500
330110905300	40007006	ONEIL, JOHN B & DOROTH	R	.0	149,000	0	149,000
		PROPERTY TOTAL		.0	193,500	0	193,500
330110905400	40000861	BENN, GEOFFREY T	R	.0	43,900	0	43,900
330110905400	40000861	BENN, GEOFFREY T	R	.0	167,000	0	167,000
		PROPERTY TOTAL		.0	210,900	0	210,900
330110905500	40000862	JOHNSTON, STUART D	R	.0	44,500	0	44,500
330110905500	40000862	JOHNSTON, STUART D	R	.0	233,500	0	233,500
		PROPERTY TOTAL		.0	278,000	0	278,000
330110905600	40000863	BARRIGA, HENRY & IRMA	R	.0	44,700	0	44,700
330110905600	40000863	BARRIGA, HENRY & IRMA	R	.0	141,500	0	141,500
		PROPERTY TOTAL		.0	186,200	0	186,200
330110905700	40000864	CORWIN, KEVIN R & JOE-	R	.0	38,000	0	38,000
330110905700	40000864	CORWIN, KEVIN R & JOE-	R	.0	159,300	0	159,300

CURRENT VALUES

EXEMPTS INCLUDED

PROPERTY	OWNER	NAME	CLASS	COUNT	ASSESSMENT	DEFERRED	NET ASSESSMENT
		PROPERTY TOTAL		.0	197,300	0	197,300
330110905800	40004474	BANDEKOW, JANET L & DA	R	.0	57,600	0	57,600
330110905800	40004474	BANDEKOW, JANET L & DA	R	.0	197,200	0	197,200
		PROPERTY TOTAL		.0	254,800	0	254,800
330110905900	40005702	SEPLOWITZ, BRUCE R & A	R	.0	43,300	0	43,300
330110905900	40005702	SEPLOWITZ, BRUCE R & A	R	.0	172,400	0	172,400
		PROPERTY TOTAL		.0	215,700	0	215,700
330110906000	40006733	COULBOURN JR, KEVIN W	R	.0	45,300	0	45,300
330110906000	40006733	COULBOURN JR, KEVIN W	R	.0	205,700	0	205,700
		PROPERTY TOTAL		.0	251,000	0	251,000
330110906100	40000869	BARROW, DONALD N	R	.0	44,400	0	44,400
330110906200	40000869	BARROW, DONALD N	R	.0	44,900	0	44,900
330110906200	40000869	BARROW, DONALD N	R	.0	140,900	0	140,900
		PROPERTY TOTAL		.0	185,800	0	185,800
330110906300	40005075	BENDER FAMILY REV TRUS	R	.0	50,100	0	50,100
330110906300	40005075	BENDER FAMILY REV TRUS	R	.0	169,500	0	169,500
		PROPERTY TOTAL		.0	219,600	0	219,600
330110906400	40000871	PHILLIPS, VERNON J & D	R	.0	44,000	0	44,000
330110906400	40000871	PHILLIPS, VERNON J & D	R	.0	137,800	0	137,800
		PROPERTY TOTAL		.0	181,800	0	181,800
330110906500	40000872	WELLS, SHERRY	R	.0	44,000	0	44,000
330110906500	40000872	WELLS, SHERRY	R	.0	138,000	0	138,000
		PROPERTY TOTAL		.0	182,000	0	182,000
330110906600	40000638	THOMPSON, PATRICIA C	R	.0	44,800	0	44,800
330110906600	40000638	THOMPSON, PATRICIA C	R	.0	146,100	0	146,100
		PROPERTY TOTAL		.0	190,900	0	190,900
330110906700	40007064	TAYLOR, KATHLEEN	R	.0	43,300	0	43,300
330110906700	40007064	TAYLOR, KATHLEEN	R	.0	142,500	0	142,500
		PROPERTY TOTAL		.0	185,800	0	185,800
330110906800	40000875	CALVERT, KEITH & LESLI	R	.0	43,300	0	43,300
330110906800	40000875	CALVERT, KEITH & LESLI	R	.0	116,000	0	116,000
		PROPERTY TOTAL		.0	159,300	0	159,300
330110906900	40005076	MISRA, ANAND	R	.0	43,300	0	43,300
330110906900	40005076	MISRA, ANAND	R	.0	171,800	0	171,800
		PROPERTY TOTAL		.0	215,100	0	215,100
330110907000	40000877	MORTON, DENISE M	R	.0	43,500	0	43,500
330110907000	40000877	MORTON, DENISE M	R	.0	139,900	0	139,900
		PROPERTY TOTAL		.0	183,400	0	183,400

CURRENT VALUES

EXEMPTS INCLUDED

PROPERTY	OWNER	NAME	CLASS	COUNT	ASSESSMENT	DEFERRED	NET ASSESSMENT
330110907100	40003893	ZOOK, BRENTON K	R	.0	43,800	0	43,800
330110907100	40003893	ZOOK, BRENTON K	R	.0	141,300	0	141,300
		PROPERTY TOTAL		.0	185,100	0	185,100
330110907200	40000879	PRILEAU, WILLIAM J & S	R	.0	44,900	0	44,900
330110907200	40000879	PRILEAU, WILLIAM J & S	R	.0	138,300	0	138,300
		PROPERTY TOTAL		.0	183,200	0	183,200
330110907300	40005704	WYTTENBACH, ANDREW THO	R	.0	40,800	0	40,800
330110907300	40005704	WYTTENBACH, ANDREW THO	R	.0	121,100	0	121,100
		PROPERTY TOTAL		.0	161,900	0	161,900
330110907400	40000881	JULIAN, MARLI H	R	.0	42,000	0	42,000
330110907400	40000881	JULIAN, MARLI H	R	.0	130,700	0	130,700
		PROPERTY TOTAL		.0	172,700	0	172,700
330110907500	40006212	DORSAINVIL, BABY	R	.0	42,000	0	42,000
330110907500	40006212	DORSAINVIL, BABY	R	.0	144,500	0	144,500
		PROPERTY TOTAL		.0	186,500	0	186,500
330110907600	40006942	VELAZQUEZ, JOHN & SANT	R	.0	42,400	0	42,400
330110907600	40006942	VELAZQUEZ, JOHN & SANT	R	.0	161,000	0	161,000
		PROPERTY TOTAL		.0	203,400	0	203,400
330110907700	40003895	MITAN, ALEXANDER M	R	.0	42,300	0	42,300
330110907700	40003895	MITAN, ALEXANDER M	R	.0	125,400	0	125,400
		PROPERTY TOTAL		.0	167,700	0	167,700
330110907800	40007072	WITTE, SCOTT W & MARIO	R	.0	42,200	0	42,200
330110907800	40007072	WITTE, SCOTT W & MARIO	R	.0	142,000	0	142,000
		PROPERTY TOTAL		.0	184,200	0	184,200
330110907900	40007143	KIEFER, JANE M	R	.0	42,400	0	42,400
330110907900	40007143	KIEFER, JANE M	R	.0	126,800	0	126,800
		PROPERTY TOTAL		.0	169,200	0	169,200
330110908000	40004476	JONES, JESSICA L & HAR	R	.0	42,600	0	42,600
330110908000	40004476	JONES, JESSICA L & HAR	R	.0	153,000	0	153,000
		PROPERTY TOTAL		.0	195,600	0	195,600
330110908100	40005705	CLOCK, MICHAEL & LISA	R	.0	42,700	0	42,700
330110908100	40005705	CLOCK, MICHAEL & LISA	R	.0	152,900	0	152,900
		PROPERTY TOTAL		.0	195,600	0	195,600
330110908200	40005706	CLOUKEY, PATRICIA	R	.0	42,900	0	42,900
330110908200	40005706	CLOUKEY, PATRICIA	R	.0	111,300	0	111,300
		PROPERTY TOTAL		.0	154,200	0	154,200
330110908300	40005707	CONEXIO CARE INC	R	.0	43,000	0	43,000
330110908300	40005707	CONEXIO CARE INC	R	.0	133,100	0	133,100
		PROPERTY TOTAL		.0	176,100	0	176,100

CURRENT VALUES

EXEMPTS INCLUDED

PROPERTY	OWNER	NAME	CLASS	COUNT	ASSESSMENT	DEFERRED	NET ASSESSMENT
330110908400	40000891	LAMANNA, PATRICA	R	.0	43,200	0	43,200
330110908400	40000891	LAMANNA, PATRICA	R	.0	133,000	0	133,000
		PROPERTY TOTAL		.0	176,200	0	176,200
330110908500	40006886	WRIGHT, IAN	R	.0	44,500	0	44,500
330110908500	40006886	WRIGHT, IAN	R	.0	167,600	0	167,600
		PROPERTY TOTAL		.0	212,100	0	212,100
330110908600	40003382	HAMPTON, PENNY	R	.0	27,000	0	27,000
330110908600	40003382	HAMPTON, PENNY	R	.0	110,900	0	110,900
		PROPERTY TOTAL		.0	137,900	0	137,900
330110908601	40007325	COX, BRITTANY S & JADR	R	.0	26,000	0	26,000
330110908601	40007325	COX, BRITTANY S & JADR	R	.0	110,100	0	110,100
		PROPERTY TOTAL		.0	136,100	0	136,100
330110908700	40005708	JACKSON, CODY	R	.0	26,900	0	26,900
330110908700	40005708	JACKSON, CODY	R	.0	125,000	0	125,000
		PROPERTY TOTAL		.0	151,900	0	151,900
330110908701	40003900	SARAVIA-MENDOZA, ERICK	R	.0	26,900	0	26,900
330110908701	40003900	SARAVIA-MENDOZA, ERICK	R	.0	125,000	0	125,000
		PROPERTY TOTAL		.0	151,900	0	151,900
330110908800	40007179	GORDY, JOSHUA STEVEN &	R	.0	42,300	0	42,300
330110908800	40007179	GORDY, JOSHUA STEVEN &	R	.0	119,700	0	119,700
		PROPERTY TOTAL		.0	162,000	0	162,000
330110908900	40006214	LESH, ESTHER	R	.0	37,700	0	37,700
330110908900	40006214	LESH, ESTHER	R	.0	123,800	0	123,800
		PROPERTY TOTAL		.0	161,500	0	161,500
330110909000	40000900	MOORMAN, TRAVIS C & LA	R	.0	37,700	0	37,700
330110909000	40000900	MOORMAN, TRAVIS C & LA	R	.0	142,000	0	142,000
		PROPERTY TOTAL		.0	179,700	0	179,700
330110909001	40000900	MOORMAN, TRAVIS C & LA	R	.0	1,500	0	1,500
330110909100	40007149	STANFORD, ALFORD & FLO	R	.0	41,900	0	41,900
330110909100	40007149	STANFORD, ALFORD & FLO	R	.0	126,000	0	126,000
		PROPERTY TOTAL		.0	167,900	0	167,900
330110909200	40000903	STENAKA, LEO J & JOAN	R	.0	41,900	0	41,900
330110909200	40000903	STENAKA, LEO J & JOAN	R	.0	135,500	0	135,500
		PROPERTY TOTAL		.0	177,400	0	177,400
330110909300	40000904	MARCELIN, JEAN S	R	.0	21,000	0	21,000
330110909300	40000904	MARCELIN, JEAN S	R	.0	130,200	0	130,200
		PROPERTY TOTAL		.0	151,200	0	151,200
330110909400	40007201	LESLIE, RAYMOND H & KA	R	.0	18,700	0	18,700
330110909400	40007201	LESLIE, RAYMOND H & KA	R	.0	140,500	0	140,500

CURRENT VALUES

EXEMPTS INCLUDED

PROPERTY	OWNER	NAME	CLASS	COUNT	ASSESSMENT	DEFERRED	NET ASSESSMENT
		PROPERTY TOTAL		.0	159,200	0	159,200
330110909401	40007201	LESLIE, RAYMOND H & KA	R	.0	18,700	0	18,700
330110909500	40004477	WECHTENHISER, JESSICA	R	.0	25,900	0	25,900
330110909500	40004477	WECHTENHISER, JESSICA	R	.0	117,600	0	117,600
		PROPERTY TOTAL		.0	143,500	0	143,500
330110909501	40007297	PEDERSON, CONSTANCE	R	.0	26,000	0	26,000
330110909501	40007297	PEDERSON, CONSTANCE	R	.0	115,600	0	115,600
		PROPERTY TOTAL		.0	141,600	0	141,600
330110909600	40005082	CAULFIELD, EAVAN G	R	.0	37,200	0	37,200
330110909600	40005082	CAULFIELD, EAVAN G	R	.0	118,900	0	118,900
		PROPERTY TOTAL		.0	156,100	0	156,100
330110909601	40005082	CAULFIELD, EAVAN G	R	.0	18,600	0	18,600
330110909700	40004478	CAFFEY, KELLY	R	.0	41,700	0	41,700
330110909700	40004478	CAFFEY, KELLY	R	.0	134,600	0	134,600
		PROPERTY TOTAL		.0	176,300	0	176,300
330110909800	40005709	SANGUINETTI, ERIC T &	R	.0	36,700	0	36,700
330110909800	40005709	SANGUINETTI, ERIC T &	R	.0	115,000	0	115,000
		PROPERTY TOTAL		.0	151,700	0	151,700
330110909801	40005709	SANGUINETTI, ERIC T &	R	.0	1,400	0	1,400
330110909900	40001014	CITY OF MILFORD	E	.0	9,200	0	9,200
330110909901	40006173	SON RAY DEVELOPMENT CO	E	.0	5,800	0	5,800
330110910000	40000912	BRYANT, AGNES E	R	.0	34,800	0	34,800
330110910000	40000912	BRYANT, AGNES E	R	.0	147,700	0	147,700
		PROPERTY TOTAL		.0	182,500	0	182,500
330110910001	40000912	BRYANT, AGNES E	R	.0	1,300	0	1,300
330110910100	40000206	WATERGATE LIBORIO LLC	R	.0	30,700	0	30,700
330110910300	40000206	WATERGATE LIBORIO LLC	R	.0	14,100	0	14,100
330110910400	40000206	WATERGATE LIBORIO LLC	R	.0	1,000	0	1,000
330110910500	40000206	WATERGATE LIBORIO LLC	R	.0	600	0	600
330110910600	40000206	WATERGATE LIBORIO LLC	R	.0	400	0	400
330110910700	40000206	WATERGATE LIBORIO LLC	R	.0	700	0	700
330110910800	40000206	WATERGATE LIBORIO LLC	R	.0	600	0	600

CURRENT VALUES

EXEMPTS INCLUDED

PROPERTY	OWNER NAME	CLASS	COUNT	ASSESSMENT	DEFERRED	NET ASSESSMENT
330110910900	40000206 WATERGATE LIBORIO LLC	R	.0	400	0	400
330110911000	40000206 WATERGATE LIBORIO LLC	R	.0	400	0	400
330110911100	40000206 WATERGATE LIBORIO LLC	R	.0	800	0	800
330110911200	40000206 WATERGATE LIBORIO LLC	R	.0	700	0	700
330110911300	40000206 WATERGATE LIBORIO LLC	R	.0	700	0	700
330110911400	40000206 WATERGATE LIBORIO LLC	R	.0	800	0	800
330110911500	40000206 WATERGATE LIBORIO LLC	C	.0	65,500	0	65,500
330110911600	40000206 WATERGATE LIBORIO LLC	R	.0	9,000	0	9,000
330110911600	40000206 WATERGATE LIBORIO LLC	R	.0	127,300	0	127,300
	PROPERTY TOTAL		.0	136,300	0	136,300
330110911700	40000206 WATERGATE LIBORIO LLC	R	.0	1,000	0	1,000
330110911800	40000206 WATERGATE LIBORIO LLC	R	.0	1,000	0	1,000
330110911900	40006596 WATERGATE AT MILFORD R	R	.0	18,200	0	18,200
330110911900	40006596 WATERGATE AT MILFORD R	R	.0	153,200	0	153,200
	PROPERTY TOTAL		.0	171,400	0	171,400
330110912000	40006596 WATERGATE AT MILFORD R	R	.0	17,100	0	17,100
330110912000	40006596 WATERGATE AT MILFORD R	R	.0	150,300	0	150,300
	PROPERTY TOTAL		.0	167,400	0	167,400
330110912100	40006596 WATERGATE AT MILFORD R	R	.0	17,100	0	17,100
330110912100	40006596 WATERGATE AT MILFORD R	R	.0	150,300	0	150,300
	PROPERTY TOTAL		.0	167,400	0	167,400
330110912200	40006596 WATERGATE AT MILFORD R	R	.0	18,800	0	18,800
330110912200	40006596 WATERGATE AT MILFORD R	R	.0	159,100	0	159,100
	PROPERTY TOTAL		.0	177,900	0	177,900
330110912300	40000206 WATERGATE LIBORIO LLC	R	.0	1,300	0	1,300
330110912400	40000206 WATERGATE LIBORIO LLC	R	.0	1,100	0	1,100
330110912500	40006596 WATERGATE AT MILFORD R	R	.0	17,100	0	17,100
330110912500	40006596 WATERGATE AT MILFORD R	R	.0	112,400	0	112,400
	PROPERTY TOTAL		.0	129,500	0	129,500
330110912600	40006596 WATERGATE AT MILFORD R	R	.0	17,100	0	17,100
330110912600	40006596 WATERGATE AT MILFORD R	R	.0	112,400	0	112,400
	PROPERTY TOTAL		.0	129,500	0	129,500
330110912700	40006596 WATERGATE AT MILFORD R	R	.0	17,100	0	17,100
330110912700	40006596 WATERGATE AT MILFORD R	R	.0	112,400	0	112,400

CURRENT VALUES

EXEMPTS INCLUDED

PROPERTY	OWNER NAME	CLASS	COUNT	ASSESSMENT	DEFERRED	NET ASSESSMENT
	PROPERTY TOTAL		.0	129,500	0	129,500
330110912800	40006596 WATERGATE AT MILFORD R R		.0	17,100	0	17,100
330110912800	40006596 WATERGATE AT MILFORD R R		.0	114,600	0	114,600
	PROPERTY TOTAL		.0	131,700	0	131,700
330110912900	40006596 WATERGATE AT MILFORD R R		.0	17,100	0	17,100
330110912900	40006596 WATERGATE AT MILFORD R R		.0	114,600	0	114,600
	PROPERTY TOTAL		.0	131,700	0	131,700
330110913000	40006596 WATERGATE AT MILFORD R R		.0	17,100	0	17,100
330110913000	40006596 WATERGATE AT MILFORD R R		.0	114,600	0	114,600
	PROPERTY TOTAL		.0	131,700	0	131,700
330110913100	40006596 WATERGATE AT MILFORD R R		.0	17,100	0	17,100
330110913100	40006596 WATERGATE AT MILFORD R R		.0	112,400	0	112,400
	PROPERTY TOTAL		.0	129,500	0	129,500
330110913200	40006596 WATERGATE AT MILFORD R R		.0	17,100	0	17,100
330110913200	40006596 WATERGATE AT MILFORD R R		.0	112,400	0	112,400
	PROPERTY TOTAL		.0	129,500	0	129,500
330110913300	40006596 WATERGATE AT MILFORD R R		.0	17,100	0	17,100
330110913300	40006596 WATERGATE AT MILFORD R R		.0	112,400	0	112,400
	PROPERTY TOTAL		.0	129,500	0	129,500
330110913400	40000206 WATERGATE LIBORIO LLC	R	.0	1,100	0	1,100
330110913500	40006596 WATERGATE AT MILFORD R R		.0	17,100	0	17,100
330110913500	40006596 WATERGATE AT MILFORD R R		.0	112,400	0	112,400
	PROPERTY TOTAL		.0	129,500	0	129,500
330110913600	40006596 WATERGATE AT MILFORD R R		.0	17,100	0	17,100
330110913600	40006596 WATERGATE AT MILFORD R R		.0	112,400	0	112,400
	PROPERTY TOTAL		.0	129,500	0	129,500
330110913700	40006596 WATERGATE AT MILFORD R R		.0	17,100	0	17,100
330110913700	40006596 WATERGATE AT MILFORD R R		.0	112,400	0	112,400
	PROPERTY TOTAL		.0	129,500	0	129,500
330110913800	40006596 WATERGATE AT MILFORD R R		.0	17,100	0	17,100
330110913800	40006596 WATERGATE AT MILFORD R R		.0	112,400	0	112,400
	PROPERTY TOTAL		.0	129,500	0	129,500
330110913900	40006596 WATERGATE AT MILFORD R R		.0	17,100	0	17,100
330110913900	40006596 WATERGATE AT MILFORD R R		.0	112,400	0	112,400
	PROPERTY TOTAL		.0	129,500	0	129,500
330110914000	40006596 WATERGATE AT MILFORD R R		.0	20,300	0	20,300
330110914000	40006596 WATERGATE AT MILFORD R R		.0	112,400	0	112,400
	PROPERTY TOTAL		.0	132,700	0	132,700

CURRENT VALUES

EXEMPTS INCLUDED

PROPERTY	OWNER	NAME	CLASS	COUNT	ASSESSMENT	DEFERRED	NET ASSESSMENT
330110914100	40000206	WATERGATE LIBORIO LLC	R	.0	1,100	0	1,100
330110914200	40000206	WATERGATE LIBORIO LLC	R	.0	1,800	0	1,800
330110914300	40000206	WATERGATE LIBORIO LLC	R	.0	15,100	0	15,100
330110914400	40006596	WATERGATE AT MILFORD R	R	.0	27,400	0	27,400
330110914400	40006596	WATERGATE AT MILFORD R	R	.0	88,200	0	88,200
		PROPERTY TOTAL		.0	115,600	0	115,600
330110914500	40006596	WATERGATE AT MILFORD R	R	.0	27,400	0	27,400
330110914500	40006596	WATERGATE AT MILFORD R	R	.0	88,200	0	88,200
		PROPERTY TOTAL		.0	115,600	0	115,600
330110914600	40006596	WATERGATE AT MILFORD R	R	.0	27,400	0	27,400
330110914600	40006596	WATERGATE AT MILFORD R	R	.0	88,200	0	88,200
		PROPERTY TOTAL		.0	115,600	0	115,600
330110914700	40006596	WATERGATE AT MILFORD R	R	.0	27,400	0	27,400
330110914700	40006596	WATERGATE AT MILFORD R	R	.0	90,700	0	90,700
		PROPERTY TOTAL		.0	118,100	0	118,100
330110914800	40006596	WATERGATE AT MILFORD R	R	.0	27,400	0	27,400
330110914800	40006596	WATERGATE AT MILFORD R	R	.0	90,700	0	90,700
		PROPERTY TOTAL		.0	118,100	0	118,100
330110914900	40006596	WATERGATE AT MILFORD R	R	.0	27,400	0	27,400
330110914900	40006596	WATERGATE AT MILFORD R	R	.0	88,200	0	88,200
		PROPERTY TOTAL		.0	115,600	0	115,600
330110915000	40006596	WATERGATE AT MILFORD R	R	.0	27,400	0	27,400
330110915000	40006596	WATERGATE AT MILFORD R	R	.0	88,200	0	88,200
		PROPERTY TOTAL		.0	115,600	0	115,600
330110915100	40006596	WATERGATE AT MILFORD R	R	.0	27,400	0	27,400
330110915100	40006596	WATERGATE AT MILFORD R	R	.0	88,200	0	88,200
		PROPERTY TOTAL		.0	115,600	0	115,600
330110915200	40006596	WATERGATE AT MILFORD R	R	.0	700	0	700
330110915300	40006596	WATERGATE AT MILFORD R	R	.0	17,000	0	17,000
330110915300	40006596	WATERGATE AT MILFORD R	R	.0	112,400	0	112,400
		PROPERTY TOTAL		.0	129,400	0	129,400
330110915400	40006596	WATERGATE AT MILFORD R	R	.0	17,000	0	17,000
330110915400	40006596	WATERGATE AT MILFORD R	R	.0	112,400	0	112,400
		PROPERTY TOTAL		.0	129,400	0	129,400
330110915500	40006596	WATERGATE AT MILFORD R	R	.0	17,000	0	17,000
330110915500	40006596	WATERGATE AT MILFORD R	R	.0	112,400	0	112,400
		PROPERTY TOTAL		.0	129,400	0	129,400

CURRENT VALUES

EXEMPTS INCLUDED

PROPERTY	OWNER NAME	CLASS	COUNT	ASSESSMENT	DEFERRED	NET ASSESSMENT
330110915600	40006596 WATERGATE AT MILFORD R R		.0	17,000	0	17,000
330110915600	40006596 WATERGATE AT MILFORD R R		.0	114,600	0	114,600
	PROPERTY TOTAL		.0	131,600	0	131,600
330110915700	40006596 WATERGATE AT MILFORD R R		.0	17,000	0	17,000
330110915700	40006596 WATERGATE AT MILFORD R R		.0	114,600	0	114,600
	PROPERTY TOTAL		.0	131,600	0	131,600
330110915800	40006596 WATERGATE AT MILFORD R R		.0	17,000	0	17,000
330110915800	40006596 WATERGATE AT MILFORD R R		.0	114,600	0	114,600
	PROPERTY TOTAL		.0	131,600	0	131,600
330110915900	40006596 WATERGATE AT MILFORD R R		.0	17,000	0	17,000
330110915900	40006596 WATERGATE AT MILFORD R R		.0	112,400	0	112,400
	PROPERTY TOTAL		.0	129,400	0	129,400
330110916000	40006596 WATERGATE AT MILFORD R R		.0	17,000	0	17,000
330110916000	40006596 WATERGATE AT MILFORD R R		.0	112,400	0	112,400
	PROPERTY TOTAL		.0	129,400	0	129,400
330110916100	40006596 WATERGATE AT MILFORD R R		.0	20,200	0	20,200
330110916100	40006596 WATERGATE AT MILFORD R R		.0	112,400	0	112,400
	PROPERTY TOTAL		.0	132,600	0	132,600
330110916200	40000206 WATERGATE LIBORIO LLC	R	.0	400	0	400
330110916300	40000206 WATERGATE LIBORIO LLC	R	.0	400	0	400
330110916400	40000206 WATERGATE LIBORIO LLC	R	.0	700	0	700
330110916500	40000206 WATERGATE LIBORIO LLC	R	.0	600	0	600
330110916600	40006596 WATERGATE AT MILFORD R R		.0	17,000	0	17,000
330110916600	40006596 WATERGATE AT MILFORD R R		.0	112,400	0	112,400
	PROPERTY TOTAL		.0	129,400	0	129,400
330110916700	40006596 WATERGATE AT MILFORD R R		.0	17,000	0	17,000
330110916700	40006596 WATERGATE AT MILFORD R R		.0	112,400	0	112,400
	PROPERTY TOTAL		.0	129,400	0	129,400
330110916800	40006596 WATERGATE AT MILFORD R R		.0	17,000	0	17,000
330110916800	40006596 WATERGATE AT MILFORD R R		.0	112,400	0	112,400
	PROPERTY TOTAL		.0	129,400	0	129,400
330110916900	40006596 WATERGATE AT MILFORD R R		.0	17,000	0	17,000
330110916900	40006596 WATERGATE AT MILFORD R R		.0	114,600	0	114,600
	PROPERTY TOTAL		.0	131,600	0	131,600
330110917000	40006596 WATERGATE AT MILFORD R R		.0	17,000	0	17,000
330110917000	40006596 WATERGATE AT MILFORD R R		.0	114,600	0	114,600
	PROPERTY TOTAL		.0	131,600	0	131,600

CURRENT VALUES

EXEMPTS INCLUDED

PROPERTY	OWNER NAME	CLASS	COUNT	ASSESSMENT	DEFERRED	NET ASSESSMENT
330110917100	40006596 WATERGATE AT MILFORD R R		.0	17,000	0	17,000
330110917100	40006596 WATERGATE AT MILFORD R R		.0	114,600	0	114,600
	PROPERTY TOTAL		.0	131,600	0	131,600
330110917200	40006596 WATERGATE AT MILFORD R R		.0	17,000	0	17,000
330110917200	40006596 WATERGATE AT MILFORD R R		.0	112,400	0	112,400
	PROPERTY TOTAL		.0	129,400	0	129,400
330110917300	40006596 WATERGATE AT MILFORD R R		.0	17,000	0	17,000
330110917300	40006596 WATERGATE AT MILFORD R R		.0	112,400	0	112,400
	PROPERTY TOTAL		.0	129,400	0	129,400
330110917400	40006596 WATERGATE AT MILFORD R R		.0	17,000	0	17,000
330110917400	40006596 WATERGATE AT MILFORD R R		.0	112,400	0	112,400
	PROPERTY TOTAL		.0	129,400	0	129,400
330110917500	40006596 WATERGATE AT MILFORD R R		.0	600	0	600
330110917600	40006596 WATERGATE AT MILFORD R R		.0	27,400	0	27,400
330110917600	40006596 WATERGATE AT MILFORD R R		.0	88,200	0	88,200
	PROPERTY TOTAL		.0	115,600	0	115,600
330110917700	40006596 WATERGATE AT MILFORD R R		.0	27,400	0	27,400
330110917700	40006596 WATERGATE AT MILFORD R R		.0	88,200	0	88,200
	PROPERTY TOTAL		.0	115,600	0	115,600
330110917800	40006596 WATERGATE AT MILFORD R R		.0	27,400	0	27,400
330110917800	40006596 WATERGATE AT MILFORD R R		.0	90,700	0	90,700
	PROPERTY TOTAL		.0	118,100	0	118,100
330110917900	40006596 WATERGATE AT MILFORD R R		.0	27,400	0	27,400
330110917900	40006596 WATERGATE AT MILFORD R R		.0	90,700	0	90,700
	PROPERTY TOTAL		.0	118,100	0	118,100
330110918000	40006596 WATERGATE AT MILFORD R R		.0	27,400	0	27,400
330110918000	40006596 WATERGATE AT MILFORD R R		.0	90,700	0	90,700
	PROPERTY TOTAL		.0	118,100	0	118,100
330110918100	40006596 WATERGATE AT MILFORD R R		.0	27,400	0	27,400
330110918100	40006596 WATERGATE AT MILFORD R R		.0	88,200	0	88,200
	PROPERTY TOTAL		.0	115,600	0	115,600
330110918200	40006596 WATERGATE AT MILFORD R R		.0	27,400	0	27,400
330110918200	40006596 WATERGATE AT MILFORD R R		.0	88,200	0	88,200
	PROPERTY TOTAL		.0	115,600	0	115,600
330110918300	40000206 WATERGATE LIBORIO LLC	R	.0	1,000	0	1,000
330110918400	40000206 WATERGATE LIBORIO LLC	R	.0	800	0	800
330110918500	40006596 WATERGATE AT MILFORD R R		.0	27,400	0	27,400
330110918500	40006596 WATERGATE AT MILFORD R R		.0	112,400	0	112,400

CURRENT VALUES

EXEMPTS INCLUDED

PROPERTY	OWNER NAME	CLASS	COUNT	ASSESSMENT	DEFERRED	NET ASSESSMENT
	PROPERTY TOTAL		.0	139,800	0	139,800
330110918600	40006596 WATERGATE AT MILFORD R R		.0	27,400	0	27,400
330110918600	40006596 WATERGATE AT MILFORD R R		.0	112,400	0	112,400
	PROPERTY TOTAL		.0	139,800	0	139,800
330110918700	40006596 WATERGATE AT MILFORD R R		.0	27,400	0	27,400
330110918700	40006596 WATERGATE AT MILFORD R R		.0	112,400	0	112,400
	PROPERTY TOTAL		.0	139,800	0	139,800
330110918800	40006596 WATERGATE AT MILFORD R R		.0	27,400	0	27,400
330110918800	40006596 WATERGATE AT MILFORD R R		.0	112,400	0	112,400
	PROPERTY TOTAL		.0	139,800	0	139,800
330110918900	40006596 WATERGATE AT MILFORD R R		.0	27,400	0	27,400
330110918900	40006596 WATERGATE AT MILFORD R R		.0	114,600	0	114,600
	PROPERTY TOTAL		.0	142,000	0	142,000
330110919000	40006596 WATERGATE AT MILFORD R R		.0	27,400	0	27,400
330110919000	40006596 WATERGATE AT MILFORD R R		.0	114,600	0	114,600
	PROPERTY TOTAL		.0	142,000	0	142,000
330110919100	40006596 WATERGATE AT MILFORD R R		.0	27,400	0	27,400
330110919100	40006596 WATERGATE AT MILFORD R R		.0	114,600	0	114,600
	PROPERTY TOTAL		.0	142,000	0	142,000
330110919200	40006596 WATERGATE AT MILFORD R R		.0	27,400	0	27,400
330110919200	40006596 WATERGATE AT MILFORD R R		.0	112,400	0	112,400
	PROPERTY TOTAL		.0	139,800	0	139,800
330110919300	40006596 WATERGATE AT MILFORD R R		.0	27,400	0	27,400
330110919300	40006596 WATERGATE AT MILFORD R R		.0	112,400	0	112,400
	PROPERTY TOTAL		.0	139,800	0	139,800
330110919400	40006596 WATERGATE AT MILFORD R R		.0	27,400	0	27,400
330110919400	40006596 WATERGATE AT MILFORD R R		.0	112,400	0	112,400
	PROPERTY TOTAL		.0	139,800	0	139,800
330110919500	40006596 WATERGATE AT MILFORD R R		.0	27,400	0	27,400
330110919500	40006596 WATERGATE AT MILFORD R R		.0	112,400	0	112,400
	PROPERTY TOTAL		.0	139,800	0	139,800
330110919600	40000206 WATERGATE LIBORIO LLC	R	.0	400	0	400
330110919700	40006596 WATERGATE AT MILFORD R R		.0	27,400	0	27,400
330110919700	40006596 WATERGATE AT MILFORD R R		.0	88,200	0	88,200
	PROPERTY TOTAL		.0	115,600	0	115,600
330110919800	40006596 WATERGATE AT MILFORD R R		.0	27,900	0	27,900
330110919800	40006596 WATERGATE AT MILFORD R R		.0	88,200	0	88,200
	PROPERTY TOTAL		.0	116,100	0	116,100

CURRENT VALUES

EXEMPTS INCLUDED

PROPERTY	OWNER NAME	CLASS	COUNT	ASSESSMENT	DEFERRED	NET ASSESSMENT
330110919900	40006596 WATERGATE AT MILFORD R R	R	.0	27,400	0	27,400
330110919900	40006596 WATERGATE AT MILFORD R R	R	.0	88,200	0	88,200
	PROPERTY TOTAL		.0	115,600	0	115,600
330110920000	40006596 WATERGATE AT MILFORD R R	R	.0	27,400	0	27,400
330110920000	40006596 WATERGATE AT MILFORD R R	R	.0	90,400	0	90,400
	PROPERTY TOTAL		.0	117,800	0	117,800
330110920100	40006596 WATERGATE AT MILFORD R R	R	.0	27,400	0	27,400
330110920100	40006596 WATERGATE AT MILFORD R R	R	.0	90,400	0	90,400
	PROPERTY TOTAL		.0	117,800	0	117,800
330110920200	40006596 WATERGATE AT MILFORD R R	R	.0	27,400	0	27,400
330110920200	40006596 WATERGATE AT MILFORD R R	R	.0	88,200	0	88,200
	PROPERTY TOTAL		.0	115,600	0	115,600
330110920300	40006596 WATERGATE AT MILFORD R R	R	.0	27,400	0	27,400
330110920300	40006596 WATERGATE AT MILFORD R R	R	.0	88,200	0	88,200
	PROPERTY TOTAL		.0	115,600	0	115,600
330110920400	40006596 WATERGATE AT MILFORD R R	R	.0	27,900	0	27,900
330110920400	40006596 WATERGATE AT MILFORD R R	R	.0	88,200	0	88,200
	PROPERTY TOTAL		.0	116,100	0	116,100
330110920500	40000206 WATERGATE LIBORIO LLC	R	.0	700	0	700
330110920600	40000206 WATERGATE LIBORIO LLC	R	.0	400	0	400
330110920700	40000206 WATERGATE LIBORIO LLC	R	.0	400	0	400
330110920800	40000206 WATERGATE LIBORIO LLC	R	.0	400	0	400
330110920900	40000206 WATERGATE LIBORIO LLC	R	.0	400	0	400
330110921000	40000206 WATERGATE LIBORIO LLC	R	.0	400	0	400
330110921100	40000206 WATERGATE LIBORIO LLC	R	.0	400	0	400
330110921200	40000206 WATERGATE LIBORIO LLC	R	.0	400	0	400
330110921300	40000206 WATERGATE LIBORIO LLC	R	.0	400	0	400
330110921400	40000206 WATERGATE LIBORIO LLC	R	.0	400	0	400
330110921500	40000206 WATERGATE LIBORIO LLC	R	.0	800	0	800
330110921600	40000206 WATERGATE LIBORIO LLC	R	.0	600	0	600
330110921700	40000206 WATERGATE LIBORIO LLC	R	.0	600	0	600
330110921800	40000206 WATERGATE LIBORIO LLC	R	.0	700	0	700

CURRENT VALUES

EXEMPTS INCLUDED

PROPERTY	OWNER NAME	CLASS	COUNT	ASSESSMENT	DEFERRED	NET ASSESSMENT
330110921900	40000206 WATERGATE LIBORIO LLC	R	.0	700	0	700
330110922000	40000206 WATERGATE LIBORIO LLC	R	.0	700	0	700
330110922100	40000206 WATERGATE LIBORIO LLC	R	.0	700	0	700
330110922200	40000206 WATERGATE LIBORIO LLC	R	.0	800	0	800
330110922300	40000206 WATERGATE LIBORIO LLC	R	.0	800	0	800
330110922400	40000206 WATERGATE LIBORIO LLC	R	.0	400	0	400
330110922500	40000206 WATERGATE LIBORIO LLC	R	.0	700	0	700
330110922600	40000206 WATERGATE LIBORIO LLC	R	.0	700	0	700
330110922700	40000206 WATERGATE LIBORIO LLC	R	.0	1,000	0	1,000
330110922800	40000206 WATERGATE LIBORIO LLC	R	.0	1,500	0	1,500
330110922900	40000206 WATERGATE LIBORIO LLC	R	.0	800	0	800
330110923000	40000206 WATERGATE LIBORIO LLC	R	.0	800	0	800
330110923100	40000206 WATERGATE LIBORIO LLC	R	.0	800	0	800
330110923200	40000206 WATERGATE LIBORIO LLC	R	.0	1,300	0	1,300
330110923300	40000206 WATERGATE LIBORIO LLC	R	.0	1,700	0	1,700
330110923400	40000206 WATERGATE LIBORIO LLC	R	.0	1,000	0	1,000
330110923500	40000206 WATERGATE LIBORIO LLC	R	.0	1,000	0	1,000
330110923600	40000206 WATERGATE LIBORIO LLC	R	.0	1,000	0	1,000
330110923700	40006596 WATERGATE AT MILFORD R	R	.0	27,400	0	27,400
330110923700	40006596 WATERGATE AT MILFORD R	R	.0	103,900	0	103,900
	PROPERTY TOTAL		.0	131,300	0	131,300
330110923800	40006596 WATERGATE AT MILFORD R	R	.0	27,400	0	27,400
330110923800	40006596 WATERGATE AT MILFORD R	R	.0	103,900	0	103,900
	PROPERTY TOTAL		.0	131,300	0	131,300
330110923900	40006596 WATERGATE AT MILFORD R	R	.0	27,400	0	27,400
330110923900	40006596 WATERGATE AT MILFORD R	R	.0	103,900	0	103,900
	PROPERTY TOTAL		.0	131,300	0	131,300
330110924000	40006596 WATERGATE AT MILFORD R	R	.0	27,400	0	27,400
330110924000	40006596 WATERGATE AT MILFORD R	R	.0	103,900	0	103,900
	PROPERTY TOTAL		.0	131,300	0	131,300

CURRENT VALUES

EXEMPTS INCLUDED

PROPERTY	OWNER NAME	CLASS	COUNT	ASSESSMENT	DEFERRED	NET ASSESSMENT
330110924100	40006596 WATERGATE AT MILFORD R R		.0	27,400	0	27,400
330110924100	40006596 WATERGATE AT MILFORD R R		.0	103,900	0	103,900
	PROPERTY TOTAL		.0	131,300	0	131,300
330110924200	40006596 WATERGATE AT MILFORD R R		.0	27,400	0	27,400
330110924200	40006596 WATERGATE AT MILFORD R R		.0	103,900	0	103,900
	PROPERTY TOTAL		.0	131,300	0	131,300
330110924300	40006596 WATERGATE AT MILFORD R R		.0	27,400	0	27,400
330110924300	40006596 WATERGATE AT MILFORD R R		.0	103,900	0	103,900
	PROPERTY TOTAL		.0	131,300	0	131,300
330110924400	40006596 WATERGATE AT MILFORD R R		.0	27,400	0	27,400
330110924400	40006596 WATERGATE AT MILFORD R R		.0	103,900	0	103,900
	PROPERTY TOTAL		.0	131,300	0	131,300
330110924500	40006596 WATERGATE AT MILFORD R R		.0	27,400	0	27,400
330110924500	40006596 WATERGATE AT MILFORD R R		.0	103,900	0	103,900
	PROPERTY TOTAL		.0	131,300	0	131,300
330110924600	40006596 WATERGATE AT MILFORD R R		.0	27,400	0	27,400
330110924600	40006596 WATERGATE AT MILFORD R R		.0	103,900	0	103,900
	PROPERTY TOTAL		.0	131,300	0	131,300
330110924700	40000206 WATERGATE LIBORIO LLC	R	.0	700	0	700
330110924800	40000206 WATERGATE LIBORIO LLC	R	.0	700	0	700
330110924900	40000206 WATERGATE LIBORIO LLC	R	.0	600	0	600
330110925000	40000206 WATERGATE LIBORIO LLC	R	.0	600	0	600
330110925100	40000206 WATERGATE LIBORIO LLC	R	.0	600	0	600
330110925200	40000206 WATERGATE LIBORIO LLC	R	.0	600	0	600
330110925300	40000206 WATERGATE LIBORIO LLC	R	.0	600	0	600
330110925400	40000206 WATERGATE LIBORIO LLC	R	.0	600	0	600
330110925500	40000206 WATERGATE LIBORIO LLC	R	.0	800	0	800
330110925600	40000206 WATERGATE LIBORIO LLC	R	.0	600	0	600
330110925700	40000206 WATERGATE LIBORIO LLC	R	.0	600	0	600
330110925800	40000206 WATERGATE LIBORIO LLC	R	.0	600	0	600
330110925900	40000206 WATERGATE LIBORIO LLC	R	.0	1,100	0	1,100
330110926000	40000206 WATERGATE LIBORIO LLC	R	.0	800	0	800

CURRENT VALUES

EXEMPTS INCLUDED

PROPERTY	OWNER NAME	CLASS	COUNT	ASSESSMENT	DEFERRED	NET ASSESSMENT
330110926100	40000206 WATERGATE LIBORIO LLC	R	.0	700	0	700
330110926200	40000206 WATERGATE LIBORIO LLC	R	.0	700	0	700
330110926300	40000206 WATERGATE LIBORIO LLC	R	.0	700	0	700
330110926400	40000206 WATERGATE LIBORIO LLC	R	.0	700	0	700
330110926500	40000206 WATERGATE LIBORIO LLC	R	.0	700	0	700
330110926600	40000206 WATERGATE LIBORIO LLC	R	.0	700	0	700
330110926700	40000206 WATERGATE LIBORIO LLC	R	.0	700	0	700
330110926800	40000206 WATERGATE LIBORIO LLC	R	.0	700	0	700
330110926900	40000206 WATERGATE LIBORIO LLC	R	.0	700	0	700
330110927000	40000206 WATERGATE LIBORIO LLC	R	.0	700	0	700
330110927100	40000206 WATERGATE LIBORIO LLC	R	.0	100	0	100
330110927200	40000206 WATERGATE LIBORIO LLC	R	.0	200	0	200
330110927300	40000206 WATERGATE LIBORIO LLC	R	.0	200	0	200
330110927400	40000206 WATERGATE LIBORIO LLC	R	.0	200	0	200
330110927500	40000206 WATERGATE LIBORIO LLC	R	.0	100	0	100
330110927600	40000206 WATERGATE LIBORIO LLC	R	.0	1,300	0	1,300
330110927700	40000206 WATERGATE LIBORIO LLC	R	.0	1,300	0	1,300
330110927800	40000206 WATERGATE LIBORIO LLC	R	.0	1,500	0	1,500
330110927900	40000206 WATERGATE LIBORIO LLC	R	.0	1,800	0	1,800
330110928000	40000206 WATERGATE LIBORIO LLC	R	.0	1,700	0	1,700
330110928100	40000206 WATERGATE LIBORIO LLC	R	.0	1,700	0	1,700
330110928200	40000206 WATERGATE LIBORIO LLC	R	.0	1,500	0	1,500
330110928300	40000206 WATERGATE LIBORIO LLC	R	.0	1,500	0	1,500
330110928400	40000206 WATERGATE LIBORIO LLC	R	.0	2,400	0	2,400
330110928500	40000206 WATERGATE LIBORIO LLC	R	.0	1,400	0	1,400
330110928600	40000206 WATERGATE LIBORIO LLC	R	.0	1,400	0	1,400

CURRENT VALUES

EXEMPTS INCLUDED

PROPERTY	OWNER NAME	CLASS	COUNT	ASSESSMENT	DEFERRED	NET ASSESSMENT
330110928700	40000206 WATERGATE LIBORIO LLC	R	.0	1,500	0	1,500
330110928800	40000206 WATERGATE LIBORIO LLC	R	.0	1,800	0	1,800
330110928900	40000206 WATERGATE LIBORIO LLC	R	.0	1,700	0	1,700
330110929000	40000206 WATERGATE LIBORIO LLC	R	.0	1,300	0	1,300
330110929100	40000206 WATERGATE LIBORIO LLC	R	.0	1,300	0	1,300
330110929200	40000206 WATERGATE LIBORIO LLC	R	.0	1,800	0	1,800
330110929300	40000206 WATERGATE LIBORIO LLC	R	.0	2,500	0	2,500
330110929400	40000206 WATERGATE LIBORIO LLC	R	.0	3,800	0	3,800
330110929500	40000206 WATERGATE LIBORIO LLC	R	.0	2,700	0	2,700
330110929600	40000206 WATERGATE LIBORIO LLC	R	.0	1,700	0	1,700
330110929700	40000206 WATERGATE LIBORIO LLC	R	.0	1,700	0	1,700
330110929800	40000206 WATERGATE LIBORIO LLC	R	.0	800	0	800
330110929900	40000206 WATERGATE LIBORIO LLC	R	.0	800	0	800
330110930000	40000206 WATERGATE LIBORIO LLC	R	.0	1,000	0	1,000
330110930100	40000206 WATERGATE LIBORIO LLC	R	.0	800	0	800
330110930200	40000206 WATERGATE LIBORIO LLC	R	.0	800	0	800
330110930300	40000206 WATERGATE LIBORIO LLC	R	.0	800	0	800
330110930400	40000206 WATERGATE LIBORIO LLC	R	.0	800	0	800
330110930500	40000206 WATERGATE LIBORIO LLC	R	.0	800	0	800
330110930600	40000206 WATERGATE LIBORIO LLC	R	.0	800	0	800
330110930700	40000206 WATERGATE LIBORIO LLC	R	.0	800	0	800
330110930800	40000206 WATERGATE LIBORIO LLC	R	.0	1,300	0	1,300
330110930900	40000206 WATERGATE LIBORIO LLC	R	.0	1,300	0	1,300
330110931000	40000206 WATERGATE LIBORIO LLC	R	.0	1,300	0	1,300
330110931100	40000206 WATERGATE LIBORIO LLC	R	.0	1,300	0	1,300
330110931200	40000206 WATERGATE LIBORIO LLC	R	.0	1,300	0	1,300

CURRENT VALUES

EXEMPTS INCLUDED

PROPERTY	OWNER	NAME	CLASS	COUNT	ASSESSMENT	DEFERRED	NET ASSESSMENT
330110931300	40000206	WATERGATE LIBORIO LLC	R	.0	1,400	0	1,400
330110931400	40000206	WATERGATE LIBORIO LLC	R	.0	1,500	0	1,500
330110931500	40000206	WATERGATE LIBORIO LLC	R	.0	1,000	0	1,000
330110931600	40000206	WATERGATE LIBORIO LLC	R	.0	1,500	0	1,500
330110931700	40000206	WATERGATE LIBORIO LLC	R	.0	800	0	800
330110931800	40000206	WATERGATE LIBORIO LLC	R	.0	1,800	0	1,800
330110931900	40000206	WATERGATE LIBORIO LLC	R	.0	2,700	0	2,700
330120000400	40003584	INNOVATION PARK II LLC	E	.0	1,545,100	0	1,545,100
330120001100	40003603	MBT HOLDINGS LLC	E	.0	2,518,200	0	2,518,200
330150002200	40000913	KEY PROPERTIES GROUP L	E	.0	1,740,200	0	1,740,200
330150005002	40005052	SUSSEX CAMPUS DEVELOPM	R	.0	539,200	0	539,200
330150005017	40005052	SUSSEX CAMPUS DEVELOPM	R	.0	55,200	0	55,200
330150005018	40005052	SUSSEX CAMPUS DEVELOPM	R	.0	55,300	0	55,300
330150005019	40005052	SUSSEX CAMPUS DEVELOPM	R	.0	55,200	0	55,200
330150005800	40000848	BAYHEALTH MEDICAL CENT	E	.0	2,080,500	0	2,080,500
330150005800	40000848	BAYHEALTH MEDICAL CENT	E	.0	136,689,900	0	136,689,900
		PROPERTY TOTAL		.0	138,770,400	0	138,770,400
330150005802	40001014	CITY OF MILFORD	E	.0	247,500	0	247,500
330150005805	40005052	SUSSEX CAMPUS DEVELOPM	E	.0	2,083,100	0	2,083,100
330150005805	40005052	SUSSEX CAMPUS DEVELOPM	E	.0	22,864,300	0	22,864,300
		PROPERTY TOTAL		.0	24,947,400	0	24,947,400
330150006200	40003597	EMORY, PATRICK J & JUD	E	.0	41,500	0	41,500
330150006201	40003597	EMORY, PATRICK J & JUD	E	.0	392,200	0	392,200
330150006202	40003597	EMORY, PATRICK J & JUD	E	.0	91,200	0	91,200
330150006202	40003597	EMORY, PATRICK J & JUD	E	.0	285,800	0	285,800
		PROPERTY TOTAL		.0	377,000	0	377,000
330150008400	40000913	KEY PROPERTIES GROUP L	E	.0	620,200	0	620,200
330150008406	40000913	KEY PROPERTIES GROUP L	R	.0	65,600	0	65,600
330150008406101A	40007386	DAVIS, HOWARD G - TTEE	R	.0	130,900	0	130,900

CURRENT VALUES

EXEMPTS INCLUDED

PROPERTY	OWNER	NAME	CLASS	COUNT	ASSESSMENT	DEFERRED	NET ASSESSMENT
330150008406102B	40007384	BERKHEISER, MARK S & T	R	.0	130,900	0	130,900
330150008406103C	40005288	BOWMAN, BRIAN & JIMMY	R	.0	168,900	0	168,900
330150008406104D	40004089	HORNER, ANN	R	.0	158,900	0	158,900
330150008406201A	40007356	MADDEN, PATRICIA M CRE	R	.0	132,600	0	132,600
330150008406202B	40004090	TJADEN, CAROL M	R	.0	130,900	0	130,900
330150008406203C	40002481	ROBERTS, RICHARD	R	.0	168,900	0	168,900
330150008406204D	40006393	JOHNSON, EMILY	R	.0	158,900	0	158,900
330150008407	40000913	KEY PROPERTIES GROUP L	R	.0	278,600	0	278,600
3301500084071001A	40002586	WENDLAND, ANN E	R	.0	140,700	0	140,700
3301500084071002B	40002587	NEEDHAM, FRAN SUE	R	.0	140,700	0	140,700
3301500084071003C	40007187	BECKNER, SANDRA JUBB	R	.0	160,600	0	160,600
3301500084071004D	40004095	SCOFIELD, HARRIETTE E	R	.0	160,600	0	160,600
3301500084071101A	40002614	BARKER, BARBARA	R	.0	130,900	0	130,900
3301500084071102B	40005304	SAMPSON, PHILLIP R	R	.0	130,900	0	130,900
3301500084071103C	40002616	DEVANEY, KAREN	R	.0	180,100	0	180,100
3301500084071104D	40007188	NORRIS, RICHARD D & GL	R	.0	160,600	0	160,600
3301500084071201A	40007359	ANDERSEN, PATRICIA N	R	.0	132,600	0	132,600
3301500084071202B	40007359	ANDERSEN, PATRICIA N	R	.0	132,600	0	132,600
3301500084071203C	40002619	ZABOLINSKY, JAY & RHON	R	.0	180,100	0	180,100
3301500084071204D	40005951	MATTHEWS, MICHELE	R	.0	160,600	0	160,600
3301500084071301A	40002621	CRUTCHFIELD, GARY E &	R	.0	132,600	0	132,600
3301500084071302B	40006408	BOCHET, ERNEST B & DIA	R	.0	130,900	0	130,900
3301500084071303C	40004667	BAKER, GARY C & MARIAN	R	.0	168,900	0	168,900
3301500084071304D	40007205	CONNELLY, ROSEMARY - T	R	.0	158,900	0	158,900
3301500084071401A	40002626	LAKE, MARY	R	.0	132,600	0	132,600
3301500084071402B	40007360	GRASSO, GEORGE P & MAR	R	.0	132,600	0	132,600

CURRENT VALUES

EXEMPTS INCLUDED

PROPERTY	OWNER	NAME	CLASS	COUNT	ASSESSMENT	DEFERRED	NET ASSESSMENT
3301500084071403C	40004102	TIBBITT, HELEN M & ROD	R	.0	191,900	0	191,900
3301500084071404D	40002629	SEAGO, LORETTA J	R	.0	181,900	0	181,900
3301500084071501A	40007342	FREY, ELAINE F - TRUST	R	.0	134,300	0	134,300
3301500084071502B	40007357	KELLY, TRENA S	R	.0	132,600	0	132,600
3301500084071503C	40002566	VENDETTI, WILLIAM A	R	.0	195,400	0	195,400
3301500084071504D	40002576	TORBERT, JEANINE M	R	.0	168,900	0	168,900
3301500084071601A	40002567	TURNER, TIMOTHY	R	.0	132,600	0	132,600
3301500084071602B	40002568	JONES, BROOKE E	R	.0	130,900	0	130,900
3301500084071603C	40005944	WILLIAMS, DESMOND M &	R	.0	168,900	0	168,900
3301500084071604D	40007186	IRION, FREDERICK A & J	R	.0	160,600	0	160,600
3301500084071701A	40002577	SMITH, TERESA LYNN	R	.0	132,600	0	132,600
3301500084071702B	40005945	OWENS, KATHERINE	R	.0	132,600	0	132,600
3301500084071703C	40007136	MACCONNELL, ROBERT E &	R	.0	170,600	0	170,600
3301500084071704D	40006401	BAIAMONTE, JAMES & SUS	R	.0	158,900	0	158,900
3301500084071801A	40007358	HARRISON, COURTNEY J &	R	.0	132,600	0	132,600
3301500084071802B	40005299	BLACK, CATHERINE K	R	.0	132,600	0	132,600
3301500084071803C	40007137	DWYER, DAVID S & SHARO	R	.0	170,600	0	170,600
3301500084071804D	40005947	HUNT, CHRISTINA A	R	.0	160,600	0	160,600
3301500084071901A	40007388	DONOVAN, SUZANNE E, CH	R	.0	130,900	0	130,900
3301500084071902B	40002631	MASON, GEORGE A & CARO	R	.0	132,600	0	132,600
3301500084071903C	40006411	DILILLO, STEPHEN J & M	R	.0	158,900	0	158,900
3301500084071904D	40007189	SABIA, THOMAS & STEPHE	R	.0	160,600	0	160,600
3301500084072001A	40006412	HENDEL, JENNIFER E	R	.0	132,600	0	132,600
3301500084072002B	40007361	MCMURRAY, THOMAS M & C	R	.0	132,600	0	132,600
3301500084072003C	40002637	PRYSESKI, CHARLENE C	R	.0	191,700	0	191,700
3301500084072004D	40002638	RYAN, DANAHEY & PATRIC	R	.0	160,600	0	160,600

CURRENT VALUES

EXEMPTS INCLUDED

PROPERTY	OWNER	NAME	CLASS	COUNT	ASSESSMENT	DEFERRED	NET ASSESSMENT
3301500084072101A	40002701	BELLIA, MATTHEW J & MA	R	.0	130,900	0	130,900
3301500084072102B	40007385	WILKE, PAULA M	R	.0	130,900	0	130,900
3301500084072103C	40007206	COLEMAN SR, RONALD C &	R	.0	158,900	0	158,900
3301500084072104D	40007207	DOLPHIN TTEE, CHERIE L	R	.0	158,900	0	158,900
3301500084072201A	40002705	VANDAE, DENISE	R	.0	130,900	0	130,900
3301500084072202B	40007389	BARNETT, JOHN THOMAS &	R	.0	130,900	0	130,900
3301500084072203C	40004676	WARREN, JANET L	R	.0	158,900	0	158,900
3301500084072204D	40002709	POLLARD, ERIC M & DORI	R	.0	158,900	0	158,900
3301500084072301A	40005317	LANE, JANET V	R	.0	132,600	0	132,600
3301500084072302B	40007390	ARNOLD, MICHELE X & KE	R	.0	130,900	0	130,900
3301500084072303C	40004114	HITCHENS, ROBERTA F	R	.0	158,900	0	158,900
3301500084072304D	40002713	LEE, ARISTOTLE J & BEL	R	.0	158,900	0	158,900
3301500084072401A	40002714	SALA, NANCY & JUSTIN L	R	.0	132,600	0	132,600
3301500084072402B	40002715	LARSEN, MARIANNE	R	.0	132,600	0	132,600
3301500084072403C	40006417	GORUN, KATHLEEN	R	.0	160,600	0	160,600
3301500084072404D	40006418	RATH, EUGENIA R	R	.0	158,900	0	158,900
3301500084072501A	40004115	JOYCE I NEWMAN REVOC T	R	.0	132,600	0	132,600
3301500084072502B	40002720	HAMER, THOMAS & PATRIC	R	.0	132,600	0	132,600
3301500084072503C	40007088	JEFFRIES, RONALD S & P	R	.0	181,900	0	181,900
3301500084072504D	40002722	HEPFORD, WALTER J & SH	R	.0	181,900	0	181,900
3301500084072601A	40005320	WEILAND, JOHN & JOANNE	R	.0	130,900	0	130,900
3301500084072602B	40002724	RUPP, HILDEGARD S	R	.0	132,600	0	132,600
3301500084072603C	40004117	PAGUIO, ROLANDO V & ER	R	.0	158,900	0	158,900
3301500084072604D	40007190	KECK, ROBERT E JR & KI	R	.0	160,600	0	160,600
3301500084072701A	40007362	MARTIN, BETTY L	R	.0	132,600	0	132,600
3301500084072702B	40002728	JENARY, ROSE M	R	.0	132,600	0	132,600

CURRENT VALUES

EXEMPTS INCLUDED

PROPERTY	OWNER	NAME	CLASS	COUNT	ASSESSMENT	DEFERRED	NET ASSESSMENT
3301500084072703C	40002729	YOUNG, RUSSELL W JR &	R	.0	181,900	0	181,900
3301500084072704D	40004118	HICKS, CARMELLA D	R	.0	181,900	0	181,900
3301500084072801A	40002732	IVEY, JR. NORMAN S & D	R	.0	130,900	0	130,900
3301500084072802B	40007363	VINCENT, CAROL SUE	R	.0	132,600	0	132,600
3301500084072803C	40002734	FITZ, NORMAN A	R	.0	180,100	0	180,100
3301500084072804D	40006420	FENNING, DEBORAH R	R	.0	160,600	0	160,600
330150008407301A	40007387	ROGERS, GLENNDALE	R	.0	130,900	0	130,900
330150008407302B	40002597	BRISTOW, KATHLEEN J	R	.0	130,900	0	130,900
330150008407303C	40002598	CAMPBELL, DEBORAH	R	.0	160,600	0	160,600
330150008407304D	40002599	PRITCHETT, VICKIE L	R	.0	158,900	0	158,900
330150008407401A	40002639	SCHWARZENBACH, RONALD	R	.0	132,600	0	132,600
330150008407402B	40005954	YOUNG, MARGARITA	R	.0	130,900	0	130,900
330150008407403C	40005955	ARTHURS, JAYME C & STE	R	.0	160,600	0	160,600
330150008407404D	40005306	ALLEN, JEROME E & BREN	R	.0	160,600	0	160,600
330150008407501A	40002643	LEIGHTY, NANCY L	R	.0	140,700	0	140,700
330150008407502B	40004103	HORLEY, MARSHA	R	.0	140,700	0	140,700
330150008407503C	40007087	HUFF, WARREN & JO ANN	R	.0	181,900	0	181,900
330150008407504D	40007783	CASCIO, PHILIP S & SUS	R	.0	158,900	0	158,900
330150008407601A	40002648	SAVAGE, SARA L	R	.0	139,100	0	139,100
330150008407602B	40004105	NOVINSKI, CLEMENT J &	R	.0	140,700	0	140,700
330150008407603C	40002650	BROWN, BEVERLY A	R	.0	158,900	0	158,900
330150008407604D	40002651	GENTILE, PATRICIA M	R	.0	158,900	0	158,900
330150008407701A	40005302	SMITH, WILLIAM & DEBOR	R	.0	132,600	0	132,600
330150008407702B	40002601	CADDEN, MARY E	R	.0	132,600	0	132,600
330150008407703C	40006404	MISAJON, REYNALDO A &	R	.0	181,900	0	181,900
330150008407704D	40005948	GUZIOR, DAIRE	R	.0	160,600	0	160,600

CURRENT VALUES

EXEMPTS INCLUDED

PROPERTY	OWNER	NAME	CLASS	COUNT	ASSESSMENT	DEFERRED	NET ASSESSMENT
330150008407801A	40004665	YOUNG, BETH M	R	.0	139,100	0	139,100
330150008407802B	40006405	MT HOLDINGS LLC	R	.0	140,700	0	140,700
330150008407803C	40005949	VELLAH, PREACHESS	R	.0	180,100	0	180,100
330150008407804D	40000475	SCHMIDT, LONNIE R	R	.0	158,900	0	158,900
330150008407901A	40005950	HALL, ROSE ANN	R	.0	140,700	0	140,700
330150008407902B	40004098	MAFULL, PATRICIA S	R	.0	140,700	0	140,700
330150008407903C	40002610	PURYEAR, TYLER S - TRU	R	.0	181,900	0	181,900
330150008407904D	40007782	DIANA, HEATHER R	R	.0	164,100	0	164,100
330150008408	40000913	KEY PROPERTIES GROUP L	C	.0	192,100	0	192,100
330150008408	40000913	KEY PROPERTIES GROUP L	C	.0	162,600	0	162,600
		PROPERTY TOTAL		.0	354,700	0	354,700
3301500084082901A	40002659	LARAGIONE, FRANCO & OL	R	.0	131,900	0	131,900
3301500084082902B	40002737	SCOTT, PENNY J	R	.0	139,400	0	139,400
3301500084082903C	40005962	PALMER, NAEISHA M	R	.0	131,900	0	131,900
3301500084082904D	40004679	PETSUCK, RONALD	R	.0	144,000	0	144,000
3301500084082905E	40007349	SHEMER, SAMUEL D & SO	R	.0	133,200	0	133,200
3301500084082906F	40002741	HENRY, CATHERINE ANN	R	.0	146,000	0	146,000
3301500084082907G	40007379	GRASSO, KRISTINA M	R	.0	131,400	0	131,400
3301500084082908H	40006421	MACNAMARA, DENNIS & LI	R	.0	147,700	0	147,700
3301500084082909I	40005322	KELLY, KRISTOPHER B	R	.0	112,800	0	112,800
3301500084082910J	40007406	NIKOLEAV, DENISLAV	R	.0	127,900	0	127,900
3301500084082911K	40005964	RAYFORD, BRENDA J	R	.0	112,800	0	112,800
3301500084082912L	40002748	RYBICKI, JOSEPH E	R	.0	130,700	0	130,700
3301500084083001A	40002661	CARROLL, ROBERT & DORS	R	.0	131,900	0	131,900
3301500084083002B	40002749	PEREZ, LISSETTE RAMONA	R	.0	139,400	0	139,400
3301500084083003C	40007270	KNABLE PROPERTIES LLC	R	.0	131,900	0	131,900
3301500084083004D	40004121	SPURIO, JOAN C	R	.0	144,000	0	144,000

CURRENT VALUES

EXEMPTS INCLUDED

PROPERTY	OWNER	NAME	CLASS	COUNT	ASSESSMENT	DEFERRED	NET ASSESSMENT
3301500084083005E	40005965	SCHANNE, DANIEL PATRIC	R	.0	133,200	0	133,200
3301500084083006F	40005323	PEARCE, VIRGINIA	R	.0	146,000	0	146,000
3301500084083007G	40002642	AFFAYROUX, RONALD W	R	.0	131,400	0	131,400
3301500084083008H	40005966	RAMSEY, CAITLYN BRITTA	R	.0	147,700	0	147,700
3301500084083009I	40002663	SAXON, WARREN R	R	.0	112,800	0	112,800
3301500084083010J	40004670	ENGARD, FRANCES	R	.0	127,900	0	127,900
3301500084083011K	40002756	RODRIGUEZ, MARIA T	R	.0	112,800	0	112,800
3301500084083012L	40004122	PLUMMER, MARISSA N	R	.0	130,700	0	130,700
3301500084083101A	40000913	KEY PROPERTIES GROUP L	R	.0	131,900	0	131,900
3301500084083102B	40005325	CRAVER, NOREEN LYNNE	R	.0	139,400	0	139,400
3301500084083103C	40000913	KEY PROPERTIES GROUP L	R	.0	131,900	0	131,900
3301500084083104D	40005326	BRUNNER, NATALIE A	R	.0	144,000	0	144,000
3301500084083105E	40005327	GARRISON, JACQUELINE L	R	.0	133,200	0	133,200
3301500084083106F	40005328	JAMES, OLGA I	R	.0	146,000	0	146,000
3301500084083107G	40005329	KRATZ, AMY L	R	.0	131,400	0	131,400
3301500084083108H	40004123	SIMMONS, HOLLY	R	.0	147,700	0	147,700
3301500084083109I	40002764	HARKINS, ADA E	R	.0	112,800	0	112,800
3301500084083110J	40007407	FREEMAN, PATRICIA S &	R	.0	127,900	0	127,900
3301500084083111K	40002766	PIERZCHALSKI, DEBORAH	R	.0	112,800	0	112,800
3301500084083112L	40002767	ECK, DENNIS T & SHIRLE	R	.0	130,700	0	130,700
3301500084083201A	40005331	SMITH, PETER D & MARY	R	.0	131,900	0	131,900
3301500084083202B	40005332	SOILEAU, SHANNON M	R	.0	139,400	0	139,400
3301500084083203C	40007270	KNABLE PROPERTIES LLC	R	.0	131,900	0	131,900
3301500084083204D	40002770	VASQUEZ, CESAR M & LIN	R	.0	144,000	0	144,000
3301500084083205E	40005967	MAHAMMITTE, SANDRA	R	.0	133,200	0	133,200
3301500084083206F	40005968	DENNIN JR, GERALD F	R	.0	146,000	0	146,000

CURRENT VALUES

EXEMPTS INCLUDED

PROPERTY	OWNER	NAME	CLASS	COUNT	ASSESSMENT	DEFERRED	NET ASSESSMENT
3301500084083207G	40005334	MORTENSEN, PATRICIA	R	.0	131,400	0	131,400
3301500084083208H	40002775	ROBERTS, LEONARD K	R	.0	147,700	0	147,700
3301500084083209I	40005335	WALTHER, JOAN D	R	.0	112,800	0	112,800
3301500084083210J	40007408	LOWE, JAMES F & JANICE	R	.0	127,900	0	127,900
3301500084083211K	40007472	EBLING, TERRENCE F & M	R	.0	112,800	0	112,800
3301500084083212L	40007226	SUROV, SERGEY S	R	.0	130,700	0	130,700
3301500084083301A	40007377	BAILEY JR, ANDREW G	R	.0	131,900	0	131,900
3301500084083302B	40007225	CAMPBELL, JOAN M & JES	R	.0	154,900	0	154,900
3301500084083303C	40003202	WAHL, ERIC W	R	.0	131,900	0	131,900
3301500084083304D	40005411	VAN HEEST JR, CHARLES	R	.0	144,000	0	144,000
3301500084083305E	40006459	LONG, PATRICIA J	R	.0	131,400	0	131,400
3301500084083306F	40005412	NIEVES, SABELLE	R	.0	146,000	0	146,000
3301500084083307G	40003207	BRANN, LAURIE A	R	.0	131,400	0	131,400
3301500084083308H	40006888	BILES JR, GEORGE WILLI	R	.0	147,700	0	147,700
3301500084083309I	40002659	LARAGIONE, FRANCO & OL	R	.0	112,800	0	112,800
3301500084083310J	40007411	LARAGIONE, SALVATORE &	R	.0	127,900	0	127,900
3301500084083311K	40002659	LARAGIONE, FRANCO & OL	R	.0	112,800	0	112,800
3301500084083312L	40004173	CESANI, DAVID	R	.0	130,700	0	130,700
3301500084083401A	40000644	NORTH BOWERS FARMS LLC	R	.0	131,900	0	131,900
3301500084083402B	40006022	YERGER, PAUL J & DONNA	R	.0	139,400	0	139,400
3301500084083403C	40003214	GILBERT, GERRI	R	.0	131,900	0	131,900
3301500084083404D	40007786	ENGLISH, MARIA	R	.0	127,700	0	127,700
3301500084083405E	40007351	ABRUZZO, CATHERINE A -	R	.0	133,200	0	133,200
3301500084083406F	40003217	KIRBY, QUINCEY T	R	.0	146,000	0	146,000
3301500084083407G	40003218	CASCIO, CHRISTINA H	R	.0	131,400	0	131,400
3301500084083408H	40006461	FLYNN, THOMAS RAYMOND	R	.0	147,700	0	147,700

CURRENT VALUES

EXEMPTS INCLUDED

PROPERTY	OWNER	NAME	CLASS	COUNT	ASSESSMENT	DEFERRED	NET ASSESSMENT
3301500084083409I	40006462	SPRINGER,DELORES O'NEA	R	.0	112,800	0	112,800
3301500084083410J	40007410	HANGSTEFER, PRISCILLA	R	.0	127,900	0	127,900
3301500084083411K	40007474	THE PRICE-COLLINS MJC	R	.0	112,800	0	112,800
3301500084083412L	40005417	WEBB, EARLISHA D	R	.0	129,400	0	129,400
3301500084083501A	40003950	CLOUGH, RYAN K	R	.0	131,900	0	131,900
3301500084083502B	40004177	MOROWSKY, JACOB E	R	.0	139,400	0	139,400
3301500084083503C	40004178	FORT, VIRGINIA L	R	.0	131,900	0	131,900
3301500084083504D	40007290	REAM, THOMAS E & CAROL	R	.0	144,000	0	144,000
3301500084083505E	40003229	MILLER, CHRISTINE B	R	.0	133,200	0	133,200
3301500084083506F	40007279	CALLAWAY, RUTH LIFE ES	R	.0	146,000	0	146,000
3301500084083507G	40007381	MYERS, CHRISTOPHER T	R	.0	131,400	0	131,400
3301500084083508H	40006464	SOBIERALSKI, JULIA A	R	.0	147,700	0	147,700
3301500084083509I	40006025	JAYWORK, JOHN T & NANC	R	.0	112,800	0	112,800
3301500084083510J	40006465	LEE, EDWARD & MELISSA	R	.0	127,900	0	127,900
3301500084083511K	40003950	CLOUGH, RYAN K	R	.0	111,900	0	111,900
3301500084083512L	40007391	O'BRIEN, JAMES L & MAR	R	.0	130,700	0	130,700
3301500084083601A	40006006	QUINTER, GINA M	R	.0	131,900	0	131,900
3301500084083602B	40003137	THURSTON, MARCIA L	R	.0	139,400	0	139,400
3301500084083603C	40003138	RIVERA, EDUARDO	R	.0	131,900	0	131,900
3301500084083604D	40003139	SENDER, JOHN B & CAROL	R	.0	144,000	0	144,000
3301500084083605E	40003140	HUGHES, PATRICIA A	R	.0	133,200	0	133,200
3301500084083606F	40003141	KINGSLEY, JOANN E	R	.0	146,000	0	146,000
3301500084083607G	40007380	VRABEC, MARY E	R	.0	131,400	0	131,400
3301500084083608H	40003143	WELLER, LACEY	R	.0	147,700	0	147,700
3301500084083609I	40006452	MARTIN, BARBARA L	R	.0	112,800	0	112,800
3301500084083610J	40007409	HAWKES, LEROY & BETH A	R	.0	127,900	0	127,900

CURRENT VALUES

EXEMPTS INCLUDED

PROPERTY	OWNER	NAME	CLASS	COUNT	ASSESSMENT	DEFERRED	NET ASSESSMENT
3301500084083611K	40005398	COOPER, DEAN	R	.0	112,800	0	112,800
3301500084083612L	40002659	LARAGIONE, FRANCO & OL	R	.0	130,700	0	130,700
3301500084083701A	40007374	LSF9 MASTER PARTICIAPA	R	.0	131,900	0	131,900
3301500084083702B	40006453	RICE, JACQUELINE R	R	.0	139,400	0	139,400
3301500084083703C	40006008	CORNETT, JAMES K & BER	R	.0	131,900	0	131,900
3301500084083704D	40006009	NEW MANOR LLC	R	.0	144,000	0	144,000
3301500084083705E	40007350	MEDEIROS, DAVID & RITC	R	.0	133,200	0	133,200
3301500084083706F	40004161	DICKERSON PROPERTIES L	R	.0	146,000	0	146,000
3301500084083707G	40003154	PINKERTON, ROBERT	R	.0	131,400	0	131,400
3301500084083708H	40003155	LYNCH, RAYMOND E & JUD	R	.0	147,700	0	147,700
3301500084083709I	40007473	WRIGHT, SHERRI LYNN N/	R	.0	112,800	0	112,800
3301500084083710J	40005400	CANNON, BEVERLY L	R	.0	127,900	0	127,900
3301500084083711K	40006454	FISHER, LINDA D	R	.0	112,800	0	112,800
3301500084083712L	40003159	JOHNSON, STEVEN L	R	.0	130,700	0	130,700
3301500084083801A	40005393	MCKAIN, DOROTHY J	R	.0	131,900	0	131,900
3301500084083802B	40006454	FISHER, LINDA D	R	.0	139,400	0	139,400
3301500084083803C	40003111	OSTROSKI, LENORA V	R	.0	131,900	0	131,900
3301500084083804D	40006004	MTW DELAWARE LLC	R	.0	135,000	0	135,000
3301500084083805E	40007283	HUTCHINS, JAMES N & LI	R	.0	133,200	0	133,200
3301500084083806F	40007278	DAVILA, CRISTOFER P	R	.0	146,000	0	146,000
3301500084083807G	40004159	RICKER, VICKI	R	.0	131,400	0	131,400
3301500084083808H	40006005	WAINRIGHT II, JOSHUA T	R	.0	147,700	0	147,700
3301500084083809I	40004715	INGALLS, GRANT L	R	.0	112,800	0	112,800
3301500084083810J	40004160	MIKALONIS, PAUL & RUTH	R	.0	127,900	0	127,900
3301500084083811K	40005395	BULLOCK JR, ROGER E	R	.0	112,800	0	112,800
3301500084083812L	40006449	HART, MARY ELIZABETH	R	.0	130,700	0	130,700

CURRENT VALUES

EXEMPTS INCLUDED

PROPERTY	OWNER	NAME	CLASS	COUNT	ASSESSMENT	DEFERRED	NET ASSESSMENT
3301500084083901A	40005404	WOOTTEN, ANGELA M	R	.0	131,900	0	131,900
3301500084083902B	40006012	SLAMKA, BRUCE	R	.0	139,400	0	139,400
3301500084083903C	40007375	BAGHERZADEH, SHEREEN	R	.0	131,900	0	131,900
3301500084083904D	40006456	SWOPE, VICTORIA L	R	.0	144,000	0	144,000
3301500084083905E	40007239	LARAGIONE BROTHERS RES	R	.0	133,200	0	133,200
3301500084083906F	40003173	CAINS, BRUCE & VICTORI	R	.0	146,000	0	146,000
3301500084083907G	40003174	VEASEY, KENDAL P	R	.0	131,400	0	131,400
3301500084083908H	40003175	DALEY, JOSEPH A	R	.0	147,700	0	147,700
3301500084083909I	40006457	ZAZZARINO, BARBARA	R	.0	112,800	0	112,800
3301500084083910J	40007785	MOORE, MADISON KIRBY	R	.0	127,900	0	127,900
3301500084083911K	40006013	DOUGHTEN, LINDA S	R	.0	112,800	0	112,800
3301500084083912L	40003179	FRANCIA, RITCHIE C	R	.0	130,700	0	130,700
3301500084084001A	40006014	STULL, GARY & RHYLE MA	R	.0	131,900	0	131,900
3301500084084002B	40003182	MCCARTHY, DONNA R	R	.0	139,400	0	139,400
3301500084084003C	40007376	MACDONALD, MARY L & EM	R	.0	131,900	0	131,900
3301500084084004D	40007288	GENOVESE, ANTHONY J &	R	.0	144,600	0	144,600
3301500084084005E	40004168	MITCHELL, JANICE A	R	.0	133,200	0	133,200
3301500084084006F	40004169	FERNALD, GEOFFERY & MA	R	.0	146,000	0	146,000
3301500084084007G	40004722	WARREN, MICHELE L	R	.0	131,400	0	131,400
3301500084084008H	40003188	WHITEHOUSE, CHRISTOPHE	R	.0	147,700	0	147,700
3301500084084009I	40006017	OWENS, JASON	R	.0	112,800	0	112,800
3301500084084010J	40006018	FALGOWSKI, TIMOTHY AND	R	.0	127,900	0	127,900
3301500084084011K	40003191	COVIELLO, ROSINA	R	.0	112,800	0	112,800
3301500084084012L	40003193	DENSTEN, PAUL L & MARI	R	.0	130,700	0	130,700
3301500084084101A	40003245	LHOTSKY, JOHN F & NANC	R	.0	131,900	0	131,900
3301500084084102B	40004182	FLATLEY, ROBERT J	R	.0	139,400	0	139,400

CURRENT VALUES

EXEMPTS INCLUDED

PROPERTY	OWNER	NAME	CLASS	COUNT	ASSESSMENT	DEFERRED	NET ASSESSMENT
3301500084084103C	40004184	SOCKRITER, MEGAN	R	.0	131,900	0	131,900
3301500084084104D	40007291	SELVAGGIO, PATRICIA M	R	.0	144,000	0	144,000
3301500084084105E	40007352	STOUTENBURG, GORDON G	R	.0	133,200	0	133,200
3301500084084106F	40007280	STER, RONALD & GINA L	R	.0	146,000	0	146,000
3301500084084107G	40000913	KEY PROPERTIES GROUP L	R	.0	131,400	0	131,400
3301500084084108H	40007264	QUEZADA GARCIA, MARIA	R	.0	147,700	0	147,700
3301500084084109I	40007475	SMELTZER, KENNETH HERB	R	.0	112,800	0	112,800
3301500084084110J	40007412	RADWAY, ANTONIO F & CE	R	.0	127,900	0	127,900
3301500084084111K	40000913	KEY PROPERTIES GROUP L	R	.0	112,800	0	112,800
3301500084084112L	40006026	FULLERTON 4103L LLC	R	.0	130,700	0	130,700
3301500084084201A	40000913	KEY PROPERTIES GROUP L	R	.0	131,900	0	131,900
3301500084084202B	40006027	QUINTANILLA-SCARFO, AR	R	.0	139,400	0	139,400
3301500084084203C	40000913	KEY PROPERTIES GROUP L	R	.0	131,900	0	131,900
3301500084084204D	40003258	WINKLER, CAROL A	R	.0	144,000	0	144,000
3301500084084205E	40006470	MAXIMO HOLDINGS LLC SE	R	.0	133,200	0	133,200
3301500084084206F	40003260	PERRALTA, NANCY LEE	R	.0	146,000	0	146,000
3301500084084207G	40000913	KEY PROPERTIES GROUP L	R	.0	133,200	0	133,200
3301500084084208H	40003261	TAPPEN, THOMAS L.	R	.0	147,700	0	147,700
3301500084084209I	40003262	MENGEL, SANDRA L	R	.0	112,800	0	112,800
3301500084084210J	40006029	GOOSS MICHAEL	R	.0	127,900	0	127,900
3301500084084211K	40000913	KEY PROPERTIES GROUP L	R	.0	112,800	0	112,800
3301500084084212L	40003265	KISS, EDMUND & JOLAN	R	.0	130,700	0	130,700
3301500084084301A	40004732	DALEY, JOSEPH A	R	.0	133,300	0	133,300
3301500084084302B	40007299	CAM 2012 LLC	R	.0	140,800	0	140,800
3301500084084303C	40005423	WILLIAMS, EFFIE	R	.0	133,300	0	133,300
3301500084084304D	40004185	POWELL, PEGGY	R	.0	145,500	0	145,500

CURRENT VALUES

EXEMPTS INCLUDED

PROPERTY	OWNER	NAME	CLASS	COUNT	ASSESSMENT	DEFERRED	NET ASSESSMENT
3301500084084305E	40004733	MALABET, MONIQUE LICHE	R	.0	134,600	0	134,600
3301500084084306F	40003271	PHAM, PHUOC XUAN	R	.0	147,400	0	147,400
3301500084084307G	40005424	NAVARRETE, LEMMONS & N	R	.0	132,700	0	132,700
3301500084084308H	40006030	MILLER, MAGHEN	R	.0	149,200	0	149,200
3301500084084309I	40007468	DAVIS, WILLIAM H & BET	R	.0	113,900	0	113,900
3301500084084310J	40007395	GREEVER, MARTHA BELLE	R	.0	129,200	0	129,200
3301500084084311K	40003276	SHIN, JUNG HYE	R	.0	113,900	0	113,900
3301500084084312L	40003277	JRZ PROPERTIES LLC	R	.0	132,100	0	132,100
3301500084084401A	40003278	KLING, ANNE	R	.0	133,300	0	133,300
3301500084084402B	40000913	KEY PROPERTIES GROUP L	R	.0	140,800	0	140,800
3301500084084403C	40000913	KEY PROPERTIES GROUP L	R	.0	133,300	0	133,300
3301500084084404D	40006031	DEBONTE, BARBARA	R	.0	145,500	0	145,500
3301500084084405E	40000913	KEY PROPERTIES GROUP L	R	.0	134,600	0	134,600
3301500084084406F	40007787	DB CAPITAL INVESTMENT	R	.0	147,400	0	147,400
3301500084084407G	40007355	DIGIALLEONARDO, VIRGIN	R	.0	132,700	0	132,700
3301500084084408H	40000913	KEY PROPERTIES GROUP L	R	.0	147,700	0	147,700
3301500084084409I	40000913	KEY PROPERTIES GROUP L	R	.0	113,900	0	113,900
3301500084084410J	40000913	KEY PROPERTIES GROUP L	R	.0	129,200	0	129,200
3301500084084411K	40000913	KEY PROPERTIES GROUP L	R	.0	113,900	0	113,900
3301500084084412L	40000913	KEY PROPERTIES GROUP L	R	.0	132,100	0	132,100
3301500084084501A	40006473	DUBYNA, KRISTEN PAULIN	R	.0	133,300	0	133,300
3301500084084502B	40006474	MORGAN, WILLIAM E & SH	R	.0	140,400	0	140,400
3301500084084503C	40003285	WELCH, LINDA K	R	.0	114,400	0	114,400
3301500084084504D	40003287	SHOWERS, LESLEE A	R	.0	125,100	0	125,100
3301500084084505E	40003288	MATTERO, JUANITA R	R	.0	134,600	0	134,600
3301500084084506F	40003289	OWENS, WILLIAM & MARY-	R	.0	147,400	0	147,400

CURRENT VALUES

EXEMPTS INCLUDED

PROPERTY	OWNER	NAME	CLASS	COUNT	ASSESSMENT	DEFERRED	NET ASSESSMENT
3301500084084507G	40003290	ALFORD, LISA	R	.0	113,900	0	113,900
3301500084084508H	40006475	LEWIS, CHRISTIAN THOMA	R	.0	133,300	0	133,300
3301500084084509I	40007469	SACCENTE, DARLENE & RO	R	.0	113,900	0	113,900
3301500084084510J	40003293	HART, MICHAEL J	R	.0	129,200	0	129,200
3301500084084511K	40005429	NICHOLS, LISA S	R	.0	113,900	0	113,900
3301500084084512L	40006033	SUMMER BROOK 4503L LLC	R	.0	132,100	0	132,100
3301500084084601A	40000913	KEY PROPERTIES GROUP L	R	.0	133,300	0	133,300
3301500084084602B	40000913	KEY PROPERTIES GROUP L	R	.0	140,800	0	140,800
3301500084084603C	40003297	POULSON, CHRISTINE D	R	.0	114,400	0	114,400
3301500084084604D	40003298	MATHIEU, MARY G	R	.0	125,100	0	125,100
3301500084084605E	40000913	KEY PROPERTIES GROUP L	R	.0	134,600	0	134,600
3301500084084606F	40000913	KEY PROPERTIES GROUP L	R	.0	147,400	0	147,400
3301500084084607G	40000913	KEY PROPERTIES GROUP L	R	.0	113,900	0	113,900
3301500084084608H	40000913	KEY PROPERTIES GROUP L	R	.0	128,400	0	128,400
3301500084084609I	40000913	KEY PROPERTIES GROUP L	R	.0	113,900	0	113,900
3301500084084610J	40000913	KEY PROPERTIES GROUP L	R	.0	129,200	0	129,200
3301500084084611K	40000913	KEY PROPERTIES GROUP L	R	.0	113,900	0	113,900
3301500084084612L	40000913	KEY PROPERTIES GROUP L	R	.0	132,100	0	132,100
3301500084084701A	40000913	KEY PROPERTIES GROUP L	R	.0	133,300	0	133,300
3301500084084702B	40000913	KEY PROPERTIES GROUP L	R	.0	140,800	0	140,800
3301500084084703C	40000913	KEY PROPERTIES GROUP L	R	.0	114,400	0	114,400
3301500084084704D	40000913	KEY PROPERTIES GROUP L	R	.0	125,100	0	125,100
3301500084084705E	40000913	KEY PROPERTIES GROUP L	R	.0	128,900	0	128,900
3301500084084706F	40000913	KEY PROPERTIES GROUP L	R	.0	141,000	0	141,000
3301500084084707G	40006476	SCARANO, REBEKAH	R	.0	108,700	0	108,700
3301500084084708H	40000913	KEY PROPERTIES GROUP L	R	.0	122,300	0	122,300

CURRENT VALUES

EXEMPTS INCLUDED

PROPERTY	OWNER	NAME	CLASS	COUNT	ASSESSMENT	DEFERRED	NET ASSESSMENT
3301500084084709I	40000913	KEY PROPERTIES GROUP L	R	.0	108,700	0	108,700
3301500084084710J	40003301	HITCHENS SR, JARED D	R	.0	123,200	0	123,200
3301500084084711K	40000913	KEY PROPERTIES GROUP L	R	.0	108,700	0	108,700
3301500084084712L	40000913	KEY PROPERTIES GROUP L	R	.0	126,000	0	126,000
3301500084084801A	40000913	KEY PROPERTIES GROUP L	R	.0	133,300	0	133,300
3301500084084802B	40004192	ROACH, ELLEN	R	.0	140,800	0	140,800
3301500084084803C	40000913	KEY PROPERTIES GROUP L	R	.0	114,400	0	114,400
3301500084084804D	40000913	KEY PROPERTIES GROUP L	R	.0	125,100	0	125,100
3301500084084805E	40003364	MIMS, REA MEREDITH	R	.0	134,600	0	134,600
3301500084084806F	40000913	KEY PROPERTIES GROUP L	R	.0	147,400	0	147,400
3301500084084807G	40000913	KEY PROPERTIES GROUP L	R	.0	113,900	0	113,900
3301500084084808H	40000913	KEY PROPERTIES GROUP L	R	.0	128,400	0	128,400
3301500084084809I	40000913	KEY PROPERTIES GROUP L	R	.0	113,900	0	113,900
3301500084084810J	40003367	GREENLEE, KAREN K	R	.0	129,200	0	129,200
3301500084084811K	40003368	ZHENG, YU FENT & ZHIYA	R	.0	113,900	0	113,900
3301500084084812L	40000913	KEY PROPERTIES GROUP L	R	.0	132,100	0	132,100
330150008409	40000913	KEY PROPERTIES GROUP L	R	.0	167,800	0	167,800
3301500084095501A	40003316	DONOVAN, PHYLLIS A	R	.0	145,500	0	145,500
3301500084095502B	40007384	BERKHEISER, MARK S & T	R	.0	132,600	0	132,600
3301500084095503C	40007208	MARKOPOULOS, GEORGE S	R	.0	158,900	0	158,900
3301500084095504D	40007203	POON, GILBERT B	R	.0	158,900	0	158,900
3301500084095601A	40007364	VANLUVANEE, JOHN K & K	R	.0	132,600	0	132,600
3301500084095602B	40006480	ROSSI JR, EUGENE B	R	.0	132,600	0	132,600
3301500084095603C	40003322	HOWARD, DENA I	R	.0	160,600	0	160,600
3301500084095604D	40007191	TORREGROSSA, SALVATORE	R	.0	160,600	0	160,600
3301500084095701A	40003324	LYNCH, JOHN T	R	.0	132,300	0	132,300

CURRENT VALUES

EXEMPTS INCLUDED

PROPERTY	OWNER	NAME	CLASS	COUNT	ASSESSMENT	DEFERRED	NET ASSESSMENT
3301500084095702B	40007788	PAPP, DOROTHY W	R	.0	132,300	0	132,300
3301500084095703C	40006483	GETZ, STANLEY MATTHEW	R	.0	182,000	0	182,000
3301500084095704D	40006496	LAZAROW, BRIAN & MICHE	R	.0	160,500	0	160,500
3301500084095801A	40006497	ST AMAND, DAWN MARIA	R	.0	132,300	0	132,300
3301500084095802B	40000913	KEY PROPERTIES GROUP L	R	.0	132,300	0	132,300
3301500084095803C	40003438	MENZEL, JOHN D & PATRI	R	.0	182,000	0	182,000
3301500084095804D	40000913	KEY PROPERTIES GROUP L	R	.0	160,500	0	160,500
3301500084095901A	40007368	CORL, MARK L & DEAN M	R	.0	132,300	0	132,300
3301500084095902B	40003329	SCHOFIELD, TERESSA D	R	.0	132,300	0	132,300
3301500084095903C	40003330	WALTER, MERRIE K & STE	R	.0	160,500	0	160,500
3301500084095904D	40003331	ROTZINGER, KARYN M	R	.0	160,500	0	160,500
3301500084096001A	40007369	KAUFFMAN, GAIL MARIE	R	.0	132,300	0	132,300
3301500084096002B	40003441	REYNOLDS, DAVID H & BE	R	.0	132,300	0	132,300
3301500084096003C	40007193	SCHAUTZ SR, WILLIAM JU	R	.0	160,500	0	160,500
3301500084096004D	40003443	MYERS, JENNIFER D	R	.0	160,500	0	160,500
3301500084096101A	40003444	PHILLIPS, BEVERLY J	R	.0	132,200	0	132,200
3301500084096102B	40006060	ADAMS, BARBARA	R	.0	132,300	0	132,300
3301500084096103C	40003446	BARNARD PROPERTIES LLC	R	.0	160,500	0	160,500
3301500084096104D	40006498	SHANK, PAMELA H	R	.0	160,500	0	160,500
3301500084096201A	40007370	MCCARTHY, DANIEL T & B	R	.0	132,300	0	132,300
3301500084096202B	40007371	BOARDMAN, TIMOTHY J &	R	.0	132,300	0	132,300
3301500084096203C	40007194	EDWARDS, CATHERINE M	R	.0	160,500	0	160,500
3301500084096204D	40007195	GASPARI, JOSEPH ANTHON	R	.0	160,500	0	160,500
3301500084096301A	40003452	MYERS, GENEVA	R	.0	144,500	0	144,500
3301500084096302B	40007289	WENIGER SR., RICHARD F	R	.0	144,500	0	144,500
3301500084096303C	40005444	DAVIS, LA TANYA	R	.0	175,000	0	175,000

CURRENT VALUES

EXEMPTS INCLUDED

PROPERTY	OWNER	NAME	CLASS	COUNT	ASSESSMENT	DEFERRED	NET ASSESSMENT
3301500084096304D	40003455	CARTER, GEORGE L & DIA	R	.0	175,000	0	175,000
3301500084096401A	40003456	WILCOX, DANIEL G	R	.0	144,500	0	144,500
3301500084096402B	40005445	MCCOMISKEY, DONALD	R	.0	144,500	0	144,500
3301500084096403C	40003472	LEBENGOOD, PETER R & A	R	.0	175,000	0	175,000
3301500084096404D	40003458	CLARKE, BRIAN & KATINA	R	.0	175,000	0	175,000
3301500084096501A	40003950	CLOUGH, RYAN K	R	.0	144,500	0	144,500
3301500084096502B	40003460	RANNEY, JOHN D & MARGO	R	.0	144,500	0	144,500
3301500084096503C	40003461	PILKINGTON, REGINA	R	.0	175,000	0	175,000
3301500084096504D	40006062	DUKE, GREGORY G & LESL	R	.0	175,000	0	175,000
3301500084096601A	40003463	PTAK, SUSANNE M-TRUSTE	R	.0	134,000	0	134,000
3301500084096602B	40007344	BIANCHI, TIMOTHY JOHN	R	.0	134,000	0	134,000
3301500084096603C	40006485	TOWERS, DEBORAH L	R	.0	162,200	0	162,200
3301500084096604D	40003337	ELLISON, JAMES J	R	.0	162,200	0	162,200
3301500084096701A	40003338	MCFALLS, SARAH E	R	.0	132,300	0	132,300
3301500084096702B	40003339	FRITTS, STEPHEN & SHEL	R	.0	132,300	0	132,300
3301500084096703C	40003340	DALIK, DAVID W & GERAL	R	.0	160,500	0	160,500
3301500084096704D	40000913	KEY PROPERTIES GROUP L	R	.0	160,500	0	160,500
3301500084096801A	40003341	WARNICK, MARY KAY-TRUS	R	.0	132,300	0	132,300
3301500084096802B	40003342	WALLS, CONSTANCE ELAIN	R	.0	132,300	0	132,300
3301500084096803C	40007192	TONGE, KAREN Y	R	.0	160,500	0	160,500
3301500084096804D	40004738	MILLS, BRANDON K	R	.0	160,500	0	160,500
3301500084096901A	40006486	BLOOMFIELD, MARLANE S	R	.0	130,900	0	130,900
3301500084096902B	40003347	WEES, ASTRID R VAN	R	.0	130,900	0	130,900
3301500084096903C	40003348	LUCHINSKY, ALAN L & SH	R	.0	158,900	0	158,900
3301500084096904D	40003349	CLENDANIEL, CHERYL L	R	.0	158,900	0	158,900
3301500084097001A	40005434	XIQUES, KENNETH R & GL	R	.0	132,600	0	132,600

CURRENT VALUES

EXEMPTS INCLUDED

PROPERTY	OWNER	NAME	CLASS	COUNT	ASSESSMENT	DEFERRED	NET ASSESSMENT
3301500084097002B	40003351	KINKLE, BARBARA R & CA	R	.0	130,900	0	130,900
3301500084097003C	40007099	HUTTON II, JAMES ALBER	R	.0	180,100	0	180,100
3301500084097004D	40006488	SMITH JR, JAMES P & RO	R	.0	158,900	0	158,900
330150008410	40000913	KEY PROPERTIES GROUP L	R	.0	133,600	0	133,600
3301500084105001A	40002991	JKJ PROPERTIES LLC	R	.0	133,300	0	133,300
3301500084105002B	40007829	MURPHY, BRIANNA K	R	.0	140,800	0	140,800
3301500084105003C	40000913	KEY PROPERTIES GROUP L	R	.0	114,400	0	114,400
3301500084105004D	40007830	MESSANO, RICHARD V & B	R	.0	125,100	0	125,100
3301500084105005E	40007830	MESSANO, RICHARD V & B	R	.0	134,600	0	134,600
3301500084105006F	40007831	ELWOOD, THOMAS P	R	.0	147,400	0	147,400
3301500084105007G	40000913	KEY PROPERTIES GROUP L	R	.0	113,900	0	113,900
3301500084105008H	40000913	KEY PROPERTIES GROUP L	R	.0	128,400	0	128,400
3301500084105009I	40000913	KEY PROPERTIES GROUP L	R	.0	113,900	0	113,900
3301500084105010J	40000913	KEY PROPERTIES GROUP L	R	.0	129,200	0	129,200
3301500084105011K	40000913	KEY PROPERTIES GROUP L	R	.0	113,900	0	113,900
3301500084105012L	40007832	GUTIERREZ, TANYA	R	.0	132,100	0	132,100
3301500084105101A	40007348	WEST, ROBIN K & RONALD	R	.0	133,300	0	133,300
3301500084105102B	40000561	MANN, LORI A	R	.0	140,800	0	140,800
3301500084105103C	40004414	HORSMAN, JOHN F	R	.0	114,400	0	114,400
3301500084105104D	40004415	BOOTHMAN, BREANA L	R	.0	125,100	0	125,100
3301500084105105E	40006174	CORDIANO, JEFFREY P &	R	.0	134,600	0	134,600
3301500084105106F	40000565	REVERDITO, RONALD G &	R	.0	147,400	0	147,400
3301500084105107G	40007470	ESCOBAR, LUZ ANGELA	R	.0	113,900	0	113,900
3301500084105108H	40007403	ALBERT,JR GEORGE M & C	R	.0	128,400	0	128,400
3301500084105109I	40007492	CORDEN, ALISTAIR & KIP	R	.0	110,000	0	110,000
3301500084105110J	40007396	PATEL, KALPESH A & MAN	R	.0	129,200	0	129,200

CURRENT VALUES

EXEMPTS INCLUDED

PROPERTY	OWNER	NAME	CLASS	COUNT	ASSESSMENT	DEFERRED	NET ASSESSMENT
3301500084105111K	40004417	FIORE, GENEVIEVE	R	.0	113,900	0	113,900
3301500084105112L	40007372	AZZANESI, STEVEN & MAR	R	.0	132,100	0	132,100
3301500084105201A	40000573	LEISTER, CHRISTINE A	R	.0	133,300	0	133,300
3301500084105202B	40007833	SHOCKLEY SR, WAYNE S &	R	.0	140,800	0	140,800
3301500084105203C	40005018	CICCARELLI, ANTHONY	R	.0	114,400	0	114,400
3301500084105204D	40003950	CLOUGH, RYAN K	R	.0	125,100	0	125,100
3301500084105205E	40000577	FAMBRO, TOBY	R	.0	134,600	0	134,600
3301500084105206F	40004418	HOWELL, NICOLE M	R	.0	147,400	0	147,400
3301500084105207G	40000579	HICKMAN, ELIZABETH A	R	.0	113,900	0	113,900
3301500084105208H	40007834	JIVA, TAJUDDIN M & JOA	R	.0	128,400	0	128,400
3301500084105209I	40000582	SHAY, PAMELA A	R	.0	113,900	0	113,900
3301500084105210J	40000583	AFRIM, ELIAS K	R	.0	129,200	0	129,200
3301500084105211K	40004419	CINTRON, JOSE E & LORR	R	.0	113,900	0	113,900
3301500084105212L	40000585	SMITH, ZONAE	R	.0	132,100	0	132,100
330150009100	40000914	GRADEL, RICHARD A	R	.0	49,600	0	49,600
330150009100	40000914	GRADEL, RICHARD A	R	.0	177,800	0	177,800
		PROPERTY TOTAL		.0	227,400	0	227,400
330150009200	40005710	SAPULA, RICHARD & BARB	R	.0	45,200	0	45,200
330150009200	40005710	SAPULA, RICHARD & BARB	R	.0	180,500	0	180,500
		PROPERTY TOTAL		.0	225,700	0	225,700
330150009300	40000916	MANNS, CHARLES J & ETH	R	.0	45,200	0	45,200
330150009300	40000916	MANNS, CHARLES J & ETH	R	.0	179,800	0	179,800
		PROPERTY TOTAL		.0	225,000	0	225,000
330150009400	40003902	BYER, WILLIAM B - TRUS	R	.0	33,900	0	33,900
330150009400	40003902	BYER, WILLIAM B - TRUS	R	.0	182,200	0	182,200
		PROPERTY TOTAL		.0	216,100	0	216,100
330150009500	40006831	HOUSMAN, DYLAN J & HYL	R	.0	45,200	0	45,200
330150009500	40006831	HOUSMAN, DYLAN J & HYL	R	.0	178,300	0	178,300
		PROPERTY TOTAL		.0	223,500	0	223,500
330150009600	40006824	TAYLOR, JAN	R	.0	45,200	0	45,200
330150009600	40006824	TAYLOR, JAN	R	.0	179,000	0	179,000
		PROPERTY TOTAL		.0	224,200	0	224,200

CURRENT VALUES

EXEMPTS INCLUDED

PROPERTY	OWNER	NAME	CLASS	COUNT	ASSESSMENT	DEFERRED	NET ASSESSMENT
330150009700	40005711	LITTLE, LATISHA L	R	.0	44,600	0	44,600
330150009700	40005711	LITTLE, LATISHA L	R	.0	184,300	0	184,300
		PROPERTY TOTAL		.0	228,900	0	228,900
330150009800	40006746	DEPINA, CHRIS TINA	R	.0	44,600	0	44,600
330150009800	40006746	DEPINA, CHRIS TINA	R	.0	200,600	0	200,600
		PROPERTY TOTAL		.0	245,200	0	245,200
330150009900	40003907	COOPER, KATHLEEN A	R	.0	44,600	0	44,600
330150009900	40003907	COOPER, KATHLEEN A	R	.0	175,700	0	175,700
		PROPERTY TOTAL		.0	220,300	0	220,300
330150010000	40006845	BRINK, MARY ELLEN & CA	R	.0	44,600	0	44,600
330150010000	40006845	BRINK, MARY ELLEN & CA	R	.0	175,700	0	175,700
		PROPERTY TOTAL		.0	220,300	0	220,300
330150010100	40006216	KELSALL, NANCY G	R	.0	44,600	0	44,600
330150010100	40006216	KELSALL, NANCY G	R	.0	173,500	0	173,500
		PROPERTY TOTAL		.0	218,100	0	218,100
330150010200	40005085	DEPRINCE, MANUELA LARA	R	.0	44,600	0	44,600
330150010200	40005085	DEPRINCE, MANUELA LARA	R	.0	176,900	0	176,900
		PROPERTY TOTAL		.0	221,500	0	221,500
330150010300	40006217	DATWANI, AMIT	R	.0	44,600	0	44,600
330150010300	40006217	DATWANI, AMIT	R	.0	176,000	0	176,000
		PROPERTY TOTAL		.0	220,600	0	220,600
330150010400	40000928	JONES, COLIN D, TRUSTE	R	.0	43,900	0	43,900
330150010400	40000928	JONES, COLIN D, TRUSTE	R	.0	181,900	0	181,900
		PROPERTY TOTAL		.0	225,800	0	225,800
330150010500	40000930	CROSSLEY, ERIC & LORET	R	.0	43,000	0	43,000
330150010500	40000930	CROSSLEY, ERIC & LORET	R	.0	179,100	0	179,100
		PROPERTY TOTAL		.0	222,100	0	222,100
330150010600	40000931	O'BOYLE, CHARLES & LOR	R	.0	43,500	0	43,500
330150010600	40000931	O'BOYLE, CHARLES & LOR	R	.0	172,200	0	172,200
		PROPERTY TOTAL		.0	215,700	0	215,700
330150010700	40000932	MAGNARELLI, RONALD	R	.0	43,500	0	43,500
330150010700	40000932	MAGNARELLI, RONALD	R	.0	185,100	0	185,100
		PROPERTY TOTAL		.0	228,600	0	228,600
330150010800	40000933	RITTERSHOFER, PRISCILL	R	.0	43,500	0	43,500
330150010800	40000933	RITTERSHOFER, PRISCILL	R	.0	189,400	0	189,400
		PROPERTY TOTAL		.0	232,900	0	232,900
330150010900	40004481	GORUN, CHARLOTTE	R	.0	43,500	0	43,500
330150010900	40004481	GORUN, CHARLOTTE	R	.0	173,300	0	173,300
		PROPERTY TOTAL		.0	216,800	0	216,800

CURRENT VALUES

EXEMPTS INCLUDED

PROPERTY	OWNER	NAME	CLASS	COUNT	ASSESSMENT	DEFERRED	NET ASSESSMENT
330150011000	40006776	BRENNAN, GREGORY T & C	R	.0	49,200	0	49,200
330150011000	40006776	BRENNAN, GREGORY T & C	R	.0	187,900	0	187,900
		PROPERTY TOTAL		.0	237,100	0	237,100
330150011100	40006218	BILGER, FRANK & CHRIST	R	.0	46,200	0	46,200
330150011100	40006218	BILGER, FRANK & CHRIST	R	.0	158,000	0	158,000
		PROPERTY TOTAL		.0	204,200	0	204,200
330150011200	40006835	HAUCK, JOHN D	R	.0	44,600	0	44,600
330150011200	40006835	HAUCK, JOHN D	R	.0	178,400	0	178,400
		PROPERTY TOTAL		.0	223,000	0	223,000
330150011300	40005715	WINSER JR, KENNETH A &	R	.0	43,900	0	43,900
330150011300	40005715	WINSER JR, KENNETH A &	R	.0	190,900	0	190,900
		PROPERTY TOTAL		.0	234,800	0	234,800
330150011400	40006808	GORDON, ROBERT E & GEO	R	.0	43,900	0	43,900
330150011400	40006808	GORDON, ROBERT E & GEO	R	.0	184,100	0	184,100
		PROPERTY TOTAL		.0	228,000	0	228,000
330150011500	40006800	PHELPS SR, TIMOTHY E &	R	.0	43,900	0	43,900
330150011500	40006800	PHELPS SR, TIMOTHY E &	R	.0	185,800	0	185,800
		PROPERTY TOTAL		.0	229,700	0	229,700
330150011600	40000941	FERET, DAVID A & MARIA	R	.0	45,100	0	45,100
330150011600	40000941	FERET, DAVID A & MARIA	R	.0	183,200	0	183,200
		PROPERTY TOTAL		.0	228,300	0	228,300
330150011700	40000942	DEVAN, CONSTANCE M	R	.0	43,300	0	43,300
330150011700	40000942	DEVAN, CONSTANCE M	R	.0	180,000	0	180,000
		PROPERTY TOTAL		.0	223,300	0	223,300
330150011800	40006811	THE DIANA FRANCES LEDO	R	.0	43,300	0	43,300
330150011800	40006811	THE DIANA FRANCES LEDO	R	.0	183,600	0	183,600
		PROPERTY TOTAL		.0	226,900	0	226,900
330150011900	40006969	RUMERY, DAVID LYNN & K	R	.0	43,300	0	43,300
330150011900	40006969	RUMERY, DAVID LYNN & K	R	.0	156,600	0	156,600
		PROPERTY TOTAL		.0	199,900	0	199,900
330150012000	40000945	SAPP, MARY ANN	R	.0	43,300	0	43,300
330150012000	40000945	SAPP, MARY ANN	R	.0	175,500	0	175,500
		PROPERTY TOTAL		.0	218,800	0	218,800
330150012100	40000946	JARRETT, DERAK K & ANN	R	.0	43,300	0	43,300
330150012100	40000946	JARRETT, DERAK K & ANN	R	.0	184,900	0	184,900
		PROPERTY TOTAL		.0	228,200	0	228,200
330150012200	40006843	ENNIS, RANDALL W TRUST	R	.0	43,000	0	43,000
330150012200	40006843	ENNIS, RANDALL W TRUST	R	.0	177,600	0	177,600
		PROPERTY TOTAL		.0	220,600	0	220,600

CURRENT VALUES

EXEMPTS INCLUDED

PROPERTY	OWNER	NAME	CLASS	COUNT	ASSESSMENT	DEFERRED	NET ASSESSMENT
330150012300	40006950	MORGAN, GARY B	R	.0	43,000	0	43,000
330150012300	40006950	MORGAN, GARY B	R	.0	158,900	0	158,900
		PROPERTY TOTAL		.0	201,900	0	201,900
330150012400	40000913	KEY PROPERTIES GROUP L	R	.0	46,700	0	46,700
330150012500	40000913	KEY PROPERTIES GROUP L	R	.0	68,600	0	68,600
330150015900	40002670	SBONA, SAMUEL R & GEOR	R	.0	42,800	0	42,800
330150015900	40002670	SBONA, SAMUEL R & GEOR	R	.0	195,300	0	195,300
		PROPERTY TOTAL		.0	238,100	0	238,100
330150016000	40002784	SCHMIDT, CARL R & OLIV	R	.0	42,800	0	42,800
330150016000	40002784	SCHMIDT, CARL R & OLIV	R	.0	179,200	0	179,200
		PROPERTY TOTAL		.0	222,000	0	222,000
330150016100	40006856	BENTON, RONALD P & ROB	R	.0	42,800	0	42,800
330150016100	40006856	BENTON, RONALD P & ROB	R	.0	175,700	0	175,700
		PROPERTY TOTAL		.0	218,500	0	218,500
330150016200	40002672	LEEPER, THOMAS & BREND	R	.0	42,800	0	42,800
330150016200	40002672	LEEPER, THOMAS & BREND	R	.0	177,900	0	177,900
		PROPERTY TOTAL		.0	220,700	0	220,700
330150016300	40005957	GEISE, LINDA K	R	.0	42,800	0	42,800
330150016300	40005957	GEISE, LINDA K	R	.0	181,300	0	181,300
		PROPERTY TOTAL		.0	224,100	0	224,100
330150016400	40002674	MEUSHAW, RONALD W & JE	R	.0	42,800	0	42,800
330150016400	40002674	MEUSHAW, RONALD W & JE	R	.0	180,500	0	180,500
		PROPERTY TOTAL		.0	223,300	0	223,300
330150016500	40006857	BITTNER, CHARLES H & R	R	.0	42,800	0	42,800
330150016500	40006857	BITTNER, CHARLES H & R	R	.0	175,700	0	175,700
		PROPERTY TOTAL		.0	218,500	0	218,500
330150016600	40002676	ROYER, STEVEN D & HOLL	R	.0	42,800	0	42,800
330150016600	40002676	ROYER, STEVEN D & HOLL	R	.0	181,100	0	181,100
		PROPERTY TOTAL		.0	223,900	0	223,900
330150016700	40004673	PERMINT, LUDMILLA	R	.0	42,800	0	42,800
330150016700	40004673	PERMINT, LUDMILLA	R	.0	170,200	0	170,200
		PROPERTY TOTAL		.0	213,000	0	213,000
330150016800	40005311	SPILLANE, MICHAEL	R	.0	42,800	0	42,800
330150016800	40005311	SPILLANE, MICHAEL	R	.0	177,900	0	177,900
		PROPERTY TOTAL		.0	220,700	0	220,700
330150016900	40005958	CAVALLARO, JOHN & CONN	R	.0	42,800	0	42,800
330150016900	40005958	CAVALLARO, JOHN & CONN	R	.0	187,600	0	187,600
		PROPERTY TOTAL		.0	230,400	0	230,400

CURRENT VALUES

EXEMPTS INCLUDED

PROPERTY	OWNER	NAME	CLASS	COUNT	ASSESSMENT	DEFERRED	NET ASSESSMENT
330150017000	40005312	PROUDFOOT, MARTHEA J	R	.0	42,800	0	42,800
330150017000	40005312	PROUDFOOT, MARTHEA J	R	.0	177,900	0	177,900
		PROPERTY TOTAL		.0	220,700	0	220,700
330150017100	40006416	HUDSON, SARA (FOR LIFE	R	.0	42,800	0	42,800
330150017100	40006416	HUDSON, SARA (FOR LIFE	R	.0	184,900	0	184,900
		PROPERTY TOTAL		.0	227,700	0	227,700
330150017200	40005959	POWELL, CHRISTOPHER &	R	.0	42,800	0	42,800
330150017200	40005959	POWELL, CHRISTOPHER &	R	.0	173,300	0	173,300
		PROPERTY TOTAL		.0	216,100	0	216,100
330150017300	40002684	O'NEILL, CHERYL F	R	.0	42,800	0	42,800
330150017300	40002684	O'NEILL, CHERYL F	R	.0	181,900	0	181,900
		PROPERTY TOTAL		.0	224,700	0	224,700
330150017400	40002685	KINPORTS, RICHARD M &	R	.0	42,800	0	42,800
330150017400	40002685	KINPORTS, RICHARD M &	R	.0	190,900	0	190,900
		PROPERTY TOTAL		.0	233,700	0	233,700
330150017500	40002686	THOMPSON, GARY L & MAR	R	.0	42,800	0	42,800
330150017500	40002686	THOMPSON, GARY L & MAR	R	.0	181,900	0	181,900
		PROPERTY TOTAL		.0	224,700	0	224,700
330150017600	40004110	KOZLOWSKI, LINDA M	R	.0	42,800	0	42,800
330150017600	40004110	KOZLOWSKI, LINDA M	R	.0	176,900	0	176,900
		PROPERTY TOTAL		.0	219,700	0	219,700
330150017700	40002689	POOLE, JOSEPH J & BEVE	R	.0	42,800	0	42,800
330150017700	40002689	POOLE, JOSEPH J & BEVE	R	.0	172,200	0	172,200
		PROPERTY TOTAL		.0	215,000	0	215,000
330150017800	40002690	CORBISHLEY, STEVEN M	R	.0	42,800	0	42,800
330150017800	40002690	CORBISHLEY, STEVEN M	R	.0	178,700	0	178,700
		PROPERTY TOTAL		.0	221,500	0	221,500
330150017900	40002691	TOWERS, MYRTLE J	R	.0	42,800	0	42,800
330150017900	40002691	TOWERS, MYRTLE J	R	.0	174,300	0	174,300
		PROPERTY TOTAL		.0	217,100	0	217,100
330150018000	40006874	MARCINO, GEORGE R & LO	R	.0	42,800	0	42,800
330150018000	40006874	MARCINO, GEORGE R & LO	R	.0	172,200	0	172,200
		PROPERTY TOTAL		.0	215,000	0	215,000
330150018100	40002693	FONTAINE, RICHARD S &	R	.0	42,800	0	42,800
330150018100	40002693	FONTAINE, RICHARD S &	R	.0	192,900	0	192,900
		PROPERTY TOTAL		.0	235,700	0	235,700
330150018200	40002694	CARR, LEONARD G & ANN	R	.0	42,800	0	42,800
330150018200	40002694	CARR, LEONARD G & ANN	R	.0	193,300	0	193,300
		PROPERTY TOTAL		.0	236,100	0	236,100

CURRENT VALUES

EXEMPTS INCLUDED

PROPERTY	OWNER	NAME	CLASS	COUNT	ASSESSMENT	DEFERRED	NET ASSESSMENT
330150018300	40004111	CORZINE, KAREN	R	.0	42,800	0	42,800
330150018300	40004111	CORZINE, KAREN	R	.0	205,100	0	205,100
		PROPERTY TOTAL		.0	247,900	0	247,900
330150018400	40006858	GOSWICK, CHARLES & JAC	R	.0	42,800	0	42,800
330150018400	40006858	GOSWICK, CHARLES & JAC	R	.0	175,700	0	175,700
		PROPERTY TOTAL		.0	218,500	0	218,500
330150018500	40002697	PORTERFIELD, KATHRYN	R	.0	42,800	0	42,800
330150018500	40002697	PORTERFIELD, KATHRYN	R	.0	178,700	0	178,700
		PROPERTY TOTAL		.0	221,500	0	221,500
330150018600	40006821	LEWIS, ARTHUR W & MARI	R	.0	42,800	0	42,800
330150018600	40006821	LEWIS, ARTHUR W & MARI	R	.0	181,800	0	181,800
		PROPERTY TOTAL		.0	224,600	0	224,600
330150018700	40002700	JOHNSON, MARK A	R	.0	42,800	0	42,800
330150018700	40002700	JOHNSON, MARK A	R	.0	186,300	0	186,300
		PROPERTY TOTAL		.0	229,100	0	229,100
330150025400	40003415	HOLSTER, MARK R & VALE	R	.0	42,800	0	42,800
330150025400	40003415	HOLSTER, MARK R & VALE	R	.0	175,200	0	175,200
		PROPERTY TOTAL		.0	218,000	0	218,000
330150025500	40006050	FROMM, ANTOINETTE M	R	.0	42,800	0	42,800
330150025500	40006050	FROMM, ANTOINETTE M	R	.0	194,900	0	194,900
		PROPERTY TOTAL		.0	237,700	0	237,700
330150025600	40003417	PERIS, PAUL S & JO ANN	R	.0	42,800	0	42,800
330150025600	40003417	PERIS, PAUL S & JO ANN	R	.0	171,100	0	171,100
		PROPERTY TOTAL		.0	213,900	0	213,900
330150025700	40006802	COLAVITO, WILLIAM & SU	R	.0	42,800	0	42,800
330150025700	40006802	COLAVITO, WILLIAM & SU	R	.0	186,300	0	186,300
		PROPERTY TOTAL		.0	229,100	0	229,100
330150025800	40006793	PIRES, BRADFORD W & JA	R	.0	42,800	0	42,800
330150025800	40006793	PIRES, BRADFORD W & JA	R	.0	189,000	0	189,000
		PROPERTY TOTAL		.0	231,800	0	231,800
330150025900	40006051	MAHMOOD, EJAZ & ZAFAR,	R	.0	42,800	0	42,800
330150025900	40006051	MAHMOOD, EJAZ & ZAFAR,	R	.0	176,900	0	176,900
		PROPERTY TOTAL		.0	219,700	0	219,700
330150026000	40006052	HARWOOD, SUSAN	R	.0	42,800	0	42,800
330150026000	40006052	HARWOOD, SUSAN	R	.0	179,400	0	179,400
		PROPERTY TOTAL		.0	222,200	0	222,200
330150026100	40003422	BUSH, JACQUELINE	R	.0	42,800	0	42,800
330150026100	40003422	BUSH, JACQUELINE	R	.0	188,600	0	188,600
		PROPERTY TOTAL		.0	231,400	0	231,400

CURRENT VALUES

EXEMPTS INCLUDED

PROPERTY	OWNER	NAME	CLASS	COUNT	ASSESSMENT	DEFERRED	NET ASSESSMENT
330150026200	40003423	SOTTILE, MIRIAM E	R	.0	45,000	0	45,000
330150026200	40003423	SOTTILE, MIRIAM E	R	.0	197,100	0	197,100
		PROPERTY TOTAL		.0	242,100	0	242,100
330150026300	40000913	KEY PROPERTIES GROUP L	R	.0	45,000	0	45,000
330150026300	40000913	KEY PROPERTIES GROUP L	R	.0	179,700	0	179,700
		PROPERTY TOTAL		.0	224,700	0	224,700
330150026400	40004743	REED, JACQUELINE	R	.0	45,000	0	45,000
330150026400	40004743	REED, JACQUELINE	R	.0	177,400	0	177,400
		PROPERTY TOTAL		.0	222,400	0	222,400
330150026500	40006053	STACKNICK, STEVEN & BA	R	.0	45,000	0	45,000
330150026500	40006053	STACKNICK, STEVEN & BA	R	.0	178,800	0	178,800
		PROPERTY TOTAL		.0	223,800	0	223,800
330150026600	40006757	CRAMLET, DENNIS BRUCE	R	.0	45,000	0	45,000
330150026600	40006757	CRAMLET, DENNIS BRUCE	R	.0	197,000	0	197,000
		PROPERTY TOTAL		.0	242,000	0	242,000
330150026700	40006493	GODBY, LINDA A	R	.0	45,000	0	45,000
330150026700	40006493	GODBY, LINDA A	R	.0	175,200	0	175,200
		PROPERTY TOTAL		.0	220,200	0	220,200
330150026800	40007789	STARR, BARBARA J	R	.0	45,000	0	45,000
330150026800	40007789	STARR, BARBARA J	R	.0	177,400	0	177,400
		PROPERTY TOTAL		.0	222,400	0	222,400
330150026900	40003429	ALLEN, LINDA ANN	R	.0	45,000	0	45,000
330150026900	40003429	ALLEN, LINDA ANN	R	.0	176,300	0	176,300
		PROPERTY TOTAL		.0	221,300	0	221,300
330150027000	40006494	SCOTT, ERIC	R	.0	45,000	0	45,000
330150027000	40006494	SCOTT, ERIC	R	.0	187,100	0	187,100
		PROPERTY TOTAL		.0	232,100	0	232,100
330150027100	40006789	JACKS JR, HARLEY N & S	R	.0	45,000	0	45,000
330150027100	40006789	JACKS JR, HARLEY N & S	R	.0	189,100	0	189,100
		PROPERTY TOTAL		.0	234,100	0	234,100
330150027200	40005441	NERNOFF, BYRON & RUTH	R	.0	45,000	0	45,000
330150027200	40005441	NERNOFF, BYRON & RUTH	R	.0	188,000	0	188,000
		PROPERTY TOTAL		.0	233,000	0	233,000
330150027300	40006706	FIEHLER, RHONDA & KATH	R	.0	45,000	0	45,000
330150027300	40006706	FIEHLER, RHONDA & KATH	R	.0	224,000	0	224,000
		PROPERTY TOTAL		.0	269,000	0	269,000
330150027400	40006810	REV TRUST OF DONALD M	R	.0	45,000	0	45,000
330150027400	40006810	REV TRUST OF DONALD M	R	.0	182,000	0	182,000
		PROPERTY TOTAL		.0	227,000	0	227,000

CURRENT VALUES

EXEMPTS INCLUDED

PROPERTY	OWNER NAME	CLASS	COUNT	ASSESSMENT	DEFERRED	NET ASSESSMENT
330150027500	40004747 MALLOY JR, ALFRED DANI	R	.0	45,000	0	45,000
330150027500	40004747 MALLOY JR, ALFRED DANI	R	.0	175,700	0	175,700
	PROPERTY TOTAL		.0	220,700	0	220,700
330150027600	40000913 KEY PROPERTIES GROUP L	R	.0	400	0	400
330150030300	40003873 KEY PROPERTIES LLC	R	.0	45,400	0	45,400
330150030400	40000913 KEY PROPERTIES GROUP L	R	.0	45,200	0	45,200
330150030500	40003873 KEY PROPERTIES LLC	R	.0	45,200	0	45,200
330150030600	40003873 KEY PROPERTIES LLC	R	.0	45,000	0	45,000
330150030700	40003873 KEY PROPERTIES LLC	R	.0	45,000	0	45,000
330150030800	40003873 KEY PROPERTIES LLC	R	.0	45,000	0	45,000
330150030900	40003873 KEY PROPERTIES LLC	R	.0	45,000	0	45,000
330150031000	40003873 KEY PROPERTIES LLC	R	.0	45,000	0	45,000
330150031100	40003873 KEY PROPERTIES LLC	R	.0	45,000	0	45,000
330150031200	40003873 KEY PROPERTIES LLC	R	.0	45,000	0	45,000
330150031300	40003873 KEY PROPERTIES LLC	R	.0	45,000	0	45,000
330150031400	40003873 KEY PROPERTIES LLC	R	.0	45,000	0	45,000
330150031500	40003873 KEY PROPERTIES LLC	R	.0	45,000	0	45,000
330150031600	40003873 KEY PROPERTIES LLC	R	.0	45,000	0	45,000
330150031700	40003873 KEY PROPERTIES LLC	R	.0	45,000	0	45,000
330150031800	40003873 KEY PROPERTIES LLC	R	.0	45,000	0	45,000
330150031900	40003873 KEY PROPERTIES LLC	R	.0	45,200	0	45,200
330150032000	40003873 KEY PROPERTIES LLC	R	.0	43,600	0	43,600
330150032100	40003873 KEY PROPERTIES LLC	R	.0	43,600	0	43,600
330150032200	40003873 KEY PROPERTIES LLC	R	.0	47,200	0	47,200
330150032300	40003873 KEY PROPERTIES LLC	R	.0	45,200	0	45,200
330150032400	40003873 KEY PROPERTIES LLC	R	.0	44,100	0	44,100
330150032500	40003873 KEY PROPERTIES LLC	R	.0	45,600	0	45,600

CURRENT VALUES

EXEMPTS INCLUDED

PROPERTY	OWNER NAME	CLASS	COUNT	ASSESSMENT	DEFERRED	NET ASSESSMENT
330150032600	40003873 KEY PROPERTIES LLC	R	.0	45,600	0	45,600
330150032700	40003873 KEY PROPERTIES LLC	R	.0	45,400	0	45,400
330150032800	40003873 KEY PROPERTIES LLC	R	.0	45,200	0	45,200
330150032900	40003873 KEY PROPERTIES LLC	R	.0	45,000	0	45,000
330150033000	40003873 KEY PROPERTIES LLC	R	.0	45,000	0	45,000
330150033100	40003873 KEY PROPERTIES LLC	R	.0	45,000	0	45,000
330150033200	40003873 KEY PROPERTIES LLC	R	.0	45,000	0	45,000
330150033300	40003873 KEY PROPERTIES LLC	R	.0	45,000	0	45,000
330150033400	40003873 KEY PROPERTIES LLC	R	.0	45,000	0	45,000
330150033500	40003873 KEY PROPERTIES LLC	R	.0	45,000	0	45,000
330150033600	40003873 KEY PROPERTIES LLC	R	.0	45,000	0	45,000
330150033700	40003873 KEY PROPERTIES LLC	R	.0	47,600	0	47,600
330150033800	40003873 KEY PROPERTIES LLC	R	.0	50,500	0	50,500
330150033900	40003873 KEY PROPERTIES LLC	R	.0	45,000	0	45,000
330150034000	40003873 KEY PROPERTIES LLC	R	.0	45,000	0	45,000
330150034100	40003873 KEY PROPERTIES LLC	R	.0	45,000	0	45,000
330150034200	40003873 KEY PROPERTIES LLC	R	.0	45,000	0	45,000
330150034300	40003873 KEY PROPERTIES LLC	R	.0	45,000	0	45,000
330150034400	40003873 KEY PROPERTIES LLC	R	.0	45,000	0	45,000
330150034500	40003873 KEY PROPERTIES LLC	R	.0	45,000	0	45,000
330150034600	40003873 KEY PROPERTIES LLC	R	.0	45,000	0	45,000
330150034700	40003873 KEY PROPERTIES LLC	R	.0	45,000	0	45,000
330150034800	40003873 KEY PROPERTIES LLC	R	.0	45,000	0	45,000
330150034900	40003873 KEY PROPERTIES LLC	R	.0	45,000	0	45,000
330150035000	40003873 KEY PROPERTIES LLC	R	.0	45,000	0	45,000
330150035100	40003873 KEY PROPERTIES LLC	R	.0	45,400	0	45,400

CURRENT VALUES

EXEMPTS INCLUDED

PROPERTY	OWNER NAME	CLASS	COUNT	ASSESSMENT	DEFERRED	NET ASSESSMENT
330150035200	40003873 KEY PROPERTIES LLC	R	.0	45,800	0	45,800
330150035300	40003873 KEY PROPERTIES LLC	R	.0	46,200	0	46,200
330150035400	40003873 KEY PROPERTIES LLC	R	.0	47,000	0	47,000
330150035500	40003873 KEY PROPERTIES LLC	R	.0	45,000	0	45,000
330150035600	40003873 KEY PROPERTIES LLC	R	.0	45,400	0	45,400
330150035700	40003873 KEY PROPERTIES LLC	R	.0	47,400	0	47,400
330150035800	40003873 KEY PROPERTIES LLC	R	.0	47,600	0	47,600
330150035900	40003873 KEY PROPERTIES LLC	R	.0	43,100	0	43,100
330150036000	40003873 KEY PROPERTIES LLC	R	.0	43,100	0	43,100
330150036100	40003873 KEY PROPERTIES LLC	R	.0	43,100	0	43,100
330150036200	40003873 KEY PROPERTIES LLC	R	.0	46,000	0	46,000
330150036300	40003873 KEY PROPERTIES LLC	R	.0	45,800	0	45,800
330150036400	40003873 KEY PROPERTIES LLC	R	.0	44,500	0	44,500
330150036500	40003873 KEY PROPERTIES LLC	R	.0	44,100	0	44,100
330150036600	40003873 KEY PROPERTIES LLC	R	.0	43,100	0	43,100
330150036700	40003873 KEY PROPERTIES LLC	R	.0	43,100	0	43,100
330150036800	40003873 KEY PROPERTIES LLC	R	.0	43,100	0	43,100
330150036900	40003873 KEY PROPERTIES LLC	R	.0	43,100	0	43,100
330150037000	40003873 KEY PROPERTIES LLC	R	.0	43,100	0	43,100
330150037100	40003873 KEY PROPERTIES LLC	R	.0	45,400	0	45,400
330150037200	40006683 NADEAU, SERGE & SANDRA	R	.0	43,600	0	43,600
330150037200	40006683 NADEAU, SERGE & SANDRA	R	.0	256,400	0	256,400
	PROPERTY TOTAL		.0	300,000	0	300,000
330150037300	40003950 CLOUGH, RYAN K	R	.0	43,100	0	43,100
330150037300	40003950 CLOUGH, RYAN K	R	.0	199,200	0	199,200
	PROPERTY TOTAL		.0	242,300	0	242,300
330150037400	40005674 THOMAS SR, JAMARR A &	R	.0	43,100	0	43,100
330150037400	40005674 THOMAS SR, JAMARR A &	R	.0	196,900	0	196,900
	PROPERTY TOTAL		.0	240,000	0	240,000

CURRENT VALUES

EXEMPTS INCLUDED

PROPERTY	OWNER	NAME	CLASS	COUNT	ASSESSMENT	DEFERRED	NET ASSESSMENT
330150037500	40005675	BREWER, TANYA D	R	.0	43,100	0	43,100
330150037500	40005675	BREWER, TANYA D	R	.0	192,700	0	192,700
		PROPERTY TOTAL		.0	235,800	0	235,800
330150037600	40005676	JONES, THOMAS J & SHAR	R	.0	43,100	0	43,100
330150037600	40005676	JONES, THOMAS J & SHAR	R	.0	197,100	0	197,100
		PROPERTY TOTAL		.0	240,200	0	240,200
330150037700	40003950	CLOUGH, RYAN K	R	.0	43,100	0	43,100
330150037700	40003950	CLOUGH, RYAN K	R	.0	207,600	0	207,600
		PROPERTY TOTAL		.0	250,700	0	250,700
330150037800	40006956	BETTS, CYNTHIA M - REV	R	.0	43,100	0	43,100
330150037800	40006956	BETTS, CYNTHIA M - REV	R	.0	158,100	0	158,100
		PROPERTY TOTAL		.0	201,200	0	201,200
330150037900	40005679	MIERZWA, STEFAN C & CY	R	.0	44,500	0	44,500
330150037900	40005679	MIERZWA, STEFAN C & CY	R	.0	160,800	0	160,800
		PROPERTY TOTAL		.0	205,300	0	205,300
330150038000	40006851	PIHA, ROBERT R & ELLEN	R	.0	46,800	0	46,800
330150038000	40006851	PIHA, ROBERT R & ELLEN	R	.0	173,000	0	173,000
		PROPERTY TOTAL		.0	219,800	0	219,800
330150038100	40007016	LEDERMAN, ESTHER FRANC	R	.0	45,400	0	45,400
330150038100	40007016	LEDERMAN, ESTHER FRANC	R	.0	147,600	0	147,600
		PROPERTY TOTAL		.0	193,000	0	193,000
330150038200	40006523	SMITH, DELRAY F	R	.0	45,400	0	45,400
330150038200	40006523	SMITH, DELRAY F	R	.0	174,100	0	174,100
		PROPERTY TOTAL		.0	219,500	0	219,500
330150038300	40003873	KEY PROPERTIES LLC	R	.0	47,200	0	47,200
330150038300	40003873	KEY PROPERTIES LLC	R	.0	181,700	0	181,700
		PROPERTY TOTAL		.0	228,900	0	228,900
330150038400	40006928	BEIGLER, HOLLY PATRICI	R	.0	45,000	0	45,000
330150038400	40006928	BEIGLER, HOLLY PATRICI	R	.0	160,500	0	160,500
		PROPERTY TOTAL		.0	205,500	0	205,500
330150038500	40006196	HALLMAN, MICHAEL	R	.0	43,100	0	43,100
330150038500	40006196	HALLMAN, MICHAEL	R	.0	158,100	0	158,100
		PROPERTY TOTAL		.0	201,200	0	201,200
330150038600	40007105	CHATMAN, LAWRENCE EARL	R	.0	43,100	0	43,100
330150038600	40007105	CHATMAN, LAWRENCE EARL	R	.0	135,600	0	135,600
		PROPERTY TOTAL		.0	178,700	0	178,700
330150038700	40006198	PLUMMER, MARK E & STAR	R	.0	43,100	0	43,100
330150038700	40006198	PLUMMER, MARK E & STAR	R	.0	161,800	0	161,800
		PROPERTY TOTAL		.0	204,900	0	204,900

CURRENT VALUES

EXEMPTS INCLUDED

PROPERTY	OWNER	NAME	CLASS	COUNT	ASSESSMENT	DEFERRED	NET ASSESSMENT
330150038800	40006968	RODRIGO, KALYANI	R	.0	43,100	0	43,100
330150038800	40006968	RODRIGO, KALYANI	R	.0	156,900	0	156,900
		PROPERTY TOTAL		.0	200,000	0	200,000
330150038900	40006200	COOK, RICKEY A & AUDRE	R	.0	43,100	0	43,100
330150038900	40006200	COOK, RICKEY A & AUDRE	R	.0	167,400	0	167,400
		PROPERTY TOTAL		.0	210,500	0	210,500
330150039000	40006201	BENNETT, WILLIAM DAVID	R	.0	43,100	0	43,100
330150039000	40006201	BENNETT, WILLIAM DAVID	R	.0	114,700	0	114,700
		PROPERTY TOTAL		.0	157,800	0	157,800
330150039100	40006202	CHAFFEE, WILLIAM S & H	R	.0	43,100	0	43,100
330150039100	40006202	CHAFFEE, WILLIAM S & H	R	.0	199,200	0	199,200
		PROPERTY TOTAL		.0	242,300	0	242,300
330150039200	40005680	GOOD, JANICE A	R	.0	43,100	0	43,100
330150039200	40005680	GOOD, JANICE A	R	.0	184,100	0	184,100
		PROPERTY TOTAL		.0	227,200	0	227,200
330150039300	40006783	WILSON, GERARD C, KATH	R	.0	43,100	0	43,100
330150039300	40006783	WILSON, GERARD C, KATH	R	.0	192,500	0	192,500
		PROPERTY TOTAL		.0	235,600	0	235,600
330150039400	40006887	VAMVAKETIS, PEARL R -	R	.0	43,100	0	43,100
330150039400	40006887	VAMVAKETIS, PEARL R -	R	.0	168,700	0	168,700
		PROPERTY TOTAL		.0	211,800	0	211,800
330150039500	40006749	OPPENHEIM, STEVEN G &	R	.0	45,400	0	45,400
330150039500	40006749	OPPENHEIM, STEVEN G &	R	.0	199,200	0	199,200
		PROPERTY TOTAL		.0	244,600	0	244,600
330150039600	40006203	PRICE, ROBERTA LOUISE	R	.0	48,000	0	48,000
330150039600	40006203	PRICE, ROBERTA LOUISE	R	.0	128,600	0	128,600
		PROPERTY TOTAL		.0	176,600	0	176,600
330150039800	40003873	KEY PROPERTIES LLC	R	.0	73,800	0	73,800
330150039900	40003873	KEY PROPERTIES LLC	R	.0	170,000	0	170,000
330150040000	40003873	KEY PROPERTIES LLC	R	.0	129,100	0	129,100
330150040100	40003873	KEY PROPERTIES LLC	R	.0	261,700	0	261,700
330150040200	40003873	KEY PROPERTIES LLC	R	.0	157,800	0	157,800
330160000500	40006669	WICKERSHAM MILFORD HOL	R	.0	319,400	0	319,400
330160026900	40006669	WICKERSHAM MILFORD HOL	R	.0	1,300	0	1,300
330160027000	40006669	WICKERSHAM MILFORD HOL	R	.0	600	0	600

CURRENT VALUES

EXEMPTS INCLUDED

PROPERTY	OWNER NAME	CLASS	COUNT	ASSESSMENT	DEFERRED	NET ASSESSMENT
330160027100	40006669 WICKERSHAM MILFORD HOL	R	.0	600	0	600
330160027200	40006669 WICKERSHAM MILFORD HOL	R	.0	600	0	600
330160027300	40006669 WICKERSHAM MILFORD HOL	R	.0	600	0	600
330160027400	40006669 WICKERSHAM MILFORD HOL	R	.0	600	0	600
330160027500	40006669 WICKERSHAM MILFORD HOL	R	.0	600	0	600
330160027600	40006669 WICKERSHAM MILFORD HOL	R	.0	1,300	0	1,300
330160027700	40006669 WICKERSHAM MILFORD HOL	R	.0	1,300	0	1,300
330160027800	40006669 WICKERSHAM MILFORD HOL	R	.0	600	0	600
330160027900	40006669 WICKERSHAM MILFORD HOL	R	.0	600	0	600
330160028000	40006669 WICKERSHAM MILFORD HOL	R	.0	600	0	600
330160028100	40006669 WICKERSHAM MILFORD HOL	R	.0	600	0	600
330160028200	40006669 WICKERSHAM MILFORD HOL	R	.0	600	0	600
330160028300	40006669 WICKERSHAM MILFORD HOL	R	.0	600	0	600
330160028400	40006669 WICKERSHAM MILFORD HOL	R	.0	1,300	0	1,300
330160028500	40006669 WICKERSHAM MILFORD HOL	R	.0	1,300	0	1,300
330160028600	40006669 WICKERSHAM MILFORD HOL	R	.0	600	0	600
330160028700	40006669 WICKERSHAM MILFORD HOL	R	.0	600	0	600
330160028800	40006669 WICKERSHAM MILFORD HOL	R	.0	600	0	600
330160028900	40006669 WICKERSHAM MILFORD HOL	R	.0	600	0	600
330160029000	40006669 WICKERSHAM MILFORD HOL	R	.0	600	0	600
330160029100	40006669 WICKERSHAM MILFORD HOL	R	.0	600	0	600
330160029200	40006669 WICKERSHAM MILFORD HOL	R	.0	1,300	0	1,300
330160029300	40006669 WICKERSHAM MILFORD HOL	R	.0	1,300	0	1,300
330160029400	40006669 WICKERSHAM MILFORD HOL	R	.0	600	0	600
330160029500	40006669 WICKERSHAM MILFORD HOL	R	.0	600	0	600
330160029600	40006669 WICKERSHAM MILFORD HOL	R	.0	600	0	600

CURRENT VALUES

EXEMPTS INCLUDED

PROPERTY	OWNER NAME	CLASS	COUNT	ASSESSMENT	DEFERRED	NET ASSESSMENT
330160029700	40006669 WICKERSHAM MILFORD HOL	R	.0	600	0	600
330160029800	40006669 WICKERSHAM MILFORD HOL	R	.0	600	0	600
330160029900	40006669 WICKERSHAM MILFORD HOL	R	.0	600	0	600
330160030000	40006669 WICKERSHAM MILFORD HOL	R	.0	1,300	0	1,300
330160030100	40006669 WICKERSHAM MILFORD HOL	R	.0	1,300	0	1,300
330160030200	40006669 WICKERSHAM MILFORD HOL	R	.0	600	0	600
330160030300	40006669 WICKERSHAM MILFORD HOL	R	.0	600	0	600
330160030400	40006669 WICKERSHAM MILFORD HOL	R	.0	600	0	600
330160030500	40006669 WICKERSHAM MILFORD HOL	R	.0	600	0	600
330160030600	40006669 WICKERSHAM MILFORD HOL	R	.0	600	0	600
330160030700	40006669 WICKERSHAM MILFORD HOL	R	.0	600	0	600
330160030800	40006669 WICKERSHAM MILFORD HOL	R	.0	1,300	0	1,300
330160030900	40006669 WICKERSHAM MILFORD HOL	R	.0	1,300	0	1,300
330160031000	40006669 WICKERSHAM MILFORD HOL	R	.0	600	0	600
330160031100	40006669 WICKERSHAM MILFORD HOL	R	.0	600	0	600
330160031200	40006669 WICKERSHAM MILFORD HOL	R	.0	600	0	600
330160031300	40006669 WICKERSHAM MILFORD HOL	R	.0	1,300	0	1,300
330160031400	40006669 WICKERSHAM MILFORD HOL	R	.0	1,300	0	1,300
330160031500	40006669 WICKERSHAM MILFORD HOL	R	.0	600	0	600
330160031600	40006669 WICKERSHAM MILFORD HOL	R	.0	600	0	600
330160031700	40006669 WICKERSHAM MILFORD HOL	R	.0	600	0	600
330160031800	40006669 WICKERSHAM MILFORD HOL	R	.0	600	0	600
330160031900	40006669 WICKERSHAM MILFORD HOL	R	.0	600	0	600
330160032000	40006669 WICKERSHAM MILFORD HOL	R	.0	600	0	600
330160032100	40006669 WICKERSHAM MILFORD HOL	R	.0	1,300	0	1,300
330160032200	40006669 WICKERSHAM MILFORD HOL	R	.0	1,300	0	1,300

CURRENT VALUES

EXEMPTS INCLUDED

PROPERTY	OWNER NAME	CLASS	COUNT	ASSESSMENT	DEFERRED	NET ASSESSMENT
330160032300	40006669 WICKERSHAM MILFORD HOL	R	.0	600	0	600
330160032400	40006669 WICKERSHAM MILFORD HOL	R	.0	600	0	600
330160032500	40006669 WICKERSHAM MILFORD HOL	R	.0	600	0	600
330160032600	40006669 WICKERSHAM MILFORD HOL	R	.0	600	0	600
330160032700	40006669 WICKERSHAM MILFORD HOL	R	.0	600	0	600
330160032800	40006669 WICKERSHAM MILFORD HOL	R	.0	600	0	600
330160032900	40006669 WICKERSHAM MILFORD HOL	R	.0	1,300	0	1,300
330160033000	40006669 WICKERSHAM MILFORD HOL	R	.0	1,300	0	1,300
330160033100	40006669 WICKERSHAM MILFORD HOL	R	.0	600	0	600
330160033200	40006669 WICKERSHAM MILFORD HOL	R	.0	600	0	600
330160033300	40006669 WICKERSHAM MILFORD HOL	R	.0	600	0	600
330160033400	40006669 WICKERSHAM MILFORD HOL	R	.0	600	0	600
330160033500	40006669 WICKERSHAM MILFORD HOL	R	.0	600	0	600
330160033600	40006669 WICKERSHAM MILFORD HOL	R	.0	600	0	600
330160033700	40006669 WICKERSHAM MILFORD HOL	R	.0	1,300	0	1,300
330160033800	40006669 WICKERSHAM MILFORD HOL	R	.0	2,300	0	2,300
330160033900	40006669 WICKERSHAM MILFORD HOL	R	.0	800	0	800
330160034000	40006669 WICKERSHAM MILFORD HOL	R	.0	800	0	800
330160034100	40006669 WICKERSHAM MILFORD HOL	R	.0	900	0	900
330160034200	40006669 WICKERSHAM MILFORD HOL	R	.0	800	0	800
330160034300	40006669 WICKERSHAM MILFORD HOL	R	.0	800	0	800
330160034400	40006669 WICKERSHAM MILFORD HOL	R	.0	2,200	0	2,200
330160034500	40006669 WICKERSHAM MILFORD HOL	R	.0	1,300	0	1,300
330160034600	40006669 WICKERSHAM MILFORD HOL	R	.0	600	0	600
330160034700	40006669 WICKERSHAM MILFORD HOL	R	.0	600	0	600
330160034800	40006669 WICKERSHAM MILFORD HOL	R	.0	600	0	600

CURRENT VALUES

EXEMPTS INCLUDED

PROPERTY	OWNER NAME	CLASS	COUNT	ASSESSMENT	DEFERRED	NET ASSESSMENT
330160034900	40006669 WICKERSHAM MILFORD HOL R		.0	600	0	600
330160035000	40006669 WICKERSHAM MILFORD HOL R		.0	600	0	600
330160035100	40006669 WICKERSHAM MILFORD HOL R		.0	600	0	600
330160035200	40006669 WICKERSHAM MILFORD HOL R		.0	1,300	0	1,300
330160035300	40006669 WICKERSHAM MILFORD HOL R		.0	42,300	0	42,300
330160035300	40006669 WICKERSHAM MILFORD HOL R		.0	128,600	0	128,600
	PROPERTY TOTAL		.0	170,900	0	170,900
330160035400	40006669 WICKERSHAM MILFORD HOL R		.0	41,400	0	41,400
330160035400	40006669 WICKERSHAM MILFORD HOL R		.0	128,600	0	128,600
	PROPERTY TOTAL		.0	170,000	0	170,000
330160035500	40006669 WICKERSHAM MILFORD HOL R		.0	41,400	0	41,400
330160035500	40006669 WICKERSHAM MILFORD HOL R		.0	128,600	0	128,600
	PROPERTY TOTAL		.0	170,000	0	170,000
330160035600	40006669 WICKERSHAM MILFORD HOL R		.0	41,400	0	41,400
330160035600	40006669 WICKERSHAM MILFORD HOL R		.0	128,600	0	128,600
	PROPERTY TOTAL		.0	170,000	0	170,000
330160035700	40006669 WICKERSHAM MILFORD HOL R		.0	41,400	0	41,400
330160035700	40006669 WICKERSHAM MILFORD HOL R		.0	128,600	0	128,600
	PROPERTY TOTAL		.0	170,000	0	170,000
330160035800	40006669 WICKERSHAM MILFORD HOL R		.0	600	0	600
330160035800	40006669 WICKERSHAM MILFORD HOL R		.0	128,600	0	128,600
	PROPERTY TOTAL		.0	129,200	0	129,200
330160035900	40006669 WICKERSHAM MILFORD HOL R		.0	42,300	0	42,300
330160035900	40006669 WICKERSHAM MILFORD HOL R		.0	128,600	0	128,600
	PROPERTY TOTAL		.0	170,900	0	170,900
330160036000	40006669 WICKERSHAM MILFORD HOL R		.0	42,100	0	42,100
330160036000	40006669 WICKERSHAM MILFORD HOL R		.0	128,000	0	128,000
	PROPERTY TOTAL		.0	170,100	0	170,100
330160036100	40006669 WICKERSHAM MILFORD HOL R		.0	41,400	0	41,400
330160036100	40006669 WICKERSHAM MILFORD HOL R		.0	128,600	0	128,600
	PROPERTY TOTAL		.0	170,000	0	170,000
330160036200	40006669 WICKERSHAM MILFORD HOL R		.0	41,400	0	41,400
330160036200	40006669 WICKERSHAM MILFORD HOL R		.0	128,600	0	128,600
	PROPERTY TOTAL		.0	170,000	0	170,000
330160036300	40006669 WICKERSHAM MILFORD HOL R		.0	41,400	0	41,400
330160036300	40006669 WICKERSHAM MILFORD HOL R		.0	128,600	0	128,600
	PROPERTY TOTAL		.0	170,000	0	170,000

CURRENT VALUES

EXEMPTS INCLUDED

PROPERTY	OWNER NAME	CLASS	COUNT	ASSESSMENT	DEFERRED	NET ASSESSMENT
330160036400	40006669 WICKERSHAM MILFORD HOL R		.0	41,400	0	41,400
330160036400	40006669 WICKERSHAM MILFORD HOL R		.0	128,600	0	128,600
	PROPERTY TOTAL		.0	170,000	0	170,000
330160036500	40006669 WICKERSHAM MILFORD HOL R		.0	41,400	0	41,400
330160036500	40006669 WICKERSHAM MILFORD HOL R		.0	128,600	0	128,600
	PROPERTY TOTAL		.0	170,000	0	170,000
330160036600	40006669 WICKERSHAM MILFORD HOL R		.0	41,400	0	41,400
330160036600	40006669 WICKERSHAM MILFORD HOL R		.0	128,600	0	128,600
	PROPERTY TOTAL		.0	170,000	0	170,000
330160036700	40006669 WICKERSHAM MILFORD HOL R		.0	42,300	0	42,300
330160036700	40006669 WICKERSHAM MILFORD HOL R		.0	128,600	0	128,600
	PROPERTY TOTAL		.0	170,900	0	170,900
330160036800	40006669 WICKERSHAM MILFORD HOL R		.0	42,300	0	42,300
330160036800	40006669 WICKERSHAM MILFORD HOL R		.0	128,600	0	128,600
	PROPERTY TOTAL		.0	170,900	0	170,900
330160036900	40006669 WICKERSHAM MILFORD HOL R		.0	41,400	0	41,400
330160036900	40006669 WICKERSHAM MILFORD HOL R		.0	128,600	0	128,600
	PROPERTY TOTAL		.0	170,000	0	170,000
330160037000	40006669 WICKERSHAM MILFORD HOL R		.0	41,400	0	41,400
330160037000	40006669 WICKERSHAM MILFORD HOL R		.0	128,600	0	128,600
	PROPERTY TOTAL		.0	170,000	0	170,000
330160037100	40006669 WICKERSHAM MILFORD HOL R		.0	41,400	0	41,400
330160037100	40006669 WICKERSHAM MILFORD HOL R		.0	128,600	0	128,600
	PROPERTY TOTAL		.0	170,000	0	170,000
330160037200	40006669 WICKERSHAM MILFORD HOL R		.0	41,400	0	41,400
330160037200	40006669 WICKERSHAM MILFORD HOL R		.0	128,600	0	128,600
	PROPERTY TOTAL		.0	170,000	0	170,000
330160037300	40006669 WICKERSHAM MILFORD HOL R		.0	41,400	0	41,400
330160037300	40006669 WICKERSHAM MILFORD HOL R		.0	128,600	0	128,600
	PROPERTY TOTAL		.0	170,000	0	170,000
330160037400	40006669 WICKERSHAM MILFORD HOL R		.0	41,400	0	41,400
330160037400	40006669 WICKERSHAM MILFORD HOL R		.0	128,600	0	128,600
	PROPERTY TOTAL		.0	170,000	0	170,000
330160037500	40006669 WICKERSHAM MILFORD HOL R		.0	42,100	0	42,100
330160037500	40006669 WICKERSHAM MILFORD HOL R		.0	128,600	0	128,600
	PROPERTY TOTAL		.0	170,700	0	170,700
330160037600	40006669 WICKERSHAM MILFORD HOL R		.0	42,300	0	42,300
330160037600	40006669 WICKERSHAM MILFORD HOL R		.0	128,600	0	128,600
	PROPERTY TOTAL		.0	170,900	0	170,900

CURRENT VALUES

EXEMPTS INCLUDED

PROPERTY	OWNER NAME	CLASS	COUNT	ASSESSMENT	DEFERRED	NET ASSESSMENT
330160037700	40006669 WICKERSHAM MILFORD HOL R		.0	41,400	0	41,400
330160037700	40006669 WICKERSHAM MILFORD HOL R		.0	128,600	0	128,600
	PROPERTY TOTAL		.0	170,000	0	170,000
330160037800	40006669 WICKERSHAM MILFORD HOL R		.0	41,400	0	41,400
330160037800	40006669 WICKERSHAM MILFORD HOL R		.0	128,600	0	128,600
	PROPERTY TOTAL		.0	170,000	0	170,000
330160037900	40006669 WICKERSHAM MILFORD HOL R		.0	41,400	0	41,400
330160037900	40006669 WICKERSHAM MILFORD HOL R		.0	128,600	0	128,600
	PROPERTY TOTAL		.0	170,000	0	170,000
330160038000	40006669 WICKERSHAM MILFORD HOL R		.0	41,400	0	41,400
330160038000	40006669 WICKERSHAM MILFORD HOL R		.0	128,600	0	128,600
	PROPERTY TOTAL		.0	170,000	0	170,000
330160038100	40006669 WICKERSHAM MILFORD HOL R		.0	41,400	0	41,400
330160038100	40006669 WICKERSHAM MILFORD HOL R		.0	128,600	0	128,600
	PROPERTY TOTAL		.0	170,000	0	170,000
330160038200	40006669 WICKERSHAM MILFORD HOL R		.0	41,400	0	41,400
330160038200	40006669 WICKERSHAM MILFORD HOL R		.0	128,600	0	128,600
	PROPERTY TOTAL		.0	170,000	0	170,000
330160038300	40006669 WICKERSHAM MILFORD HOL R		.0	42,300	0	42,300
330160038300	40006669 WICKERSHAM MILFORD HOL R		.0	128,600	0	128,600
	PROPERTY TOTAL		.0	170,900	0	170,900
330160038400	40006669 WICKERSHAM MILFORD HOL R		.0	42,300	0	42,300
330160038400	40006669 WICKERSHAM MILFORD HOL R		.0	128,600	0	128,600
	PROPERTY TOTAL		.0	170,900	0	170,900
330160038500	40006669 WICKERSHAM MILFORD HOL R		.0	41,400	0	41,400
330160038500	40006669 WICKERSHAM MILFORD HOL R		.0	128,600	0	128,600
	PROPERTY TOTAL		.0	170,000	0	170,000
330160038600	40006669 WICKERSHAM MILFORD HOL R		.0	41,400	0	41,400
330160038600	40006669 WICKERSHAM MILFORD HOL R		.0	128,600	0	128,600
	PROPERTY TOTAL		.0	170,000	0	170,000
330160038700	40006669 WICKERSHAM MILFORD HOL R		.0	41,400	0	41,400
330160038700	40006669 WICKERSHAM MILFORD HOL R		.0	128,600	0	128,600
	PROPERTY TOTAL		.0	170,000	0	170,000
330160038800	40006669 WICKERSHAM MILFORD HOL R		.0	41,400	0	41,400
330160038800	40006669 WICKERSHAM MILFORD HOL R		.0	128,600	0	128,600
	PROPERTY TOTAL		.0	170,000	0	170,000
330160038900	40006669 WICKERSHAM MILFORD HOL R		.0	41,400	0	41,400
330160038900	40006669 WICKERSHAM MILFORD HOL R		.0	128,600	0	128,600
	PROPERTY TOTAL		.0	170,000	0	170,000

CURRENT VALUES

EXEMPTS INCLUDED

PROPERTY	OWNER NAME	CLASS	COUNT	ASSESSMENT	DEFERRED	NET ASSESSMENT
330160039000	40006669 WICKERSHAM MILFORD HOL R		.0	41,400	0	41,400
330160039000	40006669 WICKERSHAM MILFORD HOL R		.0	128,600	0	128,600
	PROPERTY TOTAL		.0	170,000	0	170,000
330160039100	40006669 WICKERSHAM MILFORD HOL R		.0	42,300	0	42,300
330160039100	40006669 WICKERSHAM MILFORD HOL R		.0	128,600	0	128,600
	PROPERTY TOTAL		.0	170,900	0	170,900
330160039200	40006669 WICKERSHAM MILFORD HOL R		.0	42,300	0	42,300
330160039200	40006669 WICKERSHAM MILFORD HOL R		.0	128,600	0	128,600
	PROPERTY TOTAL		.0	170,900	0	170,900
330160039300	40006669 WICKERSHAM MILFORD HOL R		.0	41,400	0	41,400
330160039300	40006669 WICKERSHAM MILFORD HOL R		.0	128,600	0	128,600
	PROPERTY TOTAL		.0	170,000	0	170,000
330160039400	40006669 WICKERSHAM MILFORD HOL R		.0	41,400	0	41,400
330160039400	40006669 WICKERSHAM MILFORD HOL R		.0	128,600	0	128,600
	PROPERTY TOTAL		.0	170,000	0	170,000
330160039500	40006669 WICKERSHAM MILFORD HOL R		.0	42,200	0	42,200
330160039500	40006669 WICKERSHAM MILFORD HOL R		.0	128,600	0	128,600
	PROPERTY TOTAL		.0	170,800	0	170,800
330160039600	40006669 WICKERSHAM MILFORD HOL R		.0	1,300	0	1,300
330160039700	40006669 WICKERSHAM MILFORD HOL R		.0	600	0	600
330160039800	40006669 WICKERSHAM MILFORD HOL R		.0	600	0	600
330160039900	40006669 WICKERSHAM MILFORD HOL R		.0	600	0	600
330160040000	40006669 WICKERSHAM MILFORD HOL R		.0	600	0	600
330160040100	40006669 WICKERSHAM MILFORD HOL R		.0	600	0	600
330160040200	40006669 WICKERSHAM MILFORD HOL R		.0	600	0	600
330160040300	40006669 WICKERSHAM MILFORD HOL R		.0	1,300	0	1,300
330160040400	40006669 WICKERSHAM MILFORD HOL R		.0	1,300	0	1,300
330160040500	40006669 WICKERSHAM MILFORD HOL R		.0	600	0	600
330160040600	40006669 WICKERSHAM MILFORD HOL R		.0	600	0	600
330160040700	40006669 WICKERSHAM MILFORD HOL R		.0	600	0	600
330160040800	40006669 WICKERSHAM MILFORD HOL R		.0	600	0	600
330160040900	40006669 WICKERSHAM MILFORD HOL R		.0	600	0	600

CURRENT VALUES

EXEMPTS INCLUDED

PROPERTY	OWNER NAME	CLASS	COUNT	ASSESSMENT	DEFERRED	NET ASSESSMENT
330160041000	40006669 WICKERSHAM MILFORD HOL	R	.0	600	0	600
330160041100	40006669 WICKERSHAM MILFORD HOL	R	.0	1,300	0	1,300
330160041200	40006669 WICKERSHAM MILFORD HOL	R	.0	1,300	0	1,300
330160041300	40006669 WICKERSHAM MILFORD HOL	R	.0	600	0	600
330160041400	40006669 WICKERSHAM MILFORD HOL	R	.0	600	0	600
330160041500	40006669 WICKERSHAM MILFORD HOL	R	.0	600	0	600
330160041600	40006669 WICKERSHAM MILFORD HOL	R	.0	600	0	600
330160041700	40006669 WICKERSHAM MILFORD HOL	R	.0	600	0	600
330160041800	40006669 WICKERSHAM MILFORD HOL	R	.0	600	0	600
330160041900	40006669 WICKERSHAM MILFORD HOL	R	.0	1,300	0	1,300
330160042000	40006669 WICKERSHAM MILFORD HOL	R	.0	1,300	0	1,300
330160042100	40006669 WICKERSHAM MILFORD HOL	R	.0	600	0	600
330160042200	40006669 WICKERSHAM MILFORD HOL	R	.0	600	0	600
330160042300	40006669 WICKERSHAM MILFORD HOL	R	.0	600	0	600
330160042400	40006669 WICKERSHAM MILFORD HOL	R	.0	600	0	600
330160042500	40006669 WICKERSHAM MILFORD HOL	R	.0	600	0	600
330160042600	40006669 WICKERSHAM MILFORD HOL	R	.0	600	0	600
330160042700	40006669 WICKERSHAM MILFORD HOL	R	.0	1,300	0	1,300
330160042800	40006669 WICKERSHAM MILFORD HOL	R	.0	1,300	0	1,300
330160042900	40006669 WICKERSHAM MILFORD HOL	R	.0	600	0	600
330160043000	40006669 WICKERSHAM MILFORD HOL	R	.0	600	0	600
330160043100	40006669 WICKERSHAM MILFORD HOL	R	.0	600	0	600
330160043200	40006669 WICKERSHAM MILFORD HOL	R	.0	600	0	600
330160043300	40006669 WICKERSHAM MILFORD HOL	R	.0	600	0	600
330160043400	40006669 WICKERSHAM MILFORD HOL	R	.0	600	0	600
330160043500	40006669 WICKERSHAM MILFORD HOL	R	.0	1,300	0	1,300

CURRENT VALUES

EXEMPTS INCLUDED

PROPERTY	OWNER NAME	CLASS	COUNT	ASSESSMENT	DEFERRED	NET ASSESSMENT
330160043600	40006669 WICKERSHAM MILFORD HOL	R	.0	1,300	0	1,300
330160043700	40006669 WICKERSHAM MILFORD HOL	R	.0	600	0	600
330160043800	40006669 WICKERSHAM MILFORD HOL	R	.0	600	0	600
330160043900	40006669 WICKERSHAM MILFORD HOL	R	.0	600	0	600
330160044000	40006669 WICKERSHAM MILFORD HOL	R	.0	600	0	600
330160044100	40006669 WICKERSHAM MILFORD HOL	R	.0	1,300	0	1,300
330160044200	40006669 WICKERSHAM MILFORD HOL	R	.0	1,300	0	1,300
330160044300	40006669 WICKERSHAM MILFORD HOL	R	.0	600	0	600
330160044400	40006669 WICKERSHAM MILFORD HOL	R	.0	600	0	600
330160044500	40006669 WICKERSHAM MILFORD HOL	R	.0	1,600	0	1,600
330160044600	40006669 WICKERSHAM MILFORD HOL	R	.0	1,300	0	1,300
330160044700	40006669 WICKERSHAM MILFORD HOL	R	.0	600	0	600
330160044800	40006669 WICKERSHAM MILFORD HOL	R	.0	600	0	600
330160044900	40006669 WICKERSHAM MILFORD HOL	R	.0	600	0	600
330160045000	40006669 WICKERSHAM MILFORD HOL	R	.0	600	0	600
330160045100	40006669 WICKERSHAM MILFORD HOL	R	.0	600	0	600
330160045200	40006669 WICKERSHAM MILFORD HOL	R	.0	600	0	600
330160045300	40006669 WICKERSHAM MILFORD HOL	R	.0	1,300	0	1,300
330160045400	40006669 WICKERSHAM MILFORD HOL	R	.0	1,300	0	1,300
330160045500	40006669 WICKERSHAM MILFORD HOL	R	.0	600	0	600
330160045600	40006669 WICKERSHAM MILFORD HOL	R	.0	600	0	600
330160045700	40006669 WICKERSHAM MILFORD HOL	R	.0	600	0	600
330160045800	40006669 WICKERSHAM MILFORD HOL	R	.0	600	0	600
330160045900	40006669 WICKERSHAM MILFORD HOL	R	.0	600	0	600
330160046000	40006669 WICKERSHAM MILFORD HOL	R	.0	600	0	600
330160046100	40006669 WICKERSHAM MILFORD HOL	R	.0	1,300	0	1,300

CURRENT VALUES

EXEMPTS INCLUDED

PROPERTY	OWNER	NAME	CLASS	COUNT	ASSESSMENT	DEFERRED	NET ASSESSMENT
330160046200	40006669	WICKERSHAM MILFORD HOL	R	.0	1,300	0	1,300
330160046300	40006669	WICKERSHAM MILFORD HOL	R	.0	600	0	600
330160046400	40006669	WICKERSHAM MILFORD HOL	R	.0	600	0	600
330160046500	40006669	WICKERSHAM MILFORD HOL	R	.0	600	0	600
330160046600	40006669	WICKERSHAM MILFORD HOL	R	.0	600	0	600
330160046700	40006669	WICKERSHAM MILFORD HOL	R	.0	1,300	0	1,300
330160046800	40006669	WICKERSHAM MILFORD HOL	R	.0	1,300	0	1,300
330160046900	40006669	WICKERSHAM MILFORD HOL	R	.0	600	0	600
330160047000	40006669	WICKERSHAM MILFORD HOL	R	.0	600	0	600
330160047100	40006669	WICKERSHAM MILFORD HOL	R	.0	1,800	0	1,800
330160047400	40006669	WICKERSHAM MILFORD HOL	R	.0	33,300	0	33,300
330160047500	40001014	CITY OF MILFORD	E	.0	67,600	0	67,600
33062000100	40005629	PASSWATERS, SAMUEL J I	C	.0	69,100	0	69,100
33062000100	40005629	PASSWATERS, SAMUEL J I	C	.0	127,300	0	127,300
		PROPERTY TOTAL		.0	196,400	0	196,400
33062000101	40001014	CITY OF MILFORD	E	.0	26,500	0	26,500
33062000200	40006221	27 SOUTH WALNUT QOZB L	C	.0	45,400	0	45,400
33062000200	40006221	27 SOUTH WALNUT QOZB L	C	.0	290,100	0	290,100
		PROPERTY TOTAL		.0	335,500	0	335,500
33062000300	40000984	MILFORD DISTRICT FREE	E	.0	28,000	0	28,000
33062000300	40000984	MILFORD DISTRICT FREE	E	.0	3,800	0	3,800
		PROPERTY TOTAL		.0	31,800	0	31,800
33062000400	40000984	MILFORD DISTRICT FREE	E	.0	41,600	0	41,600
33062000400	40000984	MILFORD DISTRICT FREE	E	.0	8,400	0	8,400
		PROPERTY TOTAL		.0	50,000	0	50,000
33062000500	40000984	MILFORD DISTRICT FREE	E	.0	31,200	0	31,200
33062000500	40000984	MILFORD DISTRICT FREE	E	.0	18,700	0	18,700
		PROPERTY TOTAL		.0	49,900	0	49,900
33062000501	40000984	MILFORD DISTRICT FREE	E	.0	139,700	0	139,700
33062000501	40000984	MILFORD DISTRICT FREE	E	.0	1,832,900	0	1,832,900
		PROPERTY TOTAL		.0	1,972,600	0	1,972,600
33062000600	40001014	CITY OF MILFORD	E	.0	209,100	0	209,100

CURRENT VALUES

EXEMPTS INCLUDED

PROPERTY	OWNER	NAME	CLASS	COUNT	ASSESSMENT	DEFERRED	NET ASSESSMENT
33062000700	40005915	A & ACF LLC	A	.0	53,300	0	53,300
33062000700	40005915	A & ACF LLC	A	.0	129,400	0	129,400
		PROPERTY TOTAL		.0	182,700	0	182,700
33062000800	40000952	SALVATION ARMY	E	.0	120,200	0	120,200
33062000800	40000952	SALVATION ARMY	E	.0	506,200	0	506,200
		PROPERTY TOTAL		.0	626,400	0	626,400
33062000900	40001014	CITY OF MILFORD	E	.0	46,900	0	46,900
33062001000	40001014	CITY OF MILFORD	E	.0	79,700	0	79,700
33062001000	40001014	CITY OF MILFORD	E	.0	10,200	0	10,200
		PROPERTY TOTAL		.0	89,900	0	89,900
33062001100	40007378	SAYER, MELVIN J & PRIS	R	.0	22,200	0	22,200
33062001100	40007378	SAYER, MELVIN J & PRIS	R	.0	109,400	0	109,400
		PROPERTY TOTAL		.0	131,600	0	131,600
33062001200	40000955	RUSSOMANO, KVN T TALLA	R	.0	23,200	0	23,200
33062001200	40000955	RUSSOMANO, KVN T TALLA	R	.0	50,500	0	50,500
		PROPERTY TOTAL		.0	73,700	0	73,700
33062001300	40000956	HARRIS, FERNANDO O	R	.0	13,200	0	13,200
33062001300	40000956	HARRIS, FERNANDO O	R	.0	105,400	0	105,400
		PROPERTY TOTAL		.0	118,600	0	118,600
33062001400	40000957	HARRIS, ANTHONY	R	.0	15,200	0	15,200
33062001400	40000957	HARRIS, ANTHONY	R	.0	59,200	0	59,200
		PROPERTY TOTAL		.0	74,400	0	74,400
33062001500	40003910	BERNHART, WILLIAM L	R	.0	16,300	0	16,300
33062001500	40003910	BERNHART, WILLIAM L	R	.0	47,700	0	47,700
		PROPERTY TOTAL		.0	64,000	0	64,000
33062001600	40007414	LARRIMORE, JOSEPH KNOW	R	.0	17,800	0	17,800
33062001600	40007414	LARRIMORE, JOSEPH KNOW	R	.0	46,400	0	46,400
		PROPERTY TOTAL		.0	64,200	0	64,200
33062001700	40005718	SEACORD, ABYGAIL M	R	.0	19,300	0	19,300
33062001700	40005718	SEACORD, ABYGAIL M	R	.0	65,000	0	65,000
		PROPERTY TOTAL		.0	84,300	0	84,300
33062001800	40005091	RIVERA, KASSANDRA YVET	R	.0	17,500	0	17,500
33062001900	40005092	ALONSO, ELOINA	R	.0	19,500	0	19,500
33062001900	40005092	ALONSO, ELOINA	R	.0	83,100	0	83,100
		PROPERTY TOTAL		.0	102,600	0	102,600
33062002100	40000635	WILEY, JOSEPH E & RENA	R	.0	17,100	0	17,100
33062002100	40000635	WILEY, JOSEPH E & RENA	R	.0	43,200	0	43,200
		PROPERTY TOTAL		.0	60,300	0	60,300

CURRENT VALUES

EXEMPTS INCLUDED

PROPERTY	OWNER	NAME	CLASS	COUNT	ASSESSMENT	DEFERRED	NET ASSESSMENT
33062002200	40000962	SAVAGE, ELLA	R	.0	15,400	0	15,400
33062002200	40000962	SAVAGE, ELLA	R	.0	47,100	0	47,100
		PROPERTY TOTAL		.0	62,500	0	62,500
33062002300	40001825	THOMPSON, ROBERT-TRUST	R	.0	15,500	0	15,500
33062002300	40001825	THOMPSON, ROBERT-TRUST	R	.0	63,700	0	63,700
		PROPERTY TOTAL		.0	79,200	0	79,200
33062002400	40000964	CARRILLO, CIRILO, OFEL	R	.0	17,200	0	17,200
33062002400	40000964	CARRILLO, CIRILO, OFEL	R	.0	37,400	0	37,400
		PROPERTY TOTAL		.0	54,600	0	54,600
33062002500	40006222	VERIZON OF DELAWARE IN	C	.0	98,900	0	98,900
33062002500	40006222	VERIZON OF DELAWARE IN	C	.0	103,500	0	103,500
		PROPERTY TOTAL		.0	202,400	0	202,400
33062002600	40005719	MOAB PROPERTIES LLC	R	.0	16,600	0	16,600
33062002600	40005719	MOAB PROPERTIES LLC	R	.0	47,200	0	47,200
		PROPERTY TOTAL		.0	63,800	0	63,800
33062002700	40004485	FUENTES, FRANCISCO	R	.0	15,300	0	15,300
33062002700	40004485	FUENTES, FRANCISCO	R	.0	43,200	0	43,200
		PROPERTY TOTAL		.0	58,500	0	58,500
33062002800	40005211	AVERY PROPERTIES LLC	R	.0	19,500	0	19,500
33062002800	40005211	AVERY PROPERTIES LLC	R	.0	91,000	0	91,000
		PROPERTY TOTAL		.0	110,500	0	110,500
33062002900	40001871	LEGROS, DILIANA	C	.0	69,400	0	69,400
33062003000	40003911	LEGROS, DILIANA	R	.0	16,000	0	16,000
33062003000	40003911	LEGROS, DILIANA	R	.0	57,200	0	57,200
		PROPERTY TOTAL		.0	73,200	0	73,200
33062003100	40000972	FELIX-DELACRUZ, ANEURY	R	.0	19,200	0	19,200
33062003100	40000972	FELIX-DELACRUZ, ANEURY	R	.0	89,700	0	89,700
		PROPERTY TOTAL		.0	108,900	0	108,900
33062003200	40006223	SINGH 3 LLC	C	.0	132,700	0	132,700
33062003200	40006223	SINGH 3 LLC	C	.0	321,600	0	321,600
		PROPERTY TOTAL		.0	454,300	0	454,300
33062003300	40005618	TRANSMARK PROPERTIES L	R	.0	16,900	0	16,900
33062003300	40005618	TRANSMARK PROPERTIES L	R	.0	74,500	0	74,500
		PROPERTY TOTAL		.0	91,400	0	91,400
33062003400	40000975	REDDEN, ALLAN J & EILE	R	.0	17,400	0	17,400
33062003400	40000975	REDDEN, ALLAN J & EILE	R	.0	59,900	0	59,900
		PROPERTY TOTAL		.0	77,300	0	77,300
33062003500	40000974	REDDEN, MARK A & LANG	R	.0	17,400	0	17,400
33062003500	40000974	REDDEN, MARK A & LANG	R	.0	118,100	0	118,100

CURRENT VALUES

EXEMPTS INCLUDED

PROPERTY	OWNER NAME	CLASS	COUNT	ASSESSMENT	DEFERRED	NET ASSESSMENT
	PROPERTY TOTAL		.0	135,500	0	135,500
33062003600	40005618 TRANSMARK PROPERTIES L	R	.0	17,300	0	17,300
33062003600	40005618 TRANSMARK PROPERTIES L	R	.0	81,100	0	81,100
	PROPERTY TOTAL		.0	98,400	0	98,400
33062003700	40006224 FAITHWORK LLC	R	.0	17,100	0	17,100
33062003700	40006224 FAITHWORK LLC	R	.0	66,300	0	66,300
	PROPERTY TOTAL		.0	83,400	0	83,400
33062003800	40006224 FAITHWORK LLC	R	.0	25,900	0	25,900
33062003800	40006224 FAITHWORK LLC	R	.0	72,600	0	72,600
	PROPERTY TOTAL		.0	98,500	0	98,500
33062003900	40000785 SPENCE, WILLIAM T	R	.0	20,000	0	20,000
33062003900	40000785 SPENCE, WILLIAM T	R	.0	125,000	0	125,000
	PROPERTY TOTAL		.0	145,000	0	145,000
33062004000	40007468 DAVIS, WILLIAM H & BET	R	.0	18,300	0	18,300
33062004000	40007468 DAVIS, WILLIAM H & BET	R	.0	60,600	0	60,600
	PROPERTY TOTAL		.0	78,900	0	78,900
33062004100	40007781 RIGHT HAND PROPERTIES	E	.0	32,200	0	32,200
33062004100	40007781 RIGHT HAND PROPERTIES	E	.0	233,800	0	233,800
	PROPERTY TOTAL		.0	266,000	0	266,000
33062004200	40000982 CITY OF MILFORD - WATE	E	.0	45,400	0	45,400
33062004200	40000982 CITY OF MILFORD - WATE	E	.0	261,100	0	261,100
	PROPERTY TOTAL		.0	306,500	0	306,500
33062004300	40001014 CITY OF MILFORD	E	.0	61,300	0	61,300
33062004300	40001014 CITY OF MILFORD	E	.0	12,500	0	12,500
	PROPERTY TOTAL		.0	73,800	0	73,800
33062004400	40000984 MILFORD DISTRICT FREE	C	.0	55,100	0	55,100
33062004400	40000984 MILFORD DISTRICT FREE	C	.0	79,400	0	79,400
	PROPERTY TOTAL		.0	134,500	0	134,500
33062004500	40001014 CITY OF MILFORD	E	.0	48,100	0	48,100
33062004500	40001014 CITY OF MILFORD	E	.0	5,800	0	5,800
	PROPERTY TOTAL		.0	53,900	0	53,900
33062004600	40000986 PRESBYTERIAN CHURCH	E	.0	42,500	0	42,500
33062004600	40000986 PRESBYTERIAN CHURCH	E	.0	454,700	0	454,700
	PROPERTY TOTAL		.0	497,200	0	497,200
33062004700	40001014 CITY OF MILFORD	E	.0	77,100	0	77,100
33062004700	40001014 CITY OF MILFORD	E	.0	523,500	0	523,500
	PROPERTY TOTAL		.0	600,600	0	600,600
33062004800	40000988 STATE OF DELAWARE	E	.0	42,700	0	42,700
33062004800	40000988 STATE OF DELAWARE	E	.0	153,300	0	153,300

CURRENT VALUES

EXEMPTS INCLUDED

PROPERTY	OWNER NAME	CLASS	COUNT	ASSESSMENT	DEFERRED	NET ASSESSMENT
	PROPERTY TOTAL		.0	196,000	0	196,000
33062004900	40001014 CITY OF MILFORD	E	.0	110,200	0	110,200
33062004900	40001014 CITY OF MILFORD	E	.0	497,000	0	497,000
	PROPERTY TOTAL		.0	607,200	0	607,200
33062005000	40000970 MILLS, DAVID D	R	.0	36,600	0	36,600
33062005000	40000970 MILLS, DAVID D	R	.0	108,400	0	108,400
	PROPERTY TOTAL		.0	145,000	0	145,000
33062005100	40000991 MOTT, FRANK L & MARY A	R	.0	36,800	0	36,800
33062005100	40000991 MOTT, FRANK L & MARY A	R	.0	74,900	0	74,900
	PROPERTY TOTAL		.0	111,700	0	111,700
33062005200	40000992 CULOTTA, KALLE & FRANC	R	.0	36,500	0	36,500
33062005200	40000992 CULOTTA, KALLE & FRANC	R	.0	201,400	0	201,400
	PROPERTY TOTAL		.0	237,900	0	237,900
33062005300	40005096 OLSEN, VINCENT I	R	.0	37,100	0	37,100
33062005300	40005096 OLSEN, VINCENT I	R	.0	104,800	0	104,800
	PROPERTY TOTAL		.0	141,900	0	141,900
33062005400	40000994 FILDES, ROBERT R	R	.0	34,400	0	34,400
33062005400	40000994 FILDES, ROBERT R	R	.0	109,200	0	109,200
	PROPERTY TOTAL		.0	143,600	0	143,600
33062005500	40006670 WALP, BRIAN D & BRADLE	C	.0	43,500	0	43,500
33062005500	40006670 WALP, BRIAN D & BRADLE	C	.0	274,400	0	274,400
	PROPERTY TOTAL		.0	317,900	0	317,900
33062005800	40007429 SANGREAL PROPERTY MANA	R	.0	38,100	0	38,100
33062005800	40007429 SANGREAL PROPERTY MANA	R	.0	85,000	0	85,000
	PROPERTY TOTAL		.0	123,100	0	123,100
33062005900	40000997 ZYCHAL, CRAIG & NADIA	R	.0	37,100	0	37,100
33062005900	40000997 ZYCHAL, CRAIG & NADIA	R	.0	115,800	0	115,800
	PROPERTY TOTAL		.0	152,900	0	152,900
33062006000	40005099 DRAGON, ANN M &	R	.0	39,200	0	39,200
33062006000	40005099 DRAGON, ANN M &	R	.0	114,400	0	114,400
	PROPERTY TOTAL		.0	153,600	0	153,600
33062006100	40005722 ESHBACH, JASON & AMAND	R	.0	22,300	0	22,300
33062006100	40005722 ESHBACH, JASON & AMAND	R	.0	81,600	0	81,600
	PROPERTY TOTAL		.0	103,900	0	103,900
33062006200	40001001 MURPHY, T DENNIS	R	.0	23,100	0	23,100
33062006200	40001001 MURPHY, T DENNIS	R	.0	89,400	0	89,400
	PROPERTY TOTAL		.0	112,500	0	112,500
33062006300	40001002 FEIGHTNER, ANDREW	R	.0	17,500	0	17,500
33062006300	40001002 FEIGHTNER, ANDREW	R	.0	78,400	0	78,400

CURRENT VALUES

EXEMPTS INCLUDED

PROPERTY	OWNER NAME	CLASS	COUNT	ASSESSMENT	DEFERRED	NET ASSESSMENT
	PROPERTY TOTAL		.0	95,900	0	95,900
33062006400	40007589 MAHMOOD, KHALID & AFSH	R	.0	22,100	0	22,100
33062006400	40007589 MAHMOOD, KHALID & AFSH	R	.0	62,500	0	62,500
	PROPERTY TOTAL		.0	84,600	0	84,600
33062006500	40001004 OECHSLER, JAMES A JR &	R	.0	17,000	0	17,000
33062006500	40001004 OECHSLER, JAMES A JR &	R	.0	46,300	0	46,300
	PROPERTY TOTAL		.0	63,300	0	63,300
33062006600	40005723 SONG, CHANG HUN	R	.0	21,700	0	21,700
33062006600	40005723 SONG, CHANG HUN	R	.0	97,200	0	97,200
	PROPERTY TOTAL		.0	118,900	0	118,900
33062006700	40001006 WILEY, JOSEPH E	R	.0	21,700	0	21,700
33062006700	40001006 WILEY, JOSEPH E	R	.0	98,500	0	98,500
	PROPERTY TOTAL		.0	120,200	0	120,200
33062006800	40007282 BAYLESS III, CLARENCE	R	.0	16,300	0	16,300
33062006800	40007282 BAYLESS III, CLARENCE	R	.0	50,100	0	50,100
	PROPERTY TOTAL		.0	66,400	0	66,400
33062006900	40007626 ROSS, EVIE M	R	.0	17,200	0	17,200
33062006900	40007626 ROSS, EVIE M	R	.0	59,400	0	59,400
	PROPERTY TOTAL		.0	76,600	0	76,600
33062007000	40007671 JESTER, ROBERT ALLAN F	R	.0	19,700	0	19,700
33062007000	40007671 JESTER, ROBERT ALLAN F	R	.0	33,500	0	33,500
	PROPERTY TOTAL		.0	53,200	0	53,200
33062007100	40001014 CITY OF MILFORD	E	.0	28,200	0	28,200
33062007100	40001014 CITY OF MILFORD	E	.0	3,200	0	3,200
	PROPERTY TOTAL		.0	31,400	0	31,400
33062007200	40001014 CITY OF MILFORD	E	.0	28,100	0	28,100
33062007200	40001014 CITY OF MILFORD	E	.0	3,000	0	3,000
	PROPERTY TOTAL		.0	31,100	0	31,100
33062007300	40001014 CITY OF MILFORD	E	.0	30,300	0	30,300
33062007300	40001014 CITY OF MILFORD	E	.0	4,000	0	4,000
	PROPERTY TOTAL		.0	34,300	0	34,300
33062007400	40001012 CITY OF MILFORD - ANNE	E	.0	37,000	0	37,000
33062007400	40001012 CITY OF MILFORD - ANNE	E	.0	189,700	0	189,700
	PROPERTY TOTAL		.0	226,700	0	226,700
33062007500	40001014 CITY OF MILFORD	E	.0	30,100	0	30,100
33062007600	40007588 MILLER, IVAN DUANE	R	.0	15,000	0	15,000
33062007600	40007588 MILLER, IVAN DUANE	R	.0	37,100	0	37,100
	PROPERTY TOTAL		.0	52,100	0	52,100

CURRENT VALUES

EXEMPTS INCLUDED

PROPERTY	OWNER	NAME	CLASS	COUNT	ASSESSMENT	DEFERRED	NET ASSESSMENT
33062007700	40007667	SUSSEX CUTLER SALES LL	R	.0	16,100	0	16,100
33062007700	40007667	SUSSEX CUTLER SALES LL	R	.0	43,500	0	43,500
		PROPERTY TOTAL		.0	59,600	0	59,600
33062007800	40007623	XADE PROPERTIES LLC	R	.0	18,900	0	18,900
33062007800	40007623	XADE PROPERTIES LLC	R	.0	58,300	0	58,300
		PROPERTY TOTAL		.0	77,200	0	77,200
33062007900	40001014	CITY OF MILFORD	E	.0	24,400	0	24,400
33062008000	40007688	TAYLOR, KIMBERLY J	R	.0	16,400	0	16,400
33062008000	40007688	TAYLOR, KIMBERLY J	R	.0	21,600	0	21,600
		PROPERTY TOTAL		.0	38,000	0	38,000
33062008100	40000536	DALE, DONNA	C	.0	32,300	0	32,300
33062008100	40000536	DALE, DONNA	C	.0	46,100	0	46,100
		PROPERTY TOTAL		.0	78,400	0	78,400
33062008200	40003914	PEREZ, ELMITA GUTIERRE	R	.0	16,800	0	16,800
33062008200	40003914	PEREZ, ELMITA GUTIERRE	R	.0	81,100	0	81,100
		PROPERTY TOTAL		.0	97,900	0	97,900
33062008300	40007621	TAGGART, PAUL JOSEPH	R	.0	16,300	0	16,300
33062008300	40007621	TAGGART, PAUL JOSEPH	R	.0	61,400	0	61,400
		PROPERTY TOTAL		.0	77,700	0	77,700
33062008400	40007621	TAGGART, PAUL JOSEPH	R	.0	1,400	0	1,400
33062008500	40007464	SONG, CHANG HUN & SUNG	R	.0	18,900	0	18,900
33062008500	40007464	SONG, CHANG HUN & SUNG	R	.0	95,400	0	95,400
		PROPERTY TOTAL		.0	114,300	0	114,300
33062008600	40003915	COTTRELL, D PAUL	R	.0	19,900	0	19,900
33062008600	40003915	COTTRELL, D PAUL	R	.0	44,900	0	44,900
		PROPERTY TOTAL		.0	64,800	0	64,800
33062008700	40007651	SANCHEZ, CARLOS E	R	.0	17,300	0	17,300
33062008700	40007651	SANCHEZ, CARLOS E	R	.0	49,100	0	49,100
		PROPERTY TOTAL		.0	66,400	0	66,400
33062008800	40001022	MEARS, CARL D & KELLY	R	.0	25,000	0	25,000
33062008800	40001022	MEARS, CARL D & KELLY	R	.0	85,300	0	85,300
		PROPERTY TOTAL		.0	110,300	0	110,300
33062008900	40001023	R & A RENTALS LLC	R	.0	16,000	0	16,000
33062008900	40001023	R & A RENTALS LLC	R	.0	38,900	0	38,900
		PROPERTY TOTAL		.0	54,900	0	54,900
33062009000	40007665	BRIJMOHAN, BALRAM & BI	R	.0	18,100	0	18,100
33062009000	40007665	BRIJMOHAN, BALRAM & BI	R	.0	43,200	0	43,200
		PROPERTY TOTAL		.0	61,300	0	61,300

CURRENT VALUES

EXEMPTS INCLUDED

PROPERTY	OWNER NAME	CLASS	COUNT	ASSESSMENT	DEFERRED	NET ASSESSMENT
33062009100	40006228 ROCKAWAY LIKENESS LLC	R	.0	21,000	0	21,000
33062009100	40006228 ROCKAWAY LIKENESS LLC	R	.0	78,300	0	78,300
	PROPERTY TOTAL		.0	99,300	0	99,300
33062009200	40001027 SPENCER, LISA J	R	.0	17,900	0	17,900
33062009200	40001027 SPENCER, LISA J	R	.0	83,900	0	83,900
	PROPERTY TOTAL		.0	101,800	0	101,800
33062009300	40007599 DUFFY, MICHELLE N	R	.0	17,500	0	17,500
33062009300	40007599 DUFFY, MICHELLE N	R	.0	64,900	0	64,900
	PROPERTY TOTAL		.0	82,400	0	82,400
33062009400	40005211 AVERY PROPERTIES LLC	R	.0	18,600	0	18,600
33062009400	40005211 AVERY PROPERTIES LLC	R	.0	87,500	0	87,500
	PROPERTY TOTAL		.0	106,100	0	106,100
33062009500	40001029 CRAFT, TINA M	R	.0	22,700	0	22,700
33062009500	40001029 CRAFT, TINA M	R	.0	36,100	0	36,100
	PROPERTY TOTAL		.0	58,800	0	58,800
33062009600	40001030 DELVA, HUBERT & SONIA	R	.0	9,800	0	9,800
33062009600	40001030 DELVA, HUBERT & SONIA	R	.0	100,700	0	100,700
	PROPERTY TOTAL		.0	110,500	0	110,500
33062009700	40005719 MOAB PROPERTIES LLC	R	.0	17,200	0	17,200
33062009700	40005719 MOAB PROPERTIES LLC	R	.0	36,500	0	36,500
	PROPERTY TOTAL		.0	53,700	0	53,700
33062009800	40004489 GRADEN II, THOMAS ANDR	R	.0	22,900	0	22,900
33062009800	40004489 GRADEN II, THOMAS ANDR	R	.0	67,100	0	67,100
	PROPERTY TOTAL		.0	90,000	0	90,000
33062010000	40007464 SONG, CHANG HUN & SUNG	R	.0	17,600	0	17,600
33062010000	40007464 SONG, CHANG HUN & SUNG	R	.0	53,100	0	53,100
	PROPERTY TOTAL		.0	70,700	0	70,700
33062010100	40007199 KENTON, G NELSON SR &	R	.0	8,600	0	8,600
33062010100	40007199 KENTON, G NELSON SR &	R	.0	12,300	0	12,300
	PROPERTY TOTAL		.0	20,900	0	20,900
33062010200	40007199 KENTON, G NELSON SR &	R	.0	22,500	0	22,500
33062010200	40007199 KENTON, G NELSON SR &	R	.0	136,800	0	136,800
	PROPERTY TOTAL		.0	159,300	0	159,300
33062010300	40007512 RATLIEF, BRYAN K & TER	R	.0	22,500	0	22,500
33062010300	40007512 RATLIEF, BRYAN K & TER	R	.0	82,100	0	82,100
	PROPERTY TOTAL		.0	104,600	0	104,600
33062010400	40003918 ANDERSON, CLAIRE R	R	.0	22,500	0	22,500
33062010400	40003918 ANDERSON, CLAIRE R	R	.0	97,200	0	97,200
	PROPERTY TOTAL		.0	119,700	0	119,700

CURRENT VALUES

EXEMPTS INCLUDED

PROPERTY	OWNER	NAME	CLASS	COUNT	ASSESSMENT	DEFERRED	NET ASSESSMENT
33062010500	40004056	WAVECREST LLC	R	.0	22,500	0	22,500
33062010500	40004056	WAVECREST LLC	R	.0	98,500	0	98,500
		PROPERTY TOTAL		.0	121,000	0	121,000
33062010600	40001387	SHEA, MICHAEL J & KATH	C	.0	172,700	0	172,700
33062010600	40001387	SHEA, MICHAEL J & KATH	C	.0	27,300	0	27,300
		PROPERTY TOTAL		.0	200,000	0	200,000
33062011000	40005727	VELASQUEZ SR, JULIO CE	R	.0	15,000	0	15,000
33062011000	40005727	VELASQUEZ SR, JULIO CE	R	.0	123,700	0	123,700
		PROPERTY TOTAL		.0	138,700	0	138,700
33062011100	40001014	CITY OF MILFORD	E	.0	556,500	0	556,500
33062011100	40001014	CITY OF MILFORD	E	.0	174,300	0	174,300
		PROPERTY TOTAL		.0	730,800	0	730,800
33070001300	40004405	MILFORD MARINA ENTERPR	C	.0	615,500	0	615,500
33070001300	40004405	MILFORD MARINA ENTERPR	C	.0	15,000	0	15,000
		PROPERTY TOTAL		.0	630,500	0	630,500
33070001400	40001040	LEVAN, BRIAN A & HEATH	R	.0	76,700	0	76,700
33070001400	40001040	LEVAN, BRIAN A & HEATH	R	.0	121,800	0	121,800
		PROPERTY TOTAL		.0	198,500	0	198,500
33070001500	40006629	HOUSER, LAWRENCE J SR	E	.0	307,500	0	307,500
33070001500	40006629	HOUSER, LAWRENCE J SR	E	.0	182,400	0	182,400
		PROPERTY TOTAL		.0	489,900	0	489,900
33070001600	40003839	CISNEROS, JOSE L & MAR	R	.0	6,100	0	6,100
33070003300	40004717	WINDWARD ON THE RIVER	A	.0	590,900	0	590,900
33070003300	40004717	WINDWARD ON THE RIVER	A	.0	16,416,900	0	16,416,900
		PROPERTY TOTAL		.0	17,007,800	0	17,007,800
33070003301	40005401	WEBB SR, JESSE C & JOY	R	.0	109,000	0	109,000
33070003301	40005401	WEBB SR, JESSE C & JOY	R	.0	196,100	0	196,100
		PROPERTY TOTAL		.0	305,100	0	305,100
33070003500	40004405	MILFORD MARINA ENTERPR	R	.0	121,700	0	121,700
33070003500	40004405	MILFORD MARINA ENTERPR	R	.0	75,000	0	75,000
		PROPERTY TOTAL		.0	196,700	0	196,700
33070003600	40004405	MILFORD MARINA ENTERPR	C	.0	345,000	0	345,000
33070003700	40004405	MILFORD MARINA ENTERPR	C	.0	465,000	0	465,000
33070008300	40004405	MILFORD MARINA ENTERPR	R	.0	176,000	0	176,000
33070008300	40004405	MILFORD MARINA ENTERPR	R	.0	127,800	0	127,800
		PROPERTY TOTAL		.0	303,800	0	303,800
33071300100	40001044	KANG, DONG UNG & DONG	C	.0	166,900	0	166,900
33071300100	40001044	KANG, DONG UNG & DONG	C	.0	2,500	0	2,500

CURRENT VALUES

EXEMPTS INCLUDED

PROPERTY	OWNER	NAME	CLASS	COUNT	ASSESSMENT	DEFERRED	NET ASSESSMENT
		PROPERTY TOTAL		.0	169,400	0	169,400
33071300200	40006230	CC MILFORD DE LLC	C	.0	230,800	0	230,800
33071300200	40006230	CC MILFORD DE LLC	C	.0	90,700	0	90,700
		PROPERTY TOTAL		.0	321,500	0	321,500
33071400100	40006671	EMORY, MEREDITH KAY -	R	.0	315,300	0	315,300
33071400200	40005103	HARPER, CLAIRE B	R	.0	47,900	0	47,900
33071400200	40005103	HARPER, CLAIRE B	R	.0	53,700	0	53,700
		PROPERTY TOTAL		.0	101,600	0	101,600
33071400300	40006676	BETTS, MARY COLLEEN -	R	.0	139,300	0	139,300
33071400300	40006676	BETTS, MARY COLLEEN -	R	.0	170,400	0	170,400
		PROPERTY TOTAL		.0	309,700	0	309,700
33071400301	40000251	MORRIS, JOHN E	R	.0	1,200	0	1,200
33071700100	40001014	CITY OF MILFORD	E	.0	36,000	0	36,000
33071700200	40001051	BARNES, SHEILA B	R	.0	28,100	0	28,100
33071700200	40001051	BARNES, SHEILA B	R	.0	204,900	0	204,900
		PROPERTY TOTAL		.0	233,000	0	233,000
33071700300	40001052	MADIGAN, MARGUERITE	R	.0	18,900	0	18,900
33071700300	40001052	MADIGAN, MARGUERITE	R	.0	49,100	0	49,100
		PROPERTY TOTAL		.0	68,000	0	68,000
33071700400	40001053	MADIGAN, MARGUERITE	R	.0	18,900	0	18,900
33071700400	40001053	MADIGAN, MARGUERITE	R	.0	49,700	0	49,700
		PROPERTY TOTAL		.0	68,600	0	68,600
33071700500	40006587	CALVARY UNITED METHODI	E	.0	170,800	0	170,800
33071700500	40006587	CALVARY UNITED METHODI	E	.0	1,287,900	0	1,287,900
		PROPERTY TOTAL		.0	1,458,700	0	1,458,700
33071700600	40007663	CALVARY UNITED METHODI	E	.0	51,300	0	51,300
33071700600	40007663	CALVARY UNITED METHODI	E	.0	10,800	0	10,800
		PROPERTY TOTAL		.0	62,100	0	62,100
33071700700	40007663	CALVARY UNITED METHODI	E	.0	32,400	0	32,400
33071700700	40007663	CALVARY UNITED METHODI	E	.0	3,700	0	3,700
		PROPERTY TOTAL		.0	36,100	0	36,100
33071700800	40006232	SKIBA, MARY A	R	.0	15,200	0	15,200
33071700900	40006232	SKIBA, MARY A	R	.0	19,200	0	19,200
33071700900	40006232	SKIBA, MARY A	R	.0	59,400	0	59,400
		PROPERTY TOTAL		.0	78,600	0	78,600
33071701000	40006594	LOFLAND III, JOSEPH SU	C	.0	287,500	0	287,500
33071701000	40006594	LOFLAND III, JOSEPH SU	C	.0	858,500	0	858,500

CURRENT VALUES

EXEMPTS INCLUDED

PROPERTY	OWNER	NAME	CLASS	COUNT	ASSESSMENT	DEFERRED	NET ASSESSMENT
		PROPERTY TOTAL		.0	1,146,000	0	1,146,000
33071701100	40006582	MILFORD HOUSING DEVELO	E	.0	92,900	0	92,900
33071701101	40001059	CITY OF MILFORD - RIVE	E	.0	124,000	0	124,000
33071701400	40001060	MARSHALL, NANCY	R	.0	17,300	0	17,300
33071701400	40001060	MARSHALL, NANCY	R	.0	25,200	0	25,200
		PROPERTY TOTAL		.0	42,500	0	42,500
33071701500	40007640	SUSSEX COUNTY HABITAT	E	.0	15,800	0	15,800
33071701600	40003922	RUSSELL, CANDY JANE	R	.0	19,700	0	19,700
33071701600	40003922	RUSSELL, CANDY JANE	R	.0	70,300	0	70,300
		PROPERTY TOTAL		.0	90,000	0	90,000
33071701601	40007640	SUSSEX COUNTY HABITAT	E	.0	600	0	600
33071701700	40007640	SUSSEX COUNTY HABITAT	E	.0	16,200	0	16,200
33071701800	40007640	SUSSEX COUNTY HABITAT	E	.0	16,100	0	16,100
33071701900	40006235	CANNON, JAMES E & DEBR	R	.0	19,700	0	19,700
33071701900	40006235	CANNON, JAMES E & DEBR	R	.0	88,300	0	88,300
		PROPERTY TOTAL		.0	108,000	0	108,000
33071702000	40006236	401 FRONT ST LLC	R	.0	26,000	0	26,000
33071702000	40006236	401 FRONT ST LLC	R	.0	58,300	0	58,300
		PROPERTY TOTAL		.0	84,300	0	84,300
33071702100	40001067	CASTRO, MARIA V	R	.0	21,500	0	21,500
33071702100	40001067	CASTRO, MARIA V	R	.0	126,600	0	126,600
		PROPERTY TOTAL		.0	148,100	0	148,100
33071702200	40005719	MOAB PROPERTIES LLC	R	.0	19,500	0	19,500
33071702200	40005719	MOAB PROPERTIES LLC	R	.0	55,400	0	55,400
		PROPERTY TOTAL		.0	74,900	0	74,900
33071702300	40007640	SUSSEX COUNTY HABITAT	E	.0	21,700	0	21,700
33071702300	40007640	SUSSEX COUNTY HABITAT	E	.0	50,800	0	50,800
		PROPERTY TOTAL		.0	72,500	0	72,500
33071702400	40004492	CROUCH, JAYSON D & MAR	R	.0	19,200	0	19,200
33071702400	40004492	CROUCH, JAYSON D & MAR	R	.0	28,900	0	28,900
		PROPERTY TOTAL		.0	48,100	0	48,100
33071702600	40004493	MORALES-SALES, CARLOS	R	.0	20,200	0	20,200
33071702600	40004493	MORALES-SALES, CARLOS	R	.0	38,200	0	38,200
		PROPERTY TOTAL		.0	58,400	0	58,400
33071702700	40007640	SUSSEX COUNTY HABITAT	E	.0	15,300	0	15,300

CURRENT VALUES

EXEMPTS INCLUDED

PROPERTY	OWNER	NAME	CLASS	COUNT	ASSESSMENT	DEFERRED	NET ASSESSMENT
33071702800	40007640	SUSSEX COUNTY HABITAT	E	.0	12,800	0	12,800
33071702900	40007640	SUSSEX COUNTY HABITAT	E	.0	17,600	0	17,600
33071702900	40007640	SUSSEX COUNTY HABITAT	E	.0	44,600	0	44,600
		PROPERTY TOTAL		.0	62,200	0	62,200
33071703000	40007640	SUSSEX COUNTY HABITAT	E	.0	18,100	0	18,100
33071703000	40007640	SUSSEX COUNTY HABITAT	E	.0	29,200	0	29,200
		PROPERTY TOTAL		.0	47,300	0	47,300
33071703100	40007640	SUSSEX COUNTY HABITAT	E	.0	14,400	0	14,400
33071703200	40007654	CARRANZA-LOPEZ, JOSE M	R	.0	19,000	0	19,000
33071703200	40007654	CARRANZA-LOPEZ, JOSE M	R	.0	45,700	0	45,700
		PROPERTY TOTAL		.0	64,700	0	64,700
33071703300	40001071	WOLFE, NINFA O	R	.0	18,300	0	18,300
33071703300	40001071	WOLFE, NINFA O	R	.0	43,700	0	43,700
		PROPERTY TOTAL		.0	62,000	0	62,000
33071703400	40003925	TORRES DIAZ, ALEJANDRA	R	.0	20,200	0	20,200
33071703400	40003925	TORRES DIAZ, ALEJANDRA	R	.0	55,200	0	55,200
		PROPERTY TOTAL		.0	75,400	0	75,400
33071703500	40007607	HERNANDEZ, VICTOR FERM	R	.0	24,900	0	24,900
33071703500	40007607	HERNANDEZ, VICTOR FERM	R	.0	56,200	0	56,200
		PROPERTY TOTAL		.0	81,100	0	81,100
33071703600	40003927	BURRINGTON, CORY	R	.0	15,800	0	15,800
33071703600	40003927	BURRINGTON, CORY	R	.0	52,500	0	52,500
		PROPERTY TOTAL		.0	68,300	0	68,300
33071703700	40007678	2 STARS LLC	R	.0	15,900	0	15,900
33071703700	40007678	2 STARS LLC	R	.0	32,100	0	32,100
		PROPERTY TOTAL		.0	48,000	0	48,000
33071703800	40001072	BANEY, HERMAN N & JACQ	R	.0	26,600	0	26,600
33071703800	40001072	BANEY, HERMAN N & JACQ	R	.0	57,300	0	57,300
		PROPERTY TOTAL		.0	83,900	0	83,900
33071703900	40001076	MINTZER, BETTY L	R	.0	21,500	0	21,500
33071703900	40001076	MINTZER, BETTY L	R	.0	84,000	0	84,000
		PROPERTY TOTAL		.0	105,500	0	105,500
33071704000	40001077	WILEY, DAVID A	R	.0	21,500	0	21,500
33071704000	40001077	WILEY, DAVID A	R	.0	94,700	0	94,700
		PROPERTY TOTAL		.0	116,200	0	116,200
33071704100	40000635	WILEY, JOSEPH E & RENA	R	.0	20,000	0	20,000
33071704100	40000635	WILEY, JOSEPH E & RENA	R	.0	48,800	0	48,800
		PROPERTY TOTAL		.0	68,800	0	68,800

CURRENT VALUES

EXEMPTS INCLUDED

PROPERTY	OWNER	NAME	CLASS	COUNT	ASSESSMENT	DEFERRED	NET ASSESSMENT
33071704200	40003928	J&R MARSHALL WEST LLC	E	.0	17,000	0	17,000
33071704200	40003928	J&R MARSHALL WEST LLC	E	.0	109,000	0	109,000
		PROPERTY TOTAL		.0	126,000	0	126,000
33071704300	40000635	WILEY, JOSEPH E & RENA	R	.0	20,000	0	20,000
33071704300	40000635	WILEY, JOSEPH E & RENA	R	.0	43,800	0	43,800
		PROPERTY TOTAL		.0	63,800	0	63,800
33071704400	40003928	J&R MARSHALL WEST LLC	R	.0	17,500	0	17,500
33071704400	40003928	J&R MARSHALL WEST LLC	R	.0	109,000	0	109,000
		PROPERTY TOTAL		.0	126,500	0	126,500
33071704500	40000635	WILEY, JOSEPH E & RENA	R	.0	18,800	0	18,800
33071704500	40000635	WILEY, JOSEPH E & RENA	R	.0	38,600	0	38,600
		PROPERTY TOTAL		.0	57,400	0	57,400
33071704600	40006238	BAILEY, SHANE CHRISTOP	R	.0	17,100	0	17,100
33071704600	40006238	BAILEY, SHANE CHRISTOP	R	.0	35,800	0	35,800
		PROPERTY TOTAL		.0	52,900	0	52,900
33071704700	40001079	GILLESPIE, HARVEY D &	R	.0	17,400	0	17,400
33071704700	40001079	GILLESPIE, HARVEY D &	R	.0	71,900	0	71,900
		PROPERTY TOTAL		.0	89,300	0	89,300
33071704800	40007762	SOPB EXCHANGORS LLC	R	.0	20,600	0	20,600
33071704800	40007762	SOPB EXCHANGORS LLC	R	.0	28,300	0	28,300
		PROPERTY TOTAL		.0	48,900	0	48,900
33071704900	40007762	SOPB EXCHANGORS LLC	R	.0	44,300	0	44,300
33071704900	40007762	SOPB EXCHANGORS LLC	R	.0	5,900	0	5,900
		PROPERTY TOTAL		.0	50,200	0	50,200
33071705000	40000635	WILEY, JOSEPH E & RENA	C	.0	48,600	0	48,600
33071705000	40000635	WILEY, JOSEPH E & RENA	C	.0	18,400	0	18,400
		PROPERTY TOTAL		.0	67,000	0	67,000
33071705001	40001080	JRW RENTALS	R	.0	24,500	0	24,500
33071705001	40001080	JRW RENTALS	R	.0	108,200	0	108,200
		PROPERTY TOTAL		.0	132,700	0	132,700
33071705100	40000635	WILEY, JOSEPH E & RENA	R	.0	19,000	0	19,000
33071705100	40000635	WILEY, JOSEPH E & RENA	R	.0	37,300	0	37,300
		PROPERTY TOTAL		.0	56,300	0	56,300
33071705200	40000635	WILEY, JOSEPH E & RENA	R	.0	19,000	0	19,000
33071705200	40000635	WILEY, JOSEPH E & RENA	R	.0	44,400	0	44,400
		PROPERTY TOTAL		.0	63,400	0	63,400
33071705300	40000635	WILEY, JOSEPH E & RENA	R	.0	21,500	0	21,500
33071705300	40000635	WILEY, JOSEPH E & RENA	R	.0	73,700	0	73,700
		PROPERTY TOTAL		.0	95,200	0	95,200

CURRENT VALUES

EXEMPTS INCLUDED

PROPERTY	OWNER	NAME	CLASS	COUNT	ASSESSMENT	DEFERRED	NET ASSESSMENT
33071705400	40000635	WILEY, JOSEPH E & RENA	R	.0	20,100	0	20,100
33071705400	40000635	WILEY, JOSEPH E & RENA	R	.0	33,700	0	33,700
		PROPERTY TOTAL		.0	53,800	0	53,800
33071705500	40000635	WILEY, JOSEPH E & RENA	R	.0	19,100	0	19,100
33071705500	40000635	WILEY, JOSEPH E & RENA	R	.0	33,000	0	33,000
		PROPERTY TOTAL		.0	52,100	0	52,100
33071705600	40001082	KING, JOAN D	R	.0	20,800	0	20,800
33071705600	40001082	KING, JOAN D	R	.0	96,200	0	96,200
		PROPERTY TOTAL		.0	117,000	0	117,000
33071705700	40007196	MITCHELL, RANDY C & MY	R	.0	20,000	0	20,000
33071705700	40007196	MITCHELL, RANDY C & MY	R	.0	100,800	0	100,800
		PROPERTY TOTAL		.0	120,800	0	120,800
33071705800	40001083	PEOPLE'S PLACE PROPERT	E	.0	19,600	0	19,600
33071705800	40001083	PEOPLE'S PLACE PROPERT	E	.0	135,200	0	135,200
		PROPERTY TOTAL		.0	154,800	0	154,800
33071705900	40005729	E & P DELAWARE PROPERT	R	.0	19,300	0	19,300
33071705900	40005729	E & P DELAWARE PROPERT	R	.0	70,700	0	70,700
		PROPERTY TOTAL		.0	90,000	0	90,000
33071706000	40007555	COVERDALE, JEFFREY C &	R	.0	19,300	0	19,300
33071706000	40007555	COVERDALE, JEFFREY C &	R	.0	74,300	0	74,300
		PROPERTY TOTAL		.0	93,600	0	93,600
33071706100	40007677	KENDZIERSKI, KEITH S &	R	.0	19,300	0	19,300
33071706100	40007677	KENDZIERSKI, KEITH S &	R	.0	29,300	0	29,300
		PROPERTY TOTAL		.0	48,600	0	48,600
33071706200	40001087	ELKEY, CHARLES W & KIM	R	.0	19,300	0	19,300
33071706200	40001087	ELKEY, CHARLES W & KIM	R	.0	58,900	0	58,900
		PROPERTY TOTAL		.0	78,200	0	78,200
33071706300	40007646	KLEMCHUSKY, GEORGE A &	R	.0	20,000	0	20,000
33071706300	40007646	KLEMCHUSKY, GEORGE A &	R	.0	50,500	0	50,500
		PROPERTY TOTAL		.0	70,500	0	70,500
33071706400	40007455	SANTIZO-PEREZ, NOEMI	R	.0	20,100	0	20,100
33071706400	40007455	SANTIZO-PEREZ, NOEMI	R	.0	95,600	0	95,600
		PROPERTY TOTAL		.0	115,700	0	115,700
33071706500	40004494	MORRIS, DYLAN S	R	.0	20,600	0	20,600
33071706500	40004494	MORRIS, DYLAN S	R	.0	42,300	0	42,300
		PROPERTY TOTAL		.0	62,900	0	62,900
33071706600	40001092	KIJEWSKI, ROBERT & BON	R	.0	20,100	0	20,100
33071706600	40001092	KIJEWSKI, ROBERT & BON	R	.0	28,900	0	28,900
		PROPERTY TOTAL		.0	49,000	0	49,000

CURRENT VALUES

EXEMPTS INCLUDED

PROPERTY	OWNER	NAME	CLASS	COUNT	ASSESSMENT	DEFERRED	NET ASSESSMENT
33071706700	40007762	SOPB EXCHANGORS LLC	R	.0	20,600	0	20,600
33071706700	40007762	SOPB EXCHANGORS LLC	R	.0	55,900	0	55,900
		PROPERTY TOTAL		.0	76,500	0	76,500
33071706800	40001014	CITY OF MILFORD	E	.0	71,200	0	71,200
33071706800	40001014	CITY OF MILFORD	E	.0	13,700	0	13,700
		PROPERTY TOTAL		.0	84,900	0	84,900
33071706801	40007762	SOPB EXCHANGORS LLC	C	.0	166,700	0	166,700
33071706801	40007762	SOPB EXCHANGORS LLC	C	.0	174,000	0	174,000
		PROPERTY TOTAL		.0	340,700	0	340,700
33071707000	40001094	CITY OF MILFORD - PUMP	E	.0	15,600	0	15,600
33071707000	40001094	CITY OF MILFORD - PUMP	E	.0	52,200	0	52,200
		PROPERTY TOTAL		.0	67,800	0	67,800
33071707100	40001014	CITY OF MILFORD	E	.0	29,300	0	29,300
33071707200	40007764	KNOLL, ELIDA M & SHEN	R	.0	19,300	0	19,300
33071707200	40007764	KNOLL, ELIDA M & SHEN	R	.0	143,400	0	143,400
		PROPERTY TOTAL		.0	162,700	0	162,700
33071707300	40006240	CAMPBELL, ANNA	R	.0	19,000	0	19,000
33071707300	40006240	CAMPBELL, ANNA	R	.0	71,200	0	71,200
		PROPERTY TOTAL		.0	90,200	0	90,200
33071707400	40005732	HATLEY, CHRIS	R	.0	21,800	0	21,800
33071707400	40005732	HATLEY, CHRIS	R	.0	24,000	0	24,000
		PROPERTY TOTAL		.0	45,800	0	45,800
33071707500	40003929	FRIDAY, TRACY GAIL	R	.0	19,100	0	19,100
33071707500	40003929	FRIDAY, TRACY GAIL	R	.0	38,000	0	38,000
		PROPERTY TOTAL		.0	57,100	0	57,100
33071707600	40001734	CISNEROS, JOSE C & MAR	R	.0	20,400	0	20,400
33071707600	40001734	CISNEROS, JOSE C & MAR	R	.0	89,500	0	89,500
		PROPERTY TOTAL		.0	109,900	0	109,900
33071707700	40003839	CISNEROS, JOSE L & MAR	R	.0	20,400	0	20,400
33071707700	40003839	CISNEROS, JOSE L & MAR	R	.0	89,500	0	89,500
		PROPERTY TOTAL		.0	109,900	0	109,900
33071707800	40001100	ESQUIVEL JR, JOSE J	R	.0	21,600	0	21,600
33071707800	40001100	ESQUIVEL JR, JOSE J	R	.0	61,100	0	61,100
		PROPERTY TOTAL		.0	82,700	0	82,700
33071707900	40001101	SEA WATCH INTERNATIONA	C	.0	10,200	0	10,200
33071708000	40001102	SWAIN, SUSAN K	R	.0	23,200	0	23,200
33071708000	40001102	SWAIN, SUSAN K	R	.0	37,400	0	37,400
		PROPERTY TOTAL		.0	60,600	0	60,600

CURRENT VALUES

EXEMPTS INCLUDED

PROPERTY	OWNER	NAME	CLASS	COUNT	ASSESSMENT	DEFERRED	NET ASSESSMENT
33071708100	40001103	ZOOK, JUSTIN B & CORDE	R	.0	25,000	0	25,000
33071708100	40001103	ZOOK, JUSTIN B & CORDE	R	.0	47,900	0	47,900
		PROPERTY TOTAL		.0	72,900	0	72,900
33071708200	40003931	JOHNSON, BRITTANY N	R	.0	19,300	0	19,300
33071708200	40003931	JOHNSON, BRITTANY N	R	.0	59,100	0	59,100
		PROPERTY TOTAL		.0	78,400	0	78,400
33071708300	40001105	HASTINGS, BLAIN K & RO	R	.0	19,300	0	19,300
33071708300	40001105	HASTINGS, BLAIN K & RO	R	.0	72,100	0	72,100
		PROPERTY TOTAL		.0	91,400	0	91,400
33071708400	40001101	SEA WATCH INTERNATIONA	C	.0	52,200	0	52,200
33071708400	40001101	SEA WATCH INTERNATIONA	C	.0	34,200	0	34,200
		PROPERTY TOTAL		.0	86,400	0	86,400
33071708500	40000009	WEST, SUSAN F	R	.0	25,100	0	25,100
33071708500	40000009	WEST, SUSAN F	R	.0	74,700	0	74,700
		PROPERTY TOTAL		.0	99,800	0	99,800
33071708600	40005734	WEST, KYLE L	R	.0	20,000	0	20,000
33071708600	40005734	WEST, KYLE L	R	.0	112,600	0	112,600
		PROPERTY TOTAL		.0	132,600	0	132,600
33071708601	40002570	RAMBO, ERIC M	R	.0	20,000	0	20,000
33071708601	40002570	RAMBO, ERIC M	R	.0	108,500	0	108,500
		PROPERTY TOTAL		.0	128,500	0	128,500
33071708700	40007424	LEGROS, VALDINE-TRUSTE	R	.0	20,000	0	20,000
33071708700	40007424	LEGROS, VALDINE-TRUSTE	R	.0	104,200	0	104,200
		PROPERTY TOTAL		.0	124,200	0	124,200
33071708800	40001082	KING, JOAN D	R	.0	20,000	0	20,000
33071708800	40001082	KING, JOAN D	R	.0	34,700	0	34,700
		PROPERTY TOTAL		.0	54,700	0	54,700
33071708900	40007461	SUCCES, LUNIS & CLAUDY	R	.0	20,000	0	20,000
33071708900	40007461	SUCCES, LUNIS & CLAUDY	R	.0	94,900	0	94,900
		PROPERTY TOTAL		.0	114,900	0	114,900
33071709000	40003839	CISNEROS, JOSE L & MAR	R	.0	16,300	0	16,300
33071709000	40003839	CISNEROS, JOSE L & MAR	R	.0	48,500	0	48,500
		PROPERTY TOTAL		.0	64,800	0	64,800
33071709100	40004496	CAPITAL INVESTMENT LLC	R	.0	16,300	0	16,300
33071709100	40004496	CAPITAL INVESTMENT LLC	R	.0	49,500	0	49,500
		PROPERTY TOTAL		.0	65,800	0	65,800
33071709200	40001111	CARRILLO, JOSE A & JUA	R	.0	17,100	0	17,100
33071709200	40001111	CARRILLO, JOSE A & JUA	R	.0	35,200	0	35,200
		PROPERTY TOTAL		.0	52,300	0	52,300

CURRENT VALUES

EXEMPTS INCLUDED

PROPERTY	OWNER NAME	CLASS	COUNT	ASSESSMENT	DEFERRED	NET ASSESSMENT
33071709201	40001111 CARRILLO, JOSE A & JUA	R	.0	17,200	0	17,200
33071709201	40001111 CARRILLO, JOSE A & JUA	R	.0	62,000	0	62,000
	PROPERTY TOTAL		.0	79,200	0	79,200
33071709202	40007707 IGLESIA PENTECOSTAL BE	E	.0	18,200	0	18,200
33071709300	40007140 EISENBREY, JOHN C IV &	R	.0	21,000	0	21,000
33071709300	40007140 EISENBREY, JOHN C IV &	R	.0	148,400	0	148,400
	PROPERTY TOTAL		.0	169,400	0	169,400
33071709500	40006694 IGLESIA PENTECOSTAL BE	E	.0	124,900	0	124,900
33071709500	40006694 IGLESIA PENTECOSTAL BE	E	.0	154,800	0	154,800
	PROPERTY TOTAL		.0	279,700	0	279,700
33071709700	40007516 SAUCEDA, FERNANDO F &	R	.0	27,200	0	27,200
33071709700	40007516 SAUCEDA, FERNANDO F &	R	.0	76,500	0	76,500
	PROPERTY TOTAL		.0	103,700	0	103,700
33071709801	40007312 MOSEDER, NORMA JEAN	R	.0	27,100	0	27,100
33071709801	40007312 MOSEDER, NORMA JEAN	R	.0	111,300	0	111,300
	PROPERTY TOTAL		.0	138,400	0	138,400
33071709802	40006243 MALONEY, HELEN ANN & K	R	.0	28,000	0	28,000
33071709802	40006243 MALONEY, HELEN ANN & K	R	.0	81,600	0	81,600
	PROPERTY TOTAL		.0	109,600	0	109,600
33071709900	40001120 S W AQUISITIONS INC	C	.0	771,300	0	771,300
33071709900	40001120 S W AQUISITIONS INC	C	.0	4,028,500	0	4,028,500
	PROPERTY TOTAL		.0	4,799,800	0	4,799,800
33071710000	40001101 SEA WATCH INTERNATIONA	C	.0	128,400	0	128,400
33071710000	40001101 SEA WATCH INTERNATIONA	C	.0	103,500	0	103,500
	PROPERTY TOTAL		.0	231,900	0	231,900
33071710100	40007459 INGLES III, LUIS & IDR	R	.0	28,900	0	28,900
33071710100	40007459 INGLES III, LUIS & IDR	R	.0	86,300	0	86,300
	PROPERTY TOTAL		.0	115,200	0	115,200
33071710200	40001123 SCOTTON, LESLIE II & C	R	.0	26,800	0	26,800
33071710200	40001123 SCOTTON, LESLIE II & C	R	.0	83,000	0	83,000
	PROPERTY TOTAL		.0	109,800	0	109,800
33071710201	40001124 MEDINA, ALFONSO A	R	.0	26,200	0	26,200
33071710201	40001124 MEDINA, ALFONSO A	R	.0	92,200	0	92,200
	PROPERTY TOTAL		.0	118,400	0	118,400
33071710300	40003926 G & D ENTERPRISES INC	R	.0	26,500	0	26,500
33071710300	40003926 G & D ENTERPRISES INC	R	.0	77,400	0	77,400
	PROPERTY TOTAL		.0	103,900	0	103,900
33071710400	40005110 DMITERCHIK, CODY M	R	.0	26,500	0	26,500
33071710400	40005110 DMITERCHIK, CODY M	R	.0	77,100	0	77,100

CURRENT VALUES

EXEMPTS INCLUDED

PROPERTY	OWNER NAME	CLASS	COUNT	ASSESSMENT	DEFERRED	NET ASSESSMENT
	PROPERTY TOTAL		.0	103,600	0	103,600
33071710500	40001126 WILKINS, JULIA A	R	.0	26,500	0	26,500
33071710500	40001126 WILKINS, JULIA A	R	.0	69,800	0	69,800
	PROPERTY TOTAL		.0	96,300	0	96,300
33071710600	40006228 ROCKAWAY LIKENESS LLC	R	.0	26,500	0	26,500
33071710600	40006228 ROCKAWAY LIKENESS LLC	R	.0	62,900	0	62,900
	PROPERTY TOTAL		.0	89,400	0	89,400
33071710800	40006245 ZURZOLO, JOSEPH S & KA	R	.0	25,200	0	25,200
33071710800	40006245 ZURZOLO, JOSEPH S & KA	R	.0	86,000	0	86,000
	PROPERTY TOTAL		.0	111,200	0	111,200
33071710900	40001129 WARFEL CONSTRUCTION	C	.0	243,700	0	243,700
33071710900	40001129 WARFEL CONSTRUCTION	C	.0	534,300	0	534,300
	PROPERTY TOTAL		.0	778,000	0	778,000
33071711000	40006246 PASSWATERS, JASMINE	R	.0	23,500	0	23,500
33071711000	40006246 PASSWATERS, JASMINE	R	.0	54,500	0	54,500
	PROPERTY TOTAL		.0	78,000	0	78,000
33071711100	40001132 SIPPLE, BARRY A	C	.0	69,800	0	69,800
33071711100	40001132 SIPPLE, BARRY A	C	.0	59,400	0	59,400
	PROPERTY TOTAL		.0	129,200	0	129,200
33071711200	40007496 KRESSE, KAITLIN J & DR	R	.0	25,600	0	25,600
33071711200	40007496 KRESSE, KAITLIN J & DR	R	.0	83,400	0	83,400
	PROPERTY TOTAL		.0	109,000	0	109,000
33071711300	40005736 SCHMIDT, GREGORY K & P	R	.0	22,300	0	22,300
33071711300	40005736 SCHMIDT, GREGORY K & P	R	.0	165,300	0	165,300
	PROPERTY TOTAL		.0	187,600	0	187,600
33071711400	40005736 SCHMIDT, GREGORY K & P	R	.0	18,300	0	18,300
33071711500	40003934 PEREZ-MERCADO, DEBBIE	R	.0	21,700	0	21,700
33071711500	40003934 PEREZ-MERCADO, DEBBIE	R	.0	133,600	0	133,600
	PROPERTY TOTAL		.0	155,300	0	155,300
33071711600	40001136 MERCHANT, DONNA	R	.0	22,200	0	22,200
33071711600	40001136 MERCHANT, DONNA	R	.0	63,600	0	63,600
	PROPERTY TOTAL		.0	85,800	0	85,800
33071711700	40001137 MAST, ALVIN E & PEGGY	R	.0	25,800	0	25,800
33071711700	40001137 MAST, ALVIN E & PEGGY	R	.0	182,100	0	182,100
	PROPERTY TOTAL		.0	207,900	0	207,900
33071711800	40005714 B RAY INVESTMENTS LLC	R	.0	17,500	0	17,500
33071711800	40005714 B RAY INVESTMENTS LLC	R	.0	172,300	0	172,300
	PROPERTY TOTAL		.0	189,800	0	189,800

CURRENT VALUES

EXEMPTS INCLUDED

PROPERTY	OWNER	NAME	CLASS	COUNT	ASSESSMENT	DEFERRED	NET ASSESSMENT
33071711900	40005629	PASSWATERS, SAMUEL J I	R	.0	16,700	0	16,700
33071711900	40005629	PASSWATERS, SAMUEL J I	R	.0	30,300	0	30,300
		PROPERTY TOTAL		.0	47,000	0	47,000
33071712000	40004500	LOVETT, JEFFREY	R	.0	14,500	0	14,500
33071712000	40004500	LOVETT, JEFFREY	R	.0	49,600	0	49,600
		PROPERTY TOTAL		.0	64,100	0	64,100
33071712100	40007295	MALDONADO, ALINA - TRU	R	.0	19,400	0	19,400
33071712100	40007295	MALDONADO, ALINA - TRU	R	.0	122,400	0	122,400
		PROPERTY TOTAL		.0	141,800	0	141,800
33071712200	40001142	PEREZ, ROBERTO & JANET	R	.0	19,400	0	19,400
33071712200	40001142	PEREZ, ROBERTO & JANET	R	.0	54,000	0	54,000
		PROPERTY TOTAL		.0	73,400	0	73,400
33071712400	40006648	CHURCH OF GOD	E	.0	48,100	0	48,100
33071712400	40006648	CHURCH OF GOD	E	.0	325,100	0	325,100
		PROPERTY TOTAL		.0	373,200	0	373,200
33071712401	40005113	ROMERO, AMALIA E	R	.0	17,100	0	17,100
33071712401	40005113	ROMERO, AMALIA E	R	.0	64,500	0	64,500
		PROPERTY TOTAL		.0	81,600	0	81,600
33071712500	40001145	JACKSON, HENRY & GEORG	R	.0	15,900	0	15,900
33071712500	40001145	JACKSON, HENRY & GEORG	R	.0	38,800	0	38,800
		PROPERTY TOTAL		.0	54,700	0	54,700
33071712600	40005714	B RAY INVESTMENTS LLC	R	.0	15,600	0	15,600
33071712600	40005714	B RAY INVESTMENTS LLC	R	.0	108,500	0	108,500
		PROPERTY TOTAL		.0	124,100	0	124,100
33071712700	40005714	B RAY INVESTMENTS LLC	R	.0	15,700	0	15,700
33071712700	40005714	B RAY INVESTMENTS LLC	R	.0	108,500	0	108,500
		PROPERTY TOTAL		.0	124,200	0	124,200
33071712800	40007583	SALGUERO PORTILLO, MIG	R	.0	17,500	0	17,500
33071712800	40007583	SALGUERO PORTILLO, MIG	R	.0	68,000	0	68,000
		PROPERTY TOTAL		.0	85,500	0	85,500
33071712900	40007630	WILEY, MARY W TRUSTEE	R	.0	21,400	0	21,400
33071712900	40007630	WILEY, MARY W TRUSTEE	R	.0	33,300	0	33,300
		PROPERTY TOTAL		.0	54,700	0	54,700
33071713000	40004501	RIDDLE, TONI L	R	.0	16,300	0	16,300
33071713000	40004501	RIDDLE, TONI L	R	.0	73,000	0	73,000
		PROPERTY TOTAL		.0	89,300	0	89,300
33071713100	40004501	RIDDLE, TONI L	R	.0	16,500	0	16,500
33071713100	40004501	RIDDLE, TONI L	R	.0	70,400	0	70,400
		PROPERTY TOTAL		.0	86,900	0	86,900

CURRENT VALUES

EXEMPTS INCLUDED

PROPERTY	OWNER NAME	CLASS	COUNT	ASSESSMENT	DEFERRED	NET ASSESSMENT
33071713200	40007630 WILEY, MARY W TRUSTEE	R	.0	16,600	0	16,600
33071713200	40007630 WILEY, MARY W TRUSTEE	R	.0	58,600	0	58,600
	PROPERTY TOTAL		.0	75,200	0	75,200
33071713300	40006248 FRALIMS LLC	R	.0	19,700	0	19,700
33071713300	40006248 FRALIMS LLC	R	.0	38,600	0	38,600
	PROPERTY TOTAL		.0	58,300	0	58,300
33071713400	40000635 WILEY, JOSEPH E & RENA	R	.0	25,300	0	25,300
33071713400	40000635 WILEY, JOSEPH E & RENA	R	.0	36,100	0	36,100
	PROPERTY TOTAL		.0	61,400	0	61,400
33071713500	40000635 WILEY, JOSEPH E & RENA	R	.0	22,200	0	22,200
33071713500	40000635 WILEY, JOSEPH E & RENA	R	.0	46,000	0	46,000
	PROPERTY TOTAL		.0	68,200	0	68,200
33071713501	40000635 WILEY, JOSEPH E & RENA	R	.0	20,800	0	20,800
33071713501	40000635 WILEY, JOSEPH E & RENA	R	.0	96,700	0	96,700
	PROPERTY TOTAL		.0	117,500	0	117,500
33071713502	40000635 WILEY, JOSEPH E & RENA	R	.0	20,900	0	20,900
33071713502	40000635 WILEY, JOSEPH E & RENA	R	.0	53,400	0	53,400
	PROPERTY TOTAL		.0	74,300	0	74,300
33071713600	40001083 PEOPLE'S PLACE PROPERT	E	.0	16,300	0	16,300
33071713600	40001083 PEOPLE'S PLACE PROPERT	E	.0	35,200	0	35,200
	PROPERTY TOTAL		.0	51,500	0	51,500
33071713601	40003936 SORCIA, ADOLFO	R	.0	15,000	0	15,000
33071713601	40003936 SORCIA, ADOLFO	R	.0	30,500	0	30,500
	PROPERTY TOTAL		.0	45,500	0	45,500
33071713700	40005739 KRAMLICH, ESSIE E	R	.0	22,900	0	22,900
33071713700	40005739 KRAMLICH, ESSIE E	R	.0	97,800	0	97,800
	PROPERTY TOTAL		.0	120,700	0	120,700
33071713800	40000276 CARLISLE LANE LLC	R	.0	24,700	0	24,700
33071713800	40000276 CARLISLE LANE LLC	R	.0	125,100	0	125,100
	PROPERTY TOTAL		.0	149,800	0	149,800
33071713801	40000276 CARLISLE LANE LLC	R	.0	17,000	0	17,000
33071713801	40000276 CARLISLE LANE LLC	R	.0	86,100	0	86,100
	PROPERTY TOTAL		.0	103,100	0	103,100
33071713802	40000276 CARLISLE LANE LLC	R	.0	16,400	0	16,400
33071713802	40000276 CARLISLE LANE LLC	R	.0	86,100	0	86,100
	PROPERTY TOTAL		.0	102,500	0	102,500
33071713900	40007601 SHORT, CAITLYN R & EDN	R	.0	19,200	0	19,200
33071713900	40007601 SHORT, CAITLYN R & EDN	R	.0	63,000	0	63,000
	PROPERTY TOTAL		.0	82,200	0	82,200

CURRENT VALUES

EXEMPTS INCLUDED

PROPERTY	OWNER	NAME	CLASS	COUNT	ASSESSMENT	DEFERRED	NET ASSESSMENT
33071714000	40007305	KELLEY, SEAN T	R	.0	21,000	0	21,000
33071714000	40007305	KELLEY, SEAN T	R	.0	118,500	0	118,500
		PROPERTY TOTAL		.0	139,500	0	139,500
33071714100	40006249	BELL, SADIE	R	.0	17,400	0	17,400
33071714100	40006249	BELL, SADIE	R	.0	118,500	0	118,500
		PROPERTY TOTAL		.0	135,900	0	135,900
33071714200	40004505	301 SE 2ND STREET LLC	R	.0	20,900	0	20,900
33071714200	40004505	301 SE 2ND STREET LLC	R	.0	29,200	0	29,200
		PROPERTY TOTAL		.0	50,100	0	50,100
33071714300	40003937	BARRISTER PROPERTIES L	R	.0	28,100	0	28,100
33071714300	40003937	BARRISTER PROPERTIES L	R	.0	69,600	0	69,600
		PROPERTY TOTAL		.0	97,700	0	97,700
33071714400	40001159	WEBB, FRANK & DIANE	R	.0	30,700	0	30,700
33071714400	40001159	WEBB, FRANK & DIANE	R	.0	69,200	0	69,200
		PROPERTY TOTAL		.0	99,900	0	99,900
33071714500	40000276	CARLISLE LANE LLC	R	.0	15,700	0	15,700
33071714500	40000276	CARLISLE LANE LLC	R	.0	86,100	0	86,100
		PROPERTY TOTAL		.0	101,800	0	101,800
33071714501	40000276	CARLISLE LANE LLC	R	.0	16,700	0	16,700
33071714501	40000276	CARLISLE LANE LLC	R	.0	86,100	0	86,100
		PROPERTY TOTAL		.0	102,800	0	102,800
33071714600	40007635	VEGA, JULIO	R	.0	18,000	0	18,000
33071714600	40007635	VEGA, JULIO	R	.0	56,600	0	56,600
		PROPERTY TOTAL		.0	74,600	0	74,600
33071714700	40006893	THOMAS, NIGEL SINCLAIR	R	.0	20,700	0	20,700
33071714700	40006893	THOMAS, NIGEL SINCLAIR	R	.0	190,400	0	190,400
		PROPERTY TOTAL		.0	211,100	0	211,100
33071714800	40001162	FEDORCSAK, WILLIAM J	R	.0	23,900	0	23,900
33071714800	40001162	FEDORCSAK, WILLIAM J	R	.0	103,000	0	103,000
		PROPERTY TOTAL		.0	126,900	0	126,900
33071714900	40001006	WILEY, JOSEPH E	R	.0	21,700	0	21,700
33071714900	40001006	WILEY, JOSEPH E	R	.0	63,600	0	63,600
		PROPERTY TOTAL		.0	85,300	0	85,300
33071715000	40001163	STUBBS, BOBBI L	R	.0	14,700	0	14,700
33071715000	40001163	STUBBS, BOBBI L	R	.0	99,500	0	99,500
		PROPERTY TOTAL		.0	114,200	0	114,200
33071715100	40007366	ULRICH, JOSHUA GAGE	R	.0	18,500	0	18,500
33071715100	40007366	ULRICH, JOSHUA GAGE	R	.0	114,000	0	114,000
		PROPERTY TOTAL		.0	132,500	0	132,500

CURRENT VALUES

EXEMPTS INCLUDED

PROPERTY	OWNER NAME	CLASS	COUNT	ASSESSMENT	DEFERRED	NET ASSESSMENT
33071715200	40000635 WILEY, JOSEPH E & RENA	R	.0	29,300	0	29,300
33071715200	40000635 WILEY, JOSEPH E & RENA	R	.0	110,600	0	110,600
	PROPERTY TOTAL		.0	139,900	0	139,900
33071715201	40001006 WILEY, JOSEPH E	R	.0	22,700	0	22,700
33071715201	40001006 WILEY, JOSEPH E	R	.0	48,400	0	48,400
	PROPERTY TOTAL		.0	71,100	0	71,100
33071715300	40005117 NEARLY WILD LLC	R	.0	18,700	0	18,700
33071715300	40005117 NEARLY WILD LLC	R	.0	4,300	0	4,300
	PROPERTY TOTAL		.0	23,000	0	23,000
33071715400	40005117 NEARLY WILD LLC	R	.0	21,600	0	21,600
33071715400	40005117 NEARLY WILD LLC	R	.0	49,800	0	49,800
	PROPERTY TOTAL		.0	71,400	0	71,400
33071715500	40001014 CITY OF MILFORD	E	.0	14,100	0	14,100
33071715600	40001181 DIAZ, JESUS I	R	.0	21,400	0	21,400
33071715600	40001181 DIAZ, JESUS I	R	.0	42,100	0	42,100
	PROPERTY TOTAL		.0	63,500	0	63,500
33071715700	40005118 JOSEPH, SHARON GLAZE	R	.0	20,000	0	20,000
33071715700	40005118 JOSEPH, SHARON GLAZE	R	.0	54,600	0	54,600
	PROPERTY TOTAL		.0	74,600	0	74,600
33071715800	40005742 BENNETT, JAMES P & HOL	R	.0	18,900	0	18,900
33071715800	40005742 BENNETT, JAMES P & HOL	R	.0	29,000	0	29,000
	PROPERTY TOTAL		.0	47,900	0	47,900
33071715900	40006251 MCCOLLEY ST LLC	R	.0	19,300	0	19,300
33071715900	40006251 MCCOLLEY ST LLC	R	.0	77,800	0	77,800
	PROPERTY TOTAL		.0	97,100	0	97,100
33071716000	40002024 ZOOKS PROPERTY MANAGEM	R	.0	18,200	0	18,200
33071716000	40002024 ZOOKS PROPERTY MANAGEM	R	.0	83,800	0	83,800
	PROPERTY TOTAL		.0	102,000	0	102,000
33071716100	40001172 HERNANDEZ, JUAN M	R	.0	20,000	0	20,000
33071716100	40001172 HERNANDEZ, JUAN M	R	.0	58,500	0	58,500
	PROPERTY TOTAL		.0	78,500	0	78,500
33071716200	40007252 MUNOZ, RICARDO	R	.0	19,500	0	19,500
33071716200	40007252 MUNOZ, RICARDO	R	.0	42,600	0	42,600
	PROPERTY TOTAL		.0	62,100	0	62,100
33071716300	40003939 HERNANDEZ, VICTOR HUGO	R	.0	14,600	0	14,600
33071716300	40003939 HERNANDEZ, VICTOR HUGO	R	.0	41,200	0	41,200
	PROPERTY TOTAL		.0	55,800	0	55,800
33071716400	40007314 FORSYTH, KEVIN & MELIS	R	.0	21,500	0	21,500
33071716400	40007314 FORSYTH, KEVIN & MELIS	R	.0	116,800	0	116,800

CURRENT VALUES

EXEMPTS INCLUDED

PROPERTY	OWNER NAME	CLASS	COUNT	ASSESSMENT	DEFERRED	NET ASSESSMENT
	PROPERTY TOTAL		.0	138,300	0	138,300
33071716500	40001176 WILSON, ALDEN M JR & B	R	.0	20,400	0	20,400
33071716500	40001176 WILSON, ALDEN M JR & B	R	.0	69,300	0	69,300
	PROPERTY TOTAL		.0	89,700	0	89,700
33071716600	40007528 CASTANADA, FAUSTINO &	R	.0	20,000	0	20,000
33071716600	40007528 CASTANADA, FAUSTINO &	R	.0	79,900	0	79,900
	PROPERTY TOTAL		.0	99,900	0	99,900
33071716700	40000635 WILEY, JOSEPH E & RENA	R	.0	18,400	0	18,400
33071716700	40000635 WILEY, JOSEPH E & RENA	R	.0	72,200	0	72,200
	PROPERTY TOTAL		.0	90,600	0	90,600
33071716800	40007684 SAENZ-WEISS, MARIA T	R	.0	14,100	0	14,100
33071716800	40007684 SAENZ-WEISS, MARIA T	R	.0	26,700	0	26,700
	PROPERTY TOTAL		.0	40,800	0	40,800
33071716900	40007554 PURNELL, LAMARION D &	R	.0	21,000	0	21,000
33071716900	40007554 PURNELL, LAMARION D &	R	.0	73,100	0	73,100
	PROPERTY TOTAL		.0	94,100	0	94,100
33071717000	40001181 DIAZ, JESUS I	R	.0	17,000	0	17,000
33071717000	40001181 DIAZ, JESUS I	R	.0	54,700	0	54,700
	PROPERTY TOTAL		.0	71,700	0	71,700
33071717100	40005864 SONG, CHANG HUN & SUNG	R	.0	19,700	0	19,700
33071717100	40005864 SONG, CHANG HUN & SUNG	R	.0	49,300	0	49,300
	PROPERTY TOTAL		.0	69,000	0	69,000
33071717200	40007704 VAZQUEZ, PAOLA DE JESU	R	.0	18,800	0	18,800
33071717200	40007704 VAZQUEZ, PAOLA DE JESU	R	.0	1,500	0	1,500
	PROPERTY TOTAL		.0	20,300	0	20,300
33071717300	40005744 HUGHES JR, GARY PAUL	R	.0	19,000	0	19,000
33071717300	40005744 HUGHES JR, GARY PAUL	R	.0	67,300	0	67,300
	PROPERTY TOTAL		.0	86,300	0	86,300
33071717400	40001183 YERKIE, JAMES B II	R	.0	18,900	0	18,900
33071717400	40001183 YERKIE, JAMES B II	R	.0	55,900	0	55,900
	PROPERTY TOTAL		.0	74,800	0	74,800
33071717500	40005745 NICKERSON, SUSAN	R	.0	20,300	0	20,300
33071717500	40005745 NICKERSON, SUSAN	R	.0	51,700	0	51,700
	PROPERTY TOTAL		.0	72,000	0	72,000
33071717600	40001186 DESIGN ADVANTAGE LLC	R	.0	23,400	0	23,400
33071717600	40001186 DESIGN ADVANTAGE LLC	R	.0	52,000	0	52,000
	PROPERTY TOTAL		.0	75,400	0	75,400
33071717700	40007568 CRUZ, MARIO RAMIREZ	R	.0	19,700	0	19,700
33071717700	40007568 CRUZ, MARIO RAMIREZ	R	.0	37,400	0	37,400

CURRENT VALUES

EXEMPTS INCLUDED

PROPERTY	OWNER NAME	CLASS	COUNT	ASSESSMENT	DEFERRED	NET ASSESSMENT
	PROPERTY TOTAL		.0	57,100	0	57,100
33071717800	40001186 DESIGN ADVANTAGE LLC	R	.0	16,300	0	16,300
33071717800	40001186 DESIGN ADVANTAGE LLC	R	.0	35,300	0	35,300
	PROPERTY TOTAL		.0	51,600	0	51,600
33071717900	40001186 DESIGN ADVANTAGE LLC	R	.0	16,300	0	16,300
33071717900	40001186 DESIGN ADVANTAGE LLC	R	.0	32,700	0	32,700
	PROPERTY TOTAL		.0	49,000	0	49,000
33071718000	40005746 T & D DEVELOPING LLC	R	.0	20,000	0	20,000
33071718000	40005746 T & D DEVELOPING LLC	R	.0	237,300	0	237,300
	PROPERTY TOTAL		.0	257,300	0	257,300
33071718200	40005747 LOPEZ, JAIRO ROMERO	R	.0	18,400	0	18,400
33071718200	40005747 LOPEZ, JAIRO ROMERO	R	.0	49,100	0	49,100
	PROPERTY TOTAL		.0	67,500	0	67,500
33071718300	40007515 YOUNG, STACY M	R	.0	21,500	0	21,500
33071718300	40007515 YOUNG, STACY M	R	.0	82,700	0	82,700
	PROPERTY TOTAL		.0	104,200	0	104,200
33071718400	40001190 INGRAM, RICHARD M	R	.0	21,500	0	21,500
33071718400	40001190 INGRAM, RICHARD M	R	.0	131,900	0	131,900
	PROPERTY TOTAL		.0	153,400	0	153,400
33071718500	40006253 GONZALEZ, ELAISE	R	.0	19,100	0	19,100
33071718500	40006253 GONZALEZ, ELAISE	R	.0	63,000	0	63,000
	PROPERTY TOTAL		.0	82,100	0	82,100
33071718600	40001192 CARRILLO, JOSE A & JOS	R	.0	18,900	0	18,900
33071718600	40001192 CARRILLO, JOSE A & JOS	R	.0	80,400	0	80,400
	PROPERTY TOTAL		.0	99,300	0	99,300
33071718700	40001194 SHOCKLEY, DAVID A JR &	R	.0	20,000	0	20,000
33071718700	40001194 SHOCKLEY, DAVID A JR &	R	.0	84,900	0	84,900
	PROPERTY TOTAL		.0	104,900	0	104,900
33071718800	40005748 YOUNG II, MICHAEL PAUL	R	.0	20,000	0	20,000
33071718800	40005748 YOUNG II, MICHAEL PAUL	R	.0	43,000	0	43,000
	PROPERTY TOTAL		.0	63,000	0	63,000
33071718900	40005125 UMANA, MADELYN SELORA	R	.0	20,000	0	20,000
33071718900	40005125 UMANA, MADELYN SELORA	R	.0	99,700	0	99,700
	PROPERTY TOTAL		.0	119,700	0	119,700
33071719000	40007507 BIRNEY SR, ELWOOD J	R	.0	20,900	0	20,900
33071719000	40007507 BIRNEY SR, ELWOOD J	R	.0	57,000	0	57,000
	PROPERTY TOTAL		.0	77,900	0	77,900
33071719100	40005749 COLVIN, DAKOTA MICHAEL	R	.0	20,000	0	20,000
33071719100	40005749 COLVIN, DAKOTA MICHAEL	R	.0	51,100	0	51,100

CURRENT VALUES

EXEMPTS INCLUDED

PROPERTY	OWNER NAME	CLASS	COUNT	ASSESSMENT	DEFERRED	NET ASSESSMENT
	PROPERTY TOTAL		.0	71,100	0	71,100
33071719200	40005126 BESECKER, JESSICA MARI	R	.0	20,700	0	20,700
33071719200	40005126 BESECKER, JESSICA MARI	R	.0	68,500	0	68,500
	PROPERTY TOTAL		.0	89,200	0	89,200
33071719300	40005750 MIFFLIN, BRIANA NICOLE	R	.0	16,600	0	16,600
33071719300	40005750 MIFFLIN, BRIANA NICOLE	R	.0	45,500	0	45,500
	PROPERTY TOTAL		.0	62,100	0	62,100
33071719400	40001200 PILEGGI, MARTHA V	R	.0	25,000	0	25,000
33071719400	40001200 PILEGGI, MARTHA V	R	.0	61,800	0	61,800
	PROPERTY TOTAL		.0	86,800	0	86,800
33071719500	40001201 DONOVAN, ROBERT E	R	.0	21,600	0	21,600
33071719500	40001201 DONOVAN, ROBERT E	R	.0	34,000	0	34,000
	PROPERTY TOTAL		.0	55,600	0	55,600
33071719600	40001202 SAXON, DANA M	R	.0	23,100	0	23,100
33071719600	40001202 SAXON, DANA M	R	.0	102,900	0	102,900
	PROPERTY TOTAL		.0	126,000	0	126,000
33071719700	40001204 MADIGAN, MARGUERITE AN	R	.0	20,000	0	20,000
33071719700	40001204 MADIGAN, MARGUERITE AN	R	.0	39,800	0	39,800
	PROPERTY TOTAL		.0	59,800	0	59,800
33071719800	40005751 THE CHRISTENSEN GROUP	R	.0	20,000	0	20,000
33071719800	40005751 THE CHRISTENSEN GROUP	R	.0	75,800	0	75,800
	PROPERTY TOTAL		.0	95,800	0	95,800
33071719900	40001186 DESIGN ADVANTAGE LLC	R	.0	20,000	0	20,000
33071719900	40001186 DESIGN ADVANTAGE LLC	R	.0	69,200	0	69,200
	PROPERTY TOTAL		.0	89,200	0	89,200
33071720000	40001206 WOLF, MYRA R	R	.0	20,000	0	20,000
33071720000	40001206 WOLF, MYRA R	R	.0	52,300	0	52,300
	PROPERTY TOTAL		.0	72,300	0	72,300
33071720100	40007660 MITZEL, KEITH B & HERM	R	.0	20,000	0	20,000
33071720100	40007660 MITZEL, KEITH B & HERM	R	.0	43,500	0	43,500
	PROPERTY TOTAL		.0	63,500	0	63,500
33071720200	40001186 DESIGN ADVANTAGE LLC	R	.0	17,300	0	17,300
33071720200	40001186 DESIGN ADVANTAGE LLC	R	.0	50,800	0	50,800
	PROPERTY TOTAL		.0	68,100	0	68,100
33071720300	40007624 MECLER, MARIA LYNN	R	.0	17,500	0	17,500
33071720300	40007624 MECLER, MARIA LYNN	R	.0	59,700	0	59,700
	PROPERTY TOTAL		.0	77,200	0	77,200
33071720400	40001210 GONZALES, ANGEL & LEID	R	.0	18,100	0	18,100
33071720400	40001210 GONZALES, ANGEL & LEID	R	.0	83,700	0	83,700

CURRENT VALUES

EXEMPTS INCLUDED

PROPERTY	OWNER NAME	CLASS	COUNT	ASSESSMENT	DEFERRED	NET ASSESSMENT
	PROPERTY TOTAL		.0	101,800	0	101,800
33071720500	40007471 STOUGH, RYAN D	R	.0	20,000	0	20,000
33071720500	40007471 STOUGH, RYAN D	R	.0	93,100	0	93,100
	PROPERTY TOTAL		.0	113,100	0	113,100
33071720600	40001212 KASIER, GARY	R	.0	20,000	0	20,000
33071720600	40001212 KASIER, GARY	R	.0	74,900	0	74,900
	PROPERTY TOTAL		.0	94,900	0	94,900
33071720700	40001214 WHITE, MAC & SYLVIA	R	.0	14,300	0	14,300
33071720700	40001214 WHITE, MAC & SYLVIA	R	.0	104,800	0	104,800
	PROPERTY TOTAL		.0	119,100	0	119,100
33071720800	40007542 ANDRADE, ROXANA & CARL	R	.0	17,800	0	17,800
33071720800	40007542 ANDRADE, ROXANA & CARL	R	.0	79,000	0	79,000
	PROPERTY TOTAL		.0	96,800	0	96,800
33071720900	40001216 FRANCOIS, WILFOK	R	.0	18,300	0	18,300
33071720900	40001216 FRANCOIS, WILFOK	R	.0	58,000	0	58,000
	PROPERTY TOTAL		.0	76,300	0	76,300
33071721000	40007620 RODRIGUEZ, ERNESTO JR	R	.0	18,300	0	18,300
33071721000	40007620 RODRIGUEZ, ERNESTO JR	R	.0	59,500	0	59,500
	PROPERTY TOTAL		.0	77,800	0	77,800
33071721100	40004508 DANIELS, BRANDI A M	R	.0	17,800	0	17,800
33071721100	40004508 DANIELS, BRANDI A M	R	.0	46,600	0	46,600
	PROPERTY TOTAL		.0	64,400	0	64,400
33071721200	40001039 LODGE, DOUGLAS C & H P	R	.0	20,500	0	20,500
33071721200	40001039 LODGE, DOUGLAS C & H P	R	.0	83,400	0	83,400
	PROPERTY TOTAL		.0	103,900	0	103,900
33071721300	40007239 LARAGIONE BROTHERS RES	R	.0	18,800	0	18,800
33071721300	40007239 LARAGIONE BROTHERS RES	R	.0	133,500	0	133,500
	PROPERTY TOTAL		.0	152,300	0	152,300
33071721301	40007239 LARAGIONE BROTHERS RES	R	.0	18,800	0	18,800
33071721301	40007239 LARAGIONE BROTHERS RES	R	.0	133,500	0	133,500
	PROPERTY TOTAL		.0	152,300	0	152,300
33071721400	40003942 ADAMS, AARON M	R	.0	25,500	0	25,500
33071721400	40003942 ADAMS, AARON M	R	.0	63,600	0	63,600
	PROPERTY TOTAL		.0	89,100	0	89,100
33071721500	40003943 TUCKER, WILLIAM & DEBO	R	.0	30,500	0	30,500
33071721500	40003943 TUCKER, WILLIAM & DEBO	R	.0	115,400	0	115,400
	PROPERTY TOTAL		.0	145,900	0	145,900
33071721501	40006253 GONZALEZ, ELAISE	R	.0	25,500	0	25,500
33071721501	40006253 GONZALEZ, ELAISE	R	.0	61,600	0	61,600

CURRENT VALUES

EXEMPTS INCLUDED

PROPERTY	OWNER NAME	CLASS	COUNT	ASSESSMENT	DEFERRED	NET ASSESSMENT
	PROPERTY TOTAL		.0	87,100	0	87,100
33071721502	40001223 ADAMS, BRENDA REVOCABL	R	.0	30,500	0	30,500
33071721502	40001223 ADAMS, BRENDA REVOCABL	R	.0	105,100	0	105,100
	PROPERTY TOTAL		.0	135,600	0	135,600
33071721600	40001224 COTTOM, AIDA	R	.0	27,000	0	27,000
33071721600	40001224 COTTOM, AIDA	R	.0	51,300	0	51,300
	PROPERTY TOTAL		.0	78,300	0	78,300
33071721700	40006270 DOMERCANT INVESTMENTS	R	.0	26,100	0	26,100
33071721800	40007524 MERZIER, YVENEL	R	.0	26,000	0	26,000
33071721800	40007524 MERZIER, YVENEL	R	.0	75,100	0	75,100
	PROPERTY TOTAL		.0	101,100	0	101,100
33071721900	40007771 DOMERCANT INVESTMENTS	R	.0	26,000	0	26,000
33071721900	40007771 DOMERCANT INVESTMENTS	R	.0	65,800	0	65,800
	PROPERTY TOTAL		.0	91,800	0	91,800
33071722000	40001227 HOLLEGER, HILDA M	R	.0	26,400	0	26,400
33071722000	40001227 HOLLEGER, HILDA M	R	.0	59,900	0	59,900
	PROPERTY TOTAL		.0	86,300	0	86,300
33071722100	40005754 VANVORST, CODY SCOTT &	R	.0	10,100	0	10,100
33071722200	40005754 VANVORST, CODY SCOTT &	R	.0	20,200	0	20,200
33071722200	40005754 VANVORST, CODY SCOTT &	R	.0	137,800	0	137,800
	PROPERTY TOTAL		.0	158,000	0	158,000
33071722300	40001229 DAVILA, JOSE L	R	.0	20,900	0	20,900
33071722300	40001229 DAVILA, JOSE L	R	.0	75,700	0	75,700
	PROPERTY TOTAL		.0	96,600	0	96,600
33071722400	40001230 PEASE, WENDY L	R	.0	20,900	0	20,900
33071722400	40001230 PEASE, WENDY L	R	.0	73,300	0	73,300
	PROPERTY TOTAL		.0	94,200	0	94,200
33071722500	40004510 RAMIREZ, ANGEL R & JEN	R	.0	20,900	0	20,900
33071722500	40004510 RAMIREZ, ANGEL R & JEN	R	.0	77,000	0	77,000
	PROPERTY TOTAL		.0	97,900	0	97,900
33071722600	40004511 FAULKNER, CRAIG T	R	.0	21,200	0	21,200
33071722600	40004511 FAULKNER, CRAIG T	R	.0	38,300	0	38,300
	PROPERTY TOTAL		.0	59,500	0	59,500
33071722700	40004467 DONOVAN, JAY R	R	.0	21,300	0	21,300
33071722700	40004467 DONOVAN, JAY R	R	.0	65,700	0	65,700
	PROPERTY TOTAL		.0	87,000	0	87,000
33071722800	40005755 NOLL, JEFFERY	R	.0	21,300	0	21,300
33071722800	40005755 NOLL, JEFFERY	R	.0	68,900	0	68,900

CURRENT VALUES

EXEMPTS INCLUDED

PROPERTY	OWNER NAME	CLASS	COUNT	ASSESSMENT	DEFERRED	NET ASSESSMENT
	PROPERTY TOTAL		.0	90,200	0	90,200
33071722900	40001235 JONES, ANGELA L	R	.0	23,200	0	23,200
33071722900	40001235 JONES, ANGELA L	R	.0	47,800	0	47,800
	PROPERTY TOTAL		.0	71,000	0	71,000
33071723000	40001236 COOPER, ESTATE OF GLEN	R	.0	23,200	0	23,200
33071723000	40001236 COOPER, ESTATE OF GLEN	R	.0	54,600	0	54,600
	PROPERTY TOTAL		.0	77,800	0	77,800
33071723100	40001237 JENSEN, MILDRED P	R	.0	23,200	0	23,200
33071723100	40001237 JENSEN, MILDRED P	R	.0	67,400	0	67,400
	PROPERTY TOTAL		.0	90,600	0	90,600
33071723200	40006257 TIGNOLA, ANTHONY & JES	R	.0	18,600	0	18,600
33071723200	40006257 TIGNOLA, ANTHONY & JES	R	.0	100,900	0	100,900
	PROPERTY TOTAL		.0	119,500	0	119,500
33071723300	40001239 CATALANO, MICHAEL J &	R	.0	23,300	0	23,300
33071723300	40001239 CATALANO, MICHAEL J &	R	.0	48,700	0	48,700
	PROPERTY TOTAL		.0	72,000	0	72,000
33071723400	40001240 WILEY, KATHRYN A	R	.0	23,400	0	23,400
33071723400	40001240 WILEY, KATHRYN A	R	.0	61,400	0	61,400
	PROPERTY TOTAL		.0	84,800	0	84,800
33071723500	40006258 CHAPMAN, TYLER & PAIGE	R	.0	29,400	0	29,400
33071723500	40006258 CHAPMAN, TYLER & PAIGE	R	.0	80,300	0	80,300
	PROPERTY TOTAL		.0	109,700	0	109,700
33071723501	40005379 COLLINS BOWERS INVESTM	R	.0	25,800	0	25,800
33071723600	40005756 ERB, MATHEW T	R	.0	25,000	0	25,000
33071723600	40005756 ERB, MATHEW T	R	.0	45,500	0	45,500
	PROPERTY TOTAL		.0	70,500	0	70,500
33071723700	40005757 STEWART, MICHAEL J	R	.0	21,200	0	21,200
33071723700	40005757 STEWART, MICHAEL J	R	.0	76,400	0	76,400
	PROPERTY TOTAL		.0	97,600	0	97,600
33071723800	40005136 LANE JR, RICHARD A & A	R	.0	24,600	0	24,600
33071723800	40005136 LANE JR, RICHARD A & A	R	.0	67,200	0	67,200
	PROPERTY TOTAL		.0	91,800	0	91,800
33071723801	40007466 PURNELL, JEREMIAH ROBE	R	.0	15,500	0	15,500
33071723801	40007466 PURNELL, JEREMIAH ROBE	R	.0	98,700	0	98,700
	PROPERTY TOTAL		.0	114,200	0	114,200
33071723900	40001245 HOWARD, ERNEST L & MEL	R	.0	21,900	0	21,900
33071723900	40001245 HOWARD, ERNEST L & MEL	R	.0	77,200	0	77,200
	PROPERTY TOTAL		.0	99,100	0	99,100

CURRENT VALUES

EXEMPTS INCLUDED

PROPERTY	OWNER NAME	CLASS	COUNT	ASSESSMENT	DEFERRED	NET ASSESSMENT
33071724000	40007505 FS LAND LLC	R	.0	21,900	0	21,900
33071724000	40007505 FS LAND LLC	R	.0	85,000	0	85,000
	PROPERTY TOTAL		.0	106,900	0	106,900
33071724100	40007655 ALVARADO, JOSE D	R	.0	21,900	0	21,900
33071724100	40007655 ALVARADO, JOSE D	R	.0	42,600	0	42,600
	PROPERTY TOTAL		.0	64,500	0	64,500
33071724200	40001248 ALVARADO, AGAPITO	R	.0	22,200	0	22,200
33071724200	40001248 ALVARADO, AGAPITO	R	.0	71,200	0	71,200
	PROPERTY TOTAL		.0	93,400	0	93,400
33071724300	40001249 WOODWARD, DAVID T	R	.0	22,200	0	22,200
33071724300	40001249 WOODWARD, DAVID T	R	.0	94,100	0	94,100
	PROPERTY TOTAL		.0	116,300	0	116,300
33071724400	40001251 BERTINO, EILEEN K	R	.0	22,200	0	22,200
33071724400	40001251 BERTINO, EILEEN K	R	.0	93,400	0	93,400
	PROPERTY TOTAL		.0	115,600	0	115,600
33071724500	40007493 HALL, BRETT ALAN	R	.0	22,200	0	22,200
33071724500	40007493 HALL, BRETT ALAN	R	.0	87,000	0	87,000
	PROPERTY TOTAL		.0	109,200	0	109,200
33071724600	40005139 STEINER, JOSHUA	R	.0	22,200	0	22,200
33071724600	40005139 STEINER, JOSHUA	R	.0	63,300	0	63,300
	PROPERTY TOTAL		.0	85,500	0	85,500
33071724700	40007772 LUCKETT, JESSICA L	R	.0	25,600	0	25,600
33071724700	40007772 LUCKETT, JESSICA L	R	.0	65,400	0	65,400
	PROPERTY TOTAL		.0	91,000	0	91,000
33071724701	40001255 WELDON, REGINA	R	.0	26,000	0	26,000
33071724701	40001255 WELDON, REGINA	R	.0	69,700	0	69,700
	PROPERTY TOTAL		.0	95,700	0	95,700
33071724800	40001256 SMITH, WILLIAM V & PAT	R	.0	25,900	0	25,900
33071724800	40001256 SMITH, WILLIAM V & PAT	R	.0	54,100	0	54,100
	PROPERTY TOTAL		.0	80,000	0	80,000
33071724900	40004136 KRAMER, THOMAS W & ANT	R	.0	15,100	0	15,100
33071724900	40004136 KRAMER, THOMAS W & ANT	R	.0	16,800	0	16,800
	PROPERTY TOTAL		.0	31,900	0	31,900
33071725000	40003947 FLYNN, JASON PETER	R	.0	29,700	0	29,700
33071725000	40003947 FLYNN, JASON PETER	R	.0	95,700	0	95,700
	PROPERTY TOTAL		.0	125,400	0	125,400
33071725100	40001259 SPRINGFIELD, NICOLE J	R	.0	27,100	0	27,100
33071725100	40001259 SPRINGFIELD, NICOLE J	R	.0	88,600	0	88,600
	PROPERTY TOTAL		.0	115,700	0	115,700

CURRENT VALUES

EXEMPTS INCLUDED

PROPERTY	OWNER NAME	CLASS	COUNT	ASSESSMENT	DEFERRED	NET ASSESSMENT
33071725101	40007302 CONNER, JOSEPH M & KIM	R	.0	19,300	0	19,300
33071725101	40007302 CONNER, JOSEPH M & KIM	R	.0	120,900	0	120,900
	PROPERTY TOTAL		.0	140,200	0	140,200
33071725200	40007517 RINEHART, MATTHEW R D	R	.0	24,400	0	24,400
33071725200	40007517 RINEHART, MATTHEW R D	R	.0	78,500	0	78,500
	PROPERTY TOTAL		.0	102,900	0	102,900
33071725300	40001262 TUCKER, JON R & MARGAR	R	.0	19,200	0	19,200
33071725300	40001262 TUCKER, JON R & MARGAR	R	.0	63,100	0	63,100
	PROPERTY TOTAL		.0	82,300	0	82,300
33071725400	40001263 BROWN, EUGENE R & HELE	R	.0	20,500	0	20,500
33071725400	40001263 BROWN, EUGENE R & HELE	R	.0	54,200	0	54,200
	PROPERTY TOTAL		.0	74,700	0	74,700
33071725500	40003948 STURGES, EVELYN	R	.0	19,000	0	19,000
33071725500	40003948 STURGES, EVELYN	R	.0	25,300	0	25,300
	PROPERTY TOTAL		.0	44,300	0	44,300
33071725600	40003948 STURGES, EVELYN	R	.0	17,000	0	17,000
33071725600	40003948 STURGES, EVELYN	R	.0	9,900	0	9,900
	PROPERTY TOTAL		.0	26,900	0	26,900
33071725700	40007695 ALEMAN, CRAIG DE MARIA	R	.0	16,300	0	16,300
33071725700	40007695 ALEMAN, CRAIG DE MARIA	R	.0	10,000	0	10,000
	PROPERTY TOTAL		.0	26,300	0	26,300
33071725800	40007556 SCHIMMEL, MICHAEL P &	R	.0	30,800	0	30,800
33071725800	40007556 SCHIMMEL, MICHAEL P &	R	.0	62,700	0	62,700
	PROPERTY TOTAL		.0	93,500	0	93,500
33071725900	40006262 ALEMAN, CRAIG	R	.0	33,200	0	33,200
33071725900	40006262 ALEMAN, CRAIG	R	.0	49,800	0	49,800
	PROPERTY TOTAL		.0	83,000	0	83,000
33071726000	40001268 CRITES, HEATHER M	R	.0	36,900	0	36,900
33071726000	40001268 CRITES, HEATHER M	R	.0	62,200	0	62,200
	PROPERTY TOTAL		.0	99,100	0	99,100
33071726100	40005760 JOHNSON, MICHAEL L	R	.0	30,000	0	30,000
33071726100	40005760 JOHNSON, MICHAEL L	R	.0	42,300	0	42,300
	PROPERTY TOTAL		.0	72,300	0	72,300
33071726101	40001271 MARIANO, SEFERINA NAVA	R	.0	17,900	0	17,900
33071726200	40007672 LAZY Z PROPERTIES LLC	R	.0	19,400	0	19,400
33071726200	40007672 LAZY Z PROPERTIES LLC	R	.0	33,700	0	33,700
	PROPERTY TOTAL		.0	53,100	0	53,100
33071726300	40007476 DE LA CRUZ PERALTA, JO	R	.0	26,000	0	26,000
33071726300	40007476 DE LA CRUZ PERALTA, JO	R	.0	86,100	0	86,100

CURRENT VALUES

EXEMPTS INCLUDED

PROPERTY	OWNER NAME	CLASS	COUNT	ASSESSMENT	DEFERRED	NET ASSESSMENT
	PROPERTY TOTAL		.0	112,100	0	112,100
33071726400	40007581 CLEWETT, R LANCELOT &	R	.0	20,000	0	20,000
33071726400	40007581 CLEWETT, R LANCELOT &	R	.0	66,100	0	66,100
	PROPERTY TOTAL		.0	86,100	0	86,100
33071726500	40001275 DE LA CRUZ, JORGE ANTO	R	.0	30,700	0	30,700
33071726500	40001275 DE LA CRUZ, JORGE ANTO	R	.0	50,200	0	50,200
	PROPERTY TOTAL		.0	80,900	0	80,900
33071726600	40001276 WALTMAN, NORMA F	R	.0	28,600	0	28,600
33071726600	40001276 WALTMAN, NORMA F	R	.0	73,600	0	73,600
	PROPERTY TOTAL		.0	102,200	0	102,200
33071726700	40006263 NEWHOUSE, SCOTT C	R	.0	20,000	0	20,000
33071726700	40006263 NEWHOUSE, SCOTT C	R	.0	43,900	0	43,900
	PROPERTY TOTAL		.0	63,900	0	63,900
33071726800	40001278 VILLAGOMEZ, JUAN C	R	.0	20,200	0	20,200
33071726800	40001278 VILLAGOMEZ, JUAN C	R	.0	76,900	0	76,900
	PROPERTY TOTAL		.0	97,100	0	97,100
33071726900	40001279 WILLIAM SIPPLE & SON	C	.0	141,300	0	141,300
33071726900	40001279 WILLIAM SIPPLE & SON	C	.0	145,700	0	145,700
	PROPERTY TOTAL		.0	287,000	0	287,000
33071727000	40001280 SIPPLE, SCOTT G & JACQ	R	.0	47,300	0	47,300
33071727001	40006262 ALEMAN, CRAIG	R	.0	20,100	0	20,100
33071727001	40006262 ALEMAN, CRAIG	R	.0	44,200	0	44,200
	PROPERTY TOTAL		.0	64,300	0	64,300
33071727002	40007631 PARNELL, MICHAEL J & J	R	.0	20,100	0	20,100
33071727002	40007631 PARNELL, MICHAEL J & J	R	.0	55,100	0	55,100
	PROPERTY TOTAL		.0	75,200	0	75,200
33071727100	40003949 O'TOOLE, MEGAN	R	.0	21,400	0	21,400
33071727100	40003949 O'TOOLE, MEGAN	R	.0	55,900	0	55,900
	PROPERTY TOTAL		.0	77,300	0	77,300
33071727200	40001284 HICKS, MICHAEL J & AMY	R	.0	31,000	0	31,000
33071727200	40001284 HICKS, MICHAEL J & AMY	R	.0	58,300	0	58,300
	PROPERTY TOTAL		.0	89,300	0	89,300
33071727300	40005142 MCWILLIAMS, RANDY	R	.0	30,600	0	30,600
33071727300	40005142 MCWILLIAMS, RANDY	R	.0	64,500	0	64,500
	PROPERTY TOTAL		.0	95,100	0	95,100
33071727400	40001286 EVANS, LANA M	R	.0	29,800	0	29,800
33071727400	40001286 EVANS, LANA M	R	.0	48,100	0	48,100
	PROPERTY TOTAL		.0	77,900	0	77,900

CURRENT VALUES

EXEMPTS INCLUDED

PROPERTY	OWNER	NAME	CLASS	COUNT	ASSESSMENT	DEFERRED	NET ASSESSMENT
33071727500	40004515	R & S CONSTRUCTION LLC	R	.0	17,400	0	17,400
33071727500	40004515	R & S CONSTRUCTION LLC	R	.0	89,100	0	89,100
		PROPERTY TOTAL		.0	106,500	0	106,500
33071727600	40004515	R & S CONSTRUCTION LLC	R	.0	14,000	0	14,000
33071727600	40004515	R & S CONSTRUCTION LLC	R	.0	90,100	0	90,100
		PROPERTY TOTAL		.0	104,100	0	104,100
33071727700	40001014	CITY OF MILFORD	E	.0	15,400	0	15,400
33071727800	40001014	CITY OF MILFORD	E	.0	14,800	0	14,800
33071728000	40001014	CITY OF MILFORD	E	.0	56,200	0	56,200
33071728000	40001014	CITY OF MILFORD	E	.0	280,300	0	280,300
		PROPERTY TOTAL		.0	336,500	0	336,500
33071728001	40005144	MONTES ANAYA, PABLO OM	R	.0	25,000	0	25,000
33071728001	40005144	MONTES ANAYA, PABLO OM	R	.0	126,900	0	126,900
		PROPERTY TOTAL		.0	151,900	0	151,900
33071728002	40004517	EMERALD HOMES INC	R	.0	49,800	0	49,800
33071728002	40004517	EMERALD HOMES INC	R	.0	179,300	0	179,300
		PROPERTY TOTAL		.0	229,100	0	229,100
33071728003	40001292	SHAW, JAMES & CLARE	R	.0	24,000	0	24,000
33071728003	40001292	SHAW, JAMES & CLARE	R	.0	156,300	0	156,300
		PROPERTY TOTAL		.0	180,300	0	180,300
33071728004	40001014	CITY OF MILFORD	E	.0	25,000	0	25,000
33071728005	40001014	CITY OF MILFORD	E	.0	25,000	0	25,000
33071728006	40001014	CITY OF MILFORD	E	.0	26,800	0	26,800
33071728007	40001014	CITY OF MILFORD	E	.0	26,800	0	26,800
33071728008	40001014	CITY OF MILFORD	E	.0	25,000	0	25,000
33071728009	40001014	CITY OF MILFORD	E	.0	24,800	0	24,800
33071728100	40003951	SMITH, STEPHANIE Q	R	.0	32,100	0	32,100
33071728100	40003951	SMITH, STEPHANIE Q	R	.0	77,000	0	77,000
		PROPERTY TOTAL		.0	109,100	0	109,100
33071728200	40001297	DEENEY, JOSHUA S	R	.0	30,500	0	30,500
33071728200	40001297	DEENEY, JOSHUA S	R	.0	46,000	0	46,000
		PROPERTY TOTAL		.0	76,500	0	76,500
33071728400	40005762	GERLACH, THOMAS L & AN	R	.0	25,400	0	25,400
33071728400	40005762	GERLACH, THOMAS L & AN	R	.0	71,400	0	71,400
		PROPERTY TOTAL		.0	96,800	0	96,800

CURRENT VALUES

EXEMPTS INCLUDED

PROPERTY	OWNER	NAME	CLASS	COUNT	ASSESSMENT	DEFERRED	NET ASSESSMENT
33071728500	40001299	PERRY, ROXANNE W	R	.0	31,200	0	31,200
33071728500	40001299	PERRY, ROXANNE W	R	.0	80,300	0	80,300
		PROPERTY TOTAL		.0	111,500	0	111,500
33071728600	40007539	RODRIGUEZ, MICHAEL L &	R	.0	31,700	0	31,700
33071728600	40007539	RODRIGUEZ, MICHAEL L &	R	.0	65,700	0	65,700
		PROPERTY TOTAL		.0	97,400	0	97,400
33071728601	40001301	DAVIS, MATTHEW A	R	.0	32,300	0	32,300
33071728601	40001301	DAVIS, MATTHEW A	R	.0	84,400	0	84,400
		PROPERTY TOTAL		.0	116,700	0	116,700
33071728700	40001302	SCHURMAN, CRAIG & DEBO	R	.0	31,500	0	31,500
33071728700	40001302	SCHURMAN, CRAIG & DEBO	R	.0	83,000	0	83,000
		PROPERTY TOTAL		.0	114,500	0	114,500
33071728701	40001303	STURGIS, CYNTHIA L	R	.0	23,200	0	23,200
33071728701	40001303	STURGIS, CYNTHIA L	R	.0	79,500	0	79,500
		PROPERTY TOTAL		.0	102,700	0	102,700
33071728702	40005763	HOLDEN, KIVINY	R	.0	22,800	0	22,800
33071728702	40005763	HOLDEN, KIVINY	R	.0	100,500	0	100,500
		PROPERTY TOTAL		.0	123,300	0	123,300
33071728800	40007527	PARSONS, RONALD D & DO	R	.0	30,300	0	30,300
33071728800	40007527	PARSONS, RONALD D & DO	R	.0	69,800	0	69,800
		PROPERTY TOTAL		.0	100,100	0	100,100
33071728801	40001307	PALMER, TROY & RHONDA	R	.0	24,500	0	24,500
33071728801	40001307	PALMER, TROY & RHONDA	R	.0	92,500	0	92,500
		PROPERTY TOTAL		.0	117,000	0	117,000
33071728802	40006264	DORSAINVIL, HELENE	R	.0	26,300	0	26,300
33071728802	40006264	DORSAINVIL, HELENE	R	.0	100,600	0	100,600
		PROPERTY TOTAL		.0	126,900	0	126,900
33071728900	40007570	SMITH, TAMMY B-TRUSTEE	R	.0	26,700	0	26,700
33071728900	40007570	SMITH, TAMMY B-TRUSTEE	R	.0	62,500	0	62,500
		PROPERTY TOTAL		.0	89,200	0	89,200
33071729000	40001310	BAKER, ELEANOR JOAN TR	R	.0	30,800	0	30,800
33071729000	40001310	BAKER, ELEANOR JOAN TR	R	.0	80,700	0	80,700
		PROPERTY TOTAL		.0	111,500	0	111,500
33071729100	40007602	GILL, DORA, DAWN R KEL	R	.0	24,400	0	24,400
33071729100	40007602	GILL, DORA, DAWN R KEL	R	.0	57,300	0	57,300
		PROPERTY TOTAL		.0	81,700	0	81,700
33071729200	40006265	FLORES, FERNANDA	R	.0	30,800	0	30,800
33071729200	40006265	FLORES, FERNANDA	R	.0	59,800	0	59,800
		PROPERTY TOTAL		.0	90,600	0	90,600

CURRENT VALUES

EXEMPTS INCLUDED

PROPERTY	OWNER	NAME	CLASS	COUNT	ASSESSMENT	DEFERRED	NET ASSESSMENT
33071729300	40005765	HOWARD, JERALD W & MAX	R	.0	29,100	0	29,100
33071729300	40005765	HOWARD, JERALD W & MAX	R	.0	48,100	0	48,100
		PROPERTY TOTAL		.0	77,200	0	77,200
33071729500	40001314	WILSON BAKER INC	C	.0	255,700	0	255,700
33071729500	40001314	WILSON BAKER INC	C	.0	219,100	0	219,100
		PROPERTY TOTAL		.0	474,800	0	474,800
33071729600	40000004	LILLQUIST, DONALD & LA	R	.0	24,400	0	24,400
33071729600	40000004	LILLQUIST, DONALD & LA	R	.0	60,200	0	60,200
		PROPERTY TOTAL		.0	84,600	0	84,600
33071729700	40001316	RHODES, JERRY W & REBE	R	.0	29,100	0	29,100
33071729700	40001316	RHODES, JERRY W & REBE	R	.0	69,200	0	69,200
		PROPERTY TOTAL		.0	98,300	0	98,300
33071729800	40004519	WALLS, DANIEL J	R	.0	26,700	0	26,700
33071729800	40004519	WALLS, DANIEL J	R	.0	53,200	0	53,200
		PROPERTY TOTAL		.0	79,900	0	79,900
33071729801	40007593	FORMISANO, ROSARIA	R	.0	26,700	0	26,700
33071729801	40007593	FORMISANO, ROSARIA	R	.0	56,900	0	56,900
		PROPERTY TOTAL		.0	83,600	0	83,600
33071729900	40007578	ESPIRITUSANTO, MARIA A	R	.0	27,700	0	27,700
33071729900	40007578	ESPIRITUSANTO, MARIA A	R	.0	59,000	0	59,000
		PROPERTY TOTAL		.0	86,700	0	86,700
33071729901	40005060	KLEINFELDER, STUART	R	.0	25,700	0	25,700
33071729901	40005060	KLEINFELDER, STUART	R	.0	118,800	0	118,800
		PROPERTY TOTAL		.0	144,500	0	144,500
33071730000	40001320	GARGIULO, NIEL J & PAM	R	.0	24,400	0	24,400
33071730000	40001320	GARGIULO, NIEL J & PAM	R	.0	57,200	0	57,200
		PROPERTY TOTAL		.0	81,600	0	81,600
33071730100	40007643	SMARR, WILLIAM L III	R	.0	24,400	0	24,400
33071730100	40007643	SMARR, WILLIAM L III	R	.0	46,800	0	46,800
		PROPERTY TOTAL		.0	71,200	0	71,200
33071730200	40001321	GARGIULO, NEIL & CURRE	R	.0	30,800	0	30,800
33071730200	40001321	GARGIULO, NEIL & CURRE	R	.0	81,800	0	81,800
		PROPERTY TOTAL		.0	112,600	0	112,600
33071730300	40007636	SOUTHARD, ROBERT E III	C	.0	30,800	0	30,800
33071730300	40007636	SOUTHARD, ROBERT E III	C	.0	43,400	0	43,400
		PROPERTY TOTAL		.0	74,200	0	74,200
33071730400	40001323	DUNDORE, LORETTA LYNN	R	.0	30,800	0	30,800
33071730400	40001323	DUNDORE, LORETTA LYNN	R	.0	49,900	0	49,900
		PROPERTY TOTAL		.0	80,700	0	80,700

CURRENT VALUES

EXEMPTS INCLUDED

PROPERTY	OWNER NAME	CLASS	COUNT	ASSESSMENT	DEFERRED	NET ASSESSMENT
33071730500	40001324 WEBB, JOHN	R	.0	23,800	0	23,800
33071730500	40001324 WEBB, JOHN	R	.0	78,900	0	78,900
	PROPERTY TOTAL		.0	102,700	0	102,700
33071730600	40001325 BANNING, MICHAEL T	R	.0	24,400	0	24,400
33071730600	40001325 BANNING, MICHAEL T	R	.0	25,600	0	25,600
	PROPERTY TOTAL		.0	50,000	0	50,000
33071730700	40006268 MEDLARZ, LINDA	R	.0	24,400	0	24,400
33071730700	40006268 MEDLARZ, LINDA	R	.0	69,300	0	69,300
	PROPERTY TOTAL		.0	93,700	0	93,700
33071730800	40003839 CISNEROS, JOSE L & MAR	R	.0	24,400	0	24,400
33071730800	40003839 CISNEROS, JOSE L & MAR	R	.0	54,500	0	54,500
	PROPERTY TOTAL		.0	78,900	0	78,900
33071730900	40007582 MORALES SALES, JESUS L	R	.0	24,400	0	24,400
33071730900	40007582 MORALES SALES, JESUS L	R	.0	61,200	0	61,200
	PROPERTY TOTAL		.0	85,600	0	85,600
33071731000	40001329 CARR, DAVID & BRENDA	R	.0	65,400	0	65,400
33071731000	40001329 CARR, DAVID & BRENDA	R	.0	248,200	0	248,200
	PROPERTY TOTAL		.0	313,600	0	313,600
33071731001	40007219 CHALERON, ELISIA DALFI	R	.0	29,800	0	29,800
33071731001	40007219 CHALERON, ELISIA DALFI	R	.0	127,200	0	127,200
	PROPERTY TOTAL		.0	157,000	0	157,000
33071731100	40007196 MITCHELL, RANDY C & MY	R	.0	31,200	0	31,200
33071731100	40007196 MITCHELL, RANDY C & MY	R	.0	53,800	0	53,800
	PROPERTY TOTAL		.0	85,000	0	85,000
33071731200	40007580 LEBRIGHT, DANIEL T & J	R	.0	23,000	0	23,000
33071731200	40007580 LEBRIGHT, DANIEL T & J	R	.0	67,900	0	67,900
	PROPERTY TOTAL		.0	90,900	0	90,900
33071731300	40007196 MITCHELL, RANDY C & MY	C	.0	27,300	0	27,300
33071731300	40007196 MITCHELL, RANDY C & MY	C	.0	43,800	0	43,800
	PROPERTY TOTAL		.0	71,100	0	71,100
33071731500	40007600 RODRIGUEZ-ALCARAZ, LUI	R	.0	30,800	0	30,800
33071731500	40007600 RODRIGUEZ-ALCARAZ, LUI	R	.0	51,500	0	51,500
	PROPERTY TOTAL		.0	82,300	0	82,300
33071731600	40007566 KELLIS JR, MICHAEL J &	R	.0	36,000	0	36,000
33071731600	40007566 KELLIS JR, MICHAEL J &	R	.0	54,300	0	54,300
	PROPERTY TOTAL		.0	90,300	0	90,300
33071731700	40001334 PUSEY, LARRY P & CHERY	R	.0	29,100	0	29,100
33071731700	40001334 PUSEY, LARRY P & CHERY	R	.0	82,100	0	82,100
	PROPERTY TOTAL		.0	111,200	0	111,200

CURRENT VALUES

EXEMPTS INCLUDED

PROPERTY	OWNER NAME	CLASS	COUNT	ASSESSMENT	DEFERRED	NET ASSESSMENT
33071731800	40004522 FOX, DREW T	R	.0	26,700	0	26,700
33071731800	40004522 FOX, DREW T	R	.0	84,900	0	84,900
	PROPERTY TOTAL		.0	111,600	0	111,600
33071731900	40006270 DOMERCANT INVESTMENTS	R	.0	26,700	0	26,700
33071731900	40006270 DOMERCANT INVESTMENTS	R	.0	80,500	0	80,500
	PROPERTY TOTAL		.0	107,200	0	107,200
33071732000	40001337 WEBB, SHARON, FRANCIS,	R	.0	30,800	0	30,800
33071732000	40001337 WEBB, SHARON, FRANCIS,	R	.0	104,700	0	104,700
	PROPERTY TOTAL		.0	135,500	0	135,500
33071732200	40004611 ROBERTS I LLC	R	.0	27,000	0	27,000
33071732200	40004611 ROBERTS I LLC	R	.0	53,300	0	53,300
	PROPERTY TOTAL		.0	80,300	0	80,300
33071732300	40007418 JEFFERSON, NICHOLAS O	R	.0	27,000	0	27,000
33071732300	40007418 JEFFERSON, NICHOLAS O	R	.0	98,300	0	98,300
	PROPERTY TOTAL		.0	125,300	0	125,300
33071732400	40005617 LAZY Z PROPERTIES LLC	R	.0	31,000	0	31,000
33071732400	40005617 LAZY Z PROPERTIES LLC	R	.0	73,100	0	73,100
	PROPERTY TOTAL		.0	104,100	0	104,100
33071732401	40001340 HILL, WILLIAM D & MARY	R	.0	22,700	0	22,700
33071732402	40001341 DREVNO, GREGG E	R	.0	23,000	0	23,000
33071732402	40001341 DREVNO, GREGG E	R	.0	114,900	0	114,900
	PROPERTY TOTAL		.0	137,900	0	137,900
33071732500	40001343 HILL, WILLIAM & MARY	R	.0	31,500	0	31,500
33071732500	40001343 HILL, WILLIAM & MARY	R	.0	55,300	0	55,300
	PROPERTY TOTAL		.0	86,800	0	86,800
33071732600	40001344 RIVERA-SUAZO, MANUEL	R	.0	27,500	0	27,500
33071732600	40001344 RIVERA-SUAZO, MANUEL	R	.0	36,200	0	36,200
	PROPERTY TOTAL		.0	63,700	0	63,700
33071732700	40000536 DALE, DONNA	R	.0	31,000	0	31,000
33071732700	40000536 DALE, DONNA	R	.0	73,400	0	73,400
	PROPERTY TOTAL		.0	104,400	0	104,400
33071732800	40007603 MAUTISTE LLC	R	.0	30,200	0	30,200
33071732800	40007603 MAUTISTE LLC	R	.0	51,400	0	51,400
	PROPERTY TOTAL		.0	81,600	0	81,600
33071732900	40004524 LOUNSBURY, CHRISTINA I	R	.0	27,000	0	27,000
33071732900	40004524 LOUNSBURY, CHRISTINA I	R	.0	62,100	0	62,100
	PROPERTY TOTAL		.0	89,100	0	89,100
33071733000	40004587 CURRIE, JACK D & ELLEN	R	.0	24,000	0	24,000
33071733000	40004587 CURRIE, JACK D & ELLEN	R	.0	55,200	0	55,200

CURRENT VALUES

EXEMPTS INCLUDED

PROPERTY	OWNER NAME	CLASS	COUNT	ASSESSMENT	DEFERRED	NET ASSESSMENT
	PROPERTY TOTAL		.0	79,200	0	79,200
33071733100	40007773 BURTON, CASSANDRA FOR	R	.0	24,000	0	24,000
33071733100	40007773 BURTON, CASSANDRA FOR	R	.0	57,200	0	57,200
	PROPERTY TOTAL		.0	81,200	0	81,200
33071733200	40007682 CAC IMUL, JOEL C	R	.0	27,400	0	27,400
33071733200	40007682 CAC IMUL, JOEL C	R	.0	14,900	0	14,900
	PROPERTY TOTAL		.0	42,300	0	42,300
33071799901	40006222 VERIZON OF DELAWARE IN	U	.0	1,850,300	0	1,850,300
33071800100	40007135 EMORY, JAMES RUSSELL &	R	.0	43,500	0	43,500
33071800100	40007135 EMORY, JAMES RUSSELL &	R	.0	127,300	0	127,300
	PROPERTY TOTAL		.0	170,800	0	170,800
33071800200	40007046 WILKERSON TTEE, PAMELA	R	.0	189,400	0	189,400
33071800400	40001352 JNB LLC	C	.0	100,500	0	100,500
33071800400	40001352 JNB LLC	C	.0	87,600	0	87,600
	PROPERTY TOTAL		.0	188,100	0	188,100
33071800500	40007774 CTC REAL ESTATE PROPER	R	.0	68,900	0	68,900
33071800500	40007774 CTC REAL ESTATE PROPER	R	.0	119,000	0	119,000
	PROPERTY TOTAL		.0	187,900	0	187,900
33071800501	40007774 CTC REAL ESTATE PROPER	R	.0	37,000	0	37,000
33071800502	40007774 CTC REAL ESTATE PROPER	R	.0	6,500	0	6,500
33071800503	40007774 CTC REAL ESTATE PROPER	R	.0	35,400	0	35,400
33071800505	40001354 CTC REAL ESTATE LLC PR	C	.0	165,100	0	165,100
33071800505	40001354 CTC REAL ESTATE LLC PR	C	.0	176,100	0	176,100
	PROPERTY TOTAL		.0	341,200	0	341,200
33071800506	40001354 CTC REAL ESTATE LLC PR	C	.0	44,400	0	44,400
33071800506	40001354 CTC REAL ESTATE LLC PR	C	.0	116,500	0	116,500
	PROPERTY TOTAL		.0	160,900	0	160,900
33071800600	40000519 O'DAY, LOUIS S & BEVER	R	.0	37,800	0	37,800
33071800600	40000519 O'DAY, LOUIS S & BEVER	R	.0	56,600	0	56,600
	PROPERTY TOTAL		.0	94,400	0	94,400
33071800700	40000519 O'DAY, LOUIS S & BEVER	R	.0	35,400	0	35,400
33071800700	40000519 O'DAY, LOUIS S & BEVER	R	.0	57,300	0	57,300
	PROPERTY TOTAL		.0	92,700	0	92,700
33071800800	40001356 POINT CROSSING LLC	R	.0	37,500	0	37,500
33071800800	40001356 POINT CROSSING LLC	R	.0	81,200	0	81,200
	PROPERTY TOTAL		.0	118,700	0	118,700

CURRENT VALUES

EXEMPTS INCLUDED

PROPERTY	OWNER	NAME	CLASS	COUNT	ASSESSMENT	DEFERRED	NET ASSESSMENT
33071800900	40001357	EVANS, JAMES & LANA	R	.0	37,600	0	37,600
33071800900	40001357	EVANS, JAMES & LANA	R	.0	92,400	0	92,400
		PROPERTY TOTAL		.0	130,000	0	130,000
33071801000	40001358	MOHAWK PROPERTIES LLC	I	.0	165,500	0	165,500
33071801000	40001358	MOHAWK PROPERTIES LLC	I	.0	325,300	0	325,300
		PROPERTY TOTAL		.0	490,800	0	490,800
33071801100	40000102	CITY OF MILFORD - VACA	E	.0	33,400	0	33,400
33071801200	40003955	SCHMIDT, HUNTER M V	R	.0	37,600	0	37,600
33071801200	40003955	SCHMIDT, HUNTER M V	R	.0	85,400	0	85,400
		PROPERTY TOTAL		.0	123,000	0	123,000
33071801300	40007519	WILKINS, MICHAEL SHAWN	R	.0	36,100	0	36,100
33071801300	40007519	WILKINS, MICHAEL SHAWN	R	.0	65,700	0	65,700
		PROPERTY TOTAL		.0	101,800	0	101,800
33071801400	40001361	STAYTON, ANNA CORINNE	R	.0	38,500	0	38,500
33071801400	40001361	STAYTON, ANNA CORINNE	R	.0	108,300	0	108,300
		PROPERTY TOTAL		.0	146,800	0	146,800
33071801500	40003956	JEFFERSON, JUSTIN C &	R	.0	26,300	0	26,300
33071801500	40003956	JEFFERSON, JUSTIN C &	R	.0	79,500	0	79,500
		PROPERTY TOTAL		.0	105,800	0	105,800
33071801501	40007669	JENKINS, MARY BETTY -	R	.0	22,500	0	22,500
33071801501	40007669	JENKINS, MARY BETTY -	R	.0	34,500	0	34,500
		PROPERTY TOTAL		.0	57,000	0	57,000
33071801600	40004527	HUNTER, CORRY	C	.0	111,900	0	111,900
33071801600	40004527	HUNTER, CORRY	C	.0	63,100	0	63,100
		PROPERTY TOTAL		.0	175,000	0	175,000
33071801700	40007572	ROACH, JOSEPH ROBERT &	R	.0	32,300	0	32,300
33071801700	40007572	ROACH, JOSEPH ROBERT &	R	.0	56,500	0	56,500
		PROPERTY TOTAL		.0	88,800	0	88,800
33071801701	40005151	WASHBURN MD, NEWEL R-R	R	.0	32,400	0	32,400
33071801701	40005151	WASHBURN MD, NEWEL R-R	R	.0	83,100	0	83,100
		PROPERTY TOTAL		.0	115,500	0	115,500
33071801800	40007450	MOORE, ROBERT BLAKE &	R	.0	33,100	0	33,100
33071801800	40007450	MOORE, ROBERT BLAKE &	R	.0	84,900	0	84,900
		PROPERTY TOTAL		.0	118,000	0	118,000
33071801801	40007465	DELAWARE STATE HOUSING	E	.0	33,900	0	33,900
33071801801	40007465	DELAWARE STATE HOUSING	E	.0	80,400	0	80,400
		PROPERTY TOTAL		.0	114,300	0	114,300
33071802000	40001370	MALONEY, JOAN A	C	.0	76,700	0	76,700

CURRENT VALUES

EXEMPTS INCLUDED

PROPERTY	OWNER	NAME	CLASS	COUNT	ASSESSMENT	DEFERRED	NET ASSESSMENT
33071802100	40001371	A & M PARTNERSHIP	R	.0	35,300	0	35,300
33071802100	40001371	A & M PARTNERSHIP	R	.0	59,100	0	59,100
		PROPERTY TOTAL		.0	94,400	0	94,400
33071802200	40001370	MALONEY, JOAN A	C	.0	271,600	0	271,600
33071802200	40001370	MALONEY, JOAN A	C	.0	8,900	0	8,900
		PROPERTY TOTAL		.0	280,500	0	280,500
33071802300	40000603	MITCHELL RENTALS LLC	C	.0	140,500	0	140,500
33071802300	40000603	MITCHELL RENTALS LLC	C	.0	219,900	0	219,900
		PROPERTY TOTAL		.0	360,400	0	360,400
33071802500	40001372	UNION CEMETERY	E	.0	221,300	0	221,300
33071802501	40001371	A & M PARTNERSHIP	R	.0	2,300	0	2,300
33071802502	40001370	MALONEY, JOAN A	C	.0	5,400	0	5,400
33071802600	40001014	CITY OF MILFORD	E	.0	40,100	0	40,100
33071802700	40007686	FORK LANDING HOMEOWNER	E	.0	40,100	0	40,100
33071802800	40001374	TALLEY, ORLANDO	R	.0	44,400	0	44,400
33071802800	40001374	TALLEY, ORLANDO	R	.0	21,000	0	21,000
		PROPERTY TOTAL		.0	65,400	0	65,400
33071802900	40001375	STARKEY, LINDA M	R	.0	37,600	0	37,600
33071802900	40001375	STARKEY, LINDA M	R	.0	105,500	0	105,500
		PROPERTY TOTAL		.0	143,100	0	143,100
33071803000	40005152	KRAUSZ, DONALD S & CHR	R	.0	43,300	0	43,300
33071803000	40005152	KRAUSZ, DONALD S & CHR	R	.0	62,500	0	62,500
		PROPERTY TOTAL		.0	105,800	0	105,800
33071803100	40001377	MCDOUGALL, BRAD & EMIL	F	.0	39,000	0	39,000
33071803100	40001377	MCDOUGALL, BRAD & EMIL	F	.0	120,200	0	120,200
		PROPERTY TOTAL		.0	159,200	0	159,200
33071803101	40005768	JOHNSON, DIXIE ANNE	F	.0	140,800	0	140,800
33071803101	40005768	JOHNSON, DIXIE ANNE	F	.0	61,500	0	61,500
		PROPERTY TOTAL		.0	202,300	0	202,300
33071803200	40005770	FOX, CORY W & REBA A	R	.0	36,600	0	36,600
33071803200	40005770	FOX, CORY W & REBA A	R	.0	86,200	0	86,200
		PROPERTY TOTAL		.0	122,800	0	122,800
33071803201	40007664	FOX, CORY W & ANGEL RO	R	.0	61,600	0	61,600
33071803300	40007594	BAIRD, DAVID W & JOSEP	R	.0	33,600	0	33,600
33071803300	40007594	BAIRD, DAVID W & JOSEP	R	.0	49,900	0	49,900
		PROPERTY TOTAL		.0	83,500	0	83,500

CURRENT VALUES

EXEMPTS INCLUDED

PROPERTY	OWNER	NAME	CLASS	COUNT	ASSESSMENT	DEFERRED	NET ASSESSMENT
33071803400	40007315	YOUNG, TIFFANY M	R	.0	38,300	0	38,300
33071803400	40007315	YOUNG, TIFFANY M	R	.0	100,000	0	100,000
		PROPERTY TOTAL		.0	138,300	0	138,300
33071803500	40000603	MITCHELL RENTALS LLC	R	.0	33,300	0	33,300
33071803500	40000603	MITCHELL RENTALS LLC	R	.0	53,300	0	53,300
		PROPERTY TOTAL		.0	86,600	0	86,600
33071803600	40007549	COLLINS, KENNETH W & C	R	.0	95,300	0	95,300
33071803601	40001382	HOWELL, KENNETH M	R	.0	35,900	0	35,900
33071803601	40001382	HOWELL, KENNETH M	R	.0	105,100	0	105,100
		PROPERTY TOTAL		.0	141,000	0	141,000
33071803602	40001383	COLLINS, KENNETH W & C	R	.0	35,900	0	35,900
33071803602	40001383	COLLINS, KENNETH W & C	R	.0	124,100	0	124,100
		PROPERTY TOTAL		.0	160,000	0	160,000
33071803603	40005605	HOTPADS LLC	R	.0	37,700	0	37,700
33071803603	40005605	HOTPADS LLC	R	.0	41,600	0	41,600
		PROPERTY TOTAL		.0	79,300	0	79,300
33071803700	40007347	JONES, LISA & JEANIE K	R	.0	36,800	0	36,800
33071803700	40007347	JONES, LISA & JEANIE K	R	.0	96,600	0	96,600
		PROPERTY TOTAL		.0	133,400	0	133,400
33071803800	40001385	MCBANE, WILLIAM J III	R	.0	34,000	0	34,000
33071803800	40001385	MCBANE, WILLIAM J III	R	.0	33,700	0	33,700
		PROPERTY TOTAL		.0	67,700	0	67,700
33071803900	40007784	MORRIS, JOHN E	C	.0	66,700	0	66,700
33071803900	40007784	MORRIS, JOHN E	C	.0	9,800	0	9,800
		PROPERTY TOTAL		.0	76,500	0	76,500
33071804000	40001387	SHEA, MICHAEL J & KATH	R	.0	23,200	0	23,200
33071804100	40000794	SMITH, BORDEN E II	R	.0	27,500	0	27,500
33071804200	40006676	BETTS, MARY COLLEEN -	R	.0	35,500	0	35,500
33071804300	40003772	SHIRRON, CHARLES & TER	R	.0	39,400	0	39,400
33071804300	40003772	SHIRRON, CHARLES & TER	R	.0	204,500	0	204,500
		PROPERTY TOTAL		.0	243,900	0	243,900
33071804400	40003773	STRINE, DAVID C & DAWN	R	.0	39,400	0	39,400
33071804400	40003773	STRINE, DAVID C & DAWN	R	.0	212,900	0	212,900
		PROPERTY TOTAL		.0	252,300	0	252,300
33071804500	40006780	LONG, TIMOTHY P & JUDI	R	.0	36,100	0	36,100
33071804500	40006780	LONG, TIMOTHY P & JUDI	R	.0	199,800	0	199,800
		PROPERTY TOTAL		.0	235,900	0	235,900

CURRENT VALUES

EXEMPTS INCLUDED

PROPERTY	OWNER NAME	CLASS	COUNT	ASSESSMENT	DEFERRED	NET ASSESSMENT
33071804600	40006688 GRIFFIN, JACALYN G - T	R	.0	78,800	0	78,800
33071804600	40006688 GRIFFIN, JACALYN G - T	R	.0	215,100	0	215,100
	PROPERTY TOTAL		.0	293,900	0	293,900
33071804700	40000127 BUCKLEY, MALCOLM & REG	R	.0	39,400	0	39,400
33071804700	40000127 BUCKLEY, MALCOLM & REG	R	.0	218,000	0	218,000
	PROPERTY TOTAL		.0	257,400	0	257,400
33071804800	40000128 MASTEN, DANIEL R REV	R	.0	31,500	0	31,500
33071804800	40000128 MASTEN, DANIEL R REV	R	.0	187,000	0	187,000
	PROPERTY TOTAL		.0	218,500	0	218,500
33071804900	40006697 HUNNINGS, KENNETH A &	R	.0	32,600	0	32,600
33071804900	40006697 HUNNINGS, KENNETH A &	R	.0	244,400	0	244,400
	PROPERTY TOTAL		.0	277,000	0	277,000
33071805000	40006697 HUNNINGS, KENNETH A &	R	.0	32,100	0	32,100
33071805100	40005573 RAMEY, MELISSA L	R	.0	33,800	0	33,800
33071805100	40005573 RAMEY, MELISSA L	R	.0	267,100	0	267,100
	PROPERTY TOTAL		.0	300,900	0	300,900
33071805200	40003775 IMWOLD, JANICE M & CHA	R	.0	36,800	0	36,800
33071805200	40003775 IMWOLD, JANICE M & CHA	R	.0	247,300	0	247,300
	PROPERTY TOTAL		.0	284,100	0	284,100
33071805300	40000133 FERRELL, JOHN E & JANE	R	.0	31,500	0	31,500
33071805300	40000133 FERRELL, JOHN E & JANE	R	.0	238,800	0	238,800
	PROPERTY TOTAL		.0	270,300	0	270,300
33071805400	40000134 LEONARD, RICHARD E	R	.0	31,500	0	31,500
33071805400	40000134 LEONARD, RICHARD E	R	.0	143,500	0	143,500
	PROPERTY TOTAL		.0	175,000	0	175,000
33071805500	40000135 BIELEFELDT, JEAN L	R	.0	31,700	0	31,700
33071805500	40000135 BIELEFELDT, JEAN L	R	.0	165,500	0	165,500
	PROPERTY TOTAL		.0	197,200	0	197,200
33071805600	40004360 HUTCHESON MARC C	R	.0	31,700	0	31,700
33071805600	40004360 HUTCHESON MARC C	R	.0	155,500	0	155,500
	PROPERTY TOTAL		.0	187,200	0	187,200
33071805700	40000137 RODGERS, JO ANN	R	.0	31,700	0	31,700
33071805700	40000137 RODGERS, JO ANN	R	.0	176,700	0	176,700
	PROPERTY TOTAL		.0	208,400	0	208,400
33071805800	40000138 DERRYBERRY, JONATHAN E	R	.0	32,100	0	32,100
33071805800	40000138 DERRYBERRY, JONATHAN E	R	.0	157,500	0	157,500
	PROPERTY TOTAL		.0	189,600	0	189,600
33071805900	40006906 ROCHE, WILLIAM & PATRI	R	.0	33,000	0	33,000
33071805900	40006906 ROCHE, WILLIAM & PATRI	R	.0	175,600	0	175,600

CURRENT VALUES

EXEMPTS INCLUDED

PROPERTY	OWNER NAME	CLASS	COUNT	ASSESSMENT	DEFERRED	NET ASSESSMENT
	PROPERTY TOTAL		.0	208,600	0	208,600
33071806000	40000140 WOOD, TONY D & ETHEL V	R	.0	33,000	0	33,000
33071806000	40000140 WOOD, TONY D & ETHEL V	R	.0	189,200	0	189,200
	PROPERTY TOTAL		.0	222,200	0	222,200
33071806100	40000141 BELFAST, MERVYN S & JU	R	.0	32,100	0	32,100
33071806100	40000141 BELFAST, MERVYN S & JU	R	.0	141,800	0	141,800
	PROPERTY TOTAL		.0	173,900	0	173,900
33071806200	40004362 MILLER, DEVIN & MARGAR	R	.0	31,500	0	31,500
33071806200	40004362 MILLER, DEVIN & MARGAR	R	.0	161,500	0	161,500
	PROPERTY TOTAL		.0	193,000	0	193,000
33071806300	40003777 OZIMEK, JOSEPH P & PAM	R	.0	31,500	0	31,500
33071806300	40003777 OZIMEK, JOSEPH P & PAM	R	.0	171,200	0	171,200
	PROPERTY TOTAL		.0	202,700	0	202,700
33071806400	40000144 BRYDEN, GLENN M & KAIT	R	.0	35,000	0	35,000
33071806400	40000144 BRYDEN, GLENN M & KAIT	R	.0	153,300	0	153,300
	PROPERTY TOTAL		.0	188,300	0	188,300
33071806500	40000145 LEGER, STEPHEN J & ERI	R	.0	32,400	0	32,400
33071806500	40000145 LEGER, STEPHEN J & ERI	R	.0	234,600	0	234,600
	PROPERTY TOTAL		.0	267,000	0	267,000
33071806600	40004363 COCHRAN , HARRY JR SAN	R	.0	32,400	0	32,400
33071806600	40004363 COCHRAN , HARRY JR SAN	R	.0	198,100	0	198,100
	PROPERTY TOTAL		.0	230,500	0	230,500
33071806700	40004364 ESTEVES, MARCIANA JANE	R	.0	32,000	0	32,000
33071806700	40004364 ESTEVES, MARCIANA JANE	R	.0	173,000	0	173,000
	PROPERTY TOTAL		.0	205,000	0	205,000
33071806800	40006750 WILSON, ADELE CHARMAIN	R	.0	32,100	0	32,100
33071806800	40006750 WILSON, ADELE CHARMAIN	R	.0	211,600	0	211,600
	PROPERTY TOTAL		.0	243,700	0	243,700
33071806900	40000149 BUCZEK, CARL F & LINDA	R	.0	31,500	0	31,500
33071806900	40000149 BUCZEK, CARL F & LINDA	R	.0	199,300	0	199,300
	PROPERTY TOTAL		.0	230,800	0	230,800
33071807000	40004365 VILLAMOR, ERLINDA	R	.0	31,500	0	31,500
33071807000	40004365 VILLAMOR, ERLINDA	R	.0	174,800	0	174,800
	PROPERTY TOTAL		.0	206,300	0	206,300
33071807100	40006892 GILES, MICHAEL & ANGE	R	.0	31,500	0	31,500
33071807100	40006892 GILES, MICHAEL & ANGE	R	.0	179,900	0	179,900
	PROPERTY TOTAL		.0	211,400	0	211,400
33071807200	40004968 MCLAREN, MICHAEL & CYN	R	.0	31,500	0	31,500
33071807200	40004968 MCLAREN, MICHAEL & CYN	R	.0	188,900	0	188,900

CURRENT VALUES

EXEMPTS INCLUDED

PROPERTY	OWNER NAME	CLASS	COUNT	ASSESSMENT	DEFERRED	NET ASSESSMENT
	PROPERTY TOTAL		.0	220,400	0	220,400
33071807300	40006859 PFISTER, HOWARD F & PA	R	.0	31,500	0	31,500
33071807300	40006859 PFISTER, HOWARD F & PA	R	.0	187,000	0	187,000
	PROPERTY TOTAL		.0	218,500	0	218,500
33071807400	40006879 WHITE JR, ROBERT C & D	R	.0	31,600	0	31,600
33071807400	40006879 WHITE JR, ROBERT C & D	R	.0	182,400	0	182,400
	PROPERTY TOTAL		.0	214,000	0	214,000
33071807500	40006881 GUARDIANO, JAMES V & N	R	.0	31,700	0	31,700
33071807500	40006881 GUARDIANO, JAMES V & N	R	.0	181,700	0	181,700
	PROPERTY TOTAL		.0	213,400	0	213,400
33071807600	40000157 BROWN, TIMOTHY A	R	.0	34,600	0	34,600
33071807600	40000157 BROWN, TIMOTHY A	R	.0	171,600	0	171,600
	PROPERTY TOTAL		.0	206,200	0	206,200
33071807700	40006138 MONFORT, MICHELLE & KY	R	.0	33,100	0	33,100
33071807700	40006138 MONFORT, MICHELLE & KY	R	.0	188,200	0	188,200
	PROPERTY TOTAL		.0	221,300	0	221,300
33071807800	40004971 RONEY, JEANINE	R	.0	32,900	0	32,900
33071807800	40004971 RONEY, JEANINE	R	.0	153,700	0	153,700
	PROPERTY TOTAL		.0	186,600	0	186,600
33071807900	40004367 CHIN, ROBERT & MOLLY	R	.0	31,500	0	31,500
33071807900	40004367 CHIN, ROBERT & MOLLY	R	.0	191,900	0	191,900
	PROPERTY TOTAL		.0	223,400	0	223,400
33071808000	40000161 GRAMLING, ROBERT & PAT	R	.0	31,500	0	31,500
33071808000	40000161 GRAMLING, ROBERT & PAT	R	.0	211,100	0	211,100
	PROPERTY TOTAL		.0	242,600	0	242,600
33071808100	40007807 SAMMONS, KIMBERLY DAWN	R	.0	31,500	0	31,500
33071808100	40007807 SAMMONS, KIMBERLY DAWN	R	.0	176,000	0	176,000
	PROPERTY TOTAL		.0	207,500	0	207,500
33071808200	40004973 SIMMONS, BRENDA	R	.0	31,500	0	31,500
33071808200	40004973 SIMMONS, BRENDA	R	.0	176,700	0	176,700
	PROPERTY TOTAL		.0	208,200	0	208,200
33071808300	40000164 BRENNAN, DENNIS & ROSE	R	.0	36,000	0	36,000
33071808300	40000164 BRENNAN, DENNIS & ROSE	R	.0	169,300	0	169,300
	PROPERTY TOTAL		.0	205,300	0	205,300
33071808400	40007313 FRAZZETTA, REBECCA L &	R	.0	26,300	0	26,300
33071808400	40007313 FRAZZETTA, REBECCA L &	R	.0	112,100	0	112,100
	PROPERTY TOTAL		.0	138,400	0	138,400
33071808500	40000167 SHARP, AMBER L	R	.0	21,300	0	21,300
33071808500	40000167 SHARP, AMBER L	R	.0	112,100	0	112,100

CURRENT VALUES

EXEMPTS INCLUDED

PROPERTY	OWNER NAME	CLASS	COUNT	ASSESSMENT	DEFERRED	NET ASSESSMENT
	PROPERTY TOTAL		.0	133,400	0	133,400
33071808600	40004368 SAMAROO, KUNAL C & NIR	R	.0	31,500	0	31,500
33071808600	40004368 SAMAROO, KUNAL C & NIR	R	.0	194,200	0	194,200
	PROPERTY TOTAL		.0	225,700	0	225,700
33071808800	40004974 QUINN, JACOB S	R	.0	31,500	0	31,500
33071808800	40004974 QUINN, JACOB S	R	.0	192,000	0	192,000
	PROPERTY TOTAL		.0	223,500	0	223,500
33071809000	40006815 ATKINSON, ALBERT TERRY	R	.0	31,500	0	31,500
33071809000	40006815 ATKINSON, ALBERT TERRY	R	.0	194,200	0	194,200
	PROPERTY TOTAL		.0	225,700	0	225,700
33071809200	40003781 BOEGLI, KURT & ROSE	R	.0	31,500	0	31,500
33071809200	40003781 BOEGLI, KURT & ROSE	R	.0	186,200	0	186,200
	PROPERTY TOTAL		.0	217,700	0	217,700
33071809400	40004370 MAZZONI, JOHN	R	.0	31,500	0	31,500
33071809400	40004370 MAZZONI, JOHN	R	.0	187,000	0	187,000
	PROPERTY TOTAL		.0	218,500	0	218,500
33071809600	40004975 PFEIFFER, JESSICA R	R	.0	24,500	0	24,500
33071809600	40004975 PFEIFFER, JESSICA R	R	.0	161,300	0	161,300
	PROPERTY TOTAL		.0	185,800	0	185,800
33071809700	40004976 HENSEL, DANIEL R	R	.0	24,500	0	24,500
33071809700	40004976 HENSEL, DANIEL R	R	.0	161,300	0	161,300
	PROPERTY TOTAL		.0	185,800	0	185,800
33071809800	40007065 MARTINO, VICTORIA T &	R	.0	24,500	0	24,500
33071809800	40007065 MARTINO, VICTORIA T &	R	.0	161,300	0	161,300
	PROPERTY TOTAL		.0	185,800	0	185,800
33071809900	40004373 CALLENDER, TARA	R	.0	24,500	0	24,500
33071809900	40004373 CALLENDER, TARA	R	.0	161,300	0	161,300
	PROPERTY TOTAL		.0	185,800	0	185,800
33071810000	40000109 MERCER, SHAMIKA A	R	.0	31,500	0	31,500
33071810000	40000109 MERCER, SHAMIKA A	R	.0	155,300	0	155,300
	PROPERTY TOTAL		.0	186,800	0	186,800
33071810200	40006816 HANOKA, STEVE & JILL	R	.0	31,500	0	31,500
33071810200	40006816 HANOKA, STEVE & JILL	R	.0	194,200	0	194,200
	PROPERTY TOTAL		.0	225,700	0	225,700
33071810400	40000112 RIZZO, RONALD & PAMELA	R	.0	31,500	0	31,500
33071810400	40000112 RIZZO, RONALD & PAMELA	R	.0	172,700	0	172,700
	PROPERTY TOTAL		.0	204,200	0	204,200
33071810600	40006848 DOYLE, SHERI A & MICHE	R	.0	31,700	0	31,700
33071810600	40006848 DOYLE, SHERI A & MICHE	R	.0	188,300	0	188,300

CURRENT VALUES

EXEMPTS INCLUDED

PROPERTY	OWNER	NAME	CLASS	COUNT	ASSESSMENT	DEFERRED	NET ASSESSMENT
		PROPERTY TOTAL		.0	220,000	0	220,000
33071810800	40000114	LONGO, ANTHONY & CAROL	R	.0	31,800	0	31,800
33071810800	40000114	LONGO, ANTHONY & CAROL	R	.0	234,400	0	234,400
		PROPERTY TOTAL		.0	266,200	0	266,200
33071811000	40004963	TAYLOR, REBECCA M	R	.0	21,100	0	21,100
33071811000	40004963	TAYLOR, REBECCA M	R	.0	125,800	0	125,800
		PROPERTY TOTAL		.0	146,900	0	146,900
33071811100	40000117	MOORER, ANDREW	R	.0	21,100	0	21,100
33071811100	40000117	MOORER, ANDREW	R	.0	125,800	0	125,800
		PROPERTY TOTAL		.0	146,900	0	146,900
33071811200	40000118	FURJANIC BARBIC, MARY	R	.0	21,100	0	21,100
33071811200	40000118	FURJANIC BARBIC, MARY	R	.0	125,800	0	125,800
		PROPERTY TOTAL		.0	146,900	0	146,900
33071811300	40000119	TWEEDIE, MARY A	R	.0	21,100	0	21,100
33071811300	40000119	TWEEDIE, MARY A	R	.0	125,800	0	125,800
		PROPERTY TOTAL		.0	146,900	0	146,900
33071811400	40007808	STUTZMAN, STEVEN	R	.0	31,700	0	31,700
33071811400	40007808	STUTZMAN, STEVEN	R	.0	233,200	0	233,200
		PROPERTY TOTAL		.0	264,900	0	264,900
33071811600	40003770	MATHEWS, JEFFREY & LOI	R	.0	34,400	0	34,400
33071811600	40003770	MATHEWS, JEFFREY & LOI	R	.0	253,000	0	253,000
		PROPERTY TOTAL		.0	287,400	0	287,400
33071811800	40004964	CLARK, KATHERINE ANN -	R	.0	35,600	0	35,600
33071811800	40004964	CLARK, KATHERINE ANN -	R	.0	174,900	0	174,900
		PROPERTY TOTAL		.0	210,500	0	210,500
50077777010500000	40004735	CONECTIV	U	.0	4,960	0	4,960
51616300010100000	40006654	WEBB, FRANCIS J & CYNT	R	.0	2,200	0	2,200
51616300010100100	40000256	TJA LLC	R	.0	1,100	0	1,100
51616300010200000	40000256	TJA LLC	C	.0	310,000	0	310,000
51616300010200000	40000256	TJA LLC	C	.0	407,800	0	407,800
		PROPERTY TOTAL		.0	717,800	0	717,800
51616300010300000	40000256	TJA LLC	C	.0	155,000	0	155,000
51616300010300000	40000256	TJA LLC	C	.0	15,200	0	15,200
		PROPERTY TOTAL		.0	170,200	0	170,200
51616300010400000	40000256	TJA LLC	C	.0	157,500	0	157,500
51616300010400000	40000256	TJA LLC	C	.0	6,300	0	6,300
		PROPERTY TOTAL		.0	163,800	0	163,800

CURRENT VALUES

EXEMPTS INCLUDED

PROPERTY	OWNER	NAME	CLASS	COUNT	ASSESSMENT	DEFERRED	NET ASSESSMENT
51616300010500000	40000256	TJA LLC	E	.0	307,900	0	307,900
51616300010600000	40006654	WEBB, FRANCIS J & CYNT	E	.0	354,700	0	354,700
51617300010100000	40001014	CITY OF MILFORD	E	.0	2,884,300	0	2,884,300
51617300010200000	40001014	CITY OF MILFORD	E	.0	1,016,500	0	1,016,500
51617300010200000	40001014	CITY OF MILFORD	E	.0	71,900	0	71,900
		PROPERTY TOTAL		.0	1,088,400	0	1,088,400
51617300010203000	40003122	1001 MATTLIND WAY LLC	E	.0	335,000	0	335,000
51617300010205000	40003369	BOYS & GIRLS CLUB OF D	E	.0	595,000	0	595,000
51617300010205000	40003369	BOYS & GIRLS CLUB OF D	E	.0	3,558,500	0	3,558,500
		PROPERTY TOTAL		.0	4,153,500	0	4,153,500
51617300010206000	40003122	1001 MATTLIND WAY LLC	E	.0	300,000	0	300,000
51617300010207000	40003194	STATE OF DELAWARE	E	.0	1,250,000	0	1,250,000
51617300010207000	40003194	STATE OF DELAWARE	E	.0	11,924,800	0	11,924,800
		PROPERTY TOTAL		.0	13,174,800	0	13,174,800
51617300010208000	40006568	FOOD BANK OF DELAWARE	E	.0	675,000	0	675,000
51617300010208000	40006568	FOOD BANK OF DELAWARE	E	.0	4,537,900	0	4,537,900
		PROPERTY TOTAL		.0	5,212,900	0	5,212,900
51617300010210000	40006910	CK HOLDINGS WORLDWIDE	C	.0	208,000	0	208,000
51617300010210000	40006910	CK HOLDINGS WORLDWIDE	C	.0	1,084,400	0	1,084,400
		PROPERTY TOTAL		.0	1,292,400	0	1,292,400
51617300010211000	40000104	MID-DELAWARE PROFESSIO	C	.0	150,000	0	150,000
51617300010211000	40000104	MID-DELAWARE PROFESSIO	C	.0	457,000	0	457,000
		PROPERTY TOTAL		.0	607,000	0	607,000
51617300010212000	40005571	J & P JAMES PROPERTIES	C	.0	150,000	0	150,000
51617300010212000	40005571	J & P JAMES PROPERTIES	C	.0	297,000	0	297,000
		PROPERTY TOTAL		.0	447,000	0	447,000
51617300010213000	40007253	GUICE PROPERTIES LLC	C	.0	150,000	0	150,000
51617300010214000	40007253	GUICE PROPERTIES LLC	C	.0	150,000	0	150,000
51617300010215000	40006735	NAPA VALLEY INVESTMENT	C	.0	150,000	0	150,000
51617300010216000	40007022	BAYSIDE GYMNASTICS LLC	C	.0	191,500	0	191,500
51617300010217000	40000102	CITY OF MILFORD - VACA	E	.0	268,000	0	268,000
51617300010218000	40000106	4BLAINE, LLC	C	.0	138,400	0	138,400
51617300010218000	40000106	4BLAINE, LLC	C	.0	653,000	0	653,000
		PROPERTY TOTAL		.0	791,400	0	791,400

CURRENT VALUES

EXEMPTS INCLUDED

PROPERTY	OWNER	NAME	CLASS	COUNT	ASSESSMENT	DEFERRED	NET ASSESSMENT
51617300010219000	40004961	F & R PROPERTIES LLC	C	.0	150,000	0	150,000
51617300010219000	40004961	F & R PROPERTIES LLC	C	.0	353,900	0	353,900
		PROPERTY TOTAL		.0	503,900	0	503,900
51617300010220000	40006735	NAPA VALLEY INVESTMENT	C	.0	250,000	0	250,000
51617300010221000	40000247	NEPHROLOGY REAL ESTATE	C	.0	250,000	0	250,000
51617300010221000	40000247	NEPHROLOGY REAL ESTATE	C	.0	906,100	0	906,100
		PROPERTY TOTAL		.0	1,156,100	0	1,156,100
51617300010222000	40007068	RICHARDS, WILLIAM	C	.0	185,000	0	185,000
51617300010223000	40001014	CITY OF MILFORD	E	.0	460,000	0	460,000
51617300010224000	40001014	CITY OF MILFORD	E	.0	16,200	0	16,200
51617300010300000	40001390	1001 MATTLIND WAY LLC	C	.0	245,000	0	245,000
51617300010300000	40001390	1001 MATTLIND WAY LLC	C	.0	677,500	0	677,500
		PROPERTY TOTAL		.0	922,500	0	922,500
51617300010301000	40001391	WALKER, PAUL E & PHYLL	C	.0	109,400	0	109,400
51617300010301000	40001391	WALKER, PAUL E & PHYLL	C	.0	488,900	0	488,900
		PROPERTY TOTAL		.0	598,300	0	598,300
51617300010302000	40001014	CITY OF MILFORD	E	.0	50,000	0	50,000
51617300010303000	40001390	1001 MATTLIND WAY LLC	C	.0	235,000	0	235,000
51617300010303000	40001390	1001 MATTLIND WAY LLC	C	.0	232,600	0	232,600
		PROPERTY TOTAL		.0	467,600	0	467,600
51617300010306000	40006599	JSH PROPERTIES INC	C	.0	246,000	0	246,000
51617300010306000	40006599	JSH PROPERTIES INC	C	.0	817,600	0	817,600
		PROPERTY TOTAL		.0	1,063,600	0	1,063,600
51617300010307000	40001395	FAULTON LLC	C	.0	67,400	0	67,400
51617300010307000	40001395	FAULTON LLC	C	.0	477,700	0	477,700
		PROPERTY TOTAL		.0	545,100	0	545,100
51617300010308000	40001396	CITY OF MILFORD - PUBL	E	.0	349,200	0	349,200
51617300010308000	40001396	CITY OF MILFORD - PUBL	E	.0	2,713,300	0	2,713,300
		PROPERTY TOTAL		.0	3,062,500	0	3,062,500
51617300010310000	40006276	MLI LLC	C	.0	180,000	0	180,000
51617300010310000	40006276	MLI LLC	C	.0	431,000	0	431,000
		PROPERTY TOTAL		.0	611,000	0	611,000
51617300010311000	40001398	WINSTON REAL PROPERTY	C	.0	175,200	0	175,200
51617300010311000	40001398	WINSTON REAL PROPERTY	C	.0	199,700	0	199,700
		PROPERTY TOTAL		.0	374,900	0	374,900
51617300010312000	40002856	OLD TOWN HALL ASSOCIAT	C	.0	194,900	0	194,900
51617300010312000	40002856	OLD TOWN HALL ASSOCIAT	C	.0	870,800	0	870,800

CURRENT VALUES

EXEMPTS INCLUDED

PROPERTY	OWNER	NAME	CLASS	COUNT	ASSESSMENT	DEFERRED	NET ASSESSMENT
		PROPERTY TOTAL		.0	1,065,700	0	1,065,700
51617300010313000	40006277	BLUEWIRED LLC	C	.0	165,000	0	165,000
51617300010313000	40006277	BLUEWIRED LLC	C	.0	284,800	0	284,800
		PROPERTY TOTAL		.0	449,800	0	449,800
51617300010314000	40006735	NAPA VALLEY INVESTMENT	C	.0	200,000	0	200,000
51617300010315000	40006674	302 INVESTMENTS LLC	C	.0	178,000	0	178,000
51617300010315000	40006674	302 INVESTMENTS LLC	C	.0	134,700	0	134,700
		PROPERTY TOTAL		.0	312,700	0	312,700
51617300010316000	40001401	KAZA, SRINIVAS-TRUSTEE	C	.0	176,000	0	176,000
51617300010317000	40006731	CITY OF MILFORD - RETE	E	.0	238,500	0	238,500
51617300010318000	40006731	CITY OF MILFORD - RETE	E	.0	252,000	0	252,000
51617300010319000	40001403	CITY OF MILFORD - ROW	E	.0	31,500	0	31,500
51617300010319000	40001403	CITY OF MILFORD - ROW	E	.0	900	0	900
		PROPERTY TOTAL		.0	32,400	0	32,400
51617300010320000	40006642	LA KRAMER LLC	C	.0	228,500	0	228,500
51617300010320000	40006642	LA KRAMER LLC	C	.0	485,200	0	485,200
		PROPERTY TOTAL		.0	713,700	0	713,700
51617300010321000	40005773	ELDA LLC	C	.0	216,300	0	216,300
51617300010321000	40005773	ELDA LLC	C	.0	192,300	0	192,300
		PROPERTY TOTAL		.0	408,600	0	408,600
51617300010322000	40005774	PENROSE 223 LLC	C	.0	168,400	0	168,400
51617300010322000	40005774	PENROSE 223 LLC	C	.0	962,100	0	962,100
		PROPERTY TOTAL		.0	1,130,500	0	1,130,500
51617300010323000	40002482	TROUTMAN, MELINDA	C	.0	162,300	0	162,300
51617300010323000	40002482	TROUTMAN, MELINDA	C	.0	116,600	0	116,600
		PROPERTY TOTAL		.0	278,900	0	278,900
51617300010324000	40006637	HAVEN WAY V LLC	C	.0	164,000	0	164,000
51617300010324000	40006637	HAVEN WAY V LLC	C	.0	275,700	0	275,700
		PROPERTY TOTAL		.0	439,700	0	439,700
51617300010325000	40006616	DELAWARE RURAL WATER A	C	.0	150,000	0	150,000
51617300010325000	40006616	DELAWARE RURAL WATER A	C	.0	526,500	0	526,500
		PROPERTY TOTAL		.0	676,500	0	676,500
51617300010326000	40006624	DELMARVA VITREORETINAL	C	.0	181,500	0	181,500
51617300010326000	40006624	DELMARVA VITREORETINAL	C	.0	355,500	0	355,500
		PROPERTY TOTAL		.0	537,000	0	537,000
51617300010327000	40004533	BEACH PROFESSIONALS LL	C	.0	150,500	0	150,500
51617300010327000	40004533	BEACH PROFESSIONALS LL	C	.0	461,900	0	461,900

CURRENT VALUES

EXEMPTS INCLUDED

PROPERTY	OWNER	NAME	CLASS	COUNT	ASSESSMENT	DEFERRED	NET ASSESSMENT
		PROPERTY TOTAL		.0	612,400	0	612,400
51617300010329000	40006609	DLE LLC	C	.0	172,400	0	172,400
51617300010329000	40006609	DLE LLC	C	.0	629,800	0	629,800
		PROPERTY TOTAL		.0	802,200	0	802,200
51617300010330000	40006603	JM CISNEROS & SONS PRO	C	.0	184,600	0	184,600
51617300010330000	40006603	JM CISNEROS & SONS PRO	C	.0	729,200	0	729,200
		PROPERTY TOTAL		.0	913,800	0	913,800
51617300010331000	40006777	C A MOORE & SONS LLC	C	.0	211,700	0	211,700
51617300010331000	40006777	C A MOORE & SONS LLC	C	.0	25,100	0	25,100
		PROPERTY TOTAL		.0	236,800	0	236,800
51617300010332000	40006527	255MULLETRUN LLC	C	.0	162,200	0	162,200
51617300010332000	40006527	255MULLETRUN LLC	C	.0	101,300	0	101,300
		PROPERTY TOTAL		.0	263,500	0	263,500
51617300010401000	40001411	MILFORD CROSSING ASSOC	A	.0	450,000	0	450,000
51617300010401000	40001411	MILFORD CROSSING ASSOC	A	.0	1,764,600	0	1,764,600
		PROPERTY TOTAL		.0	2,214,600	0	2,214,600
51617300010402000	40001412	MILFORD SENIOR ASSOC I	A	.0	992,800	0	992,800
51617300010402000	40001412	MILFORD SENIOR ASSOC I	A	.0	813,500	0	813,500
		PROPERTY TOTAL		.0	1,806,300	0	1,806,300
51617300010403000	40000525	CASCADES LLC	A	.0	535,000	0	535,000
51617300010403000	40000525	CASCADES LLC	A	.0	6,199,300	0	6,199,300
		PROPERTY TOTAL		.0	6,734,300	0	6,734,300
51617300010404000	40000526	MAC RENTALS LLC	R	.0	26,600	0	26,600
51617300010405000	40000526	MAC RENTALS LLC	R	.0	86,800	0	86,800
51617300010500000	40001413	GRINER, DONNA L-TRUSTE	R	.0	55,200	0	55,200
51617300010500000	40001413	GRINER, DONNA L-TRUSTE	R	.0	141,600	0	141,600
		PROPERTY TOTAL		.0	196,800	0	196,800
51617300010501000	40001414	MILLER, IVAN DUANE	R	.0	31,400	0	31,400
51617300010501000	40001414	MILLER, IVAN DUANE	R	.0	252,000	0	252,000
		PROPERTY TOTAL		.0	283,400	0	283,400
51617300010502000	40001415	PRIMOS, NOEL E & ANDRE	R	.0	46,900	0	46,900
51617300010502000	40001415	PRIMOS, NOEL E & ANDRE	R	.0	298,900	0	298,900
		PROPERTY TOTAL		.0	345,800	0	345,800
51617300010600000	40004534	JSI MILFORD REALTY COM	R	.0	1,365,800	0	1,365,800
51617300010600000	40004534	JSI MILFORD REALTY COM	R	.0	182,900	0	182,900
		PROPERTY TOTAL		.0	1,548,700	0	1,548,700
51617300010602000	40001014	CITY OF MILFORD	E	.0	307,200	0	307,200

CURRENT VALUES

EXEMPTS INCLUDED

PROPERTY	OWNER	NAME	CLASS	COUNT	ASSESSMENT	DEFERRED	NET ASSESSMENT
51617300010700000	40001417	BRANTA ENTERPRISE LLC	C	.0	215,000	0	215,000
51617300010700000	40001417	BRANTA ENTERPRISE LLC	C	.0	685,900	0	685,900
		PROPERTY TOTAL		.0	900,900	0	900,900
51617300010800000	40000361	COSMO PROPERTIES LLC	C	.0	406,200	0	406,200
51617300010800000	40000361	COSMO PROPERTIES LLC	C	.0	769,200	0	769,200
		PROPERTY TOTAL		.0	1,175,400	0	1,175,400
51617300010900000	40006362	MISPILLION REALTY LLC	C	.0	209,700	0	209,700
51617300010900000	40006362	MISPILLION REALTY LLC	C	.0	168,800	0	168,800
		PROPERTY TOTAL		.0	378,500	0	378,500
51617300011000000	40006362	MISPILLION REALTY LLC	C	.0	202,500	0	202,500
51617300011100000	40007007	SMITH, DAVID W & MARK	C	.0	193,500	0	193,500
51617300011200000	40004535	586 MHH LLC	C	.0	164,000	0	164,000
51617300011200000	40004535	586 MHH LLC	C	.0	301,900	0	301,900
		PROPERTY TOTAL		.0	465,900	0	465,900
51617300011201000	40001421	GRANT, ROBERT-TRUSTEE	C	.0	145,500	0	145,500
51617300011201000	40001421	GRANT, ROBERT-TRUSTEE	C	.0	135,900	0	135,900
		PROPERTY TOTAL		.0	281,400	0	281,400
51617300011300000	40006615	MPC LLC	C	.0	161,600	0	161,600
51617300011300000	40006615	MPC LLC	C	.0	517,300	0	517,300
		PROPERTY TOTAL		.0	678,900	0	678,900
51617300011400000	40006595	IGLESIA PENTECOSTAL LA	E	.0	180,000	0	180,000
51617300011400000	40006595	IGLESIA PENTECOSTAL LA	E	.0	959,200	0	959,200
		PROPERTY TOTAL		.0	1,139,200	0	1,139,200
51617300011500000	40001424	LPJ PROPERTIES PARTNER	C	.0	195,200	0	195,200
51617300011500000	40001424	LPJ PROPERTIES PARTNER	C	.0	232,000	0	232,000
		PROPERTY TOTAL		.0	427,200	0	427,200
51617300011600000	40007054	BRADLEY, CHARLES R & M	C	.0	117,700	0	117,700
51617300011600000	40007054	BRADLEY, CHARLES R & M	C	.0	69,300	0	69,300
		PROPERTY TOTAL		.0	187,000	0	187,000
51617300011700000	40001083	PEOPLE'S PLACE PROPERT	E	.0	262,500	0	262,500
51617300011700000	40001083	PEOPLE'S PLACE PROPERT	E	.0	1,067,100	0	1,067,100
		PROPERTY TOTAL		.0	1,329,600	0	1,329,600
51617300011800000	40001426	WALKER, PJ & PHYLLIS	R	.0	93,300	0	93,300
51617300011800000	40001426	WALKER, PJ & PHYLLIS	R	.0	595,800	0	595,800
		PROPERTY TOTAL		.0	689,100	0	689,100
51617300011801000	40006601	SYLVESTER III, HAROLD	R	.0	123,500	0	123,500
51617300011801000	40006601	SYLVESTER III, HAROLD	R	.0	875,300	0	875,300
		PROPERTY TOTAL		.0	998,800	0	998,800

CURRENT VALUES

EXEMPTS INCLUDED

PROPERTY	OWNER	NAME	CLASS	COUNT	ASSESSMENT	DEFERRED	NET ASSESSMENT
51617300011802000	40001429	FUNG, MARTHA	R	.0	101,600	0	101,600
51617300011802000	40001429	FUNG, MARTHA	R	.0	379,400	0	379,400
		PROPERTY TOTAL		.0	481,000	0	481,000
51617300011803000	40001430	MARVEL, RANDY E & LIND	R	.0	92,300	0	92,300
51617300011803000	40001430	MARVEL, RANDY E & LIND	R	.0	300,000	0	300,000
		PROPERTY TOTAL		.0	392,300	0	392,300
51617300011804000	40001431	GILEWSKI, RICHARD & TE	R	.0	70,900	0	70,900
51617300011804000	40001431	GILEWSKI, RICHARD & TE	R	.0	281,900	0	281,900
		PROPERTY TOTAL		.0	352,800	0	352,800
51617300011805000	40003354	WALKER PROPERTIES LLC	R	.0	44,700	0	44,700
51617300011900000	40006617	WALSH, LYNN E & RACHEL	C	.0	199,700	0	199,700
51617300011900000	40006617	WALSH, LYNN E & RACHEL	C	.0	474,200	0	474,200
		PROPERTY TOTAL		.0	673,900	0	673,900
51617300011901000	40006617	WALSH, LYNN E & RACHEL	C	.0	74,400	0	74,400
51617300011902000	40006819	800 AIRPORT ROAD LLC	C	.0	75,400	0	75,400
51617300011903000	40006819	800 AIRPORT ROAD LLC	C	.0	224,800	0	224,800
51617300012000000	40006500	DELAWARE HOSPICE INC	E	.0	690,000	0	690,000
51617300012000000	40006500	DELAWARE HOSPICE INC	E	.0	2,910,100	0	2,910,100
		PROPERTY TOTAL		.0	3,600,100	0	3,600,100
51617300012200000	40006659	HOLLY HILL HOLDINGS LL	R	.0	137,700	0	137,700
5161730001220000000	40006659	HOLLY HILL HOLDINGS LL	R	.0	137,700	0	137,700
5161730301010000000	40006659	HOLLY HILL HOLDINGS LL	R	.0	1,300	0	1,300
5161730301020000000	40006659	HOLLY HILL HOLDINGS LL	R	.0	700	0	700
5161730301030000000	40006659	HOLLY HILL HOLDINGS LL	R	.0	700	0	700
5161730301040000000	40006659	HOLLY HILL HOLDINGS LL	R	.0	700	0	700
5161730301050000000	40006659	HOLLY HILL HOLDINGS LL	R	.0	700	0	700
5161730301060000000	40006659	HOLLY HILL HOLDINGS LL	R	.0	700	0	700
5161730301070000000	40006659	HOLLY HILL HOLDINGS LL	R	.0	1,300	0	1,300
5161730301080000000	40006659	HOLLY HILL HOLDINGS LL	R	.0	1,300	0	1,300
5161730301090000000	40006659	HOLLY HILL HOLDINGS LL	R	.0	700	0	700
5161730301100000000	40006659	HOLLY HILL HOLDINGS LL	R	.0	700	0	700

CURRENT VALUES

EXEMPTS INCLUDED

PROPERTY	OWNER NAME	CLASS	COUNT	ASSESSMENT	DEFERRED	NET ASSESSMENT
5161730301110000000	40006659 HOLLY HILL HOLDINGS LL	R	.0	1,300	0	1,300
5161730301120000000	40006659 HOLLY HILL HOLDINGS LL	R	.0	1,400	0	1,400
5161730301130000000	40006659 HOLLY HILL HOLDINGS LL	R	.0	700	0	700
5161730301140000000	40006659 HOLLY HILL HOLDINGS LL	R	.0	700	0	700
5161730301150000000	40006659 HOLLY HILL HOLDINGS LL	R	.0	700	0	700
5161730301160000000	40006659 HOLLY HILL HOLDINGS LL	R	.0	700	0	700
5161730301170000000	40006659 HOLLY HILL HOLDINGS LL	R	.0	1,400	0	1,400
5161730301180000000	40006659 HOLLY HILL HOLDINGS LL	R	.0	1,300	0	1,300
5161730301190000000	40006659 HOLLY HILL HOLDINGS LL	R	.0	700	0	700
5161730301200000000	40006659 HOLLY HILL HOLDINGS LL	R	.0	700	0	700
5161730301210000000	40006659 HOLLY HILL HOLDINGS LL	R	.0	700	0	700
5161730301220000000	40006659 HOLLY HILL HOLDINGS LL	R	.0	700	0	700
5161730301230000000	40006659 HOLLY HILL HOLDINGS LL	R	.0	700	0	700
5161730301240000000	40006659 HOLLY HILL HOLDINGS LL	R	.0	700	0	700
5161730301250000000	40006659 HOLLY HILL HOLDINGS LL	R	.0	1,300	0	1,300
5161730301260000000	40006659 HOLLY HILL HOLDINGS LL	R	.0	1,300	0	1,300
5161730301270000000	40006659 HOLLY HILL HOLDINGS LL	R	.0	700	0	700
5161730301280000000	40006659 HOLLY HILL HOLDINGS LL	R	.0	700	0	700
5161730301290000000	40006659 HOLLY HILL HOLDINGS LL	R	.0	700	0	700
5161730301300000000	40006659 HOLLY HILL HOLDINGS LL	R	.0	700	0	700
5161730301310000000	40006659 HOLLY HILL HOLDINGS LL	R	.0	700	0	700
5161730301320000000	40006659 HOLLY HILL HOLDINGS LL	R	.0	700	0	700
5161730301330000000	40006659 HOLLY HILL HOLDINGS LL	R	.0	1,300	0	1,300
5161730301340000000	40006659 HOLLY HILL HOLDINGS LL	R	.0	1,300	0	1,300
5161730301350000000	40006659 HOLLY HILL HOLDINGS LL	R	.0	700	0	700
5161730301360000000	40006659 HOLLY HILL HOLDINGS LL	R	.0	700	0	700

CURRENT VALUES

EXEMPTS INCLUDED

PROPERTY	OWNER NAME	CLASS	COUNT	ASSESSMENT	DEFERRED	NET ASSESSMENT
5161730301370000000	40006659 HOLLY HILL HOLDINGS LL	R	.0	700	0	700
5161730301380000000	40006659 HOLLY HILL HOLDINGS LL	R	.0	700	0	700
5161730301390000000	40006659 HOLLY HILL HOLDINGS LL	R	.0	700	0	700
5161730301400000000	40006659 HOLLY HILL HOLDINGS LL	R	.0	700	0	700
5161730301410000000	40006659 HOLLY HILL HOLDINGS LL	R	.0	1,300	0	1,300
5161730301420000000	40006659 HOLLY HILL HOLDINGS LL	R	.0	1,300	0	1,300
5161730301430000000	40006659 HOLLY HILL HOLDINGS LL	R	.0	700	0	700
5161730301440000000	40006659 HOLLY HILL HOLDINGS LL	R	.0	700	0	700
5161730301450000000	40006659 HOLLY HILL HOLDINGS LL	R	.0	700	0	700
5161730301460000000	40006659 HOLLY HILL HOLDINGS LL	R	.0	700	0	700
5161730301470000000	40006659 HOLLY HILL HOLDINGS LL	R	.0	700	0	700
5161730301480000000	40006659 HOLLY HILL HOLDINGS LL	R	.0	700	0	700
5161730301490000000	40006659 HOLLY HILL HOLDINGS LL	R	.0	1,300	0	1,300
5161730301500000000	40006659 HOLLY HILL HOLDINGS LL	R	.0	1,300	0	1,300
5161730301510000000	40006659 HOLLY HILL HOLDINGS LL	R	.0	700	0	700
5161730301520000000	40006659 HOLLY HILL HOLDINGS LL	R	.0	700	0	700
5161730301530000000	40006659 HOLLY HILL HOLDINGS LL	R	.0	700	0	700
5161730301540000000	40006659 HOLLY HILL HOLDINGS LL	R	.0	700	0	700
5161730301550000000	40006659 HOLLY HILL HOLDINGS LL	R	.0	1,300	0	1,300
5161730301560000000	40006659 HOLLY HILL HOLDINGS LL	R	.0	1,300	0	1,300
5161730301570000000	40006659 HOLLY HILL HOLDINGS LL	R	.0	700	0	700
5161730301580000000	40006659 HOLLY HILL HOLDINGS LL	R	.0	700	0	700
5161730301590000000	40006659 HOLLY HILL HOLDINGS LL	R	.0	700	0	700
5161730301600000000	40006659 HOLLY HILL HOLDINGS LL	R	.0	700	0	700
5161730301610000000	40006659 HOLLY HILL HOLDINGS LL	R	.0	700	0	700
5161730301620000000	40006659 HOLLY HILL HOLDINGS LL	R	.0	1,300	0	1,300

CURRENT VALUES

EXEMPTS INCLUDED

PROPERTY	OWNER NAME	CLASS	COUNT	ASSESSMENT	DEFERRED	NET ASSESSMENT
5161730301630000000	40006659 HOLLY HILL HOLDINGS LL	R	.0	1,300	0	1,300
5161730301640000000	40006659 HOLLY HILL HOLDINGS LL	R	.0	700	0	700
5161730301650000000	40006659 HOLLY HILL HOLDINGS LL	R	.0	700	0	700
5161730301660000000	40006659 HOLLY HILL HOLDINGS LL	R	.0	1,300	0	1,300
5161730301670000000	40006659 HOLLY HILL HOLDINGS LL	R	.0	1,300	0	1,300
5161730301680000000	40006659 HOLLY HILL HOLDINGS LL	R	.0	700	0	700
5161730301690000000	40006659 HOLLY HILL HOLDINGS LL	R	.0	700	0	700
5161730301700000000	40006659 HOLLY HILL HOLDINGS LL	R	.0	800	0	800
5161730301710000000	40006659 HOLLY HILL HOLDINGS LL	R	.0	800	0	800
5161730301720000000	40006659 HOLLY HILL HOLDINGS LL	R	.0	700	0	700
5161730301730000000	40006659 HOLLY HILL HOLDINGS LL	R	.0	700	0	700
5161730301740000000	40006659 HOLLY HILL HOLDINGS LL	R	.0	1,300	0	1,300
5161730301750000000	40006659 HOLLY HILL HOLDINGS LL	R	.0	1,300	0	1,300
5161730301760000000	40006659 HOLLY HILL HOLDINGS LL	R	.0	700	0	700
5161730301770000000	40006659 HOLLY HILL HOLDINGS LL	R	.0	700	0	700
5161730301780000000	40006659 HOLLY HILL HOLDINGS LL	R	.0	700	0	700
5161730301790000000	40006659 HOLLY HILL HOLDINGS LL	R	.0	700	0	700
5161730301800000000	40006659 HOLLY HILL HOLDINGS LL	R	.0	700	0	700
5161730301810000000	40006659 HOLLY HILL HOLDINGS LL	R	.0	700	0	700
5161730301820000000	40006659 HOLLY HILL HOLDINGS LL	R	.0	1,300	0	1,300
5161730301830000000	40006659 HOLLY HILL HOLDINGS LL	R	.0	1,300	0	1,300
5161730301840000000	40006659 HOLLY HILL HOLDINGS LL	R	.0	700	0	700
5161730301850000000	40006659 HOLLY HILL HOLDINGS LL	R	.0	700	0	700
5161730301860000000	40006659 HOLLY HILL HOLDINGS LL	R	.0	700	0	700
5161730301870000000	40006659 HOLLY HILL HOLDINGS LL	R	.0	700	0	700
5161730301880000000	40006659 HOLLY HILL HOLDINGS LL	R	.0	700	0	700

CURRENT VALUES

EXEMPTS INCLUDED

PROPERTY	OWNER NAME	CLASS	COUNT	ASSESSMENT	DEFERRED	NET ASSESSMENT
5161730301890000000	40006659 HOLLY HILL HOLDINGS LL	R	.0	700	0	700
5161730301900000000	40006659 HOLLY HILL HOLDINGS LL	R	.0	1,300	0	1,300
5161730301910000000	40006659 HOLLY HILL HOLDINGS LL	R	.0	1,300	0	1,300
5161730301920000000	40006659 HOLLY HILL HOLDINGS LL	R	.0	700	0	700
5161730301930000000	40006659 HOLLY HILL HOLDINGS LL	R	.0	700	0	700
5161730301940000000	40006659 HOLLY HILL HOLDINGS LL	R	.0	700	0	700
5161730301950000000	40006659 HOLLY HILL HOLDINGS LL	R	.0	700	0	700
5161730301960000000	40006659 HOLLY HILL HOLDINGS LL	R	.0	700	0	700
5161730301970000000	40006659 HOLLY HILL HOLDINGS LL	R	.0	1,300	0	1,300
5161730301980000000	40006659 HOLLY HILL HOLDINGS LL	R	.0	15,500	0	15,500
5161730301990000000	40006659 HOLLY HILL HOLDINGS LL	R	.0	99,000	0	99,000
5161730302010000000	40006659 HOLLY HILL HOLDINGS LL	R	.0	1,300	0	1,300
5161730302020000000	40006659 HOLLY HILL HOLDINGS LL	R	.0	700	0	700
5161730302030000000	40006659 HOLLY HILL HOLDINGS LL	R	.0	700	0	700
5161730302040000000	40006659 HOLLY HILL HOLDINGS LL	R	.0	700	0	700
5161730302050000000	40006659 HOLLY HILL HOLDINGS LL	R	.0	700	0	700
5161730302060000000	40006659 HOLLY HILL HOLDINGS LL	R	.0	700	0	700
5161730302070000000	40006659 HOLLY HILL HOLDINGS LL	R	.0	700	0	700
5161730302080000000	40006659 HOLLY HILL HOLDINGS LL	R	.0	1,300	0	1,300
5161730302090000000	40006659 HOLLY HILL HOLDINGS LL	R	.0	1,300	0	1,300
5161730302100000000	40006659 HOLLY HILL HOLDINGS LL	R	.0	700	0	700
5161730302110000000	40006659 HOLLY HILL HOLDINGS LL	R	.0	700	0	700
5161730302120000000	40006659 HOLLY HILL HOLDINGS LL	R	.0	1,300	0	1,300
5161730302130000000	40006659 HOLLY HILL HOLDINGS LL	R	.0	1,300	0	1,300
5161730302140000000	40006659 HOLLY HILL HOLDINGS LL	R	.0	700	0	700
5161730302150000000	40006659 HOLLY HILL HOLDINGS LL	R	.0	700	0	700

CURRENT VALUES

EXEMPTS INCLUDED

PROPERTY	OWNER NAME	CLASS	COUNT	ASSESSMENT	DEFERRED	NET ASSESSMENT
5161730302160000000	40006659 HOLLY HILL HOLDINGS LL	R	.0	1,300	0	1,300
5161730302170000000	40006659 HOLLY HILL HOLDINGS LL	R	.0	1,300	0	1,300
5161730302180000000	40006659 HOLLY HILL HOLDINGS LL	R	.0	700	0	700
5161730302190000000	40006659 HOLLY HILL HOLDINGS LL	R	.0	700	0	700
5161730302200000000	40006659 HOLLY HILL HOLDINGS LL	R	.0	700	0	700
5161730302210000000	40006659 HOLLY HILL HOLDINGS LL	R	.0	700	0	700
5161730302220000000	40006659 HOLLY HILL HOLDINGS LL	R	.0	1,300	0	1,300
5161730302230000000	40006659 HOLLY HILL HOLDINGS LL	R	.0	1,300	0	1,300
5161730302240000000	40006659 HOLLY HILL HOLDINGS LL	R	.0	700	0	700
5161730302250000000	40006659 HOLLY HILL HOLDINGS LL	R	.0	700	0	700
5161730302260000000	40006659 HOLLY HILL HOLDINGS LL	R	.0	700	0	700
5161730302270000000	40006659 HOLLY HILL HOLDINGS LL	R	.0	700	0	700
5161730302280000000	40006659 HOLLY HILL HOLDINGS LL	R	.0	700	0	700
5161730302290000000	40006659 HOLLY HILL HOLDINGS LL	R	.0	1,300	0	1,300
5161730302300000000	40006659 HOLLY HILL HOLDINGS LL	R	.0	1,500	0	1,500
5161730302310000000	40006659 HOLLY HILL HOLDINGS LL	R	.0	800	0	800
5161730302320000000	40006659 HOLLY HILL HOLDINGS LL	R	.0	800	0	800
5161730302330000000	40006659 HOLLY HILL HOLDINGS LL	R	.0	1,500	0	1,500
5161730302340000000	40006659 HOLLY HILL HOLDINGS LL	R	.0	1,400	0	1,400
5161730302350000000	40006659 HOLLY HILL HOLDINGS LL	R	.0	700	0	700
5161730302360000000	40006659 HOLLY HILL HOLDINGS LL	R	.0	700	0	700
5161730302370000000	40006659 HOLLY HILL HOLDINGS LL	R	.0	700	0	700
5161730302380000000	40006659 HOLLY HILL HOLDINGS LL	R	.0	700	0	700
5161730302390000000	40006659 HOLLY HILL HOLDINGS LL	R	.0	700	0	700
5161730302400000000	40006659 HOLLY HILL HOLDINGS LL	R	.0	700	0	700
5161730302410000000	40006659 HOLLY HILL HOLDINGS LL	R	.0	1,300	0	1,300

CURRENT VALUES

EXEMPTS INCLUDED

PROPERTY	OWNER NAME	CLASS	COUNT	ASSESSMENT	DEFERRED	NET ASSESSMENT
5161730302420000000	40006659 HOLLY HILL HOLDINGS LL	R	.0	1,300	0	1,300
5161730302430000000	40006659 HOLLY HILL HOLDINGS LL	R	.0	700	0	700
5161730302440000000	40006659 HOLLY HILL HOLDINGS LL	R	.0	700	0	700
5161730302450000000	40006659 HOLLY HILL HOLDINGS LL	R	.0	700	0	700
5161730302460000000	40006659 HOLLY HILL HOLDINGS LL	R	.0	700	0	700
5161730302470000000	40006659 HOLLY HILL HOLDINGS LL	R	.0	1,300	0	1,300
5161730302480000000	40006659 HOLLY HILL HOLDINGS LL	R	.0	1,300	0	1,300
5161730302490000000	40006659 HOLLY HILL HOLDINGS LL	R	.0	700	0	700
5161730302500000000	40006659 HOLLY HILL HOLDINGS LL	R	.0	700	0	700
5161730302510000000	40006659 HOLLY HILL HOLDINGS LL	R	.0	700	0	700
5161730302520000000	40006659 HOLLY HILL HOLDINGS LL	R	.0	700	0	700
5161730302530000000	40006659 HOLLY HILL HOLDINGS LL	R	.0	700	0	700
5161730302540000000	40006659 HOLLY HILL HOLDINGS LL	R	.0	700	0	700
5161730302550000000	40006659 HOLLY HILL HOLDINGS LL	R	.0	1,300	0	1,300
5161730302560000000	40006659 HOLLY HILL HOLDINGS LL	R	.0	1,200	0	1,200
5161730302570000000	40006659 HOLLY HILL HOLDINGS LL	R	.0	700	0	700
5161730302580000000	40006659 HOLLY HILL HOLDINGS LL	R	.0	700	0	700
5161730302590000000	40006659 HOLLY HILL HOLDINGS LL	R	.0	700	0	700
5161730302600000000	40006659 HOLLY HILL HOLDINGS LL	R	.0	700	0	700
5161730302610000000	40006659 HOLLY HILL HOLDINGS LL	R	.0	700	0	700
5161730302620000000	40006659 HOLLY HILL HOLDINGS LL	R	.0	1,300	0	1,300
5161730302630000000	40006659 HOLLY HILL HOLDINGS LL	R	.0	16,000	0	16,000
5161730302640000000	40006659 HOLLY HILL HOLDINGS LL	R	.0	10,600	0	10,600
51617303026500000	40006659 HOLLY HILL HOLDINGS LL	R	.0	90,700	0	90,700
5161730302650000000	40006659 HOLLY HILL HOLDINGS LL	R	.0	90,700	0	90,700
51617303026600000	40006659 HOLLY HILL HOLDINGS LL	R	.0	306,400	0	306,400
51617303026600000	40006659 HOLLY HILL HOLDINGS LL	R	.0	39,300	0	39,300

CURRENT VALUES

EXEMPTS INCLUDED

PROPERTY	OWNER NAME	CLASS	COUNT	ASSESSMENT	DEFERRED	NET ASSESSMENT
	PROPERTY TOTAL		.0	345,700	0	345,700
5161730302660000000	40006659 HOLLY HILL HOLDINGS LL	R	.0	306,400	0	306,400
5161730302660000000	40006659 HOLLY HILL HOLDINGS LL	R	.0	39,300	0	39,300
	PROPERTY TOTAL		.0	345,700	0	345,700
51617303026700000	40006659 HOLLY HILL HOLDINGS LL	R	.0	182,300	0	182,300
5161730302670000000	40006659 HOLLY HILL HOLDINGS LL	R	.0	182,300	0	182,300
51617303026800000	40006659 HOLLY HILL HOLDINGS LL	C	.0	77,300	0	77,300
51617400010100000	40006645 MUNCE, JUDY L	C	.0	268,800	0	268,800
51617400010100000	40006645 MUNCE, JUDY L	C	.0	121,100	0	121,100
	PROPERTY TOTAL		.0	389,900	0	389,900
51617400010200000	40001433 H & D LEASING LLC	C	.0	331,600	0	331,600
51617400010200000	40001433 H & D LEASING LLC	C	.0	199,800	0	199,800
	PROPERTY TOTAL		.0	531,400	0	531,400
51617400010300000	40001434 J & R SCARBOROUGH INC	A	.0	155,600	0	155,600
51617400010300000	40001434 J & R SCARBOROUGH INC	A	.0	114,000	0	114,000
	PROPERTY TOTAL		.0	269,600	0	269,600
51617400010400000	40001435 BROWN, CAROLYN	R	.0	35,400	0	35,400
51617400010400000	40001435 BROWN, CAROLYN	R	.0	104,600	0	104,600
	PROPERTY TOTAL		.0	140,000	0	140,000
51617400010500000	40006665 MILFORD PARTNERS LLC	R	.0	227,700	0	227,700
51617400010500000	40006665 MILFORD PARTNERS LLC	R	.0	105,700	0	105,700
	PROPERTY TOTAL		.0	333,400	0	333,400
51617400010502000	40006576 SHORE REALTY LLC	C	.0	1,032,000	0	1,032,000
51617400010502000	40006576 SHORE REALTY LLC	C	.0	1,687,800	0	1,687,800
	PROPERTY TOTAL		.0	2,719,800	0	2,719,800
51617400010503000	40006565 WAL-MART PROPERTY TAX	C	.0	2,392,600	0	2,392,600
51617400010503000	40006565 WAL-MART PROPERTY TAX	C	.0	13,009,800	0	13,009,800
	PROPERTY TOTAL		.0	15,402,400	0	15,402,400
51617400010504000	40006565 WAL-MART PROPERTY TAX	C	.0	500,000	0	500,000
51617400010505000	40006576 SHORE REALTY LLC	C	.0	976,500	0	976,500
51617400010506000	40006576 SHORE REALTY LLC	C	.0	615,000	0	615,000
51617400010507000	40006576 SHORE REALTY LLC	C	.0	189,000	0	189,000
51617400010507000	40006576 SHORE REALTY LLC	C	.0	76,600	0	76,600
	PROPERTY TOTAL		.0	265,600	0	265,600
51617400010600000	40001440 STATE OF DELAWARE	E	.0	300,000	0	300,000
51617400010600000	40001440 STATE OF DELAWARE	E	.0	423,600	0	423,600

CURRENT VALUES

EXEMPTS INCLUDED

PROPERTY	OWNER	NAME	CLASS	COUNT	ASSESSMENT	DEFERRED	NET ASSESSMENT
		PROPERTY TOTAL		.0	723,600	0	723,600
51617400010700000	40001441	BROOKWOODY LLC	C	.0	670,000	0	670,000
51617400010700000	40001441	BROOKWOODY LLC	C	.0	771,500	0	771,500
		PROPERTY TOTAL		.0	1,441,500	0	1,441,500
51617400010800000	40001442	POTOMAC FOODS REAL EST	C	.0	618,600	0	618,600
51617400010800000	40001442	POTOMAC FOODS REAL EST	C	.0	810,000	0	810,000
		PROPERTY TOTAL		.0	1,428,600	0	1,428,600
51617400010900000	40006607	HALPERN FAMILY PARTNER	C	.0	160,000	0	160,000
51617400010900000	40006607	HALPERN FAMILY PARTNER	C	.0	652,300	0	652,300
		PROPERTY TOTAL		.0	812,300	0	812,300
51617400011000000	40000341	JEWELL, KENNETH H	R	.0	119,900	0	119,900
51617400011300000	40003606	LIBORIO-LOUVIERS LLC	R	.0	395,800	0	395,800
51617400011300000	40003606	LIBORIO-LOUVIERS LLC	R	.0	89,400	0	89,400
		PROPERTY TOTAL		.0	485,200	0	485,200
51617400020100000	40006619	WARFEL, BRENDON T & CI	R	.0	67,900	0	67,900
51617400020200000	40006619	WARFEL, BRENDON T & CI	R	.0	115,700	0	115,700
51617400020200000	40006619	WARFEL, BRENDON T & CI	R	.0	516,800	0	516,800
		PROPERTY TOTAL		.0	632,500	0	632,500
51617400020300000	40006619	WARFEL, BRENDON T & CI	R	.0	35,500	0	35,500
51617400020300000	40006619	WARFEL, BRENDON T & CI	R	.0	70,400	0	70,400
		PROPERTY TOTAL		.0	105,900	0	105,900
51617400020301000	40006619	WARFEL, BRENDON T & CI	R	.0	70,300	0	70,300
51617400020301000	40006619	WARFEL, BRENDON T & CI	R	.0	300	0	300
		PROPERTY TOTAL		.0	70,600	0	70,600
51617400020400000	40001448	LCH PROPERTIES LLC	C	.0	624,500	0	624,500
51617400020400000	40001448	LCH PROPERTIES LLC	C	.0	262,700	0	262,700
		PROPERTY TOTAL		.0	887,200	0	887,200
51617400020500000	40001449	SHARP, MARVIN CANNON	F	.0	206,300	0	206,300
51617400020500000	40001449	SHARP, MARVIN CANNON	F	.0	310,300	0	310,300
		PROPERTY TOTAL		.0	516,600	0	516,600
51617400020800000	40006747	DELAWARE STATE DEPT OF	E	.0	245,000	0	245,000
51617400020900000	40003655	STATE OF DELAWARE	E	.0	2,632,500	0	2,632,500
51617400023601000	40001014	CITY OF MILFORD	E	.0	378,000	0	378,000
51617400030100000	40006574	FIRST UNITED PENTECOST	E	.0	708,800	0	708,800
51617400030100000	40006574	FIRST UNITED PENTECOST	E	.0	2,677,100	0	2,677,100
		PROPERTY TOTAL		.0	3,385,900	0	3,385,900

CURRENT VALUES

EXEMPTS INCLUDED

PROPERTY	OWNER	NAME	CLASS	COUNT	ASSESSMENT	DEFERRED	NET ASSESSMENT
51617400030101000	40006574	FIRST UNITED PENTECOST	E	.0	224,600	0	224,600
51617400030102000	40006574	FIRST UNITED PENTECOST	E	.0	263,000	0	263,000
51617400030103000	40006575	MILFORD HOSPITALITY LL	C	.0	184,400	0	184,400
51617400030103000	40006575	MILFORD HOSPITALITY LL	C	.0	3,154,800	0	3,154,800
		PROPERTY TOTAL		.0	3,339,200	0	3,339,200
51617400030200000	40003607	HAMMOND PROPERTY ASSOC	C	.0	400,200	0	400,200
51617400030200000	40003607	HAMMOND PROPERTY ASSOC	C	.0	228,700	0	228,700
		PROPERTY TOTAL		.0	628,900	0	628,900
51617400030300000	40006634	LEGATES-BESTE, ANNA-TR	C	.0	474,100	0	474,100
51617401010100000	40001452	HOLLI PROPERTIES LLC	R	.0	29,300	0	29,300
51617401010100000	40001452	HOLLI PROPERTIES LLC	R	.0	135,300	0	135,300
		PROPERTY TOTAL		.0	164,600	0	164,600
51617401010200000	40001453	STARKE, JAMES R	R	.0	26,900	0	26,900
51617401010200000	40001453	STARKE, JAMES R	R	.0	167,500	0	167,500
		PROPERTY TOTAL		.0	194,400	0	194,400
51617401010300000	40007117	VUONO, NICHOLAS H & EL	R	.0	27,100	0	27,100
51617401010300000	40007117	VUONO, NICHOLAS H & EL	R	.0	149,000	0	149,000
		PROPERTY TOTAL		.0	176,100	0	176,100
51617401010400000	40001455	WOOD, DONNA O & LYNN A	R	.0	27,800	0	27,800
51617401010400000	40001455	WOOD, DONNA O & LYNN A	R	.0	134,800	0	134,800
		PROPERTY TOTAL		.0	162,600	0	162,600
51617401010500000	40006281	ORTA-CASTRO, JUAN M	R	.0	29,000	0	29,000
51617401010500000	40006281	ORTA-CASTRO, JUAN M	R	.0	165,300	0	165,300
		PROPERTY TOTAL		.0	194,300	0	194,300
51617401010600000	40004538	MESSMER, DONNA	R	.0	27,500	0	27,500
51617401010600000	40004538	MESSMER, DONNA	R	.0	168,500	0	168,500
		PROPERTY TOTAL		.0	196,000	0	196,000
51617401010700000	40006282	CRIMMINS, MARY M	R	.0	26,600	0	26,600
51617401010700000	40006282	CRIMMINS, MARY M	R	.0	160,800	0	160,800
		PROPERTY TOTAL		.0	187,400	0	187,400
51617401010800000	40001459	HARSHBARGER, JAN C	R	.0	26,300	0	26,300
51617401010800000	40001459	HARSHBARGER, JAN C	R	.0	155,700	0	155,700
		PROPERTY TOTAL		.0	182,000	0	182,000
51617401010900000	40007111	READ, KRISTINE VERONIC	R	.0	26,300	0	26,300
51617401010900000	40007111	READ, KRISTINE VERONIC	R	.0	151,600	0	151,600
		PROPERTY TOTAL		.0	177,900	0	177,900
51617401011000000	40001461	HENRY, JOHN E & VARNEL	R	.0	26,300	0	26,300
51617401011000000	40001461	HENRY, JOHN E & VARNEL	R	.0	143,300	0	143,300

CURRENT VALUES

EXEMPTS INCLUDED

PROPERTY	OWNER NAME	CLASS	COUNT	ASSESSMENT	DEFERRED	NET ASSESSMENT
	PROPERTY TOTAL		.0	169,600	0	169,600
51617401011100000	40007119 LEFEVER, MICHELLE L	R	.0	26,300	0	26,300
51617401011100000	40007119 LEFEVER, MICHELLE L	R	.0	149,600	0	149,600
	PROPERTY TOTAL		.0	175,900	0	175,900
51617401011200000	40006778 BREWER, JOHN K & FAITH	R	.0	26,300	0	26,300
51617401011200000	40006778 BREWER, JOHN K & FAITH	R	.0	210,100	0	210,100
	PROPERTY TOTAL		.0	236,400	0	236,400
51617401011300000	40006761 ZHAN, GUANGTONG	R	.0	26,500	0	26,500
51617401011300000	40006761 ZHAN, GUANGTONG	R	.0	214,000	0	214,000
	PROPERTY TOTAL		.0	240,500	0	240,500
51617401011400000	40001465 YOSIFON, MICHAEL & VIO	R	.0	26,700	0	26,700
51617401011400000	40001465 YOSIFON, MICHAEL & VIO	R	.0	168,800	0	168,800
	PROPERTY TOTAL		.0	195,500	0	195,500
51617401011500000	40001466 MCDONALD, MARY L	R	.0	26,700	0	26,700
51617401011500000	40001466 MCDONALD, MARY L	R	.0	148,100	0	148,100
	PROPERTY TOTAL		.0	174,800	0	174,800
51617401011600000	40006283 HENDLEY, MILTON F & SH	R	.0	27,200	0	27,200
51617401011600000	40006283 HENDLEY, MILTON F & SH	R	.0	139,200	0	139,200
	PROPERTY TOTAL		.0	166,400	0	166,400
51617401011700000	40001468 DIMAIO, JOSEPH A JR	R	.0	26,800	0	26,800
51617401011700000	40001468 DIMAIO, JOSEPH A JR	R	.0	163,100	0	163,100
	PROPERTY TOTAL		.0	189,900	0	189,900
51617401011800000	40001469 MERGNER, HENRY & LOUIS	R	.0	26,800	0	26,800
51617401011800000	40001469 MERGNER, HENRY & LOUIS	R	.0	159,200	0	159,200
	PROPERTY TOTAL		.0	186,000	0	186,000
51617401011900000	40006284 CAPECE, ROSEMARIE	R	.0	26,800	0	26,800
51617401011900000	40006284 CAPECE, ROSEMARIE	R	.0	154,800	0	154,800
	PROPERTY TOTAL		.0	181,600	0	181,600
51617401012000000	40001471 CAPECE, JOSEPH & LISA	R	.0	26,500	0	26,500
51617401012000000	40001471 CAPECE, JOSEPH & LISA	R	.0	174,900	0	174,900
	PROPERTY TOTAL		.0	201,400	0	201,400
51617401012100000	40005778 FONDREN, BETTY LOU	R	.0	36,000	0	36,000
51617401012100000	40005778 FONDREN, BETTY LOU	R	.0	166,100	0	166,100
	PROPERTY TOTAL		.0	202,100	0	202,100
51617401012200000	40001473 WILLOUGHBY, CONNIE L	R	.0	38,800	0	38,800
51617401012200000	40001473 WILLOUGHBY, CONNIE L	R	.0	147,800	0	147,800
	PROPERTY TOTAL		.0	186,600	0	186,600
51617401012300000	40007110 SHAFER, JULIAN R	R	.0	26,900	0	26,900
51617401012300000	40007110 SHAFER, JULIAN R	R	.0	151,100	0	151,100

CURRENT VALUES

EXEMPTS INCLUDED

PROPERTY	OWNER NAME	CLASS	COUNT	ASSESSMENT	DEFERRED	NET ASSESSMENT
	PROPERTY TOTAL		.0	178,000	0	178,000
51617401012400000	40001475 DORAN, CHARLES L & ANN	R	.0	26,500	0	26,500
51617401012400000	40001475 DORAN, CHARLES L & ANN	R	.0	165,800	0	165,800
	PROPERTY TOTAL		.0	192,300	0	192,300
51617401012500000	40001476 YOUNG, ROGER G & ELIZA	R	.0	28,000	0	28,000
51617401012500000	40001476 YOUNG, ROGER G & ELIZA	R	.0	144,300	0	144,300
	PROPERTY TOTAL		.0	172,300	0	172,300
51617401012600000	40006286 LAW, JENNIFER	R	.0	28,600	0	28,600
51617401012600000	40006286 LAW, JENNIFER	R	.0	155,900	0	155,900
	PROPERTY TOTAL		.0	184,500	0	184,500
51617401012700000	40005161 LENDER, ELIZABETH JUNE	R	.0	27,700	0	27,700
51617401012700000	40005161 LENDER, ELIZABETH JUNE	R	.0	168,900	0	168,900
	PROPERTY TOTAL		.0	196,600	0	196,600
51617401012800000	40001479 MARKS, JEFFREY L & PAU	R	.0	38,100	0	38,100
51617401012800000	40001479 MARKS, JEFFREY L & PAU	R	.0	156,200	0	156,200
	PROPERTY TOTAL		.0	194,300	0	194,300
51617401012900000	40007093 FANTOZZI, ANTHONY J &	R	.0	26,700	0	26,700
51617401012900000	40007093 FANTOZZI, ANTHONY J &	R	.0	154,300	0	154,300
	PROPERTY TOTAL		.0	181,000	0	181,000
51617401013000000	40001481 PATTILLO, BARBARA J	R	.0	26,700	0	26,700
51617401013000000	40001481 PATTILLO, BARBARA J	R	.0	174,300	0	174,300
	PROPERTY TOTAL		.0	201,000	0	201,000
51617401013100000	40003962 HIGGINS, JAMES	R	.0	26,900	0	26,900
51617401013100000	40003962 HIGGINS, JAMES	R	.0	161,200	0	161,200
	PROPERTY TOTAL		.0	188,100	0	188,100
51617401013200000	40007077 ALLEN, VIRGINIA & JACQ	R	.0	27,800	0	27,800
51617401013200000	40007077 ALLEN, VIRGINIA & JACQ	R	.0	155,500	0	155,500
	PROPERTY TOTAL		.0	183,300	0	183,300
51617401013300000	40006288 BOWERS, MARIAN C	R	.0	27,700	0	27,700
51617401013300000	40006288 BOWERS, MARIAN C	R	.0	168,500	0	168,500
	PROPERTY TOTAL		.0	196,200	0	196,200
51617401013400000	40005781 RICKARDS, MICHAEL J &	R	.0	26,800	0	26,800
51617401013400000	40005781 RICKARDS, MICHAEL J &	R	.0	172,500	0	172,500
	PROPERTY TOTAL		.0	199,300	0	199,300
51617401013500000	40001487 CALLAHAN, DENNIS & CAR	R	.0	26,400	0	26,400
51617401013500000	40001487 CALLAHAN, DENNIS & CAR	R	.0	149,300	0	149,300
	PROPERTY TOTAL		.0	175,700	0	175,700
51617401013600000	40006973 PROTIN, CAROLYN E-TRUS	R	.0	26,500	0	26,500
51617401013600000	40006973 PROTIN, CAROLYN E-TRUS	R	.0	172,900	0	172,900

CURRENT VALUES

EXEMPTS INCLUDED

PROPERTY	OWNER NAME	CLASS	COUNT	ASSESSMENT	DEFERRED	NET ASSESSMENT
	PROPERTY TOTAL		.0	199,400	0	199,400
51617401013700000	40001489 HUFFMAN, LISA ANNE	R	.0	26,400	0	26,400
51617401013700000	40001489 HUFFMAN, LISA ANNE	R	.0	154,700	0	154,700
	PROPERTY TOTAL		.0	181,100	0	181,100
51617401013800000	40001490 PATEL, UMESH D & NEETA	R	.0	31,500	0	31,500
51617401013800000	40001490 PATEL, UMESH D & NEETA	R	.0	175,200	0	175,200
	PROPERTY TOTAL		.0	206,700	0	206,700
51617401013900000	40001491 WYATT, BRIE	R	.0	26,300	0	26,300
51617401013900000	40001491 WYATT, BRIE	R	.0	173,600	0	173,600
	PROPERTY TOTAL		.0	199,900	0	199,900
51617401014000000	40001492 TURNER, PAUL A & CYNTH	R	.0	26,300	0	26,300
51617401014000000	40001492 TURNER, PAUL A & CYNTH	R	.0	188,700	0	188,700
	PROPERTY TOTAL		.0	215,000	0	215,000
51617401014100000	40001493 HERRERA, RAMIRO	R	.0	26,300	0	26,300
51617401014100000	40001493 HERRERA, RAMIRO	R	.0	161,900	0	161,900
	PROPERTY TOTAL		.0	188,200	0	188,200
51617401014200000	40007041 DELVA, LUCSEN	R	.0	26,800	0	26,800
51617401014200000	40007041 DELVA, LUCSEN	R	.0	162,900	0	162,900
	PROPERTY TOTAL		.0	189,700	0	189,700
51617401014300000	40001495 PENSEL, CHARLES H & VI	R	.0	28,100	0	28,100
51617401014300000	40001495 PENSEL, CHARLES H & VI	R	.0	189,300	0	189,300
	PROPERTY TOTAL		.0	217,400	0	217,400
51617401014400000	40001496 GREEN, JAMES C & BARBA	R	.0	26,600	0	26,600
51617401014400000	40001496 GREEN, JAMES C & BARBA	R	.0	183,100	0	183,100
	PROPERTY TOTAL		.0	209,700	0	209,700
51617401014500000	40006289 CELIK, NAIM & ENES	R	.0	26,600	0	26,600
51617401014500000	40006289 CELIK, NAIM & ENES	R	.0	135,000	0	135,000
	PROPERTY TOTAL		.0	161,600	0	161,600
51617401014600000	40001498 HOLT, TERENCE J & LOUI	R	.0	26,600	0	26,600
51617401014600000	40001498 HOLT, TERENCE J & LOUI	R	.0	162,400	0	162,400
	PROPERTY TOTAL		.0	189,000	0	189,000
51617401014700000	40001499 MORTIMER, ALVIN L & LI	R	.0	27,000	0	27,000
51617401014700000	40001499 MORTIMER, ALVIN L & LI	R	.0	146,500	0	146,500
	PROPERTY TOTAL		.0	173,500	0	173,500
51617401014800000	40003965 COPENHAVER, SARA	R	.0	28,500	0	28,500
51617401014800000	40003965 COPENHAVER, SARA	R	.0	163,500	0	163,500
	PROPERTY TOTAL		.0	192,000	0	192,000
51617401014900000	40001501 MAURICE, KAVOGA K & KA	R	.0	27,900	0	27,900
51617401014900000	40001501 MAURICE, KAVOGA K & KA	R	.0	161,000	0	161,000

CURRENT VALUES

EXEMPTS INCLUDED

PROPERTY	OWNER NAME	CLASS	COUNT	ASSESSMENT	DEFERRED	NET ASSESSMENT
	PROPERTY TOTAL		.0	188,900	0	188,900
51617401015000000	40005783 TATE, ALONDA	R	.0	28,300	0	28,300
51617401015000000	40005783 TATE, ALONDA	R	.0	149,800	0	149,800
	PROPERTY TOTAL		.0	178,100	0	178,100
51617401015100000	40001504 FREEMAN, JAY & DENISE	R	.0	26,300	0	26,300
51617401015100000	40001504 FREEMAN, JAY & DENISE	R	.0	148,800	0	148,800
	PROPERTY TOTAL		.0	175,100	0	175,100
51617401015200000	40003966 WEBB, PHILIP RAY	R	.0	26,300	0	26,300
51617401015200000	40003966 WEBB, PHILIP RAY	R	.0	165,000	0	165,000
	PROPERTY TOTAL		.0	191,300	0	191,300
51617401015300000	40001506 KLINE, DYSON J & MARY	R	.0	26,300	0	26,300
51617401015300000	40001506 KLINE, DYSON J & MARY	R	.0	139,800	0	139,800
	PROPERTY TOTAL		.0	166,100	0	166,100
51617401015400000	40001507 HEBERT, JEANNETTE	R	.0	26,300	0	26,300
51617401015400000	40001507 HEBERT, JEANNETTE	R	.0	139,300	0	139,300
	PROPERTY TOTAL		.0	165,600	0	165,600
51617401015500000	40001508 ROBINSON, JANET A	R	.0	26,300	0	26,300
51617401015500000	40001508 ROBINSON, JANET A	R	.0	156,300	0	156,300
	PROPERTY TOTAL		.0	182,600	0	182,600
51617401015600000	40007060 GONZALEZ, AUGUSTIN & M	R	.0	26,300	0	26,300
51617401015600000	40007060 GONZALEZ, AUGUSTIN & M	R	.0	159,900	0	159,900
	PROPERTY TOTAL		.0	186,200	0	186,200
51617401015700000	40005784 DIORATO, MARION	R	.0	26,300	0	26,300
51617401015700000	40005784 DIORATO, MARION	R	.0	174,100	0	174,100
	PROPERTY TOTAL		.0	200,400	0	200,400
51617401015800000	40006290 TURNER-JANKECH, DIANE	R	.0	26,300	0	26,300
51617401015800000	40006290 TURNER-JANKECH, DIANE	R	.0	149,300	0	149,300
	PROPERTY TOTAL		.0	175,600	0	175,600
51617401015900000	40001512 COLEMAN, CAROL S	R	.0	26,300	0	26,300
51617401015900000	40001512 COLEMAN, CAROL S	R	.0	139,400	0	139,400
	PROPERTY TOTAL		.0	165,700	0	165,700
51617401016000000	40001513 WALTERS, MICHAEL	R	.0	26,300	0	26,300
51617401016000000	40001513 WALTERS, MICHAEL	R	.0	178,400	0	178,400
	PROPERTY TOTAL		.0	204,700	0	204,700
51617401016100000	40001515 HAWKINS, DION & KAREN	R	.0	26,300	0	26,300
51617401016100000	40001515 HAWKINS, DION & KAREN	R	.0	154,000	0	154,000
	PROPERTY TOTAL		.0	180,300	0	180,300
51617401016200000	40004542 BARRETT, MICHAEL & CAT	R	.0	26,400	0	26,400
51617401016200000	40004542 BARRETT, MICHAEL & CAT	R	.0	167,600	0	167,600

CURRENT VALUES

EXEMPTS INCLUDED

PROPERTY	OWNER	NAME	CLASS	COUNT	ASSESSMENT	DEFERRED	NET ASSESSMENT
		PROPERTY TOTAL		.0	194,000	0	194,000
51617401016300000	40006936	HALSTEAD, WARD B & CHR	R	.0	27,400	0	27,400
51617401016300000	40006936	HALSTEAD, WARD B & CHR	R	.0	177,100	0	177,100
		PROPERTY TOTAL		.0	204,500	0	204,500
51617401016400000	40007094	GONZALEZ-HAZOURY, JAIS	R	.0	27,900	0	27,900
51617401016400000	40007094	GONZALEZ-HAZOURY, JAIS	R	.0	153,000	0	153,000
		PROPERTY TOTAL		.0	180,900	0	180,900
51617401016500000	40001519	VAUGHN, GEORGE & PATRI	R	.0	26,300	0	26,300
51617401016500000	40001519	VAUGHN, GEORGE & PATRI	R	.0	168,200	0	168,200
		PROPERTY TOTAL		.0	194,500	0	194,500
51617401016600000	40001520	BOWEN, GARY A & HELENE	R	.0	27,400	0	27,400
51617401016600000	40001520	BOWEN, GARY A & HELENE	R	.0	152,000	0	152,000
		PROPERTY TOTAL		.0	179,400	0	179,400
51617401016700000	40007112	SALISBURY, KURT M & N	R	.0	27,400	0	27,400
51617401016700000	40007112	SALISBURY, KURT M & N	R	.0	150,300	0	150,300
		PROPERTY TOTAL		.0	177,700	0	177,700
51617401016800000	40006291	MOORE, MICHAEL E & SAM	R	.0	26,300	0	26,300
51617401016800000	40006291	MOORE, MICHAEL E & SAM	R	.0	151,700	0	151,700
		PROPERTY TOTAL		.0	178,000	0	178,000
51617401016900000	40001523	STIBBS, DEAN	R	.0	26,300	0	26,300
51617401016900000	40001523	STIBBS, DEAN	R	.0	134,100	0	134,100
		PROPERTY TOTAL		.0	160,400	0	160,400
51617401017000000	40007071	TEMYER, FRANK M, JANIC	R	.0	26,300	0	26,300
51617401017000000	40007071	TEMYER, FRANK M, JANIC	R	.0	158,000	0	158,000
		PROPERTY TOTAL		.0	184,300	0	184,300
51617401017100000	40001526	CAVALLO, JOHN N & JOAN	R	.0	26,300	0	26,300
51617401017100000	40001526	CAVALLO, JOHN N & JOAN	R	.0	168,000	0	168,000
		PROPERTY TOTAL		.0	194,300	0	194,300
51617401017200000	40005162	BOWENS, REGINA B	R	.0	26,300	0	26,300
51617401017200000	40005162	BOWENS, REGINA B	R	.0	148,400	0	148,400
		PROPERTY TOTAL		.0	174,700	0	174,700
51617401017300000	40007037	RUIZ, PHILLIP H & MELI	R	.0	26,300	0	26,300
51617401017300000	40007037	RUIZ, PHILLIP H & MELI	R	.0	163,500	0	163,500
		PROPERTY TOTAL		.0	189,800	0	189,800
51617401017400000	40001528	HOLLOWAY, WILLIAM E &	R	.0	26,300	0	26,300
51617401017400000	40001528	HOLLOWAY, WILLIAM E &	R	.0	151,800	0	151,800
		PROPERTY TOTAL		.0	178,100	0	178,100
51617401017500000	40007103	ZASTAWNY, ZBIGNIEW & J	R	.0	26,500	0	26,500
51617401017500000	40007103	ZASTAWNY, ZBIGNIEW & J	R	.0	153,100	0	153,100

CURRENT VALUES

EXEMPTS INCLUDED

PROPERTY	OWNER NAME	CLASS	COUNT	ASSESSMENT	DEFERRED	NET ASSESSMENT
	PROPERTY TOTAL		.0	179,600	0	179,600
51617401017600000	40005786 PITTS-HENRY, SALLY M	R	.0	27,100	0	27,100
51617401017600000	40005786 PITTS-HENRY, SALLY M	R	.0	155,100	0	155,100
	PROPERTY TOTAL		.0	182,200	0	182,200
51617401017700000	40006292 BATTERSBY, CONSTANCE M	R	.0	27,300	0	27,300
51617401017700000	40006292 BATTERSBY, CONSTANCE M	R	.0	158,000	0	158,000
	PROPERTY TOTAL		.0	185,300	0	185,300
51617401017800000	40001532 LOPRESTI, THOMAS & KAT	R	.0	27,400	0	27,400
51617401017800000	40001532 LOPRESTI, THOMAS & KAT	R	.0	161,400	0	161,400
	PROPERTY TOTAL		.0	188,800	0	188,800
51617401017900000	40007055 HELLEN, NICHOLAS ROBER	R	.0	36,500	0	36,500
51617401017900000	40007055 HELLEN, NICHOLAS ROBER	R	.0	150,400	0	150,400
	PROPERTY TOTAL		.0	186,900	0	186,900
51617401018000000	40001534 BRANDT, RAMONA M	R	.0	27,400	0	27,400
51617401018000000	40001534 BRANDT, RAMONA M	R	.0	168,500	0	168,500
	PROPERTY TOTAL		.0	195,900	0	195,900
51617401018100000	40001535 RINI, CHARLES & BEVERL	R	.0	26,900	0	26,900
51617401018100000	40001535 RINI, CHARLES & BEVERL	R	.0	168,500	0	168,500
	PROPERTY TOTAL		.0	195,400	0	195,400
51617401018200000	40001536 CANEVARI, MICHAEL B	R	.0	26,600	0	26,600
51617401018200000	40001536 CANEVARI, MICHAEL B	R	.0	168,100	0	168,100
	PROPERTY TOTAL		.0	194,700	0	194,700
51617401018300000	40007056 LEE, ELSIE MICHELLE -	R	.0	26,600	0	26,600
51617401018300000	40007056 LEE, ELSIE MICHELLE -	R	.0	160,300	0	160,300
	PROPERTY TOTAL		.0	186,900	0	186,900
51617401018400000	40007777 ELLIOTT, ROBERT A & BA	R	.0	26,500	0	26,500
51617401018400000	40007777 ELLIOTT, ROBERT A & BA	R	.0	172,300	0	172,300
	PROPERTY TOTAL		.0	198,800	0	198,800
51617401018500000	40001539 HUTCHMAN, MERRY	R	.0	26,500	0	26,500
51617401018500000	40001539 HUTCHMAN, MERRY	R	.0	136,700	0	136,700
	PROPERTY TOTAL		.0	163,200	0	163,200
51617401018600000	40007081 GAMBLE, KIMBERLY C - T	R	.0	26,500	0	26,500
51617401018600000	40007081 GAMBLE, KIMBERLY C - T	R	.0	156,300	0	156,300
	PROPERTY TOTAL		.0	182,800	0	182,800
51617401018700000	40001541 ROBINSON, LEON & LAVAD	R	.0	26,500	0	26,500
51617401018700000	40001541 ROBINSON, LEON & LAVAD	R	.0	146,000	0	146,000
	PROPERTY TOTAL		.0	172,500	0	172,500
51617401018800000	40001542 RENK, RONALD E & DOROT	R	.0	26,500	0	26,500
51617401018800000	40001542 RENK, RONALD E & DOROT	R	.0	171,300	0	171,300

CURRENT VALUES

EXEMPTS INCLUDED

PROPERTY	OWNER NAME	CLASS	COUNT	ASSESSMENT	DEFERRED	NET ASSESSMENT
	PROPERTY TOTAL		.0	197,800	0	197,800
51617401018900000	40003971 GRAVELLE, JOANN	R	.0	26,500	0	26,500
51617401018900000	40003971 GRAVELLE, JOANN	R	.0	163,900	0	163,900
	PROPERTY TOTAL		.0	190,400	0	190,400
51617401019000000	40001544 GRAFF, ERIC F	R	.0	27,700	0	27,700
51617401019000000	40001544 GRAFF, ERIC F	R	.0	156,400	0	156,400
	PROPERTY TOTAL		.0	184,100	0	184,100
51617401019100000	40001546 GOLDBERG, JERRY & TERR	R	.0	27,100	0	27,100
51617401019100000	40001546 GOLDBERG, JERRY & TERR	R	.0	174,000	0	174,000
	PROPERTY TOTAL		.0	201,100	0	201,100
51617401019200000	40006294 BAYLESS, KATHERINE M	R	.0	26,900	0	26,900
51617401019200000	40006294 BAYLESS, KATHERINE M	R	.0	144,900	0	144,900
	PROPERTY TOTAL		.0	171,800	0	171,800
51617401019300000	40001548 HERRON, DAVID W & DALE	R	.0	26,800	0	26,800
51617401019300000	40001548 HERRON, DAVID W & DALE	R	.0	184,900	0	184,900
	PROPERTY TOTAL		.0	211,700	0	211,700
51617401019400000	40007131 BATA, WILLIAM S & CHER	R	.0	26,800	0	26,800
51617401019400000	40007131 BATA, WILLIAM S & CHER	R	.0	145,900	0	145,900
	PROPERTY TOTAL		.0	172,700	0	172,700
51617401019500000	40004549 DIXON, ROBERT M & VIRG	R	.0	26,800	0	26,800
51617401019500000	40004549 DIXON, ROBERT M & VIRG	R	.0	163,500	0	163,500
	PROPERTY TOTAL		.0	190,300	0	190,300
51617401019600000	40001551 GEIBIG, DINA D	R	.0	26,800	0	26,800
51617401019600000	40001551 GEIBIG, DINA D	R	.0	153,100	0	153,100
	PROPERTY TOTAL		.0	179,900	0	179,900
51617401019700000	40001014 CITY OF MILFORD	E	.0	21,800	0	21,800
51617401019800000	40001014 CITY OF MILFORD	E	.0	133,600	0	133,600
51617401019900000	40007567 KNOTTS LANDING MAINTEN	E	.0	7,700	0	7,700
51617401020100000	40001452 HOLLI PROPERTIES LLC	R	.0	27,300	0	27,300
51617401020100000	40001452 HOLLI PROPERTIES LLC	R	.0	156,200	0	156,200
	PROPERTY TOTAL		.0	183,500	0	183,500
51617401020200000	40001554 RIVERA-MARRERO, JORGE	R	.0	26,800	0	26,800
51617401020200000	40001554 RIVERA-MARRERO, JORGE	R	.0	164,300	0	164,300
	PROPERTY TOTAL		.0	191,100	0	191,100
51617401020300000	40001555 DAVIS, DONALD W & IRIS	R	.0	26,500	0	26,500
51617401020300000	40001555 DAVIS, DONALD W & IRIS	R	.0	154,400	0	154,400
	PROPERTY TOTAL		.0	180,900	0	180,900

CURRENT VALUES

EXEMPTS INCLUDED

PROPERTY	OWNER	NAME	CLASS	COUNT	ASSESSMENT	DEFERRED	NET ASSESSMENT
51617401020400000	40003972	MANTINEO JR, SALVATORE	R	.0	26,700	0	26,700
51617401020400000	40003972	MANTINEO JR, SALVATORE	R	.0	148,900	0	148,900
		PROPERTY TOTAL		.0	175,600	0	175,600
51617401020500000	40001557	LANZANO, MICHAEL D	R	.0	27,600	0	27,600
51617401020500000	40001557	LANZANO, MICHAEL D	R	.0	161,300	0	161,300
		PROPERTY TOTAL		.0	188,900	0	188,900
51617401020600000	40003973	CARDASCIA, JAMES J & H	R	.0	30,300	0	30,300
51617401020600000	40003973	CARDASCIA, JAMES J & H	R	.0	140,100	0	140,100
		PROPERTY TOTAL		.0	170,400	0	170,400
51617401020700000	40005166	SANTIAGO, GEORGE & ELI	R	.0	28,700	0	28,700
51617401020700000	40005166	SANTIAGO, GEORGE & ELI	R	.0	168,600	0	168,600
		PROPERTY TOTAL		.0	197,300	0	197,300
51617401020800000	40007104	GELETEJ, MICHAEL JAMES	R	.0	27,500	0	27,500
51617401020800000	40007104	GELETEJ, MICHAEL JAMES	R	.0	151,400	0	151,400
		PROPERTY TOTAL		.0	178,900	0	178,900
51617401020900000	40001561	BOWMAN, DANA S	R	.0	27,200	0	27,200
51617401020900000	40001561	BOWMAN, DANA S	R	.0	156,100	0	156,100
		PROPERTY TOTAL		.0	183,300	0	183,300
51617401021000000	40004551	WARNOCK, BRIAN T & MIC	R	.0	27,600	0	27,600
51617401021000000	40004551	WARNOCK, BRIAN T & MIC	R	.0	149,600	0	149,600
		PROPERTY TOTAL		.0	177,200	0	177,200
51617401021100000	40001563	HARTMAN, STACEY L & AL	R	.0	27,700	0	27,700
51617401021100000	40001563	HARTMAN, STACEY L & AL	R	.0	168,300	0	168,300
		PROPERTY TOTAL		.0	196,000	0	196,000
51617401021200000	40001565	BALILE, MOHAMED	R	.0	27,700	0	27,700
51617401021200000	40001565	BALILE, MOHAMED	R	.0	176,500	0	176,500
		PROPERTY TOTAL		.0	204,200	0	204,200
51617401021300000	40001566	CLAMPET, JOHN & BARBAR	R	.0	29,000	0	29,000
51617401021300000	40001566	CLAMPET, JOHN & BARBAR	R	.0	169,600	0	169,600
		PROPERTY TOTAL		.0	198,600	0	198,600
51617401021400000	40001567	STARK, CHRISTOPHER G &	R	.0	27,000	0	27,000
51617401021400000	40001567	STARK, CHRISTOPHER G &	R	.0	158,900	0	158,900
		PROPERTY TOTAL		.0	185,900	0	185,900
51617401021500000	40007113	EDMORIN, BAZILE F & MA	R	.0	27,300	0	27,300
51617401021500000	40007113	EDMORIN, BAZILE F & MA	R	.0	150,100	0	150,100
		PROPERTY TOTAL		.0	177,400	0	177,400
51617401021600000	40001569	NIELI, ANTHONY L & EIL	R	.0	27,100	0	27,100
51617401021600000	40001569	NIELI, ANTHONY L & EIL	R	.0	177,000	0	177,000
		PROPERTY TOTAL		.0	204,100	0	204,100

CURRENT VALUES

EXEMPTS INCLUDED

PROPERTY	OWNER NAME	CLASS	COUNT	ASSESSMENT	DEFERRED	NET ASSESSMENT
51617401021700000	40001570 DEGRACE, JOHN A & JOYC	R	.0	27,200	0	27,200
51617401021700000	40001570 DEGRACE, JOHN A & JOYC	R	.0	177,700	0	177,700
	PROPERTY TOTAL		.0	204,900	0	204,900
51617401021800000	40001571 HURST, JOHN S & MARY C	R	.0	27,400	0	27,400
51617401021800000	40001571 HURST, JOHN S & MARY C	R	.0	168,600	0	168,600
	PROPERTY TOTAL		.0	196,000	0	196,000
51617401021900000	40001572 NOSHER, GREGORY & ROSE	R	.0	36,400	0	36,400
51617401021900000	40001572 NOSHER, GREGORY & ROSE	R	.0	170,900	0	170,900
	PROPERTY TOTAL		.0	207,300	0	207,300
51617401022000000	40001573 HUBER, JEFFREY E	R	.0	36,400	0	36,400
51617401022000000	40001573 HUBER, JEFFREY E	R	.0	189,300	0	189,300
	PROPERTY TOTAL		.0	225,700	0	225,700
51617401022100000	40003976 BUTLER, JESSICA HEESH	R	.0	27,300	0	27,300
51617401022100000	40003976 BUTLER, JESSICA HEESH	R	.0	180,100	0	180,100
	PROPERTY TOTAL		.0	207,400	0	207,400
51617401022200000	40001576 LEACH, ARTHUR A & JUDI	R	.0	27,100	0	27,100
51617401022200000	40001576 LEACH, ARTHUR A & JUDI	R	.0	168,400	0	168,400
	PROPERTY TOTAL		.0	195,500	0	195,500
51617401022300000	40007029 BENSON, NANCY & RUIZ,	R	.0	26,800	0	26,800
51617401022300000	40007029 BENSON, NANCY & RUIZ,	R	.0	164,000	0	164,000
	PROPERTY TOTAL		.0	190,800	0	190,800
51617401022400000	40001578 LORENZ, JOHN & KRISTIN	R	.0	26,900	0	26,900
51617401022400000	40001578 LORENZ, JOHN & KRISTIN	R	.0	161,900	0	161,900
	PROPERTY TOTAL		.0	188,800	0	188,800
51617401022500000	40001579 PATILLO, ROBERT D & JA	R	.0	27,200	0	27,200
51617401022500000	40001579 PATILLO, ROBERT D & JA	R	.0	187,200	0	187,200
	PROPERTY TOTAL		.0	214,400	0	214,400
51617401022600000	40006930 LEGATES, CHRISTOPHER R	R	.0	26,800	0	26,800
51617401022600000	40006930 LEGATES, CHRISTOPHER R	R	.0	178,500	0	178,500
	PROPERTY TOTAL		.0	205,300	0	205,300
51617401022700000	40006979 REEDY, BRET L & BETTY	R	.0	26,800	0	26,800
51617401022700000	40006979 REEDY, BRET L & BETTY	R	.0	171,200	0	171,200
	PROPERTY TOTAL		.0	198,000	0	198,000
51617401022800000	40004552 WRIGHT, DONALD R	R	.0	26,800	0	26,800
51617401022800000	40004552 WRIGHT, DONALD R	R	.0	171,000	0	171,000
	PROPERTY TOTAL		.0	197,800	0	197,800
51617401022900000	40001583 MCGRATH, ROSEMARIE	R	.0	26,700	0	26,700
51617401022900000	40001583 MCGRATH, ROSEMARIE	R	.0	157,300	0	157,300
	PROPERTY TOTAL		.0	184,000	0	184,000

CURRENT VALUES

EXEMPTS INCLUDED

PROPERTY	OWNER	NAME	CLASS	COUNT	ASSESSMENT	DEFERRED	NET ASSESSMENT
51617401023000000	40001584	DEENEY, WILLIAM F & DI	R	.0	26,800	0	26,800
51617401023000000	40001584	DEENEY, WILLIAM F & DI	R	.0	167,300	0	167,300
		PROPERTY TOTAL		.0	194,100	0	194,100
51617401023100000	40007567	KNOTTS LANDING MAINTEN	E	.0	41,000	0	41,000
51617401023100000	40007567	KNOTTS LANDING MAINTEN	E	.0	49,300	0	49,300
		PROPERTY TOTAL		.0	90,300	0	90,300
51617401023200000	40007567	KNOTTS LANDING MAINTEN	E	.0	5,200	0	5,200
51617401030100000	40006965	RODRIGUEZ, MILTON J &	R	.0	35,300	0	35,300
51617401030100000	40006965	RODRIGUEZ, MILTON J &	R	.0	164,900	0	164,900
		PROPERTY TOTAL		.0	200,200	0	200,200
51617401030200000	40003528	RIDDICK, LARRY & SHERR	R	.0	35,200	0	35,200
51617401030200000	40003528	RIDDICK, LARRY & SHERR	R	.0	174,900	0	174,900
		PROPERTY TOTAL		.0	210,100	0	210,100
51617401030300000	40006512	LUGO, MELISSA	R	.0	36,100	0	36,100
51617401030300000	40006512	LUGO, MELISSA	R	.0	152,300	0	152,300
		PROPERTY TOTAL		.0	188,400	0	188,400
51617401030400000	40006074	WILLIAMS JR, GEORGE HO	R	.0	36,100	0	36,100
51617401030400000	40006074	WILLIAMS JR, GEORGE HO	R	.0	159,800	0	159,800
		PROPERTY TOTAL		.0	195,900	0	195,900
51617401030500000	40006891	DISAIA JOSEPH D SR & C	R	.0	35,100	0	35,100
51617401030500000	40006891	DISAIA JOSEPH D SR & C	R	.0	176,300	0	176,300
		PROPERTY TOTAL		.0	211,400	0	211,400
51617401030600000	40003534	HAJEK, MEGAN R	R	.0	38,200	0	38,200
51617401030600000	40003534	HAJEK, MEGAN R	R	.0	159,800	0	159,800
		PROPERTY TOTAL		.0	198,000	0	198,000
51617401030700000	40003535	SMITH, MARVIN	R	.0	36,400	0	36,400
51617401030700000	40003535	SMITH, MARVIN	R	.0	173,000	0	173,000
		PROPERTY TOTAL		.0	209,400	0	209,400
51617401030800000	40003536	FOX, DAVID M & TRISHA	R	.0	35,200	0	35,200
51617401030800000	40003536	FOX, DAVID M & TRISHA	R	.0	159,800	0	159,800
		PROPERTY TOTAL		.0	195,000	0	195,000
51617401030900000	40003537	FOWLER, ALISA CHARLYNN	R	.0	35,000	0	35,000
51617401030900000	40003537	FOWLER, ALISA CHARLYNN	R	.0	183,700	0	183,700
		PROPERTY TOTAL		.0	218,700	0	218,700
51617401031000000	40003538	CARMAN, MARY-TRUSTEE	R	.0	35,000	0	35,000
51617401031000000	40003538	CARMAN, MARY-TRUSTEE	R	.0	165,400	0	165,400
		PROPERTY TOTAL		.0	200,400	0	200,400
51617401031100000	40007163	CANFIELD JR, THOMAS W	R	.0	35,000	0	35,000
51617401031100000	40007163	CANFIELD JR, THOMAS W	R	.0	130,100	0	130,100

CURRENT VALUES

EXEMPTS INCLUDED

PROPERTY	OWNER NAME	CLASS	COUNT	ASSESSMENT	DEFERRED	NET ASSESSMENT
	PROPERTY TOTAL		.0	165,100	0	165,100
51617401031200000	40004767 TERRONES, BRYANT	R	.0	35,000	0	35,000
51617401031200000	40004767 TERRONES, BRYANT	R	.0	160,900	0	160,900
	PROPERTY TOTAL		.0	195,900	0	195,900
51617401031300000	40004768 GOINS, MELVIN & BRENDA	R	.0	35,500	0	35,500
51617401031300000	40004768 GOINS, MELVIN & BRENDA	R	.0	187,400	0	187,400
	PROPERTY TOTAL		.0	222,900	0	222,900
51617401031400000	40004215 PURDIE, DERRICK G & AD	R	.0	37,300	0	37,300
51617401031400000	40004215 PURDIE, DERRICK G & AD	R	.0	247,900	0	247,900
	PROPERTY TOTAL		.0	285,200	0	285,200
51617401031500000	40005465 YOON, INCHUL & ARIANNA	R	.0	35,500	0	35,500
51617401031500000	40005465 YOON, INCHUL & ARIANNA	R	.0	250,300	0	250,300
	PROPERTY TOTAL		.0	285,800	0	285,800
51617401031600000	40005466 ROBERTS, ZACHARY N	R	.0	35,000	0	35,000
51617401031600000	40005466 ROBERTS, ZACHARY N	R	.0	200,700	0	200,700
	PROPERTY TOTAL		.0	235,700	0	235,700
51617401031700000	40006075 WALTON, HOLLY K	R	.0	35,000	0	35,000
51617401031700000	40006075 WALTON, HOLLY K	R	.0	287,600	0	287,600
	PROPERTY TOTAL		.0	322,600	0	322,600
51617401031800000	40006076 CROCE, ROBERT A	R	.0	35,000	0	35,000
51617401031800000	40006076 CROCE, ROBERT A	R	.0	189,500	0	189,500
	PROPERTY TOTAL		.0	224,500	0	224,500
51617401031900000	40006687 CARMICHAEL, GEORGEANN	R	.0	35,000	0	35,000
51617401031900000	40006687 CARMICHAEL, GEORGEANN	R	.0	259,400	0	259,400
	PROPERTY TOTAL		.0	294,400	0	294,400
51617401032000000	40006077 WADJI, SOKHNA D	R	.0	35,000	0	35,000
51617401032000000	40006077 WADJI, SOKHNA D	R	.0	187,100	0	187,100
	PROPERTY TOTAL		.0	222,100	0	222,100
51617401032100000	40006514 DEMSHOCK, KRISTEN A	R	.0	35,000	0	35,000
51617401032100000	40006514 DEMSHOCK, KRISTEN A	R	.0	244,700	0	244,700
	PROPERTY TOTAL		.0	279,700	0	279,700
51617401032200000	40006515 ESPOSITO, MICHAEL A	R	.0	35,000	0	35,000
51617401032200000	40006515 ESPOSITO, MICHAEL A	R	.0	187,100	0	187,100
	PROPERTY TOTAL		.0	222,100	0	222,100
51617401032300000	40006961 MCCORMICK, TIMOTHY	R	.0	35,000	0	35,000
51617401032300000	40006961 MCCORMICK, TIMOTHY	R	.0	165,500	0	165,500
	PROPERTY TOTAL		.0	200,500	0	200,500
51617401032400000	40006516 IBAY, MICHAEL M	R	.0	35,000	0	35,000
51617401032400000	40006516 IBAY, MICHAEL M	R	.0	193,800	0	193,800

CURRENT VALUES

EXEMPTS INCLUDED

PROPERTY	OWNER NAME	CLASS	COUNT	ASSESSMENT	DEFERRED	NET ASSESSMENT
	PROPERTY TOTAL		.0	228,800	0	228,800
51617401032500000	40007792 HITCHENS, JONATHAN T & R		.0	35,000	0	35,000
51617401032500000	40007792 HITCHENS, JONATHAN T & R		.0	233,700	0	233,700
	PROPERTY TOTAL		.0	268,700	0	268,700
51617401032600000	40006078 NGUYEN, DINH HUY & SIN R		.0	35,400	0	35,400
51617401032600000	40006078 NGUYEN, DINH HUY & SIN R		.0	241,500	0	241,500
	PROPERTY TOTAL		.0	276,900	0	276,900
51617401032700000	40003543 SIKORA, GREGORY & CARO R		.0	35,000	0	35,000
51617401032700000	40003543 SIKORA, GREGORY & CARO R		.0	254,900	0	254,900
	PROPERTY TOTAL		.0	289,900	0	289,900
51617401032800000	40003544 CORNWELL, TERRELL JR & R		.0	35,000	0	35,000
51617401032800000	40003544 CORNWELL, TERRELL JR & R		.0	260,800	0	260,800
	PROPERTY TOTAL		.0	295,800	0	295,800
51617401032900000	40005467 MITCHELL SR, JUSTIN R R		.0	35,200	0	35,200
51617401032900000	40005467 MITCHELL SR, JUSTIN R R		.0	204,300	0	204,300
	PROPERTY TOTAL		.0	239,500	0	239,500
51617401033000000	40006079 FERRELL, GARY LEE & MA R		.0	35,000	0	35,000
51617401033000000	40006079 FERRELL, GARY LEE & MA R		.0	171,400	0	171,400
	PROPERTY TOTAL		.0	206,400	0	206,400
51617401033100000	40003547 MELTON, JAMES C & RACH R		.0	35,000	0	35,000
51617401033100000	40003547 MELTON, JAMES C & RACH R		.0	274,000	0	274,000
	PROPERTY TOTAL		.0	309,000	0	309,000
51617401033200000	40004770 GARCIA, KEVIN B & ALIC R		.0	35,100	0	35,100
51617401033200000	40004770 GARCIA, KEVIN B & ALIC R		.0	152,200	0	152,200
	PROPERTY TOTAL		.0	187,300	0	187,300
51617401033300000	40003549 SINGH, AJAIB & JYOTI K R		.0	36,100	0	36,100
51617401033300000	40003549 SINGH, AJAIB & JYOTI K R		.0	165,500	0	165,500
	PROPERTY TOTAL		.0	201,600	0	201,600
51617401033400000	40007793 BRANNON, REBECCA R	R	.0	35,000	0	35,000
51617401033400000	40007793 BRANNON, REBECCA R	R	.0	152,800	0	152,800
	PROPERTY TOTAL		.0	187,800	0	187,800
51617401033500000	40006909 ETHERIDGE, NORMAN C II R		.0	35,000	0	35,000
51617401033500000	40006909 ETHERIDGE, NORMAN C II R		.0	173,200	0	173,200
	PROPERTY TOTAL		.0	208,200	0	208,200
51617401033600000	40006080 ORTIZ, JAEL ABYGAIL	R	.0	35,000	0	35,000
51617401033600000	40006080 ORTIZ, JAEL ABYGAIL	R	.0	143,500	0	143,500
	PROPERTY TOTAL		.0	178,500	0	178,500
51617401033700000	40005469 ROGERS, DUSTIN C & AMY R		.0	35,000	0	35,000
51617401033700000	40005469 ROGERS, DUSTIN C & AMY R		.0	191,400	0	191,400

CURRENT VALUES

EXEMPTS INCLUDED

PROPERTY	OWNER	NAME	CLASS	COUNT	ASSESSMENT	DEFERRED	NET ASSESSMENT
		PROPERTY TOTAL		.0	226,400	0	226,400
51617401033800000	40006684	RITTERSHOFER, PRISCILL	R	.0	35,000	0	35,000
51617401033800000	40006684	RITTERSHOFER, PRISCILL	R	.0	264,300	0	264,300
		PROPERTY TOTAL		.0	299,300	0	299,300
51617401033900000	40004217	JOHNSON, JOSHUA D & JE	R	.0	35,000	0	35,000
51617401033900000	40004217	JOHNSON, JOSHUA D & JE	R	.0	206,000	0	206,000
		PROPERTY TOTAL		.0	241,000	0	241,000
51617401034000000	40004772	GOODSON, JACQUELINE E	R	.0	36,100	0	36,100
51617401034000000	40004772	GOODSON, JACQUELINE E	R	.0	171,500	0	171,500
		PROPERTY TOTAL		.0	207,600	0	207,600
51617401034100000	40007794	HLUDZINSKI, THOMAS M	R	.0	36,100	0	36,100
51617401034100000	40007794	HLUDZINSKI, THOMAS M	R	.0	175,400	0	175,400
		PROPERTY TOTAL		.0	211,500	0	211,500
51617401034200000	40006081	BRYANT, VICTORIA D	R	.0	35,000	0	35,000
51617401034200000	40006081	BRYANT, VICTORIA D	R	.0	167,200	0	167,200
		PROPERTY TOTAL		.0	202,200	0	202,200
51617401034300000	40006932	MOSLEY, KANEISHA SHANA	R	.0	35,000	0	35,000
51617401034300000	40006932	MOSLEY, KANEISHA SHANA	R	.0	169,900	0	169,900
		PROPERTY TOTAL		.0	204,900	0	204,900
51617401034400000	40006829	SKINNER JR, RALPH E &	R	.0	35,000	0	35,000
51617401034400000	40006829	SKINNER JR, RALPH E &	R	.0	188,800	0	188,800
		PROPERTY TOTAL		.0	223,800	0	223,800
51617401034500000	40006082	MAHAN, ANNE M & SCOTT	R	.0	35,000	0	35,000
51617401034500000	40006082	MAHAN, ANNE M & SCOTT	R	.0	172,000	0	172,000
		PROPERTY TOTAL		.0	207,000	0	207,000
51617401034600000	40006083	STOCK, CHAD R	R	.0	35,000	0	35,000
51617401034600000	40006083	STOCK, CHAD R	R	.0	140,600	0	140,600
		PROPERTY TOTAL		.0	175,600	0	175,600
51617401034700000	40003561	RICKS, KRISTOPHER R &	R	.0	35,000	0	35,000
51617401034700000	40003561	RICKS, KRISTOPHER R &	R	.0	163,200	0	163,200
		PROPERTY TOTAL		.0	198,200	0	198,200
51617401034800000	40003562	HLUDZINSKI, ROBERT & D	R	.0	36,900	0	36,900
51617401034800000	40003562	HLUDZINSKI, ROBERT & D	R	.0	161,700	0	161,700
		PROPERTY TOTAL		.0	198,600	0	198,600
51617401034900000	40005471	MAY, ALISON & KYLE	R	.0	36,100	0	36,100
51617401034900000	40005471	MAY, ALISON & KYLE	R	.0	286,500	0	286,500
		PROPERTY TOTAL		.0	322,600	0	322,600
51617401035000000	40006911	STANFORD, NATHAN A II	R	.0	35,000	0	35,000
51617401035000000	40006911	STANFORD, NATHAN A II	R	.0	173,000	0	173,000

CURRENT VALUES

EXEMPTS INCLUDED

PROPERTY	OWNER NAME	CLASS	COUNT	ASSESSMENT	DEFERRED	NET ASSESSMENT
	PROPERTY TOTAL		.0	208,000	0	208,000
51617401035100000	40006084 WHITE, ROSEMARIE ANITA	R	.0	35,000	0	35,000
51617401035100000	40006084 WHITE, ROSEMARIE ANITA	R	.0	185,700	0	185,700
	PROPERTY TOTAL		.0	220,700	0	220,700
51617401035200000	40003566 VIANA, ALEXIS & MARIA	R	.0	35,000	0	35,000
51617401035200000	40003566 VIANA, ALEXIS & MARIA	R	.0	176,300	0	176,300
	PROPERTY TOTAL		.0	211,300	0	211,300
51617401035300000	40007169 BENTON, TYLER M	R	.0	35,000	0	35,000
51617401035300000	40007169 BENTON, TYLER M	R	.0	128,300	0	128,300
	PROPERTY TOTAL		.0	163,300	0	163,300
51617401035400000	40004774 REYES, SAMUEL & BENIGN	R	.0	35,000	0	35,000
51617401035400000	40004774 REYES, SAMUEL & BENIGN	R	.0	157,700	0	157,700
	PROPERTY TOTAL		.0	192,700	0	192,700
51617401035500000	40006975 SMITH, KENNETH FRANCIS	R	.0	35,000	0	35,000
51617401035500000	40006975 SMITH, KENNETH FRANCIS	R	.0	164,300	0	164,300
	PROPERTY TOTAL		.0	199,300	0	199,300
51617401035600000	40003570 NOCK, VANTRINA R	R	.0	35,000	0	35,000
51617401035600000	40003570 NOCK, VANTRINA R	R	.0	175,400	0	175,400
	PROPERTY TOTAL		.0	210,400	0	210,400
51617401035700000	40003571 CAMPER, KATHERINE P &	R	.0	35,000	0	35,000
51617401035700000	40003571 CAMPER, KATHERINE P &	R	.0	166,100	0	166,100
	PROPERTY TOTAL		.0	201,100	0	201,100
51617401035800000	40007795 PATEL, KIRTAN G & HEMA	R	.0	36,100	0	36,100
51617401035800000	40007795 PATEL, KIRTAN G & HEMA	R	.0	267,100	0	267,100
	PROPERTY TOTAL		.0	303,200	0	303,200
51617401035900000	40006703 CHINCHILLA, MICHELLE &	R	.0	36,100	0	36,100
51617401035900000	40006703 CHINCHILLA, MICHELLE &	R	.0	236,500	0	236,500
	PROPERTY TOTAL		.0	272,600	0	272,600
51617401036000000	40006696 SPELLMAN, CHRISTOPHER	R	.0	35,000	0	35,000
51617401036000000	40006696 SPELLMAN, CHRISTOPHER	R	.0	242,500	0	242,500
	PROPERTY TOTAL		.0	277,500	0	277,500
51617401036100000	40006837 WILLIAMSON, ANDREW & T	R	.0	35,000	0	35,000
51617401036100000	40006837 WILLIAMSON, ANDREW & T	R	.0	187,400	0	187,400
	PROPERTY TOTAL		.0	222,400	0	222,400
51617401036200000	40006918 REED, MATTHEW WILLIAM	R	.0	35,000	0	35,000
51617401036200000	40006918 REED, MATTHEW WILLIAM	R	.0	172,100	0	172,100
	PROPERTY TOTAL		.0	207,100	0	207,100
51617401036300000	40006088 SAINT-LOUIS, JACQUELIN	R	.0	35,000	0	35,000
51617401036300000	40006088 SAINT-LOUIS, JACQUELIN	R	.0	167,200	0	167,200

CURRENT VALUES

EXEMPTS INCLUDED

PROPERTY	OWNER NAME	CLASS	COUNT	ASSESSMENT	DEFERRED	NET ASSESSMENT
	PROPERTY TOTAL		.0	202,200	0	202,200
51617401036400000	40006089 HALL, JAVON D	R	.0	35,000	0	35,000
51617401036400000	40006089 HALL, JAVON D	R	.0	177,300	0	177,300
	PROPERTY TOTAL		.0	212,300	0	212,300
51617401036500000	40006090 PLUMMER JR, CISCERO &	R	.0	35,000	0	35,000
51617401036500000	40006090 PLUMMER JR, CISCERO &	R	.0	170,300	0	170,300
	PROPERTY TOTAL		.0	205,300	0	205,300
51617401036600000	40006091 MATULAITIS, LINDA M	R	.0	35,000	0	35,000
51617401036600000	40006091 MATULAITIS, LINDA M	R	.0	172,100	0	172,100
	PROPERTY TOTAL		.0	207,100	0	207,100
51617401036700000	40006702 CARRERO, SALVADOR & AM	R	.0	35,000	0	35,000
51617401036700000	40006702 CARRERO, SALVADOR & AM	R	.0	237,900	0	237,900
	PROPERTY TOTAL		.0	272,900	0	272,900
51617401036800000	40005475 NGUYEN, THUY T & QUANG	R	.0	30,700	0	30,700
51617401036800000	40005475 NGUYEN, THUY T & QUANG	R	.0	317,600	0	317,600
	PROPERTY TOTAL		.0	348,300	0	348,300
51617401036900000	40003540 FOWLER & SONS CONTRACT	R	.0	50,400	0	50,400
51617401037000000	40003540 FOWLER & SONS CONTRACT	R	.0	400	0	400
51617414010300000	40006298 HELMICK MILFORD LLC	C	.0	1,100,000	0	1,100,000
51617414010300000	40006298 HELMICK MILFORD LLC	C	.0	4,257,700	0	4,257,700
	PROPERTY TOTAL		.0	5,357,700	0	5,357,700
51617414010301000	40006297 GDI MILFORD LLC	C	.0	1,125,000	0	1,125,000
51617414010301000	40006297 GDI MILFORD LLC	C	.0	3,229,600	0	3,229,600
	PROPERTY TOTAL		.0	4,354,600	0	4,354,600
51617414010302000	40006298 HELMICK MILFORD LLC	C	.0	750,000	0	750,000
51617414010302000	40006298 HELMICK MILFORD LLC	C	.0	37,000	0	37,000
	PROPERTY TOTAL		.0	787,000	0	787,000
51617414010303000	40006298 HELMICK MILFORD LLC	C	.0	450,000	0	450,000
51617414010303000	40006298 HELMICK MILFORD LLC	C	.0	185,400	0	185,400
	PROPERTY TOTAL		.0	635,400	0	635,400
51617414010304000	40006584 AK GROUP LLC	C	.0	798,000	0	798,000
51617414010304000	40006584 AK GROUP LLC	C	.0	704,500	0	704,500
	PROPERTY TOTAL		.0	1,502,500	0	1,502,500
51617414010305000	40003982 LARAGIONE BROTHERS LLC	C	.0	570,000	0	570,000
51617414010305000	40003982 LARAGIONE BROTHERS LLC	C	.0	737,200	0	737,200
	PROPERTY TOTAL		.0	1,307,200	0	1,307,200
51617414010306000	40006565 WAL-MART PROPERTY TAX	C	.0	522,000	0	522,000
51617414010306000	40006565 WAL-MART PROPERTY TAX	C	.0	2,400	0	2,400

CURRENT VALUES

EXEMPTS INCLUDED

PROPERTY	OWNER NAME	CLASS	COUNT	ASSESSMENT	DEFERRED	NET ASSESSMENT
	PROPERTY TOTAL		.0	524,400	0	524,400
51617414010401000	40001593 JOHNSON, TIMOTHY S	C	.0	1,090,000	0	1,090,000
51617414010401000	40001593 JOHNSON, TIMOTHY S	C	.0	3,083,600	0	3,083,600
	PROPERTY TOTAL		.0	4,173,600	0	4,173,600
51617414010500000	40006581 WAWA, INC	C	.0	940,000	0	940,000
51617414010500000	40006581 WAWA, INC	C	.0	752,900	0	752,900
	PROPERTY TOTAL		.0	1,692,900	0	1,692,900
51617414010501000	40001014 CITY OF MILFORD	E	.0	38,200	0	38,200
51617414010501000	40001014 CITY OF MILFORD	E	.0	255,700	0	255,700
	PROPERTY TOTAL		.0	293,900	0	293,900
51617414010502000	40006633 CDG MILFORD LLC	C	.0	151,700	0	151,700
51617414010502000	40006633 CDG MILFORD LLC	C	.0	352,800	0	352,800
	PROPERTY TOTAL		.0	504,500	0	504,500
51617414010700000	40006994 SCHATZ-MESSICK ENTERPR	C	.0	111,900	0	111,900
51617414010700000	40006994 SCHATZ-MESSICK ENTERPR	C	.0	83,300	0	83,300
	PROPERTY TOTAL		.0	195,200	0	195,200
51617414010800000	40001597 MILFORD ENTERPRISES LL	C	.0	584,400	0	584,400
51617414010800000	40001597 MILFORD ENTERPRISES LL	C	.0	669,100	0	669,100
	PROPERTY TOTAL		.0	1,253,500	0	1,253,500
51617414010801000	40006611 SUSSEX COUNTY FEDERAL	C	.0	514,000	0	514,000
51617414010801000	40006611 SUSSEX COUNTY FEDERAL	C	.0	246,500	0	246,500
	PROPERTY TOTAL		.0	760,500	0	760,500
51617414010802000	40002583 ARTISANS BANK	C	.0	499,800	0	499,800
51617414010802000	40002583 ARTISANS BANK	C	.0	192,100	0	192,100
	PROPERTY TOTAL		.0	691,900	0	691,900
51617414010803000	40002782 DOLPHIN REALTY LLC	C	.0	500,000	0	500,000
51617414010803000	40002782 DOLPHIN REALTY LLC	C	.0	205,100	0	205,100
	PROPERTY TOTAL		.0	705,100	0	705,100
51617414010804000	40002856 OLD TOWN HALL ASSOCIAT	C	.0	518,900	0	518,900
51617414010804000	40002856 OLD TOWN HALL ASSOCIAT	C	.0	325,800	0	325,800
	PROPERTY TOTAL		.0	844,700	0	844,700
51617414010900000	40007440 RIVERA, MICHAEL - TRUS	R	.0	38,500	0	38,500
51617414010900000	40007440 RIVERA, MICHAEL - TRUS	R	.0	70,000	0	70,000
	PROPERTY TOTAL		.0	108,500	0	108,500
51617414011000000	40005791 COVERDALE, MICHAEL WAD	R	.0	37,600	0	37,600
51617414011000000	40005791 COVERDALE, MICHAEL WAD	R	.0	91,500	0	91,500
	PROPERTY TOTAL		.0	129,100	0	129,100
51617414011100000	40001403 CITY OF MILFORD - ROW	E	.0	72,200	0	72,200
51617414011100000	40001403 CITY OF MILFORD - ROW	E	.0	24,300	0	24,300

CURRENT VALUES

EXEMPTS INCLUDED

PROPERTY	OWNER	NAME	CLASS	COUNT	ASSESSMENT	DEFERRED	NET ASSESSMENT
		PROPERTY TOTAL		.0	96,500	0	96,500
51617414011200000	40001403	CITY OF MILFORD - ROW	E	.0	77,300	0	77,300
51617414011200000	40001403	CITY OF MILFORD - ROW	E	.0	26,700	0	26,700
		PROPERTY TOTAL		.0	104,000	0	104,000
51617414011300000	40001600	AUTO ZONE INC #1153	C	.0	429,400	0	429,400
51617414011300000	40001600	AUTO ZONE INC #1153	C	.0	310,100	0	310,100
		PROPERTY TOTAL		.0	739,500	0	739,500
51617414011400000	40005792	STUMP, JOHN R & ANNE A	C	.0	76,000	0	76,000
51617414011500000	40007018	CATO HOLDINGS LLC	C	.0	133,300	0	133,300
51617414011500000	40007018	CATO HOLDINGS LLC	C	.0	596,500	0	596,500
		PROPERTY TOTAL		.0	729,800	0	729,800
51617414011600000	40006299	MILFORD LAND LLC	C	.0	1,125,000	0	1,125,000
51617414011600000	40006299	MILFORD LAND LLC	C	.0	119,700	0	119,700
		PROPERTY TOTAL		.0	1,244,700	0	1,244,700
51617414011700000	40001605	SAI RAM HOSPITALITY IN	C	.0	150,000	0	150,000
51617414011700000	40001605	SAI RAM HOSPITALITY IN	C	.0	475,400	0	475,400
		PROPERTY TOTAL		.0	625,400	0	625,400
51617414011800000	40006847	LAC, BANH THI	C	.0	92,600	0	92,600
51617414011800000	40006847	LAC, BANH THI	C	.0	127,400	0	127,400
		PROPERTY TOTAL		.0	220,000	0	220,000
51617414011900000	40007775	TRAN, LYNN & TRAN, TAM	C	.0	296,700	0	296,700
51617414011900000	40007775	TRAN, LYNN & TRAN, TAM	C	.0	41,000	0	41,000
		PROPERTY TOTAL		.0	337,700	0	337,700
51617414012000000	40003983	1061 WALNUT REALTY LLC	C	.0	205,500	0	205,500
51617414012000000	40003983	1061 WALNUT REALTY LLC	C	.0	161,100	0	161,100
		PROPERTY TOTAL		.0	366,600	0	366,600
51617414012100000	40001609	ANDERSON MANAGEMENT LL	C	.0	89,800	0	89,800
51617414012200000	40001609	ANDERSON MANAGEMENT LL	C	.0	64,200	0	64,200
51617414012200000	40001609	ANDERSON MANAGEMENT LL	C	.0	294,900	0	294,900
		PROPERTY TOTAL		.0	359,100	0	359,100
51617414012300000	40007776	TRAN, LYNN & TRAN, TAN	C	.0	82,900	0	82,900
51617414012300000	40007776	TRAN, LYNN & TRAN, TAN	C	.0	354,600	0	354,600
		PROPERTY TOTAL		.0	437,500	0	437,500
51617414012400000	40001611	WEBB, E G INC	C	.0	271,700	0	271,700
51617414012400000	40001611	WEBB, E G INC	C	.0	313,300	0	313,300
		PROPERTY TOTAL		.0	585,000	0	585,000
51617414012500000	40001612	STARKEY, ROBERT G & KA	C	.0	73,700	0	73,700
51617414012500000	40001612	STARKEY, ROBERT G & KA	C	.0	7,200	0	7,200

CURRENT VALUES

EXEMPTS INCLUDED

PROPERTY	OWNER	NAME	CLASS	COUNT	ASSESSMENT	DEFERRED	NET ASSESSMENT
		PROPERTY TOTAL		.0	80,900	0	80,900
51617414012700000	40001612	STARKEY, ROBERT G & KA	C	.0	73,700	0	73,700
51617414012700000	40001612	STARKEY, ROBERT G & KA	C	.0	50,400	0	50,400
		PROPERTY TOTAL		.0	124,100	0	124,100
51617414012800000	40005629	PASSWATERS, SAMUEL J I	R	.0	35,000	0	35,000
51617414012800000	40005629	PASSWATERS, SAMUEL J I	R	.0	64,600	0	64,600
		PROPERTY TOTAL		.0	99,600	0	99,600
51617414012801000	40005629	PASSWATERS, SAMUEL J I	R	.0	35,000	0	35,000
51617414012900000	40002612	MILFORD SCHOOL DISTRIC	E	.0	1,465,500	0	1,465,500
51617414012900000	40002612	MILFORD SCHOOL DISTRIC	E	.0	10,750,800	0	10,750,800
		PROPERTY TOTAL		.0	12,216,300	0	12,216,300
51617414013000000	40006141	GLOVER, VALERIE	R	.0	37,800	0	37,800
51617414013000000	40006141	GLOVER, VALERIE	R	.0	139,500	0	139,500
		PROPERTY TOTAL		.0	177,300	0	177,300
51617414013100000	40006300	GLOVER, VALERIE	R	.0	38,300	0	38,300
51617414013100000	40006300	GLOVER, VALERIE	R	.0	103,000	0	103,000
		PROPERTY TOTAL		.0	141,300	0	141,300
51617414013200000	40002127	FB RESIDENTIAL HOLDING	R	.0	34,600	0	34,600
51617414013200000	40002127	FB RESIDENTIAL HOLDING	R	.0	114,000	0	114,000
		PROPERTY TOTAL		.0	148,600	0	148,600
51617414013300000	40001615	CALKINS RENTAL PROPERT	R	.0	33,000	0	33,000
51617414013300000	40001615	CALKINS RENTAL PROPERT	R	.0	79,700	0	79,700
		PROPERTY TOTAL		.0	112,700	0	112,700
51617414013400000	40005794	KOAM, MICHELLE Y	R	.0	32,600	0	32,600
51617414013400000	40005794	KOAM, MICHELLE Y	R	.0	67,800	0	67,800
		PROPERTY TOTAL		.0	100,400	0	100,400
51617414013500000	40005794	KOAM, MICHELLE Y	R	.0	67,400	0	67,400
51617414013500000	40005794	KOAM, MICHELLE Y	R	.0	34,400	0	34,400
		PROPERTY TOTAL		.0	101,800	0	101,800
51617414013600000	40005794	KOAM, MICHELLE Y	R	.0	31,200	0	31,200
51617414013600000	40005794	KOAM, MICHELLE Y	R	.0	48,400	0	48,400
		PROPERTY TOTAL		.0	79,600	0	79,600
51617414013700000	40007617	CASH, SHARON K	R	.0	30,100	0	30,100
51617414013700000	40007617	CASH, SHARON K	R	.0	48,700	0	48,700
		PROPERTY TOTAL		.0	78,800	0	78,800
51617414013800000	40007419	HENNELLY SR, MICHAEL J	R	.0	30,100	0	30,100
51617414013800000	40007419	HENNELLY SR, MICHAEL J	R	.0	94,600	0	94,600
		PROPERTY TOTAL		.0	124,700	0	124,700

CURRENT VALUES

EXEMPTS INCLUDED

PROPERTY	OWNER NAME	CLASS	COUNT	ASSESSMENT	DEFERRED	NET ASSESSMENT
51617414013900000	40001621 MOORE, KENNY W & PATRI	R	.0	30,100	0	30,100
51617414013900000	40001621 MOORE, KENNY W & PATRI	R	.0	85,100	0	85,100
	PROPERTY TOTAL		.0	115,200	0	115,200
51617414014000000	40001622 BYNAKER, ELLIS G JR &	R	.0	30,100	0	30,100
51617414014000000	40001622 BYNAKER, ELLIS G JR &	R	.0	68,800	0	68,800
	PROPERTY TOTAL		.0	98,900	0	98,900
51617414014100000	40001623 KING, KRISTA N	R	.0	34,300	0	34,300
51617414014100000	40001623 KING, KRISTA N	R	.0	64,900	0	64,900
	PROPERTY TOTAL		.0	99,200	0	99,200
51617414014200000	40007754 TORRES, ALEXIS AYALA	R	.0	34,300	0	34,300
51617414014200000	40007754 TORRES, ALEXIS AYALA	R	.0	61,700	0	61,700
	PROPERTY TOTAL		.0	96,000	0	96,000
51617414014300000	40005171 CASSIDY, LYNN	R	.0	30,100	0	30,100
51617414014300000	40005171 CASSIDY, LYNN	R	.0	53,400	0	53,400
	PROPERTY TOTAL		.0	83,500	0	83,500
51617414014400000	40007590 THOMPSON, ADAM & ELIZA	R	.0	36,500	0	36,500
51617414014400000	40007590 THOMPSON, ADAM & ELIZA	R	.0	47,800	0	47,800
	PROPERTY TOTAL		.0	84,300	0	84,300
51617414014600000	40001628 BROOKS, OWEN S JR & RO	R	.0	36,800	0	36,800
51617414014600000	40001628 BROOKS, OWEN S JR & RO	R	.0	81,900	0	81,900
	PROPERTY TOTAL		.0	118,700	0	118,700
51617414014700000	40001629 THURSTON, JAMES M	R	.0	23,400	0	23,400
51617414014700000	40001629 THURSTON, JAMES M	R	.0	76,700	0	76,700
	PROPERTY TOTAL		.0	100,100	0	100,100
51617414014800000	40001630 PETERSON, ANTHONY	R	.0	35,200	0	35,200
51617414014800000	40001630 PETERSON, ANTHONY	R	.0	75,700	0	75,700
	PROPERTY TOTAL		.0	110,900	0	110,900
51617414015000000	40000008 DRAPER, EMMA M	R	.0	37,500	0	37,500
51617414015000000	40000008 DRAPER, EMMA M	R	.0	59,000	0	59,000
	PROPERTY TOTAL		.0	96,500	0	96,500
51617414015100000	40002612 MILFORD SCHOOL DISTRIC	E	.0	516,000	0	516,000
51617414015100000	40002612 MILFORD SCHOOL DISTRIC	E	.0	10,877,500	0	10,877,500
	PROPERTY TOTAL		.0	11,393,500	0	11,393,500
51617414015200000	40001014 CITY OF MILFORD	E	.0	256,500	0	256,500
51617414015200000	40001014 CITY OF MILFORD	E	.0	45,800	0	45,800
	PROPERTY TOTAL		.0	302,300	0	302,300
51617415010100000	40002486 STATE OF DELAWARE	E	.0	87,300	0	87,300
51617415010101000	40004386 MILFORD MEDICAL BUILDI	C	.0	838,800	0	838,800
51617415010101000	40004386 MILFORD MEDICAL BUILDI	C	.0	1,973,800	0	1,973,800

CURRENT VALUES

EXEMPTS INCLUDED

PROPERTY	OWNER	NAME	CLASS	COUNT	ASSESSMENT	DEFERRED	NET ASSESSMENT
		PROPERTY TOTAL		.0	2,812,600	0	2,812,600
51617415010102000	40000272	GROTTO PIZZA MILFORD L	C	.0	660,000	0	660,000
51617415010102000	40000272	GROTTO PIZZA MILFORD L	C	.0	587,000	0	587,000
		PROPERTY TOTAL		.0	1,247,000	0	1,247,000
51617415010103000	40006590	WILLIAM ALLEN PROPERTY	C	.0	531,600	0	531,600
51617415010103000	40006590	WILLIAM ALLEN PROPERTY	C	.0	770,500	0	770,500
		PROPERTY TOTAL		.0	1,302,100	0	1,302,100
51617415010104000	40003804	MILFORD MICROTEL LLC	C	.0	744,000	0	744,000
51617415010104000	40003804	MILFORD MICROTEL LLC	C	.0	3,954,800	0	3,954,800
		PROPERTY TOTAL		.0	4,698,800	0	4,698,800
51617415010105000	40002849	TWO FARMS INC	C	.0	1,368,000	0	1,368,000
51617415010105000	40002849	TWO FARMS INC	C	.0	1,145,800	0	1,145,800
		PROPERTY TOTAL		.0	2,513,800	0	2,513,800
51617415010106000	40006590	WILLIAM ALLEN PROPERTY	C	.0	526,000	0	526,000
51617415010106000	40006590	WILLIAM ALLEN PROPERTY	C	.0	324,300	0	324,300
		PROPERTY TOTAL		.0	850,300	0	850,300
51617415020300000	40001014	CITY OF MILFORD	E	.0	60,100	0	60,100
51617415020300000	40001014	CITY OF MILFORD	E	.0	34,000	0	34,000
		PROPERTY TOTAL		.0	94,100	0	94,100
51617417010100000	40001632	FRY, D JEFFEREY	C	.0	126,600	0	126,600
51617417010200000	40001633	MILFORD LANES INC	C	.0	670,000	0	670,000
51617417010200000	40001633	MILFORD LANES INC	C	.0	716,300	0	716,300
		PROPERTY TOTAL		.0	1,386,300	0	1,386,300
51617417010300000	40001632	FRY, D JEFFEREY	R	.0	600,000	0	600,000
51617417010400000	40001634	ROOSA, IV JACOB H	R	.0	7,600	0	7,600
51617417010500000	40001635	POPE, JERRIE	R	.0	36,500	0	36,500
51617417010500000	40001635	POPE, JERRIE	R	.0	186,800	0	186,800
		PROPERTY TOTAL		.0	223,300	0	223,300
51617417010600000	40006818	ROOSA, JACOB H III & G	R	.0	106,300	0	106,300
51617417010600000	40006818	ROOSA, JACOB H III & G	R	.0	118,800	0	118,800
		PROPERTY TOTAL		.0	225,100	0	225,100
51617417010601000	40006818	ROOSA, JACOB H III & G	R	.0	35,000	0	35,000
51617417010602000	40000314	PASSWATERS, DAVID & CR	R	.0	45,900	0	45,900
51617417010602000	40000314	PASSWATERS, DAVID & CR	R	.0	367,400	0	367,400
		PROPERTY TOTAL		.0	413,300	0	413,300
51617417010700000	40001637	ROOSA, GLENDA K	R	.0	45,000	0	45,000
51617417010700000	40001637	ROOSA, GLENDA K	R	.0	142,700	0	142,700

CURRENT VALUES

EXEMPTS INCLUDED

PROPERTY	OWNER	NAME	CLASS	COUNT	ASSESSMENT	DEFERRED	NET ASSESSMENT
		PROPERTY TOTAL		.0	187,700	0	187,700
51617417010800000	40007446	VAN TINE, VIRGINIA & R	R	.0	38,400	0	38,400
51617417010800000	40007446	VAN TINE, VIRGINIA & R	R	.0	81,200	0	81,200
		PROPERTY TOTAL		.0	119,600	0	119,600
51617417010900000	40005172	LOPEZ-LUCAS, MANUEL TE	R	.0	102,700	0	102,700
51617417010900000	40005172	LOPEZ-LUCAS, MANUEL TE	R	.0	89,500	0	89,500
		PROPERTY TOTAL		.0	192,200	0	192,200
51617417011000000	40005796	WHITE, JOSHUA C	R	.0	40,000	0	40,000
51617417011000000	40005796	WHITE, JOSHUA C	R	.0	51,500	0	51,500
		PROPERTY TOTAL		.0	91,500	0	91,500
51617417011100000	40007540	RIECKE, CAROLYN S-TRUS	R	.0	35,200	0	35,200
51617417011100000	40007540	RIECKE, CAROLYN S-TRUS	R	.0	62,100	0	62,100
		PROPERTY TOTAL		.0	97,300	0	97,300
51617417011200000	40007699	DGAS INC	R	.0	22,500	0	22,500
51617417011300000	40001643	KATSIMBRIS, ANGELA IRR	R	.0	33,900	0	33,900
51617417011300000	40001643	KATSIMBRIS, ANGELA IRR	R	.0	105,200	0	105,200
		PROPERTY TOTAL		.0	139,100	0	139,100
51617417011301000	40001643	KATSIMBRIS, ANGELA IRR	R	.0	35,100	0	35,100
51617417011400000	40005798	NEY, WAYNE L	R	.0	33,900	0	33,900
51617417011400000	40005798	NEY, WAYNE L	R	.0	74,100	0	74,100
		PROPERTY TOTAL		.0	108,000	0	108,000
51617417011500000	40005173	YANACEK, REBEKAH J	R	.0	33,900	0	33,900
51617417011500000	40005173	YANACEK, REBEKAH J	R	.0	77,200	0	77,200
		PROPERTY TOTAL		.0	111,100	0	111,100
51617417011600000	40001647	SEIBERT, RICHARD M	R	.0	33,900	0	33,900
51617417011600000	40001647	SEIBERT, RICHARD M	R	.0	78,800	0	78,800
		PROPERTY TOTAL		.0	112,700	0	112,700
51617417011700000	40001648	HERRON, CHRISTINE	R	.0	33,900	0	33,900
51617417011700000	40001648	HERRON, CHRISTINE	R	.0	96,600	0	96,600
		PROPERTY TOTAL		.0	130,500	0	130,500
51617417011800000	40004559	RHODES, LINDSAY RAE	R	.0	28,400	0	28,400
51617417011800000	40004559	RHODES, LINDSAY RAE	R	.0	127,200	0	127,200
		PROPERTY TOTAL		.0	155,600	0	155,600
51617417011900000	40001650	FARRELL, THOMAS F & CO	R	.0	25,200	0	25,200
51617417011900000	40001650	FARRELL, THOMAS F & CO	R	.0	93,600	0	93,600
		PROPERTY TOTAL		.0	118,800	0	118,800
51617417012000000	40005799	STUBBS, COLIN & REBECC	R	.0	33,900	0	33,900
51617417012000000	40005799	STUBBS, COLIN & REBECC	R	.0	103,300	0	103,300

CURRENT VALUES

EXEMPTS INCLUDED

PROPERTY	OWNER	NAME	CLASS	COUNT	ASSESSMENT	DEFERRED	NET ASSESSMENT
		PROPERTY TOTAL		.0	137,200	0	137,200
51617417012100000	40001652	SCOTT, DAYNA	R	.0	33,900	0	33,900
51617417012100000	40001652	SCOTT, DAYNA	R	.0	65,100	0	65,100
		PROPERTY TOTAL		.0	99,000	0	99,000
51617417012200000	40001653	GRIFFITH, JENNIFER A	R	.0	33,900	0	33,900
51617417012200000	40001653	GRIFFITH, JENNIFER A	R	.0	75,800	0	75,800
		PROPERTY TOTAL		.0	109,700	0	109,700
51617417012300000	40001655	TAYLOR, HARRY T	R	.0	33,900	0	33,900
51617417012300000	40001655	TAYLOR, HARRY T	R	.0	74,700	0	74,700
		PROPERTY TOTAL		.0	108,600	0	108,600
51617417012400000	40001656	PATEL, KAMLESH M & SAN	R	.0	33,900	0	33,900
51617417012400000	40001656	PATEL, KAMLESH M & SAN	R	.0	106,000	0	106,000
		PROPERTY TOTAL		.0	139,900	0	139,900
51617417012500000	40000321	GILES, HOLLY SUE B	R	.0	35,600	0	35,600
51617417012501000	40001656	PATEL, KAMLESH M & SAN	R	.0	35,200	0	35,200
51617417012800000	40000848	BAYHEALTH MEDICAL CENT	E	.0	1,303,000	0	1,303,000
51617417012800000	40000848	BAYHEALTH MEDICAL CENT	E	.0	3,185,100	0	3,185,100
		PROPERTY TOTAL		.0	4,488,100	0	4,488,100
51617417012900000	40001658	SMITH, BOBBY M & CASSA	R	.0	39,400	0	39,400
51617417012900000	40001658	SMITH, BOBBY M & CASSA	R	.0	145,500	0	145,500
		PROPERTY TOTAL		.0	184,900	0	184,900
51617417013000000	40002584	JONES, RODNEY A & ROBE	R	.0	37,100	0	37,100
51617417013000000	40002584	JONES, RODNEY A & ROBE	R	.0	133,200	0	133,200
		PROPERTY TOTAL		.0	170,300	0	170,300
51617417013100000	40004559	RHODES, LINDSAY RAE	R	.0	5,000	0	5,000
51617417013100000	40004559	RHODES, LINDSAY RAE	R	.0	3,400	0	3,400
		PROPERTY TOTAL		.0	8,400	0	8,400
51617418010101000	40005174	HOOD, VERNON J & JANA	C	.0	212,400	0	212,400
51617418010101000	40005174	HOOD, VERNON J & JANA	C	.0	113,800	0	113,800
		PROPERTY TOTAL		.0	326,200	0	326,200
51617418010200000	40005175	CHILLMO LLC 28 NW 10TH	R	.0	41,300	0	41,300
51617418010200000	40005175	CHILLMO LLC 28 NW 10TH	R	.0	55,600	0	55,600
		PROPERTY TOTAL		.0	96,900	0	96,900
51617418010300000	40001661	BROWN, WALTER & JANE	R	.0	32,900	0	32,900
51617418010300000	40001661	BROWN, WALTER & JANE	R	.0	77,000	0	77,000
		PROPERTY TOTAL		.0	109,900	0	109,900
51617418010400000	40007591	MUMFORD, GLEN B & DORO	R	.0	32,500	0	32,500
51617418010400000	40007591	MUMFORD, GLEN B & DORO	R	.0	51,600	0	51,600

CURRENT VALUES

EXEMPTS INCLUDED

PROPERTY	OWNER NAME	CLASS	COUNT	ASSESSMENT	DEFERRED	NET ASSESSMENT
	PROPERTY TOTAL		.0	84,100	0	84,100
51617418010500000	40001663 LIAN, MIN	R	.0	32,500	0	32,500
51617418010500000	40001663 LIAN, MIN	R	.0	81,200	0	81,200
	PROPERTY TOTAL		.0	113,700	0	113,700
51617418010600000	40007508 BROWN, STEVEN D & DONN	R	.0	32,500	0	32,500
51617418010600000	40007508 BROWN, STEVEN D & DONN	R	.0	72,200	0	72,200
	PROPERTY TOTAL		.0	104,700	0	104,700
51617418010700000	40000006 DERNBERGER, CONNIE J	R	.0	32,500	0	32,500
51617418010700000	40000006 DERNBERGER, CONNIE J	R	.0	55,600	0	55,600
	PROPERTY TOTAL		.0	88,100	0	88,100
51617418010800000	40003988 MUMFORD, GLEN B	R	.0	32,500	0	32,500
51617418010800000	40003988 MUMFORD, GLEN B	R	.0	55,000	0	55,000
	PROPERTY TOTAL		.0	87,500	0	87,500
51617418010900000	40001667 WORKMAN, DAVID	R	.0	32,500	0	32,500
51617418010900000	40001667 WORKMAN, DAVID	R	.0	49,700	0	49,700
	PROPERTY TOTAL		.0	82,200	0	82,200
51617418011300000	40001083 PEOPLE'S PLACE PROPERT	E	.0	45,000	0	45,000
51617418011300000	40001083 PEOPLE'S PLACE PROPERT	E	.0	109,900	0	109,900
	PROPERTY TOTAL		.0	154,900	0	154,900
51617418011400000	40001669 KRUMM, LARRY M & NORMA	R	.0	34,300	0	34,300
51617418011400000	40001669 KRUMM, LARRY M & NORMA	R	.0	99,000	0	99,000
	PROPERTY TOTAL		.0	133,300	0	133,300
51617418011500000	40005575 KD PROPERTIES LLC	C	.0	425,400	0	425,400
51617418011500000	40005575 KD PROPERTIES LLC	C	.0	436,700	0	436,700
	PROPERTY TOTAL		.0	862,100	0	862,100
51617418011600000	40001670 CACCAMO, JAMES & LINDA	R	.0	35,400	0	35,400
51617418011600000	40001670 CACCAMO, JAMES & LINDA	R	.0	96,100	0	96,100
	PROPERTY TOTAL		.0	131,500	0	131,500
51617418011700000	40001670 CACCAMO, JAMES & LINDA	R	.0	20,700	0	20,700
51617418011800000	40006302 PETTY, BENJAMIN & TAYL	R	.0	36,000	0	36,000
51617418011800000	40006302 PETTY, BENJAMIN & TAYL	R	.0	77,100	0	77,100
	PROPERTY TOTAL		.0	113,100	0	113,100
51617418011900000	40001673 MILFORD CHURCH OF THE	E	.0	97,700	0	97,700
51617418011900000	40001673 MILFORD CHURCH OF THE	E	.0	130,800	0	130,800
	PROPERTY TOTAL		.0	228,500	0	228,500
51617418012000000	40001673 MILFORD CHURCH OF THE	E	.0	96,200	0	96,200
51617418012100000	40001673 MILFORD CHURCH OF THE	E	.0	94,500	0	94,500

CURRENT VALUES

EXEMPTS INCLUDED

PROPERTY	OWNER	NAME	CLASS	COUNT	ASSESSMENT	DEFERRED	NET ASSESSMENT
51617418012200000	40001673	MILFORD CHURCH OF THE	E	.0	93,000	0	93,000
51617418012300000	40001673	MILFORD CHURCH OF THE	E	.0	97,400	0	97,400
51617418012500000	40001673	MILFORD CHURCH OF THE	E	.0	97,400	0	97,400
51617418012600000	40001673	MILFORD CHURCH OF THE	E	.0	97,200	0	97,200
51617418012700000	40001673	MILFORD CHURCH OF THE	E	.0	92,800	0	92,800
51617418012800000	40001673	MILFORD CHURCH OF THE	E	.0	92,800	0	92,800
51617418012900000	40001673	MILFORD CHURCH OF THE	E	.0	92,800	0	92,800
51617418013000000	40001673	MILFORD CHURCH OF THE	E	.0	116,000	0	116,000
51617418013000000	40001673	MILFORD CHURCH OF THE	E	.0	916,000	0	916,000
		PROPERTY TOTAL		.0	1,032,000	0	1,032,000
51617418013100000	40001673	MILFORD CHURCH OF THE	E	.0	97,700	0	97,700
51617418013200000	40001673	MILFORD CHURCH OF THE	E	.0	97,700	0	97,700
51617418013300000	40001673	MILFORD CHURCH OF THE	E	.0	97,700	0	97,700
51617418013400000	40006621	ODD FELLOWS CEMETERY O	E	.0	566,300	0	566,300
51617418013500000	40006621	ODD FELLOWS CEMETERY O	E	.0	355,100	0	355,100
51617418013501000	40007489	STEWART, MICHAEL J	R	.0	36,000	0	36,000
51617418013501000	40007489	STEWART, MICHAEL J	R	.0	79,900	0	79,900
		PROPERTY TOTAL		.0	115,900	0	115,900
51617418020100000	40005805	MEDD, CAROL ANN P	C	.0	92,500	0	92,500
51617418020100000	40005805	MEDD, CAROL ANN P	C	.0	74,100	0	74,100
		PROPERTY TOTAL		.0	166,600	0	166,600
51617418020200000	40005176	1018 PROPERTIES LLC	C	.0	161,700	0	161,700
51617418020200000	40005176	1018 PROPERTIES LLC	C	.0	99,800	0	99,800
		PROPERTY TOTAL		.0	261,500	0	261,500
51617418020400000	40001680	SKINNER, DANNY M & KAT	R	.0	35,200	0	35,200
51617418020400000	40001680	SKINNER, DANNY M & KAT	R	.0	78,600	0	78,600
		PROPERTY TOTAL		.0	113,800	0	113,800
51617418020500000	40005177	FITZGERALD, MICHAEL &	R	.0	34,000	0	34,000
51617418020500000	40005177	FITZGERALD, MICHAEL &	R	.0	69,300	0	69,300
		PROPERTY TOTAL		.0	103,300	0	103,300
51617418020600000	40005806	AUSTIN, SUSAN M	R	.0	33,300	0	33,300
51617418020600000	40005806	AUSTIN, SUSAN M	R	.0	121,300	0	121,300
		PROPERTY TOTAL		.0	154,600	0	154,600

CURRENT VALUES

EXEMPTS INCLUDED

PROPERTY	OWNER	NAME	CLASS	COUNT	ASSESSMENT	DEFERRED	NET ASSESSMENT
51617418020700000	40005179	GREGORY, ANNE M	R	.0	33,300	0	33,300
51617418020700000	40005179	GREGORY, ANNE M	R	.0	119,800	0	119,800
		PROPERTY TOTAL		.0	153,100	0	153,100
51617418020800000	40007529	PAYEUR, ROBERT & JENNI	R	.0	33,300	0	33,300
51617418020800000	40007529	PAYEUR, ROBERT & JENNI	R	.0	66,500	0	66,500
		PROPERTY TOTAL		.0	99,800	0	99,800
51617418020900000	40001684	ADAMS, GREGORY W	R	.0	33,300	0	33,300
51617418020900000	40001684	ADAMS, GREGORY W	R	.0	40,600	0	40,600
		PROPERTY TOTAL		.0	73,900	0	73,900
51617418021000000	40001685	JESTER, ALAN R	R	.0	37,800	0	37,800
51617418021000000	40001685	JESTER, ALAN R	R	.0	122,500	0	122,500
		PROPERTY TOTAL		.0	160,300	0	160,300
51617418021100000	40001686	EVANS, DEBRA & CHARLES	R	.0	33,300	0	33,300
51617418021100000	40001686	EVANS, DEBRA & CHARLES	R	.0	81,000	0	81,000
		PROPERTY TOTAL		.0	114,300	0	114,300
51617418021200000	40007755	MORGAN, PAULA E	R	.0	33,300	0	33,300
51617418021200000	40007755	MORGAN, PAULA E	R	.0	76,800	0	76,800
		PROPERTY TOTAL		.0	110,100	0	110,100
51617418021300000	40005807	ROWE, MELISSA DAWNANNE	R	.0	33,300	0	33,300
51617418021300000	40005807	ROWE, MELISSA DAWNANNE	R	.0	145,100	0	145,100
		PROPERTY TOTAL		.0	178,400	0	178,400
51617418021400000	40005808	SLEVA, JODIE H	R	.0	38,900	0	38,900
51617418021400000	40005808	SLEVA, JODIE H	R	.0	78,700	0	78,700
		PROPERTY TOTAL		.0	117,600	0	117,600
51617418021500000	40001691	EUSTIS, JOHN V JR & LE	R	.0	33,300	0	33,300
51617418021500000	40001691	EUSTIS, JOHN V JR & LE	R	.0	116,100	0	116,100
		PROPERTY TOTAL		.0	149,400	0	149,400
51617418021501000	40001692	A & I HOUSING INC	E	.0	33,300	0	33,300
51617418021501000	40001692	A & I HOUSING INC	E	.0	70,200	0	70,200
		PROPERTY TOTAL		.0	103,500	0	103,500
51617418021600000	40001693	ROSE, LEE C & DEBRA R	R	.0	33,300	0	33,300
51617418021600000	40001693	ROSE, LEE C & DEBRA R	R	.0	68,700	0	68,700
		PROPERTY TOTAL		.0	102,000	0	102,000
51617418021700000	40005809	HOLLOWAY, TYLER M	R	.0	33,300	0	33,300
51617418021700000	40005809	HOLLOWAY, TYLER M	R	.0	81,700	0	81,700
		PROPERTY TOTAL		.0	115,000	0	115,000
51617418021800000	40001695	COUTURE, JENNIFER ANN	R	.0	33,300	0	33,300
51617418021800000	40001695	COUTURE, JENNIFER ANN	R	.0	83,500	0	83,500
		PROPERTY TOTAL		.0	116,800	0	116,800

CURRENT VALUES

EXEMPTS INCLUDED

PROPERTY	OWNER	NAME	CLASS	COUNT	ASSESSMENT	DEFERRED	NET ASSESSMENT
51617418021900000	40001696	EVANS, EDWARD B & VERO	R	.0	33,300	0	33,300
51617418021900000	40001696	EVANS, EDWARD B & VERO	R	.0	107,800	0	107,800
		PROPERTY TOTAL		.0	141,100	0	141,100
51617418022000000	40005181	BONTRAGER, JEAN B &	R	.0	33,300	0	33,300
51617418022000000	40005181	BONTRAGER, JEAN B &	R	.0	93,100	0	93,100
		PROPERTY TOTAL		.0	126,400	0	126,400
51617418022100000	40001698	ELTON, RICHARD A	R	.0	33,300	0	33,300
51617418022100000	40001698	ELTON, RICHARD A	R	.0	92,600	0	92,600
		PROPERTY TOTAL		.0	125,900	0	125,900
51617418022101000	40001699	DAVIS, MICHAEL E	R	.0	24,300	0	24,300
51617418022101000	40001699	DAVIS, MICHAEL E	R	.0	65,900	0	65,900
		PROPERTY TOTAL		.0	90,200	0	90,200
51617418022200000	40000540	VAN VORST, MARIAN E	R	.0	26,400	0	26,400
51617418022200000	40000540	VAN VORST, MARIAN E	R	.0	55,100	0	55,100
		PROPERTY TOTAL		.0	81,500	0	81,500
51617418022300000	40001701	ABBOTT, KATHLEEN V	R	.0	36,800	0	36,800
51617418022300000	40001701	ABBOTT, KATHLEEN V	R	.0	135,700	0	135,700
		PROPERTY TOTAL		.0	172,500	0	172,500
51617418022400000	40001702	VANVORST, MARIAN E	R	.0	33,300	0	33,300
51617418022400000	40001702	VANVORST, MARIAN E	R	.0	51,100	0	51,100
		PROPERTY TOTAL		.0	84,400	0	84,400
51617418022500000	40001703	WALLS, PHYLLIS ANN	R	.0	37,800	0	37,800
51617418022500000	40001703	WALLS, PHYLLIS ANN	R	.0	94,600	0	94,600
		PROPERTY TOTAL		.0	132,400	0	132,400
51617418022700000	40001704	DAVIS, CLARETTA M	R	.0	36,200	0	36,200
51617418022700000	40001704	DAVIS, CLARETTA M	R	.0	121,000	0	121,000
		PROPERTY TOTAL		.0	157,200	0	157,200
51617418022800000	40002659	LARAGIONE, FRANCO & OL	R	.0	36,200	0	36,200
51617418022800000	40002659	LARAGIONE, FRANCO & OL	R	.0	122,300	0	122,300
		PROPERTY TOTAL		.0	158,500	0	158,500
51617418023000000	40003990	FRENCH, BEVERLY A	R	.0	33,300	0	33,300
51617418023100000	40003990	FRENCH, BEVERLY A	R	.0	33,300	0	33,300
51617418023200000	40005182	RUSSO, JOHN	R	.0	33,100	0	33,100
51617418023200000	40005182	RUSSO, JOHN	R	.0	79,900	0	79,900
		PROPERTY TOTAL		.0	113,000	0	113,000
51617418023300000	40001223	ADAMS, BRENDA REVOCABL	R	.0	34,100	0	34,100
51617418023300000	40001223	ADAMS, BRENDA REVOCABL	R	.0	133,900	0	133,900
		PROPERTY TOTAL		.0	168,000	0	168,000

CURRENT VALUES

EXEMPTS INCLUDED

PROPERTY	OWNER	NAME	CLASS	COUNT	ASSESSMENT	DEFERRED	NET ASSESSMENT
51617418023301000	40001223	ADAMS, BRENDA REVOCABL	R	.0	34,100	0	34,100
51617418023301000	40001223	ADAMS, BRENDA REVOCABL	R	.0	133,900	0	133,900
		PROPERTY TOTAL		.0	168,000	0	168,000
51617418023500000	40001223	ADAMS, BRENDA REVOCABL	R	.0	35,400	0	35,400
51617418023500000	40001223	ADAMS, BRENDA REVOCABL	R	.0	87,000	0	87,000
		PROPERTY TOTAL		.0	122,400	0	122,400
51617418023600000	40001709	I G BURTON CO INC	C	.0	62,700	0	62,700
51617418023700000	40005810	J & P JAMES PROPERTIES	R	.0	30,100	0	30,100
51617418023700000	40005810	J & P JAMES PROPERTIES	R	.0	87,600	0	87,600
		PROPERTY TOTAL		.0	117,700	0	117,700
51617418023701000	40001711	PETERMAN, MICHAEL, A	R	.0	30,100	0	30,100
51617418023701000	40001711	PETERMAN, MICHAEL, A	R	.0	61,900	0	61,900
		PROPERTY TOTAL		.0	92,000	0	92,000
51617418023800000	40001712	ROBBINS, JEREMY & LAUR	R	.0	30,100	0	30,100
51617418023800000	40001712	ROBBINS, JEREMY & LAUR	R	.0	82,300	0	82,300
		PROPERTY TOTAL		.0	112,400	0	112,400
51617418023900000	40005751	THE CHRISTENSEN GROUP	R	.0	30,100	0	30,100
51617418023900000	40005751	THE CHRISTENSEN GROUP	R	.0	63,500	0	63,500
		PROPERTY TOTAL		.0	93,600	0	93,600
51617418024000000	40001714	GALLEGO, ROBERT & MARG	R	.0	34,300	0	34,300
51617418024000000	40001714	GALLEGO, ROBERT & MARG	R	.0	123,800	0	123,800
		PROPERTY TOTAL		.0	158,100	0	158,100
51617418024100000	40001715	JONES, MARGARETTE C	R	.0	35,700	0	35,700
51617418024100000	40001715	JONES, MARGARETTE C	R	.0	76,700	0	76,700
		PROPERTY TOTAL		.0	112,400	0	112,400
51617418024200000	40007436	DAVIS, JOANN - TRUSTEE	R	.0	35,000	0	35,000
51617418024200000	40007436	DAVIS, JOANN - TRUSTEE	R	.0	86,100	0	86,100
		PROPERTY TOTAL		.0	121,100	0	121,100
51617418024300000	40007231	JACKSON, JR. HORACE L	R	.0	35,000	0	35,000
51617418024300000	40007231	JACKSON, JR. HORACE L	R	.0	119,100	0	119,100
		PROPERTY TOTAL		.0	154,100	0	154,100
51617418024400000	40007436	DAVIS, JOANN - TRUSTEE	R	.0	35,000	0	35,000
51617418024400000	40007436	DAVIS, JOANN - TRUSTEE	R	.0	81,600	0	81,600
		PROPERTY TOTAL		.0	116,600	0	116,600
51617418024401000	40001720	KLINGENSMITH, KRISTEL	R	.0	35,000	0	35,000
51617418024401000	40001720	KLINGENSMITH, KRISTEL	R	.0	114,300	0	114,300
		PROPERTY TOTAL		.0	149,300	0	149,300
51617418024500000	40001721	BOYER, ELMER R JR	R	.0	35,000	0	35,000
51617418024500000	40001721	BOYER, ELMER R JR	R	.0	100,200	0	100,200

CURRENT VALUES

EXEMPTS INCLUDED

PROPERTY	OWNER NAME	CLASS	COUNT	ASSESSMENT	DEFERRED	NET ASSESSMENT
	PROPERTY TOTAL		.0	135,200	0	135,200
51617418024600000	40001722 WEBB, HAROLD L & MELIS	R	.0	37,400	0	37,400
51617418024600000	40001722 WEBB, HAROLD L & MELIS	R	.0	105,500	0	105,500
	PROPERTY TOTAL		.0	142,900	0	142,900
51617418024601000	40001723 AMISIAL, VEDETTE & BEL	R	.0	35,700	0	35,700
51617418024601000	40001723 AMISIAL, VEDETTE & BEL	R	.0	81,700	0	81,700
	PROPERTY TOTAL		.0	117,400	0	117,400
51617418024700000	40007083 DAVIS, JOANN- TRUSTEE	R	.0	32,200	0	32,200
51617418024700000	40007083 DAVIS, JOANN- TRUSTEE	R	.0	150,200	0	150,200
	PROPERTY TOTAL		.0	182,400	0	182,400
51617418024800000	40007436 DAVIS, JOANN - TRUSTEE	R	.0	30,100	0	30,100
51617418024800000	40007436 DAVIS, JOANN - TRUSTEE	R	.0	57,300	0	57,300
	PROPERTY TOTAL		.0	87,400	0	87,400
51617418024900000	40000644 NORTH BOWERS FARMS LLC	R	.0	30,100	0	30,100
51617418024900000	40000644 NORTH BOWERS FARMS LLC	R	.0	64,300	0	64,300
	PROPERTY TOTAL		.0	94,400	0	94,400
51617418025000000	40007576 ADDINGTON HAGGERTY ENT	R	.0	25,800	0	25,800
51617418025100000	40007576 ADDINGTON HAGGERTY ENT	R	.0	35,400	0	35,400
51617418025100000	40007576 ADDINGTON HAGGERTY ENT	R	.0	51,700	0	51,700
	PROPERTY TOTAL		.0	87,100	0	87,100
51617418025300000	40006690 ADDINGTON, RICHARD & D	C	.0	146,900	0	146,900
51617418025300000	40006690 ADDINGTON, RICHARD & D	C	.0	139,300	0	139,300
	PROPERTY TOTAL		.0	286,200	0	286,200
51617418025400000	40006690 ADDINGTON, RICHARD & D	R	.0	29,600	0	29,600
51617418025400000	40006690 ADDINGTON, RICHARD & D	R	.0	44,700	0	44,700
	PROPERTY TOTAL		.0	74,300	0	74,300
51617418025500000	40006304 NAYARIT HAIR SALON LLC	C	.0	91,800	0	91,800
51617418025500000	40006304 NAYARIT HAIR SALON LLC	C	.0	36,000	0	36,000
	PROPERTY TOTAL		.0	127,800	0	127,800
51617418025600000	40006304 NAYARIT HAIR SALON LLC	C	.0	46,900	0	46,900
51617418025700000	40005812 CCGTL PROPERTIES LLC	C	.0	105,600	0	105,600
51617418025700000	40005812 CCGTL PROPERTIES LLC	C	.0	26,100	0	26,100
	PROPERTY TOTAL		.0	131,700	0	131,700
51617418025800000	40001733 SCOTT, JOHN C & VIRGIN	C	.0	105,600	0	105,600
51617418025800000	40001733 SCOTT, JOHN C & VIRGIN	C	.0	87,300	0	87,300
	PROPERTY TOTAL		.0	192,900	0	192,900
51617418030100000	40001734 CISNEROS, JOSE C & MAR	R	.0	30,600	0	30,600
51617418030100000	40001734 CISNEROS, JOSE C & MAR	R	.0	48,200	0	48,200

CURRENT VALUES

EXEMPTS INCLUDED

PROPERTY	OWNER NAME	CLASS	COUNT	ASSESSMENT	DEFERRED	NET ASSESSMENT
	PROPERTY TOTAL		.0	78,800	0	78,800
51617418030200000	40007586 FRENCH, ALVIN W & CYNT	R	.0	30,600	0	30,600
51617418030200000	40007586 FRENCH, ALVIN W & CYNT	R	.0	54,200	0	54,200
	PROPERTY TOTAL		.0	84,800	0	84,800
51617418030300000	40001736 VADNAIS, NICOLE E	R	.0	36,200	0	36,200
51617418030300000	40001736 VADNAIS, NICOLE E	R	.0	73,600	0	73,600
	PROPERTY TOTAL		.0	109,800	0	109,800
51617418030500000	40007340 SHOWELL, LINDA J AKA S	R	.0	33,300	0	33,300
51617418030500000	40007340 SHOWELL, LINDA J AKA S	R	.0	101,300	0	101,300
	PROPERTY TOTAL		.0	134,600	0	134,600
51617418030600000	40006306 JOSEPH, ANITA B	R	.0	30,600	0	30,600
51617418030600000	40006306 JOSEPH, ANITA B	R	.0	59,000	0	59,000
	PROPERTY TOTAL		.0	89,600	0	89,600
51617418030700000	40005814 MORRIS II, ANDREW T &	R	.0	36,800	0	36,800
51617418030700000	40005814 MORRIS II, ANDREW T &	R	.0	84,500	0	84,500
	PROPERTY TOTAL		.0	121,300	0	121,300
51617418030800000	40007533 TRADER, HAROLD M	R	.0	35,400	0	35,400
51617418030800000	40007533 TRADER, HAROLD M	R	.0	63,600	0	63,600
	PROPERTY TOTAL		.0	99,000	0	99,000
51617418031000000	40007604 WERNER, RICHARD S & MI	R	.0	35,200	0	35,200
51617418031000000	40007604 WERNER, RICHARD S & MI	R	.0	46,000	0	46,000
	PROPERTY TOTAL		.0	81,200	0	81,200
51617418031100000	40001743 JOHNSON, GRACE M	R	.0	37,000	0	37,000
51617418031100000	40001743 JOHNSON, GRACE M	R	.0	85,300	0	85,300
	PROPERTY TOTAL		.0	122,300	0	122,300
51617418031200000	40007526 LANKFORD, THOMAS F & P	R	.0	32,400	0	32,400
51617418031200000	40007526 LANKFORD, THOMAS F & P	R	.0	68,100	0	68,100
	PROPERTY TOTAL		.0	100,500	0	100,500
51617418031300000	40001745 SARD, LEROY & JUDITH	R	.0	34,100	0	34,100
51617418031300000	40001745 SARD, LEROY & JUDITH	R	.0	68,100	0	68,100
	PROPERTY TOTAL		.0	102,200	0	102,200
51617418031301000	40001746 WILSON, WAYNE & CHRIST	R	.0	24,400	0	24,400
51617418031400000	40001746 WILSON, WAYNE & CHRIST	R	.0	35,600	0	35,600
51617418031400000	40001746 WILSON, WAYNE & CHRIST	R	.0	73,100	0	73,100
	PROPERTY TOTAL		.0	108,700	0	108,700
51617418031500000	40001746 WILSON, WAYNE & CHRIST	R	.0	35,200	0	35,200
51617418031600000	40006678 ACORN SALEVAN LLC	C	.0	17,000	0	17,000

CURRENT VALUES

EXEMPTS INCLUDED

PROPERTY	OWNER	NAME	CLASS	COUNT	ASSESSMENT	DEFERRED	NET ASSESSMENT
51617418031700000	40006678	ACORN SALEVAN LLC	C	.0	16,400	0	16,400
51617418031800000	40006678	ACORN SALEVAN LLC	C	.0	15,400	0	15,400
51617418031900000	40006678	ACORN SALEVAN LLC	C	.0	14,500	0	14,500
51617418032000000	40006678	ACORN SALEVAN LLC	C	.0	14,500	0	14,500
51617418032100000	40006678	ACORN SALEVAN LLC	C	.0	14,400	0	14,400
51617418032200000	40006678	ACORN SALEVAN LLC	C	.0	14,300	0	14,300
51617418032300000	40001750	PHILLIPS, JAMES T	R	.0	29,200	0	29,200
51617418032300000	40001750	PHILLIPS, JAMES T	R	.0	80,700	0	80,700
		PROPERTY TOTAL		.0	109,900	0	109,900
51617418032500000	40001752	BARNARD PROPERTIES PAR	C	.0	235,000	0	235,000
51617418032500000	40001752	BARNARD PROPERTIES PAR	C	.0	509,300	0	509,300
		PROPERTY TOTAL		.0	744,300	0	744,300
51617418032600000	40006679	FIRST EVANGELICAN HAIT	E	.0	58,800	0	58,800
51617418032600000	40006679	FIRST EVANGELICAN HAIT	E	.0	245,200	0	245,200
		PROPERTY TOTAL		.0	304,000	0	304,000
51617418033100000	40006678	ACORN SALEVAN LLC	C	.0	14,400	0	14,400
51617418033200000	40006678	ACORN SALEVAN LLC	C	.0	14,500	0	14,500
51617418033300000	40006678	ACORN SALEVAN LLC	C	.0	14,600	0	14,600
51617418033400000	40006678	ACORN SALEVAN LLC	C	.0	14,600	0	14,600
51617418033500000	40006678	ACORN SALEVAN LLC	C	.0	17,500	0	17,500
51617418033501000	40006678	ACORN SALEVAN LLC	C	.0	24,100	0	24,100
51617418033600000	40001709	I G BURTON CO INC	C	.0	316,900	0	316,900
51617418033600000	40001709	I G BURTON CO INC	C	.0	873,300	0	873,300
		PROPERTY TOTAL		.0	1,190,200	0	1,190,200
51617418033601000	40006678	ACORN SALEVAN LLC	C	.0	82,100	0	82,100
51617418033601000	40006678	ACORN SALEVAN LLC	C	.0	222,000	0	222,000
		PROPERTY TOTAL		.0	304,100	0	304,100
51617418033700000	40001754	DELVA, PATRICK AND MAR	R	.0	28,000	0	28,000
51617418033700000	40001754	DELVA, PATRICK AND MAR	R	.0	92,100	0	92,100
		PROPERTY TOTAL		.0	120,100	0	120,100
51617418033800000	40001755	SOLORZANO, MARIA	R	.0	28,000	0	28,000
51617418033800000	40001755	SOLORZANO, MARIA	R	.0	48,000	0	48,000
		PROPERTY TOTAL		.0	76,000	0	76,000

CURRENT VALUES

EXEMPTS INCLUDED

PROPERTY	OWNER	NAME	CLASS	COUNT	ASSESSMENT	DEFERRED	NET ASSESSMENT
51617418033900000	40001756	DRUMMOND, CARMEN V	R	.0	28,000	0	28,000
51617418033900000	40001756	DRUMMOND, CARMEN V	R	.0	36,500	0	36,500
		PROPERTY TOTAL		.0	64,500	0	64,500
51617418034000000	40001757	PATEL, MANOJKUMAR & JE	R	.0	28,000	0	28,000
51617418034000000	40001757	PATEL, MANOJKUMAR & JE	R	.0	36,800	0	36,800
		PROPERTY TOTAL		.0	64,800	0	64,800
51617418034100000	40007659	SAMMONS, MICHAEL DYLAN	R	.0	28,000	0	28,000
51617418034100000	40007659	SAMMONS, MICHAEL DYLAN	R	.0	54,500	0	54,500
		PROPERTY TOTAL		.0	82,500	0	82,500
51617418034200000	40007616	SATTERFIELD, GEORGE R	R	.0	35,700	0	35,700
51617418034200000	40007616	SATTERFIELD, GEORGE R	R	.0	43,300	0	43,300
		PROPERTY TOTAL		.0	79,000	0	79,000
51617418034300000	40003992	JM STONE PROPERTIES LL	R	.0	28,000	0	28,000
51617418034300000	40003992	JM STONE PROPERTIES LL	R	.0	34,700	0	34,700
		PROPERTY TOTAL		.0	62,700	0	62,700
51617418034400000	40001761	MANGLASS, DEBORAH E	R	.0	35,700	0	35,700
51617418034400000	40001761	MANGLASS, DEBORAH E	R	.0	71,900	0	71,900
		PROPERTY TOTAL		.0	107,600	0	107,600
51617418034500000	40001762	KENT SUSSEX INDUSTRIES	E	.0	622,800	0	622,800
51617418034500000	40001762	KENT SUSSEX INDUSTRIES	E	.0	1,332,200	0	1,332,200
		PROPERTY TOTAL		.0	1,955,000	0	1,955,000
51617418034600000	40005817	PERDUE FOODS LLC	C	.0	58,500	0	58,500
51617419010100000	40004377	MCCOLLEY, LYNN A & KAR	E	.0	2,025,000	0	2,025,000
51617419010101000	40004377	MCCOLLEY, LYNN A & KAR	R	.0	1,219,000	0	1,219,000
51617419010101000	40004377	MCCOLLEY, LYNN A & KAR	R	.0	567,800	0	567,800
		PROPERTY TOTAL		.0	1,786,800	0	1,786,800
51617419010400000	40003623	BLUE HEN VENTURES LLC	R	.0	262,500	0	262,500
51617419010900000	40006569	PERDUE REAL ESTATE HOL	I	.0	643,500	0	643,500
51617419010900000	40006569	PERDUE REAL ESTATE HOL	I	.0	4,514,800	0	4,514,800
		PROPERTY TOTAL		.0	5,158,300	0	5,158,300
51617419011100000	40003623	BLUE HEN VENTURES LLC	R	.0	185,700	0	185,700
51617419011200000	40003623	BLUE HEN VENTURES LLC	C	.0	256,000	0	256,000
51617419011301000	40006805	BLUE HEN VENTURES LLC	C	.0	228,500	0	228,500
51617419011302000	40003623	BLUE HEN VENTURES LLC	C	.0	206,000	0	206,000
51617419011303000	40003623	BLUE HEN VENTURES LLC	C	.0	253,500	0	253,500

CURRENT VALUES

EXEMPTS INCLUDED

PROPERTY	OWNER NAME	CLASS	COUNT	ASSESSMENT	DEFERRED	NET ASSESSMENT
51617419011400000	40006097 DILEK LLC	R	.0	425,000	0	425,000
51617419011400000	40006097 DILEK LLC	R	.0	84,600	0	84,600
	PROPERTY TOTAL		.0	509,600	0	509,600
51618200010100000	40001765 U S COLD STORAGE	C	.0	452,600	0	452,600
51618200010100000	40001765 U S COLD STORAGE	C	.0	6,094,500	0	6,094,500
	PROPERTY TOTAL		.0	6,547,100	0	6,547,100
51618200010200000	40001766 GROWMARK FS INC	C	.0	802,500	0	802,500
51618200010200000	40001766 GROWMARK FS INC	C	.0	2,143,600	0	2,143,600
	PROPERTY TOTAL		.0	2,946,100	0	2,946,100
51618200010300000	40005189 SOUTHERN STATES COOP I	C	.0	355,300	0	355,300
51618200010400000	40006646 MILLMAN FAMILY VENTURE	C	.0	65,700	0	65,700
51618200010400000	40006646 MILLMAN FAMILY VENTURE	C	.0	319,200	0	319,200
	PROPERTY TOTAL		.0	384,900	0	384,900
51618200010500000	40006672 SOUTHERN STATES MILFOR	R	.0	29,800	0	29,800
51618200010600000	40006672 SOUTHERN STATES MILFOR	R	.0	28,900	0	28,900
51618200010600000	40006672 SOUTHERN STATES MILFOR	R	.0	200	0	200
	PROPERTY TOTAL		.0	29,100	0	29,100
51618200010700000	40005189 SOUTHERN STATES COOP I	R	.0	29,800	0	29,800
51618200010700000	40005189 SOUTHERN STATES COOP I	R	.0	49,700	0	49,700
	PROPERTY TOTAL		.0	79,500	0	79,500
51618200010800000	40005189 SOUTHERN STATES COOP I	R	.0	2,400	0	2,400
51618200010900000	40006672 SOUTHERN STATES MILFOR	C	.0	222,600	0	222,600
51618200010900000	40006672 SOUTHERN STATES MILFOR	C	.0	91,400	0	91,400
	PROPERTY TOTAL		.0	314,000	0	314,000
51618200011000000	40005189 SOUTHERN STATES COOP I	C	.0	187,500	0	187,500
51618200011000000	40005189 SOUTHERN STATES COOP I	C	.0	82,900	0	82,900
	PROPERTY TOTAL		.0	270,400	0	270,400
51618200011100000	40006591 DRP DE 1 LLC	E	.0	46,800	0	46,800
51618200011200000	40006591 DRP DE 1 LLC	E	.0	46,800	0	46,800
51618200011300000	40006591 DRP DE 1 LLC	E	.0	46,800	0	46,800
51618200011400000	40006591 DRP DE 1 LLC	E	.0	46,800	0	46,800
51618200011500000	40006591 DRP DE 1 LLC	E	.0	46,800	0	46,800
51618200011600000	40006591 DRP DE 1 LLC	E	.0	46,800	0	46,800
51618200011700000	40006591 DRP DE 1 LLC	E	.0	46,800	0	46,800

CURRENT VALUES

EXEMPTS INCLUDED

PROPERTY	OWNER	NAME	CLASS	COUNT	ASSESSMENT	DEFERRED	NET ASSESSMENT
51618200011800000	40006591	DRP DE 1 LLC	E	.0	46,800	0	46,800
51618200011900000	40006591	DRP DE 1 LLC	E	.0	46,800	0	46,800
51618200012000000	40006591	DRP DE 1 LLC	E	.0	1,253,300	0	1,253,300
51618200012100000	40006591	DRP DE 1 LLC	E	.0	555,200	0	555,200
51618200012200000	40003525	CROP PRODUCTION SERVIC	C	.0	551,300	0	551,300
51618200012200000	40003525	CROP PRODUCTION SERVIC	C	.0	2,260,300	0	2,260,300
		PROPERTY TOTAL		.0	2,811,600	0	2,811,600
51618200012300000	40006567	BALTIMORE AIRCOIL COMP	C	.0	751,900	0	751,900
51618200012300000	40006567	BALTIMORE AIRCOIL COMP	C	.0	5,806,200	0	5,806,200
		PROPERTY TOTAL		.0	6,558,100	0	6,558,100
51618212010100000	40005190	MESCOLA, RONALD LOUIS	R	.0	50,600	0	50,600
51618212010100000	40005190	MESCOLA, RONALD LOUIS	R	.0	199,500	0	199,500
		PROPERTY TOTAL		.0	250,100	0	250,100
51618212010200000	40007748	GILL, PERVAIZ & MURIEL	R	.0	42,600	0	42,600
51618212010200000	40007748	GILL, PERVAIZ & MURIEL	R	.0	245,200	0	245,200
		PROPERTY TOTAL		.0	287,800	0	287,800
51618300010100000	40006610	MILFORD HOUSING DEVELO	E	.0	188,000	0	188,000
51618300010100000	40006610	MILFORD HOUSING DEVELO	E	.0	597,600	0	597,600
		PROPERTY TOTAL		.0	785,600	0	785,600
51618300010101000	40001014	CITY OF MILFORD	E	.0	63,200	0	63,200
51618300010102000	40004572	MILFORD STORAGE PROPER	C	.0	196,500	0	196,500
51618300010102000	40004572	MILFORD STORAGE PROPER	C	.0	1,802,200	0	1,802,200
		PROPERTY TOTAL		.0	1,998,700	0	1,998,700
51618300010104000	40001014	CITY OF MILFORD	E	.0	92,800	0	92,800
51618300010200000	40006308	PUGS 2 LLC	I	.0	157,500	0	157,500
51618300010300000	40006613	CADETALI LLC	C	.0	196,500	0	196,500
51618300010300000	40006613	CADETALI LLC	C	.0	501,500	0	501,500
		PROPERTY TOTAL		.0	698,000	0	698,000
51618300010400000	40001780	MILFORD ASSOCIATES LP	C	.0	74,800	0	74,800
51618300010400000	40001780	MILFORD ASSOCIATES LP	C	.0	1,424,400	0	1,424,400
		PROPERTY TOTAL		.0	1,499,200	0	1,499,200
51618300010500000	40001781	TPC ENTERPRISES LLC	I	.0	100,200	0	100,200
51618300010500000	40001781	TPC ENTERPRISES LLC	I	.0	794,700	0	794,700
		PROPERTY TOTAL		.0	894,900	0	894,900
51618300010600000	40006623	BSRE LLC	C	.0	74,000	0	74,000
51618300010600000	40006623	BSRE LLC	C	.0	474,300	0	474,300

CURRENT VALUES

EXEMPTS INCLUDED

PROPERTY	OWNER	NAME	CLASS	COUNT	ASSESSMENT	DEFERRED	NET ASSESSMENT
		PROPERTY TOTAL		.0	548,300	0	548,300
51618300010601000	40006623	BSRE LLC	C	.0	50,000	0	50,000
51618300010700000	40006602	ATLANTIC SELF STORAGE	C	.0	116,000	0	116,000
51618300010700000	40006602	ATLANTIC SELF STORAGE	C	.0	834,000	0	834,000
		PROPERTY TOTAL		.0	950,000	0	950,000
51618300010800000	40007499	MASTEN CIRCLE LLC	C	.0	73,100	0	73,100
51618300010800000	40007499	MASTEN CIRCLE LLC	C	.0	35,300	0	35,300
		PROPERTY TOTAL		.0	108,400	0	108,400
51618300010900000	40001785	BENDEBETZ ASSOC	C	.0	71,000	0	71,000
51618300010900000	40001785	BENDEBETZ ASSOC	C	.0	526,700	0	526,700
		PROPERTY TOTAL		.0	597,700	0	597,700
51618300011000000	40001786	DENTSPLY INTERNATIONAL	C	.0	1,035,000	0	1,035,000
51618300011000000	40001786	DENTSPLY INTERNATIONAL	C	.0	1,253,000	0	1,253,000
		PROPERTY TOTAL		.0	2,288,000	0	2,288,000
51618300011100000	40001787	BRANDYWINE COUNSELING	E	.0	240,000	0	240,000
51618300011100000	40001787	BRANDYWINE COUNSELING	E	.0	1,379,000	0	1,379,000
		PROPERTY TOTAL		.0	1,619,000	0	1,619,000
51618300011200000	40006309	COLUMBIA CARE DE REALT	C	.0	71,000	0	71,000
51618300011200000	40006309	COLUMBIA CARE DE REALT	C	.0	711,700	0	711,700
		PROPERTY TOTAL		.0	782,700	0	782,700
51618300011300000	40006309	COLUMBIA CARE DE REALT	C	.0	69,500	0	69,500
51618300011300000	40006309	COLUMBIA CARE DE REALT	C	.0	78,100	0	78,100
		PROPERTY TOTAL		.0	147,600	0	147,600
51618300011500000	40003098	FORDMILL LLC	E	.0	31,100	0	31,100
51618300011600000	40006222	VERIZON OF DELAWARE IN	C	.0	225,000	0	225,000
51618300011600000	40006222	VERIZON OF DELAWARE IN	C	.0	1,469,100	0	1,469,100
		PROPERTY TOTAL		.0	1,694,100	0	1,694,100
51618300020100000	40003839	CISNEROS, JOSE L & MAR	I	.0	199,000	0	199,000
51618305010100000	40006588	HALPERN FAMILY SERIES	C	.0	836,900	0	836,900
51618305010100000	40006588	HALPERN FAMILY SERIES	C	.0	835,400	0	835,400
		PROPERTY TOTAL		.0	1,672,300	0	1,672,300
51618305010300000	40001789	MAHADEV LLC	C	.0	599,400	0	599,400
51618305010300000	40001789	MAHADEV LLC	C	.0	1,554,700	0	1,554,700
		PROPERTY TOTAL		.0	2,154,100	0	2,154,100
51618305010301000	40001790	MDR & SON	C	.0	401,400	0	401,400
51618305010301000	40001790	MDR & SON	C	.0	388,600	0	388,600
		PROPERTY TOTAL		.0	790,000	0	790,000

CURRENT VALUES

EXEMPTS INCLUDED

PROPERTY	OWNER	NAME	CLASS	COUNT	ASSESSMENT	DEFERRED	NET ASSESSMENT
51618305010302000	40004572	MILFORD STORAGE PROPER	C	.0	45,300	0	45,300
51618305010303000	40004126	DELAWARE FEDERAL CREDI	C	.0	56,500	0	56,500
51618305010303000	40004126	DELAWARE FEDERAL CREDI	C	.0	576,200	0	576,200
		PROPERTY TOTAL		.0	632,700	0	632,700
51618305010400000	40001791	HERTRICH, FREDERICK W	C	.0	811,400	0	811,400
51618305010401000	40005822	MCDONALDS REAL ESTATE	C	.0	510,000	0	510,000
51618305010401000	40005822	MCDONALDS REAL ESTATE	C	.0	870,500	0	870,500
		PROPERTY TOTAL		.0	1,380,500	0	1,380,500
51618305010403000	40001793	M & T BANK CO	C	.0	55,100	0	55,100
51618305010403000	40001793	M & T BANK CO	C	.0	467,700	0	467,700
		PROPERTY TOTAL		.0	522,800	0	522,800
51618305010404000	40006310	PNC BANK	C	.0	38,100	0	38,100
51618305010404000	40006310	PNC BANK	C	.0	569,400	0	569,400
		PROPERTY TOTAL		.0	607,500	0	607,500
51618305010405000	40005823	COUNTY BANK	C	.0	58,000	0	58,000
51618305010405000	40005823	COUNTY BANK	C	.0	538,600	0	538,600
		PROPERTY TOTAL		.0	596,600	0	596,600
51618305010407000	40003599	RAP MILFORD LLC	C	.0	562,700	0	562,700
51618305010407000	40003599	RAP MILFORD LLC	C	.0	1,197,800	0	1,197,800
		PROPERTY TOTAL		.0	1,760,500	0	1,760,500
51618305010408000	40006585	STRATO HOLDINGS LLC	C	.0	529,000	0	529,000
51618305010408000	40006585	STRATO HOLDINGS LLC	C	.0	962,300	0	962,300
		PROPERTY TOTAL		.0	1,491,300	0	1,491,300
51618305010600000	40002921	MILFORD CENTER LLC	C	.0	1,783,000	0	1,783,000
51618305010600000	40002921	MILFORD CENTER LLC	C	.0	6,586,100	0	6,586,100
		PROPERTY TOTAL		.0	8,369,100	0	8,369,100
51618305010700000	40006311	STATE OF DELAWARE	E	.0	1,270,000	0	1,270,000
51618305010700000	40006311	STATE OF DELAWARE	E	.0	5,860,000	0	5,860,000
		PROPERTY TOTAL		.0	7,130,000	0	7,130,000
51618305010900000	40007293	VAN ALLEN, CATHERINE	R	.0	38,300	0	38,300
51618305010900000	40007293	VAN ALLEN, CATHERINE	R	.0	104,900	0	104,900
		PROPERTY TOTAL		.0	143,200	0	143,200
51618305010901000	40007398	PALMER, EMILY ANDI	R	.0	27,000	0	27,000
51618305010901000	40007398	PALMER, EMILY ANDI	R	.0	102,000	0	102,000
		PROPERTY TOTAL		.0	129,000	0	129,000
51618305010902000	40003589	EMORY, TASHANA	R	.0	27,100	0	27,100
51618305010902000	40003589	EMORY, TASHANA	R	.0	122,400	0	122,400
		PROPERTY TOTAL		.0	149,500	0	149,500

CURRENT VALUES

EXEMPTS INCLUDED

PROPERTY	OWNER NAME	CLASS	COUNT	ASSESSMENT	DEFERRED	NET ASSESSMENT
51618305010903000	40004778 CERASARO, ANITA MARIE	R	.0	27,200	0	27,200
51618305010903000	40004778 CERASARO, ANITA MARIE	R	.0	108,000	0	108,000
	PROPERTY TOTAL		.0	135,200	0	135,200
51618305010904000	40003591 ERHART, LORI M	R	.0	27,700	0	27,700
51618305010904000	40003591 ERHART, LORI M	R	.0	90,000	0	90,000
	PROPERTY TOTAL		.0	117,700	0	117,700
51618305010905000	40006170 DEKKER, JOSHUA J & EMM	R	.0	27,200	0	27,200
51618305010905000	40006170 DEKKER, JOSHUA J & EMM	R	.0	122,900	0	122,900
	PROPERTY TOTAL		.0	150,100	0	150,100
51618305011100000	40007656 RICKERT, AMY L IRREVOC	R	.0	27,200	0	27,200
51618305011100000	40007656 RICKERT, AMY L IRREVOC	R	.0	36,500	0	36,500
	PROPERTY TOTAL		.0	63,700	0	63,700
51618305011200000	40001800 FOUNTAIN, REGINOLD D	R	.0	25,600	0	25,600
51618305011200000	40001800 FOUNTAIN, REGINOLD D	R	.0	197,300	0	197,300
	PROPERTY TOTAL		.0	222,900	0	222,900
51618305011300000	40007579 JUSTICE, DORIS B	R	.0	27,500	0	27,500
51618305011300000	40007579 JUSTICE, DORIS B	R	.0	58,800	0	58,800
	PROPERTY TOTAL		.0	86,300	0	86,300
51618305011400000	40001802 FOUNTAIN, GWENDOLYN	R	.0	27,600	0	27,600
51618305011400000	40001802 FOUNTAIN, GWENDOLYN	R	.0	121,900	0	121,900
	PROPERTY TOTAL		.0	149,500	0	149,500
51618305011500000	40004000 WILSON, KATRINA E	R	.0	25,900	0	25,900
51618305011500000	40004000 WILSON, KATRINA E	R	.0	63,300	0	63,300
	PROPERTY TOTAL		.0	89,200	0	89,200
51618305011600000	40007504 PIERRE, ANEL & FILIANI	R	.0	29,800	0	29,800
51618305011600000	40007504 PIERRE, ANEL & FILIANI	R	.0	77,500	0	77,500
	PROPERTY TOTAL		.0	107,300	0	107,300
51618305011700000	40005824 BLACKSTON, SAMUEL A &	R	.0	29,800	0	29,800
51618305011700000	40005824 BLACKSTON, SAMUEL A &	R	.0	76,100	0	76,100
	PROPERTY TOTAL		.0	105,900	0	105,900
51618305011800000	40007500 WILSON, DE'ANDRE M	R	.0	30,200	0	30,200
51618305011800000	40007500 WILSON, DE'ANDRE M	R	.0	77,900	0	77,900
	PROPERTY TOTAL		.0	108,100	0	108,100
51618305011900000	40007545 LANGTON, ANNMARIE	R	.0	29,800	0	29,800
51618305011900000	40007545 LANGTON, ANNMARIE	R	.0	66,200	0	66,200
	PROPERTY TOTAL		.0	96,000	0	96,000
51618305012000000	40007426 THOMPSON, ROBERT M & T	R	.0	29,300	0	29,300
51618305012000000	40007426 THOMPSON, ROBERT M & T	R	.0	94,700	0	94,700
	PROPERTY TOTAL		.0	124,000	0	124,000

CURRENT VALUES

EXEMPTS INCLUDED

PROPERTY	OWNER	NAME	CLASS	COUNT	ASSESSMENT	DEFERRED	NET ASSESSMENT
51618305012100000	40001809	STARLING, JAMES O	R	.0	29,700	0	29,700
51618305012100000	40001809	STARLING, JAMES O	R	.0	130,900	0	130,900
		PROPERTY TOTAL		.0	160,600	0	160,600
51618305012200000	40001810	CARTWRIGHT, CLEVELAND	R	.0	25,400	0	25,400
51618305012200000	40001810	CARTWRIGHT, CLEVELAND	R	.0	73,000	0	73,000
		PROPERTY TOTAL		.0	98,400	0	98,400
51618305012300000	40005825	BROWNE, ADRIENE	R	.0	25,400	0	25,400
51618305012300000	40005825	BROWNE, ADRIENE	R	.0	83,500	0	83,500
		PROPERTY TOTAL		.0	108,900	0	108,900
51618305012400000	40001812	GIBSON, DOUGLAS H	R	.0	28,800	0	28,800
51618305012500000	40007632	TAYLOR, PEARL C/O CATH	R	.0	26,300	0	26,300
51618305012500000	40007632	TAYLOR, PEARL C/O CATH	R	.0	48,800	0	48,800
		PROPERTY TOTAL		.0	75,100	0	75,100
51618305012600000	40001814	HOLDEN, ELROY	R	.0	33,600	0	33,600
51618305012600000	40001814	HOLDEN, ELROY	R	.0	143,700	0	143,700
		PROPERTY TOTAL		.0	177,300	0	177,300
51618305012700000	40001815	JAMES, JASON L SR & PA	R	.0	26,200	0	26,200
51618305012701000	40001815	JAMES, JASON L SR & PA	R	.0	31,800	0	31,800
51618305012701000	40001815	JAMES, JASON L SR & PA	R	.0	255,400	0	255,400
		PROPERTY TOTAL		.0	287,200	0	287,200
51618305012702000	40001815	JAMES, JASON L SR & PA	R	.0	25,700	0	25,700
51618305012800000	40001817	HAMMOND, CHARLES T JR	R	.0	25,400	0	25,400
51618305012800000	40001817	HAMMOND, CHARLES T JR	R	.0	77,900	0	77,900
		PROPERTY TOTAL		.0	103,300	0	103,300
51618305012900000	40001818	WILLIAMS, BRYAN W	R	.0	25,600	0	25,600
51618305012900000	40001818	WILLIAMS, BRYAN W	R	.0	83,900	0	83,900
		PROPERTY TOTAL		.0	109,500	0	109,500
51618305013000000	40005827	CLARK, JOAN E	R	.0	26,200	0	26,200
51618305013000000	40005827	CLARK, JOAN E	R	.0	33,700	0	33,700
		PROPERTY TOTAL		.0	59,900	0	59,900
51618305013100000	40007453	VAUGHN, CHARLES CLAYTO	R	.0	26,700	0	26,700
51618305013100000	40007453	VAUGHN, CHARLES CLAYTO	R	.0	89,800	0	89,800
		PROPERTY TOTAL		.0	116,500	0	116,500
51618305013200000	40005828	FOSTER SR, KAMREN DEVO	R	.0	27,900	0	27,900
51618305013200000	40005828	FOSTER SR, KAMREN DEVO	R	.0	123,000	0	123,000
		PROPERTY TOTAL		.0	150,900	0	150,900
51618305013300000	40006314	GIBSON, DOUGLAS A & DA	R	.0	34,000	0	34,000
51618305013300000	40006314	GIBSON, DOUGLAS A & DA	R	.0	170,400	0	170,400

CURRENT VALUES

EXEMPTS INCLUDED

PROPERTY	OWNER NAME	CLASS	COUNT	ASSESSMENT	DEFERRED	NET ASSESSMENT
	PROPERTY TOTAL		.0	204,400	0	204,400
51618305013400000	40005829 TORBERT, GEORGE ELMER	R	.0	33,100	0	33,100
51618305013400000	40005829 TORBERT, GEORGE ELMER	R	.0	69,200	0	69,200
	PROPERTY TOTAL		.0	102,300	0	102,300
51618305013500000	40001824 BOONE, KAREN F	R	.0	28,900	0	28,900
51618305013600000	40001825 THOMPSON, ROBERT-TRUST	R	.0	25,400	0	25,400
51618305013600000	40001825 THOMPSON, ROBERT-TRUST	R	.0	49,600	0	49,600
	PROPERTY TOTAL		.0	75,000	0	75,000
51618305013700000	40006315 HAMMOND, DEMETRIAN T &	R	.0	25,400	0	25,400
51618305013700000	40006315 HAMMOND, DEMETRIAN T &	R	.0	30,400	0	30,400
	PROPERTY TOTAL		.0	55,800	0	55,800
51618306010100000	40001828 FORT, DELORES	R	.0	20,600	0	20,600
51618306010100000	40001828 FORT, DELORES	R	.0	78,600	0	78,600
	PROPERTY TOTAL		.0	99,200	0	99,200
51618306010200000	40004578 PROPERTIES R & F LLC	R	.0	21,200	0	21,200
51618306010300000	40005831 CALIXTE, MARIE	R	.0	21,500	0	21,500
51618306010300000	40005831 CALIXTE, MARIE	R	.0	56,000	0	56,000
	PROPERTY TOTAL		.0	77,500	0	77,500
51618306010400000	40001831 LOFLAND, ELAINE S (LTR	R	.0	26,500	0	26,500
51618306010400000	40001831 LOFLAND, ELAINE S (LTR	R	.0	78,900	0	78,900
	PROPERTY TOTAL		.0	105,400	0	105,400
51618306010500000	40004005 TAYLOR, RICHARD H	R	.0	26,800	0	26,800
51618306010500000	40004005 TAYLOR, RICHARD H	R	.0	84,400	0	84,400
	PROPERTY TOTAL		.0	111,200	0	111,200
51618306010600000	40001833 PIPER, HOWARD H JR	R	.0	26,900	0	26,900
51618306010600000	40001833 PIPER, HOWARD H JR	R	.0	91,300	0	91,300
	PROPERTY TOTAL		.0	118,200	0	118,200
51618306010700000	40000276 CARLISLE LANE LLC	R	.0	27,700	0	27,700
51618306010800000	40000276 CARLISLE LANE LLC	R	.0	28,600	0	28,600
51618306010800000	40000276 CARLISLE LANE LLC	R	.0	15,300	0	15,300
	PROPERTY TOTAL		.0	43,900	0	43,900
51618306010900000	40006317 TOLLIVER, SHAYLA	R	.0	21,200	0	21,200
51618306010900000	40006317 TOLLIVER, SHAYLA	R	.0	35,300	0	35,300
	PROPERTY TOTAL		.0	56,500	0	56,500
51618306011000000	40007612 SORDEN, ARINTHIA A	R	.0	16,900	0	16,900
51618306011000000	40007612 SORDEN, ARINTHIA A	R	.0	48,600	0	48,600
	PROPERTY TOTAL		.0	65,500	0	65,500

CURRENT VALUES

EXEMPTS INCLUDED

PROPERTY	OWNER	NAME	CLASS	COUNT	ASSESSMENT	DEFERRED	NET ASSESSMENT
51618306011100000	40007612	SORDEN, ARINTHIA A	R	.0	21,300	0	21,300
51618306011100000	40007612	SORDEN, ARINTHIA A	R	.0	58,600	0	58,600
		PROPERTY TOTAL		.0	79,900	0	79,900
51618306011200000	40007423	SUSAN M DELANEY	R	.0	21,300	0	21,300
51618306011200000	40007423	SUSAN M DELANEY	R	.0	57,500	0	57,500
		PROPERTY TOTAL		.0	78,800	0	78,800
51618306011300000	40007431	DELANEY, SUSAN M	R	.0	14,700	0	14,700
51618306011300000	40007431	DELANEY, SUSAN M	R	.0	107,900	0	107,900
		PROPERTY TOTAL		.0	122,600	0	122,600
51618306011400000	40006318	BURTON, HAROLD J & HEI	R	.0	11,800	0	11,800
51618306011500000	40001843	RUFFIN, MARCEALEATE S	R	.0	16,900	0	16,900
51618306011500000	40001843	RUFFIN, MARCEALEATE S	R	.0	30,700	0	30,700
		PROPERTY TOTAL		.0	47,600	0	47,600
51618306011600000	40005196	KASAK, TYLER D	R	.0	21,300	0	21,300
51618306011600000	40005196	KASAK, TYLER D	R	.0	132,200	0	132,200
		PROPERTY TOTAL		.0	153,500	0	153,500
51618306011700000	40006318	BURTON, HAROLD J & HEI	R	.0	16,900	0	16,900
51618306011700000	40006318	BURTON, HAROLD J & HEI	R	.0	41,900	0	41,900
		PROPERTY TOTAL		.0	58,800	0	58,800
51618306011800000	40006318	BURTON, HAROLD J & HEI	R	.0	11,800	0	11,800
51618306011900000	40001845	CARTER, ANDREA N	R	.0	21,300	0	21,300
51618306011900000	40001845	CARTER, ANDREA N	R	.0	109,200	0	109,200
		PROPERTY TOTAL		.0	130,500	0	130,500
51618306011901000	40002575	O'KELLEY, JANET J	R	.0	21,300	0	21,300
51618306011901000	40002575	O'KELLEY, JANET J	R	.0	101,300	0	101,300
		PROPERTY TOTAL		.0	122,600	0	122,600
51618306012000000	40001846	COLLIE, CAROLYN	R	.0	21,300	0	21,300
51618306012000000	40001846	COLLIE, CAROLYN	R	.0	106,600	0	106,600
		PROPERTY TOTAL		.0	127,900	0	127,900
51618306012100000	40001848	WILLIAMS, KEVIN M & TO	R	.0	16,900	0	16,900
51618306012100000	40001848	WILLIAMS, KEVIN M & TO	R	.0	133,500	0	133,500
		PROPERTY TOTAL		.0	150,400	0	150,400
51618306012200000	40007653	CASTANEDA, FAUSTINO &	R	.0	21,300	0	21,300
51618306012200000	40007653	CASTANEDA, FAUSTINO &	R	.0	44,800	0	44,800
		PROPERTY TOTAL		.0	66,100	0	66,100
51618306012300000	40005834	NACC INVESTMENTS LLC	R	.0	13,300	0	13,300
51618306012300000	40005834	NACC INVESTMENTS LLC	R	.0	31,400	0	31,400
		PROPERTY TOTAL		.0	44,700	0	44,700

CURRENT VALUES

EXEMPTS INCLUDED

PROPERTY	OWNER	NAME	CLASS	COUNT	ASSESSMENT	DEFERRED	NET ASSESSMENT
51618306012400000	40005834	NACC INVESTMENTS LLC	R	.0	4,400	0	4,400
51618306012500000	40001052	MADIGAN, MARGUERITE	R	.0	21,200	0	21,200
51618306012500000	40001052	MADIGAN, MARGUERITE	R	.0	35,200	0	35,200
		PROPERTY TOTAL		.0	56,400	0	56,400
51618306012600000	40004578	PROPERTIES R & F LLC	C	.0	18,600	0	18,600
51618306012600000	40004578	PROPERTIES R & F LLC	C	.0	3,800	0	3,800
		PROPERTY TOTAL		.0	22,400	0	22,400
51618306012700000	40001851	FLYNN, ERNEST H	R	.0	19,100	0	19,100
51618306012700000	40001851	FLYNN, ERNEST H	R	.0	88,900	0	88,900
		PROPERTY TOTAL		.0	108,000	0	108,000
51618306012800000	40001852	TAYLOR, RAPLH L SR	R	.0	900	0	900
51618306012900000	40005835	TORRES, SHAWN & LOUIS	R	.0	18,600	0	18,600
51618306012900000	40005835	TORRES, SHAWN & LOUIS	R	.0	31,400	0	31,400
		PROPERTY TOTAL		.0	50,000	0	50,000
51618306013000000	40005714	B RAY INVESTMENTS LLC	R	.0	18,600	0	18,600
51618306013000000	40005714	B RAY INVESTMENTS LLC	R	.0	123,400	0	123,400
		PROPERTY TOTAL		.0	142,000	0	142,000
51618306013100000	40005714	B RAY INVESTMENTS LLC	R	.0	18,600	0	18,600
51618306013100000	40005714	B RAY INVESTMENTS LLC	R	.0	115,900	0	115,900
		PROPERTY TOTAL		.0	134,500	0	134,500
51618306013200000	40006320	NORMAN, ECHELLE	R	.0	18,600	0	18,600
51618306013300000	40007706	NORMAN, ECHELLE & SING	R	.0	18,600	0	18,600
51618306013400000	40005719	MOAB PROPERTIES LLC	R	.0	18,600	0	18,600
51618306013400000	40005719	MOAB PROPERTIES LLC	R	.0	38,400	0	38,400
		PROPERTY TOTAL		.0	57,000	0	57,000
51618306013500000	40006322	FOUNTAIN, JANICE L & P	R	.0	17,300	0	17,300
51618306013500000	40006322	FOUNTAIN, JANICE L & P	R	.0	120,700	0	120,700
		PROPERTY TOTAL		.0	138,000	0	138,000
51618306013501000	40001014	CITY OF MILFORD	E	.0	19,900	0	19,900
51618306013501000	40001014	CITY OF MILFORD	E	.0	2,200	0	2,200
		PROPERTY TOTAL		.0	22,100	0	22,100
51618306013600000	40007642	523 GROUP LLC	R	.0	18,600	0	18,600
51618306013600000	40007642	523 GROUP LLC	R	.0	53,300	0	53,300
		PROPERTY TOTAL		.0	71,900	0	71,900
51618306013900000	40001014	CITY OF MILFORD	E	.0	27,500	0	27,500
51618306013900000	40001014	CITY OF MILFORD	E	.0	205,200	0	205,200
		PROPERTY TOTAL		.0	232,700	0	232,700

CURRENT VALUES

EXEMPTS INCLUDED

PROPERTY	OWNER	NAME	CLASS	COUNT	ASSESSMENT	DEFERRED	NET ASSESSMENT
51618306014100000	40005836	F A FOUNTAIN PROPERTIE	R	.0	16,900	0	16,900
51618306014100000	40005836	F A FOUNTAIN PROPERTIE	R	.0	71,200	0	71,200
		PROPERTY TOTAL		.0	88,100	0	88,100
51618306014200000	40005201	JEAN, WILNER & JOSETTE	R	.0	7,500	0	7,500
51618306014300000	40005201	JEAN, WILNER & JOSETTE	R	.0	14,500	0	14,500
51618306014300000	40005201	JEAN, WILNER & JOSETTE	R	.0	85,700	0	85,700
		PROPERTY TOTAL		.0	100,200	0	100,200
51618306014400000	40001867	WAITE, CHARLOTTE A	R	.0	16,900	0	16,900
51618306014400000	40001867	WAITE, CHARLOTTE A	R	.0	46,900	0	46,900
		PROPERTY TOTAL		.0	63,800	0	63,800
51618306014500000	40007603	MAUTISTE LLC	R	.0	16,900	0	16,900
51618306014700000	40001869	SORDEN, VIOLET & ARINT	R	.0	16,900	0	16,900
51618306014800000	40003911	LEGROS, DILIANA	R	.0	16,900	0	16,900
51618306014800000	40003911	LEGROS, DILIANA	R	.0	45,400	0	45,400
		PROPERTY TOTAL		.0	62,300	0	62,300
51618306014900000	40001871	LEGROS, DILIANA	R	.0	16,900	0	16,900
51618306014900000	40001871	LEGROS, DILIANA	R	.0	51,100	0	51,100
		PROPERTY TOTAL		.0	68,000	0	68,000
51618306015000000	40001872	WILLIAMS, ERICA M & AL	R	.0	16,900	0	16,900
51618306015000000	40001872	WILLIAMS, ERICA M & AL	R	.0	47,700	0	47,700
		PROPERTY TOTAL		.0	64,600	0	64,600
51618306015100000	40007681	WALLS, THEODORE & CLAR	R	.0	18,100	0	18,100
51618306015100000	40007681	WALLS, THEODORE & CLAR	R	.0	25,100	0	25,100
		PROPERTY TOTAL		.0	43,200	0	43,200
51618306015200000	40001874	VELAZQUEZ, MARIO	R	.0	18,200	0	18,200
51618306015200000	40001874	VELAZQUEZ, MARIO	R	.0	54,100	0	54,100
		PROPERTY TOTAL		.0	72,300	0	72,300
51618306015300000	40007634	COTTOM, GERALD M VASQU	R	.0	19,200	0	19,200
51618306015300000	40007634	COTTOM, GERALD M VASQU	R	.0	55,700	0	55,700
		PROPERTY TOTAL		.0	74,900	0	74,900
51618306015400000	40004014	E GRAY INVESTMENTS LLC	R	.0	22,900	0	22,900
51618306015400000	40004014	E GRAY INVESTMENTS LLC	R	.0	167,200	0	167,200
		PROPERTY TOTAL		.0	190,100	0	190,100
51618306015500000	40006326	PARKER, DUSTIN	R	.0	20,300	0	20,300
51618306015500000	40006326	PARKER, DUSTIN	R	.0	51,000	0	51,000
		PROPERTY TOTAL		.0	71,300	0	71,300
51618306015600000	40004578	PROPERTIES R & F LLC	R	.0	18,100	0	18,100

CURRENT VALUES

EXEMPTS INCLUDED

PROPERTY	OWNER	NAME	CLASS	COUNT	ASSESSMENT	DEFERRED	NET ASSESSMENT
51618306015700000	40000011	CAMPBELL, MATRETHIA	R	.0	18,000	0	18,000
51618306015800000	40001879	CAMPBELL, MICHAEL	R	.0	17,800	0	17,800
51618306015800000	40001879	CAMPBELL, MICHAEL	R	.0	129,200	0	129,200
		PROPERTY TOTAL		.0	147,000	0	147,000
51618306016000000	40006327	ALEXIS, FRANCELENE	R	.0	22,300	0	22,300
51618306016000000	40006327	ALEXIS, FRANCELENE	R	.0	128,100	0	128,100
		PROPERTY TOTAL		.0	150,400	0	150,400
51618306016100000	40005838	BAIRD, STEPHEN L & CYN	R	.0	25,000	0	25,000
51618306016100000	40005838	BAIRD, STEPHEN L & CYN	R	.0	128,500	0	128,500
		PROPERTY TOTAL		.0	153,500	0	153,500
51618306016200000	40001881	STEWART, JUDITH PHILLI	C	.0	28,100	0	28,100
51618306016200000	40001881	STEWART, JUDITH PHILLI	C	.0	11,200	0	11,200
		PROPERTY TOTAL		.0	39,300	0	39,300
51618306016300000	40006328	HOYT, SPENCER B	C	.0	20,300	0	20,300
51618306016300000	40006328	HOYT, SPENCER B	C	.0	69,200	0	69,200
		PROPERTY TOTAL		.0	89,500	0	89,500
51618306016400000	40001884	LUCAS, LOWANDA	R	.0	20,200	0	20,200
51618306016400000	40001884	LUCAS, LOWANDA	R	.0	38,900	0	38,900
		PROPERTY TOTAL		.0	59,100	0	59,100
51618306016500000	40007709	LEGRAND, ROMANITA	R	.0	15,100	0	15,100
51618306016600000	40004015	TAYLOR, MICHAEL K	R	.0	22,500	0	22,500
51618306016600000	40004015	TAYLOR, MICHAEL K	R	.0	56,400	0	56,400
		PROPERTY TOTAL		.0	78,900	0	78,900
51618306016800000	40005840	KOLESKI, DAVID & VERON	R	.0	16,800	0	16,800
51618306016800000	40005840	KOLESKI, DAVID & VERON	R	.0	71,800	0	71,800
		PROPERTY TOTAL		.0	88,600	0	88,600
51618306016900000	40001887	SIVELS, ANDREA LYNN	R	.0	16,900	0	16,900
51618306016900000	40001887	SIVELS, ANDREA LYNN	R	.0	71,800	0	71,800
		PROPERTY TOTAL		.0	88,700	0	88,700
51618306017100000	40006329	SIVELS, ANDREA LYNN	R	.0	14,900	0	14,900
51618306017200000	40001889	NORMAN, HENRY J	R	.0	15,200	0	15,200
51618306017200000	40001889	NORMAN, HENRY J	R	.0	23,900	0	23,900
		PROPERTY TOTAL		.0	39,100	0	39,100
51618306017300000	40006330	SINGH, DALLAS	R	.0	17,600	0	17,600
51618306017300000	40006330	SINGH, DALLAS	R	.0	127,500	0	127,500
		PROPERTY TOTAL		.0	145,100	0	145,100
51618306017400000	40006331	CAMIOLO, CINDY L	R	.0	17,800	0	17,800
51618306017400000	40006331	CAMIOLO, CINDY L	R	.0	127,500	0	127,500

CURRENT VALUES

EXEMPTS INCLUDED

PROPERTY	OWNER	NAME	CLASS	COUNT	ASSESSMENT	DEFERRED	NET ASSESSMENT
		PROPERTY TOTAL		.0	145,300	0	145,300
51618306017500000	40007296	REYES MENDEZ, MIRNA D	R	.0	17,300	0	17,300
51618306017500000	40007296	REYES MENDEZ, MIRNA D	R	.0	124,400	0	124,400
		PROPERTY TOTAL		.0	141,700	0	141,700
51618306017600000	40005204	REIM, SARAH C	R	.0	21,900	0	21,900
51618306017600000	40005204	REIM, SARAH C	R	.0	93,500	0	93,500
		PROPERTY TOTAL		.0	115,400	0	115,400
51618306017700000	40004584	PALMER, VERNETTE	R	.0	18,900	0	18,900
51618306017700000	40004584	PALMER, VERNETTE	R	.0	111,400	0	111,400
		PROPERTY TOTAL		.0	130,300	0	130,300
51618306017800000	40004017	ROUSE, BRITTANY	R	.0	18,700	0	18,700
51618306017800000	40004017	ROUSE, BRITTANY	R	.0	111,400	0	111,400
		PROPERTY TOTAL		.0	130,100	0	130,100
51618306017900000	40001894	COVERDALE, CAROL A	R	.0	19,700	0	19,700
51618306018000000	40001895	PIERRE, HUGUES E	R	.0	19,500	0	19,500
51618306018000000	40001895	PIERRE, HUGUES E	R	.0	60,700	0	60,700
		PROPERTY TOTAL		.0	80,200	0	80,200
51618306018100000	40005842	NIZ-LOPEZ, YOLANDA	R	.0	22,700	0	22,700
51618306018100000	40005842	NIZ-LOPEZ, YOLANDA	R	.0	65,100	0	65,100
		PROPERTY TOTAL		.0	87,800	0	87,800
51618306018300000	40006332	POWELL, EMORY	R	.0	14,900	0	14,900
51618306018400000	40005719	MOAB PROPERTIES LLC	R	.0	15,300	0	15,300
51618306018400000	40005719	MOAB PROPERTIES LLC	R	.0	25,800	0	25,800
		PROPERTY TOTAL		.0	41,100	0	41,100
51618306018500000	40007613	HARRIS, WALTER J	R	.0	17,100	0	17,100
51618306018500000	40007613	HARRIS, WALTER J	R	.0	62,500	0	62,500
		PROPERTY TOTAL		.0	79,600	0	79,600
51618306020100000	40006583	VOA AFFORDABLE HOUSING	A	.0	520,000	0	520,000
51618306020100000	40006583	VOA AFFORDABLE HOUSING	A	.0	2,092,200	0	2,092,200
		PROPERTY TOTAL		.0	2,612,200	0	2,612,200
51618306020100100	40006583	VOA AFFORDABLE HOUSING	A	.0	1,546,600	0	1,546,600
51618306020200000	40001898	MORSE, JOHN JR & ROSE	R	.0	27,100	0	27,100
51618306020200000	40001898	MORSE, JOHN JR & ROSE	R	.0	132,500	0	132,500
		PROPERTY TOTAL		.0	159,600	0	159,600
51618306020300000	40004019	JOHNSON-KRUMM, CAROL A	R	.0	32,900	0	32,900
51618306020300000	40004019	JOHNSON-KRUMM, CAROL A	R	.0	205,900	0	205,900
		PROPERTY TOTAL		.0	238,800	0	238,800

CURRENT VALUES

EXEMPTS INCLUDED

PROPERTY	OWNER	NAME	CLASS	COUNT	ASSESSMENT	DEFERRED	NET ASSESSMENT
51618306020400000	40006334	JAMES SR, JASON L & PA	R	.0	26,200	0	26,200
51618306020400000	40006334	JAMES SR, JASON L & PA	R	.0	151,400	0	151,400
		PROPERTY TOTAL		.0	177,600	0	177,600
51618306020500000	40007615	SCOTT, DEBRA ANN	R	.0	23,900	0	23,900
51618306020500000	40007615	SCOTT, DEBRA ANN	R	.0	55,200	0	55,200
		PROPERTY TOTAL		.0	79,100	0	79,100
51618306020600000	40001902	STRADFORD, JEFFREY P	R	.0	23,900	0	23,900
51618306020600000	40001902	STRADFORD, JEFFREY P	R	.0	57,000	0	57,000
		PROPERTY TOTAL		.0	80,900	0	80,900
51618306020700000	40001903	SPENCE, MARY KEENA	R	.0	23,800	0	23,800
51618306020700000	40001903	SPENCE, MARY KEENA	R	.0	64,000	0	64,000
		PROPERTY TOTAL		.0	87,800	0	87,800
51618306020800000	40001904	BECTON, SHERRON COOPER	R	.0	25,300	0	25,300
51618306020800000	40001904	BECTON, SHERRON COOPER	R	.0	80,900	0	80,900
		PROPERTY TOTAL		.0	106,200	0	106,200
51618306020801000	40001905	SQUARE & COMPASS CLUB	E	.0	51,300	0	51,300
51618306020801000	40001905	SQUARE & COMPASS CLUB	E	.0	136,200	0	136,200
		PROPERTY TOTAL		.0	187,500	0	187,500
51618306020802000	40001905	SQUARE & COMPASS CLUB	E	.0	122,800	0	122,800
51618306020803000	40007430	RAMOS, LOUIS,TONY, LOU	R	.0	29,000	0	29,000
51618306020803000	40007430	RAMOS, LOUIS,TONY, LOU	R	.0	93,800	0	93,800
		PROPERTY TOTAL		.0	122,800	0	122,800
51618306020804000	40007232	WILSON, R DARRELL PRES	R	.0	27,200	0	27,200
51618306020804000	40007232	WILSON, R DARRELL PRES	R	.0	126,900	0	126,900
		PROPERTY TOTAL		.0	154,100	0	154,100
51618306020805000	40001910	FRANKLIN, TERESA M	R	.0	25,900	0	25,900
51618306020805000	40001910	FRANKLIN, TERESA M	R	.0	73,500	0	73,500
		PROPERTY TOTAL		.0	99,400	0	99,400
51618306020806000	40001911	HARRIS, KATHRYN E	R	.0	26,100	0	26,100
51618306020806000	40001911	HARRIS, KATHRYN E	R	.0	74,300	0	74,300
		PROPERTY TOTAL		.0	100,400	0	100,400
51618306020807000	40001912	HARDEN, SHARON	R	.0	26,500	0	26,500
51618306020807000	40001912	HARDEN, SHARON	R	.0	75,800	0	75,800
		PROPERTY TOTAL		.0	102,300	0	102,300
51618306020808000	40001083	PEOPLE'S PLACE PROPERT	E	.0	24,700	0	24,700
51618306020808000	40001083	PEOPLE'S PLACE PROPERT	E	.0	110,800	0	110,800
		PROPERTY TOTAL		.0	135,500	0	135,500
51618306020809000	40007532	DIEHL, TIMOTHY & AMAND	R	.0	26,100	0	26,100
51618306020809000	40007532	DIEHL, TIMOTHY & AMAND	R	.0	73,500	0	73,500

CURRENT VALUES

EXEMPTS INCLUDED

PROPERTY	OWNER	NAME	CLASS	COUNT	ASSESSMENT	DEFERRED	NET ASSESSMENT
		PROPERTY TOTAL		.0	99,600	0	99,600
51618306020810000	40001914	WALKER, JAMIE & ANN	R	.0	27,000	0	27,000
51618306020810000	40001914	WALKER, JAMIE & ANN	R	.0	83,700	0	83,700
		PROPERTY TOTAL		.0	110,700	0	110,700
51618306020811000	40001915	FRANKLIN, TERESA E	R	.0	29,200	0	29,200
51618306020811000	40001915	FRANKLIN, TERESA E	R	.0	73,500	0	73,500
		PROPERTY TOTAL		.0	102,700	0	102,700
51618306020812000	40001916	HOPKINS, STEVEN E	R	.0	27,600	0	27,600
51618306020812000	40001916	HOPKINS, STEVEN E	R	.0	103,600	0	103,600
		PROPERTY TOTAL		.0	131,200	0	131,200
51618306020813000	40001918	SMITH, SHELTON	R	.0	27,800	0	27,800
51618306020813000	40001918	SMITH, SHELTON	R	.0	73,500	0	73,500
		PROPERTY TOTAL		.0	101,300	0	101,300
51618306020814000	40001083	PEOPLE'S PLACE PROPERT	E	.0	21,000	0	21,000
51618306020814000	40001083	PEOPLE'S PLACE PROPERT	E	.0	93,500	0	93,500
		PROPERTY TOTAL		.0	114,500	0	114,500
51618306020900000	40007574	FRAZIER, TONYA	R	.0	24,500	0	24,500
51618306020900000	40007574	FRAZIER, TONYA	R	.0	63,700	0	63,700
		PROPERTY TOTAL		.0	88,200	0	88,200
51618306021000000	40001920	HOLMES, THERESA	R	.0	25,600	0	25,600
51618306021000000	40001920	HOLMES, THERESA	R	.0	97,300	0	97,300
		PROPERTY TOTAL		.0	122,900	0	122,900
51618306021100000	40001920	HOLMES, THERESA	R	.0	25,600	0	25,600
51618306021200000	40002612	MILFORD SCHOOL DISTRIC	E	.0	138,700	0	138,700
51618306021300000	40002612	MILFORD SCHOOL DISTRIC	E	.0	198,000	0	198,000
51618306021400000	40001014	CITY OF MILFORD	E	.0	201,000	0	201,000
51618306021400000	40001014	CITY OF MILFORD	E	.0	886,500	0	886,500
		PROPERTY TOTAL		.0	1,087,500	0	1,087,500
51618306021500000	40001923	KELLY, GREGORY & SUSAN	R	.0	44,300	0	44,300
51618306021500000	40001923	KELLY, GREGORY & SUSAN	R	.0	257,700	0	257,700
		PROPERTY TOTAL		.0	302,000	0	302,000
51618306021600000	40001924	FEUERSTEIN, BRUCE K	R	.0	94,700	0	94,700
51618306021600000	40001924	FEUERSTEIN, BRUCE K	R	.0	376,100	0	376,100
		PROPERTY TOTAL		.0	470,800	0	470,800
51618306021700000	40001925	CHURCH OF GOD	E	.0	226,500	0	226,500
51618306021700000	40001925	CHURCH OF GOD	E	.0	1,071,700	0	1,071,700
		PROPERTY TOTAL		.0	1,298,200	0	1,298,200

CURRENT VALUES

EXEMPTS INCLUDED

PROPERTY	OWNER	NAME	CLASS	COUNT	ASSESSMENT	DEFERRED	NET ASSESSMENT
51618306021800000	40002612	MILFORD SCHOOL DISTRIC	E	.0	310,500	0	310,500
51618306021800000	40002612	MILFORD SCHOOL DISTRIC	E	.0	7,440,900	0	7,440,900
		PROPERTY TOTAL		.0	7,751,400	0	7,751,400
51618306021900000	40003839	CISNEROS, JOSE L & MAR	R	.0	32,200	0	32,200
51618306021900000	40003839	CISNEROS, JOSE L & MAR	R	.0	109,500	0	109,500
		PROPERTY TOTAL		.0	141,700	0	141,700
51618306022000000	40004585	MULLEN SR, MARCUS D	R	.0	29,300	0	29,300
51618306022000000	40004585	MULLEN SR, MARCUS D	R	.0	178,700	0	178,700
		PROPERTY TOTAL		.0	208,000	0	208,000
51618306022100000	40006337	LYNCH, SHELBY LYNN	R	.0	25,100	0	25,100
51618306022100000	40006337	LYNCH, SHELBY LYNN	R	.0	124,200	0	124,200
		PROPERTY TOTAL		.0	149,300	0	149,300
51618306022101000	40005714	B RAY INVESTMENTS LLC	R	.0	23,400	0	23,400
51618306022200000	40001930	CEPHAS, FELICIA	R	.0	25,100	0	25,100
51618306022200000	40001930	CEPHAS, FELICIA	R	.0	56,600	0	56,600
		PROPERTY TOTAL		.0	81,700	0	81,700
51618306022300000	40001931	MT ENON BAPTIST CHURCH	E	.0	133,100	0	133,100
51618306022300000	40001931	MT ENON BAPTIST CHURCH	E	.0	843,000	0	843,000
		PROPERTY TOTAL		.0	976,100	0	976,100
51618306022400000	40007510	PIASKOWSKI, GLENDA, RA	R	.0	26,000	0	26,000
51618306022400000	40007510	PIASKOWSKI, GLENDA, RA	R	.0	78,600	0	78,600
		PROPERTY TOTAL		.0	104,600	0	104,600
51618306022401000	40005208	CURRIER, KAMERIN L	R	.0	20,900	0	20,900
51618306022401000	40005208	CURRIER, KAMERIN L	R	.0	62,100	0	62,100
		PROPERTY TOTAL		.0	83,000	0	83,000
51618306022402000	40005209	MCGEE, ODELL & JACQUEL	R	.0	23,200	0	23,200
51618306022402000	40005209	MCGEE, ODELL & JACQUEL	R	.0	64,400	0	64,400
		PROPERTY TOTAL		.0	87,600	0	87,600
51618306022500000	40005849	CARROLL, SHARON	R	.0	18,600	0	18,600
51618306022500000	40005849	CARROLL, SHARON	R	.0	90,700	0	90,700
		PROPERTY TOTAL		.0	109,300	0	109,300
51618306022600000	40001890	HOWARD, CALEB JR & DIA	R	.0	17,400	0	17,400
51618306022600000	40001890	HOWARD, CALEB JR & DIA	R	.0	86,400	0	86,400
		PROPERTY TOTAL		.0	103,800	0	103,800
51618306022800000	40001937	LAWHORN, SAMUEL	R	.0	15,700	0	15,700
51618306022800000	40001937	LAWHORN, SAMUEL	R	.0	64,700	0	64,700
		PROPERTY TOTAL		.0	80,400	0	80,400
51618306022900000	40005850	COSTANZO, ANTHONY J	R	.0	16,800	0	16,800
51618306022900000	40005850	COSTANZO, ANTHONY J	R	.0	130,000	0	130,000

CURRENT VALUES

EXEMPTS INCLUDED

PROPERTY	OWNER NAME	CLASS	COUNT	ASSESSMENT	DEFERRED	NET ASSESSMENT
	PROPERTY TOTAL		.0	146,800	0	146,800
51618306023000000	40005851 AREVALO DIAZ, MARIA E	R	.0	17,000	0	17,000
51618306023000000	40005851 AREVALO DIAZ, MARIA E	R	.0	152,300	0	152,300
	PROPERTY TOTAL		.0	169,300	0	169,300
51618306023100000	40006338 HERMANS, SHANNON M	R	.0	16,600	0	16,600
51618306023100000	40006338 HERMANS, SHANNON M	R	.0	25,100	0	25,100
	PROPERTY TOTAL		.0	41,700	0	41,700
51618306023200000	40001940 FLORESTAL, CHENET	R	.0	22,100	0	22,100
51618306023200000	40001940 FLORESTAL, CHENET	R	.0	90,700	0	90,700
	PROPERTY TOTAL		.0	112,800	0	112,800
51618306023400000	40007321 GIBBS, KATREASE RENEE	R	.0	19,100	0	19,100
51618306023400000	40007321 GIBBS, KATREASE RENEE	R	.0	118,300	0	118,300
	PROPERTY TOTAL		.0	137,400	0	137,400
51618306023500000	40006339 HOPE, COLLENA	R	.0	18,000	0	18,000
51618306023500000	40006339 HOPE, COLLENA	R	.0	42,500	0	42,500
	PROPERTY TOTAL		.0	60,500	0	60,500
51618306023600000	40001944 MARSHALL-LEGRAND, ROMA	R	.0	25,300	0	25,300
51618306023600000	40001944 MARSHALL-LEGRAND, ROMA	R	.0	125,900	0	125,900
	PROPERTY TOTAL		.0	151,200	0	151,200
51618306023800000	40006340 MYNA ASSIGNMENT INC	R	.0	25,700	0	25,700
51618306023800000	40006340 MYNA ASSIGNMENT INC	R	.0	80,300	0	80,300
	PROPERTY TOTAL		.0	106,000	0	106,000
51618306023900000	40004022 WOOD, BONNIE JOAN	R	.0	25,200	0	25,200
51618306023900000	40004022 WOOD, BONNIE JOAN	R	.0	80,200	0	80,200
	PROPERTY TOTAL		.0	105,400	0	105,400
51618306024000000	40004023 LOUIS, MARISE	R	.0	1,400	0	1,400
51618306024100000	40004023 LOUIS, MARISE	R	.0	7,500	0	7,500
51618306024100000	40004023 LOUIS, MARISE	R	.0	116,200	0	116,200
	PROPERTY TOTAL		.0	123,700	0	123,700
51618306024200000	40007343 COUNTRYMAN, PATRICK	R	.0	18,400	0	18,400
51618306024200000	40007343 COUNTRYMAN, PATRICK	R	.0	115,800	0	115,800
	PROPERTY TOTAL		.0	134,200	0	134,200
51618306024300000	40007323 MCCLURE, MOLLIE P	R	.0	34,200	0	34,200
51618306024300000	40007323 MCCLURE, MOLLIE P	R	.0	102,600	0	102,600
	PROPERTY TOTAL		.0	136,800	0	136,800
51618306024301000	40007464 SONG, CHANG HUN & SUNG	R	.0	37,000	0	37,000
51618306024301000	40007464 SONG, CHANG HUN & SUNG	R	.0	186,700	0	186,700
	PROPERTY TOTAL		.0	223,700	0	223,700

CURRENT VALUES

EXEMPTS INCLUDED

PROPERTY	OWNER NAME	CLASS	COUNT	ASSESSMENT	DEFERRED	NET ASSESSMENT
51618306024400000	40007509 LEGATES, LAWRENCE D JR	R	.0	28,500	0	28,500
51618306024400000	40007509 LEGATES, LAWRENCE D JR	R	.0	75,600	0	75,600
	PROPERTY TOTAL		.0	104,100	0	104,100
51618306024500000	40007509 LEGATES, LAWRENCE D JR	R	.0	30,000	0	30,000
51618306024500000	40007509 LEGATES, LAWRENCE D JR	R	.0	74,700	0	74,700
	PROPERTY TOTAL		.0	104,700	0	104,700
51618306024600000	40005853 GENNA, TAMMY	R	.0	27,900	0	27,900
51618306024600000	40005853 GENNA, TAMMY	R	.0	49,900	0	49,900
	PROPERTY TOTAL		.0	77,800	0	77,800
51618306024700000	40001951 KING, GIFFORD P	R	.0	29,400	0	29,400
51618306024700000	40001951 KING, GIFFORD P	R	.0	70,100	0	70,100
	PROPERTY TOTAL		.0	99,500	0	99,500
51618306024800000	40005211 AVERY PROPERTIES LLC	R	.0	25,400	0	25,400
51618306024800000	40005211 AVERY PROPERTIES LLC	R	.0	111,700	0	111,700
	PROPERTY TOTAL		.0	137,100	0	137,100
51618306024900000	40001952 PANEDA, CARLOS	R	.0	23,500	0	23,500
51618306024900000	40001952 PANEDA, CARLOS	R	.0	73,500	0	73,500
	PROPERTY TOTAL		.0	97,000	0	97,000
51618306030100000	40007547 OKUR, ERCAN & MUSTAFA	C	.0	46,900	0	46,900
51618306030100000	40007547 OKUR, ERCAN & MUSTAFA	C	.0	48,900	0	48,900
	PROPERTY TOTAL		.0	95,800	0	95,800
51618306030101000	40005212 PHILIPS, KATHLEEN & LA	R	.0	33,300	0	33,300
51618306030101000	40005212 PHILIPS, KATHLEEN & LA	R	.0	84,800	0	84,800
	PROPERTY TOTAL		.0	118,100	0	118,100
51618306030200000	40007275 609 WALNUT LLC	R	.0	37,000	0	37,000
51618306030300000	40007275 609 WALNUT LLC	C	.0	73,700	0	73,700
51618306030300000	40007275 609 WALNUT LLC	C	.0	70,200	0	70,200
	PROPERTY TOTAL		.0	143,900	0	143,900
51618306030400000	40007275 609 WALNUT LLC	R	.0	40,300	0	40,300
51618306030400000	40007275 609 WALNUT LLC	R	.0	106,600	0	106,600
	PROPERTY TOTAL		.0	146,900	0	146,900
51618306030500000	40001957 DUFFY, JAMES A & KAREN	R	.0	32,800	0	32,800
51618306030500000	40001957 DUFFY, JAMES A & KAREN	R	.0	119,600	0	119,600
	PROPERTY TOTAL		.0	152,400	0	152,400
51618306030600000	40001959 HOYER, MICHAEL W	R	.0	25,800	0	25,800
51618306030600000	40001959 HOYER, MICHAEL W	R	.0	65,000	0	65,000
	PROPERTY TOTAL		.0	90,800	0	90,800
51618306030700000	40005213 WILLIAMS, LOURDES	R	.0	25,800	0	25,800
51618306030700000	40005213 WILLIAMS, LOURDES	R	.0	60,800	0	60,800

CURRENT VALUES

EXEMPTS INCLUDED

PROPERTY	OWNER NAME	CLASS	COUNT	ASSESSMENT	DEFERRED	NET ASSESSMENT
	PROPERTY TOTAL		.0	86,600	0	86,600
51618306030800000	40001961 WELLS, MICHAEL	R	.0	36,400	0	36,400
51618306030800000	40001961 WELLS, MICHAEL	R	.0	60,000	0	60,000
	PROPERTY TOTAL		.0	96,400	0	96,400
51618306030900000	40001962 DAVIS, GORDON P	R	.0	24,300	0	24,300
51618306030900000	40001962 DAVIS, GORDON P	R	.0	86,100	0	86,100
	PROPERTY TOTAL		.0	110,400	0	110,400
51618306031000000	40001963 WEBB, FRANCIS J & DIAN	R	.0	21,000	0	21,000
51618306031000000	40001963 WEBB, FRANCIS J & DIAN	R	.0	58,300	0	58,300
	PROPERTY TOTAL		.0	79,300	0	79,300
51618306031100000	40001964 WLP TWO LLC	R	.0	22,400	0	22,400
51618306031100000	40001964 WLP TWO LLC	R	.0	53,900	0	53,900
	PROPERTY TOTAL		.0	76,300	0	76,300
51618306031200000	40001965 CHAVEZ, HONORIO & MARI	R	.0	25,800	0	25,800
51618306031200000	40001965 CHAVEZ, HONORIO & MARI	R	.0	69,000	0	69,000
	PROPERTY TOTAL		.0	94,800	0	94,800
51618306031300000	40005214 SHREWSBURY, NANCY J	R	.0	35,500	0	35,500
51618306031300000	40005214 SHREWSBURY, NANCY J	R	.0	139,100	0	139,100
	PROPERTY TOTAL		.0	174,600	0	174,600
51618306031400000	40001967 FRAZIER, ALLEN R	R	.0	27,600	0	27,600
51618306031400000	40001967 FRAZIER, ALLEN R	R	.0	72,900	0	72,900
	PROPERTY TOTAL		.0	100,500	0	100,500
51618306031500000	40001039 LODGE, DOUGLAS C & H P	R	.0	32,700	0	32,700
51618306031500000	40001039 LODGE, DOUGLAS C & H P	R	.0	64,400	0	64,400
	PROPERTY TOTAL		.0	97,100	0	97,100
51618306031600000	40007243 COULTER JR, CHARLES R	R	.0	32,700	0	32,700
51618306031600000	40007243 COULTER JR, CHARLES R	R	.0	118,900	0	118,900
	PROPERTY TOTAL		.0	151,600	0	151,600
51618306031700000	40004027 CICALA JR, PATSY & DIA	R	.0	34,400	0	34,400
51618306031700000	40004027 CICALA JR, PATSY & DIA	R	.0	131,400	0	131,400
	PROPERTY TOTAL		.0	165,800	0	165,800
51618306031800000	40005856 WALLS, HUNTER BROOKS	R	.0	38,700	0	38,700
51618306031800000	40005856 WALLS, HUNTER BROOKS	R	.0	77,800	0	77,800
	PROPERTY TOTAL		.0	116,500	0	116,500
51618306031900000	40001972 CHURCH OF GOD	E	.0	78,100	0	78,100
51618306031900000	40001972 CHURCH OF GOD	E	.0	226,900	0	226,900
	PROPERTY TOTAL		.0	305,000	0	305,000
51618306032000000	40001973 ALLEN, ROLAND JR	R	.0	27,800	0	27,800
51618306032000000	40001973 ALLEN, ROLAND JR	R	.0	51,800	0	51,800

CURRENT VALUES

EXEMPTS INCLUDED

PROPERTY	OWNER NAME	CLASS	COUNT	ASSESSMENT	DEFERRED	NET ASSESSMENT
	PROPERTY TOTAL		.0	79,600	0	79,600
51618306032100000	40005857 BEN'S RENTALS LLC	R	.0	26,700	0	26,700
51618306032100000	40005857 BEN'S RENTALS LLC	R	.0	70,200	0	70,200
	PROPERTY TOTAL		.0	96,900	0	96,900
51618306032200000	40007535 VENETT, EMMETT JR & PA	R	.0	34,700	0	34,700
51618306032200000	40007535 VENETT, EMMETT JR & PA	R	.0	60,300	0	60,300
	PROPERTY TOTAL		.0	95,000	0	95,000
51618306032300000	40001976 SACKSTEDER, SARAH M	R	.0	29,800	0	29,800
51618306032300000	40001976 SACKSTEDER, SARAH M	R	.0	55,300	0	55,300
	PROPERTY TOTAL		.0	85,100	0	85,100
51618306032400000	40005215 BEACH, CRYSTAL	R	.0	28,000	0	28,000
51618306032400000	40005215 BEACH, CRYSTAL	R	.0	52,900	0	52,900
	PROPERTY TOTAL		.0	80,900	0	80,900
51618306032500000	40001979 WILKINS, DONNA L	R	.0	28,000	0	28,000
51618306032500000	40001979 WILKINS, DONNA L	R	.0	47,900	0	47,900
	PROPERTY TOTAL		.0	75,900	0	75,900
51618306032600000	40005858 CROMER, DARRELL R & DE	R	.0	25,500	0	25,500
51618306032600000	40005858 CROMER, DARRELL R & DE	R	.0	48,200	0	48,200
	PROPERTY TOTAL		.0	73,700	0	73,700
51618306032700000	40005215 BEACH, CRYSTAL	R	.0	25,500	0	25,500
51618306032700000	40005215 BEACH, CRYSTAL	R	.0	55,400	0	55,400
	PROPERTY TOTAL		.0	80,900	0	80,900
51618306032800000	40005859 HOFFMAN, DONNA L	R	.0	22,200	0	22,200
51618306032800000	40005859 HOFFMAN, DONNA L	R	.0	72,700	0	72,700
	PROPERTY TOTAL		.0	94,900	0	94,900
51618306032900000	40005215 BEACH, CRYSTAL	R	.0	22,300	0	22,300
51618306032900000	40005215 BEACH, CRYSTAL	R	.0	75,400	0	75,400
	PROPERTY TOTAL		.0	97,700	0	97,700
51618306033000000	40005216 BOHEMIA BAY PROPERTIES	R	.0	22,900	0	22,900
51618306033000000	40005216 BOHEMIA BAY PROPERTIES	R	.0	68,200	0	68,200
	PROPERTY TOTAL		.0	91,100	0	91,100
51618306033100000	40007523 DIAZ, JESUS I & CASTRO	R	.0	32,700	0	32,700
51618306033100000	40007523 DIAZ, JESUS I & CASTRO	R	.0	68,400	0	68,400
	PROPERTY TOTAL		.0	101,100	0	101,100
51618306033101000	40004591 CASTELLANOS, HECTOR GU	R	.0	35,500	0	35,500
51618306033101000	40004591 CASTELLANOS, HECTOR GU	R	.0	166,200	0	166,200
	PROPERTY TOTAL		.0	201,700	0	201,700
51618306033102000	40007756 BARKAT, YAQUB	R	.0	27,700	0	27,700
51618306033102000	40007756 BARKAT, YAQUB	R	.0	107,000	0	107,000

CURRENT VALUES

EXEMPTS INCLUDED

PROPERTY	OWNER NAME	CLASS	COUNT	ASSESSMENT	DEFERRED	NET ASSESSMENT
	PROPERTY TOTAL		.0	134,700	0	134,700
51618306033103000	40007767 MAVIGLIA, JOYCE ELAINE	R	.0	27,200	0	27,200
51618306033103000	40007767 MAVIGLIA, JOYCE ELAINE	R	.0	107,000	0	107,000
	PROPERTY TOTAL		.0	134,200	0	134,200
51618306033200000	40004161 DICKERSON PROPERTIES L	R	.0	38,800	0	38,800
51618306033200000	40004161 DICKERSON PROPERTIES L	R	.0	113,400	0	113,400
	PROPERTY TOTAL		.0	152,200	0	152,200
51618306033201000	40007213 BRADLEY, AMANDA D	R	.0	36,700	0	36,700
51618306033201000	40007213 BRADLEY, AMANDA D	R	.0	121,000	0	121,000
	PROPERTY TOTAL		.0	157,700	0	157,700
51618306033202000	40007036 YOUNG, JOEL MICHAEL	R	.0	36,600	0	36,600
51618306033202000	40007036 YOUNG, JOEL MICHAEL	R	.0	153,400	0	153,400
	PROPERTY TOTAL		.0	190,000	0	190,000
51618306033300000	40007222 RENZO, KATHERINE SCOTT	R	.0	36,700	0	36,700
51618306033300000	40007222 RENZO, KATHERINE SCOTT	R	.0	119,800	0	119,800
	PROPERTY TOTAL		.0	156,500	0	156,500
51618306033400000	40001989 KRESH, SARAH	R	.0	35,400	0	35,400
51618306033400000	40001989 KRESH, SARAH	R	.0	112,500	0	112,500
	PROPERTY TOTAL		.0	147,900	0	147,900
51618306033500000	40004593 FLEMING, BRIAN T	R	.0	36,500	0	36,500
51618306033500000	40004593 FLEMING, BRIAN T	R	.0	128,300	0	128,300
	PROPERTY TOTAL		.0	164,800	0	164,800
51618306033600000	40005219 PEREZ, PAZ G & EMELY S	R	.0	35,700	0	35,700
51618306033600000	40005219 PEREZ, PAZ G & EMELY S	R	.0	104,300	0	104,300
	PROPERTY TOTAL		.0	140,000	0	140,000
51618306033700000	40007324 KORNEGAY, LAVERNE & GA	R	.0	34,300	0	34,300
51618306033700000	40007324 KORNEGAY, LAVERNE & GA	R	.0	101,900	0	101,900
	PROPERTY TOTAL		.0	136,200	0	136,200
51618306033800000	40001993 HOLLIS, ALICIA	R	.0	35,100	0	35,100
51618306033800000	40001993 HOLLIS, ALICIA	R	.0	85,000	0	85,000
	PROPERTY TOTAL		.0	120,100	0	120,100
51618306033900000	40001994 FLEMING, REBECCA L	R	.0	32,700	0	32,700
51618306033900000	40001994 FLEMING, REBECCA L	R	.0	101,700	0	101,700
	PROPERTY TOTAL		.0	134,400	0	134,400
51618306034000000	40001995 FRAZIER, CLAUDETTA	R	.0	35,900	0	35,900
51618306034000000	40001995 FRAZIER, CLAUDETTA	R	.0	81,600	0	81,600
	PROPERTY TOTAL		.0	117,500	0	117,500
51618306034100000	40001997 PASSWATERS, THOMAS	R	.0	30,100	0	30,100
51618306034100000	40001997 PASSWATERS, THOMAS	R	.0	58,800	0	58,800

CURRENT VALUES

EXEMPTS INCLUDED

PROPERTY	OWNER NAME	CLASS	COUNT	ASSESSMENT	DEFERRED	NET ASSESSMENT
	PROPERTY TOTAL		.0	88,900	0	88,900
51618306034200000	40001997 PASSWATERS, THOMAS	R	.0	4,700	0	4,700
51618306034400000	40001699 DAVIS, MICHAEL E	R	.0	23,800	0	23,800
51618306034400000	40001699 DAVIS, MICHAEL E	R	.0	60,400	0	60,400
	PROPERTY TOTAL		.0	84,200	0	84,200
51618306034500000	40007550 NIEVES, CARMEN L & BAS	R	.0	27,000	0	27,000
51618306034500000	40007550 NIEVES, CARMEN L & BAS	R	.0	68,200	0	68,200
	PROPERTY TOTAL		.0	95,200	0	95,200
51618306034600000	40001999 CANALES, PABLO SAUCEDO	R	.0	24,600	0	24,600
51618306034600000	40001999 CANALES, PABLO SAUCEDO	R	.0	57,300	0	57,300
	PROPERTY TOTAL		.0	81,900	0	81,900
51618306034700000	40007437 AMISTAL, JOEL & CHISLA	R	.0	30,100	0	30,100
51618306034700000	40007437 AMISTAL, JOEL & CHISLA	R	.0	91,000	0	91,000
	PROPERTY TOTAL		.0	121,100	0	121,100
51618306034800000	40002001 G & L PROPERTY DEVELOP	R	.0	30,200	0	30,200
51618306034800000	40002001 G & L PROPERTY DEVELOP	R	.0	46,700	0	46,700
	PROPERTY TOTAL		.0	76,900	0	76,900
51618306034900000	40002002 COVERDALE, CLIFFORD &	R	.0	30,100	0	30,100
51618306034900000	40002002 COVERDALE, CLIFFORD &	R	.0	62,600	0	62,600
	PROPERTY TOTAL		.0	92,700	0	92,700
51618306035000000	40007757 LAWLEY JR, MICHAEL & J	R	.0	30,100	0	30,100
51618306035000000	40007757 LAWLEY JR, MICHAEL & J	R	.0	107,200	0	107,200
	PROPERTY TOTAL		.0	137,300	0	137,300
51618306035100000	40007580 LEBRIGHT, DANIEL T & J	R	.0	30,100	0	30,100
51618306035100000	40007580 LEBRIGHT, DANIEL T & J	R	.0	50,400	0	50,400
	PROPERTY TOTAL		.0	80,500	0	80,500
51618306035200000	40005860 HERTZ JR, WILLIAM PAUL	R	.0	36,300	0	36,300
51618306035200000	40005860 HERTZ JR, WILLIAM PAUL	R	.0	63,800	0	63,800
	PROPERTY TOTAL		.0	100,100	0	100,100
51618306035300000	40002005 GILLESPIE, DAVID	R	.0	30,100	0	30,100
51618306035300000	40002005 GILLESPIE, DAVID	R	.0	56,500	0	56,500
	PROPERTY TOTAL		.0	86,600	0	86,600
51618306035400000	40007633 ALORA LLC	R	.0	30,100	0	30,100
51618306035400000	40007633 ALORA LLC	R	.0	44,900	0	44,900
	PROPERTY TOTAL		.0	75,000	0	75,000
51618306035500000	40002007 PASSWATERS, GINNY L	R	.0	41,000	0	41,000
51618306035500000	40002007 PASSWATERS, GINNY L	R	.0	93,500	0	93,500
	PROPERTY TOTAL		.0	134,500	0	134,500

CURRENT VALUES

EXEMPTS INCLUDED

PROPERTY	OWNER	NAME	CLASS	COUNT	ASSESSMENT	DEFERRED	NET ASSESSMENT
51618306040100000	40004030	LARSEN, ERIC D	R	.0	32,300	0	32,300
51618306040100000	40004030	LARSEN, ERIC D	R	.0	53,300	0	53,300
		PROPERTY TOTAL		.0	85,600	0	85,600
51618306040400000	40002009	CIPULLO, DANIEL W & AU	R	.0	38,900	0	38,900
51618306040400000	40002009	CIPULLO, DANIEL W & AU	R	.0	237,300	0	237,300
		PROPERTY TOTAL		.0	276,200	0	276,200
51618306040500000	40007507	BIRNEY SR, ELWOOD J	R	.0	31,900	0	31,900
51618306040500000	40007507	BIRNEY SR, ELWOOD J	R	.0	74,200	0	74,200
		PROPERTY TOTAL		.0	106,100	0	106,100
51618306040600000	40002011	YEAGER, NICHOLAS & PAT	R	.0	32,300	0	32,300
51618306040600000	40002011	YEAGER, NICHOLAS & PAT	R	.0	148,000	0	148,000
		PROPERTY TOTAL		.0	180,300	0	180,300
51618306040700000	40005221	HOUSER, DOREEN	R	.0	29,900	0	29,900
51618306040700000	40005221	HOUSER, DOREEN	R	.0	86,000	0	86,000
		PROPERTY TOTAL		.0	115,900	0	115,900
51618306040800000	40004032	KIRBY, ROBIN IRENE	R	.0	21,900	0	21,900
51618306040800000	40004032	KIRBY, ROBIN IRENE	R	.0	51,400	0	51,400
		PROPERTY TOTAL		.0	73,300	0	73,300
51618306040900000	40007562	RICHARDSON, DOLORES	R	.0	28,000	0	28,000
51618306040900000	40007562	RICHARDSON, DOLORES	R	.0	64,000	0	64,000
		PROPERTY TOTAL		.0	92,000	0	92,000
51618306041000000	40002016	MULLARKEY, SEAN P	R	.0	30,100	0	30,100
51618306041000000	40002016	MULLARKEY, SEAN P	R	.0	158,100	0	158,100
		PROPERTY TOTAL		.0	188,200	0	188,200
51618306041100000	40007552	LEONARD, JACOB C &	R	.0	30,100	0	30,100
51618306041100000	40007552	LEONARD, JACOB C &	R	.0	64,200	0	64,200
		PROPERTY TOTAL		.0	94,300	0	94,300
51618306041200000	40002009	CIPULLO, DANIEL W & AU	R	.0	28,000	0	28,000
51618306041300000	40002018	ANDRADE-GARCIA, DALISE	R	.0	27,800	0	27,800
51618306041300000	40002018	ANDRADE-GARCIA, DALISE	R	.0	61,600	0	61,600
		PROPERTY TOTAL		.0	89,400	0	89,400
51618306041400000	40007417	ERICKSON, ALICE M & SH	R	.0	26,300	0	26,300
51618306041400000	40007417	ERICKSON, ALICE M & SH	R	.0	99,100	0	99,100
		PROPERTY TOTAL		.0	125,400	0	125,400
51618306041500000	40005222	AKERS, CHELSEA R	R	.0	26,300	0	26,300
51618306041500000	40005222	AKERS, CHELSEA R	R	.0	65,400	0	65,400
		PROPERTY TOTAL		.0	91,700	0	91,700
51618306041600000	40005863	SLAGLEVILLE LLC	R	.0	34,700	0	34,700
51618306041600000	40005863	SLAGLEVILLE LLC	R	.0	54,300	0	54,300

CURRENT VALUES

EXEMPTS INCLUDED

PROPERTY	OWNER NAME	CLASS	COUNT	ASSESSMENT	DEFERRED	NET ASSESSMENT
	PROPERTY TOTAL		.0	89,000	0	89,000
51618306041700000	40004036 SHELBORNE, SHANNON N	R	.0	28,000	0	28,000
51618306041700000	40004036 SHELBORNE, SHANNON N	R	.0	46,000	0	46,000
	PROPERTY TOTAL		.0	74,000	0	74,000
51618306041800000	40005864 SONG, CHANG HUN & SUNG	R	.0	32,200	0	32,200
51618306041800000	40005864 SONG, CHANG HUN & SUNG	R	.0	91,400	0	91,400
	PROPERTY TOTAL		.0	123,600	0	123,600
51618306041900000	40002025 SAVAGE, HARRY R & CYNT	R	.0	30,100	0	30,100
51618306041900000	40002025 SAVAGE, HARRY R & CYNT	R	.0	57,800	0	57,800
	PROPERTY TOTAL		.0	87,900	0	87,900
51618306042000000	40002026 TOMS, MICHAEL W & DEBO	R	.0	30,100	0	30,100
51618306042000000	40002026 TOMS, MICHAEL W & DEBO	R	.0	135,800	0	135,800
	PROPERTY TOTAL		.0	165,900	0	165,900
51618306042100000	40002027 YI, YONG R	R	.0	30,000	0	30,000
51618306042100000	40002027 YI, YONG R	R	.0	68,400	0	68,400
	PROPERTY TOTAL		.0	98,400	0	98,400
51618306042200000	40007252 MUNOZ, RICARDO	R	.0	30,100	0	30,100
51618306042200000	40007252 MUNOZ, RICARDO	R	.0	61,900	0	61,900
	PROPERTY TOTAL		.0	92,000	0	92,000
51618306042300000	40007252 MUNOZ, RICARDO	R	.0	30,100	0	30,100
51618306042300000	40007252 MUNOZ, RICARDO	R	.0	119,900	0	119,900
	PROPERTY TOTAL		.0	150,000	0	150,000
51618306042400000	40002030 GARCIA, JUVENTINO	R	.0	30,100	0	30,100
51618306042400000	40002030 GARCIA, JUVENTINO	R	.0	45,200	0	45,200
	PROPERTY TOTAL		.0	75,300	0	75,300
51618306042500000	40002031 CIMO, MARY E	R	.0	30,200	0	30,200
51618306042500000	40002031 CIMO, MARY E	R	.0	77,900	0	77,900
	PROPERTY TOTAL		.0	108,100	0	108,100
51618306042600000	40002033 FLORESTAL, DENISE	R	.0	30,300	0	30,300
51618306042600000	40002033 FLORESTAL, DENISE	R	.0	73,600	0	73,600
	PROPERTY TOTAL		.0	103,900	0	103,900
51618306042700000	40007252 MUNOZ, RICARDO	R	.0	35,000	0	35,000
51618306042700000	40007252 MUNOZ, RICARDO	R	.0	69,700	0	69,700
	PROPERTY TOTAL		.0	104,700	0	104,700
51618306042800000	40007629 CARTER, ALYICA	R	.0	23,700	0	23,700
51618306042800000	40007629 CARTER, ALYICA	R	.0	51,900	0	51,900
	PROPERTY TOTAL		.0	75,600	0	75,600
51618306042900000	40002036 GEHLERT, DIANE L	R	.0	29,100	0	29,100
51618306042900000	40002036 GEHLERT, DIANE L	R	.0	63,800	0	63,800

CURRENT VALUES

EXEMPTS INCLUDED

PROPERTY	OWNER NAME	CLASS	COUNT	ASSESSMENT	DEFERRED	NET ASSESSMENT
	PROPERTY TOTAL		.0	92,900	0	92,900
51618306043000000	40002037 EAST STREET PROPERTIES	R	.0	30,100	0	30,100
51618306043000000	40002037 EAST STREET PROPERTIES	R	.0	92,400	0	92,400
	PROPERTY TOTAL		.0	122,500	0	122,500
51618306043100000	40007451 CLIFTON, PATRICK D & M	R	.0	30,100	0	30,100
51618306043100000	40007451 CLIFTON, PATRICK D & M	R	.0	86,700	0	86,700
	PROPERTY TOTAL		.0	116,800	0	116,800
51618306043200000	40005866 KOAM, MICHELLE Y & ALE	R	.0	30,100	0	30,100
51618306043200000	40005866 KOAM, MICHELLE Y & ALE	R	.0	56,700	0	56,700
	PROPERTY TOTAL		.0	86,800	0	86,800
51618306043300000	40007518 SHARPE, DEREK K & RUSS	R	.0	30,100	0	30,100
51618306043300000	40007518 SHARPE, DEREK K & RUSS	R	.0	72,500	0	72,500
	PROPERTY TOTAL		.0	102,600	0	102,600
51618306043400000	40006228 ROCKAWAY LIKENESS LLC	R	.0	30,100	0	30,100
51618306043400000	40006228 ROCKAWAY LIKENESS LLC	R	.0	67,000	0	67,000
	PROPERTY TOTAL		.0	97,100	0	97,100
51618306043500000	40007212 LEGER, ESNER & ROSELA	R	.0	29,600	0	29,600
51618306043500000	40007212 LEGER, ESNER & ROSELA	R	.0	128,300	0	128,300
	PROPERTY TOTAL		.0	157,900	0	157,900
51618306043600000	40002043 JENSEN, VALERIE	R	.0	24,500	0	24,500
51618306043600000	40002043 JENSEN, VALERIE	R	.0	44,700	0	44,700
	PROPERTY TOTAL		.0	69,200	0	69,200
51618306043700000	40004037 HOUSTON-BEHRENS, RUTH	R	.0	23,600	0	23,600
51618306043700000	40004037 HOUSTON-BEHRENS, RUTH	R	.0	47,800	0	47,800
	PROPERTY TOTAL		.0	71,400	0	71,400
51618306043800000	40005225 MARTINEZ, JACOB	R	.0	30,700	0	30,700
51618306043800000	40005225 MARTINEZ, JACOB	R	.0	113,900	0	113,900
	PROPERTY TOTAL		.0	144,600	0	144,600
51618306043900000	40002046 BROWN, BARBARA C	R	.0	30,300	0	30,300
51618306043900000	40002046 BROWN, BARBARA C	R	.0	69,500	0	69,500
	PROPERTY TOTAL		.0	99,800	0	99,800
51618306043901000	40002585 ZAMARRIPA, EUGENIO	R	.0	30,400	0	30,400
51618306043901000	40002585 ZAMARRIPA, EUGENIO	R	.0	87,000	0	87,000
	PROPERTY TOTAL		.0	117,400	0	117,400
51618306044000000	40007423 SUSAN M DELANEY	R	.0	35,100	0	35,100
51618306044000000	40007423 SUSAN M DELANEY	R	.0	89,100	0	89,100
	PROPERTY TOTAL		.0	124,200	0	124,200
51618306044100000	40002048 CARRILLO, JOSE O	R	.0	42,600	0	42,600
51618306044100000	40002048 CARRILLO, JOSE O	R	.0	72,500	0	72,500

CURRENT VALUES

EXEMPTS INCLUDED

PROPERTY	OWNER NAME	CLASS	COUNT	ASSESSMENT	DEFERRED	NET ASSESSMENT
	PROPERTY TOTAL		.0	115,100	0	115,100
51618306044201000	40002049 MORALES, ILEANA M	R	.0	35,400	0	35,400
51618306044201000	40002049 MORALES, ILEANA M	R	.0	88,500	0	88,500
	PROPERTY TOTAL		.0	123,900	0	123,900
51618306044202000	40002487 PIERRE, KENILA	R	.0	35,400	0	35,400
51618306044202000	40002487 PIERRE, KENILA	R	.0	88,500	0	88,500
	PROPERTY TOTAL		.0	123,900	0	123,900
51618306044301000	40005869 AUSTIN, RENETA ANGELA	R	.0	30,000	0	30,000
51618306044301000	40005869 AUSTIN, RENETA ANGELA	R	.0	46,800	0	46,800
	PROPERTY TOTAL		.0	76,800	0	76,800
51618306044400000	40002052 JUAREZ, EMILIANO ALVAR	R	.0	30,100	0	30,100
51618306044400000	40002052 JUAREZ, EMILIANO ALVAR	R	.0	58,600	0	58,600
	PROPERTY TOTAL		.0	88,700	0	88,700
51618306044500000	40002053 DE LA CRUZ, RAFAELA	R	.0	30,000	0	30,000
51618306044500000	40002053 DE LA CRUZ, RAFAELA	R	.0	80,800	0	80,800
	PROPERTY TOTAL		.0	110,800	0	110,800
51618306044600000	40003839 CISNEROS, JOSE L & MAR	R	.0	33,100	0	33,100
51618306044600000	40003839 CISNEROS, JOSE L & MAR	R	.0	181,800	0	181,800
	PROPERTY TOTAL		.0	214,900	0	214,900
51618306044700000	40002054 WORTHY, BRADIE SR & IV	R	.0	34,800	0	34,800
51618306044700000	40002054 WORTHY, BRADIE SR & IV	R	.0	90,900	0	90,900
	PROPERTY TOTAL		.0	125,700	0	125,700
51618306050100000	40002055 MYERS, LYNN	R	.0	37,700	0	37,700
51618306050100000	40002055 MYERS, LYNN	R	.0	114,600	0	114,600
	PROPERTY TOTAL		.0	152,300	0	152,300
51618306050200000	40002056 BIRGENSMITH, KEVIN	R	.0	37,100	0	37,100
51618306050200000	40002056 BIRGENSMITH, KEVIN	R	.0	139,700	0	139,700
	PROPERTY TOTAL		.0	176,800	0	176,800
51618306050300000	40002057 MARCELLE, CAMERON G &	R	.0	36,100	0	36,100
51618306050300000	40002057 MARCELLE, CAMERON G &	R	.0	143,400	0	143,400
	PROPERTY TOTAL		.0	179,500	0	179,500
51618306050400000	40007173 TUTTLE, BLAKE ANDREW	R	.0	36,100	0	36,100
51618306050400000	40007173 TUTTLE, BLAKE ANDREW	R	.0	126,200	0	126,200
	PROPERTY TOTAL		.0	162,300	0	162,300
51618306050500000	40002059 TODD, MICHAEL & JOYCE	R	.0	38,500	0	38,500
51618306050500000	40002059 TODD, MICHAEL & JOYCE	R	.0	161,500	0	161,500
	PROPERTY TOTAL		.0	200,000	0	200,000
51618306050600000	40002060 JENKINS, DANIEL O & PA	R	.0	35,400	0	35,400
51618306050600000	40002060 JENKINS, DANIEL O & PA	R	.0	132,200	0	132,200

CURRENT VALUES

EXEMPTS INCLUDED

PROPERTY	OWNER NAME	CLASS	COUNT	ASSESSMENT	DEFERRED	NET ASSESSMENT
	PROPERTY TOTAL		.0	167,600	0	167,600
51618306050700000	40007174 WINSTON, RACHEL K	R	.0	36,500	0	36,500
51618306050700000	40007174 WINSTON, RACHEL K	R	.0	125,800	0	125,800
	PROPERTY TOTAL		.0	162,300	0	162,300
51618306050800000	40002063 CARPENTER, LOUIS H JR	R	.0	35,900	0	35,900
51618306050800000	40002063 CARPENTER, LOUIS H JR	R	.0	147,200	0	147,200
	PROPERTY TOTAL		.0	183,100	0	183,100
51618306050900000	40002064 STEELE, CHARLES	R	.0	36,700	0	36,700
51618306050900000	40002064 STEELE, CHARLES	R	.0	114,300	0	114,300
	PROPERTY TOTAL		.0	151,000	0	151,000
51618306051000000	40002065 NICHOLS, JOHN H & ANDR	R	.0	37,400	0	37,400
51618306051000000	40002065 NICHOLS, JOHN H & ANDR	R	.0	135,600	0	135,600
	PROPERTY TOTAL		.0	173,000	0	173,000
51618306051100000	40002066 WEST, DORIS W	R	.0	36,300	0	36,300
51618306051100000	40002066 WEST, DORIS W	R	.0	131,700	0	131,700
	PROPERTY TOTAL		.0	168,000	0	168,000
51618306051200000	40005870 STARNES, JAMES C	R	.0	35,700	0	35,700
51618306051200000	40005870 STARNES, JAMES C	R	.0	126,600	0	126,600
	PROPERTY TOTAL		.0	162,300	0	162,300
51618306051300000	40007759 ESTORES, AMANDA	R	.0	36,100	0	36,100
51618306051300000	40007759 ESTORES, AMANDA	R	.0	144,800	0	144,800
	PROPERTY TOTAL		.0	180,900	0	180,900
51618306051400000	40002069 STEVENS, ANDREW & JENN	R	.0	36,600	0	36,600
51618306051400000	40002069 STEVENS, ANDREW & JENN	R	.0	127,000	0	127,000
	PROPERTY TOTAL		.0	163,600	0	163,600
51618306051500000	40004039 HOWELL, CARLOUS A	R	.0	37,100	0	37,100
51618306051500000	40004039 HOWELL, CARLOUS A	R	.0	159,800	0	159,800
	PROPERTY TOTAL		.0	196,900	0	196,900
51618306051600000	40002071 EADIE, JAMES B JR & RE	R	.0	38,000	0	38,000
51618306051600000	40002071 EADIE, JAMES B JR & RE	R	.0	176,200	0	176,200
	PROPERTY TOTAL		.0	214,200	0	214,200
51618306051700000	40002073 VEZMAR, MICHAEL W	R	.0	36,700	0	36,700
51618306051700000	40002073 VEZMAR, MICHAEL W	R	.0	151,600	0	151,600
	PROPERTY TOTAL		.0	188,300	0	188,300
51618306051800000	40002074 PEREZ, DANNY G	R	.0	38,100	0	38,100
51618306051800000	40002074 PEREZ, DANNY G	R	.0	184,400	0	184,400
	PROPERTY TOTAL		.0	222,500	0	222,500
51618306051900000	40002075 MOTT, LINDA	R	.0	38,400	0	38,400
51618306051900000	40002075 MOTT, LINDA	R	.0	135,800	0	135,800

CURRENT VALUES

EXEMPTS INCLUDED

PROPERTY	OWNER NAME	CLASS	COUNT	ASSESSMENT	DEFERRED	NET ASSESSMENT
	PROPERTY TOTAL		.0	174,200	0	174,200
51618306052000000	40002076 BETTER, BARBARA P	R	.0	36,500	0	36,500
51618306052000000	40002076 BETTER, BARBARA P	R	.0	137,900	0	137,900
	PROPERTY TOTAL		.0	174,400	0	174,400
51618306052100000	40006947 TOOHEY, PAUL D & JOAN	R	.0	38,400	0	38,400
51618306052100000	40006947 TOOHEY, PAUL D & JOAN	R	.0	164,100	0	164,100
	PROPERTY TOTAL		.0	202,500	0	202,500
51618306052200000	40005226 MUNOZ, MARK & DENISE M	R	.0	42,600	0	42,600
51618306052200000	40005226 MUNOZ, MARK & DENISE M	R	.0	151,600	0	151,600
	PROPERTY TOTAL		.0	194,200	0	194,200
51618306052300000	40002079 PUSEY, MERRILL JOE	R	.0	38,800	0	38,800
51618306052300000	40002079 PUSEY, MERRILL JOE	R	.0	127,800	0	127,800
	PROPERTY TOTAL		.0	166,600	0	166,600
51618306052400000	40002080 WILLIAMS, ROGER & SHER	R	.0	45,700	0	45,700
51618306052400000	40002080 WILLIAMS, ROGER & SHER	R	.0	111,900	0	111,900
	PROPERTY TOTAL		.0	157,600	0	157,600
51618306052500000	40005227 RICKER, KYLE	R	.0	35,800	0	35,800
51618306052500000	40005227 RICKER, KYLE	R	.0	113,900	0	113,900
	PROPERTY TOTAL		.0	149,700	0	149,700
51618306052600000	40002082 CASTILLOCASTRO, WISMAN	R	.0	35,700	0	35,700
51618306052600000	40002082 CASTILLOCASTRO, WISMAN	R	.0	128,400	0	128,400
	PROPERTY TOTAL		.0	164,100	0	164,100
51618306052700000	40001014 CITY OF MILFORD	E	.0	7,800	0	7,800
51618306052800000	40002084 LOPEZ, FIDEL A	R	.0	35,500	0	35,500
51618306052800000	40002084 LOPEZ, FIDEL A	R	.0	115,900	0	115,900
	PROPERTY TOTAL		.0	151,400	0	151,400
51618306052900000	40005871 LIN, YU FENG	R	.0	35,500	0	35,500
51618306052900000	40005871 LIN, YU FENG	R	.0	140,000	0	140,000
	PROPERTY TOTAL		.0	175,500	0	175,500
51618306053000000	40006619 WARFEL, BRENDON T & CI	R	.0	35,500	0	35,500
51618306053000000	40006619 WARFEL, BRENDON T & CI	R	.0	114,500	0	114,500
	PROPERTY TOTAL		.0	150,000	0	150,000
51618306053100000	40002087 GRAHAM, PAMELA J	R	.0	32,900	0	32,900
51618306053100000	40002087 GRAHAM, PAMELA J	R	.0	116,000	0	116,000
	PROPERTY TOTAL		.0	148,900	0	148,900
51618306053200000	40002088 LIN, CUI LING	R	.0	32,600	0	32,600
51618306053200000	40002088 LIN, CUI LING	R	.0	130,900	0	130,900
	PROPERTY TOTAL		.0	163,500	0	163,500

CURRENT VALUES

EXEMPTS INCLUDED

PROPERTY	OWNER	NAME	CLASS	COUNT	ASSESSMENT	DEFERRED	NET ASSESSMENT
51618306053300000	40002089	RICKER, SCOTT A & JAQU	R	.0	31,900	0	31,900
51618306053300000	40002089	RICKER, SCOTT A & JAQU	R	.0	117,800	0	117,800
		PROPERTY TOTAL		.0	149,700	0	149,700
51618306053400000	40002090	KAISER, JAMES A	R	.0	32,500	0	32,500
51618306053400000	40002090	KAISER, JAMES A	R	.0	153,500	0	153,500
		PROPERTY TOTAL		.0	186,000	0	186,000
51618306053500000	40007166	HELLER, DAVID S-TRUSTE	R	.0	33,000	0	33,000
51618306053500000	40007166	HELLER, DAVID S-TRUSTE	R	.0	131,300	0	131,300
		PROPERTY TOTAL		.0	164,300	0	164,300
51618306053600000	40002092	LEWIS, BOBBY L & LILLI	R	.0	35,200	0	35,200
51618306053600000	40002092	LEWIS, BOBBY L & LILLI	R	.0	145,800	0	145,800
		PROPERTY TOTAL		.0	181,000	0	181,000
51618306053700000	40006346	MOONEY, BRIDGET A	R	.0	36,100	0	36,100
51618306053700000	40006346	MOONEY, BRIDGET A	R	.0	137,200	0	137,200
		PROPERTY TOTAL		.0	173,300	0	173,300
51618306053800000	40002095	COLLINS, CHRISTOPHER	R	.0	31,600	0	31,600
51618306053800000	40002095	COLLINS, CHRISTOPHER	R	.0	113,700	0	113,700
		PROPERTY TOTAL		.0	145,300	0	145,300
51618306053900000	40007281	MOTTO, CHRISTOPHER J &	R	.0	32,300	0	32,300
51618306053900000	40007281	MOTTO, CHRISTOPHER J &	R	.0	113,300	0	113,300
		PROPERTY TOTAL		.0	145,600	0	145,600
51618306054000000	40007085	AGUILAR, JOSEPHUS R. H	R	.0	31,800	0	31,800
51618306054000000	40007085	AGUILAR, JOSEPHUS R. H	R	.0	150,500	0	150,500
		PROPERTY TOTAL		.0	182,300	0	182,300
51618306054100000	40002098	ROSEMBERT, PETERSON	R	.0	31,500	0	31,500
51618306054100000	40002098	ROSEMBERT, PETERSON	R	.0	124,200	0	124,200
		PROPERTY TOTAL		.0	155,700	0	155,700
51618306054200000	40004598	DAVIS, CARL E	R	.0	31,500	0	31,500
51618306054200000	40004598	DAVIS, CARL E	R	.0	112,600	0	112,600
		PROPERTY TOTAL		.0	144,100	0	144,100
51618306054300000	40007156	PARKS, DAN B & LOIS A	R	.0	31,700	0	31,700
51618306054300000	40007156	PARKS, DAN B & LOIS A	R	.0	134,600	0	134,600
		PROPERTY TOTAL		.0	166,300	0	166,300
51618306054400000	40002101	LALLIER, KATHERINE H	R	.0	31,300	0	31,300
51618306054400000	40002101	LALLIER, KATHERINE H	R	.0	137,600	0	137,600
		PROPERTY TOTAL		.0	168,900	0	168,900
51618306054500000	40002102	PATEL, UMESH D & NEETA	R	.0	33,500	0	33,500
51618306054500000	40002102	PATEL, UMESH D & NEETA	R	.0	170,200	0	170,200
		PROPERTY TOTAL		.0	203,700	0	203,700

CURRENT VALUES

EXEMPTS INCLUDED

PROPERTY	OWNER NAME	CLASS	COUNT	ASSESSMENT	DEFERRED	NET ASSESSMENT
51618306054600000	40007161 TORBERT 47 LLC	R	.0	33,500	0	33,500
51618306054600000	40007161 TORBERT 47 LLC	R	.0	131,900	0	131,900
	PROPERTY TOTAL		.0	165,400	0	165,400
51618306054700000	40005229 RAPP, LLOYD J	R	.0	31,800	0	31,800
51618306054700000	40005229 RAPP, LLOYD J	R	.0	114,300	0	114,300
	PROPERTY TOTAL		.0	146,100	0	146,100
51618306054800000	40002106 RODRIGUEZ, SANDRA JOAN	R	.0	34,000	0	34,000
51618306054800000	40002106 RODRIGUEZ, SANDRA JOAN	R	.0	115,300	0	115,300
	PROPERTY TOTAL		.0	149,300	0	149,300
51618306054900000	40004599 NICKERSON, EDMUND & DA	R	.0	35,200	0	35,200
51618306054900000	40004599 NICKERSON, EDMUND & DA	R	.0	118,400	0	118,400
	PROPERTY TOTAL		.0	153,600	0	153,600
51618306055000000	40007304 PNC BANK NATIONAL ASSO	R	.0	30,100	0	30,100
51618306055000000	40007304 PNC BANK NATIONAL ASSO	R	.0	109,500	0	109,500
	PROPERTY TOTAL		.0	139,600	0	139,600
51618306055100000	40002109 BOWDEN, SCOTT L	R	.0	35,100	0	35,100
51618306055100000	40002109 BOWDEN, SCOTT L	R	.0	128,400	0	128,400
	PROPERTY TOTAL		.0	163,500	0	163,500
51618306055200000	40002110 MULLAN, GLORIA	R	.0	30,200	0	30,200
51618306055200000	40002110 MULLAN, GLORIA	R	.0	72,700	0	72,700
	PROPERTY TOTAL		.0	102,900	0	102,900
51618306055300000	40006347 ENNIS, RANDALL W & FAI	R	.0	34,200	0	34,200
51618306055300000	40006347 ENNIS, RANDALL W & FAI	R	.0	131,900	0	131,900
	PROPERTY TOTAL		.0	166,100	0	166,100
51618306055400000	40001014 CITY OF MILFORD	E	.0	8,200	0	8,200
51618306055500000	40005876 MCKENZIE, REBECCA N &	R	.0	35,600	0	35,600
51618306055500000	40005876 MCKENZIE, REBECCA N &	R	.0	143,300	0	143,300
	PROPERTY TOTAL		.0	178,900	0	178,900
51618306055600000	40002113 GREEN, LEON M & MARY A	R	.0	35,000	0	35,000
51618306055600000	40002113 GREEN, LEON M & MARY A	R	.0	139,400	0	139,400
	PROPERTY TOTAL		.0	174,400	0	174,400
51618306055700000	40007168 MCGUIRE, PATRICK W & M	R	.0	35,000	0	35,000
51618306055700000	40007168 MCGUIRE, PATRICK W & M	R	.0	128,300	0	128,300
	PROPERTY TOTAL		.0	163,300	0	163,300
51618306055800000	40002116 DELUCA, JOSEPH M & JOY	R	.0	35,100	0	35,100
51618306055800000	40002116 DELUCA, JOSEPH M & JOY	R	.0	134,600	0	134,600
	PROPERTY TOTAL		.0	169,700	0	169,700
51618306055900000	40005877 MYERS, SHANNON MAE	R	.0	35,100	0	35,100
51618306055900000	40005877 MYERS, SHANNON MAE	R	.0	137,700	0	137,700

CURRENT VALUES

EXEMPTS INCLUDED

PROPERTY	OWNER NAME	CLASS	COUNT	ASSESSMENT	DEFERRED	NET ASSESSMENT
	PROPERTY TOTAL		.0	172,800	0	172,800
51618306056000000	40002118 HENRY, WILLIAM C & BAR	R	.0	34,900	0	34,900
51618306056000000	40002118 HENRY, WILLIAM C & BAR	R	.0	120,900	0	120,900
	PROPERTY TOTAL		.0	155,800	0	155,800
51618306056100000	40002119 MULKA, EDWARD M	R	.0	34,700	0	34,700
51618306056100000	40002119 MULKA, EDWARD M	R	.0	130,100	0	130,100
	PROPERTY TOTAL		.0	164,800	0	164,800
51618306056200000	40006348 THOMSON, LINDA	R	.0	35,000	0	35,000
51618306056200000	40006348 THOMSON, LINDA	R	.0	138,000	0	138,000
	PROPERTY TOTAL		.0	173,000	0	173,000
51618306056300000	40005230 WALKER, HERMINA J	R	.0	38,000	0	38,000
51618306056300000	40005230 WALKER, HERMINA J	R	.0	145,400	0	145,400
	PROPERTY TOTAL		.0	183,400	0	183,400
51618306056400000	40007282 BAYLESS III, CLARENCE	R	.0	37,700	0	37,700
51618306056400000	40007282 BAYLESS III, CLARENCE	R	.0	107,500	0	107,500
	PROPERTY TOTAL		.0	145,200	0	145,200
51618306056500000	40002123 REDDEN, MICHELE	R	.0	35,700	0	35,700
51618306056500000	40002123 REDDEN, MICHELE	R	.0	176,300	0	176,300
	PROPERTY TOTAL		.0	212,000	0	212,000
51618306056600000	40007175 SNYDER REV TRUST, DONN	R	.0	36,700	0	36,700
51618306056600000	40007175 SNYDER REV TRUST, DONN	R	.0	125,600	0	125,600
	PROPERTY TOTAL		.0	162,300	0	162,300
51618306056700000	40002126 RICHMOND, WM J & BARBA	R	.0	36,100	0	36,100
51618306056700000	40002126 RICHMOND, WM J & BARBA	R	.0	149,000	0	149,000
	PROPERTY TOTAL		.0	185,100	0	185,100
51618306056800000	40002127 FB RESIDENTIAL HOLDING	R	.0	35,700	0	35,700
51618306056800000	40002127 FB RESIDENTIAL HOLDING	R	.0	124,000	0	124,000
	PROPERTY TOTAL		.0	159,700	0	159,700
51618306056900000	40005878 SANDOVAL, JESUS	R	.0	36,600	0	36,600
51618306056900000	40005878 SANDOVAL, JESUS	R	.0	110,000	0	110,000
	PROPERTY TOTAL		.0	146,600	0	146,600
51618306057000000	40005232 JOHNSON, JEFFREY A & R	R	.0	36,800	0	36,800
51618306057000000	40005232 JOHNSON, JEFFREY A & R	R	.0	126,600	0	126,600
	PROPERTY TOTAL		.0	163,400	0	163,400
51618306057100000	40007260 REYNOLDS, SUZANNE D	R	.0	35,600	0	35,600
51618306057100000	40007260 REYNOLDS, SUZANNE D	R	.0	112,600	0	112,600
	PROPERTY TOTAL		.0	148,200	0	148,200
51618306057200000	40007247 GIBBS, FRANKIE W JR &	R	.0	35,400	0	35,400
51618306057200000	40007247 GIBBS, FRANKIE W JR &	R	.0	115,300	0	115,300

CURRENT VALUES

EXEMPTS INCLUDED

PROPERTY	OWNER	NAME	CLASS	COUNT	ASSESSMENT	DEFERRED	NET ASSESSMENT
		PROPERTY TOTAL		.0	150,700	0	150,700
51618306057300000	40002132	HODNE, JASON & SAMANTH	R	.0	36,000	0	36,000
51618306057300000	40002132	HODNE, JASON & SAMANTH	R	.0	128,900	0	128,900
		PROPERTY TOTAL		.0	164,900	0	164,900
51618306057400000	40001014	CITY OF MILFORD	E	.0	106,100	0	106,100
51618306057401000	40001014	CITY OF MILFORD	E	.0	199,500	0	199,500
51618306057500000	40006713	TLN HOLDING INC	C	.0	161,400	0	161,400
51618306057500000	40006713	TLN HOLDING INC	C	.0	104,400	0	104,400
		PROPERTY TOTAL		.0	265,800	0	265,800
51618306057600000	40002136	RADHEY LLC	C	.0	152,300	0	152,300
51618306057600000	40002136	RADHEY LLC	C	.0	8,400	0	8,400
		PROPERTY TOTAL		.0	160,700	0	160,700
51618306057700000	40002137	I & U LLC	C	.0	222,200	0	222,200
51618306057700000	40002137	I & U LLC	C	.0	413,700	0	413,700
		PROPERTY TOTAL		.0	635,900	0	635,900
51618306057800000	40001762	KENT SUSSEX INDUSTRIES	E	.0	267,000	0	267,000
51618306057800000	40001762	KENT SUSSEX INDUSTRIES	E	.0	649,000	0	649,000
		PROPERTY TOTAL		.0	916,000	0	916,000
51618306057900000	40002138	CALHOUN, GILBERT W & R	C	.0	113,800	0	113,800
51618306057900000	40002138	CALHOUN, GILBERT W & R	C	.0	127,200	0	127,200
		PROPERTY TOTAL		.0	241,000	0	241,000
51618307010200000	40002139	PERDUE FARMS INC	R	.0	170,200	0	170,200
51618307010400000	40002140	PERDUE FARMS INC	C	.0	164,000	0	164,000
51618307010501000	40002141	H20 ENTERPRISES LLC	C	.0	162,000	0	162,000
51618307010501000	40002141	H20 ENTERPRISES LLC	C	.0	286,300	0	286,300
		PROPERTY TOTAL		.0	448,300	0	448,300
51618307010600000	40002141	H20 ENTERPRISES LLC	C	.0	125,500	0	125,500
51618307010600000	40002141	H20 ENTERPRISES LLC	C	.0	8,300	0	8,300
		PROPERTY TOTAL		.0	133,800	0	133,800
51618307010700000	40002143	GRAY, NELSON SR	C	.0	78,600	0	78,600
51618307010700000	40002143	GRAY, NELSON SR	C	.0	44,700	0	44,700
		PROPERTY TOTAL		.0	123,300	0	123,300
51618307010800000	40002141	H20 ENTERPRISES LLC	C	.0	95,400	0	95,400
51618307010900000	40005880	KOAM, ALEX S	C	.0	117,400	0	117,400
51618307010900000	40005880	KOAM, ALEX S	C	.0	62,900	0	62,900
		PROPERTY TOTAL		.0	180,300	0	180,300

CURRENT VALUES

EXEMPTS INCLUDED

PROPERTY	OWNER	NAME	CLASS	COUNT	ASSESSMENT	DEFERRED	NET ASSESSMENT
51618307011000000	40007560	LOU LOU RENTAL LLC	R	.0	31,600	0	31,600
51618307011000000	40007560	LOU LOU RENTAL LLC	R	.0	60,500	0	60,500
		PROPERTY TOTAL		.0	92,100	0	92,100
51618307011100000	40005881	DEPUTY, CARL A & PATRI	C	.0	117,000	0	117,000
51618307011100000	40005881	DEPUTY, CARL A & PATRI	C	.0	202,100	0	202,100
		PROPERTY TOTAL		.0	319,100	0	319,100
51618307011200000	40007778	KENTON, FREDERICK J &	C	.0	61,400	0	61,400
51618307011300000	40007778	KENTON, FREDERICK J &	C	.0	96,000	0	96,000
51618307011300000	40007778	KENTON, FREDERICK J &	C	.0	24,300	0	24,300
		PROPERTY TOTAL		.0	120,300	0	120,300
51618307011400000	40007778	KENTON, FREDERICK J &	C	.0	145,100	0	145,100
51618307011500000	40001014	CITY OF MILFORD	E	.0	38,800	0	38,800
51618307011500000	40001014	CITY OF MILFORD	E	.0	15,300	0	15,300
		PROPERTY TOTAL		.0	54,100	0	54,100
51618307011600000	40005817	PERDUE FOODS LLC	I	.0	205,500	0	205,500
51618307011600000	40005817	PERDUE FOODS LLC	I	.0	14,500	0	14,500
		PROPERTY TOTAL		.0	220,000	0	220,000
51618307011601000	40005817	PERDUE FOODS LLC	R	.0	40,700	0	40,700
51618307011601000	40005817	PERDUE FOODS LLC	R	.0	125,800	0	125,800
		PROPERTY TOTAL		.0	166,500	0	166,500
51618307011700000	40005817	PERDUE FOODS LLC	R	.0	40,100	0	40,100
51618307011700000	40005817	PERDUE FOODS LLC	R	.0	125,500	0	125,500
		PROPERTY TOTAL		.0	165,600	0	165,600
51618307011800000	40007392	WILKERSON, DAVID A	R	.0	31,500	0	31,500
51618307011900000	40003099	ATLANTIC CONCRETE CO I	C	.0	244,200	0	244,200
51618307011900000	40003099	ATLANTIC CONCRETE CO I	C	.0	224,500	0	224,500
		PROPERTY TOTAL		.0	468,700	0	468,700
51618307011901000	40003099	ATLANTIC CONCRETE CO I	I	.0	195,000	0	195,000
51618307012000000	40002152	SHARP, BRENDA	R	.0	116,100	0	116,100
51618307012100000	40003099	ATLANTIC CONCRETE CO I	C	.0	150,500	0	150,500
51618307012200000	40006661	WILKERSON INC, J H & S	C	.0	239,400	0	239,400
51618307012200000	40006661	WILKERSON INC, J H & S	C	.0	103,100	0	103,100
		PROPERTY TOTAL		.0	342,500	0	342,500
51618307012300000	40007392	WILKERSON, DAVID A	C	.0	84,600	0	84,600
51618307012300000	40007392	WILKERSON, DAVID A	C	.0	47,400	0	47,400
		PROPERTY TOTAL		.0	132,000	0	132,000

CURRENT VALUES

EXEMPTS INCLUDED

PROPERTY	OWNER	NAME	CLASS	COUNT	ASSESSMENT	DEFERRED	NET ASSESSMENT
51618307012301000	40006353	WILKERSON TERRACE ROAD	C	.0	60,000	0	60,000
51618307012500000	40006354	708 NE FRONT ST LLC	R	.0	208,500	0	208,500
51618307012500000	40006354	708 NE FRONT ST LLC	R	.0	47,300	0	47,300
		PROPERTY TOTAL		.0	255,800	0	255,800
51618307012700000	40002156	UNITY DEVELOPMENT LLC	C	.0	242,800	0	242,800
51618307012700000	40002156	UNITY DEVELOPMENT LLC	C	.0	26,400	0	26,400
		PROPERTY TOTAL		.0	269,200	0	269,200
51618307012900000	40006649	J & R WALNUT STREET PR	C	.0	162,600	0	162,600
51618307012900000	40006649	J & R WALNUT STREET PR	C	.0	206,800	0	206,800
		PROPERTY TOTAL		.0	369,400	0	369,400
51618307013000000	40006649	J & R WALNUT STREET PR	C	.0	115,800	0	115,800
51618307013100000	40005882	SHANE, GRANT C	C	.0	113,800	0	113,800
51618307013100000	40005882	SHANE, GRANT C	C	.0	107,000	0	107,000
		PROPERTY TOTAL		.0	220,800	0	220,800
51618307013200000	40002161	BLUE HEN ASSOCIATES	C	.0	180,000	0	180,000
51618307013200000	40002161	BLUE HEN ASSOCIATES	C	.0	363,800	0	363,800
		PROPERTY TOTAL		.0	543,800	0	543,800
51618307013301000	40002162	WADKINS, WILLIAM T JR	C	.0	195,800	0	195,800
51618307013301000	40002162	WADKINS, WILLIAM T JR	C	.0	80,900	0	80,900
		PROPERTY TOTAL		.0	276,700	0	276,700
51618307013400000	40007010	FETTERMAN AGENCY	C	.0	114,700	0	114,700
51618307013400000	40007010	FETTERMAN AGENCY	C	.0	78,700	0	78,700
		PROPERTY TOTAL		.0	193,400	0	193,400
51618307013500000	40005240	YOUNG, OSCAR C & NAOMI	R	.0	33,300	0	33,300
51618307013500000	40005240	YOUNG, OSCAR C & NAOMI	R	.0	81,900	0	81,900
		PROPERTY TOTAL		.0	115,200	0	115,200
51618307013600000	40007534	MORALES, ILEANA M & CI	R	.0	33,300	0	33,300
51618307013600000	40007534	MORALES, ILEANA M & CI	R	.0	65,400	0	65,400
		PROPERTY TOTAL		.0	98,700	0	98,700
51618307013700000	40004607	SHOCKLEY, SARAH	R	.0	33,300	0	33,300
51618307013700000	40004607	SHOCKLEY, SARAH	R	.0	70,200	0	70,200
		PROPERTY TOTAL		.0	103,500	0	103,500
51618307013800000	40005885	DIETZE, CHRISTOPHER J	R	.0	33,300	0	33,300
51618307013800000	40005885	DIETZE, CHRISTOPHER J	R	.0	100,900	0	100,900
		PROPERTY TOTAL		.0	134,200	0	134,200
51618307013900000	40006355	ZAMBRANO-CASTRO, AUGUS	R	.0	33,300	0	33,300
51618307013900000	40006355	ZAMBRANO-CASTRO, AUGUS	R	.0	54,300	0	54,300
		PROPERTY TOTAL		.0	87,600	0	87,600

CURRENT VALUES

EXEMPTS INCLUDED

PROPERTY	OWNER	NAME	CLASS	COUNT	ASSESSMENT	DEFERRED	NET ASSESSMENT
51618307014000000	40007401	SUCCES, MYLOURDE & HEL	R	.0	35,300	0	35,300
51618307014000000	40007401	SUCCES, MYLOURDE & HEL	R	.0	93,100	0	93,100
		PROPERTY TOTAL		.0	128,400	0	128,400
51618307014100000	40006641	FAITH HOPE CHRISTIAN F	E	.0	128,800	0	128,800
51618307014100000	40006641	FAITH HOPE CHRISTIAN F	E	.0	292,200	0	292,200
		PROPERTY TOTAL		.0	421,000	0	421,000
51618307014200000	40002172	HARRINGTON CAR WASH	C	.0	258,100	0	258,100
51618307014200000	40002172	HARRINGTON CAR WASH	C	.0	631,400	0	631,400
		PROPERTY TOTAL		.0	889,500	0	889,500
51618307014300000	40005886	BRADY JR, NORMAN W	R	.0	6,300	0	6,300
51618307014400000	40005886	BRADY JR, NORMAN W	R	.0	33,300	0	33,300
51618307014400000	40005886	BRADY JR, NORMAN W	R	.0	125,000	0	125,000
		PROPERTY TOTAL		.0	158,300	0	158,300
51618307014500000	40002174	QUAIL, LETECHIA	R	.0	33,300	0	33,300
51618307014500000	40002174	QUAIL, LETECHIA	R	.0	98,300	0	98,300
		PROPERTY TOTAL		.0	131,600	0	131,600
51618307014600000	40006357	HUDGINS, MELVIA	R	.0	33,300	0	33,300
51618307014600000	40006357	HUDGINS, MELVIA	R	.0	96,200	0	96,200
		PROPERTY TOTAL		.0	129,500	0	129,500
51618307014700000	40002176	HARRIS, VIRGINIA G	R	.0	26,600	0	26,600
51618307014800000	40002177	HARRIS, MARSHALL T	R	.0	35,600	0	35,600
51618307014800000	40002177	HARRIS, MARSHALL T	R	.0	85,000	0	85,000
		PROPERTY TOTAL		.0	120,600	0	120,600
51618307014901000	40005241	WARREN SR, GARY & MABL	R	.0	35,500	0	35,500
51618307014901000	40005241	WARREN SR, GARY & MABL	R	.0	63,700	0	63,700
		PROPERTY TOTAL		.0	99,200	0	99,200
51618307015100000	40007116	HAMMOND, ALISE RAELENE	R	.0	35,500	0	35,500
51618307015100000	40007116	HAMMOND, ALISE RAELENE	R	.0	140,900	0	140,900
		PROPERTY TOTAL		.0	176,400	0	176,400
51618307015200000	40004608	MILLER, LISA R	R	.0	35,600	0	35,600
51618307015200000	40004608	MILLER, LISA R	R	.0	174,400	0	174,400
		PROPERTY TOTAL		.0	210,000	0	210,000
51618307015300000	40004609	BROWN, MAYNARD - ESTAT	R	.0	33,300	0	33,300
51618307015300000	40004609	BROWN, MAYNARD - ESTAT	R	.0	81,800	0	81,800
		PROPERTY TOTAL		.0	115,100	0	115,100
51618307015400000	40007694	LEWIS, VERGIE;WRIGHT,	R	.0	26,600	0	26,600
51618307015500000	40005244	DOVER SEAFOOD COMPANY	R	.0	35,900	0	35,900

CURRENT VALUES

EXEMPTS INCLUDED

PROPERTY	OWNER	NAME	CLASS	COUNT	ASSESSMENT	DEFERRED	NET ASSESSMENT
51618307015600000	40001014	CITY OF MILFORD	E	.0	388,500	0	388,500
51618307015600000	40001014	CITY OF MILFORD	E	.0	4,222,800	0	4,222,800
		PROPERTY TOTAL		.0	4,611,300	0	4,611,300
51618307015700000	40007158	ALDAJUSTE, YOLDA	R	.0	32,000	0	32,000
51618307015700000	40007158	ALDAJUSTE, YOLDA	R	.0	133,700	0	133,700
		PROPERTY TOTAL		.0	165,700	0	165,700
51618307015800000	40002187	MASON, VANDOLA E	R	.0	37,100	0	37,100
51618307015800000	40002187	MASON, VANDOLA E	R	.0	79,400	0	79,400
		PROPERTY TOTAL		.0	116,500	0	116,500
51618307015900000	40006358	RILEY, ANTHONY D & KEL	R	.0	30,000	0	30,000
51618307015900000	40006358	RILEY, ANTHONY D & KEL	R	.0	110,100	0	110,100
		PROPERTY TOTAL		.0	140,100	0	140,100
51618307016000000	40001111	CARRILLO, JOSE A & JUA	R	.0	37,700	0	37,700
51618307016000000	40001111	CARRILLO, JOSE A & JUA	R	.0	69,800	0	69,800
		PROPERTY TOTAL		.0	107,500	0	107,500
51618307016100000	40007382	WINCHESTER SR, ALEX M	R	.0	33,300	0	33,300
51618307016100000	40007382	WINCHESTER SR, ALEX M	R	.0	98,000	0	98,000
		PROPERTY TOTAL		.0	131,300	0	131,300
51618307016200000	40002190	JONES - WARFIELD, DEIR	R	.0	7,600	0	7,600
51618307016300000	40002192	DUKER, MICHAEL J	R	.0	37,700	0	37,700
51618307016300000	40002192	DUKER, MICHAEL J	R	.0	63,900	0	63,900
		PROPERTY TOTAL		.0	101,600	0	101,600
51618307016400000	40002193	MURRAY, CHARLES	R	.0	39,900	0	39,900
51618307016400000	40002193	MURRAY, CHARLES	R	.0	22,300	0	22,300
		PROPERTY TOTAL		.0	62,200	0	62,200
51618307016600000	40005888	MLTJ LLC	C	.0	195,000	0	195,000
51618307016600000	40005888	MLTJ LLC	C	.0	246,900	0	246,900
		PROPERTY TOTAL		.0	441,900	0	441,900
51618307016700000	40003163	WARFEL, BRENDON T & CI	R	.0	66,300	0	66,300
51618308010100000	40003099	ATLANTIC CONCRETE CO I	I	.0	296,100	0	296,100
51618308010200000	40007731	UNITED STATES OF AMERI	E	.0	1,500	0	1,500
51618308010300000	40004610	MIGUT, JOHN P & CATHER	R	.0	71,300	0	71,300
51618308010300000	40004610	MIGUT, JOHN P & CATHER	R	.0	204,100	0	204,100
		PROPERTY TOTAL		.0	275,400	0	275,400
51618308010400000	40003099	ATLANTIC CONCRETE CO I	R	.0	170,000	0	170,000
51618309010300000	40005246	HAMMOND PARTNERS LLC	C	.0	593,500	0	593,500
51618309010300000	40005246	HAMMOND PARTNERS LLC	C	.0	835,000	0	835,000

CURRENT VALUES

EXEMPTS INCLUDED

PROPERTY	OWNER NAME	CLASS	COUNT	ASSESSMENT	DEFERRED	NET ASSESSMENT
	PROPERTY TOTAL		.0	1,428,500	0	1,428,500
51618309010400000	40002200 MILFORD PLAZA SPE LLC	C	.0	2,491,000	0	2,491,000
51618309010400000	40002200 MILFORD PLAZA SPE LLC	C	.0	16,910,400	0	16,910,400
	PROPERTY TOTAL		.0	19,401,400	0	19,401,400
51618309010500000	40002201 CARLISLE FIRE COMPANY	E	.0	210,100	0	210,100
51618309010500000	40002201 CARLISLE FIRE COMPANY	E	.0	1,444,400	0	1,444,400
	PROPERTY TOTAL		.0	1,654,500	0	1,654,500
51618309010700000	40006717 MILFORD PROFESSIONAL B	C	.0	83,300	0	83,300
51618309010700000	40006717 MILFORD PROFESSIONAL B	C	.0	179,200	0	179,200
	PROPERTY TOTAL		.0	262,500	0	262,500
51618309010701000	40006570 TRAN CON BUILDERS	A	.0	423,000	0	423,000
51618309010701000	40006570 TRAN CON BUILDERS	A	.0	4,476,500	0	4,476,500
	PROPERTY TOTAL		.0	4,899,500	0	4,899,500
51618309010801000	40002207 RESERVE AT SAWMILL LLC	R	.0	23,600	0	23,600
51618309010801000	40002207 RESERVE AT SAWMILL LLC	R	.0	68,900	0	68,900
	PROPERTY TOTAL		.0	92,500	0	92,500
51618309010802000	40002207 RESERVE AT SAWMILL LLC	R	.0	23,600	0	23,600
51618309010802000	40002207 RESERVE AT SAWMILL LLC	R	.0	69,300	0	69,300
	PROPERTY TOTAL		.0	92,900	0	92,900
51618309010803000	40002207 RESERVE AT SAWMILL LLC	R	.0	36,400	0	36,400
51618309010803000	40002207 RESERVE AT SAWMILL LLC	R	.0	78,700	0	78,700
	PROPERTY TOTAL		.0	115,100	0	115,100
51618309010804000	40002207 RESERVE AT SAWMILL LLC	R	.0	24,400	0	24,400
51618309010804000	40002207 RESERVE AT SAWMILL LLC	R	.0	96,700	0	96,700
	PROPERTY TOTAL		.0	121,100	0	121,100
51618309010805000	40002207 RESERVE AT SAWMILL LLC	R	.0	35,000	0	35,000
51618309010805000	40002207 RESERVE AT SAWMILL LLC	R	.0	78,700	0	78,700
	PROPERTY TOTAL		.0	113,700	0	113,700
51618309010806000	40002207 RESERVE AT SAWMILL LLC	A	.0	110,800	0	110,800
51618309010806000	40002207 RESERVE AT SAWMILL LLC	A	.0	4,485,700	0	4,485,700
	PROPERTY TOTAL		.0	4,596,500	0	4,596,500
51618309010807000	40002207 RESERVE AT SAWMILL LLC	A	.0	119,200	0	119,200
51618309010807000	40002207 RESERVE AT SAWMILL LLC	A	.0	4,289,400	0	4,289,400
	PROPERTY TOTAL		.0	4,408,600	0	4,408,600
51618309010900000	40006573 GALMAN MILFORD 2024 LP	A	.0	200,200	0	200,200
51618309010900000	40006573 GALMAN MILFORD 2024 LP	A	.0	4,079,800	0	4,079,800
	PROPERTY TOTAL		.0	4,280,000	0	4,280,000
51618309011000000	40006362 MISPILLION REALTY LLC	R	.0	94,700	0	94,700

CURRENT VALUES

EXEMPTS INCLUDED

PROPERTY	OWNER	NAME	CLASS	COUNT	ASSESSMENT	DEFERRED	NET ASSESSMENT
51618309011200000	40004611	ROBERTS I LLC	A	.0	44,000	0	44,000
51618309011200000	40004611	ROBERTS I LLC	A	.0	144,100	0	144,100
		PROPERTY TOTAL		.0	188,100	0	188,100
51618309011300000	40007558	PRICE HARRIS, MONICA D	R	.0	29,300	0	29,300
51618309011300000	40007558	PRICE HARRIS, MONICA D	R	.0	63,500	0	63,500
		PROPERTY TOTAL		.0	92,800	0	92,800
51618309011400000	40002213	KNECHEL, ADAM N & MICH	R	.0	20,100	0	20,100
51618309011400000	40002213	KNECHEL, ADAM N & MICH	R	.0	65,600	0	65,600
		PROPERTY TOTAL		.0	85,700	0	85,700
51618309011500000	40004052	NOVAK, ANTHONY J & HEA	R	.0	23,600	0	23,600
51618309011500000	40004052	NOVAK, ANTHONY J & HEA	R	.0	181,100	0	181,100
		PROPERTY TOTAL		.0	204,700	0	204,700
51618309011600000	40001014	CITY OF MILFORD	E	.0	74,100	0	74,100
51618309011600000	40001014	CITY OF MILFORD	E	.0	21,900	0	21,900
		PROPERTY TOTAL		.0	96,000	0	96,000
51618309011800000	40006362	MISPILLION REALTY LLC	A	.0	175,000	0	175,000
51618309011800000	40006362	MISPILLION REALTY LLC	A	.0	1,346,500	0	1,346,500
		PROPERTY TOTAL		.0	1,521,500	0	1,521,500
51618309012100000	40006362	MISPILLION REALTY LLC	R	.0	45,000	0	45,000
51618309012200000	40001997	PASSWATERS, THOMAS	R	.0	54,700	0	54,700
51618309012200000	40001997	PASSWATERS, THOMAS	R	.0	137,000	0	137,000
		PROPERTY TOTAL		.0	191,700	0	191,700
51618309012300000	40007537	DELAWARE R R REAL ESTA	E	.0	98,200	0	98,200
51618309012400000	40001997	PASSWATERS, THOMAS	R	.0	19,000	0	19,000
51618309012500000	40001997	PASSWATERS, THOMAS	R	.0	28,500	0	28,500
51618309012500000	40001997	PASSWATERS, THOMAS	R	.0	37,100	0	37,100
		PROPERTY TOTAL		.0	65,600	0	65,600
51618309012600000	40006561	NICHOLLS, KYLE	R	.0	24,800	0	24,800
51618309012600000	40006561	NICHOLLS, KYLE	R	.0	107,800	0	107,800
		PROPERTY TOTAL		.0	132,600	0	132,600
51618309012700000	40007698	SUPREME SUM LLC	R	.0	24,800	0	24,800
51618309012800000	40002220	WECHE, FRANK	R	.0	25,600	0	25,600
51618309012800000	40002220	WECHE, FRANK	R	.0	24,100	0	24,100
		PROPERTY TOTAL		.0	49,700	0	49,700
51618309013000000	40005248	REYNOLDS, BRAD & ASHLE	R	.0	26,300	0	26,300
51618309013000000	40005248	REYNOLDS, BRAD & ASHLE	R	.0	51,900	0	51,900
		PROPERTY TOTAL		.0	78,200	0	78,200

CURRENT VALUES

EXEMPTS INCLUDED

PROPERTY	OWNER NAME	CLASS	COUNT	ASSESSMENT	DEFERRED	NET ASSESSMENT
51618309013100000	40004535 586 MHH LLC	C	.0	53,000	0	53,000
51618309013100000	40004535 586 MHH LLC	C	.0	289,700	0	289,700
	PROPERTY TOTAL		.0	342,700	0	342,700
51618309013200000	40002221 BEAN, BARBARA	R	.0	35,900	0	35,900
51618309013200000	40002221 BEAN, BARBARA	R	.0	51,700	0	51,700
	PROPERTY TOTAL		.0	87,600	0	87,600
51618309013300000	40005889 WHALEY, LATANYA J	R	.0	29,700	0	29,700
51618309013300000	40005889 WHALEY, LATANYA J	R	.0	46,700	0	46,700
	PROPERTY TOTAL		.0	76,400	0	76,400
51618309013400000	40002223 REYNOLDS, BRAD	R	.0	30,300	0	30,300
51618309013400000	40002223 REYNOLDS, BRAD	R	.0	68,800	0	68,800
	PROPERTY TOTAL		.0	99,100	0	99,100
51618309013500000	40000635 WILEY, JOSEPH E & RENA	R	.0	31,100	0	31,100
51618309013500000	40000635 WILEY, JOSEPH E & RENA	R	.0	61,500	0	61,500
	PROPERTY TOTAL		.0	92,600	0	92,600
51618309013600000	40000635 WILEY, JOSEPH E & RENA	R	.0	32,800	0	32,800
51618309013600000	40000635 WILEY, JOSEPH E & RENA	R	.0	41,600	0	41,600
	PROPERTY TOTAL		.0	74,400	0	74,400
51618309013700000	40007628 DEINER, JOHN TERRILL-J	R	.0	32,900	0	32,900
51618309013700000	40007628 DEINER, JOHN TERRILL-J	R	.0	42,900	0	42,900
	PROPERTY TOTAL		.0	75,800	0	75,800
51618309013800000	40002227 NEWELL, GARNET E ESTAT	R	.0	32,900	0	32,900
51618309013800000	40002227 NEWELL, GARNET E ESTAT	R	.0	53,100	0	53,100
	PROPERTY TOTAL		.0	86,000	0	86,000
51618309013900000	40006612 PRIMO PROPERTIES LLC	C	.0	307,700	0	307,700
51618309013900000	40006612 PRIMO PROPERTIES LLC	C	.0	406,500	0	406,500
	PROPERTY TOTAL		.0	714,200	0	714,200
51618309014300000	40006360 HEID PARTNERS LP	C	.0	688,000	0	688,000
51618309014300000	40006360 HEID PARTNERS LP	C	.0	572,000	0	572,000
	PROPERTY TOTAL		.0	1,260,000	0	1,260,000
51618309014600000	40006618 DASH IN FOOD STORES	C	.0	536,500	0	536,500
51618309014600000	40006618 DASH IN FOOD STORES	C	.0	117,600	0	117,600
	PROPERTY TOTAL		.0	654,100	0	654,100
51618309014800000	40006600 MARYLAND SQUARE LLC	C	.0	164,000	0	164,000
51618309014800000	40006600 MARYLAND SQUARE LLC	C	.0	845,500	0	845,500
	PROPERTY TOTAL		.0	1,009,500	0	1,009,500
51618309014900000	40006646 MILLMAN FAMILY VENTURE	C	.0	195,900	0	195,900
51618309015000000	40005435 WOERNER, DANIELLE M	R	.0	51,700	0	51,700
51618309015000000	40005435 WOERNER, DANIELLE M	R	.0	148,100	0	148,100

CURRENT VALUES

EXEMPTS INCLUDED

PROPERTY	OWNER NAME	CLASS	COUNT	ASSESSMENT	DEFERRED	NET ASSESSMENT
	PROPERTY TOTAL		.0	199,800	0	199,800
51618309015100000	40006782 ELGAR, WILLIAM H & BON	R	.0	52,400	0	52,400
51618309015100000	40006782 ELGAR, WILLIAM H & BON	R	.0	183,200	0	183,200
	PROPERTY TOTAL		.0	235,600	0	235,600
51618309015200000	40002856 OLD TOWN HALL ASSOCIAT	C	.0	217,700	0	217,700
51618309015200000	40002856 OLD TOWN HALL ASSOCIAT	C	.0	63,000	0	63,000
	PROPERTY TOTAL		.0	280,700	0	280,700
51618309015300000	40006673 SISYPHUS REALTY LLC	C	.0	49,200	0	49,200
51618309015300000	40006673 SISYPHUS REALTY LLC	C	.0	264,800	0	264,800
	PROPERTY TOTAL		.0	314,000	0	314,000
51618309015400000	40002235 SHETH, TEJAS P & ANKIT	R	.0	54,500	0	54,500
51618309015400000	40002235 SHETH, TEJAS P & ANKIT	R	.0	416,000	0	416,000
	PROPERTY TOTAL		.0	470,500	0	470,500
51618309015500000	40006658 SHARP, EUGENE M III &	R	.0	133,200	0	133,200
51618309015500000	40006658 SHARP, EUGENE M III &	R	.0	216,500	0	216,500
	PROPERTY TOTAL		.0	349,700	0	349,700
51618309015600000	40006636 TIMLIN, MARTHA R	R	.0	174,900	0	174,900
51618309015600000	40006636 TIMLIN, MARTHA R	R	.0	270,700	0	270,700
	PROPERTY TOTAL		.0	445,600	0	445,600
51618309015700000	40002238 CARROLL, THOMAS D & RO	R	.0	167,100	0	167,100
51618309015700000	40002238 CARROLL, THOMAS D & RO	R	.0	135,100	0	135,100
	PROPERTY TOTAL		.0	302,200	0	302,200
51618309015800000	40006630 11 S DUPONT PROPERTIES	C	.0	487,300	0	487,300
51618309015900000	40005254 FLICK, DENNIS J & PATR	R	.0	49,900	0	49,900
51618309015900000	40005254 FLICK, DENNIS J & PATR	R	.0	172,200	0	172,200
	PROPERTY TOTAL		.0	222,100	0	222,100
51618309016000000	40002242 MILFORD HISTORICAL SOC	E	.0	64,600	0	64,600
51618309016000000	40002242 MILFORD HISTORICAL SOC	E	.0	137,000	0	137,000
	PROPERTY TOTAL		.0	201,600	0	201,600
51618309016100000	40006362 MISPILLION REALTY LLC	A	.0	225,000	0	225,000
51618309016100000	40006362 MISPILLION REALTY LLC	A	.0	1,063,800	0	1,063,800
	PROPERTY TOTAL		.0	1,288,800	0	1,288,800
51618309016200000	40006362 MISPILLION REALTY LLC	C	.0	75,200	0	75,200
51618309016200000	40006362 MISPILLION REALTY LLC	C	.0	51,000	0	51,000
	PROPERTY TOTAL		.0	126,200	0	126,200
51618310010100000	40000276 CARLISLE LANE LLC	R	.0	44,900	0	44,900
51618310010200000	40007605 DELAWARE STATE HOUSING	E	.0	20,000	0	20,000
51618310010200000	40007605 DELAWARE STATE HOUSING	E	.0	61,100	0	61,100

CURRENT VALUES

EXEMPTS INCLUDED

PROPERTY	OWNER NAME	CLASS	COUNT	ASSESSMENT	DEFERRED	NET ASSESSMENT
	PROPERTY TOTAL		.0	81,100	0	81,100
51618310010201000	40002246 RIDDICK, TOMMY & VANES	R	.0	18,800	0	18,800
51618310010201000	40002246 RIDDICK, TOMMY & VANES	R	.0	91,500	0	91,500
	PROPERTY TOTAL		.0	110,300	0	110,300
51618310010300000	40007501 FIRE BAPTIZED HOLY CHU	E	.0	23,800	0	23,800
51618310010300000	40007501 FIRE BAPTIZED HOLY CHU	E	.0	84,300	0	84,300
	PROPERTY TOTAL		.0	108,100	0	108,100
51618310010400000	40004053 BURRIS, JOYCE F	R	.0	25,700	0	25,700
51618310010400000	40004053 BURRIS, JOYCE F	R	.0	55,200	0	55,200
	PROPERTY TOTAL		.0	80,900	0	80,900
51618310010500000	40007501 FIRE BAPTIZED HOLY CHU	E	.0	19,700	0	19,700
51618310010600000	40002250 SALDANA, LUIS A & EVE	R	.0	21,900	0	21,900
51618310010600000	40002250 SALDANA, LUIS A & EVE	R	.0	83,700	0	83,700
	PROPERTY TOTAL		.0	105,600	0	105,600
51618310010700000	40006363 BARRERA, JOSE A & MELI	R	.0	20,900	0	20,900
51618310010700000	40006363 BARRERA, JOSE A & MELI	R	.0	113,600	0	113,600
	PROPERTY TOTAL		.0	134,500	0	134,500
51618310010900000	40002253 CARRILLO, ISAAC C	R	.0	20,800	0	20,800
51618310010900000	40002253 CARRILLO, ISAAC C	R	.0	91,500	0	91,500
	PROPERTY TOTAL		.0	112,300	0	112,300
51618310011100000	40006364 FIELDS, MARLA JEAN	R	.0	18,900	0	18,900
51618310011100000	40006364 FIELDS, MARLA JEAN	R	.0	37,500	0	37,500
	PROPERTY TOTAL		.0	56,400	0	56,400
51618310011200000	40000276 CARLISLE LANE LLC	R	.0	27,000	0	27,000
51618310011200000	40000276 CARLISLE LANE LLC	R	.0	43,200	0	43,200
	PROPERTY TOTAL		.0	70,200	0	70,200
51618310011300000	40000276 CARLISLE LANE LLC	R	.0	28,100	0	28,100
51618310011400000	40004054 MATTHEWS, JOSEPH & JOA	R	.0	25,000	0	25,000
51618310011400000	40004054 MATTHEWS, JOSEPH & JOA	R	.0	38,600	0	38,600
	PROPERTY TOTAL		.0	63,600	0	63,600
51618310011600000	40007392 WILKERSON, DAVID A	R	.0	21,900	0	21,900
51618310011600000	40007392 WILKERSON, DAVID A	R	.0	97,500	0	97,500
	PROPERTY TOTAL		.0	119,400	0	119,400
51618310011700000	40007674 DE LA CRUZ ORTIZ, YORD	R	.0	18,900	0	18,900
51618310011700000	40007674 DE LA CRUZ ORTIZ, YORD	R	.0	32,000	0	32,000
	PROPERTY TOTAL		.0	50,900	0	50,900
51618310011800000	40007392 WILKERSON, DAVID A	R	.0	18,700	0	18,700

CURRENT VALUES

EXEMPTS INCLUDED

PROPERTY	OWNER	NAME	CLASS	COUNT	ASSESSMENT	DEFERRED	NET ASSESSMENT
51618310012000000	40007392	WILKERSON, DAVID A	R	.0	24,200	0	24,200
51618310012000000	40007392	WILKERSON, DAVID A	R	.0	105,500	0	105,500
		PROPERTY TOTAL		.0	129,700	0	129,700
51618310012001000	40007603	MAUTISTE LLC	R	.0	21,900	0	21,900
51618310012100000	40007595	MCSORLEY, MICHAEL P &	R	.0	30,400	0	30,400
51618310012100000	40007595	MCSORLEY, MICHAEL P &	R	.0	52,900	0	52,900
		PROPERTY TOTAL		.0	83,300	0	83,300
51618310012101000	40006213	SCOTT, PUMPHREY	R	.0	26,800	0	26,800
51618310012200000	40007392	WILKERSON, DAVID A	R	.0	26,100	0	26,100
51618310012200000	40007392	WILKERSON, DAVID A	R	.0	105,200	0	105,200
		PROPERTY TOTAL		.0	131,300	0	131,300
51618310012400000	40007392	WILKERSON, DAVID A	R	.0	16,600	0	16,600
51618310012500000	40002262	TAYLOR, MARY I	R	.0	14,800	0	14,800
51618310012600000	40007392	WILKERSON, DAVID A	R	.0	15,800	0	15,800
51618310012700000	40007392	WILKERSON, DAVID A	R	.0	16,500	0	16,500
51618310012900000	40007422	WILKERSON, DAVID A & A	R	.0	25,000	0	25,000
51618310012900000	40007422	WILKERSON, DAVID A & A	R	.0	99,500	0	99,500
		PROPERTY TOTAL		.0	124,500	0	124,500
51618310013000000	40004616	LUCAS, ARMANDO GERARDO	R	.0	21,100	0	21,100
51618310013000000	40004616	LUCAS, ARMANDO GERARDO	R	.0	53,600	0	53,600
		PROPERTY TOTAL		.0	74,700	0	74,700
51618310013200000	40006365	ESPARZA & TAYLOR LLC	R	.0	25,200	0	25,200
51618310013200000	40006365	ESPARZA & TAYLOR LLC	R	.0	68,600	0	68,600
		PROPERTY TOTAL		.0	93,800	0	93,800
51618310013300000	40007392	WILKERSON, DAVID A	R	.0	21,500	0	21,500
51618310013300000	40007392	WILKERSON, DAVID A	R	.0	44,400	0	44,400
		PROPERTY TOTAL		.0	65,900	0	65,900
51618310013400000	40005898	KONKIEL, ROUENA	R	.0	29,300	0	29,300
51618310013400000	40005898	KONKIEL, ROUENA	R	.0	84,100	0	84,100
		PROPERTY TOTAL		.0	113,400	0	113,400
51618310013500000	40007647	CORREA, ALYSSA DIANEL	R	.0	25,200	0	25,200
51618310013500000	40007647	CORREA, ALYSSA DIANEL	R	.0	44,600	0	44,600
		PROPERTY TOTAL		.0	69,800	0	69,800
51618310013600000	40007221	TOULSON, JON	R	.0	27,000	0	27,000
51618310013600000	40007221	TOULSON, JON	R	.0	129,700	0	129,700
		PROPERTY TOTAL		.0	156,700	0	156,700

CURRENT VALUES

EXEMPTS INCLUDED

PROPERTY	OWNER	NAME	CLASS	COUNT	ASSESSMENT	DEFERRED	NET ASSESSMENT
51618310013700000	40007753	REDSKY REDEVELOPMENT L	R	.0	25,300	0	25,300
51618310013700000	40007753	REDSKY REDEVELOPMENT L	R	.0	34,600	0	34,600
		PROPERTY TOTAL		.0	59,900	0	59,900
51618310013701000	40007697	TELOS PROPERTIES LLC	R	.0	25,300	0	25,300
51618310013800000	40001094	CITY OF MILFORD - PUMP	E	.0	14,000	0	14,000
51618310013800000	40001094	CITY OF MILFORD - PUMP	E	.0	1,400	0	1,400
		PROPERTY TOTAL		.0	15,400	0	15,400
51618310014000000	40004058	NOLE, PATRICIA	R	.0	21,900	0	21,900
51618310014000000	40004058	NOLE, PATRICIA	R	.0	62,100	0	62,100
		PROPERTY TOTAL		.0	84,000	0	84,000
51618310014200000	40007319	PARTNERS REAL ESTATE L	R	.0	21,700	0	21,700
51618310014200000	40007319	PARTNERS REAL ESTATE L	R	.0	116,200	0	116,200
		PROPERTY TOTAL		.0	137,900	0	137,900
51618310014300000	40007422	WILKERSON, DAVID A & A	R	.0	7,700	0	7,700
51618310014400000	40007738	PNUJ HOLDING LLC	R	.0	17,200	0	17,200
51618310014400000	40007738	PNUJ HOLDING LLC	R	.0	30,200	0	30,200
		PROPERTY TOTAL		.0	47,400	0	47,400
51618310014500000	40007666	OLIVERA, PALMINA V & V	R	.0	19,300	0	19,300
51618310014500000	40007666	OLIVERA, PALMINA V & V	R	.0	40,600	0	40,600
		PROPERTY TOTAL		.0	59,900	0	59,900
51618310014600000	40004059	LANE, WAYNE C & CHRIST	R	.0	19,800	0	19,800
51618310014600000	40004059	LANE, WAYNE C & CHRIST	R	.0	19,700	0	19,700
		PROPERTY TOTAL		.0	39,500	0	39,500
51618310014700000	40007498	KAYSID LLC	R	.0	18,700	0	18,700
51618310014700000	40007498	KAYSID LLC	R	.0	89,700	0	89,700
		PROPERTY TOTAL		.0	108,400	0	108,400
51618310014800000	40004059	LANE, WAYNE C & CHRIST	R	.0	26,400	0	26,400
51618310014800000	40004059	LANE, WAYNE C & CHRIST	R	.0	114,800	0	114,800
		PROPERTY TOTAL		.0	141,200	0	141,200
51618310014900000	40001014	CITY OF MILFORD	E	.0	31,000	0	31,000
51618310015000000	40007652	MARTINEZ, RON ALBERT &	R	.0	18,800	0	18,800
51618310015000000	40007652	MARTINEZ, RON ALBERT &	R	.0	47,400	0	47,400
		PROPERTY TOTAL		.0	66,200	0	66,200
51618310015100000	40004061	FOSTER, ALICIA	R	.0	18,400	0	18,400
51618310015100000	40004061	FOSTER, ALICIA	R	.0	67,500	0	67,500
		PROPERTY TOTAL		.0	85,900	0	85,900
51618310015200000	40002281	CARNEY, LINCOLN C JR	R	.0	19,500	0	19,500
51618310015200000	40002281	CARNEY, LINCOLN C JR	R	.0	127,000	0	127,000

CURRENT VALUES

EXEMPTS INCLUDED

PROPERTY	OWNER	NAME	CLASS	COUNT	ASSESSMENT	DEFERRED	NET ASSESSMENT
		PROPERTY TOTAL		.0	146,500	0	146,500
51618310015300000	40005257	GARRETT, AUSTIN H & HA	R	.0	16,500	0	16,500
51618310015300000	40005257	GARRETT, AUSTIN H & HA	R	.0	64,400	0	64,400
		PROPERTY TOTAL		.0	80,900	0	80,900
51618310015400000	40006367	SZYPIOTKO, SARA ANNE	R	.0	16,500	0	16,500
51618310015400000	40006367	SZYPIOTKO, SARA ANNE	R	.0	60,300	0	60,300
		PROPERTY TOTAL		.0	76,800	0	76,800
51618310015500000	40002285	WOLF, BARBARA	R	.0	18,000	0	18,000
51618310015500000	40002285	WOLF, BARBARA	R	.0	42,800	0	42,800
		PROPERTY TOTAL		.0	60,800	0	60,800
51618310015600000	40005901	MCMULLEN, JOSEPH M	R	.0	18,200	0	18,200
51618310015600000	40005901	MCMULLEN, JOSEPH M	R	.0	35,800	0	35,800
		PROPERTY TOTAL		.0	54,000	0	54,000
51618310015700000	40007322	COLLINS, CINDY & RODNE	R	.0	19,800	0	19,800
51618310015700000	40007322	COLLINS, CINDY & RODNE	R	.0	117,500	0	117,500
		PROPERTY TOTAL		.0	137,300	0	137,300
51618310015800000	40002288	AMES, NATHAN & MELANIE	R	.0	21,700	0	21,700
51618310015800000	40002288	AMES, NATHAN & MELANIE	R	.0	87,800	0	87,800
		PROPERTY TOTAL		.0	109,500	0	109,500
51618310015900000	40004063	GERY, KEITH & MARTHA	R	.0	16,700	0	16,700
51618310015900000	40004063	GERY, KEITH & MARTHA	R	.0	109,800	0	109,800
		PROPERTY TOTAL		.0	126,500	0	126,500
51618310016000000	40002290	CURRY, DONALD J	R	.0	17,400	0	17,400
51618310016000000	40002290	CURRY, DONALD J	R	.0	89,900	0	89,900
		PROPERTY TOTAL		.0	107,300	0	107,300
51618310016100000	40004622	BONTRAGER-THOMAS, SHER	R	.0	25,200	0	25,200
51618310016100000	40004622	BONTRAGER-THOMAS, SHER	R	.0	61,500	0	61,500
		PROPERTY TOTAL		.0	86,700	0	86,700
51618310016200000	40002292	MITTEN, MATTHEW E JR	R	.0	23,000	0	23,000
51618310016200000	40002292	MITTEN, MATTHEW E JR	R	.0	48,200	0	48,200
		PROPERTY TOTAL		.0	71,200	0	71,200
51618310016300000	40002293	AVENUE UNITED METHODIS	E	.0	37,800	0	37,800
51618310016300000	40002293	AVENUE UNITED METHODIS	E	.0	4,300	0	4,300
		PROPERTY TOTAL		.0	42,100	0	42,100
51618310016400000	40002295	AUMC PROPERTIES LLC	R	.0	22,600	0	22,600
51618310016400000	40002295	AUMC PROPERTIES LLC	R	.0	70,200	0	70,200
		PROPERTY TOTAL		.0	92,800	0	92,800
51618310016500000	40002293	AVENUE UNITED METHODIS	E	.0	19,500	0	19,500

CURRENT VALUES

EXEMPTS INCLUDED

PROPERTY	OWNER	NAME	CLASS	COUNT	ASSESSMENT	DEFERRED	NET ASSESSMENT
51618310016600000	40002293	AVENUE UNITED METHODIS	E	.0	19,300	0	19,300
51618310016700000	40002293	AVENUE UNITED METHODIS	E	.0	21,200	0	21,200
51618310016800000	40002293	AVENUE UNITED METHODIS	E	.0	36,100	0	36,100
51618310016900000	40002293	AVENUE UNITED METHODIS	E	.0	265,500	0	265,500
51618310016900000	40002293	AVENUE UNITED METHODIS	E	.0	2,706,300	0	2,706,300
		PROPERTY TOTAL		.0	2,971,800	0	2,971,800
51618310017000000	40002293	AVENUE UNITED METHODIS	E	.0	51,200	0	51,200
51618310017000000	40002293	AVENUE UNITED METHODIS	E	.0	82,800	0	82,800
		PROPERTY TOTAL		.0	134,000	0	134,000
51618310017100000	40002293	AVENUE UNITED METHODIS	E	.0	47,500	0	47,500
51618310017100000	40002293	AVENUE UNITED METHODIS	E	.0	10,600	0	10,600
		PROPERTY TOTAL		.0	58,100	0	58,100
51618310017200000	40006369	DE OZ PROPERTY MANAGEM	C	.0	113,500	0	113,500
51618310017200000	40006369	DE OZ PROPERTY MANAGEM	C	.0	129,300	0	129,300
		PROPERTY TOTAL		.0	242,800	0	242,800
51618310017300000	40007448	CITY OF MILFORD - RIVE	E	.0	118,800	0	118,800
51618310017400000	40005902	SANTIAGO, SYLVIA ANN	R	.0	27,500	0	27,500
51618310017400000	40005902	SANTIAGO, SYLVIA ANN	R	.0	116,000	0	116,000
		PROPERTY TOTAL		.0	143,500	0	143,500
51618310017500000	40007489	STEWART, MICHAEL J	R	.0	25,500	0	25,500
51618310017500000	40007489	STEWART, MICHAEL J	R	.0	33,900	0	33,900
		PROPERTY TOTAL		.0	59,400	0	59,400
51618310017600000	40006370	CASAMENTO, BETHANY & J	R	.0	21,300	0	21,300
51618310017700000	40002304	MULLER, WARREN J	R	.0	20,100	0	20,100
51618310017700000	40002304	MULLER, WARREN J	R	.0	57,600	0	57,600
		PROPERTY TOTAL		.0	77,700	0	77,700
51618310017800000	40006632	MILFORD REDEVELOPMENT	R	.0	109,200	0	109,200
51618310017900000	40006632	MILFORD REDEVELOPMENT	C	.0	292,600	0	292,600
51618310017900000	40006632	MILFORD REDEVELOPMENT	C	.0	183,100	0	183,100
		PROPERTY TOTAL		.0	475,700	0	475,700
51618310020100000	40005261	KSIAZEK INVESTMENTS LL	R	.0	19,800	0	19,800
51618310020100000	40005261	KSIAZEK INVESTMENTS LL	R	.0	59,600	0	59,600
		PROPERTY TOTAL		.0	79,400	0	79,400
51618310020600000	40005903	SANCHEZ, DANIEL	R	.0	16,300	0	16,300
51618310020700000	40007657	MARTINEZ, ROGELIO	R	.0	16,300	0	16,300
51618310020700000	40007657	MARTINEZ, ROGELIO	R	.0	47,300	0	47,300

CURRENT VALUES

EXEMPTS INCLUDED

PROPERTY	OWNER	NAME	CLASS	COUNT	ASSESSMENT	DEFERRED	NET ASSESSMENT
		PROPERTY TOTAL		.0	63,600	0	63,600
51618310020800000	40006598	BETHEL AFRICAN METHODI	E	.0	16,900	0	16,900
51618310020800000	40006598	BETHEL AFRICAN METHODI	E	.0	1,059,500	0	1,059,500
		PROPERTY TOTAL		.0	1,076,400	0	1,076,400
51618310020900000	40002308	MANZO, SARA	R	.0	17,200	0	17,200
51618310020900000	40002308	MANZO, SARA	R	.0	28,500	0	28,500
		PROPERTY TOTAL		.0	45,700	0	45,700
51618310021000000	40002309	WHALEY, CANDACE	E	.0	17,200	0	17,200
51618310021000000	40002309	WHALEY, CANDACE	E	.0	118,500	0	118,500
		PROPERTY TOTAL		.0	135,700	0	135,700
51618310021100000	40007285	NEW BEGINNING FAMILY W	E	.0	17,200	0	17,200
51618310021200000	40007285	NEW BEGINNING FAMILY W	E	.0	27,000	0	27,000
51618310021200000	40007285	NEW BEGINNING FAMILY W	E	.0	118,000	0	118,000
		PROPERTY TOTAL		.0	145,000	0	145,000
51618310021300000	40006598	BETHEL AFRICAN METHODI	E	.0	25,300	0	25,300
51618310021500000	40006598	BETHEL AFRICAN METHODI	E	.0	20,000	0	20,000
51618310021700000	40002312	DIAZ-PENA, JULLY R	R	.0	21,200	0	21,200
51618310021700000	40002312	DIAZ-PENA, JULLY R	R	.0	106,400	0	106,400
		PROPERTY TOTAL		.0	127,600	0	127,600
51618310021801000	40005391	FLEURENTUS, YDONNA & M	R	.0	18,300	0	18,300
51618310021801000	40005391	FLEURENTUS, YDONNA & M	R	.0	91,800	0	91,800
		PROPERTY TOTAL		.0	110,100	0	110,100
51618310021900000	40002314	TROTMAN, AUDREY	R	.0	18,500	0	18,500
51618310021900000	40002314	TROTMAN, AUDREY	R	.0	57,000	0	57,000
		PROPERTY TOTAL		.0	75,500	0	75,500
51618310022100000	40004067	MILLER, STEPHEN E	R	.0	16,700	0	16,700
51618310022100000	40004067	MILLER, STEPHEN E	R	.0	68,000	0	68,000
		PROPERTY TOTAL		.0	84,700	0	84,700
51618310022200000	40006638	ST PAUL UNITED METHODI	E	.0	16,400	0	16,400
51618310022300000	40006638	ST PAUL UNITED METHODI	E	.0	27,100	0	27,100
51618310022300000	40006638	ST PAUL UNITED METHODI	E	.0	403,000	0	403,000
		PROPERTY TOTAL		.0	430,100	0	430,100
51618310022400000	40006638	ST PAUL UNITED METHODI	E	.0	29,400	0	29,400
51618310022500000	40006638	ST PAUL UNITED METHODI	E	.0	20,300	0	20,300
51618310022600000	40007257	COOPER JR, SAMUEL F &	R	.0	19,400	0	19,400
51618310022600000	40007257	COOPER JR, SAMUEL F &	R	.0	129,300	0	129,300

CURRENT VALUES

EXEMPTS INCLUDED

PROPERTY	OWNER	NAME	CLASS	COUNT	ASSESSMENT	DEFERRED	NET ASSESSMENT
		PROPERTY TOTAL		.0	148,700	0	148,700
51618310022601000	40007257	COOPER JR, SAMUEL F &	R	.0	19,400	0	19,400
51618310022601000	40007257	COOPER JR, SAMUEL F &	R	.0	127,500	0	127,500
		PROPERTY TOTAL		.0	146,900	0	146,900
51618310022700000	40007568	CRUZ, MARIO RAMIREZ	R	.0	16,800	0	16,800
51618310022700000	40007568	CRUZ, MARIO RAMIREZ	R	.0	72,400	0	72,400
		PROPERTY TOTAL		.0	89,200	0	89,200
51618310022800000	40001871	LEGROS, DILIANA	R	.0	18,700	0	18,700
51618310022800000	40001871	LEGROS, DILIANA	R	.0	133,200	0	133,200
		PROPERTY TOTAL		.0	151,900	0	151,900
51618310023000000	40001186	DESIGN ADVANTAGE LLC	R	.0	17,700	0	17,700
51618310023000000	40001186	DESIGN ADVANTAGE LLC	R	.0	34,300	0	34,300
		PROPERTY TOTAL		.0	52,000	0	52,000
51618310023100000	40002318	YOUNG, MABEL A	R	.0	15,300	0	15,300
51618310023100000	40002318	YOUNG, MABEL A	R	.0	46,400	0	46,400
		PROPERTY TOTAL		.0	61,700	0	61,700
51618310023200000	40006598	BETHEL AFRICAN METHODI	E	.0	30,100	0	30,100
51618310023300000	40005905	HARRELL, VERONICA J	R	.0	17,800	0	17,800
51618310023300000	40005905	HARRELL, VERONICA J	R	.0	135,600	0	135,600
		PROPERTY TOTAL		.0	153,400	0	153,400
51618310023400000	40002320	THORPE, TERRI L	R	.0	24,100	0	24,100
51618310023400000	40002320	THORPE, TERRI L	R	.0	124,700	0	124,700
		PROPERTY TOTAL		.0	148,800	0	148,800
51618310023500000	40007416	LEGROS, LAMARRE & PREC	R	.0	20,100	0	20,100
51618310023500000	40007416	LEGROS, LAMARRE & PREC	R	.0	105,700	0	105,700
		PROPERTY TOTAL		.0	125,800	0	125,800
51618310023700000	40007392	WILKERSON, DAVID A	R	.0	15,700	0	15,700
51618310023700000	40007392	WILKERSON, DAVID A	R	.0	32,800	0	32,800
		PROPERTY TOTAL		.0	48,500	0	48,500
51618310023800000	40005263	MARCELINO, NELFIS ORTI	R	.0	15,100	0	15,100
51618310023800000	40005263	MARCELINO, NELFIS ORTI	R	.0	121,600	0	121,600
		PROPERTY TOTAL		.0	136,700	0	136,700
51618310023801000	40002323	DRUMMOND, IDELLA MAE	R	.0	25,600	0	25,600
51618310024100000	40002325	CHRIST CHURCH	E	.0	21,500	0	21,500
51618310024200000	40002325	CHRIST CHURCH	E	.0	37,900	0	37,900
51618310024200000	40002325	CHRIST CHURCH	E	.0	505,300	0	505,300
		PROPERTY TOTAL		.0	543,200	0	543,200

CURRENT VALUES

EXEMPTS INCLUDED

PROPERTY	OWNER	NAME	CLASS	COUNT	ASSESSMENT	DEFERRED	NET ASSESSMENT
51618310024300000	40007353	SHOCKLEY JR, JEFFREY W	R	.0	15,800	0	15,800
51618310024300000	40007353	SHOCKLEY JR, JEFFREY W	R	.0	117,300	0	117,300
		PROPERTY TOTAL		.0	133,100	0	133,100
51618310024500000	40007675	PRIME PROPERTY SOLUTIO	R	.0	17,200	0	17,200
51618310024500000	40007675	PRIME PROPERTY SOLUTIO	R	.0	33,000	0	33,000
		PROPERTY TOTAL		.0	50,200	0	50,200
51618310024600000	40007610	SIMEON, JACQUES	R	.0	25,300	0	25,300
51618310024600000	40007610	SIMEON, JACQUES	R	.0	55,200	0	55,200
		PROPERTY TOTAL		.0	80,500	0	80,500
51618310024700000	40002330	MT SINAI TABERNACLE	E	.0	16,900	0	16,900
51618310024700000	40002330	MT SINAI TABERNACLE	E	.0	23,700	0	23,700
		PROPERTY TOTAL		.0	40,600	0	40,600
51618310024800000	40006371	SCOTT JR, ERNEST & GLO	R	.0	19,700	0	19,700
51618310024800000	40006371	SCOTT JR, ERNEST & GLO	R	.0	45,200	0	45,200
		PROPERTY TOTAL		.0	64,900	0	64,900
51618310024900000	40006582	MILFORD HOUSING DEVELO	E	.0	183,900	0	183,900
51618310024900000	40006582	MILFORD HOUSING DEVELO	E	.0	372,900	0	372,900
		PROPERTY TOTAL		.0	556,800	0	556,800
51618310025000000	40002333	BIBLE PRESBYTERIAN CHU	E	.0	18,400	0	18,400
51618310025000000	40002333	BIBLE PRESBYTERIAN CHU	E	.0	148,400	0	148,400
		PROPERTY TOTAL		.0	166,800	0	166,800
51618310025100000	40002330	MT SINAI TABERNACLE	E	.0	19,800	0	19,800
51618310025200000	40002330	MT SINAI TABERNACLE	E	.0	20,100	0	20,100
51618310025300000	40002336	KELLAM, PATSY L	R	.0	18,900	0	18,900
51618310025300000	40002336	KELLAM, PATSY L	R	.0	87,800	0	87,800
		PROPERTY TOTAL		.0	106,700	0	106,700
51618310025400000	40007623	XADE PROPERTIES LLC	R	.0	16,400	0	16,400
51618310025400000	40007623	XADE PROPERTIES LLC	R	.0	38,300	0	38,300
		PROPERTY TOTAL		.0	54,700	0	54,700
51618310025500000	40004626	THORNTON JR, REGINALD	R	.0	15,500	0	15,500
51618310025500000	40004626	THORNTON JR, REGINALD	R	.0	102,000	0	102,000
		PROPERTY TOTAL		.0	117,500	0	117,500
51618310025600000	40004626	THORNTON JR, REGINALD	R	.0	15,800	0	15,800
51618310025700000	40007839	JNJ HOLDINGS LLC	R	.0	17,900	0	17,900
51618310025700000	40007839	JNJ HOLDINGS LLC	R	.0	39,700	0	39,700
		PROPERTY TOTAL		.0	57,600	0	57,600
51618310025800000	40004056	WAVECREST LLC	R	.0	17,100	0	17,100
51618310025800000	40004056	WAVECREST LLC	R	.0	86,500	0	86,500

CURRENT VALUES

EXEMPTS INCLUDED

PROPERTY	OWNER	NAME	CLASS	COUNT	ASSESSMENT	DEFERRED	NET ASSESSMENT
		PROPERTY TOTAL		.0	103,600	0	103,600
51618310025900000	40006884	KAYSID LLC	R	.0	17,500	0	17,500
51618310025900000	40006884	KAYSID LLC	R	.0	55,700	0	55,700
		PROPERTY TOTAL		.0	73,200	0	73,200
51618310026000000	40001186	DESIGN ADVANTAGE LLC	R	.0	15,000	0	15,000
51618310026000000	40001186	DESIGN ADVANTAGE LLC	R	.0	71,000	0	71,000
		PROPERTY TOTAL		.0	86,000	0	86,000
51618310026100000	40005908	BLOCKSOM, ALEXIS BROOK	R	.0	16,000	0	16,000
51618310026100000	40005908	BLOCKSOM, ALEXIS BROOK	R	.0	53,500	0	53,500
		PROPERTY TOTAL		.0	69,500	0	69,500
51618310026200000	40002344	DUVALIER, LOUIS & ANNE	R	.0	16,300	0	16,300
51618310026200000	40002344	DUVALIER, LOUIS & ANNE	R	.0	58,000	0	58,000
		PROPERTY TOTAL		.0	74,300	0	74,300
51618310026300000	40002345	MCCOLLEY PROPERTIES LL	C	.0	127,200	0	127,200
51618310026300000	40002345	MCCOLLEY PROPERTIES LL	C	.0	331,100	0	331,100
		PROPERTY TOTAL		.0	458,300	0	458,300
51618310026301000	40000011	CAMPBELL, MATRETHIA	R	.0	17,100	0	17,100
51618310026301000	40000011	CAMPBELL, MATRETHIA	R	.0	58,000	0	58,000
		PROPERTY TOTAL		.0	75,100	0	75,100
51618310026400000	40007644	OCHOA-ROSALES, EDVIN E	R	.0	20,600	0	20,600
51618310026400000	40007644	OCHOA-ROSALES, EDVIN E	R	.0	50,500	0	50,500
		PROPERTY TOTAL		.0	71,100	0	71,100
51618310026500000	40000012	MILLS, JOYCE W	R	.0	16,600	0	16,600
51618310026600000	40007317	SYNETICS CORPORATION-A	E	.0	18,700	0	18,700
51618310026600000	40007317	SYNETICS CORPORATION-A	E	.0	119,400	0	119,400
		PROPERTY TOTAL		.0	138,100	0	138,100
51618310026700000	40007317	SYNETICS CORPORATION-A	E	.0	16,600	0	16,600
51618310026700000	40007317	SYNETICS CORPORATION-A	E	.0	64,100	0	64,100
		PROPERTY TOTAL		.0	80,700	0	80,700
51618310026800000	40002347	SCHAUBER, GREGORY A	R	.0	17,000	0	17,000
51618310026800000	40002347	SCHAUBER, GREGORY A	R	.0	59,800	0	59,800
		PROPERTY TOTAL		.0	76,800	0	76,800
51618310026900000	40002348	BOND, DANIEL L & RHOND	C	.0	51,600	0	51,600
51618310026900000	40002348	BOND, DANIEL L & RHOND	C	.0	513,600	0	513,600
		PROPERTY TOTAL		.0	565,200	0	565,200
51618310027000000	40006748	BACHMANN, LANCE	R	.0	23,200	0	23,200
51618310027000000	40006748	BACHMANN, LANCE	R	.0	221,700	0	221,700
		PROPERTY TOTAL		.0	244,900	0	244,900

CURRENT VALUES

EXEMPTS INCLUDED

PROPERTY	OWNER	NAME	CLASS	COUNT	ASSESSMENT	DEFERRED	NET ASSESSMENT
51618310027100000	40006878	DITOMASSO, JOHN	R	.0	18,800	0	18,800
51618310027100000	40006878	DITOMASSO, JOHN	R	.0	195,300	0	195,300
		PROPERTY TOTAL		.0	214,100	0	214,100
51618310027201000	40007283	HUTCHINS, JAMES N & LI	R	.0	16,800	0	16,800
51618310027201000	40007283	HUTCHINS, JAMES N & LI	R	.0	128,300	0	128,300
		PROPERTY TOTAL		.0	145,100	0	145,100
51618310027202000	40004631	LAVENDER, KRISTI L	R	.0	17,300	0	17,300
51618310027202000	40004631	LAVENDER, KRISTI L	R	.0	117,700	0	117,700
		PROPERTY TOTAL		.0	135,000	0	135,000
51618310027300000	40007133	TIERNEY, KATHERINE HAT	R	.0	24,400	0	24,400
51618310027300000	40007133	TIERNEY, KATHERINE HAT	R	.0	147,900	0	147,900
		PROPERTY TOTAL		.0	172,300	0	172,300
51618310027400000	40002345	MCCOLLEY PROPERTIES LL	R	.0	21,300	0	21,300
51618310027400000	40002345	MCCOLLEY PROPERTIES LL	R	.0	123,300	0	123,300
		PROPERTY TOTAL		.0	144,600	0	144,600
51618310027500000	40002345	MCCOLLEY PROPERTIES LL	C	.0	39,400	0	39,400
51618310027500000	40002345	MCCOLLEY PROPERTIES LL	C	.0	11,100	0	11,100
		PROPERTY TOTAL		.0	50,500	0	50,500
51618310027600000	40002353	SIMPSON PROPERTIES THA	A	.0	25,700	0	25,700
51618310027600000	40002353	SIMPSON PROPERTIES THA	A	.0	295,600	0	295,600
		PROPERTY TOTAL		.0	321,300	0	321,300
51618310027800000	40002354	DAVIS, LATRICIA	R	.0	14,900	0	14,900
51618310027800000	40002354	DAVIS, LATRICIA	R	.0	45,500	0	45,500
		PROPERTY TOTAL		.0	60,400	0	60,400
51618310028200000	40005911	200 FRONT STREET TOWNH	C	.0	24,000	0	24,000
51618310028200000	40005911	200 FRONT STREET TOWNH	C	.0	15,200	0	15,200
		PROPERTY TOTAL		.0	39,200	0	39,200
51618310028201000	40005061	KIRBY, JACLYN L	R	.0	16,300	0	16,300
51618310028201000	40005061	KIRBY, JACLYN L	R	.0	118,200	0	118,200
		PROPERTY TOTAL		.0	134,500	0	134,500
51618310028202000	40005692	BIEN-ALEXANDRE, LORINE	R	.0	15,200	0	15,200
51618310028202000	40005692	BIEN-ALEXANDRE, LORINE	R	.0	117,600	0	117,600
		PROPERTY TOTAL		.0	132,800	0	132,800
51618310028203000	40005062	VARCA, DEVIN RUSSELL	R	.0	15,200	0	15,200
51618310028203000	40005062	VARCA, DEVIN RUSSELL	R	.0	117,600	0	117,600
		PROPERTY TOTAL		.0	132,800	0	132,800
51618310028204000	40006206	MARTELLI, BRENDA K	R	.0	15,200	0	15,200
51618310028204000	40006206	MARTELLI, BRENDA K	R	.0	118,200	0	118,200
		PROPERTY TOTAL		.0	133,400	0	133,400

CURRENT VALUES

EXEMPTS INCLUDED

PROPERTY	OWNER	NAME	CLASS	COUNT	ASSESSMENT	DEFERRED	NET ASSESSMENT
51618310028205000	40005064	DINKEL, KERI	R	.0	15,200	0	15,200
51618310028205000	40005064	DINKEL, KERI	R	.0	117,600	0	117,600
		PROPERTY TOTAL		.0	132,800	0	132,800
51618310028206000	40005065	SAMPSON, AIGNER	R	.0	15,200	0	15,200
51618310028206000	40005065	SAMPSON, AIGNER	R	.0	117,600	0	117,600
		PROPERTY TOTAL		.0	132,800	0	132,800
51618310028207000	40005066	BROOKS, ORREE AVIS	R	.0	15,200	0	15,200
51618310028207000	40005066	BROOKS, ORREE AVIS	R	.0	117,600	0	117,600
		PROPERTY TOTAL		.0	132,800	0	132,800
51618310028208000	40005693	ZIRCHER, JASON	R	.0	15,200	0	15,200
51618310028208000	40005693	ZIRCHER, JASON	R	.0	118,200	0	118,200
		PROPERTY TOTAL		.0	133,400	0	133,400
51618310028300000	40007673	CONCRETE ROSE COLLECTI	R	.0	17,500	0	17,500
51618310028300000	40007673	CONCRETE ROSE COLLECTI	R	.0	34,500	0	34,500
		PROPERTY TOTAL		.0	52,000	0	52,000
51618310028400000	40005265	VELASQUEZ-PEREZ, JACOB	R	.0	15,100	0	15,100
51618310028400000	40005265	VELASQUEZ-PEREZ, JACOB	R	.0	42,400	0	42,400
		PROPERTY TOTAL		.0	57,500	0	57,500
51618310028500000	40004056	WAVECREST LLC	R	.0	17,500	0	17,500
51618310028500000	40004056	WAVECREST LLC	R	.0	86,200	0	86,200
		PROPERTY TOTAL		.0	103,700	0	103,700
51618310028600000	40004453	ST. PAUL M.E. CHURCH	E	.0	25,500	0	25,500
51618310028700000	40007711	UNKNOWN OWNER	E	.0	4,400	0	4,400
51618310030200000	40007200	ALEXIS PROPERTIES LLC	C	.0	22,700	0	22,700
51618310030200000	40007200	ALEXIS PROPERTIES LLC	C	.0	136,600	0	136,600
		PROPERTY TOTAL		.0	159,300	0	159,300
51618310030300000	40002293	AVENUE UNITED METHODIS	E	.0	36,200	0	36,200
51618310030300000	40002293	AVENUE UNITED METHODIS	E	.0	5,800	0	5,800
		PROPERTY TOTAL		.0	42,000	0	42,000
51618310030400000	40007400	WERTZ, DIANE M	R	.0	19,300	0	19,300
51618310030400000	40007400	WERTZ, DIANE M	R	.0	109,300	0	109,300
		PROPERTY TOTAL		.0	128,600	0	128,600
51618310030401000	40006914	WAGAMON, JAMES ALLAN &	R	.0	15,400	0	15,400
51618310030402000	40006914	WAGAMON, JAMES ALLAN &	R	.0	20,000	0	20,000
51618310030403000	40000317	SHORT, SHANAY	R	.0	20,000	0	20,000
51618310030403000	40000317	SHORT, SHANAY	R	.0	109,300	0	109,300
		PROPERTY TOTAL		.0	129,300	0	129,300

CURRENT VALUES

EXEMPTS INCLUDED

PROPERTY	OWNER NAME	CLASS	COUNT	ASSESSMENT	DEFERRED	NET ASSESSMENT
51618310030404000	40000316 WHALEY, MYESHIA F	R	.0	20,800	0	20,800
51618310030404000	40000316 WHALEY, MYESHIA F	R	.0	108,500	0	108,500
	PROPERTY TOTAL		.0	129,300	0	129,300
51618310030405000	40000325 TINGLE, BARBARA E	R	.0	21,200	0	21,200
51618310030405000	40000325 TINGLE, BARBARA E	R	.0	108,500	0	108,500
	PROPERTY TOTAL		.0	129,700	0	129,700
51618310030406000	40000388 COVERDALE, LATONYA R	R	.0	19,800	0	19,800
51618310030406000	40000388 COVERDALE, LATONYA R	R	.0	109,300	0	109,300
	PROPERTY TOTAL		.0	129,100	0	129,100
51618310030407000	40007394 YOUNG, TYKEMA	R	.0	20,400	0	20,400
51618310030407000	40007394 YOUNG, TYKEMA	R	.0	109,300	0	109,300
	PROPERTY TOTAL		.0	129,700	0	129,700
51618310030500000	40006914 WAGAMON, JAMES ALLAN &	R	.0	6,900	0	6,900
51618310030600000	40007639 PARK PLACE ENTERPRISES	R	.0	21,500	0	21,500
51618310030600000	40007639 PARK PLACE ENTERPRISES	R	.0	51,000	0	51,000
	PROPERTY TOTAL		.0	72,500	0	72,500
51618310030700000	40002366 GREEN, LINDA SUE	R	.0	18,500	0	18,500
51618310030700000	40002366 GREEN, LINDA SUE	R	.0	45,000	0	45,000
	PROPERTY TOTAL		.0	63,500	0	63,500
51618310030800000	40007592 214 GROUP LLC	R	.0	18,600	0	18,600
51618310030800000	40007592 214 GROUP LLC	R	.0	65,200	0	65,200
	PROPERTY TOTAL		.0	83,800	0	83,800
51618310030900000	40007538 MEEKINS, TAEVAN A	R	.0	18,800	0	18,800
51618310030900000	40007538 MEEKINS, TAEVAN A	R	.0	79,100	0	79,100
	PROPERTY TOTAL		.0	97,900	0	97,900
51618310031000000	40007670 BARRISTERS LLC	R	.0	18,500	0	18,500
51618310031000000	40007670 BARRISTERS LLC	R	.0	37,700	0	37,700
	PROPERTY TOTAL		.0	56,200	0	56,200
51618310031100000	40005915 A & ACF LLC	A	.0	143,000	0	143,000
51618310031100000	40005915 A & ACF LLC	A	.0	378,500	0	378,500
	PROPERTY TOTAL		.0	521,500	0	521,500
51618310031101000	40002371 GORDON, JOSEPH R	R	.0	21,300	0	21,300
51618310031101000	40002371 GORDON, JOSEPH R	R	.0	63,400	0	63,400
	PROPERTY TOTAL		.0	84,700	0	84,700
51618310031102000	40006377 CROUCH, JAYSON D & MAR	R	.0	25,600	0	25,600
51618310031102000	40006377 CROUCH, JAYSON D & MAR	R	.0	99,400	0	99,400
	PROPERTY TOTAL		.0	125,000	0	125,000
51618310031103000	40002001 G & L PROPERTY DEVELOP	R	.0	20,300	0	20,300
51618310031103000	40002001 G & L PROPERTY DEVELOP	R	.0	99,400	0	99,400

CURRENT VALUES

EXEMPTS INCLUDED

PROPERTY	OWNER NAME	CLASS	COUNT	ASSESSMENT	DEFERRED	NET ASSESSMENT
	PROPERTY TOTAL		.0	119,700	0	119,700
51618310031104000	40002374 HURD, LONNY G SR	R	.0	11,900	0	11,900
51618310031104000	40002374 HURD, LONNY G SR	R	.0	6,900	0	6,900
	PROPERTY TOTAL		.0	18,800	0	18,800
51618310031200000	40002375 HURD, LONNIE G & VIVIA	R	.0	21,500	0	21,500
51618310031200000	40002375 HURD, LONNIE G & VIVIA	R	.0	131,300	0	131,300
	PROPERTY TOTAL		.0	152,800	0	152,800
51618310031300000	40007456 LABERGE, RYAN & DAKOTA	R	.0	24,400	0	24,400
51618310031300000	40007456 LABERGE, RYAN & DAKOTA	R	.0	91,200	0	91,200
	PROPERTY TOTAL		.0	115,600	0	115,600
51618310031400000	40007436 DAVIS, JOANN - TRUSTEE	R	.0	22,600	0	22,600
51618310031400000	40007436 DAVIS, JOANN - TRUSTEE	R	.0	131,900	0	131,900
	PROPERTY TOTAL		.0	154,500	0	154,500
51618310031401000	40003577 THEUNIASEN, SHIDEH Z	R	.0	19,500	0	19,500
51618310031401000	40003577 THEUNIASEN, SHIDEH Z	R	.0	130,400	0	130,400
	PROPERTY TOTAL		.0	149,900	0	149,900
51618310031500000	40005916 THE SAYER BLOCK LLC	R	.0	21,800	0	21,800
51618310031500000	40005916 THE SAYER BLOCK LLC	R	.0	35,200	0	35,200
	PROPERTY TOTAL		.0	57,000	0	57,000
51618310031600000	40007543 RICHARDS, GARREN MATTH	R	.0	21,600	0	21,600
51618310031600000	40007543 RICHARDS, GARREN MATTH	R	.0	74,800	0	74,800
	PROPERTY TOTAL		.0	96,400	0	96,400
51618310031700000	40005201 JEAN, WILNER & JOSETTE	R	.0	21,400	0	21,400
51618310031700000	40005201 JEAN, WILNER & JOSETTE	R	.0	61,000	0	61,000
	PROPERTY TOTAL		.0	82,400	0	82,400
51618310031800000	40002379 SINCLAIR, RADCLIFF	R	.0	21,300	0	21,300
51618310031800000	40002379 SINCLAIR, RADCLIFF	R	.0	41,300	0	41,300
	PROPERTY TOTAL		.0	62,600	0	62,600
51618310031900000	40007649 MOTYL, BRIAN G & KEVIN	R	.0	19,400	0	19,400
51618310031900000	40007649 MOTYL, BRIAN G & KEVIN	R	.0	48,800	0	48,800
	PROPERTY TOTAL		.0	68,200	0	68,200
51618310032000000	40005917 TRUAX, JOHANNA MARIE	R	.0	19,500	0	19,500
51618310032000000	40005917 TRUAX, JOHANNA MARIE	R	.0	54,900	0	54,900
	PROPERTY TOTAL		.0	74,400	0	74,400
51618310032100000	40006380 TRUITT, LYNN	R	.0	19,600	0	19,600
51618310032100000	40006380 TRUITT, LYNN	R	.0	52,100	0	52,100
	PROPERTY TOTAL		.0	71,700	0	71,700
51618310032200000	40002384 BRADLEY, NICOLE L	R	.0	21,500	0	21,500
51618310032200000	40002384 BRADLEY, NICOLE L	R	.0	45,400	0	45,400

CURRENT VALUES

EXEMPTS INCLUDED

PROPERTY	OWNER NAME	CLASS	COUNT	ASSESSMENT	DEFERRED	NET ASSESSMENT
	PROPERTY TOTAL		.0	66,900	0	66,900
51618310032300000	40005916 THE SAYER BLOCK LLC	R	.0	25,700	0	25,700
51618310032300000	40005916 THE SAYER BLOCK LLC	R	.0	34,900	0	34,900
	PROPERTY TOTAL		.0	60,600	0	60,600
51618310032500000	40002385 MESSICK, SUSAN & AMBER	R	.0	23,900	0	23,900
51618310032500000	40002385 MESSICK, SUSAN & AMBER	R	.0	61,700	0	61,700
	PROPERTY TOTAL		.0	85,600	0	85,600
51618310032600000	40007609 STEELE, JAMES G & BROO	R	.0	16,700	0	16,700
51618310032600000	40007609 STEELE, JAMES G & BROO	R	.0	64,100	0	64,100
	PROPERTY TOTAL		.0	80,800	0	80,800
51618310032700000	40005918 REEVES, ROBERT P JR	R	.0	16,200	0	16,200
51618310032700000	40005918 REEVES, ROBERT P JR	R	.0	43,200	0	43,200
	PROPERTY TOTAL		.0	59,400	0	59,400
51618310032800000	40007650 JANUS INVESTMENTS LLC	R	.0	17,000	0	17,000
51618310032800000	40007650 JANUS INVESTMENTS LLC	R	.0	50,200	0	50,200
	PROPERTY TOTAL		.0	67,200	0	67,200
51618310032900000	40007603 MAUTISTE LLC	R	.0	21,500	0	21,500
51618310032900000	40007603 MAUTISTE LLC	R	.0	39,100	0	39,100
	PROPERTY TOTAL		.0	60,600	0	60,600
51618310033000000	40005920 PARSONS, MEG M	R	.0	20,600	0	20,600
51618310033000000	40005920 PARSONS, MEG M	R	.0	50,900	0	50,900
	PROPERTY TOTAL		.0	71,500	0	71,500
51618310033100000	40005269 AVILES, RAMONITA	R	.0	18,100	0	18,100
51618310033100000	40005269 AVILES, RAMONITA	R	.0	45,800	0	45,800
	PROPERTY TOTAL		.0	63,900	0	63,900
51618310033200000	40005921 THE SAYER BLOCK LLC	R	.0	19,300	0	19,300
51618310033200000	40005921 THE SAYER BLOCK LLC	R	.0	60,600	0	60,600
	PROPERTY TOTAL		.0	79,900	0	79,900
51618310033300000	40007436 DAVIS, JOANN - TRUSTEE	R	.0	19,300	0	19,300
51618310033300000	40007436 DAVIS, JOANN - TRUSTEE	R	.0	60,300	0	60,300
	PROPERTY TOTAL		.0	79,600	0	79,600
51618310033400000	40007548 DATARAM, ANAND ALBERT	R	.0	19,300	0	19,300
51618310033400000	40007548 DATARAM, ANAND ALBERT	R	.0	76,300	0	76,300
	PROPERTY TOTAL		.0	95,600	0	95,600
51618310033800000	40007436 DAVIS, JOANN - TRUSTEE	R	.0	18,700	0	18,700
51618310033800000	40007436 DAVIS, JOANN - TRUSTEE	R	.0	96,800	0	96,800
	PROPERTY TOTAL		.0	115,500	0	115,500
51618310033900000	40006786 FIRST STATE INVESTMENT	R	.0	27,800	0	27,800
51618310033900000	40006786 FIRST STATE INVESTMENT	R	.0	206,700	0	206,700

CURRENT VALUES

EXEMPTS INCLUDED

PROPERTY	OWNER	NAME	CLASS	COUNT	ASSESSMENT	DEFERRED	NET ASSESSMENT
		PROPERTY TOTAL		.0	234,500	0	234,500
51618310034000000	40005629	PASSWATERS, SAMUEL J I	R	.0	22,100	0	22,100
51618310034000000	40005629	PASSWATERS, SAMUEL J I	R	.0	157,100	0	157,100
		PROPERTY TOTAL		.0	179,200	0	179,200
51618310034100000	40001083	PEOPLE'S PLACE PROPERT	E	.0	51,700	0	51,700
51618310034100000	40001083	PEOPLE'S PLACE PROPERT	E	.0	177,600	0	177,600
		PROPERTY TOTAL		.0	229,300	0	229,300
51618310034200000	40004078	MURRAY, JOHN M	C	.0	47,300	0	47,300
51618310034200000	40004078	MURRAY, JOHN M	C	.0	92,700	0	92,700
		PROPERTY TOTAL		.0	140,000	0	140,000
51618310034300000	40004078	MURRAY, JOHN M	R	.0	22,100	0	22,100
51618310034400000	40007670	BARRISTERS LLC	R	.0	29,100	0	29,100
51618310034400000	40007670	BARRISTERS LLC	R	.0	210,700	0	210,700
		PROPERTY TOTAL		.0	239,800	0	239,800
51618310034500000	40006914	WAGAMON, JAMES ALLAN &	R	.0	26,600	0	26,600
51618310034500000	40006914	WAGAMON, JAMES ALLAN &	R	.0	181,000	0	181,000
		PROPERTY TOTAL		.0	207,600	0	207,600
51618310034600000	40002398	SANCHEZ GONZALEZ, JULI	R	.0	29,300	0	29,300
51618310034600000	40002398	SANCHEZ GONZALEZ, JULI	R	.0	80,400	0	80,400
		PROPERTY TOTAL		.0	109,700	0	109,700
51618310034601000	40006914	WAGAMON, JAMES ALLAN &	C	.0	21,500	0	21,500
51618310034700000	40004636	AMISIAL, CELIDON & RIT	R	.0	21,900	0	21,900
51618310034700000	40004636	AMISIAL, CELIDON & RIT	R	.0	125,100	0	125,100
		PROPERTY TOTAL		.0	147,000	0	147,000
51618310034800000	40007441	CHARLES, SORIL & BAPTI	R	.0	22,400	0	22,400
51618310034800000	40007441	CHARLES, SORIL & BAPTI	R	.0	97,600	0	97,600
		PROPERTY TOTAL		.0	120,000	0	120,000
51618310034900000	40005272	203 NORTH ST LLC	R	.0	17,900	0	17,900
51618310034900000	40005272	203 NORTH ST LLC	R	.0	68,500	0	68,500
		PROPERTY TOTAL		.0	86,400	0	86,400
51618310035000000	40007392	WILKERSON, DAVID A	R	.0	17,600	0	17,600
51618310035000000	40007392	WILKERSON, DAVID A	R	.0	79,400	0	79,400
		PROPERTY TOTAL		.0	97,000	0	97,000
51618310035100000	40004467	DONOVAN, JAY R	R	.0	22,300	0	22,300
51618310035100000	40004467	DONOVAN, JAY R	R	.0	48,500	0	48,500
		PROPERTY TOTAL		.0	70,800	0	70,800
51618310035200000	40006884	KAYSID LLC	A	.0	35,400	0	35,400
51618310035200000	40006884	KAYSID LLC	A	.0	176,800	0	176,800

CURRENT VALUES

EXEMPTS INCLUDED

PROPERTY	OWNER NAME	CLASS	COUNT	ASSESSMENT	DEFERRED	NET ASSESSMENT
	PROPERTY TOTAL		.0	212,200	0	212,200
51618310035300000	40007521 LOPATA, ALLAN	R	.0	17,600	0	17,600
51618310035300000	40007521 LOPATA, ALLAN	R	.0	83,700	0	83,700
	PROPERTY TOTAL		.0	101,300	0	101,300
51618310035400000	40007245 HENDERSON, EUGENE W &	R	.0	17,600	0	17,600
51618310035400000	40007245 HENDERSON, EUGENE W &	R	.0	133,900	0	133,900
	PROPERTY TOTAL		.0	151,500	0	151,500
51618310035500000	40007606 DURAND, JOAN W & REINH	R	.0	15,900	0	15,900
51618310035500000	40007606 DURAND, JOAN W & REINH	R	.0	65,200	0	65,200
	PROPERTY TOTAL		.0	81,100	0	81,100
51618310035700000	40005923 FLAGLER, TIMOTHY	R	.0	27,300	0	27,300
51618310035700000	40005923 FLAGLER, TIMOTHY	R	.0	110,300	0	110,300
	PROPERTY TOTAL		.0	137,600	0	137,600
51618310035701000	40005669 CENTRAL SUSSEX LLC	R	.0	24,900	0	24,900
51618310035701000	40005669 CENTRAL SUSSEX LLC	R	.0	147,500	0	147,500
	PROPERTY TOTAL		.0	172,400	0	172,400
51618310035800000	40005924 WE LLC	R	.0	24,700	0	24,700
51618310035800000	40005924 WE LLC	R	.0	366,300	0	366,300
	PROPERTY TOTAL		.0	391,000	0	391,000
51618310036000000	40005926 DIAMOND DANCE COMPANY	C	.0	38,400	0	38,400
51618310036000000	40005926 DIAMOND DANCE COMPANY	C	.0	165,300	0	165,300
	PROPERTY TOTAL		.0	203,700	0	203,700
51618310036100000	40005926 DIAMOND DANCE COMPANY	C	.0	35,600	0	35,600
51618310036100000	40005926 DIAMOND DANCE COMPANY	C	.0	10,200	0	10,200
	PROPERTY TOTAL		.0	45,800	0	45,800
51618310036200000	40005926 DIAMOND DANCE COMPANY	C	.0	28,400	0	28,400
51618310036200000	40005926 DIAMOND DANCE COMPANY	C	.0	35,500	0	35,500
	PROPERTY TOTAL		.0	63,900	0	63,900
51618310036400000	40006362 MISPILLION REALTY LLC	A	.0	64,600	0	64,600
51618310036400000	40006362 MISPILLION REALTY LLC	A	.0	201,400	0	201,400
	PROPERTY TOTAL		.0	266,000	0	266,000
51618310036500000	40006362 MISPILLION REALTY LLC	R	.0	25,600	0	25,600
51618310036500000	40006362 MISPILLION REALTY LLC	R	.0	200,700	0	200,700
	PROPERTY TOTAL		.0	226,300	0	226,300
51618310036700000	40007154 WATSON JR, GLENN M & D	C	.0	27,100	0	27,100
51618310036700000	40007154 WATSON JR, GLENN M & D	C	.0	114,100	0	114,100
	PROPERTY TOTAL		.0	141,200	0	141,200
51618310036800000	40005276 JAASIEL LLC	C	.0	55,800	0	55,800
51618310036800000	40005276 JAASIEL LLC	C	.0	1,000,900	0	1,000,900

CURRENT VALUES

EXEMPTS INCLUDED

PROPERTY	OWNER NAME	CLASS	COUNT	ASSESSMENT	DEFERRED	NET ASSESSMENT
	PROPERTY TOTAL		.0	1,056,700	0	1,056,700
51618310036900000	40004081 DEVRECO CAMDEN LLC	C	.0	42,200	0	42,200
51618310036900000	40004081 DEVRECO CAMDEN LLC	C	.0	9,300	0	9,300
	PROPERTY TOTAL		.0	51,500	0	51,500
51618310037000000	40004081 DEVRECO CAMDEN LLC	C	.0	75,600	0	75,600
51618310037000000	40004081 DEVRECO CAMDEN LLC	C	.0	979,500	0	979,500
	PROPERTY TOTAL		.0	1,055,100	0	1,055,100
51618310037100000	40007154 WATSON JR, GLENN M & D	C	.0	36,800	0	36,800
51618310037100000	40007154 WATSON JR, GLENN M & D	C	.0	6,900	0	6,900
	PROPERTY TOTAL		.0	43,700	0	43,700
51618310037200000	40007154 WATSON JR, GLENN M & D	C	.0	36,100	0	36,100
51618310037200000	40007154 WATSON JR, GLENN M & D	C	.0	77,500	0	77,500
	PROPERTY TOTAL		.0	113,600	0	113,600
51618310037300000	40007154 WATSON JR, GLENN M & D	C	.0	41,300	0	41,300
51618310037300000	40007154 WATSON JR, GLENN M & D	C	.0	125,100	0	125,100
	PROPERTY TOTAL		.0	166,400	0	166,400
51618310037400000	40007097 111 NORTH WALNUT LLC	C	.0	67,000	0	67,000
51618310037400000	40007097 111 NORTH WALNUT LLC	C	.0	66,300	0	66,300
	PROPERTY TOTAL		.0	133,300	0	133,300
51618310037500000	40007097 111 NORTH WALNUT LLC	C	.0	41,300	0	41,300
51618310037600000	40007097 111 NORTH WALNUT LLC	C	.0	49,700	0	49,700
51618310037600000	40007097 111 NORTH WALNUT LLC	C	.0	130,600	0	130,600
	PROPERTY TOTAL		.0	180,300	0	180,300
51618310037700000	40002415 PARKING AUTHORITY OF M	E	.0	30,000	0	30,000
51618310037700000	40002415 PARKING AUTHORITY OF M	E	.0	3,500	0	3,500
	PROPERTY TOTAL		.0	33,500	0	33,500
51618310037800000	40002415 PARKING AUTHORITY OF M	E	.0	30,800	0	30,800
51618310037800000	40002415 PARKING AUTHORITY OF M	E	.0	3,500	0	3,500
	PROPERTY TOTAL		.0	34,300	0	34,300
51618310037900000	40002415 PARKING AUTHORITY OF M	E	.0	37,100	0	37,100
51618310037900000	40002415 PARKING AUTHORITY OF M	E	.0	3,500	0	3,500
	PROPERTY TOTAL		.0	40,600	0	40,600
51618310038000000	40002415 PARKING AUTHORITY OF M	E	.0	34,100	0	34,100
51618310038000000	40002415 PARKING AUTHORITY OF M	E	.0	3,500	0	3,500
	PROPERTY TOTAL		.0	37,600	0	37,600
51618310038100000	40002416 PARKING AUTHORITY OF M	E	.0	32,700	0	32,700
51618310038100000	40002416 PARKING AUTHORITY OF M	E	.0	3,500	0	3,500
	PROPERTY TOTAL		.0	36,200	0	36,200

CURRENT VALUES

EXEMPTS INCLUDED

PROPERTY	OWNER	NAME	CLASS	COUNT	ASSESSMENT	DEFERRED	NET ASSESSMENT
51618310038200000	40004535	586 MHH LLC	C	.0	41,600	0	41,600
51618310038200000	40004535	586 MHH LLC	C	.0	311,400	0	311,400
		PROPERTY TOTAL		.0	353,000	0	353,000
51618310038300000	40004467	DONOVAN, JAY R	R	.0	17,300	0	17,300
51618310038300000	40004467	DONOVAN, JAY R	R	.0	59,700	0	59,700
		PROPERTY TOTAL		.0	77,000	0	77,000
51618310038400000	40007004	DELBRANDCO LLC	R	.0	15,400	0	15,400
51618310038400000	40007004	DELBRANDCO LLC	R	.0	178,400	0	178,400
		PROPERTY TOTAL		.0	193,800	0	193,800
51618310038500000	40006689	DOWNTOWN PROPERTIES OF	C	.0	48,600	0	48,600
51618310038500000	40006689	DOWNTOWN PROPERTIES OF	C	.0	208,400	0	208,400
		PROPERTY TOTAL		.0	257,000	0	257,000
51618310038600000	40002348	BOND, DANIEL L & RHOND	R	.0	22,300	0	22,300
51618310038600000	40002348	BOND, DANIEL L & RHOND	R	.0	192,600	0	192,600
		PROPERTY TOTAL		.0	214,900	0	214,900
51618310038700000	40001014	CITY OF MILFORD	E	.0	140,900	0	140,900
51618310038700000	40001014	CITY OF MILFORD	E	.0	43,900	0	43,900
		PROPERTY TOTAL		.0	184,800	0	184,800
51618310040100000	40007645	GRIFFY, MARCELLUS D	R	.0	21,100	0	21,100
51618310040100000	40007645	GRIFFY, MARCELLUS D	R	.0	49,700	0	49,700
		PROPERTY TOTAL		.0	70,800	0	70,800
51618310040200000	40002419	LOFLAND, DIAMOND T	R	.0	16,800	0	16,800
51618310040200000	40002419	LOFLAND, DIAMOND T	R	.0	118,900	0	118,900
		PROPERTY TOTAL		.0	135,700	0	135,700
51618310040300000	40007354	MONDELUS, EMMANIA & LU	R	.0	17,000	0	17,000
51618310040300000	40007354	MONDELUS, EMMANIA & LU	R	.0	116,000	0	116,000
		PROPERTY TOTAL		.0	133,000	0	133,000
51618310040400000	40007641	HUGHES JR, FREDERICK A	R	.0	21,500	0	21,500
51618310040400000	40007641	HUGHES JR, FREDERICK A	R	.0	50,800	0	50,800
		PROPERTY TOTAL		.0	72,300	0	72,300
51618310040500000	40005278	BOWERSOX, KENNETH	R	.0	22,300	0	22,300
51618310040500000	40005278	BOWERSOX, KENNETH	R	.0	48,000	0	48,000
		PROPERTY TOTAL		.0	70,300	0	70,300
51618310040600000	40006386	SHOCKLEY, DEBORAH A	R	.0	18,700	0	18,700
51618310040600000	40006386	SHOCKLEY, DEBORAH A	R	.0	52,300	0	52,300
		PROPERTY TOTAL		.0	71,000	0	71,000
51618310040700000	40006387	ESPARZA, CRUZ GENARO	R	.0	15,300	0	15,300
51618310040700000	40006387	ESPARZA, CRUZ GENARO	R	.0	6,100	0	6,100
		PROPERTY TOTAL		.0	21,400	0	21,400

CURRENT VALUES

EXEMPTS INCLUDED

PROPERTY	OWNER NAME	CLASS	COUNT	ASSESSMENT	DEFERRED	NET ASSESSMENT
51618310040800000	40007587 STOLTZ, HANNAH ELIZABE	R	.0	21,500	0	21,500
51618310040800000	40007587 STOLTZ, HANNAH ELIZABE	R	.0	63,200	0	63,200
	PROPERTY TOTAL		.0	84,700	0	84,700
51618310040900000	40005279 MITCHELL, MICHAEL W &	R	.0	28,300	0	28,300
51618310040900000	40005279 MITCHELL, MICHAEL W &	R	.0	73,600	0	73,600
	PROPERTY TOTAL		.0	101,900	0	101,900
51618310041000000	40002428 WHITE, NETTIE MAE	R	.0	22,600	0	22,600
51618310041000000	40002428 WHITE, NETTIE MAE	R	.0	54,800	0	54,800
	PROPERTY TOTAL		.0	77,400	0	77,400
51618310041100000	40006388 BAKER, LAURA A	R	.0	20,500	0	20,500
51618310041100000	40006388 BAKER, LAURA A	R	.0	47,300	0	47,300
	PROPERTY TOTAL		.0	67,800	0	67,800
51618310041200000	40000276 CARLISLE LANE LLC	R	.0	18,500	0	18,500
51618310041200000	40000276 CARLISLE LANE LLC	R	.0	111,000	0	111,000
	PROPERTY TOTAL		.0	129,500	0	129,500
51618310041201000	40000276 CARLISLE LANE LLC	R	.0	20,100	0	20,100
51618310041201000	40000276 CARLISLE LANE LLC	R	.0	111,000	0	111,000
	PROPERTY TOTAL		.0	131,100	0	131,100
51618310041400000	40002430 FAILING, DELMAS K JR	R	.0	24,300	0	24,300
51618310041400000	40002430 FAILING, DELMAS K JR	R	.0	103,800	0	103,800
	PROPERTY TOTAL		.0	128,100	0	128,100
51618310041401000	40007404 VASQUEZ-COTTOM, GERALD	R	.0	20,100	0	20,100
51618310041401000	40007404 VASQUEZ-COTTOM, GERALD	R	.0	104,900	0	104,900
	PROPERTY TOTAL		.0	125,000	0	125,000
51618310041402000	40007404 VASQUEZ-COTTOM, GERALD	R	.0	22,100	0	22,100
51618310041402000	40007404 VASQUEZ-COTTOM, GERALD	R	.0	106,100	0	106,100
	PROPERTY TOTAL		.0	128,200	0	128,200
51618310041500000	40004085 DE BARRIOS, MARIELA ME	R	.0	21,900	0	21,900
51618310041500000	40004085 DE BARRIOS, MARIELA ME	R	.0	60,800	0	60,800
	PROPERTY TOTAL		.0	82,700	0	82,700
51618310041501000	40005928 DELMARVA PROPERTIES LL	R	.0	25,800	0	25,800
51618310041501000	40005928 DELMARVA PROPERTIES LL	R	.0	82,100	0	82,100
	PROPERTY TOTAL		.0	107,900	0	107,900
51618310041502000	40002433 BAYLIS, KATHLEEN M	R	.0	25,400	0	25,400
51618310041502000	40002433 BAYLIS, KATHLEEN M	R	.0	101,100	0	101,100
	PROPERTY TOTAL		.0	126,500	0	126,500
51618310041503000	40005929 BRENEMAN, RACHEL NICHO	R	.0	21,700	0	21,700
51618310041503000	40005929 BRENEMAN, RACHEL NICHO	R	.0	101,100	0	101,100
	PROPERTY TOTAL		.0	122,800	0	122,800

CURRENT VALUES

EXEMPTS INCLUDED

PROPERTY	OWNER	NAME	CLASS	COUNT	ASSESSMENT	DEFERRED	NET ASSESSMENT
51618310041600000	40006389	BRACKETT, AUDREY N & C	R	.0	25,400	0	25,400
51618310041600000	40006389	BRACKETT, AUDREY N & C	R	.0	86,000	0	86,000
		PROPERTY TOTAL		.0	111,400	0	111,400
51618310041700000	40006362	MISPILLION REALTY LLC	R	.0	23,600	0	23,600
51618310041700000	40006362	MISPILLION REALTY LLC	R	.0	168,200	0	168,200
		PROPERTY TOTAL		.0	191,800	0	191,800
51618310041800000	40007522	DIOGO, JOSEPH ZACHARY	R	.0	20,700	0	20,700
51618310041800000	40007522	DIOGO, JOSEPH ZACHARY	R	.0	80,600	0	80,600
		PROPERTY TOTAL		.0	101,300	0	101,300
51618310041801000	40005723	SONG, CHANG HUN	R	.0	22,000	0	22,000
51618310041801000	40005723	SONG, CHANG HUN	R	.0	82,100	0	82,100
		PROPERTY TOTAL		.0	104,100	0	104,100
51618310041900000	40007428	STARK, JAMES B	R	.0	29,700	0	29,700
51618310041900000	40007428	STARK, JAMES B	R	.0	93,600	0	93,600
		PROPERTY TOTAL		.0	123,300	0	123,300
51618310042100000	40005930	HUDSON, KALEB BRADLEY	R	.0	20,700	0	20,700
51618310042100000	40005930	HUDSON, KALEB BRADLEY	R	.0	115,000	0	115,000
		PROPERTY TOTAL		.0	135,700	0	135,700
51618310042200000	40002439	MCTEER, SILAS & MICHE	R	.0	19,800	0	19,800
51618310042200000	40002439	MCTEER, SILAS & MICHE	R	.0	59,700	0	59,700
		PROPERTY TOTAL		.0	79,500	0	79,500
51618310042201000	40002440	GIBBS, JAMILLYA L	R	.0	26,100	0	26,100
51618310042201000	40002440	GIBBS, JAMILLYA L	R	.0	115,200	0	115,200
		PROPERTY TOTAL		.0	141,300	0	141,300
51618310042300000	40001766	GROWMARK FS INC	C	.0	221,500	0	221,500
51618310042300000	40001766	GROWMARK FS INC	C	.0	127,600	0	127,600
		PROPERTY TOTAL		.0	349,100	0	349,100
51618310042301000	40004455	MISPILLION GATEWAY LLC	C	.0	174,700	0	174,700
51618310042301000	40004455	MISPILLION GATEWAY LLC	C	.0	182,400	0	182,400
		PROPERTY TOTAL		.0	357,100	0	357,100
51618310042400000	40007618	RIVERWALK CENTER AT MI	C	.0	502,400	0	502,400
51618310042400000	40007618	RIVERWALK CENTER AT MI	C	.0	4,182,100	0	4,182,100
		PROPERTY TOTAL		.0	4,684,500	0	4,684,500
51618310042401000	40007618	RIVERWALK CENTER AT MI	C	.0	78,800	0	78,800
51618310042500000	40002443	JKP CORP DBA UPTOWN LI	C	.0	28,300	0	28,300
51618310042500000	40002443	JKP CORP DBA UPTOWN LI	C	.0	62,900	0	62,900
		PROPERTY TOTAL		.0	91,200	0	91,200
51618310042600000	40002444	203 NE FRONT ST LLC	C	.0	64,500	0	64,500
51618310042600000	40002444	203 NE FRONT ST LLC	C	.0	230,100	0	230,100

CURRENT VALUES

EXEMPTS INCLUDED

PROPERTY	OWNER NAME	CLASS	COUNT	ASSESSMENT	DEFERRED	NET ASSESSMENT
	PROPERTY TOTAL		.0	294,600	0	294,600
51618310042700000	40001766 GROWMARK FS INC	C	.0	90,400	0	90,400
51618310042700000	40001766 GROWMARK FS INC	C	.0	423,700	0	423,700
	PROPERTY TOTAL		.0	514,100	0	514,100
51618310042701000	40001766 GROWMARK FS INC	C	.0	96,100	0	96,100
51618310042900000	40006923 CHALLENGE AUTOMOTIVE S	C	.0	158,200	0	158,200
51618310042900000	40006923 CHALLENGE AUTOMOTIVE S	C	.0	48,500	0	48,500
	PROPERTY TOTAL		.0	206,700	0	206,700
51618310043000000	40001014 CITY OF MILFORD	E	.0	192,000	0	192,000
51618310043000000	40001014 CITY OF MILFORD	E	.0	41,000	0	41,000
	PROPERTY TOTAL		.0	233,000	0	233,000
51618310043100000	40002447 SILICATO, DENNIS	C	.0	115,700	0	115,700
51618310043100000	40002447 SILICATO, DENNIS	C	.0	444,000	0	444,000
	PROPERTY TOTAL		.0	559,700	0	559,700
51618310043101000	40006629 HOUSER, LAWRENCE J SR	C	.0	46,100	0	46,100
51618310043102000	40006629 HOUSER, LAWRENCE J SR	C	.0	51,100	0	51,100
51618310043102000	40006629 HOUSER, LAWRENCE J SR	C	.0	102,200	0	102,200
	PROPERTY TOTAL		.0	153,300	0	153,300
51618310043200000	40002449 MILFORD SENIOR CENTER	E	.0	164,000	0	164,000
51618310043200000	40002449 MILFORD SENIOR CENTER	E	.0	1,075,600	0	1,075,600
	PROPERTY TOTAL		.0	1,239,600	0	1,239,600
51618310043600000	40002450 KENT & SUSSEX MOTOR IN	C	.0	35,600	0	35,600
51618310043600000	40002450 KENT & SUSSEX MOTOR IN	C	.0	282,800	0	282,800
	PROPERTY TOTAL		.0	318,400	0	318,400
51618310043700000	40002415 PARKING AUTHORITY OF M	E	.0	78,100	0	78,100
51618310043700000	40002415 PARKING AUTHORITY OF M	E	.0	13,900	0	13,900
	PROPERTY TOTAL		.0	92,000	0	92,000
51618310043800000	40006649 J & R WALNUT STREET PR	C	.0	61,700	0	61,700
51618310043800000	40006649 J & R WALNUT STREET PR	C	.0	296,800	0	296,800
	PROPERTY TOTAL		.0	358,500	0	358,500
51618310043801000	40006649 J & R WALNUT STREET PR	C	.0	38,300	0	38,300
51618310043801000	40006649 J & R WALNUT STREET PR	C	.0	112,500	0	112,500
	PROPERTY TOTAL		.0	150,800	0	150,800
51618310043900000	40006628 TRINITY REDEVELOPMENT	C	.0	25,900	0	25,900
51618310043900000	40006628 TRINITY REDEVELOPMENT	C	.0	176,100	0	176,100
	PROPERTY TOTAL		.0	202,000	0	202,000
51618310044000000	40006628 TRINITY REDEVELOPMENT	C	.0	40,900	0	40,900
51618310044000000	40006628 TRINITY REDEVELOPMENT	C	.0	93,100	0	93,100

CURRENT VALUES

EXEMPTS INCLUDED

PROPERTY	OWNER NAME	CLASS	COUNT	ASSESSMENT	DEFERRED	NET ASSESSMENT
	PROPERTY TOTAL		.0	134,000	0	134,000
51618310044100000	40006628 TRINITY REDEVELOPMENT	C	.0	24,300	0	24,300
51618310044100000	40006628 TRINITY REDEVELOPMENT	C	.0	1,700	0	1,700
	PROPERTY TOTAL		.0	26,000	0	26,000
51618310044200000	40006628 TRINITY REDEVELOPMENT	C	.0	30,000	0	30,000
51618310044200000	40006628 TRINITY REDEVELOPMENT	C	.0	188,500	0	188,500
	PROPERTY TOTAL		.0	218,500	0	218,500
51618310044300000	40006604 SILICATO DEVELOPMENT C	C	.0	91,700	0	91,700
51618310044300000	40006604 SILICATO DEVELOPMENT C	C	.0	817,400	0	817,400
	PROPERTY TOTAL		.0	909,100	0	909,100
51618310044400000	40005281 39 NORTH WALNUT LLC	C	.0	52,200	0	52,200
51618310044400000	40005281 39 NORTH WALNUT LLC	C	.0	520,000	0	520,000
	PROPERTY TOTAL		.0	572,200	0	572,200
51618310044401000	40004426 HAUSER, CHARLES A	C	.0	41,500	0	41,500
51618310044401000	40004426 HAUSER, CHARLES A	C	.0	267,600	0	267,600
	PROPERTY TOTAL		.0	309,100	0	309,100
51618310044500000	40004426 HAUSER, CHARLES A	C	.0	28,800	0	28,800
51618310044500000	40004426 HAUSER, CHARLES A	C	.0	96,700	0	96,700
	PROPERTY TOTAL		.0	125,500	0	125,500
51618310044600000	40006689 DOWNTOWN PROPERTIES OF	C	.0	25,000	0	25,000
51618310044600000	40006689 DOWNTOWN PROPERTIES OF	C	.0	264,200	0	264,200
	PROPERTY TOTAL		.0	289,200	0	289,200
51618310044601000	40006689 DOWNTOWN PROPERTIES OF	C	.0	100	0	100
51618310044700000	40002457 40-46 NORTH WALNUT STR	C	.0	26,600	0	26,600
51618310044700000	40002457 40-46 NORTH WALNUT STR	C	.0	95,700	0	95,700
	PROPERTY TOTAL		.0	122,300	0	122,300
51618310044800000	40004087 10 FRONT LLC	C	.0	31,500	0	31,500
51618310044800000	40004087 10 FRONT LLC	C	.0	296,600	0	296,600
	PROPERTY TOTAL		.0	328,100	0	328,100
51618310044900000	40005931 NW FRONT STREET LLC	R	.0	44,100	0	44,100
51618310044900000	40005931 NW FRONT STREET LLC	R	.0	128,100	0	128,100
	PROPERTY TOTAL		.0	172,200	0	172,200
51618310045000000	40006628 TRINITY REDEVELOPMENT	C	.0	25,800	0	25,800
51618310045000000	40006628 TRINITY REDEVELOPMENT	C	.0	46,300	0	46,300
	PROPERTY TOTAL		.0	72,100	0	72,100
51618310045100000	40006391 BOAT DRINKS LLC	C	.0	26,100	0	26,100
51618310045100000	40006391 BOAT DRINKS LLC	C	.0	68,900	0	68,900
	PROPERTY TOTAL		.0	95,000	0	95,000

CURRENT VALUES

EXEMPTS INCLUDED

PROPERTY	OWNER NAME	CLASS	COUNT	ASSESSMENT	DEFERRED	NET ASSESSMENT
51618310045200000	40006649 J & R WALNUT STREET PR	C	.0	27,600	0	27,600
51618310045200000	40006649 J & R WALNUT STREET PR	C	.0	137,400	0	137,400
	PROPERTY TOTAL		.0	165,000	0	165,000
51618310045300000	40006649 J & R WALNUT STREET PR	C	.0	14,300	0	14,300
51618310045400000	40006593 GIP MILFORD LLC	C	.0	82,700	0	82,700
51618310045400000	40006593 GIP MILFORD LLC	C	.0	1,076,000	0	1,076,000
	PROPERTY TOTAL		.0	1,158,700	0	1,158,700
51618310045401000	40002613 PERNS PROPERTIES LLC	C	.0	27,300	0	27,300
51618310045401000	40002613 PERNS PROPERTIES LLC	C	.0	183,200	0	183,200
	PROPERTY TOTAL		.0	210,500	0	210,500
51618310045500000	40001014 CITY OF MILFORD	E	.0	28,800	0	28,800
51618310045500000	40001014 CITY OF MILFORD	E	.0	3,000	0	3,000
	PROPERTY TOTAL		.0	31,800	0	31,800
51618310045600000	40006614 AMMA-NANA LLC	C	.0	87,900	0	87,900
51618310045600000	40006614 AMMA-NANA LLC	C	.0	608,000	0	608,000
	PROPERTY TOTAL		.0	695,900	0	695,900
51618310045601000	40001014 CITY OF MILFORD	E	.0	28,700	0	28,700
51618310045800000	40004088 LOCKHART II, THOMAS L	R	.0	21,900	0	21,900
51618310045800000	40004088 LOCKHART II, THOMAS L	R	.0	64,900	0	64,900
	PROPERTY TOTAL		.0	86,800	0	86,800
51618310045801000	40000101 CITY OF MILFORD	E	.0	23,500	0	23,500
51618310045900000	40006689 DOWNTOWN PROPERTIES OF	R	.0	25,000	0	25,000
51618310045900000	40006689 DOWNTOWN PROPERTIES OF	R	.0	114,600	0	114,600
	PROPERTY TOTAL		.0	139,600	0	139,600
51618310045901000	40001014 CITY OF MILFORD	E	.0	26,000	0	26,000
51618310046000000	40006689 DOWNTOWN PROPERTIES OF	R	.0	21,000	0	21,000
51618310046000000	40006689 DOWNTOWN PROPERTIES OF	R	.0	196,000	0	196,000
	PROPERTY TOTAL		.0	217,000	0	217,000
51618310046001000	40001014 CITY OF MILFORD	E	.0	24,500	0	24,500
51618310046200000	40005283 MACOPA LLC	R	.0	27,400	0	27,400
51618310046200000	40005283 MACOPA LLC	R	.0	227,700	0	227,700
	PROPERTY TOTAL		.0	255,100	0	255,100
51618310046201000	40001014 CITY OF MILFORD	E	.0	30,800	0	30,800
51618310046300000	40002466 FRANCIS, EARL C	R	.0	28,600	0	28,600
51618310046300000	40002466 FRANCIS, EARL C	R	.0	173,900	0	173,900
	PROPERTY TOTAL		.0	202,500	0	202,500

CURRENT VALUES

EXEMPTS INCLUDED

PROPERTY	OWNER	NAME	CLASS	COUNT	ASSESSMENT	DEFERRED	NET ASSESSMENT
51618310046400000	40007703	FRANCIS, EARL & KATHRY	R	.0	20,300	0	20,300
51618310046500000	40005934	MADDEN, JANE N	R	.0	19,200	0	19,200
51618310046500000	40005934	MADDEN, JANE N	R	.0	106,600	0	106,600
		PROPERTY TOTAL		.0	125,800	0	125,800
51618310046600000	40005934	MADDEN, JANE N	R	.0	26,000	0	26,000
51618310046600000	40005934	MADDEN, JANE N	R	.0	149,500	0	149,500
		PROPERTY TOTAL		.0	175,500	0	175,500
51618310046700000	40006681	TRUE DELIVERANCE HOLIN	E	.0	66,200	0	66,200
51618310046700000	40006681	TRUE DELIVERANCE HOLIN	E	.0	236,500	0	236,500
		PROPERTY TOTAL		.0	302,700	0	302,700
51618310046800000	40007585	OUTTEN, E STUART JR	C	.0	54,000	0	54,000
51618310046800000	40007585	OUTTEN, E STUART JR	C	.0	31,200	0	31,200
		PROPERTY TOTAL		.0	85,200	0	85,200
51618310046900000	40006369	DE OZ PROPERTY MANAGEM	C	.0	66,500	0	66,500
51618310046900000	40006369	DE OZ PROPERTY MANAGEM	C	.0	6,000	0	6,000
		PROPERTY TOTAL		.0	72,500	0	72,500
51618311010100000	40006606	CITY OF MILFORD - POLI	E	.0	210,000	0	210,000
51618311010100000	40006606	CITY OF MILFORD - POLI	E	.0	668,300	0	668,300
		PROPERTY TOTAL		.0	878,300	0	878,300
51618311010200000	40002474	TAX MANAGEMENT SERVICE	C	.0	56,700	0	56,700
51618311010200000	40002474	TAX MANAGEMENT SERVICE	C	.0	221,800	0	221,800
		PROPERTY TOTAL		.0	278,500	0	278,500
51618311010300000	40002474	TAX MANAGEMENT SERVICE	C	.0	172,700	0	172,700
51618311010300000	40002474	TAX MANAGEMENT SERVICE	C	.0	92,900	0	92,900
		PROPERTY TOTAL		.0	265,600	0	265,600
51618311010400000	40001014	CITY OF MILFORD	E	.0	240,000	0	240,000

CURRENT VALUES SUMMARY

EXEMPTS INCLUDED

TYPE	CLASS		NUMBER	COUNT	ASSESSMENT	DEFERRED	NET ASSESSMENT
LAND	A	MULT-FAMILY	24	.0	6,492,200	0	6,492,200
LAND	C	COMMERCIAL	440	.0	96,665,300	0	96,665,300
LAND	E	EXEMPT	305	.0	62,308,000	0	62,308,000
LAND	F	AGRICULTURE	3	.0	386,100	0	386,100
LAND	I	INDUSTRIAL	10	.0	2,591,600	0	2,591,600
LAND	R	RESIDENTIAL	5,535	.0	150,891,800	0	150,891,800
		TOTAL LAND	6,317	.0	319,335,000	0	319,335,000
BLDG	A	MULT-FAMILY	25	.0	64,930,700	0	64,930,700
BLDG	C	COMMERCIAL	350	.0	235,386,100	0	235,386,100
BLDG	E	EXEMPT	151	.0	295,524,400	0	295,524,400
BLDG	F	AGRICULTURE	3	.0	492,000	0	492,000
BLDG	I	INDUSTRIAL	6	.0	8,724,300	0	8,724,300
BLDG	R	RESIDENTIAL	4,132	.0	524,703,900	0	524,703,900
BLDG	U	PUBLIC UTILITIES	6	.0	5,462,975	0	5,462,975
		TOTAL BLDG	4,673	.0	1,135,224,375	0	1,135,224,375
		FINAL TOTAL	10,990	.0	1,454,559,375	0	1,454,559,375

CURRENT VALUES

DEFINE SCREEN CRITERIA

Version	0 - Current
Tax year	0
Class code	to zzzz
Include land values	Y
building values	Y
personal property values	N
Jurisdiction	to zzzz
Charge code	to zzzzzz
Apply charge base percent	N
Properties	Active
Only active properties with no values	N
Include exempt properties	I
Sequence by	Property
Totals only	N
Special cond	
Spec cond code1	
Spec cond code2	
Spec cond code3	

** END OF REPORT - Generated by SMF **

Briseyda Ramirez

Event Coordinator, Bibi's Mexican Restaurant

(302) 430-6167

Date: 06/03/24

To:

City Council of Milford

Joseph Ronnie Rogers Council Chambers
201 South Walnut Street
Milford, DE 19963

Subject: Request for Approval to Host Outdoor Event with Alcohol Service – June 21st, 2025

Dear Council Members,

On behalf of Bibi's Mexican Restaurant, located in downtown Milford, Delaware, I am writing to formally request approval to host an outdoor nonprofit community event on Saturday, June 21st, 2025, on the premises located at 209 NE Front St A, Milford, DE 19963, with the full permission of our landlord and the cooperation of city officials.

The purpose of this special event is to celebrate the 11-year anniversary of Bibi's Mexican Restaurant and to give back to the community that has supported us throughout the years. We've also decided to donate some proceeds to a local nonprofit organization. This will be a celebration, intended to bring families and neighbors together in a festive, safe, and culturally vibrant environment.

As part of the celebration, we are requesting permission to sell alcoholic beverages at the event. We fully recognize the responsibilities that come with serving alcohol and have developed a comprehensive plan to ensure the safety and compliance of all attendees:

1. Alcohol Sales and Age Verification:

All alcoholic beverages will be sold and served by trained staff who are over the age of 21 and TIPS-certified (or equivalent). Every guest wishing to purchase or consume alcohol will be required to present valid government-issued identification at a designated ID check station. Upon verification, they will be issued a wristband indicating they are of legal drinking age (21+).

2. Wristband Monitoring:

Only individuals wearing wristbands will be permitted to purchase or consume alcohol. Staff will be instructed to strictly enforce this policy, and wristbands will be color-coded and checked frequently to prevent underage consumption or misuse.

3. Security and Law Enforcement Presence:

To ensure a safe and orderly environment, we will have uniformed police officers on-site for the duration of the event, working in partnership with our team. Additionally, professional security personnel will be hired to patrol the event grounds, with specific attention given to alcohol service areas and crowd management.

4. Controlled Alcohol Area (Optional):

We are going to designate a clearly marked or enclosed area for alcohol consumption to ensure closer supervision and adherence to legal guidelines.

We are dedicated to working in full compliance with all city and state regulations, and are happy to meet any additional requirements or conditions that may be necessary for approval. Our goal is to celebrate a milestone in our business with our community in a safe, respectful, and joyful atmosphere.

We respectfully ask for your approval and support for this event. Should you require any further documentation, clarification, or inspection, please feel free to contact me directly at (302) 430-6167 or at delawareeventsb@gmail.com

Thank you for your consideration.

Sincerely,

Briseyda Ramirez

Event Coordinator

Bibi’s Mexican Restaurant

Iglesia Pentecostal La Senda Antigua-Milford Inc.
502 S E Front Street
Milford, DE 19960

May 15, 2025

City of Milford
Annexation Committee
Planning and Zoning
201 South Walnut Street
Milford, DE 19963

RE: PETITION OF ANNEXATION
Sussex County Tax Map No.: 330-16.00-07.00
Property Address: 20913 Johnson Road
Lincoln, DE 19960

Dear Annexation Committee:

Please accept this letter as a formal request for annexation of the above-referenced parcel into the City of Milford. This property is currently zoned as Agricultural Residential (AR-1) and the parcel is vacant. As per the City of Milford Comprehensive Plan the parcel is designated as Proposed Moderate Density Residential. We are requesting R-1 zoning for this property which contains 2.6890 acres.

The purpose of this request is to utilize the City of Milford sewer and water services for the place of worship that will be constructed on the parcel. Sewer and water services are available via the adjacent Wickersham development.

If you have any questions, please contact the Applicant or the Engineer at:


Applicant	Engineer
Roel Fuenntes	Troy L. Adams, P.E. / Mountain Consulting, Inc.
(302) 841-2533	(302) 922-5574

Warm regards,

Roel Fuenntes
For Iglesia Pentecostal La Senda Antigua-Milford Inc.

Witness

Adan Baltazar
Pastor, Iglesia Pentecostal La Senda Antigua-Milford Inc.

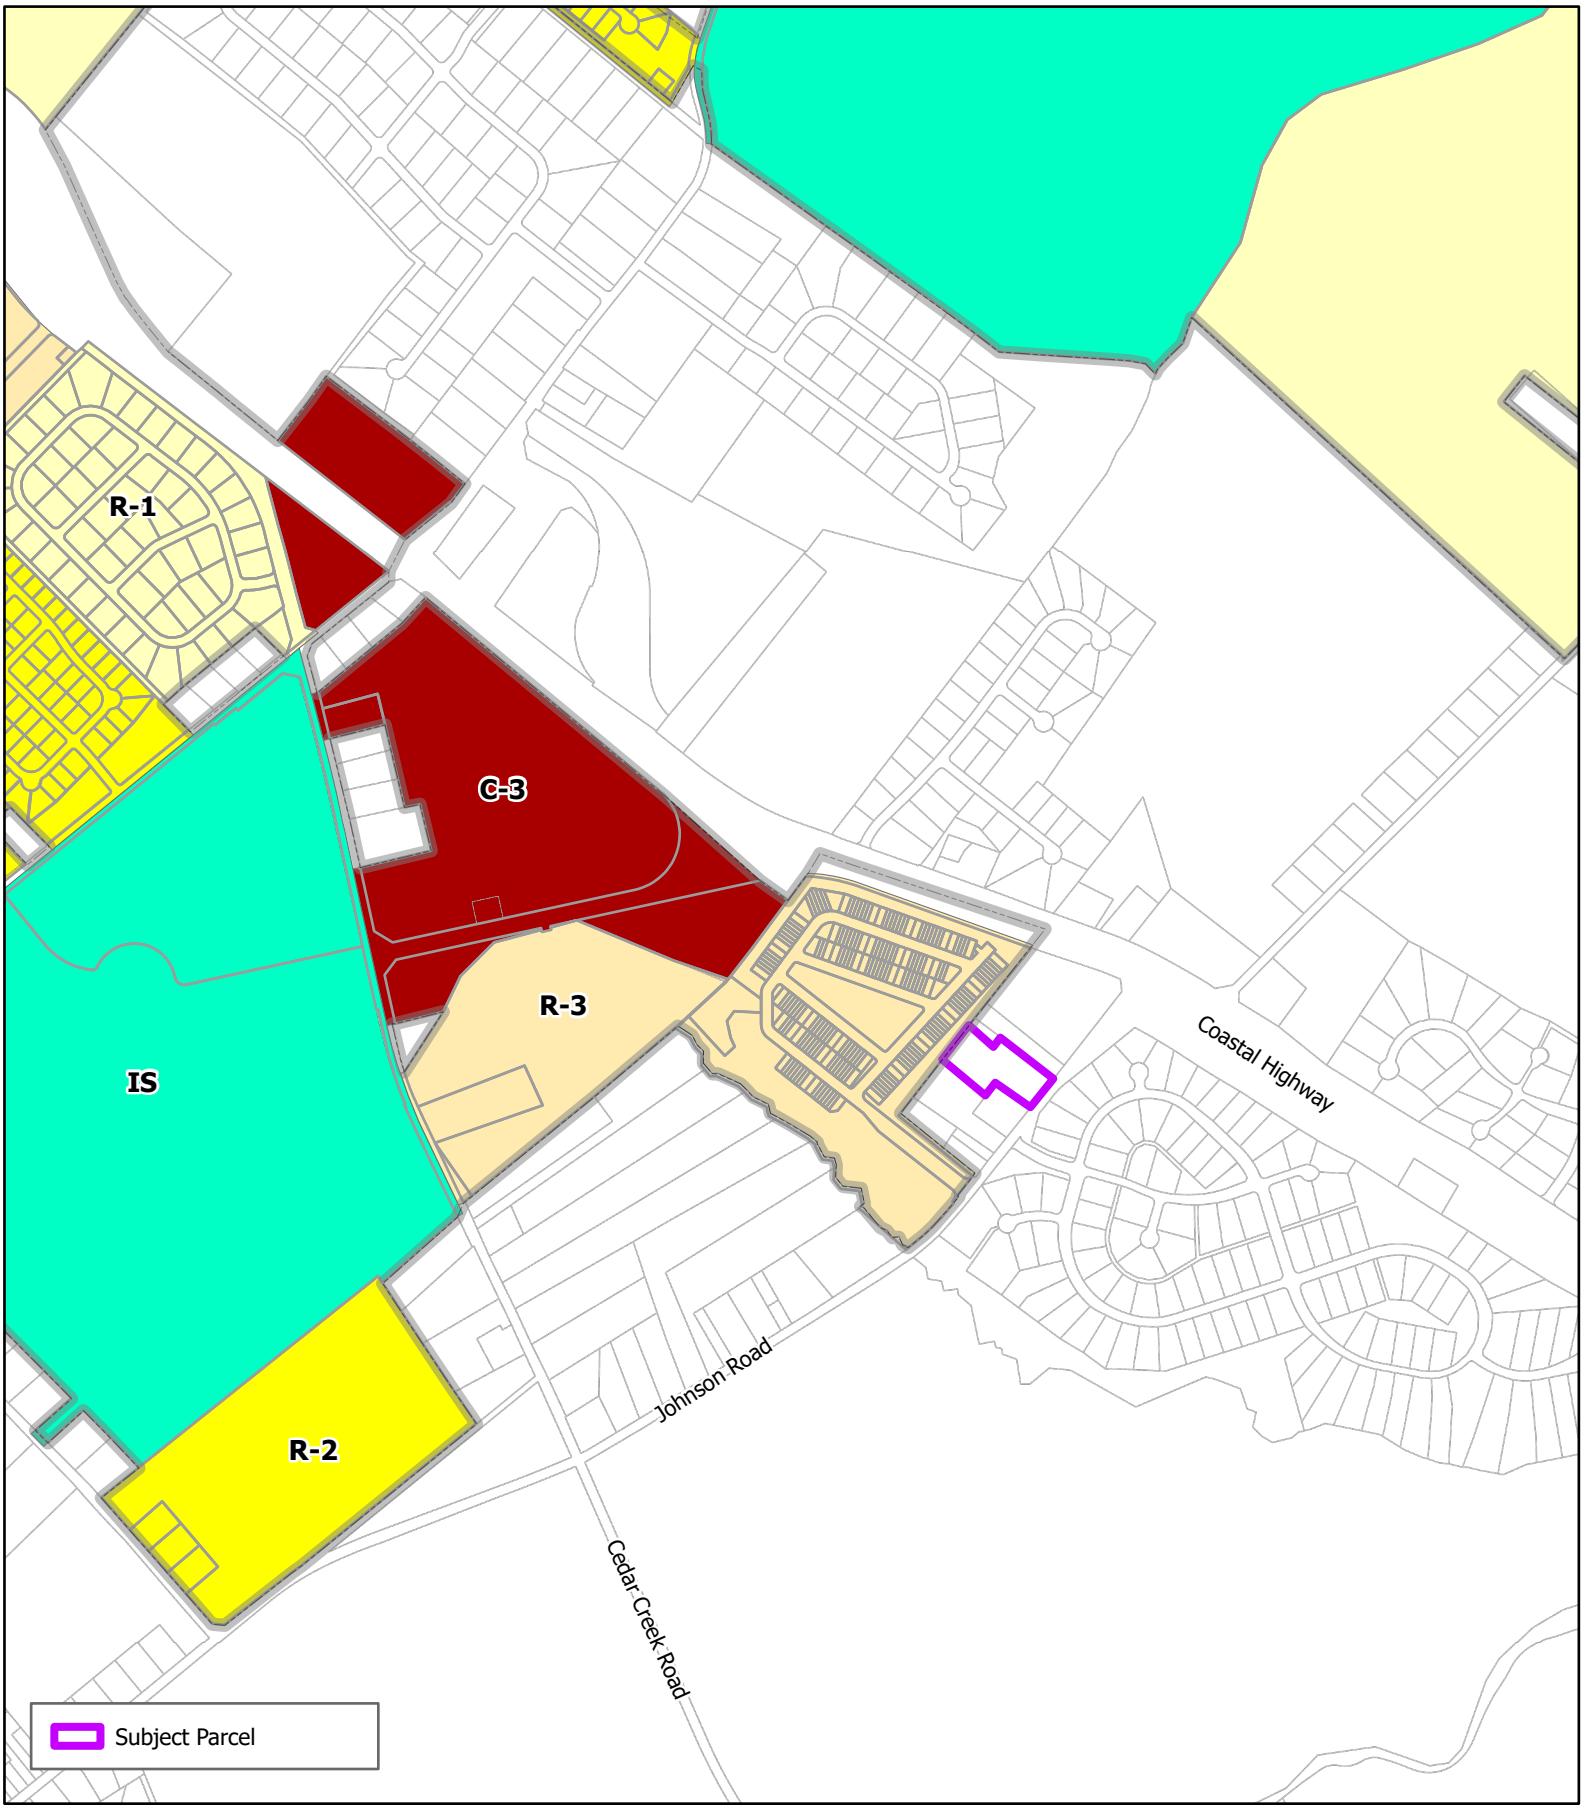

THE CITY of Milford DELAWARE

Scale: Feet
0 500 1,000

Drawn by: WRP

Date: 05/23/25


Filepath: Annexation_IglesiaPentecostal.aprx

Title:

Annexation
Iglesia Pentecostal
La Senda Antigua - Milford, Inc.
Location & Zoning M

NOTES

1. PREPARED WITHOUT THE BENEFIT OF A TITLE REPORT.
2. BUILDING DISTANCES TO PROPERTY LINES SHOULD NOT BE USED FOR FUTURE DETERMINATION OF IMPROVEMENT.
3. LOTS SHOWN IS SUBJECT TO EASEMENTS AND RESTRICTIONS OF RECORD.
4. WE HEREBY CERTIFY THAT THIS PLAN WAS PREPARED FOR THE INDIVIDUAL(S) NOTED BELOW,
5. NO RESPONSIBILITY IS IMPLIED AND/OR ASSUMED TO ANY FUTURE LAND OWNER OR OCCUPANT.
6. THIS PLAN IS BASED UPON THE RECORD PLAN(S) NOTED AND/OR DEED RECORDS SHOWN THUS (D/R), & PHYSICAL EVIDENCE FOUND.
7. SOURCE OF TITLE: D/R 4898–169, PLOT BOOK 436, PAGE 22
8. SURVEY CLASSIFICATION: SUBURBAN

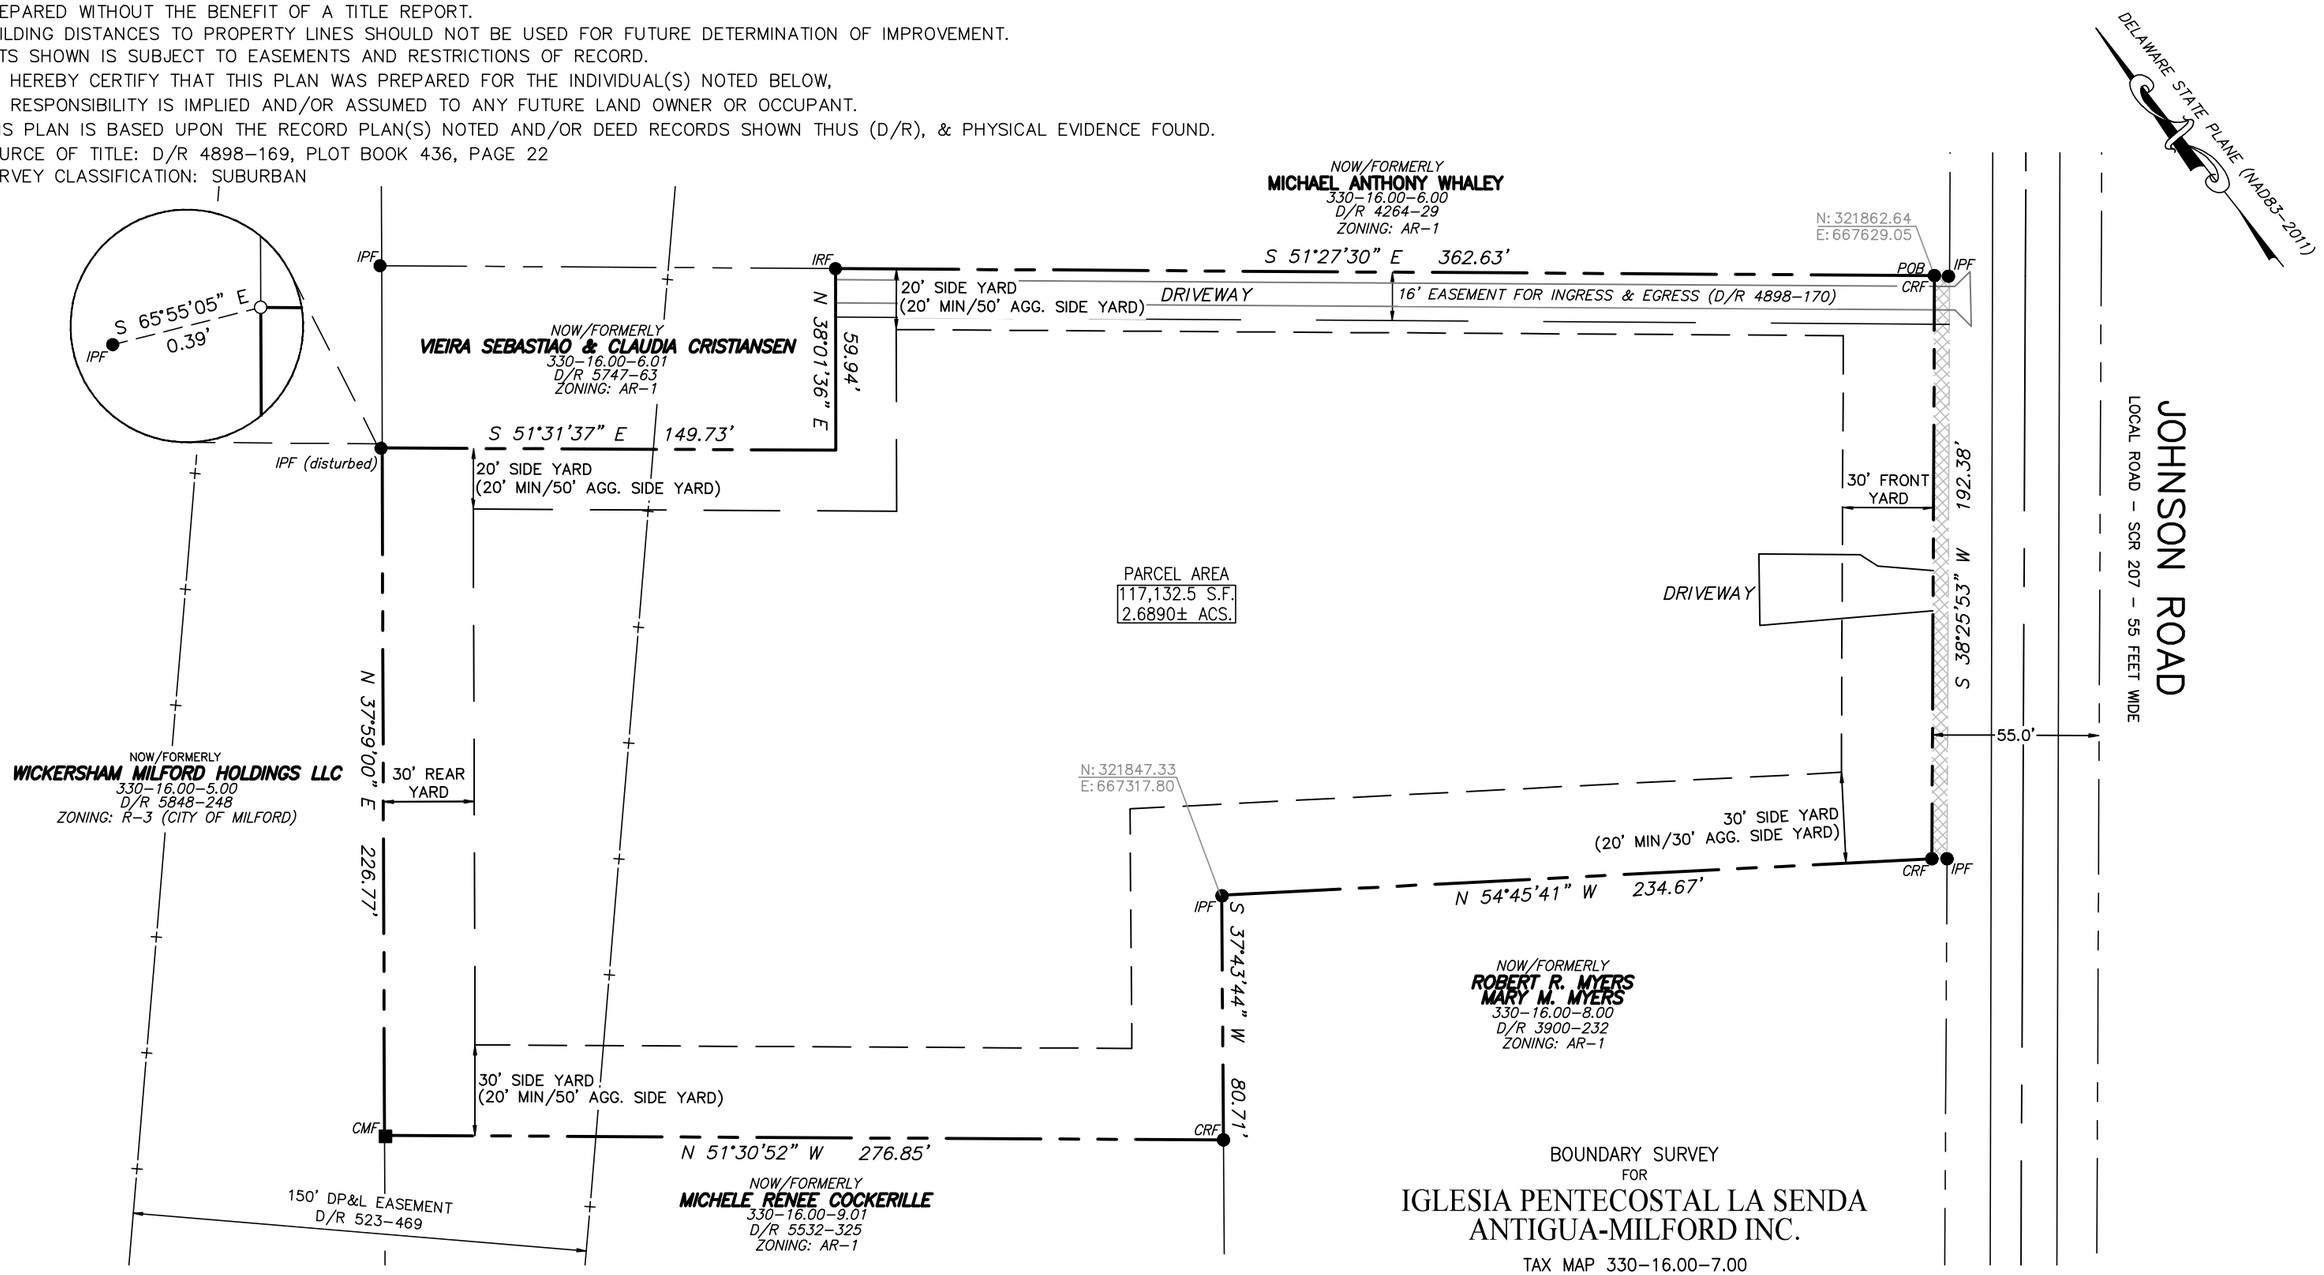

BOUNDARY SURVEY
FOR
IGLESIA PENTECOSTAL LA SENDA ANTIGUA-MILFORD INC.

TAX MAP 330–16.00–7.00
ZONING: AR–1

CEDAR CREEK HUNDRED – SUSSEX COUNTY
STATE OF DELAWARE

LEGEND

POC	POINT OF COMMENCEMENT
POB	POINT OF BEGINNING
■ CMF	CONCRETE MONUMENT FOUND
● IRF	IRON REBAR FOUND
● IPF	IRON PIPE FOUND
▨	5' R.O.W. DEDICATION

0' 25' 50' 100'
GRAPHIC SCALE

TROY L. ADAMS
LICENSE
No. 12002
PROFESSIONAL ENGINEER
DELAWARE
5/15/2025

DESIGNED BY:	INITIALS
DRAWN BY:	TLA
CHECKED BY:	TLA
APPROVED(DESIGN)	
APPROVED(CONSTRUCTION)	

mountain consulting
103 S. Bradford Street
Dover, DE 19904
P.O. Box 558
Dover, DE 19903
302.744.9875 Tel
866.672.6428 Fax

BOUNDARY SURVEY PLAN

20913 JOHNSON ROAD
MILFORD, DE 19963

SCALE	DATE	PROJECT NO.	FIGURE
1"=50'	5/14/2025	2022145SM	1

20297

BK: 4898 PG: 169

TAX MAP & PARCEL #: 3-30 16.00 7.00
PREPARED BY & RETURN TO:
Law Office of Susan Pittard Weidman, P.A.
406 Rehoboth Avenue
Rehoboth Beach, DE 19971
File No. 17796

Unofficial Copy

THIS DEED, made this 16th day of May, 2018,

- BETWEEN -

JOHN D. GIBSON and **ROSE D. GIBSON**, of 7189 Coastal Highway, Milford, DE 19963, parties of the first part,

- AND -

IGLESIA PENTECOSTAL LA SENDA ANTIGUA - MILFORD, INC., of 20913 Johnson Rd., Lincoln, DE 19960, party of the second part.

WITNESSETH: That the said parties of the first part, for and in consideration of the sum of **One and 00/100 Dollars ($1.00)**, lawful money of the United States of America, the receipt whereof is hereby acknowledged, hereby grant and convey unto the party of the second part, and its heirs and assigns, in fee simple, the following described lands, situate, lying and being in Sussex County, State of Delaware:

ALL that certain tract, piece and parcel of land, lying and being in Cedar Creek Hundred, Sussex County, and State of Delaware, fronting on the northwesterly side of County Route 207 at 50 feet wide, and more particularly described as follows, to wit:

BEGINNING at a found iron pipe at the aforementioned northwesterly (erroneously described as being "southwesterly" in prior deed of record) right-of-way line of 207 and at the southeasterly corner of lands late of Marvin Woodard; thence running with lands late of Marvin Woodard the following two courses; (1) North 46 degrees 38 minutes 47 seconds West 239.70 feet to a found iron pipe and (2) South 45 degrees 49 minutes 33 seconds West 80.27 feet to a set iron pipe at a corner for other lands nor or formerly of Magliochetti; thence proceeding with other lands now or formerly of Magliochetti North 43 degrees 30 minutes 41 seconds West 276.76 feet to a found

concrete monument on line of lands of Vannie Roberts; thence running with lands of Vannie Roberts North 45 degrees 59 minutes East 226.87 feet to a found iron pipe at the northwesterly corner of lands of John D. Whaley; thence proceeding with lands of John D. Whaley the following two courses: (1) South 43 degrees 23 minutes 22 seconds East 150.00 feet to an iron pipe; and (2) North 45 degrees 59 minutes East 60.00 feet to an iron pipe on line of James Ross; thence proceeding with lands of James Ross South 43 degrees 23 minutes 22 seconds East 367.74 feet to an iron pipe at the aforementioned northwesterly right-of-way line of Route 207; thence finally running with said right-of-way line of Route 207 South 46 degrees 30 minutes West 192.38 feet to the place of beginning, containing 2.7118 acres of land, more or less, subject to the right of ingress and egress to lands of John D. Whaley over a 16 foot wide outlet, beginning at the northwesterly right-of-way line of Route 207 and following the aforementioned northwesterly property line of lands of James Ross.

BEING ALL and the same lands and premises which were conveyed unto John D. Gibson and Rose D. Gibson, by deed of Kenneth L. Troyer dated October 26, 2007, and recorded in the Office of the Recorder of Deeds in and for Sussex County, DELAWARE, on October 29, 2007, in Deed Book 3514, Page 336.

SUBJECT to any and all restrictions, reservations, conditions, easements and agreements of record in the Office of the Recorder of Deeds in and for Sussex County, Delaware.

Unofficial Copy

IN WITNESS WHEREOF, the parties of the first part have hereunto set their hands and seals the day and year first above written.

Witness

John D. Gibson (SEAL)
John D. Gibson

Witness

Rose D Gibson (SEAL)
Rose D. Gibson

STATE OF DELAWARE, COUNTY OF SUSSEX: to-wit

BE IT REMEMBERED, that on this 16 day of May, 2018, personally came before me, the subscriber, John D. Gibson and Rose D. Gibson, parties of the first part to this Indenture, known to me personally to be such, and acknowledged this Indenture to be their act and deed.

GIVEN under my Hand and Seal of Office the day and year aforesaid.

Notary Public

My Commission Expires: _____

SUSAN PITTARD GARDNER
ATTORNEY AT LAW WITH
POWER TO ACT AS NOTARY PUBLIC
PER 29 DEL. C. SEC 4323 (A) (3)

Recorder of Deeds
Scott Dailey
Jun 06,2018 09:37A
Sussex County
Doc. Surcharge Paid

RECEIVED
Jun 06,2018
ASSESSMENT DIVISION
OF SUSSEX COUNTY

Consideration: 75,000.00

County	562.50
State	937.50
Town	
Total:	1,500.00

Received: Love M Jun 06,2018

Unofficial Copy

1.04 Annexation.

The City may from time to time extend its boundaries through the process of annexation in accordance with the Delaware Code and the following procedures shall apply:

(a) All the property owners of the territory contiguous to the then existing corporate limits and territory of the City of Milford, by written Petition with the signature of each such Petitioner duly witnessed, may request the City Council to annex that certain territory in which they own property.

(1) The petition presented to the City Council shall include the tax parcel number(s), a description of the territory requested to be annexed in electronic format, a sealed survey (dated within 1 year of the petition), present and requested zoning, a statement of compliance with the Comprehensive Plan and the reasons for the requested annexation.

(2) If the Planning Director deems the petition complete, the petition shall be provided to the Mayor and City Council to be referred to the Annexation Committee. If the Annexation Committee is not duly constituted, the Mayor of the City of Milford shall appoint a Committee composed of not less than 3 of the elected members of the City Council and one member of the City Planning Commission to investigate the possibility of annexation. Not later than 90 days following referral of the petition to the Annexation Committee by the City Council the Committee shall submit a written report containing its findings and conclusions to the Mayor and City Council of Milford. The report so submitted shall include the advantages and disadvantages of the proposed annexation, both to the City of Milford and to the territory proposed to be annexed, and shall contain the recommendation of the Committee whether or not to proceed with the proposed annexation and the reasons therefore, as well as a recommended zoning district for the property to be annexed.

(3) A Plan of Services for the property must be completed in accordance with Delaware Code. This Plan of Services must be completed for review and acceptance by all necessary agencies prior to final legislative action on the annexation.

(4) The annexation petition and zoning application shall also be referred to the Planning Commission for a Public Hearing and review and recommendation to City Council. Within 60 days of the final recommendation by the Planning Commission, City Council shall hold a public hearing to consider the annexation petition and zoning application.

(5) Following the public hearing on the proposed annexation petition and subject to the acceptance of the Plan of Services, City Council may then adopt an ordinance annexing such territory to the City of Milford. Such ordinance shall be passed by the affirmative vote of 2/3 of all the elected members of the City Council. If the ordinance fails to receive the affirmative vote of 2/3 of the elected members of the City Council, the territory proposed to be annexed shall not again be considered for annexation for a period of 6 months from the date that the resolution failed to receive the required affirmative vote. The concurrent zoning application shall be considered for adoption by City Council in accordance with the provisions set forth hereafter and in this Charter and the Code of the City of Milford.

(6) The public notice of the annexation ordinance shall contain a description of the territory proposed to be annexed, requested zoning and shall fix a time and place for a public hearing on the subject of the proposed annexation and zoning. The public notice of the annexation ordinance shall be published in a newspaper having a general circulation in the City of Milford at least 1 week prior to the date set for the public hearing, or, at the discretion of the City Council, the said notice shall be posted in 2 public places both in the City of Milford and in the territory proposed to be annexed and the City website.

(7) If the ordinance receives a favorable vote for annexation, the City Council shall cause a description and a plot of the territory so annexed to be recorded in the Office of the Recorder of Deeds in and for the county in which the property is located, but in no event, shall said recordation be completed more than 90 days following the date of the favorable vote for annexation by the City Council. The territory considered for annexation shall be considered to be a part of the City of Milford from the time of recordation. The failure to record the description of the plot within a specified time shall not make the annexation invalid, but such annexation shall be deemed to be effective at the expiration of the 90 day period from the date of the favorable vote of the City Council.

(b) If 5 or more property owners, but less than all of the property owners of a territory contiguous to the then limits and territory of the City of Milford, by written Petition with the signature of each such Petitioner duly witnessed, shall request the City Council to annex that certain territory in which they own property.

(1) The procedure for consideration of a petition under Section 1.04(b) of this Charter shall be the same as the procedure under Section 1.04(1)(1 through 7), unless otherwise stated.

(2) The ordinance adopted under the procedures of Section 1.04 (a) (1 through 7) of this Charter applicable to petitions filed under Section 1.04(b) shall be subject to the approval of the property owners in the territory to be annexed. Said approval or disapproval shall be signified at a Special Election as set forth hereafter.

(3) In the event that the ordinance for annexation does not receive an affirmative vote by 2/3 of all the elected members of the City Council, no Special Election shall be held and the territory previously proposed to be annexed shall not again be considered for annexation for a period of 6 months from the date the ordinance failed to receive the required affirmative vote.

(4) Following the affirmative vote but in no event later than 30 days after said ordinance has been adopted, the City Council shall order a Special Election to be held not less than 30 nor more than 60 days after said affirmative ordinance was adopted by City Council.

(5) The notice of the time and place of the said Special Election shall be published within 30 days immediately preceding the date of this Special Election in at least 2 issues of a newspaper having a general circulation in the City of Milford, or, at the discretion of the City Council, the said notice may be posted in 2 public places, in the City of Milford, in the territory proposed to be annexed, and on the City website at least 15 days prior to the date set forth for the said Special Election.

(6) At the Special Election, each person who has an ownership interest in a property in the territory proposed to be annexed shall have 1 vote and every partnership, corporation, company, or other legally created artificial entity in the territory proposed to be annexed which has an ownership interest in a property in the territory proposed to be annexed shall have 1 vote. Property held by a partnership or by a corporation shall vote only by a power of attorney, corporate resolution, or authorization affidavit duly executed. In the event that an individual holds a Power of Attorney or corporate resolution duly executed and acknowledged, specifically authorizing the said individual to vote on behalf of a partnership or by a corporation at the said Special Election, before that person votes, a duly authenticated Power of Attorney or corporate resolution, shall be filed in the Office of the City Manager of the City of Milford. Said Power of Attorney or corporate resolution so filed shall constitute conclusive evidence of the right of said person to vote in the Special Election for such partnership or for such corporation. Property owners, individuals, or entities in the area proposed to be annexed shall have only 1 vote regardless of the number of parcels owned.

(7) The City Council of the City of Milford may cause either voting machines or paper ballots to be used in the Special Election, the form of the ballot to be printed as follows:

[ ] For the proposed annexation.

[ ] Against the proposed annexation.

(8) The Mayor of the City of Milford shall appoint 3 persons to act as a Board of Special Election. One of the said persons so appointed shall be designated as the Presiding Officer. Voting shall be conducted in a public place as designated by the ordinance calling the Special Election. The polling place shall be open from 10:00 a.m. until 6:00 p.m. on the date set for the Special Election or until all those entitled to vote have done so. All persons in the polling place at the time of the closing of the polls shall be permitted to vote, even though such votes are not cast until after the time for the closing of the polls.

(9) Immediately upon the closing of the polling place, the Board of Special Election shall count the ballots for and against the proposed annexation and shall announce the result thereof. The Board of Special Election shall make a Certificate under their hands of the votes cast for and against the proposed annexation and the number of void votes and shall deliver the same to the City Council. Said Certificate shall be filed with the papers of the City Council. In order for the territory proposed to be annexed to be considered annexed, a majority of the votes cast from the territory proposed to be annexed must have been cast in favor of the proposed annexation.

(10) In the event that the Special Election results in an unfavorable vote for annexation, no part of the territory considered at the Special Election for annexation shall again be considered for annexation for a period of at least 6 months from the date of the said Special Election.

(11) If a favorable vote for annexation shall have been cast, the City Council of the City of Milford shall cause a description and a plot of the territory so annexed to be recorded in the Office of the Recorder of Deeds, in and for the county in which the property is located, but in no event shall said recordation be completed more than 90 days following the date of the said Special Election. The territory considered for annexation shall be considered to be part of the City of Milford from the time of recordation. The failure to record the description or the plat within the specified time shall not make the annexation invalid, but such annexation shall be deemed to be effective at the expiration of the 90 day period from the date of the favorable Special Election.

(c) Annexation Agreement. Notwithstanding any provision herein to the contrary, where, pursuant to §1.04(a) or (b) of this Charter, annexation proceedings are initiated by a property owner(s) holding record title to real property in territory contiguous to the then existing corporate limits of the City, such petition may be made contingent upon an annexation agreement with the City which agreement may address any matters which would be relevant to the subject lands, if annexed. By way of example and not in limitation, such agreement may address zoning, subdivision approval, tax relief, public utilities and public improvements. In the event the City Council approves such an agreement and votes to accept a petition under this §1.04 of this Charter, such Annexation Agreement shall be deemed a material part of the annexation and shall be included in all subsequent steps of the annexation procedure. City Council may vote to require the Annexation Agreement at any time before adoption of the ordinance annexing the territory into the city.

The ordinances and notices adopted by the City Council shall recite that the proposed annexation includes and is subject to an annexation agreement. The ordinances and ballots, if an election is required, annexing the territory shall recite that the annexation is subject to an annexation agreement and shall incorporate the terms of such agreement by specific reference. An annexation agreement may be modified or amended by mutual agreement of the petitioner and the City Council at any time prior to the ordinance adopted by City Council annexing the land into the City of Milford. In any event, the Annexation Agreement shall run with the land and be recorded with the annexation ordinance.

(d) Property shall be designated to a contiguous ward(s) when annexed into the City pursuant to Article I.

[Res. No. 2017-02, adpt. 3-27-2017, eff. 7-10-2017]

RESOLUTION 2025-08

Design and construction of trails and park amenities of 19.43 +/- acres of farmland for the purposes of converting into a new city park and trail system on South Rehoboth Boulevard in Milford, Delaware.

WHEREAS, since its establishment in 1974, Milford Parks and Recreation has set out to promote community recreation with an emphasis on Parks and Trails throughout the City; and

WHEREAS, the City of Milford recently purchased 19.43 +/- acres of farmland, known as Sussex County Tax Parcel No. 3-30-11.00-039.00, to develop into a dedicated public park and greenway trail system; and

WHEREAS, funding through the Delaware Land and Water Conservation Trust Fund, pursuant to 30 Del. C. § 5423, Outdoor Recreation, Parks and Trails Program or ORPT Program, for municipal outdoor recreation and conservation investments, assisted in the purchase; and

WHEREAS, the property has been identified in the City of Milford Strategic plan as providing additional recreational opportunities for the citizens of Milford, with the intent of creating a continuous multi-modal bike/pedestrian pathway, featuring playing fields, sports courts, picnic pavilion, playgrounds, public restroom, and other open space; and

WHEREAS, this involves a multi phased project over several years which has the blessing of the City of Milford's Mayor, Council, and taxpayers of Milford; and

WHEREAS, the project is identified in the adopted Capital Improvement Plan with funding prioritized; and

WHEREAS, a contract has been executed with a design professional and the scope of work well defined; and

WHEREAS, upon the recommendation of the City's Finance Director and City Manager, City Council hereby agrees to contribute matching funds of $125,000 from a combination of the City's General Fund Reserves and eligible Community Redevelopment/Reinvestment Funds (CRRF) and Community Transportation Funds (CTF); and

WHEREAS, the City Council designates the City Manager, or his/her designee, to manage the project and to comply with ORPT requirements for reporting and reimbursement purposes; and

WHEREAS, the City agrees that lands purchases, developed, and designed with the ORPT Program assistance shall remain in public outdoor recreation or conservation uses in perpetuity and shall not be converted to other uses.

NOW, THEREFORE, BE IT RESOLVED, that Milford City Council, by majority vote, authorize the ORPT Grant Funding of the above awarded grant (ORPT 24-479) and commit to the management and completion of the project in a professional and competent manner, and to provide sufficient funds, including a minimum of $125,000 in matching funds, to assure effective operation and long term maintenance of the land and its improvements, and that the City of Milford shall abide by all requirements of the ORPT Grant Program for reimbursements and stewardship responsibilities.

IN WITNESS WHEREOF, I have hereunto set my hand and caused the Official Seal of the City of Milford to be affixed this 9th day of June 2025.

Mayor F. Todd Culotta

Attest:

City Clerk Katrina L. White

Electronic Red Light Safety Program
Memorandum of Understanding

This Agreement, made this _____ day of _____, 20__ between the State of Delaware, Department of Transportation, (the "DelDOT" or "STATE") and the City of Milford (the "CITY").

WHEREAS, 21 *Del. C.* §4101(d), Electronic Red Light Safety Program ("ERLSP"), authorizes the STATE, Counties, and Municipalities to install and operate traffic light signal violation monitoring systems and assess fines accordingly.

WHEREAS, the STATE, in support of DelDOT's Highway Safety Improvement Program ("HSIP"), and in particular its Strategic Highway Safety Plan ("SHSP"), has prepared and caused to be posted with the Registrar of Regulations (2 *Del. Admin C.* §1205 – see ATTACHMENT A) providing for the establishment and administration of an ERLSP used to record images, still and/or video, of motor vehicles traveling through qualifying intersections across the State of Delaware.

NOW THEREFORE, the STATE and the CITY for and in consideration of the mutual promises and benefits agrees, covenants, and promises with each other as follows:

1. The CITY and the STATE define in ATTACHMENT A (2 *Del. Admin C.* §1205 – Electronic Red Light Safety Program) the requirements for program establishment, site selection, and installation (Section 1.0 and Section 2.0); additionally,
   1.1. The STATE is responsible for identifying intersections using safety and crash data as potential candidates for the placement of ERLSP equipment. The STATE has identified and approved for installation and operation traffic light signal violation monitoring systems on state-maintained roads within the CITY at the following locations:
      1.1.1. US Route 113 (Dupont Boulevard) and NW 10th Street/Airport Road
      1.1.2. US Route 113 (Dupont Boulevard) and DE Route 14 (Milford Harrington Highway/NW Front Street)
      ~~1.1.3. DE Route 14 (NE Front Street) and N Washington Street~~ (on hold due to ongoing traffic studies)

   1.2. The CITY has provided an administrative point of contact to the STATE for public relation inquiries and/or system maintenance and operational coordination:
      Name:_____
      Title:_____
      Phone:_____
      Email:_____

DRAFT

Should that point of contact change over the course of the Agreement, the CITY shall provide notice to the STATE within 24 hours of the contact changing to the following:

Delaware Department of Transportation
Division of Transportation Solutions, Traffic Engineering Section
169 Brick Store Landing Road
Smyrna, DE 19977
Phone: (302) 659-4060
Email: DOT_TrafficEng_ERLSP@delaware.gov

2. The CITY and the STATE further define in ATTACHMENT A (2 *Del. Admin C.* §1205 – Electronic Red Light Safety Program) the utilization of a system vendor to provide enforcement monitoring (Section 3.0); additionally,
   2.1. The STATE utilizes a supporting system vendor, Modaxo Traffic Management USA Inc. ("Modaxo" also referred to as "Elovate"), under the STATE's Agreement Number 2023S to assist in administering the ERLSP with violation analysis and citation notice processing.

3. The CITY and the STATE further define in ATTACHMENT A (2 *Del. Admin C.* §1205 – Electronic Red Light Safety Program) the roles and responsibilities of the CITY's police department or entity designated by the CITY for the purpose of inspecting the evidence and any subsequent civil hearings (Section 5.0, Section 6.0, and Section 11.0); additionally,
   3.1. The STATE will facilitate violation analysis training between the system vendor and the CITY's police department or technician(s) employed by the CITY for the purpose of inspecting the evidence and adjudicating any subsequent civil hearings.
   3.2. The CITY is required to enact any code, rule, or regulation, required by its municipal charter, to enable the CITY to issue ERLSP violations prior to beginning to issue violations.
   3.3. The CITY is required to conduct all necessary coordination with the Courts, DELJIS, or any other state, county, or local agency necessary to enable the CITY to issue violations and prosecute all aspects of any appeal. Should the CITY fail to coordinate or abide by the aforementioned agencies' processes and procedures, the CITY will no longer be eligible for the ERLSP and this Agreement may be terminated by the STATE.
   3.4. The CITY shall be solely responsible for administering and prosecuting violations issued from the ERLSP locations approved by DelDOT in the Court having jurisdiction over the matters. The CITY shall be solely responsible for litigating any appeals or other litigation of any nature arising out of the CITY's use of the ERLSP and/or issuance of violations. To the extent that the CITY intends to have an attorney appear on its behalf, the CITY is responsible for obtaining approval in advance from the Delaware Department of Justice ("DOJ") for that attorney to prosecute cases on behalf of the CITY. To the extent that the CITY requires assistance from the DOJ to litigate any aspect of the ERLSP program, if the DOJ

agrees to assist in the prosecution of the litigation, the CITY shall be responsible for compensating the DOJ for its costs, including attorney's fees, associated with the litigation.

4. The STATE prepares and causes to be publicly posted its Annual Report each calendar year for the corresponding safety and financial statistics of the ERLSP; additionally,
   4.1. The STATE will deduct the expenses and operational costs of the CITY's ERLSP locations from the corresponding gross receipts and then reconcile the net income with the CITY based on a distribution schedule as determined by the STATE.
      4.1.1. The CITY shall utilize net income for the purposes of highway safety education, enforcement, engineering, and/or emergency services.
   4.2. If the CITY's ERLSP locations do not generate enough revenue to offset the expenses and operational costs of the corresponding ERLSP locations, then the balance is paid from the STATE's revenue of the comprehensive ERLSP.
   4.3. The CITY may be requested by the STATE to assist in compiling annual safety, violation, civil hearing, and/or financial data that may not be readily-available to the STATE. If requested, CITY data would be due to the STATE by February 28.

DRAFT

IN WITNESS WHEREOF, the said parties hereto have caused this Agreement to be duly executed and delivered as of the day and year above,

DELAWARE DEPARTMENT OF TRANSPORTATION

Attest:

_____
Anne Brown
Director of Finance

Date _____

_____
Mark Luszcz
Director of Transportation Solutions

Date _____

Concur As To Form:

_____
George T. Lees III
Deputy Attorney General

CITY OF MILFORD

Attest:

_____

Date _____

_____
Mark Whitfield
City Manager

Date _____

DRAFT

STATE OF DELAWARE)
) ss.
COUNTY OF _____)

BE IT REMEMBERED, that on this _____ day of _____, 20_____, personally appeared before me, the Subscriber, a Notary Public for the State and County aforesaid, _____, _____ of the **State of Delaware, Department of Transportation**, and acknowledged this Agreement to be his/her act and deed, and the act and deed of the said state agency.

GIVEN under my Hand and Seal of Office, the day and year aforesaid.

_____

Notary Public
My Commission Expires: _____

STATE OF DELAWARE)
) ss.
COUNTY OF _____)

BE IT REMEMBERED, that on this _____ day of _____, 20_____, personally appeared before me, the Subscriber, a Notary Public for the State and County aforesaid, _____ of the **City of Milford**, and acknowledged this Agreement to be his/her act and deed, and the act and deed of the said Delaware municipality.

GIVEN under my Hand and Seal of Office, the day and year aforesaid.

_____

Notary Public
My Commission Expires: _____

DRAFT

DEPARTMENT OF SAFETY AND HOMELAND SECURITY

OFFICE OF HIGHWAY SAFETY

1200 Office of Highway Safety

1205 Electronic Red Light Safety Program (ERLSP)

1.0 Statement of Purpose

The purpose of these regulations is to provide for the establishment and administration of an Electronic Red Light Safety Program (ERLSP) at qualifying intersections across the State of Delaware. The Delaware Department of Transportation (DelDOT) and/or the governing body of any city or county may install and operate traffic light signal violation monitoring systems and assess fines accordingly. The Program shall use recognized safety and crash criteria in determining whether and where to add any new enforcement locations to the Program, and in any event shall continue to confirm that any such new locations are not objected to by the incumbent state Senator and Representative for the districts in which such locations are proposed. These regulations are being promulgated in accordance with 21 **Del.C.** §4101(d) and 73 **Del. Laws**, c. 350, sec. 92.

17 DE Reg. 549 (11/01/13)

2.0 Locations of Traffic Light Signal Monitoring Systems

DelDOT is specifically directed to identify intersections with high crash incidents as potential candidates for the placement of electronic red light camera systems. If a camera installation is performed on state-maintained streets or roads by an entity other than DelDOT, the Department must first approve such installation. In addition, the Department must approve the engineering of any new cameras installed. All intersections using a traffic control photographic system or other traffic light signal violation monitoring system must adhere to the exact duration of the yellow light change interval. This time period must be no less than the yellow light change interval duration specified in the design manual developed by the Department of Transportation.

17 DE Reg. 549 (11/01/13)

3.0 System Vendor

The Department of Transportation utilizes a supporting vendor to provide enforcement monitoring systems and assist in administering the ERLSP. System vendors are selected through an open competitive procurement process which allows for the government and the taxpayer to benefit from improved quality at lower pricing. To assure integrity and propriety, no person involved in the administration or enforcement of the Program shall own any interest or equity in the vendor used by the department to support the administrative elements of the Program. Any such person with an ownership or equity interest in such vendor must divest from this ownership or investment no later than ninety days after the effective date of this act. This restriction applies to anyone with either direct involvement in the administering or enforcement of the Program and those in any supervisory capacity above such persons.

17 DE Reg. 549 (11/01/13)

4.0 Fines

Violation notices are sent to the registered owner of the vehicle that fails to comply with a traffic light signal, as evidenced by information obtained from a traffic light signal monitoring system, and shall be subject to a civil offense rather than a criminal offense. At the time of this revision, the present violation fine of $112.50 is calculated using two components: a base fine of $75.00 and a surcharge of $37.50. The $75.00 fee is authorized by 21 **Del.C.** §4101(d)(2). The $37.50 surcharge originates from 11 **Del.C.** §410, which requires fines or fees levied for violations of Title 21 to include an additional 50% surcharge assessment.

17 DE Reg. 549 (11/01/13)

5.0 Violation Criteria

For a violation to occur, the front of a vehicle must be behind the stop line marked on the pavement at the time the traffic light signal turns red and must then continue into the intersection while the traffic light signal is red.

6.0 Determination of Violation

The technology for electronic enforcement utilizes a specialized camera, coupled with a traffic signal. The device detects the movement of vehicles into the intersection after a signal turns red. The technology video tapes this movement while simultaneously taking a picture of the violator's license plate to identify the vehicle. A trained technician, such as a law enforcement officer, employed by a state agency or entity designated by a state agency for this purpose inspects the evidence. Using this information, a violation notice is generated and sent to the registered owner of the vehicle.

17 DE Reg. 549 (11/01/13)

7.0 Exemptions

7.1 The following vehicles are exempt from receiving a notice of violation:

7.1.1 Emergency vehicles with active emergency lights;

7.1.2 Vehicles moving through the intersection to avoid or clear the way for a marked emergency vehicle;

7.1.3 Vehicles under police escort; and

7.1.4 Vehicles in a funeral procession.

17 DE Reg. 549 (11/01/13)

8.0 Notice of Violation Content

8.1 A Notice of Violation shall contain:

8.1.1 The name and address of the registered owner of the vehicle that committed the violation;

8.1.2 The registration number of the motor vehicle involved in the violation;

8.1.3 The violation charges;

8.1.4 The location where the violation occurred;

8.1.5 The date and time of the violation;

8.1.6 Copies of 2 or more photographs, or microphotographs or other recorded images, taken as proof of the violation;

8.1.7 The amount of the civil assessment imposed and the date by which the civil assessment should be paid;

8.1.8 Information advising the summonsed person of the manner, time and place by which liability as alleged in the notice may be contested, and warning that the failure to pay the civil assessment or to contest liability in a timely manner is an admission of liability and may result in a judgment being entered against the summonsed person or the denial of the registration or the renewal of any of the owner's vehicles; and

8.1.9 Notice of the summonsed person's ability to rebut the presumption that the summonsed person was the operator of the vehicle at the time of the alleged violation and the means for rebutting such presumption.

17 DE Reg. 549 (11/01/13)

26 DE Reg. 63 (07/01/22)

9.0 Affidavits

9.1 If the registered owner of a vehicle whom has received a notice of violation contends that the registered owner was not the operator of the vehicle at the time of the violation, the registered owner must furnish evidence that the vehicle was, at the time of the violation, in the care, custody or control of another person. Such presumption shall be rebutted if the owner:

9.1.1 Furnishes an affidavit by regular mail to the entity indicated on the summons that the owner was not the operator of the vehicle at the time of the alleged violation and provides the name and address of the person or company who leased, rented or otherwise had the care, custody or control of the vehicle, or attaches a certified copy of a police report showing that the vehicle or license plate or plates had been reported to the police as stolen prior to the time of the alleged violation; or

9.1.2 Provides proof in court or to the entity handling the administrative appeal process that the owner was not the operator of the vehicle at the time of the alleged violation or that the owner failed to comply with the traffic signal either in order to yield the right-of-way to an emergency vehicle or as part of a funeral procession.

9.2 An affidavit must be provided by the registered owner of a vehicle receiving a Notice of Violation within 90 days of the issue date of the Notice of Violation or no later than 10 days prior to a hearing if one is requested, whichever date is earlier.

9.3 Upon receipt of an affidavit by the State of Delaware or the system vendor, the newly implicated person will be mailed a notification of the violation.

17 DE Reg. 549 (11/01/13)

26 DE Reg. 63 (07/01/22)

10.0 Payment of Civil Assessment

A person electing to pay the civil assessment should follow the process as outlined on the Notice of Violation.

17 DE Reg. 549 (11/01/13)

11.0 Procedures to Contest a Violation

A person receiving a Notice of Violation may request a hearing to contest the violation by notifying in writing the entity designated on the summons, within 30 days of the issue date. Upon timely receipt of a hearing request, a civil hearing shall be scheduled and the defendant notified of the hearing date by first class mail. Costs for such hearing shall not be assessed against the prevailing party. There shall be no right of transfer to the Court of Common Pleas.

17 DE Reg. 549 (11/01/13)

12.0 Failure to Pay Civil Assessment

If the owner or the operator identified by the owner fails to pay the civil penalty by voluntary assessment, request a hearing within the required time or submit an affidavit stating that the owner or operator identified was not the driver, the Division of Motor Vehicles may refuse to renew the registration of the owner's vehicle operated at the time the summons was issued. If the owner or an operator identified by the owner is found responsible at a hearing and fails to pay as ordered by the Court, or requests a hearing and fails to pay as ordered by the Court, or requests a hearing and fails to appear, the Division of Motor Vehicles shall suspend the license of the owner or operator.

8 DE Reg. 1029 (01/01/05)

17 DE Reg. 549 (11/01/13)

26 DE Reg. 63 (07/01/22)

PUBLIC WORKS FACILITY
180 Vickers Drive
Milford, DE 19963
www.cityofmilford.com

THE CITY of Milford DELAWARE

PLANNING DEPARTMENT
Planning, Economic Development,
Enforcement, and Inspections Office
O 302.424.8396 | F 302.424.3559

TO: Mayor and City Council

FROM: Rob Pierce, Planning Director

DATE: June 9, 2025

RE: Plan Review and Building Inspections Services Agreement

The Planning Department has utilized First State Inspection Agency, Inc. (FSIA) for residential and commercial building plan review and inspection services since 2017. The City has renewed contracts annually with FSIA for on-call services to assist our Building Code Official during vacation days, leaves of absence and/or increases in building permit activity. A copy of the current contract and fee schedule for the FY25 period is included in the packet for reference. Below is a breakdown of expenses paid to FSIA for on-call services over the past four years.

FY22 - $26,517.20
FY23 - $11,959.21
FY24 - $3,335.00
FY25 - $2,865.00

Staff recommends continuing the contract with FSIA for on-call services. Enclosed is the proposed FY26 contract and fee schedule for review. There are no proposed increases in the FY26 contract.

Staff recommends authorizing the Mayor to execute the FY26 contract with First State Inspection Agency, Inc. for on-call residential and commercial building plan review and inspection services.

Plan Review/Inspection Agreement

THIS AGREEMENT, made this _____ day of _____, 2025, by and between the **CITY OF MILFORD**, a political subdivision of the State of Delaware, (Hereinafter referred to as "City") and **FIRST STATE INSPECTION AGENCY, INC.** (Hereinafter referred to as "FSIA").

WHEREAS, the parties desire to establish a relationship with respect to plan reviews and inspections of permitted construction in the City of Milford and establish certain aspects of their relationship.

NOW THEREFORE, in consideration of the mutual promises contained herein, and other good and valuable consideration, the parties agree as follows:

1. FSIA shall conduct plan reviews, prior to the issuance of a permit. Alterations or modifications to approved plans will constitute additional review fees.

2. FSIA shall conduct building inspections to meet the requirements of the IRC and IBC Building codes as adopted by the City, including any amendments thereto.

3. FSIA shall conduct on-site inspections, consisting of footing, foundation, framing, energy, and final inspections.

4. FSIA shall maintain written records of on-site inspections until final inspections have been completed, at which time the City will be notified of the Final inspection and a copy of all inspection records will be forward to the City.

5. All inspection requests shall be to the FSIA office.

6. FSIA shall provide technical advice and information, as requested by the City.

7. The City agrees to pay FSIA pursuant to the fee schedule attached hereto. FSIA shall bill the City: upon approval of construction drawings for the cost of plan review; upon the first inspection the cost of inspection; Supplemental use of services will be billed at the residential minimum rate of charge of $60.00 per inspection trip. Payment is due 30 days after receipt of invoice.

9. FSIA shall, during the entire term hereof, and any extension thereof, keep in full force and effect, a policy of general liability insurance with respect to its obligations under this agreement, which is approved by the City and in which the limits of liability shall not be less than one million ($1,000,000.00) for each accident or occurrence. FSIA also agrees to maintain an Errors and Omissions Policy approved by the City, and in which the limits of liability shall be not less than one million ($1,000,000.00). FSIA shall furnish the City with the certificate or certificates of insurance or other acceptable evidence that such insurance is in full force at all times during the term hereof.

10. This agreement shall remain in effect for a period of One (1) Year at the same fee schedule, with the option of an additional One (1) Year with a review of the services provided and the fee schedule at that time, to determine the necessity of a possible increase

of fees. This agreement will commence July 1, 2025, and end June 30, 2026, provided, however, that the City shall have the sole option to terminate this contract after One (1) Year, by providing FSIA written notice at least 30 days prior to termination.

IN WITNESS THEREOF:

Signed, sealed and delivered in the presence of:

FIRST STATE INSPECTION AGENCY, INC.

_____ _____(SEAL)
Attest Earle Dempsey
President

Sworn to and subscribed before me this ____ day of _____, 2025.

_____ _____
Notary Public Date Commission Expires

CITY OF MILFORD

_____ _____(SEAL)
Attest/City Clerk By: Mayor F. Todd Culotta

Sworn to and subscribed before me this ____ day of _____, 2025.

_____ _____
Notary Public Date Commission Expires

First State Inspection Agency, Inc.

Building Inspections Fee Schedule

All Use Groups other than R3 and R4

- New Construction and Additions — $0.27 per sq. ft of Gross Floor Area (defined as the total square footage of all floors, within the perimeter of the outside walls; including basements, cellars, garages, roofed patios, breezeways, covered walkways, and attics with floor-to-ceiling height of 6'6" or more)
- Alterations and Tenant Fit-Out — 0.5% of construction cost
- Demolition — $95.00
- Signs — $95.00

Commercial Minimum Fee - $150.00

One- and Two-Family Dwellings (use groups R3 and R4)

- Dwellings Unit — $275.00 (includes 5 inspections)
  $75.00 each additional trip
- Garages, porches, sheds, pole buildings, pool houses — $185.00
- Swimming pools, decks, minor fit-outs (basement) — $145.00
- Solar, fences, roof replacements, pre-fab sheds — $95.00

City of Milford Minimum Fee – $60.00

- Emergency After Hours Inspections — $125.00/hour (1-hour minimum)

First State Inspection Agency, Inc.

Building Plan Review Fee Schedule

All use groups other than R3 and R4

- New Construction (Fee based on *Gross Floor Area** of construction)

Up to and including 10,000 sq. ft.	$.045 per sq. ft.
Greater than 10,000 sq. ft.	$.03 per sq. ft.

**Gross Floor Area* is defined as the total square footage of all floors, within the perimeter of the outside walls, including basements, cellars, garages, roofed patios, breezeways, covered walkways and attics with floor to ceiling height of 6'6" or more.

- Alterations

  0.25% of the estimated cost of construction up to $20,000

Commercial Minimum Fee - $40.00

One- and Two-Family Dwellings (use groups R3 and R4)

- New Construction

  $155.00 per dwelling unit includes building, plumbing, and mechanical as needed

- Alterations and Additions

  .25% of the estimated cost of constructions

• Garages, porches, sheds, pole buildings, pool houses	$80.00
• Swimming pools, decks, minor fit-outs (basement)	$40.00
• Solar, fences, roof replacements, pre-fab sheds, other minor projects	$30.00

Minimum Fee - $20.00

Plan Review/Inspection Agreement

THIS AGREEMENT, made this 26 day of July, 2024, by and between the **CITY OF MILFORD**, a political subdivision of the State of Delaware, (Hereinafter referred to as "City") and **FIRST STATE INSPECTION AGENCY, INC.** (Hereinafter referred to as "FSIA").

WHEREAS, the parties desire to establish a relationship with respect to plan reviews and inspections of permitted construction in the City of Milford and establish certain aspects of their relationship.

NOW THEREFORE, in consideration of the mutual promises contained herein, and other good and valuable consideration, the parties agree as follows:

1. FSIA shall conduct plan reviews, prior to the issuance of a permit. Alterations or modifications to approved plans will constitute additional review fees.

2. FSIA shall conduct building inspections to meet the requirements of the IRC and IBC Building codes as adopted by the City, including any amendments thereto.

3. FSIA shall conduct on-site inspections, consisting of footing, foundation, framing, energy, and final inspections.

4. FSIA shall maintain written records of on-site inspections until final inspections have been completed, at which time the City will be notified of the Final inspection and a copy of all inspection records will be forward to the City.

5. All inspection requests shall be to the FSIA office.

6. FSIA shall provide technical advice and information, as requested by the City.

7. The City agrees to pay FSIA pursuant to the fee schedule attached hereto. FSIA shall bill the City: upon approval of construction drawings for the cost of plan review; upon the first inspection the cost of inspection; Supplemental use of services will be billed at the residential minimum rate of charge of $60.00 per inspection trip. Payment is due 30 days after receipt of invoice.

9. FSIA shall, during the entire term hereof, and any extension thereof, keep in full force and effect, a policy of general liability insurance with respect to its obligations under this agreement, which is approved by the City and in which the limits of liability shall not be less than one million ($1,000,000.00) for each accident or occurrence. FSIA also agrees to maintain an Errors and Omissions Policy approved by the City, and in which the limits of liability shall be not less than one million ($1,000,000.00). FSIA shall furnish the City with the certificate or certificates of insurance or other acceptable evidence that such insurance is in full force at all times during the term hereof.

10. This agreement shall remain in effect for a period of One (1) Year at the same fee schedule, with the option of an additional One (1) Year with a review of the services provided and the fee schedule at that time, to determine the necessity of a possible increase

of fees. This agreement will commence July 1, 2024, and end June 30, 2025, provided, however, that the City shall have the sole option to terminate this contract after One (1) Year, by providing FSIA written notice at least 30 days prior to termination.

IN WITNESS THEREOF:

Signed, sealed and delivered in the presence of:

FIRST STATE INSPECTION AGENCY, INC.

Brielle Schiffe
Attest

(SEAL)
Earle Dempsey
President

MELINDA LYNN TRICE
MY COMM. EXPIRES
NOTARY
PUBLIC
01-11-2026
STATE OF DELAWARE

Sworn to and subscribed before me this 10 day of July, 2024.

Melinda Lynn Trice
Notary Public

1/11/26
Date Commission Expires

CITY OF MILFORD

Katrina L. White
Attest/City Clerk

(SEAL)
By: Mayor F. Todd Culotta

Sworn to and subscribed before me this 26th day of July, 2024.

Carlene Wilson
Notary Public

June 17, 2026
Date Commission Expires

CARLENE WILSON
NOTARY PUBLIC
State of Delaware
My Commission Expires on June 17, 2026

First State Inspection Agency, Inc.

Building Inspections Fee Schedule

All Use Groups other than R3 and R4

- New Construction and Additions — $0.27 per sq. ft of Gross Floor Area (defined as the total square footage of all floors, within the perimeter of the outside walls; including basements, cellars, garages, roofed patios, breezeways, covered walkways, and attics with floor-to-ceiling height of 6'6" or more)
- Alterations and Tenant Fit-Out — 0.5% of construction cost
- Demolition — $95.00
- Signs — $95.00

Commercial Minimum Fee - $150.00

One- and Two-Family Dwellings (use groups R3 and R4)

- Dwellings Unit — $275.00 (includes 5 inspections)
  $75.00 each additional trip
- Garages, porches, sheds, pole buildings, pool houses — $185.00
- Swimming pools, decks, minor fit-outs (basement) — $145.00
- Solar, fences, roof replacements, pre-fab sheds — $95.00

City of Milford Minimum Fee – $60.00

- Emergency After Hours Inspections — $125.00/hour (1-hour minimum)

First State Inspection Agency, Inc.

Building Plan Review Fee Schedule

All use groups other than R3 and R4

- New Construction (Fee based on *Gross Floor Area** of construction)

Up to and including 10,000 sq. ft.	$.045 per sq. ft.
Greater than 10,000 sq. ft.	$.03 per sq. ft.

**Gross Floor Area* is defined as the total square footage of all floors, within the perimeter of the outside walls, including basements, cellars, garages, roofed patios, breezeways, covered walkways and attics with floor to ceiling height of 6'6" or more.

- Alterations

  0.25% of the estimated cost of construction up to $20,000

Commercial Minimum Fee - $40.00

One- and Two-Family Dwellings (use groups R3 and R4)

- New Construction

  $155.00 per dwelling unit includes building, plumbing, and mechanical as needed

- Alterations and Additions

  .25% of the estimated cost of constructions

• Garages, porches, sheds, pole buildings, pool houses	$80.00
• Swimming pools, decks, minor fit-outs (basement)	$40.00
• Solar, fences, roof replacements, pre-fab sheds, other minor projects	$30.00

Minimum Fee - $20.00

PUBLIC WORKS FACILITY
180 Vickers Drive
Milford, DE 19963
www.cityofmilford.com

THE CITY of Milford DELAWARE

PLANNING DEPARTMENT
Planning, Economic Development,
Enforcement, and Inspections Office
O 302.424.8396 | F 302.424.3559

TO: City Council and Mayor

FROM: Willis Shafer, Public Works Director

CC: Mark Whitfield, City Manager

DATE: June 1, 2025

RE: MCC Well and Water Treatment Plant Design - KCI Technologies, Inc

---

Engineering Services Contract – KCI Technologies, Inc. – MCC Well and Water Treatment Design

KCI will perform the professional services for the proposed well and water treatment facility project located at the Milford Corporate Center (MCC) property. The goal of this project is to prepare construction documents to enable the City to solicit proposals from qualified contractors for the construction of the facilities.

KCI will perform the following services:

- Task #1, Well House Process design, estimate fee is $38,900.00
- Task #2, Well House Mechanical Design, estimate fee is $26,500.00
- Task #3, Well House Architectural and Structural Design, estimate fee is $27,000.00
- Task #4, Well House Electrical, Instrumentation and Control Design, estimate fee is $55,400.00
- Task #5, Project Management and Coordination, estimate fee is $17,500
- Direct expenses for the project, mileage, etc., estimate fee is $550

KCI's estimate fee for all five tasks are $165,850.00

Staff recommend City Council authorize the Mayor to execute the proposal from KCI Technologies, Inc at an amount of $165,850.00 for the design of the MCC well and water treatment facilities.

KCI TECHNOLOGIES

ISO 9001:2015 CERTIFIED

ENGINEERS • PLANNERS • SCIENTISTS • CONSTRUCTION MANAGERS

614 N. Dupont Highway • Dover, DE 19901 • Phone 302-747-5999

TASK ORDER AUTHORIZATION
MCC Well and Water Treatment Plant
March 18, 2025
KCI Project ID 00006568P

The purpose of this form is to obtain your authorization for the work verbally requested and to confirm the terms under which these services will be provided. KCI Technologies, Inc. is pleased to provide the services described below as an amendment to the contract previously executed, dated *May 24, 2018,* for the Project called *City of Milford On Call Services* located in Milford, *Delaware*.

Invoices to: *City of Milford*
Attention: *Mr. Willis Shafer*
180 Vickers Drive
Milford, DE 19963

SCOPE OF SERVICES:

KCI will perform the professional services for the proposed well and water treatment facility project located at the Milford Corporate Center (MCC) property. The City has requested a proposal for the design of a new well and water treatment facility (well house) at this site. The facility is part of the overall master development plan for the site and infrastructure improvements/expansion in the area. The goal of this project is to prepare construction documents to enable the City solicit proposals from qualified contractors for construction of the facility.

The project scope will include the well, water treatment plant, miscellaneous power distribution, heating, ventilation and communications for the separately designed water tank and other miscellaneous site improvements. The contractor shall provide all labor, equipment, instrumentation, lighting and wiring necessary for the operation of the facility. However, power distribution, heating, ventilation, and communications will be excluded from the scope and incorporated into the anticipated water treatment facility design which will be under a separate contract.

The project will be delivered through phased submittals to ensure thorough review and coordination at key milestones. Submittals will occur in four (4) stages: 30%, 60%, 90 and 100%. Each submittal will include detailed plans and specifications aligning with the phases level of completeness and incorporating stakeholder input.

KCI will perform the services described below:

Task #1: Well House Process Design

In general, the work for the well house process design includes:

- The well pump will be submersible in style and will be located outside the building.
- The well house process will include a below grade wet well to provide finished water storage and the necessary contact time.

- A high lift pump will be provided to transfer water into the elevated water storage tank or directly into the water distribution system.
- The discharge piping, flowmeter, valves and appurtenances, together with electrical and control panels, will be located inside the building in the main mechanical room.
- Based on raw water quality testing results provided, chemical systems will be designed and provided in the chemical rooms to meet water quality requirements and will include gas chlorine disinfection, sodium hydroxide pH control, and corrosion control chemicals. In addition to day tanks, bulk storage tanks and chemical transfer pumps will be provided for sodium hypochlorite and sodium hydroxide. The chemical metering pump will draw suction out of the day tank and pump the chemical into the well pump discharge. The chemical room will be required to have secondary containment to meet EPA requirements. To meet ANSI safety requirements, an emergency eyewash and associated tepid water system will be required. Chlorine gas storage and feed equipment will be housed in isolated rooms with special design features appropriate to chlorine gas facilities.

Estimated Fee for Task #1 is: $38,900.00

Task 2: Well House Mechanical Design

KCI's mechanical design for the well house will consist primarily of the following:

- The HVAC system will be designed to meet Ten States Standards for ventilation at water facilities.
- Ventilation will generally consist of wall mounted louvers and wall mounted fans. Chlorine Storage and Feed Rooms ventilation will follow special ventilation requirements for chlorine gas usage.
- Heating will be accomplished through electric unit heaters.
- The design shall include the requisite chlorine gas detectors and emergency gas scrubber system for the safe handling of chlorine gas. Scrubber will be located outside of the building.
- KCI will evaluate and design the HVAC needs of the separately designed and constructed MCC Elevated Water storage tank.
- Plumbing will consist of an emergency shower, eyewash system, tepid water system and a sink located near the well pump discharge piping. Plumbing will also have a floor drainage system and the discharge will be connected to the site drainage.

Estimated Fee for Task #2 is: $26,500.00

Task 3: Well House Architectural and Structural Design

KCI will arrange for a subconsultant to provide architectural and structural engineering services for the well house design. The well house will generally consist of a one story building with a below grade wet well. The building will be divided into several rooms: a main mechanical room, a chemical room, a chlorine storage room and a chlorine feed room. The building shall include aluminum or vinyl siding, sloped gable roof, and personnel and equipment garage doors. The structural design work for the well house will consist of foundations, wet well design, CMU walls, and wood roof joists. KCI will incorporate the structural design into the bid documents (plans and specifications).

Estimated Fee for Task 03 is: $27,000.00

Task 04: Well House Electrical, Instrumentation, and Controls Design

KCI will provide electrical service design for the proposed facility, including power distribution to process systems and auxiliary equipment. A new generator and ATS for standby power to serve both the new

elevated water tank and the water treatment facility will be provided as well as exterior site lighting, power, and grounding.

The electrical power distribution system for the well house will consist of a 480-volt, 3-phase main service entrance, utility metering, main service breaker, power distribution, and motor controls to power the high lift pump, well pump, tepid water system, and HVAC equipment. A low voltage transformer will be provided for smaller loads including lighting, receptacles, chemical pumps, control system, and other miscellaneous loads. An emergency/standby generator will be integrated into the electrical design to provide emergency/standby power. The City will extend 3-phase power to the site as necessary for the operation of the facility.

The Instrumentation & Control design will consist of:

- Well Pump VFD
- Well House Control Panel with Video Chart Recorder
- Associated Pump System Proof of Flow, Pressure, Level, and Flow Instruments
- Water Quality Analyzer
- Assumed Auto-Dialer to match other Well House Designs
- Ventilation Control Panels for Each Room
- Chemical Transfer Pump Controls
- Metering Pump Controls
- Coordination for a Packaged Sump Pump System
- Coordination for Tank Level Transmitter and Mixing System
- Coordination for Automatic Control of Well Pump and Well House

The Auto-Dialer enclosure will be adjacent to an I/O termination cabinet for future SCADA implementation. SCADA will be provided by others in the future. Controls described above will be coordinated with the City of Milford to suit their needs.

Exclusion:

- Design of utility poles and aerial power lines.
- Coordination and Arc Flash Studies.

Estimated Fee for Task 04 is: $55,400.00

Task 05: Project Management & Coordination

This task includes general project management and coordination support throughout the project including the following:

- Kickoff Meeting with City
- Up to three (3) progress meetings with the City
- Developing construction cost estimates for the project (conceptual level and final design)
- Overall project coordination between all involved parties
- Manage permitting and approval processes
- Project QA/QC

Estimated Fee for Task 05 is: $17.500.00

FEES AND PAYMENT

The following fees are for the performance of the Work listed in the Scope of Services above, at the location described above. The fees listed in this Fees and Payments section do not cover any Additional Work (defined herein), or any other services that are not specifically described as part of the Work listed in the

Scope of Services above. Payment of any invoice shall be taken to mean that the Client is satisfied with the services and is not aware of any deficiencies in those areas.

KCI's estimated fee for the Work listed in the Scope of Services above will be ***One hundred sixty-five thousand eight hundred fifty dollars*** **($165,850.00),** which will be invoiced monthly on a time and material basis using the previously approved 2025 rates (enclosed). Direct expenses for this project are estimated at **$1,000.00** and will be invoiced as they are incurred.

ASSUMPTIONS/EXCLUSIONS

- The scope assumes that the overall site development including grading, stormwater, E&S, pavement, etc. is provided through the overall site development project.
- Fieldwork can be performed within normal working hours between 9am — 5pm, Monday through Friday.
- Bid and Construction Phase services are not included.

ADDITIONAL WORK

Experience indicates that certain additional items of work may be required or necessary that KCI cannot presently determine or estimate. For this reason, the fee for these items is not included in the provisions listed above in "Fees and Payments" for the performance of the Work. Further, the performance of these items is not included in the Work unless the item is expressly described as the Work in the preceding Scope of Services section. These additional items of work ("Additional Work") are caused by many factors, usually at the discretion of the Client and/or construction contractors. They may also be caused by reviewing agency or Client variance/deviation from present policies and standards of reviewing governmental agencies. "Additional Work" may sometimes be referred to as extras, change orders, or additions, but for purposes of this Proposal, all such descriptions are intended to be encompassed within the term Additional Work.

- Extra work required by the City or other governmental agency that is not expressly included in the above Scope of services.
- Work revisions on any Scope of Services items that are required as a result of a change requested by the Client after previous approval by it or any approving agencies.
- Checking of work performed by others with the exception of those items specifically listed in the scope of services above.
- Certifications not specifically called for in the Scope of Services.
- Re-work or revisions of work due to changes in policies or regulations during the progress of the work.
- Traffic impact studies.
- Development of easement exhibits or access agreements.
- The recording of plats and documents and fees for same.
- Permitting work not identified above.
- Expert witness testimony.
- Any off-site work not in scope.
- Regulatory filing and review fees.
- Environmental studies, studies for limited or special uses, forest density studies.
- Flood plain studies.
- Phase I Environmental Site Assessment.
- Environmental Wetland delineation and/or jurisdictional determination.
- Maintenance of traffic design or traffic management plan (TMP).
- Bid and construction phase services.

- Inspection services, including site visits and inspection reports not included in the above Scope of Services.
- Public outreach efforts.

Note
In the event that an extra work authorization is required for an additional project task KCI will not commence the execution of the described work until receiving a signed copy of the extra work authorization.

FEES AND PAYMENTS FOR ADDITIONAL WORK:
Fees and payments for Additional Work shall be in addition to any fees and payments for the Work described in the Scope of Services above. Fees and Payments for Additional Work will be billed in accordance with the above Fees and Payments section.

SCHEDULE:
We estimate that the above scope of work can be completed and submitted to the City within sixteen (16) weeks of Notice to Proceed.

Task Order Authorization (TOA):

If this TOA is satisfactory, acceptable and fully sets forth the terms of our understanding, please sign the Acceptance and return a copy to KCI's office. This TOA shall be deemed an ADDENDUM to the Contract previously executed between the parties hereto dated March 24, 2018, and all the terms and conditions set forth in the originating contract aforesaid are hereby by reference thereto. The 2025 rate schedule is attached to this TOA.

KCI welcomes the opportunity to serve the City and looks forward to working with you on this project. The Project Manager to be assigned to the Work is Kevin Nyamumbo, P.E. and his telephone number is (302) 318-1130.

Prepared by: _____
Daniel R. String, PE
Practice Leader / Sr. Project Manager

Work Authorized by:

_____
City of Milford

_____
F. Todd Culotta Mayor

_____
(Signature)

KCI

ISO 9001:2015 CERTIFIED

ENGINEERS • PLANNERS • SCIENTISTS • CONSTRUCTION MANAGERS

2025 Hourly Rate Schedule

Job Classification / Role	2025 Rate
Senior Project Mgr	$ 190.00
Project Manager	$ 180.00
Sr. Project Engineer	$ 180.00
Project Engineer	$ 163.00
Eng Designer III	$ 145.00
Eng Designer II	$ 130.00
Eng Designer I	$ 115.00
EIT	$ 100.00
Engineering Intern	$ 80.00
Project Designer I	$ 107.00
Jr Project Designer I	$ 93.00
Sr CADD Technician	$ 122.00
CADD Technician	$ 93.00
Survey Crew (2 person)	$ 163.00
1-Man Robotic	$ 142.00
Prof Land Surveyor	$ 172.00
Survey Technican	$ 107.00
Jr Survey Technician	$ 94.00
Construction Support Services Manager	$ 163.00
Construction Inspection Supervisor	$ 123.00
Sr Construction Insp	$ 100.00
Construction Inspect	$ 85.00
Sr Env Engineer	$ 178.00
Env Engineer	$ 163.00
Scientist	$ 163.00
Env Technician	$ 107.00
Sr Project Scientist	$ 140.00
Project Scientist	$ 116.00
Scientist	$ 93.00
Scientist in Training	$ 80.00
GIS Manager	$ 184.00
Sr Business Analyst	$ 165.00
Business Analyst	$ 154.00
GIS Specialist	$ 134.00
GIS Analyst	$ 103.00
Senior Planner	$ 177.00
Planner I	$ 151.00
Field Technician I	$ 95.00
Field Technician II	$ 130.00
Technical Writer	$ 79.00
Project Assistant	$ 79.00
Admin Assistant	$ 57.00

REIMBURSABLES	
Mileage ($/mile)	@ IRS Rate
Mailings	@ cost
LARGE FORMAT REPRODUCTIONS	
Prints B&W ($/sf)	0.51
Prints Color ($/sf)	0.85
Mylar B&W ($/sf)	1.12
Mylar Color ($/sf)	1.57
8 1/2 x 11 Color	0.39
PRINT/COPY SERVICES	
8 1/2 x 1 B&W	0.1
11 x 17 B&W	0.14
11 x 17 Color	0.79
*Night work and weekend work may result	
in higher rates	
*Billing Rates are subject to increase annually	
on January 1st	
*Specialty classifications may be added for	
specific tasks.	

Municipal Comprehensive Land Use Plan
Annual Report

Name of Municipality: Milford

Date of Plan Certification: 01/22/2018 **Date of Report:** 06/09/2025

In accordance with 22 Del. C. §702 (g) Municipalities shall provide to the Office of State Planning Coordination a report describing implementation of their comprehensive plan and identifying development issues, trends* or conditions since the plan was last adopted or amended. The report shall be due annually no later than July 1.

*Please note that the development trends data is collected each year to further supplement this requirement. Please contact the Office of State Planning Coordination with questions regarding development trends or this annual report.

1. Please review the recommendations, goals and implementation items within your comprehensive plan and Please indicate which items are complete, underway, or not yet started. Also please include any other comments you may wish to add.

   See attached documentation for the 2018 Comprehensive Plan and SE Master Plan goals and objectives.

2. Please highlight any significant accomplishments development issues, trends or conditions since the plan was last adopted or amended that may either have enhanced or hindered the implementation of your plan. These accomplishments may be used in the annual report to the Governor.

   Residential development has increased over the past 12 months. The City is seeing the construction of single-family detached dwellings, townhouses and multi-family units along with infill construction within and around the City's town center and downtown development district. We have seen new projects break ground on site construction and existing developments begin construction on new phases.

   Commercial growth remains steady along SR1, Route 113 and on the Sussex Health Campus.

3. Are there any planning issues that the municipality is currently facing? Do you anticipate any comprehensive plan changes for which the Office of State Planning Coordination may be able to offer technical assistance? If yes, please describe below.

   Congestion continues to increase along Route 113 associated with seasonal beach traffic and there is a need to revisit the Route 113 north/south bypass study to develop a plan to alleviate long-term traffic congestion through Milford.

4. Did you know that the Resilient and Sustainable Communities League (RASCL) is available to help with a variety of community needs related to resilience and sustainability? Are there any resiliency projects or efforts that the town would like technical assistance with from the RASCL project guidance group? This could include technical assistance, planning help, and/or funding for resiliency related projects.

   **Resiliency projects might include (but are not limited to) addressing flooding impacts, energy efficiency/sustainability efforts, identifying vulnerability to climate change, etc.*

   Please visit the (RASCL) Project Guidance Group sign up page at Project Guidance Group Delaware RASCL to learn more about how they can help with your resiliency related projects.

   The City does not currently anticipate a need for technical assistance, planning help or funding for resiliency related projects.

5. Please help update our mailing list by supplying the following information:

   Mayor: F. Todd Culotta e-mail address: mayorculotta@milford-de.gov

   City/Town Manager: Mark Whitfield e-mail address: mwhitfield@milford-de.gov

   Planning Director: Rob Pierce e-mail address: rpierce@milford-de.gov

   Town/City Clerk: Katrina White e-mail address: kwhite@milford-de.gov

   Council/Commission Members:

   Ward 1 – Madula Kalesis
   Ward 2 – Nadia Zychal
   Ward 3 – Michael Stewart
   Ward 4 – Katrina Wilson
   Ward 1 – Daniel Marabello
   Ward 2 – Lori Connor
   Ward 3 – Dan Perez
   Ward 4 – Jason James, Sr.

   Planning Commission Members:

   Marvin Sharp, Chair
   Ian Wright
   Charles Hammond, Jr.
   David Sauls
   Shelby Nash DiCostanzo
   Mark Redden
   Jim Purcell

On behalf of the City of Milford, I respectfully submit this comprehensive plan annual report to the Office of State Planning Coordination. The information contained in the report is correct and complete.

_____ _____

Signature of Mayor **Date**

F. Todd Culotta

Printed Name of Mayor

Milford's Vision Statement

Milford takes great pride in the beauty of its riverfront and its rich historic and cultural heritage, which dates back to the eighteenth century. The City wishes to build upon these enduring and desirable attributes while enhancing community resiliency and see Milford grow into the "Riverfront Gateway to Southern Delaware."

With a commitment to thoughtful economic development, appropriate growth that is resilient to environmental change, and preservation and protection of its most cherished assets, the City envisions itself as a year-round, vibrant, employment and economic center that stays true to its small-town roots and feel…. A small-town city where residents are able to live, work, go to school, and recreate.

Community Character

	Term
GOAL	
Encourage compatible, resilient, connected development, redevelopment, and growth within Milford's municipal boundary.	
OBJECTIVES	
• Maintain a dialogue with Milford's major employers and industries to anticipate and maximize potential investment in the city.	Ongoing
• Ensure connections for all modes between commercial and residential uses, existing and proposed residential uses, and the southeast area and greater Milford.	Completed 2021 Bicycle Master Plan Update and added projects to 5 year CIP
• Consider pursuing Certified Local Government (CLG) status to potentially access technical and financial assistance through the national CLG Program, administered by SHPO.	Adopted ordinance in January 2025 to establish a Historic District Commission. Intend on working with the HDC to establish recommended role and responsibility for City Council's consideration.

• Consider an updated survey of municipal lands with Sussex County that may be eligible for the National Registry of Historic Places.	Adopted ordinance in January 2025 to establish a Historic District Commission. Intend on working with the HDC to establish recommended role and responsibility for City Council's consideration.
• Review and update the city's sign ordinance.	Completed
• Investigate the development of architectural design standards for new projects, specifically those within the city's designated historic districts.	Voluntary Standards Developed by DMI. Adopted ordinance in January 2025 to establish a Historic District Commission. Intend on working with the HDC to establish recommended role and responsibility for City Council's consideration.
• Review and update site plan design requirements.	Completed January 2022

GOAL

Prioritize growth on the significant developable and vacant areas within the existing municipal boundaries.

OBJECTIVE

• Encourage infill and redevelopment of vacant, underutilized, or in-need-of-repair properties, particularly within the Downtown Development District.	Ongoing

GOAL

Entertain annexation or growth opportunities within the municipality's established Urban Growth Boundary (UGB), provided cost-effective services can be provided.

OBJECTIVE

• Systematically consider and evaluate annexation requests from within the existing UGB, accounting for projected revenues from annexation, the cost of service provision, capacity and capability of municipal service providers, and preservation of adequate utility capacity for growth expected or desired already within the city.	Ongoing

Government, Community Services, and Infrastructure

GOAL

Ensure the safety and security of Milford's residents with first-class police, EMS, and fire protection services and provide adequate public utilities to provide for planned and desired growth in a managed, cost-effective manner.

OBJECTIVES

• Consult police, fire, and EMS personnel when considering significant development and redevelopment proposals, particularly with regard to response time and access.	Ongoing
• Plan for and provide adequate utilities and services to accommodate occurring and planned for growth in Milford.	Ongoing
• Consider additional electricity demand from increased air conditioning usage into electric infrastructure planning processes to ensure that power supply and system reliability are maintained during periods of sustained high temperature.	Ongoing
• Encourage the appropriate use of low-impact development and resilient stormwater management practices contained in the Delaware Green Infrastructure Primer.	Ongoing

• Review mutual aid agreements with surrounding jurisdictions and confirm the adequacy of Advanced Life Support (ALS) services for Milford residents. Milford may wish to pursue offering these services.	Not Yet Started
• Work with natural gas provider to service residential, commercial, and industrial customers within city limits.	Ongoing
• Incorporate language in the code related to commercial recycling and making recommendations on commercial site plans for space for recycling dumpsters and other facilities.	Not Yet Started
• Engage with DNREC's Allocation Division to ensure all wells in service appear on a revised allocation permit for the city and that Milford is able to document sufficient supply for present needs.	Underway
• Engage with DNREC's Allocation Division to proactively coordinate anticipated future water allocation demands and needs and ensure that any new wells or infrastructure upgrades are coordinated with DNREC's approval process.	Underway

Housing

VISION

The City of Milford envisions itself transitioning into a year-round economic and employment center. It strives to provide and maintain a balanced housing inventory capable of accommodating residents from senior-level executives to the many hourly wage employees Milford hopes to attract.

GOAL

Encourage a balanced range of housing types and homeownership opportunities for existing and future residents.

OBJECTIVE

• Engage DSHA in the city's planned Northeast Area Master Plan, particularly with regard to Census Tract 425, which DSHA characterizes as having an oversupply of subsidized rentals.	Not Yet Started

GOAL

Promote opportunities for the creation of new clean, safe, and affordable housing and ensure the continued quality of the existing stock of affordable units.

OBJECTIVE	
• Market the low-income home weatherization assistance program that is designed to improve energy efficiency for low-income households.	Ongoing
GOAL	
Encourage the construction and maintenance of housing that is resilient to current and future hazards such as flooding and heat waves.	
OBJECTIVES	
• Update the city's floodplain ordinance and consider adopting a freeboard requirement.	Completed
• Consider upgrading the city's building code standard from the International Building Code 2006 to the most recent 2015 version that recommends stronger energy efficiency measures.	Completed Adopted 2018 IRC/IBC Summer 2022

Transportation

GOAL	
Enable the safe and efficient mobility of residents utilizing all modes of travel, be they pedestrians, cyclists, drivers, or transit riders—via a safe and interconnected transportation system.	
OBJECTIVES	
• Work to address deficiencies and maintenance issues in the city's bicycle and pedestrian network by cataloging identified issues, engaging with DelDOT, and programming any available transportation funding.	Completed 2021 Bicycle Master Plan Update and added projects to 5 year CIP
• Incorporate key recommendations from the city's Bicycle and Pedestrian Master Plan into its subdivision and street design standards.	Completed January 2022
• Study and/or address parking deficiencies in the central business district.	Completed

• Ensure connections for all modes between commercial and residential uses, existing and proposed residential uses, and the southeast area and greater Milford when considering development or redevelopment applications.	Completed 2021 Bicycle Master Plan Update and added projects to 5 year CIP. Added Sidewalk Gap construction initiative to 5 year CIP.
• Continue to make use of the Mispillion Riverwalk as a first-class recreational opportunity and the connected pedestrian spine of the community.	Ongoing
• Coordinate with DelDOT/DART regarding future transit needs and opportunities.	Ongoing – Local Route started May 2018
• Preserve traffic capacity and prevent undue future congestion on the city's highways and arterials by planning for future growth and development with connected local streets and bicycle/pedestrian networks.	Ongoing
• Coordinate with DelDOT and local businesses to address noted concerns of congestion, truck traffic, and difficult pedestrian crossings.	Ongoing. Requested Route 113 Corridor Congestion Study through DelDOT and the MPO.
• Collaborate with DelDOT to conduct a climate change vulnerability analysis to identify at-risk transportation assets and strategies for mitigating those risks.	Not Yet Started
• Install electric vehicle charging stations in the central business district with designated parking spaces.	The City constructed two EV charging stations within the Central Business District in the NE Front Street public parking lot.

• Implement the recommendations from the 2021 Bicycle Master Plan	Bicycle projects based on the 2021 Bicycle Master Plan priority list have been added to the City's 5-year CIP. The City continues to seek funding for various projects. DelDOT has committed to constructing portions of the "northern loop" from the master plan.
• Work with the Dover/Kent County MPO and DelDOT to study and improve intersections along N. Walnut Street and Rehoboth Boulevard between Route 113 and Mashal's Pond	Studies completed. Working on implementation funding either through DelDOT or SS4A.
• Work with DelDOT to convert SW Front Street from one-way to two-way flow.	Completed.
• Work with the Dover/Kent County MPO and DelDOT to improve the intersection at Airport Road and Canterbury Road	The City received TIIF funding for a roundabout to be installed at this intersection in conjunction with the City's proposed industrial park. Construction began in April 2025 and should be completed by April 2026.

• Work with DelDOT to improve the intersection at Jefferson Avenue and S. Walnut Street.	S. Walnut Street Traffic Calming study was completed in 2023, which includes conceptual realignment of this intersection. Will continue to work with DelDOT on funding and implementation.

GOAL

Pursue, in coordination with DelDOT, the creation of a Transportation Improvement District (TID) for areas subject to the updated Southeast Master Plan.

OBJECTIVES	
• Enter into a written agreement or MOU with DelDOT regarding a TID for the southeast area, and develop an agreed-upon schedule of implementation steps.	Completed. TID adopted by City Council in April 2023.
• Collaborate with DelDOT to investigate an east–west transportation solution between US 113 and the new Bayhealth Health Campus.	Delayed. Need State legislative support.

Economic Development and Redevelopment

VISION

The City of Milford is dedicated to providing a quality living and working environment that will ensure a balanced mix of commercial development and employment opportunities, that serve its residents, and promote its image as a desirable and economically stable community.

GOAL

Pursue land use, growth, and preservation strategies that will ensure that farms, agricultural properties, and agri-businesses remain an economically viable anchor to the Milford economy.

OBJECTIVES	
• Promote preservation of agricultural and environmental resources beyond the city limits of Milford.	City Council adopted TDR Ordinance. Completed
• Systematically consider and evaluate annexation requests from within the existing UGB, accounting for projected revenues from annexation, the cost of service provision, capacity and capability of municipal service providers, and preservation of adequate utility capacity for growth expected or desired already within the city.	Ongoing

GOAL

Ensure Milford's future land uses and zoning accommodate and allow for a variety of commercial and employment activities.

OBJECTIVES	
• Encourage infill and redevelopment of vacant, underutilized, or in-need-of-repair properties, particularly within the Downtown Development District.	Ongoing
• Consider the development of a vacant building ordinance to address blighted and abandoned properties, possibly including a vacant building registration program.	Not Yet Started

GOAL

Implement the policies and recommendations within the Southeast Master Plan and the Downtown Development District, both key tools for future development and redevelopment.

OBJECTIVES	
• Incorporate and adopt the Southeast Master Plan as part of the Comprehensive Plan.	Completed
• Amend the municipality's zoning and subdivision ordinance, and any other relevant procedures, to reflect the updated master plan.	Completed January 2022

GOAL

Broaden Milford's economic activity beyond the Monday to Friday, nine-to-five workweek by encouraging businesses, activities, and festivals that will help develop Milford's identity as a great place to have fun, as well as work and live.

OBJECTIVES	
• Encourage and promote nightlife and cultural destinations in the town center.	Ongoing
• Consider the city's desire for cultural and evening destinations when deliberating conditional use applications.	Ongoing
• Consider relaxing parking requirements, or permitting shared parking arrangements, for adjoining uses or areas, where peak demands would be expected to occur at different points in the day/evening.	Completed the zoning code and subdivision code update 2022

GOAL

Enhance Milford's economic resiliency by reducing the risk of flood damage and promoting the long-term cost savings of energy efficiency and renewable energy upgrades.

OBJECTIVES	
• Support energy efficiency and renewable energy upgrades in new and existing developments by taking advantage of state-sponsored financial incentives.	Ongoing
• Promote electrical vehicle charging in the central business district.	The City constructed two EV charging stations within the Central Business District in the NE Front Street public parking lot.

Natural Resources

GOAL

Coordinate with relevant agencies and committees to improve water quality in the Mispillion River and its tributaries.

OBJECTIVES	
• Consider refining the city's buffering regulations to distinguish between built-up areas where the existing ten-foot buffer is the default and more open areas where a more effectively sized buffer may be feasible.	Completed the zoning code and subdivision code update 2022
• Continue to pursue and support living shoreline installations along hardened sections of the Mispillion River.	Underway
• Review parking and loading standards to ensure new site plans have adequate parking while limiting the amount of impervious coverage.	Completed the zoning code and subdivision code update 2022
• Consider relaxing parking requirements, or permitting shared parking arrangements, for adjoining uses or areas, where peak demands would be expected to occur at different points in the day/evening.	Completed the zoning code and subdivision code update 2022
• Review and update the city's impervious coverage standards to ensure environmentally friendly site design.	Completed the zoning code and subdivision code update 2022
• Enhance the urban tree canopy by planting new trees in sparsely planted areas, for instance near parking lots and other impervious coverage areas near the downtown core.	Updated Tree Preservation Ordinance January 2022. Tree planting in 5-year CIP.
• Continue to avoid development in ecologically sensitive and flood-prone areas.	Ongoing
• Participate in the Mispillion River Tributary Action Team to assist in the development of pollution control strategies for the river.	Not Yet Started
• Promote the elimination of individual septic systems where feasible near and adjacent to the Mispillion River.	Ongoing

GOAL

Pursue agricultural preservation of high-value agricultural parcels, consistent with the master plan.

OBJECTIVES	
• Incorporate and adopt the Southeast Master Plan as part of the Comprehensive Plan.	Completed
• Develop and implement a TDR program in the Southeast Neighborhood and expand the developed program into the anticipated Northeast Master Plan.	Completed
• Amend the municipality's zoning and subdivision ordinance, and any other relevant procedures, to reflect the updated master plan.	Completed the zoning code and subdivision code update 2022
GOAL	
Limit the growth of harmful atmospheric emissions attributable to Milford.	
OBJECTIVES	
• Support energy efficiency and renewable energy upgrades in new and existing developments by taking advantage of state-sponsored financial incentives.	Ongoing
• Promote electrical vehicle charging in the central business district.	The City constructed two EV charging stations within the Central Business District in the NE Front Street public parking lot.
• Reduce future congestion, distance commuting, and emissions by developing as a year-round, live-where-you-work community.	Ongoing
GOAL	
Protect Milford's social and economic assets by enhancing environmental resiliency.	
OBJECTIVES	
• Form a Climate Change Adaptation Committee that will review Milford's climate vulnerabilities, evaluate appropriate adaptation options, and make recommendations to the city.	Not Yet Started

• Consider a partnership with the Delaware Coastal Program's (DCP) Resilient Community Partnership to potentially access staff support, technical assistance, and funding in the coming years.	Not Yet Started
• Utilize new data and analytical techniques to begin planning for elevated water levels and increasing periods of heat.	Ongoing

Parks, Recreation and Open Space

VISION

Milford is committed to providing high-quality public open space facilities and services. It recognizes that public open space and recreational activities are an integral part in the development of the city.

GOAL

Continue to enhance, improve, and promote the Mispillion Riverwalk as a cornerstone of the community and make practical use of it as a connection to established and future recreational open spaces and parks.

OBJECTIVES	
• Promote recreational activities and events.	Ongoing
• Consider existing, smaller, vacant, or preserved parcels for use as community gardens.	Ongoing

GOAL

Encourage the inclusion of connected, accessible parks and open spaces in new development.

OBJECTIVES	
• Incorporate recreational opportunities into redevelopment plans and programs.	Ongoing
• Actively support a regional blueway canoe and kayak trail from Abbott's Mill Nature Center through Haven Lake and Silver Lake to Goat Island, and extend the remaining length of the Mispillion River to the DuPont Nature Center at Slaughter Beach.	Not Yet Started

• Establish a unified open space and greenways network that connects with city parks, areas adjacent to the riverwalk, and bicycle and pedestrian ways.	Ongoing. May 2022 Comprehensive Plan Amendment for Open Space network in SE Neighborhood along Deep Branch & Herring Branch
GOAL Encourage the preservation of areas along all streams, lakes, and ponds as recreational uses.	
OBJECTIVES	Completed the zoning code and subdivision code update 2022
• Preserve and enhance buffer areas around water bodies to mitigate environmental and visual impact from adjacent uses and activities.	
• Develop and implement a TDR program in the Southeast Neighborhood and expand the developed program into the anticipated Northeast Master Plan.	Completed
• Consider refining the city's buffering regulations to distinguish between built-up areas where the existing ten-foot buffer is the default and more open areas where a more effectively sized buffer may be feasible.	Completed the zoning code and subdivision code update 2022
• Engage with DDA's Forestry Section to explore urban forestry programs.	Not Yet Started. Tree Preservation Committee is working to develop a tree master plan and recommended species list.

Land Use and Growth Management

GOAL

Encourage compatible, resilient, connected development, redevelopment, and growth within Milford's municipal boundary and entertain annexation or growth opportunities within the municipality's established Urban Growth Boundary, provided cost-effective services can be provided.

OBJECTIVES	
• Create a variety of suitable zoning categories and targeted land use areas within the city to accommodate the assortment of business sectors.	Ongoing
• Update the zoning ordinance to reflect the objectives of the city's Comprehensive Plan.	Completed the zoning code and subdivision code update 2022
• Refer to the Comprehensive Plan for rezoning and annexation agreements.	Ongoing
• Use State Strategy mapping to guide growth.	Ongoing
• Ensure that the design of new developments complement and enhance the city's unique character by developing and implementing architectural review standards for major residential and commercial developments.	Voluntary Standards Completed for Downtown by DMI. The City is considering the adoption of a Historic Preservation Ordinance that would only impact properties within designated historic districts.
• Encourage infill and redevelopment of vacant, underutilized, or in-need-of-repair properties, particularly within the Downtown Development District.	Ongoing
• Prioritize growth on the significant developable and vacant areas within the existing municipal boundaries.	Ongoing

• Establish a process to review comprehensive plan amendment requests once a year, which may be needed to harmonize proposed development plans with the Milford Comprehensive Plan.	Informal Process Established. Need to codify.
• Prioritize growth on the significant developable and vacant areas within the existing municipal boundaries.	Ongoing
• Systematically consider and evaluate annexation requests from within the existing Urban Growth Boundary, accounting for projected revenues from annexation, the cost of service provision, capacity and capability of municipal service providers, and preservation of adequate utility capacity for growth expected or desired already within the city.	Ongoing
• Review and update Chapter 230 zoning, specifically the use and area regulations, to ensure the code is modern.	Completed the zoning code and subdivision code update 2022
• Review and update Chapter 200 subdivision to update project review and approval procedures, inclusion of a sunset provision, and the allowance for administrative review of minor applications.	Completed

GOAL

Conduct a Master Plan for Milford's Northeast Neighborhood.

OBJECTIVES

• Work with OSPC to develop a Memorandum of Agreement and identify key stakeholders and state agency partners for master planning.	Not Yet Started
• Undertake a master plan exercise, similar to that conducted for the city's southeastern area, for its Northeastern Neighborhood. Adopt the master plan's findings and results as an addendum to this document and fully incorporate it during the next comprehensive rewrite of Milford's Comprehensive Plan.	Not Yet Started

2011 SOUTHEAST MASTER PLAN

CITY OF MILFORD

1. The City will develop and adopt an ordinance to enable to use of transfer-of development rights (TDRs) credits in receiving zones. This ordinance will enable developers build at up to eight (8) units per acre by-right through the purchase of TDR credits from farms in the sending areas.

Completed in 2019.

2. A stormwater utility is a legal and financial structure to allow stormwater management facilities to be constructed, managed, and maintained in common by a local government or other entity. This master plan area is well suited to such a utility, although there are many ways to structure such an entity. Both the City and DNREC agree to explore this option in more detail as this area develops in accordance with this master plan.

This has not been explored to date.

3. The City will construct a public water system as described in Chapter 9 to serve the Master Plan Area. This is a funded project.

The City has designed the entire water system for the SE Neighborhood and has constructed the core components on the west side of Route 1. A water main extension has been constructed east of Route 1 in the vicinity of the large employment parcel. A second SR1 crossing is under construction to serve growth east of SR1.

4. The City will design and permit a sewer system to serve the Master Plan Area as described in Chapter 9. Private developers will be responsible for funding and constructing this system. The City will discuss various financing and construction options with any developer.

The City has designed in concept the sewer improvements required for full build-out of the SE Neighborhood. A sewage pumping station has been constructed to serve Bayhealth and the surrounding properties within City limits west of Route 1 along Route 30. Estimates for improvements south of Johnson Road and east of Route 1 have been added to the City's 5-year Capital Improvement Plan. Red Cedar Farms is constructing an interim sewer pump station to serve their development, which would be abandoned once the regional pump station planned for east of SR1 in the SE Master Plan is designed and constructed.

DEPARTMENT OF AGRICULTURE

1. The Delaware Department of Agriculture (DDA) and the Delaware Agricultural Lands Preservation Foundation (DALPF) will partner with the City to establish a Transfer of Development Rights program as described in the Agricultural Preservation chapter of this document (Chapter 4).

Completed in 2019.

2. By partnering with DALPF, the City will avoid the initial financial expenditures required to preserve a parcel of land. These expenditures include paying to survey the property, paying the legal costs of a real estate settlement, and other associated administrative costs. DALPF would bear those costs.

3. The City would avoid the future obligation of monitoring the preserved farms to make sure they remain in compliance with the preservation agreement (easement). DALPF would assume that responsibility and add any properties preserved by Milford to the hundreds of permanently preserved farms it already monitors. In addition, should any future litigation be required to uphold the preservation easement, the City would not have to incur any legal costs.

4. DDA will assist the City in the creation and administration of a TDR bank as described in the Agricultural Preservation chapter of this document (Chapter 4). This includes assistance with appraisals to set the fair market value of TDR units.

Completed in 2019.

5. In addition to any funds the City would have for agricultural preservation and the TDR bank, they would also be eligible for state matching funds from DALPF, as well as any federal matching funds from United States Department of Agriculture (USDA) Farm and Ranch Lands Protection Program (FRPP). As allowed by law, these matching funds would be awarded to the city based on availability. If the City were able to capture state and federal matching funds, it could significantly leverage its funds with additional money and preserve additional farmland.

Completed in 2019.

DEPARTMENT OF NATURAL RESOURCES AND ENVIRONEMENTAL CONTROL

1. There is an opportunity for greater communication and coordination between DNREC and DelDOT with regard to stormwater management and road improvements. This coordination will be ongoing throughout the development of this master plan area. Opportunities to share facilities and streamline the review process will be continually evaluated and implemented as individual properties within the master plan area develop and re-develop. Streamlined review and approval processes will only be available in return for implementing “best practice” designs.

This has not been explored to date.

2. DNREC will work with the city to explore and implement the concept of a stormwater utility in the master plan area as development occurs.

This has not been explored to date.

DEPARTMENT OF TRANSPORTATION

1. DelDOT will fund and construct the grade separated interchange at SR 1 and SR 30 as per the current Capital Transportation Plan (CTP). The current timeline involves construction in 2012 and 2013, with completion in late 2013. Please note that the CTP is subject to amendment annually.

The work has been completed.

2. Work with the City of Milford to adopt this master plan area as a Transportation Improvement District (TID) to enable equitable and timely funding for roadway improvements within the area in accordance with the recommendations in this Master Plan.

City Council adopted the TID in April 2023.

3. DelDOT will work with the City to ensure that the road improvements identified in this report are implemented by the public and/or private sector in a phased manner that is paced with the timing of development activities.

City Council adopted the TID in April 2023. The City will begin working with DelDOT on implementing road improvements identified in the TID.

PUBLIC WORKS FACILITY
180 Vickers Drive
Milford, DE 19963
www.cityofmilford.com

THE CITY of Milford DELAWARE

PLANNING DEPARTMENT
Planning, Economic Development,
Enforcement, and Inspections Office
O 302.424.8396 | F 302.424.3559

TO: City Council and Mayor

FROM: Willis Shafer, Public Works Director

CC: Mark Whitfield, City Manager

DATE: June 1, 2025

RE: I and I Investigation Project, Phase 2 - KCI Technologies, Inc

---

Engineering Services Contract – KCI Technologies, Inc. – I and I Investigation Project, Phase 2, Washington Street Pump Station Collection System

The City previously inspected approximately 10,840 feet of sewer main in phase 1 of the Washington Street Basin. The entire Washington Street Basin consists of approximately 92,955 feet of sewer main and 401 manholes. KCI will perform phase 2 of the Washington Street Basin sanitary sewer main and manholes evaluation. The goal of this project is to identify infiltration and inflow of unwanted entry of clear water (stormwater or groundwater) into the sanitary sewer system. This entry disrupts the system's ability to effectively transport and treat wastewater, potentially leading to overflows, additional treatment costs of processing clean water and environmental issues.

KCI will perform the following services:

- Task #1, Manhole Inspection of 250 manholes, estimate fee is $31,250.00
- Task #2, Data Analysis and Recommendations, estimate fee is $7,250.00

KCI's estimate fee is $38,500.00

Staff recommend City Council authorize the Mayor to execute the proposal from KCI Technologies, Inc at an amount of $38,500.00, for the phase 2, I and I Investigation Project of the Washington Street Basin.

KCI TECHNOLOGIES

ISO 9001:2015 CERTIFIED

ENGINEERS • PLANNERS • SCIENTISTS • CONSTRUCTION MANAGERS

614 N. Dupont Highway • Dover, DE 19901 • Phone 302-747-5999

KCI TECHNOLOGIES, INC.
TASK ORDER AUTHORIZATION
May 1, 2025
KCI Project No. *131803632.IIWS*

The purpose of this form is to obtain your authorization for the work verbally requested and to confirm the terms under which these services will be provided. KCI Technologies, Inc. is pleased to provide the services described below as an amendment to the contract previously executed, dated *March 26, 2018* for the Project called *Municipal On-Call Services*, located in *Milford, Delaware*.

Invoices to: City of Milford
Attention: Willis Shafer
180 Vickers Drive
Milford, DE 19963

NARRATIVE

The City has identified the Washington Street Pump Station Collection System (Washington CS) as a priority for I&I investigations. Based on pump station data, the City believes that the basin is a significant culprit of I&I. Per the City's GIS database, the basin consists of 92,955 feet of sewer main and 401 manholes. The pump station does not receive flow from any other stations but is the largest collection system in the City based on the amount of pipe and manholes. Refer to the attached collection system map and pump station flow diagram.

The City previously inspected approximately 8,870 feet of sewer main within the basin between 2008 and 2012. KCI also inspected approximately 1,970 feet of sewer main and 11 manholes within the Washington CS in 2020. In 2021 KCI performed manhole inspections of approximately half the collection system and CCTV inspections of select pipe segments based on the results of the MH inspections. The following scope of work will focus on the remainder of the drainage basin following similar protocols of the previous project.

SCOPE OF SERVICES

KCI proposes the following workplan for the I&I investigation within the Washington CS:

- Manhole inspections with a pole mounted zoom camera will be performed as a screening tool to determine CCTV inspection needs. For 2025, the plan will be to cover the remainder of the system's manholes, plus the manholes associated with the 2026 street rehabilitation projects (250 total). The output of the manhole inspections will be the following:
    - NASSCO condition scores
    - List of manhole defects that KCI recommends correcting
    - Classification of pipe segments based on zoom camera inspections (pass/fail ratings will be provided)
        - Pipe segments receiving a "fail" rating will be included in future CCTV inspection efforts.

The following is a detailed scope of work based on the above workplan:

Task #1 – Manhole Inspections In Washington Street Pump Station Collection System

This task is intended to provide a representative evaluation of the condition of the existing manholes in the Washington CS. The City believes this area is a source of I&I resulting in significant annual treatment fees based on actual flow to the County system. The goal of this investigation is to inspect approximately half of the manholes in the Washington CS, plus any manholes outside of the basin that are associated with the 2026 streets projects. The first phase will include approximately 250 manhole inspections. The inspection procedure is summarized as follows:

KCI will obtain the most current GIS Geodatabase information from the City. During our manhole inspection procedures, KCI will update the missing asset information, which will be determined by the Client, using the ArcGIS field collector application.

KCI will perform Level I internal inspection of Sanitary Sewer manholes, using NASSCO MACP Protocol. KCI will identify the location of each manhole structure and all their associated properties including type, size and material, etc. Photos will be taken of the landscape of each structure, the structure itself, and a photo of the internal pipe configuration. Additional photos will be taken of each defect observed. Safety configurations for confined space entry will be implemented if necessary. We assume City of Milford Public Works staff will be available to provide limited maintenance of traffic protection, if required. *(NOTE: the same inspection procedures will be used in conjunction with the MHs included in the CCTV areas. Cost for these inspections is included in KCI's CCTV oversight fees).*

KCI will also inspect pipe condition using a special pole-mounted camera that allows the user to optically zoom up to 200 feet inside pipes without having to perform Confined Space Entry. This Camera-on-a-Stick is configured to output a digital video feed to our tablets via high-speed USB connection. This inspection is to be used as a screening tool to identify pipes that may require future CCTV inspection to determine the condition and/or need for immediate repair. Pipes that do not indicate signs of significant deterioration shall be coded as "Pass" indicating no further inspection required at this time (deferred to future evaluation). Pipes coded as "Pass" will be assigned an assumed condition score for Asset Management purposes and be recommended for future monitoring accordingly. Pipes that exhibit signs of failure that may require immediate repair, or that cannot be assessed with the zoom camera, will be coded as "Fail" indicating the need for more detailed (CCTV) inspection and/or repair.

KCI will submit manhole inspection reports for each structure and the final report will include recommendations to the Client with regard to what means of repair manholes may need, i.e. replacement, liners, manhole sealing, grouting, etc.; an updated GIS map with GPS accurate structure locations and NASSCO MACP structural ratings; and an updated ArcGIS Geodatabase with the collected asset attribute information.

This scope of work assumes that the City will provide maintenance of traffic controls or temporary road closures to perform the work as required.

FEES AND PAYMENTS

KCI will provide the services outlined above on a Time and Materials basis. Subcontractor fees (if approved) shall be based on the proposal received and shall be passthrough only. The estimated fees for each task are as follows:

Task #1 - Manhole Inspections	(250 @ $125/ea)	$31,250.00
Task #2 – Data Analysis and Recommendations		$ 7,250.00

KCI's estimated fee for the Work listed in the Scope of Services above will be **Thirty-eight thousand five hundred dollars ($38,500.00).** The Work will be invoiced monthly on a time and material basis using the approved 2025 rates, attached. KCI will notify the City in advance if this budget estimate is anticipated to be exceeded.

DIRECT EXPENSES

Direct Expenses, such as mileage, postage, reproductions, etc., will be billed based on the previously approved Schedule of Rates. Direct Expenses are **expected not to exceed Two Thousand Dollars ($2,000.00)**.

ADDITIONAL WORK

Experience indicates that certain additional items of work may be required or necessary which KCI cannot presently determine or estimate. For this reason the fee for these items is not included in the provisions listed above on "Fees and Payments" for the performance of the Work. Further, the performance of these items is not included in the Work unless the item is expressly described as the Work in the preceding Scope of Services section. These additional items of work ("Additional Work") are caused by many factors, usually at the discretion of the Client and/or construction contractors. They may also be caused by reviewing agency or Client variance/deviation from present policies and standards of reviewing governmental agencies. "Additional Work" may sometimes be referred to as extras, change orders, or add-ons, but for purposes of this Proposal, all such descriptions are intended to be encompassed within the term Additional Work.

- Surveying and geotechnical work.
- Permitting or approvals other than those stated above.
- Checking of work performed by others with the exception of those items specifically listed in the scope of services above.
- Regulatory, filing and review fees.
- CCTV
- Temporary traffic control (assumed to be provided by the City)
- Design work for identified repairs or rehabilitation.
- Bid and construction support for repair or rehabilitation work.

Note: In the event that an extra work authorization is required for an additional project task KCI will not commence the execution of the described work until receiving a signed copy of the extra work authorization.

FEES AND PAYMENTS FOR ADDITIONAL WORK

Fees and payments for Additional Work shall be in addition to any fees and payments for the Work described in the Scope of Services above. Fees and Payments for Additional Work will be billed in accordance with the above Fees and Payments section.

SCHEDULE

The following is a schedule to convey the durations for the above proposed scope of work.

Task	Duration
Manhole Inspections	30 days
Manhole Inspection Reporting & CCTV Scoping	15 days
Total	**45 days**

Task Order Authorization (TOA):

If this TOA is satisfactory, acceptable and fully sets forth the terms of our understanding, please sign the Acceptance and return a copy to KCI's office. This TOA shall be deemed an ADDENDUM to the Contract previously executed between the parties hereto dated March 24, 2018, and all the terms and conditions set forth in the originating contract aforesaid are hereby by reference thereto. The 2025 rate schedule is attached to this TOA.

KCI welcomes the opportunity to serve the City and looks forward to working with you on this project. The Project Manager to be assigned to the Work is Daniel R. String, P.E. and his telephone number is (302) 448-9905.

Prepared by: _____

Daniel R. String, PE
Practice Leader / Sr. Project Manager

Work Authorized by:

_____
City of Milford

_____

_____
(Signature)

KCI

ISO 9001:2015 CERTIFIED

ENGINEERS • PLANNERS • SCIENTISTS • CONSTRUCTION MANAGERS

2025 Hourly Rate Schedule

Job Classification / Role	2025 Rate
Senior Project Mgr	$ 190.00
Project Manager	$ 180.00
Sr. Project Engineer	$ 180.00
Project Engineer	$ 163.00
Eng Designer III	$ 145.00
Eng Designer II	$ 130.00
Eng Designer I	$ 115.00
EIT	$ 100.00
Engineering Intern	$ 80.00
Project Designer I	$ 107.00
Jr Project Designer I	$ 93.00
Sr CADD Technician	$ 122.00
CADD Technician	$ 93.00
Survey Crew (2 person)	$ 163.00
1-Man Robotic	$ 142.00
Prof Land Surveyor	$ 172.00
Survey Technican	$ 107.00
Jr Survey Technician	$ 94.00
Construction Support Services Manager	$ 163.00
Construction Inspection Supervisor	$ 123.00
Sr Construction Insp	$ 100.00
Construction Inspect	$ 85.00
Sr Env Engineer	$ 178.00
Env Engineer	$ 163.00
Scientist	$ 163.00
Env Technician	$ 107.00
Sr Project Scientist	$ 140.00
Project Scientist	$ 116.00
Scientist	$ 93.00
Scientist in Training	$ 80.00
GIS Manager	$ 184.00
Sr Business Analyst	$ 165.00
Business Analyst	$ 154.00
GIS Specialist	$ 134.00
GIS Analyst	$ 103.00
Senior Planner	$ 177.00
Planner I	$ 151.00
Field Technician I	$ 95.00
Field Technician II	$ 130.00
Technical Writer	$ 79.00
Project Assistant	$ 79.00
Admin Assistant	$ 57.00

REIMBURSABLES	
Mileage ($/mile)	@ IRS Rate
Mailings	@ cost
LARGE FORMAT REPRODUCTIONS	
Prints B&W ($/sf)	0.51
Prints Color ($/sf)	0.85
Mylar B&W ($/sf)	1.12
Mylar Color ($/sf)	1.57
8 1/2 x 11 Color	0.39
PRINT/COPY SERVICES	
8 1/2 x 1 B&W	0.1
11 x 17 B&W	0.14
11 x 17 Color	0.79
*Night work and weekend work may result	
in higher rates	
*Billing Rates are subject to increase annually	
on January 1st	
*Specialty classifications may be added for	
specific tasks.	

PUBLIC WORKS FACILITY
180 Vickers Drive
Milford, DE 19963
www.cityofmilford.com

THE CITY of Milford DELAWARE

PLANNING DEPARTMENT
Planning, Economic Development,
Enforcement, and Inspections Office
O 302.424.8396 | F 302.424.3559

DATA SHEET FOR KD PROPERTIES, LLC

Development Advisory Committee: May 24, 2023

Planning Commission Meeting: June 17, 2025

Application Number / Name	:	23-018 / KD Properties, LLC
Applicant	:	KD Properties, LLC 1056 S. State Street Dover, DE 19901
Owner	:	Same
Application Type	:	Preliminary Conditional Use Site Plan
Present Comprehensive Plan Map Designation	:	Commercial
Present Zoning District	:	C-3 (Highway Commercial District)
Present Use	:	Automotive Service
Proposed Use	:	Automotive Service and Flex Warehouse
Size and Location	:	4.59 +/- acres of land located at the southwest corner of NW Tenth Street and N. Walnut Street, addressed as 10 NW Tenth Street.
Tax Map & Parcel	:	MD-16-174.18-01-15.00

ENC: Staff Analysis Report
Exhibit A – Location & Zoning Map
Exhibit B – Preliminary Conditional Use Site Plan

PUBLIC WORKS FACILITY
180 Vickers Drive
Milford, DE 19963
www.cityofmilford.com

THE CITY of Milford DELAWARE

PLANNING DEPARTMENT
Planning, Economic Development,
Enforcement, and Inspections Office
O 302.424.8396 | F 302.424.3559

STAFF REPORT
May 29, 2025

Application Number / Name	:	23-018 / KD Properties, LLC
Tax Map & Parcel	:	MD-16-174.18-01-15.00
Size and Location	:	4.59 +/- acres of land located at the southwest corner of NW Tenth Street and N. Walnut Street, addressed as 10 NW Tenth Street.

I. BACKGROUND INFORMATION:

- The applicant proposes to construct a 6,000 square foot flex warehouse building containing 5 tenant spaces. The building would be located on the above referenced parcel south of the existing Meineke Car Care Center as shown on the provided preliminary conditional use site plans.

- The applicant proposes to subdivide the existing 4.59-acre parcel into two parcels. Lot 1 would be comprised of 2.10 +/- acres of land and contain the proposed 6,000 square foot flex warehouse building and the existing Meineke building. Lot 2 would contain 2.49 +/- acres of unimproved land. The minor subdivision would be reviewed administratively by City staff.

- Chapter 230-42(B) states "four or more non-residential permitted uses or tenant spaces on a property zoned C-2, C-2A, C-3, OC-1 and H-1 requires a conditional use approval from City Council."

- Chapter 230-14(C)(5) states "business, commercial or industrial uses that do not adversely affect neighboring properties" may be permitted subject to receiving a conditional use permit from City Council.

II. STAFF ANALYSIS:

Based on the information presented, the City of Milford Code, and the Comprehensive Plan, staff submits the following regarding the request for the Preliminary Conditional Use Site Plan:

- The applicant is seeking a waiver from Chapter 230-20(K) which states "all permanent parking areas shall be enclosed with upright concrete curbing at least six inches in height. The Planning Director may relax this requirement for a portion of a parking are when there is

a demonstrated need to convey stormwater to a proposed or approved stormwater management area. Parking blocks are required at the head of all parking spaces where curb is not provided. Curbing shall not be required for loading areas, handicap access and for parking spaces accessory to a one-family or two-family residence. Buildings and sidewalk shall be protected by upright concrete curbing at least six inches in height, bollards or other object approved by the Planning Director that demonstrates protection of pedestrians and property." The applicant is proposing to provide upright concrete curbing for the three landscaped islands located in the middle of the new parking lot area. There is existing curbing adjacent to the existing sidewalk located along N. Church Street and near the 10th Street/N. Walnut Street intersection. The applicant is proposing to not provide new curbing along NW 10th adjacent to the subject parcel. This area would remain open to the flow of vehicular traffic. The applicant is removing portions of pavement along N. Walnut Street but is not adding curbing in those areas.

The City has concerns regarding traffic and access to several commercial properties in the general area and recently completed a transportation study through the Dover/Kent County MPO for the 10th Street/N. Walnut Street intersection. See below link for the final report.
https://doverkentmpo.delaware.gov/files/2023/08/Milford-10th-Church-Rehoboth-Final-Report-WEB.pdf
Recommendations from the study included improving several non-conforming entrances in the area, including the subject parcel. Below is a screenshot from the report showing a reconfiguration of the N. Walnut Street/N. Rehoboth Blvd intersection and the addition of curbing and sidewalk adjacent to the subject parcel. The findings of this study should be taken into consideration when reviewing the curbing and sidewalk waiver requests.



- The applicant is seeking a waiver from Chapter 197-14 which states "in all new construction sites and subdivisions, the City shall require the builder or developer to install curb, gutter and sidewalk in cases where no such improvements previously existed or where, if in existence, they are in need of repair. Issuance of a Certificate of Occupancy by the City will be contingent upon compliance. In proposed developments, the City Council may, at its discretion, waive the requirement to install curb, gutter and sidewalk." The applicant is proposing to not install curb, gutter or sidewalk along N. Walnut Street and NW 10th Street.

- Other than the two listed waiver requests, the Preliminary Conditional Use Site Plan meets the minimum requirements of Chapter 230 Zoning and Chapter 200 Subdivision of Land.

- The plans have been reviewed for general compliance with the City's Standard Construction Specifications. The applicant must address the remaining review comments from the letter dated May 6, 2025.

- Evaluation based on the criteria found under Chapter 230-48 Conditional Uses.

  A. The presence of adjoining similar uses.

     The property is located along the south side of NW Tenth Street and the west side of N. Walnut Street and N. Church Street. The properties to the north and east contain a mixture of commercial uses, including food establishments, a car wash, an automotive repair business, an auto parts store and general retail. The properties to the south include a group home, single-family detached dwelling and a community cemetery. The properties to the west contain single-family detached dwellings and a church.

  B. An adjoining district in which the use is permitted.

     The proposed flex warehouse is a permitted use within the industrial and business park zones. The properties in the immediate vicinity are zoned C-3 Highway Commercial or R-2 Residential District. The zoning code requires four or more non-residential permitted uses or tenant spaces in the C-3 zone to obtain a conditional use approval from City Council due to the potential size of these types of projects and their potential impacts on the surrounding area.

  C. There is a need for the use in the area proposed as established by the Comprehensive Plan.

     The Comprehensive Plan designates this area as Commercial. The proposed use is consistent with the land use plan for the Comprehensive Plan and addresses additional goals and objectives related to economic development and business growth.

  D. There is sufficient area to screen the conditional use from adjacent different uses.

     The applicant is proposing a 6-foot-tall fence along the south side of the property to screen the proposed commercial use from the adjacent residential uses.

E. The use will not detract from permitted uses in the district.

The subject parcel is bound on the north and east by properties zoned C-3 Highway Commercial containing a variety of commercial uses. The properties to the south and west contain single-family detached dwellings. The applicant is proposing the installation of a 6-foot-tall fence along the south side of the project area to screen the proposed use from the adjacent residentially zoned parcels. The City has concerns regarding traffic and access to several commercial properties in the general area and recently completed a transportation study through the Dover/Kent County MPO for the 10th Street/N. Walnut Street intersection. Traffic into and out of the subject site should be channeled to specific entrance locations to improve safety and traffic flow.

F. Sufficient safeguards, such as traffic control, parking, screening and setbacks, can be implemented to remove potential adverse influences on adjoining uses.

The applicant is proposing the installation of a 6-foot-tall fence along the south side of the project area to screen the proposed use from the adjacent residentially zoned parcels. The City has concerns regarding traffic and access to several commercial properties in the general area and recently completed a transportation study through the Dover/Kent County MPO for the 10th Street/N. Walnut Street intersection. Traffic into and out of the subject site should be channeled to specific entrance locations to improve safety and traffic flow. The project meets the minimum setback, screening and off-street parking requirements for the proposed use which should help minimum potential adverse influences on adjoining uses.

- The following comments must be addressed prior to final site plan approval:
  - Final Site Plan approval will require approvals or no objection letters from DelDOT, the State Fire Marshal's Office, DHSS Office of Engineering and Kent Conservation District;
  - Address Preliminary Conditional Use Site Plan review comments (a copy of which is provided in the packet);
  - Applicant must obtain final approval of engineering plans from the City Engineer; and,
  - Additional department and agency comments outlined in Section III.

III. AGENCY COMMENTS:

- **Office of State Planning Coordination**
  No comments provided.

- **DelDOT Planning, Development Coordination**
  See attached comments.

- **Delaware Health and Social Services – Division of Public Health**
  No comments provided.

- **Department of Natural Resources and Environmental Control (DNREC), Division of Water, Surface Water Discharges Section (SWDS)**
  No comments provided.

- **Kent Conservation District**
  See attached comments.

- **Delaware State Fire Marshal's Office**
  See attached comments.


- **Carlisle Fire Company**
  No comments provided.

- **City of Milford Public Works Department, City Engineer**
  See attached Preliminary Conditional Use Site Plan review comments dated May 6, 2025 and corresponding responses from the applicant.

- **City of Milford Parks and Recreation Department**
  No comments provided.

- **City of Milford Police Department**
  No comments provided.

- **Milford School District**
  No comments provided.

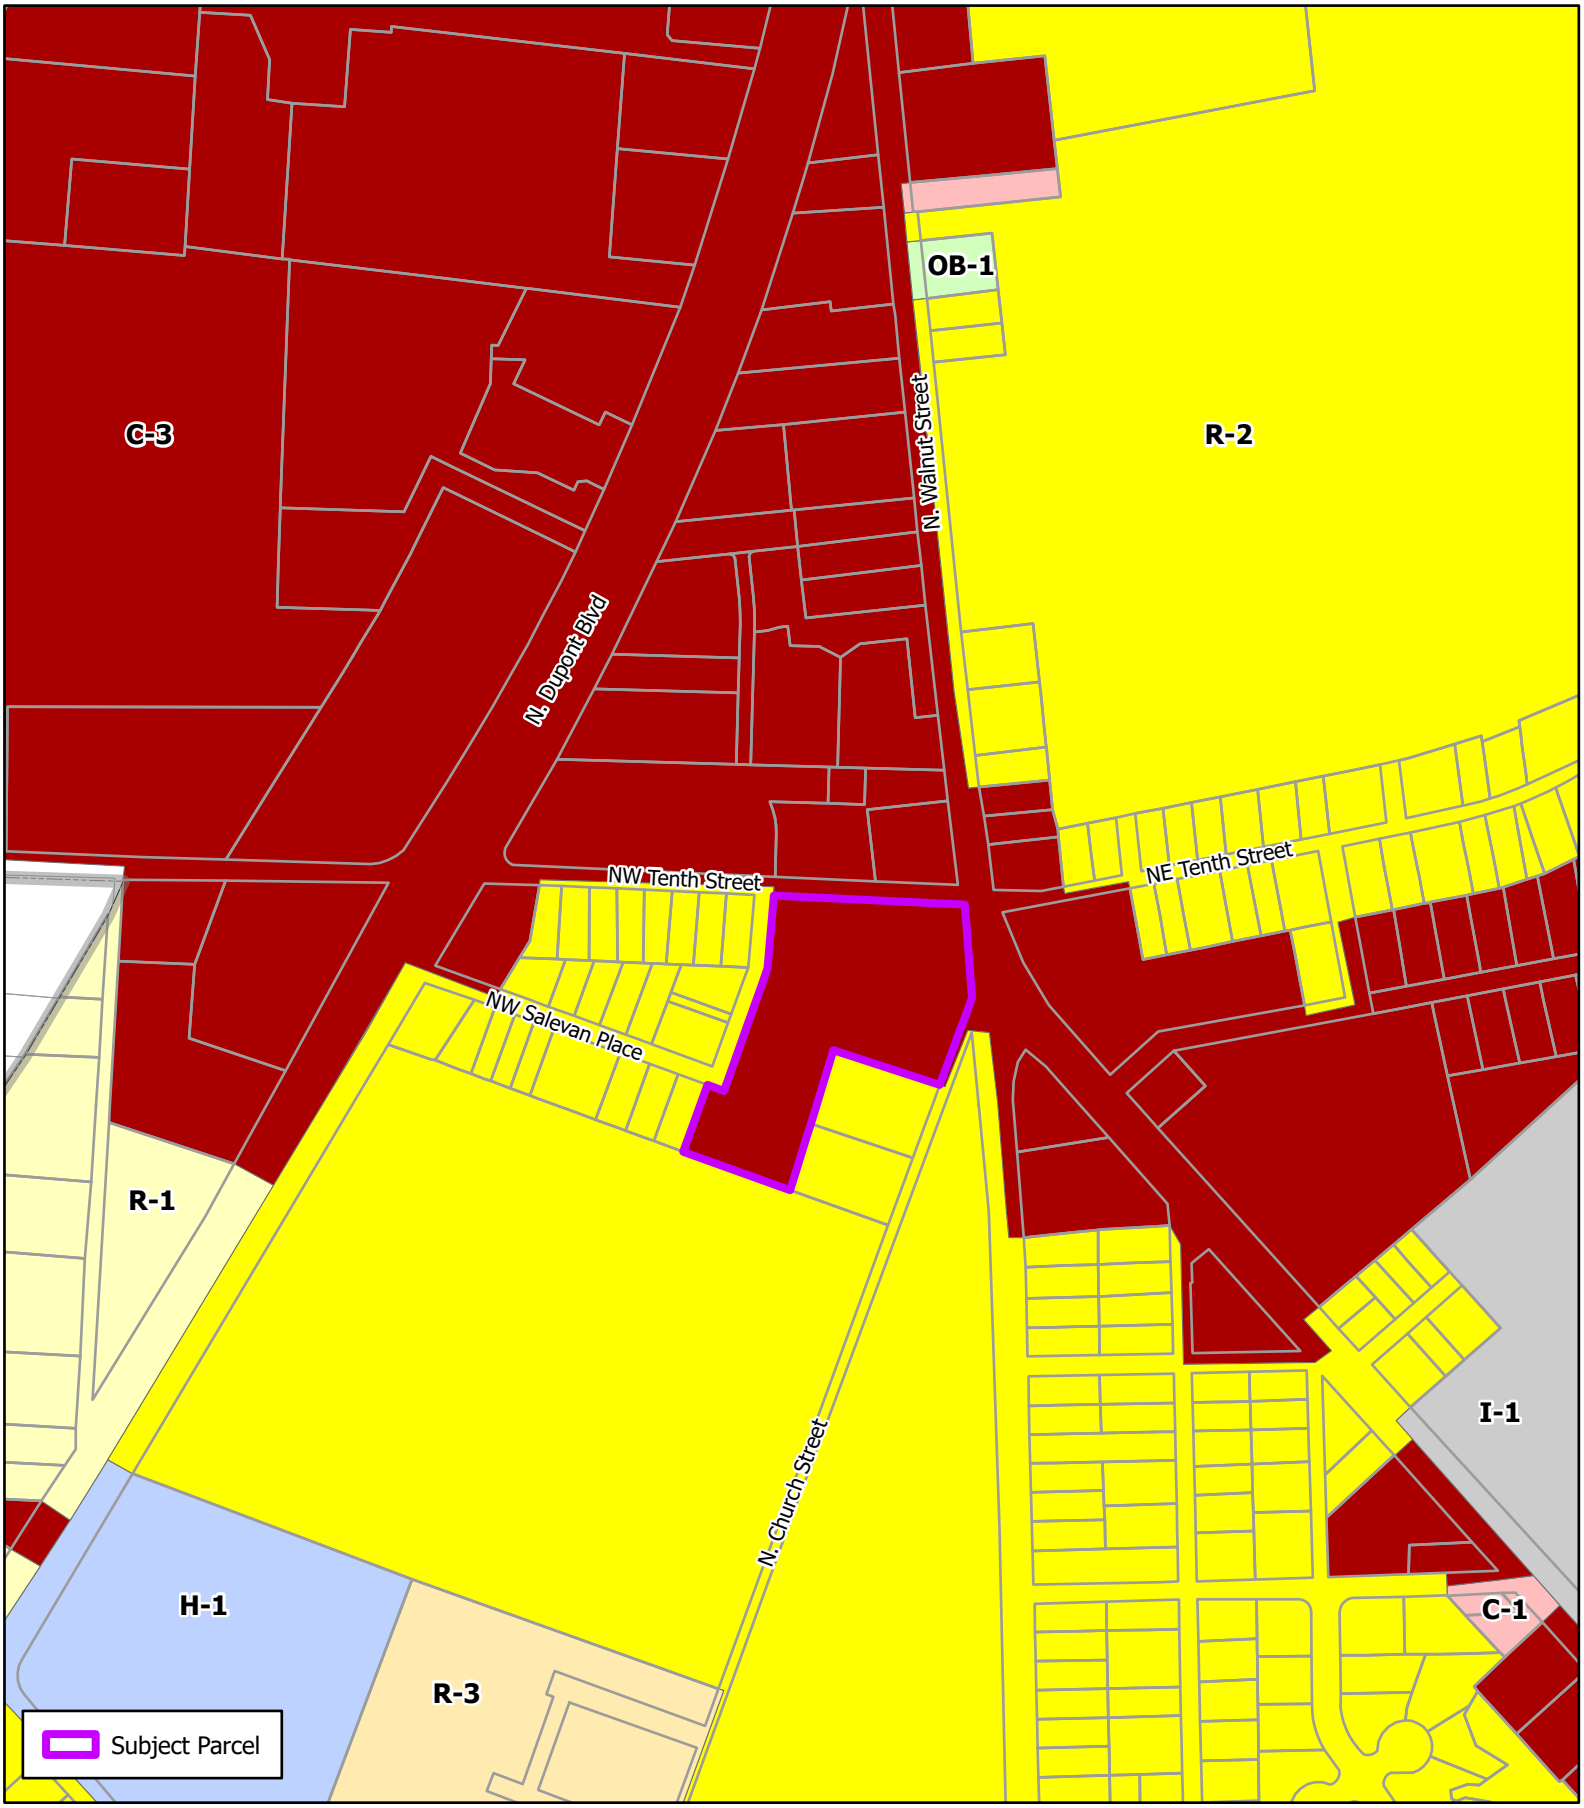

THE CITY of Milford DELAWARE

Scale: 0 240 480 Feet

Drawn by: WRP

Date: 05/09/23

Filepath: SitePlan_KDPropertiesLLC.aprx

Title:

Site Plan

KD Properties, LLC

Location & Zoning Map

18072 Davidson Drive
Milton, DE 19968
T: 302-684-8030
F: 302-684-8054

www.pennoni.com

DATE: 03 May 2023

TO: Rob Pierce, Planning Director
City of Milford

FROM: Eric W. Wahl, RLA
Alan M. Decktor, PE
Pennoni Associates

RE: **Application for Conditional Use**
Tax Maps: MD-16-174.18-01-15.00 -000
10 NW 10th Street
Milford, DE 19963

Mr. Pierce:

Please accept this application and accompanying documents as required under the Conditional Use Application. Enclosed, you will find the following documents:

- Lane Use Application Letter
- Conditional Use Application Form
- 1 paper copy of the Conditional Use Preliminary Plan.
- A digital copy of the plan will be emailed to city staff.
- Application fee.

Below, please find a written summary of the project:

Summary of Conditional Use Preliminary Plan:

The enclosed Conditional Use Preliminary Plan for 10 NW 10th Street includes 4.59 +/- acres located on the corner of NW 10th Street, North Walnut Street, and North Church Avenue. The property is zoned C-3 (Highway Commercial). An existing building and accessory structure are located on the property (a portion of the existing building is approved for use for Meineke and is currently renovating the building.)

The Applicant is requesting additional uses (unknown flex space) for the existing building, as well as a proposed new building for contractor storage use. Existing parking shall be re-striped and additional parking is proposed to accommodate the new uses. According to our calculations, the Meineke, flex-retail spaces, and the contractor uses require a total of 79 parking spaces. The plan provides 79 spaces (including 4 ADA spaces and residual existing paving for additional parking).

Parking lot interior landscaping and the required buffer are shown on the plan in compliance with current City Code requirements. All utilities will be provided by the City of Milford. Access to the property will be restriped and will be provided from both NW 10th Street and North Church Avenue, where existing conditions already provide access. Stormwater will be conveyed to existing storm inlets as well as a proposed stormwater management pond located in the southeast corner of the property.

We look forward to hearing from you, and should you have any questions or need further information, please do not hesitate to contact us.

Sincerely,

Eric W. Wahl, RLA
Pennoni Associates
302-684-6236
ewahl@pennoni.com

SITE DATA TABLE

1. TAX MAP NUMBER: 5-16-17418-01-1300-00001
2. DEED/PLAT REFERENCE: DEED BOOK 11647, PAGE 156
3. OWNER / DEVELOPER NAME: KD PROPERTIES LLC
4. OWNER / DEVELOPER ADDRESS: 10 NW TENTH STREET MILFORD, DE 19963
5. SITE ADDRESS: 10 NW TENTH STREET MILFORD, DE 19963
6. CURRENT ZONING: C-3 (HIGHWAY COMMERCIAL)
7. PRESENT USE: AUTOMOTIVE SERVICE
8. PROPOSED USE: AUTOMOTIVE SERVICE / PROPOSED FLEX SPACE
9. REQUIRED SETBACKS (B.R.L.): (C-3)
   FRONT - 30 FEET
   SIDE - MIN 20 FEET/AGG 50 FEET
   REAR - 50 FEET
10. TOTAL AREA (GROSS): 4.59± ACRES NEW PARCEL: 2.10 ACRES
    MINIMUM LOT AREA: 1 ACRE
    MINIMUM LOT WIDTH: 170 FT CORNER LOT
11. NET DEVELOPMENT AREA: 4.21± AC.
12. BUILDING HEIGHT: 35' MAX ALLOWED [PROPOSED: +/- 18 FEET]
13. PARKING/LOADING (ARTICLE IV: OFF-STREET PARKING AND LOADING, CODE SECTION 230-21):

    REQUIRED SPACES: AUTOMOTIVE REPAIR REQUIRES 3 SPACES PER SERVICE BAY
    MEINEKE REQUIRED SPACES = 11 SERVICE BAYS = 33 SPACES
    TOTAL MEINEKE 33 SPACES

    WAREHOUSE REQUIRES 1 SPACE PER 200 SF SALES AREA PLUS 1 SPACE PER 2 EMPLOYEES
    WAREHOUSE SPACE (SALES) = 2,500 SQUARE FEET = 13 SPACES
    EMPLOYEES 5 PEOPLE = 3 SPACES
    16 SPACES

    TOTAL REQUIRED: 49 SPACES

    PROVIDED SPACES: 52 SPACES (3 ADA SPACES INCLUDED) PLUS RESIDUAL EXISTING PAVED AREA

    LOADING SPACES REQUIRED: 1 BERTH (RETAIL SPACES 5,000 SF TO 7,999 SF)
    LOADING SPACES PROVIDED: 1 BERTH (12' X 60')

14. BICYCLE PARKING FACILITY (ARTICLE IV: OFF-STREET PARKING AND LOADING, CODE SECTION 230-20(M))
    FOR PARKING FACILITIES WITH TEN OR MORE PARKING SPACES, FIVE BICYCLE PLUS ONE BICYCLE SPACES PER EVERY TWENTY PARKING SPACES SHALL BE PROVIDED.
    MEINELE PROVIDED PARKING SPACES = 52 SPACES/20 SPACES
    = 2 BICYCLE SPACES + 5 BICYCLE SPACES = 7 BICYCLE REQUIRED

    SPACES REQUIRED: 7 BICYCLE SPACES
    SPACES PROVIDED: 7 BICYCLE SPACES

15. WATER SUPPLY: PUBLIC WATER - CITY OF MILFORD
    SECTION 230-19.5:
    SOURCE WATER PROTECTION A) SUBJECT PROPERTY IS WITHIN AN AREA OF FAIR/GOOD GROUND WATER RECHARGE
    B) SUBJECT PROPERTY IS NOT LOCATED IN A WELLHEAD PROTECTION AREA.
15. SEWER SUPPLY: PUBLIC SEWER - CITY OF MILFORD
16. ELECTRIC PROVIDER: CITY OF MILFORD
17. NATURAL GAS PROVIDER: TO BE DETERMINED
18. STATE INVESTMENT AREA (2020): LEVEL 1
19. SITE BENCHMARKS:
    BENCHMARK 1: N: 337807.1720, E: 652205.2650, ELEV.: 32.36, IRF IN PAVEMENT
    BENCHMARK 2: N: 337592.5040, E: 652618.2410, ELEV.: 32.76, IRF IN PAVEMENT
20. WETLAND AREA: NO WETLANDS FOUND ONSITE
21. PROPOSED DISCHARGE LOCATION: ON SITE STORMWATER MANAGEMENT AREA REQUIRED FOR NEW IMPERVIOUS COVER. EXISTING IMPERVIOUS COVER TO CONTINUE TO DRAIN TO EXISTING ROADSIDE INLETS AND INTO EXISTING DRAINAGE SYSTEM
22. SITE CALCULATIONS

BUILDING AREA	EX. = 0.31 AC.	PR. = 0.41 AC.
GRASS/LANDSCAPED AREA	EX. = 2.99 AC.	PR. = 2.71 AC.
PAVEMENT/STONE AREA	EX. = 1.29 AC.	PR. = 1.47 AC.
TOTAL	EX. = 4.59 AC.	PR. = 4.59 AC.

23. EXISTING VEGETATED AREA: 0.98 AC. (0.21%)
    VEGETATED AREA TO BE REMOVED 0.49 AC. (0.11%)
    VEGETATED AREA TO REMAIN: 0.49 AC. (0.11%)
24. SPECIFIC IMPERVIOUS BREAKDOWN:
    OVERALL IMPERVIOUS: 1.88 AC. (40.96%) NEW PARCEL: 1.61 AC (76.7%)
    MAXIMUM LOT COVERAGE ALLOWED: 3.67 AC. (80.00%)
25. LIMIT OF DISTURBANCE: 2.22 ± AC.
26. DATUM: HORIZONTAL = NAD83
    VERTICAL = NAVD88
27. SURVEY: BOUNDARY AND TOPOGRAPHIC SURVEY PERFORMED BY PENNONI ASSOCIATES ON MARCH 15, 2022.
28. FIRE DISTRICT: CARLISLE FIRE CO. (STATION 42)
29. FLOOD ZONE: FIRM NUMBER 10005C0041K, DATED MARCH 16, 2015, ZONE "X", UNSHADED
30. WATERSHED: UPPER MISPILLION RIVER
31. LOCAL GOVERNMENT RESPONSIBLE FOR LAND USE APPROVAL: CITY OF MILFORD
32. PROPOSED EDU'S: WAREHOUSE/STORAGE BUILDING = 1 EDU + #FU'S/9
    TOILET = 2 FU, WASHSTAND = 1 FU
    WE HAVE 14 TOILETS AND 14 WASHSTANDS = 42 FU
    ⏚ = 4.6 EDU'S
    TOTAL = 5.6 EDU'S

10 NW TENTH STREET
PRELIMINARY CONDITIONAL USE SITE PLAN

TM#: 5-16-17418-01-1300-00001
10 NW TENTH STREET
MILFORD, DE 19963
PREPARED FOR
OWNER/DEVELOPER:

KD PROPERTIES LLC

10 NW TENTH STREET
MILFORD, DE 19963
(949) 836-2511

ArcGIS Web Map



MILFORD ZONING MAP

LEGEND

EXISTING	PROPOSED	DESCRIPTION
		BUILDING
		FULL DEPTH PAVEMENT
		CONCRETE SIDEWALK
		CURB
		EDGE OF PAVEMENT
		EDGE OF GRAVEL
		EASEMENT
		FENCE
		POWER, UTILITY POLE
		POWER, LIGHT
		PROPERTY, LINE
		LEGAL RIGHT-OF-WAY
		R.O.W. MONUMENTATION
		PROPERTY, ADJOINING LINED
		SITE, MAIL BOX
		SITE, TRAFFIC SIGN
		SOIL BOUNDARY
WaC		SOIL LABEL
		STORM SEWER, INLET
		STORM SEWER,HEADWALL
		STORM SEWER, MANHOLE
D D		STORM SEWER, UNDERGROUND
		SWALE
		VEGETATION, TREE LINE
101	101	MINOR CONTOUR
100	100	MAJOR CONTOUR
X 100.5	35.00	SPOT ELEVATION

WAIVERS REQUESTED:

A WAIVER IS BEING REQUESTED FROM CHAPTER 230-20(k) FOR CURBING ENCLOSING ALL PERMANENT PARKING AREAS OF AT LEAST 6 INCHES IN HEIGHT, PLANNING DIRECTOR MAY RELAX THIS REQUIREMENT BASED ON NEEDED STORM WATER CONVEYANCE.

A WAIVER IS ALSO BEING REQUESTED FOR SIDEWALK REQUIRED ALONG THE EXISTING ROAD FRONTAGES.

Sheet List Table		
Sheet Number	Sheet Description	Sheet Title
1	PP0001	PRELIMINARY COVER SHEET
2	PP0201	EXISTING CONDITIONS
3	PP1000	KEY SHEET
4	PP1001	SITE PLAN
5	PP1501	GRADING PLAN
6	PP1701	UTILITY PLAN
7	PP2001	LANDSCAPE PLAN
8	PP2002	LANDSCAPE NOTES & DETAILS
9	PP2201	SITE LIGHTING PLAN
10	PP6001	SITE DETAILS

CALL BEFORE YOU DIG
Call Miss Utility of Delmarva
800-282-8555
Ticket Number(s):

OWNER
KD PROPERTIES LLC
10 NW TENTH STREET
MILFORD, DE 19963
(949) 836-2511

ENGINEER/SITE DESIGNER
PENNONI ASSOCIATES INC.
18072 DAVIDSON DRIVE
MILTON, DE 19968
(302) 684-8030

SURVEYOR
PENNONI ASSOCIATES, INC.
18072 DAVISON DRIVE
MILTON, DE 19968
(302) 684-8030

LANDSCAPE ARCHITECT
PENNONI ASSOCIATES, INC.
18072 DAVISON DRIVE
MILTON, DE 19968
(302) 684-8030

SCHOOL DISTRICT
MILFORD SCHOOL DISTRICT

FIRE DISTRICT
MILFORD


POSTAL DISTRICT
MILFORD (19963)

WATER UTILITY
PUBLIC - MILFORD


SEWER UTILITY
PUBLIC - MILFORD



LOCATION MAP
Scale: 1" = 600'

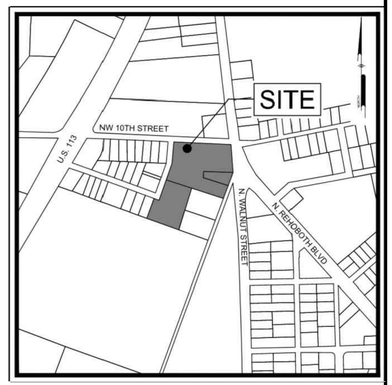

VICINITY MAP
Scale: 1" = 1000'

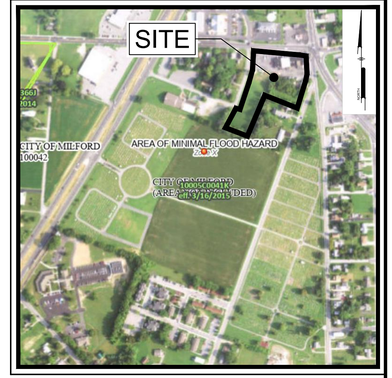

FEMA MAP
Scale: N.T.S.

SOILS		
TYPE	DESCRIPTION	HYDROLOGIC SOIL
IuB	INGLESIDE URBAN LAND COMPLEX, 0 TO 5 PERCENT SLOPES	A
HbA	HAMBROOK SANDY LOAM, 0 TO 2 PERCENT SLOPES	B

LIMIT OF DISTURBANCE: 2.22± ACRES

CITY OF MILFORD APPROVAL

MARK WHITFIELD CITY MANAGER DATE

CITY PLANNING DEPARTMENT APPROVAL

PLANS HAVE BEEN REVIEWED AND ARE FOUND TO BE IN GENERAL CONFORMANCE WITH THE MOST RECENTLY ADOPTED AND/OR CERTIFIED VERSIONS OF THE CITY OF MILFORD'S CODE OF ORDINANCES AND COMPREHENSIVE LAND USE PLAN. THE OWNER AND THEIR ENGINEER AND/OR SURVEYOR ASSUME ALL RESPONSIBILITY FOR THE DESIGN AS CONTEMPLATED HEREIN AND ACCURACY OF ALL INFORMATION SHOWN HEREON.

CITY ENGINEER APPROVAL

CONSTRUCTION IMPROVEMENTS PLANS HAVE BEEN REVIEWED AND ARE FOUND TO BE IN GENERAL CONFORMANCE WITH THE CITY OF MILFORD'S STANDARD SPECIFICATIONS FOR INSTALLATION OF UTILITY CONSTRUCTION PROJECTS AND SUBDIVISION PAVEMENT DESIGN. THE OWNER AND THEIR ENGINEER AND/OR SURVEYOR ASSUME ALL RESPONSIBILITY FOR THE DESIGN AS CONTEMPLATED HEREIN AND ACCURACY OF ALL INFORMATION SHOWN HEREON.

CITY ENGINEER DATE

OWNER/DEVELOPER CERTIFICATION:
IT IS HEREBY CERTIFIED THAT I AM THE OWNER/DEVELOPER OF THE PROPERTY DESCRIBED AND SHOWN ON THIS PLAN. THE PLAN WAS MADE AT MY DIRECTION, THAT I ACKNOWLEDGE THE SAME TO BE MY ACT. IT IS MY DESIRE TO HAVE THE PLAN RECORDED AS SHOWN AND IN ACCORDANCE WITH ALL APPLICABLE LAWS AND REGULATIONS.

SIGNATURE DATE
KD PROPERTIES LLC
DAVID MILLER
10 NW 10TH STREET
MILFORD, DE 19963
949-836-2511
DAVID@REALOPPORTUNITIESLLC.COM

ENGINEER CERTIFICATION:
IT IS HEREBY CERTIFIED THAT I AM A REGISTERED ENGINEER IN THE STATE OF DELAWARE, THAT THE INFORMATION SHOWN HEREON HAS BEEN PREPARED UNDER MY SUPERVISION, AND TO MY BEST KNOWLEDGE COMPLIES WITH APPLICABLE STATE AND LOCAL REGULATIONS AND ORDINANCES. THE DESIGN REPRESENTS GOOD ENGINEERING PRACTICES AS REQUIRED BY THE APPLICABLE LAWS OF THE STATE OF DELAWARE.

SIGNATURE DATE
OLAYIWOLA OKESOLA, PE (DE PE#25733)
PENNONI ASSOCIATES, INC
18072 DAVIDSON DRIVE
MILTON, DE 19968
OFFICE (302) 684-8030 - FAX (302) 684-8054
OOLAYIWOLA@PENNONI.COM

PENNONI ASSOCIATES INC.
18072 Davidson Drive
Milton, DE 19968
T 302.684.8030 F 302.684.8054

ALL DIMENSIONS MUST BE VERIFIED BY CONTRACTOR AND OWNER MUST BE NOTIFIED OF ANY DISCREPANCIES BEFORE PROCEEDING WITH WORK

10 NW TENTH STREET
TM#: 5-16-17418-01-1300-00001
10 NW TENTH STREET
MILFORD, DE 19963

PRELIMINARY COVER SHEET
KD PROPERTIES LLC
10 NW TENTH STREET
MILFORD, DE 19963

NO.	DATE	REVISIONS	BY
1	2025-03-07	PER OWNER COMMENTS	KRML


ALL DOCUMENTS PREPARED BY PENNONI ASSOCIATES ARE INSTRUMENTS OF SERVICE IN RESPECT OF THE PROJECT. THEY ARE NOT INTENDED OR REPRESENTED TO BE SUITABLE FOR REUSE BY OWNER OR OTHERS ON THE EXTENSIONS OF THE PROJECT OR ON ANY OTHER PROJECT. ANY REUSE WITHOUT WRITTEN VERIFICATION OR ADAPTATION BY PENNONI ASSOCIATES FOR THE SPECIFIC PURPOSE INTENDED WILL BE AT OWNERS SOLE RISK AND WITHOUT LIABILITY OR LEGAL EXPOSURE TO PENNONI ASSOCIATES; AND OWNER SHALL INDEMNIFY AND HOLD HARMLESS PENNONI ASSOCIATES FROM ALL CLAIMS, DAMAGES, LOSSES AND EXPENSES ARISING OUT OF OR RESULTING THEREFROM.

PROJECT	KDPRO22001
DATE	2025-02-07
DRAWING SCALE	AS SHOWN
DRAWN BY	KRML
APPROVED BY	OIO

PP0001

SHEET 1 OF 11

PROJECT STATUS: —
PLOTSTYLE: Pennoni NCS.stb
PLOTTED: 3/8/2023 4:42 PM, BY: Kenneth R. Mattila Lopez
U:\Accounts\KDPRO\KDPRO22001 - 914 N. Walnut St - Lot Feasibility\DESIGN_SHEETS\PP0001.dwg

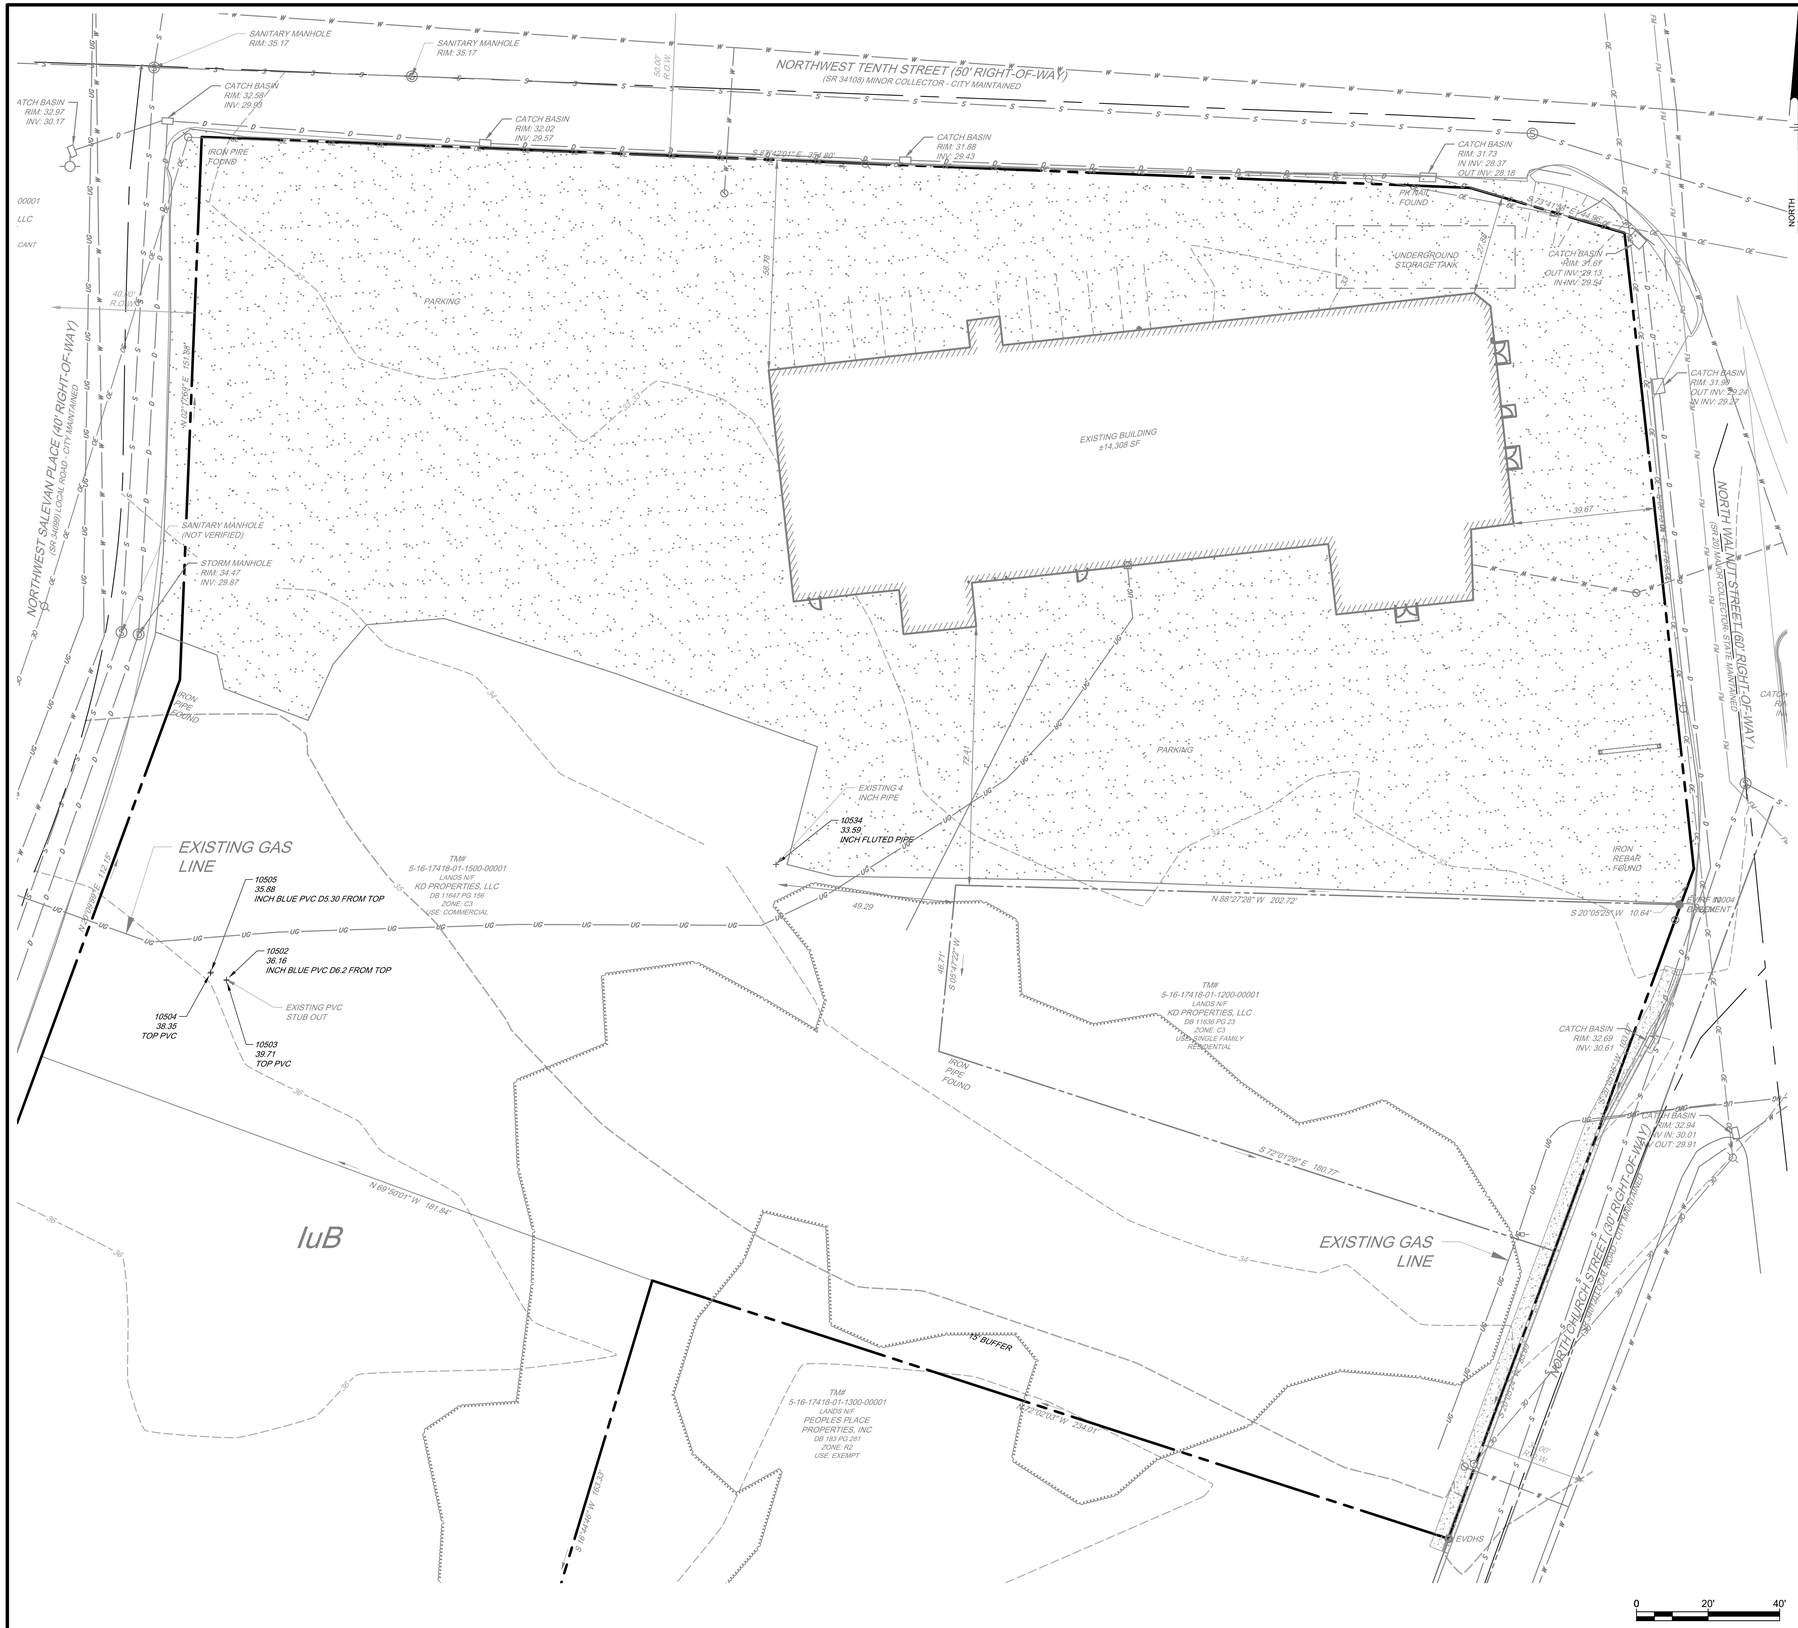

EXISTING CONDITION NOTES:

1. ELEVATIONS ARE BASED ON NAVD 88, AND DE STATE PLANE COORDINATE SYSTEM NAD 83 HORIZONTAL DATUM.
   1.1. DEED REFERENCE: DEED BOOK 11647, PG. 156.
2. UNLESS SPECIFICALLY STATED OR SHOWN HEREON TO THE CONTRARY, THIS SURVEY IS MADE SUBJECT TO AND DOES NOT LOCATE OR DELINEATE:
   2.1. RIGHTS OR INTEREST OF THE UNITED STATES OF AMERICA OR STATE OF DELAWARE OVER LANDS NOW OR FORMERLY FLOWED BY TIDEWATER, BUT NO LONGER VISIBLE OR PHYSICALLY EVIDENT, OR LANDS CONTAINING ANY ANIMAL, MARINE OR BOTANICAL SPECIES REGULATED BY OR UNDER THE JURISDICTION OR ANY FEDERAL, STATE, OR LOCAL AGENCY.
   2.2. BUILDING SETBACK LINES, ZONING REGULATIONS OR LINES ESTABLISHED BY ANY FEDERAL, STATE OR LOCAL AGENCY WHICH MAY AFFECT THE BUILDING OR DEVELOPMENT POTENTIAL OF THE SUBJECT PROPERTY.
   2.3. ANY SUBSURFACE OR SUBTERRANEAN CONDITION, EASEMENTS OR RIGHTS, INCLUDING, BUT NOT LIMITED TO MINERAL OR MINING RIGHTS, OR THE LOCATION OF OR RIGHTS TO ANY SUBSURFACE STRUCTURES, CONTAINERS OR FACILITIES OR ANY OTHER NATURAL OR MAN-MADE SUBSURFACE CONDITION WHICH MAY OR MAY NOT AFFECT THE USE OR DEVELOPMENT POTENTIAL OF THE SUBJECT PROPERTY.
3. UTILITY NOTES:
   3.1. THE LOCATION OF THE EXISTING UNDERGROUND UTILITIES SHOWN ON THIS PLAN HAVE BEEN TAKEN FROM EXISTING UTILITY RECORDS AVAILABLE AT THE TIME THESE PLANS WERE PREPARED AND FROM SURFACE OBSERVATION OF THE SITE. LOCATIONS OF UTILITIES AS SHOWN AND MAY OR MAY NOT BE COMPLETE. THE NATURE AND EXACT LOCATION OF EXISTING UTILITIES SHOULD BE VERIFIED PRIOR TO INITIATING ANY ACTIVITY THAT MAY AFFECT THEIR USE OR LOCATION.
   3.2. COMPLETENESS OR ACCURACY OF LOCATION AND DEPTH OF UNDERGROUND UTILITIES AND STRUCTURES IS NOT GUARANTEED.
   3.3. MISS UTILITY SHALL BE NOTIFIED THREE (3) DAYS PRIOR TO EXCAVATION.
   3.4. THE CONTRACTORS SHALL VERIFY LOCATIONS AND DEPTHS OF ALL UNDERGROUND UTILITIES AND STRUCTURES BEFORE THE START OF WORK.
   3.5. IF CONFLICTS ARE FOUND THE CONTRACTOR SHALL IMMEDIATELY NOTIFY THE OWNER AND DESIGN ENGINEER FOR INSTRUCTION BEFORE PROCEEDING WITH WORK.
4. THIS SITE IS ZONED C-3 (COMMERCIAL HIGHWAY).
5. EXISTING STORMWATER RUNOFF IS CONVEYED THROUGH THE SITE TO EXISTING STORMWATER FACILITIES.

REFERENCE:
6. EXISTING CONDITIONS SURVEY PREFORMED BY PENNONI ASSOCIATES INC. MARCH 2022 THROUGH APRIL 2024.

FLOOD ZONE INFORMATION:
7. THIS PROPERTY IS LOCATED ON THE FEMA INSURANCE RATE MAP NUMBER 10005C0041K, MAP REVISED MARCH 16, 2015. PROPERTY LIES WITH IN ZONE X (UNSHADED) WHICH IS AN AREA LOCATED OUTSIDE THE 500 YEAR FLOOD PLAN.

SITE INFORMATION:

SITE ADDRESS:
10 NW TENTH STREET
MILFORD, DE 19963

OWNER:
KD PROPERTIES LLC
10 NW TENTH STREET
MILFORD, DE 19963
(949) 836-2511

ENGINEER:
PENNONI ASSOCIATES, INC.
19072 DAVIDSON DRIVE
MILTON, DE 19966

LANDSCAPE ARCHITECT:
PENNONI ASSOCIATES, INC.
19072 DAVIDSON DRIVE
MILTON, DE 19966

PENNONI ASSOCIATES INC.
1900 Market Street, Suite 300
Philadelphia, PA 19103
T 215.222.3000 F 215.222.3588

ALL DIMENSIONS MUST BE VERIFIED BY CONTRACTOR AND OWNER MUST BE NOTIFIED OF ANY DISCREPANCIES BEFORE PROCEEDING WITH WORK

10 NW TENTH STREET
5-16-17418-01-1300-00001
10 NW TENTH STREET
MILFORD, DE 19963

EXISTING CONDITIONS
KD PROPERTIES LLC
10 NW TENTH STREET
MILFORD, DE 19963

NO.	DATE	REVISIONS	BY

ALL DOCUMENTS PREPARED BY PENNONI ASSOCIATES ARE INSTRUMENTS OF SERVICE IN RESPECT OF THE PROJECT. THEY ARE NOT INTENDED OR REPRESENTED TO BE SUITABLE FOR REUSE BY OWNER OR OTHERS ON THE EXTENSIONS OF THE PROJECT OR ON ANY OTHER PROJECT. ANY REUSE WITHOUT WRITTEN VERIFICATION OR ADAPTATION BY PENNONI ASSOCIATES FOR THE SPECIFIC PURPOSE INTENDED WILL BE AT OWNERS SOLE RISK AND WITHOUT LIABILITY OR LEGAL EXPOSURE TO PENNONI ASSOCIATES; AND OWNER SHALL INDEMNIFY AND HOLD HARMLESS PENNONI ASSOCIATES FROM ALL CLAIMS, DAMAGES, LOSSES AND EXPENSES ARISING OUT OF OR RESULTING THEREFROM.

PROJECT	KDPRO22001
DATE	2025-03-07
DRAWING SCALE	1" = 20'
DRAWN BY	KRML
APPROVED BY	OIO

PP0201

SHEET 2 OF 11


U:\Accounts\KDPRO\KDPRO22001 - 914 N. Walnut Sts Ltd Feasibility\DESIGN_SHEETS\PP0201.dwg PLOTTED: 5/6/2025 4:42 PM, BY: Kenneth R. Matias-Lopez PLOTSTYLE: Pennoni NCS.stb

CITY OF MILFORD GENERAL NOTES:

1. THE BOUNDARY INFORMATION SHOWN ON THESE DRAWINGS WAS TAKEN FROM DOCUMENTS OF PUBLIC RECORD, DEED REFERENCE: 11647, PG. 156, AND DB 11636, PG. 23, AND A SURVEY PERFORMED BY PENNONI ON MARCH 15, 2022. ALL PROVIDED EASEMENTS ARE SHOWN ON THIS PLAN, HOWEVER, THIS PLAT AND SURVEY DOES NOT VERIFY THE EXISTENCE OR NON-EXISTENCE OF RIGHT-OF-WAYS OR EASEMENTS.
2. A TOPOGRAPHIC SURVEY WAS PERFORMED BY PENNONI ASSOCIATES, ON MARCH 15, 2022 AND RECORDED IN THE SUSSEX COUNTY RECORDER OF DEEDS OFFICE, PLAT BOOK 11647, PAGE 156
3. HORIZONTAL DATUM IS BASED ON DELAWARE STATE GRID, NAD83.
4. WETLANDS ARE NOT PRESENT ACCORDING TO DNREC NAVIGATION MAP.
5. HYDRIC SOILS ARE NOT INDICATED AS BEING PRESENT ACCORDING TO THE SUSSEX COUNTY SOIL SURVEY. SOILS HAVE BEEN INSPECTED BY WILLIAM GANGLOFF, A LICENSED WETLANDS SCIENTIST.
6. EXISTING UTILITIES ARE SHOWN IN ACCORDANCE WITH THE BEST AVAILABLE INFORMATION. COMPLETENESS OR CORRECTNESS THEREOF IS NOT GUARANTEED. IT SHALL BE THE CONTRACTOR'S RESPONSIBILITY TO CONTACT THE UTILITY COMPANIES INVOLVED IN ORDER TO SECURE THE MOST ACCURATE INFORMATION AVAILABLE AS TO UTILITY LOCATION AND ELEVATION. NO CONSTRUCTION AROUND OR ADJACENT TO UTILITIES SHALL BEGIN WITHOUT NOTIFYING THEIR OWNERS AT LEAST 48 HOURS IN ADVANCE. THE CONTRACTOR SHALL TAKE THE NECESSARY PRECAUTIONS TO PROTECT THE EXISTING UTILITIES AND MAINTAIN UNINTERRUPTED SERVICE AND ANY DAMAGE DONE TO THEM DUE TO HIS/HER NEGLIGENCE SHALL BE IMMEDIATELY AND COMPLETELY REPAIRED AT THE CONTRACTORS EXPENSE. TO LOCATE EXISTING UTILITIES IN THE FIELD PRIOR TO CONSTRUCTION, THE CONTRACTOR SHALL CONTACT MISS UTILITY DELMARVA (800-282-8555) A MINIMUM OF THREE (3) CONSECUTIVE WORKING DAYS PRIOR TO ANY EXCAVATION.
7. ALL MATERIALS SHALL BE INSTALLED IN ACCORDANCE WITH THE MANUFACTURER'S RECOMMENDATIONS. MATERIALS AND WORKMANSHIP SHALL MEET THE REQUIREMENTS OF THE CITY OF MILFORD STANDARD SPECIFICATIONS FOR INSTALLATION OF UTILITY CONSTRUCTION AND SUBDIVISION PAVEMENT DESIGN, AND ALL APPLICABLE AGENCIES HAVING JURISDICTION OVER THE PROPOSED IMPROVEMENTS.
8. USE ONLY SUITABLE AND APPROVED GRANULAR MATERIAL FOR BACKFILLING TRENCHES.
9. THE CONTRACTOR SHALL DETERMINE THE LOCATION OF ALL RIGHT-OF-WAY LINES AND PROPERTY LINES TO HIS OWN SATISFACTION. ANY DISTURBED AREAS BEYOND THE RIGHT-OF-WAY OR EASEMENT LINES SHALL BE RESTORED IMMEDIATELY TO THEIR ORIGINAL CONDITION.
10. ALL VALVE CLOSURES AND CUT-INS SHALL BE COORDINATED WITH THE CITY. CITY OFFICIALS WILL CARRY OUT ALL NECESSARY VALVE CLOSURES. CONTRACTOR SHALL COORDINATE ISOLATION OF EXISTING WATER MAINS WITH THE CITY AND NOTIFY AFFECTED RESIDENTS AT LEAST 48 HOURS PRIOR TO CUT-IN.
11. PIPELINE DETECTION TAPE SHALL BE COLOR CODED, APPROPRIATELY LABELED, AND INSTALLED 18 INCHES BELOW THE GROUND SURFACE AND DIRECTLY ABOVE ALL PROPOSED NON-METALLIC WATER MAIN, SEWER MAIN, SEWER LATERALS, AND WATER SERVICES.
12. CONDUCTIVE TRACER WIRE SHALL BE INSTALLED WITH ALL NON-METALLIC WATER PIPE AND SERVICES; AND ALONG ALL SEWER LATERALS AND FORCEMAIN. WIRE SHALL BE SECURED TO THE PIPE AND SHALL BE SECURELY BONDED TOGETHER AT ALL WIRE JOINTS WITH APPROVED WATERTIGHT CONNECTORS. TRACER WIRE SHALL BE ACCESSIBLE AT ALL VALVE BOXES, METER PITS, CLEANOUTS, AND AIR RELEASE VALVES.
13. PRIOR TO ISOLATION AND CUT-IN PROCEDURES, CONTRACTOR SHALL EXCAVATE, LOCATE, AND OBSERVE FUNCTION OF ALL EXISTING VALVES TO ASSIST IN THE SYSTEM ISOLATION.
14. SHOP DRAWINGS FOR ANY ITEM(S) WHICH WILL EVENTUALLY BE TAKEN OVER BY THE CITY SHALL BE SUBMITTED TO THE CITY ENGINEER FOR REVIEW AND APPROVAL PRIOR TO THE ORDERING OF AND/OR INSTALLATION OF THE ITEM(S).
15. ALL SANITARY SEWER MAINS AND FORCEMAINS SHALL HAVE A MINIMUM COVER OF 36 INCHES AND ALL WATER MAINS SHALL HAVE A MINIMUM COVER OF 42 INCHES AS MEASURED FROM THE TOP OF PIPE TO PROPOSED GRADE. SEWER LATERALS SHALL HAVE A MINIMUM DIAMETER OF SIX (6) INCHES AND HAVE A MINIMUM COVER OF 36 INCHES.
16. THERE SHALL BE A MINIMUM HORIZONTAL SEPARATION BETWEEN WATER MAINS AND SANITARY SEWER MAINS AND FORCEMAINS OF 10 FEET, AS MEASURED FROM EDGE OF PIPE TO EDGE OF PIPE. THERE SHALL BE A MINIMUM VERTICAL SEPARATION OF 18 INCHES BETWEEN WATER MAINS AND SANITARY SEWER MAINS OR FORCEMAINS AT CROSSINGS. ONE FULL LENGTH OF WATER PIPE SHALL BE LOCATED SO THAT BOTH JOINTS WILL BE AS FAR FROM THE SEWER AS POSSIBLE AT CROSSINGS.
17. THERE SHALL BE A MINIMUM VERTICAL SEPARATION OF 12 INCHES BETWEEN ANY STORM DRAIN PIPE AND ANY WATER MAIN OR SEWER MAIN. IF 12 INCHES CANNOT BE MAINTAINED, A MINIMUM OF SIX (6) INCHES IS REQUIRED AND PROVISIONS SHALL BE MADE ACCEPTABLE TO THE CITY OF MILFORD FOR PROPERLY ENCASING THE PIPE IN CONCRETE.
18. BASED UPON THE FEDERAL EMERGENCY MANAGEMENT AGENCY (FEMA) FLOOD INSURANCE RATE MAP (FIRM) NUMBER 10005C0041K, MAP REVISED MARCH 16, 2015, PROPERTY LIES WITHIN ZONE X WHICH IS AN AREA THAT HAS BEEN DETERMINED TO BE OUTSIDE THE 500-YEAR FLOODPLAIN.
19. ALL ROADWAYS ARE TO BE SWEPT FREE OF SEDIMENT ON A DAILY BASIS.
20. THE CONTRACTOR SHALL REMOVE AND IMMEDIATELY REPLACE, RELOCATE, RESET OR RECONSTRUCT ALL OBSTRUCTIONS IN THE WORK AREA, INCLUDING, BUT NOT LIMITED TO, MAILBOXES, SIGNS, LANDSCAPING, LIGHTING, PLANTERS, CULVERTS, DRIVEWAYS, PARKING AREAS, CURBS, GUTTERS, FENCES, OR OTHER NATURAL OR MAN-MADE OBSTRUCTIONS. TRAFFIC CONTROL REGULATORY, WARNING AND INFORMATIONAL SIGNS SHALL REMAIN FUNCTIONAL AND VISIBLE TO THE APPROPRIATE LANES OF TRAFFIC AT ALL TIMES, WITH THEIR RELOCATION KEPT TO A MINIMUM DISTANCE.
21. IT IS THE CONTRACTOR'S RESPONSIBILITY TO ENSURE THAT PAVING IS INSTALLED TO THE ELEVATIONS SHOWN AND THAT NO PONDING OF WATER WILL OCCUR AFTER PAVING IS COMPLETE.
22. THE STORM DRAINAGE SYSTEM HAS BEEN DESIGNED USING THE CRITERIA OF THE STATE OF DELAWARE DEPARTMENT OF TRANSPORTATION DEVELOPMENT COORDINATION MANUAL, LATEST EDITION.
23. ALL FIRE LANES, FIRE HYDRANTS, EXITS, AND STANDPIPES WILL BE MARKED IN ACCORDANCE WITH STATE FIRE PREVENTION REGULATIONS.
24. DELAWARE REGULATIONS PROHIBIT THE BURIAL OF CONSTRUCTION DEMOLITION DEBRIS, INCLUDING TREES AND STUMPS ON CONSTRUCTION SITES. ANY SOLID WASTE FOUND DURING THE EXCAVATION FOR STRUCTURES AND UTILITY LINES ON AND OFF SITE MUST BE REMOVED AND PROPERLY DISCARDED. ANY REMEDIAL ACTION REQUIRED IS THE RESPONSIBILITY OF THE OWNER.
25. DRAWINGS DO NOT INCLUDE NECESSARY COMPONENTS FOR CONSTRUCTION SAFETY. ALL CONSTRUCTION MUST BE DONE IN COMPLIANCE WITH THE OCCUPATIONAL SAFETY AND HEALTH ACT OF 1970, AS AMENDED AND ALL RULES AND REGULATIONS THERETO APPURTENANT.
26. CONTRACTOR SHALL GRADE, TOPSOIL, SEED AND MULCH ALL DISTURBED AREAS OF CONSTRUCTION, INCLUDING PIPE INSTALLATION OR DITCH CONSTRUCTION. EROSION CONTROL MATTING SHALL BE PROVIDED ON ALL SLOPES GREATER THAN 3:1.
27. THE OWNER AND/OR THEIR CONTRACTOR IS RESPONSIBLE FOR OBTAINING THE SERVICES OF A PROFESSIONAL SURVEYOR LICENSED IN THE STATE OF DELAWARE FOR THE PERMANENTLY RE-ESTABLISHING OF ANY PROPERTY MARKERS OR MONUMENTS DISTURBED DURING CONSTRUCTION. A SURVEY AND METES AND BOUNDS THAT INCLUDES THE RE-ESTABLISHED MARKER(S) OR MONUMENT(S) SHALL BE PRESENTED TO THE PROPERTY OWNER FOR COMPARISON WITH THE ORIGINAL PLAT, FOR VERIFICATION.
28. THE OWNER SHALL BE RESPONSIBLE FOR THE SHORT-TERM MAINTENANCE OF THE ANY AND ALL STORMWATER MANAGEMENT FACILITIES AND STORM SEWER SYSTEMS UNTIL SUCH TIME THAT THE LONG-TERM MAINTENANCE RESPONSIBILITIES CAN BE TRANSFERRED TO A LEGALLY-ESTABLISHED HOMEOWNERS ASSOCIATION OR OTHER RESPONSIBLE ENTITY.
29. THE CITY OF MILFORD WILL ASSUME OWNERSHIP AND MAINTENANCE RESPONSIBILITY OF WATER AND SEWER PIPES AND APPURTENANCES, INSTALLED WITHIN CITY RIGHT-OF-WAY AND EASEMENTS DEDICATED TO THE CITY, STORM SEWER PIPES AND CATCH BASINS, INSTALLED FULLY WITHIN CITY RIGHT-OF-WAY; ONCE THE FOLLOWING CONDITIONS HAVE BEEN MET:
    A. ALL ITEMS HAVE PASSED CITY INSPECTION;
    B. THE CITY HAS RECEIVED AND APPROVED DIGITAL AND HARD COPIES OF THE RECORD DRAWINGS; AND
    C. THE RIGHTS-OF-WAY AND/OR EASEMENTS HAVE BEEN DEEDED TO THE CITY AND RECORDED WITH THE RECORDER OF DEEDS.
29. SEWER AND WATER CAPACITY ARE NOT GUARANTEED UNTIL BUILDING PERMITS ARE ISSUED, ALL FEES ARE PAID AND SUITABLE UTILITIES ARE IN PLACE FOR PROPER CONVEYANCE, TREATMENT AND DISPOSAL.
30. PRELIMINARY APPROVAL FROM PLANNING COMMISSION SHALL BE VOID AFTER TWENTY-FOUR (24) MONTHS, UNLESS AN EXTENSION IS REQUESTED BY THE OWNER AND APPROVED, FOR GOOD CAUSE, BY THE PLANNING COMMISSION PRIOR TO THE DATE OF EXPIRATION.
31. THE APPROVAL OF A CONDITIONAL USE IN CONJUNCTION WITH A SITE PLAN APPLICATION SHALL EXPIRE UPON EXPIRATION OF THE ASSOCATED SITE PLAN.
32. FINAL APPROVAL FROM THE CITY SHALL BECOME VOID IF THE FINAL RECORD PLAT IS NOT RECORDED WITHIN 90 DAYS OF THE DATE OF PLANNING COMMISSION'S GRANTING OF FINAL APPROVAL. IF CONSTRUCTION OF THE APPROVED IMPROVEMENTS IS NOT SUBSTANTIALLY UNDERTAKEN WITHIN EIGHTEEN (18) MONTHS OF FINAL SITE PLAN APPROVAL, THE SITE PLAN APPROVAL SHALL BE VOID. THE APPLICANT MAY REQUEST A ONE (1) YEAR EXTENSION FROM THE PLANNING COMMISSION FOR GOOD CAUSE.
33. THE APPLICANT IS RESPONSIBLE TO ENSURE THAT ALL CITY AND/OR AGENCY CONSTRUCTION PERMIT APPLICATIONS HAVE BEEN COMPLETED, SUBMITTED, AND ALL APPLICABLE FEES HAVE BEEN PAID PRIOR TO COMMENCING CONSTRUCTION. THE CITY SHALL NOT BE HELD RESPONSIBLE FOR AN ANTICIPATED CONSTRUCTION START DATE THAT IS NOT MET DUE TO THE APPLICANT OR HIS/HER CONTRACTOR NOT HAVING MET THE CONSTRUCTION PERMITTING REQUIREMENTS.
34. AS A CONDITION OF THE APPROVAL OF THE CONSTRUCTION DRAWINGS, AND PRIOR TO THE ISSUANCE OF THE FIRST BUILDING PERMIT, THE APPLICANT SHALL POST A COMPLETION GUARANTY IN THE AMOUNT OF 125% OF THE COST OF INSTALLATION FOR THE CONSTRUCTION OF RECREATIONAL AND OPEN SPACE AMENITIES, INCLUDING BUT NOT LIMITED TO COMMUNITY BUILDINGS, PLAYGROUNDS, WALKING PATHS, LANDSCAPING AND LANDSCAPE SCREENING. THE GUARANTY SHALL BE IN THE FORM OF A BOND OR FUNDS DEPOSITED IN AN ESCROW ACCOUNT.
35. A MAINTENANCE BOND IN THE AMOUNT OF 10% OF THE CONSTRUCTION VALUE FOR ANY CONSTRUCTED IMPROVEMENTS AND A PERFORMANCE BOND IN THE AMOUNT OF 125% OF THE CONSTRUCTION VALUE FOR ANY UNCOMPLETED WORK SHALL BE PROVIDED IN ORDER TO OBTAIN CERTIFICATES OF OCCUPANCY AND ACHIEVE FINAL COMPLETION OF THE IMPROVEMENTS AND RELEASE OF ANY COMPLETION GUARANTY. THE MAINTENANCE PERIOD SHALL BE A MINIMUM OF ONE YEAR AND ALL CONSTRUCTION VALUES MUST BE SUBMITTED TO, REVIEWED AND APPROVED BY THE CITY ENGINEER PRIOR TO THE ISSUANCE OF ANY BONDS.
36. UPON COMPLETION OF THE CONSTRUCTION IMPROVEMENTS AND PRIOR TO THE RELEASE OF ANY DEVELOPER'S COMPLETION GUARANTEE, THE DEVELOPER SHALL PROVIDE THE CITY ENGINEER A DRAFT PAPER SET OF DETAILED RECORD PLANS (PLAN VIEW AND PROFILE SHEETS). RECORD INFORMATION SHALL BE PLACED ON THE APPROPRIATE APPROVED DRAWINGS. ORIGINAL DESIGN ELEVATION AND/OR DISTANCE INFORMATION SHALL BE STRUCK THROUGH WITH A FINE LINE AND THE RECORD INFORMATION SHALL BE INSERTED NEXT TO IT. WHEN THE DRAFT SET OF DRAWINGS HAS BEEN APPROVED BY THE CITY, THREE (3) FINAL PAPER COPIES SHALL BE SUBMITTED, SIGNED AND SEALED BY THE OWNER'S ENGINEER OR SURVEYOR. ADDITIONALLY, A CD SHALL BE PROVIDED WITH DIGITAL RECORD INFORMATION IN AUTOCAD FORMAT (VERSION 2018 OR LATER). THE DIGITAL INFORMATION SHALL BE ON DELAWARE STATE PLANE, NAD 83 HORIZONTAL CONTROL AND NAVD88 VERTICAL CONTROL. RECORD PLAN INFORMATION SHALL INCLUDE SURVEYED AS-BUILT ELEVATIONS AND HORIZONTAL LOCATIONS OF THE FOLLOWING:
    A. ALL PROPERTY MONUMENTS/MARKERS;
    B. SEWER MANHOLE RIM & INVERT ELEVATIONS, WITH ASSOCIATED PIPE SIZES & MATERIALS NOTED, PUMP STATION RIM, BOTTOM & INVERT ELEVATIONS WITH ASSOCIATED PIPE SIZES & MATERIALS NOTED, FORCEMAIN INVERT ELEVATIONS EVERY 50 FEET, FORCEMAIN AIR RELEASE VALVE RIM & INVERT ELEVATIONS, SEWER CLEANOUT RIM & INVERT ELEVATIONS, AND GREASE TRAP RIM, BOTTOM & INVERT ELEVATIONS;
    C. WATER VALVES, FIRE HYDRANTS, METER VAULTS, METER PITS, AND CURB STOPS;
    D. STORM SEWER CATCH BASIN AND/OR MANHOLE GRATE, RIM & INVERT ELEVATIONS WITH ASSOCIATED PIPE SIZES & MATERIALS NOTED; AND
    E. ANY OTHER ITEM WHICH WILL BE TAKEN OVER BY THE CITY.
37. THE CONTRACTOR SHALL NOTIFY THE CITY PUBLIC WORKS DEPARTMENT AT (302) 422-1110 A MINIMUM OF TWO WEEKS PRIOR TO THE START OF CONSTRUCTION AND SCHEDULE A PRE-CONSTRUCTION MEETING. THE SITE CONTRACTOR AND THE OWNER, OR HIS/HER REPRESENTATIVE SHALL BE IN ATTENDANCE.
38. THE PROPERTY IS LOCATED IN AN AREA OF "FAIR/GOOD " GROUNDWATER RECHARGE AND IS NOT LOCATED WITHIN A WELLHEAD PROTECTION AREA ACCORDING TO THE STATE SOURCE WATER PROTECTION AREAS.
39. THERE ARE NO FEDERALLY REGULATED WETLANDS PRESENT ON SITE.

GENERAL NOTES:

1. ALL WORK SHALL COMPLY WITH ALL APPLICABLE STATE, FEDERAL AND LOCAL CODES. ALL NECESSARY LICENSES AND PERMITS SHALL BE OBTAINED BY THE CONTRACTOR AT HIS EXPENSE UNLESS PREVIOUSLY OBTAINED BY OWNER. THE CONTRACTOR SHALL ERECT AND MAINTAIN, AS REQUIRED BY THE CONDITIONS AND PROGRESS OF THE WORK, ALL NECESSARY SAFEGUARDS FOR SAFETY AND PROTECTION.
2. THE CONTRACTOR SHALL IMMEDIATELY INFORM THE ENGINEER OF ANY DISCREPANCIES OR ERRORS THEY DISCOVER IN THE PLAN.
3. DEVIATION FROM THESE PLANS AND NOTES WITHOUT THE PRIOR CONSENT OF THE OWNER OR HIS REPRESENTATIVE OR THE ENGINEER MAY BE CAUSE FOR THE WORK TO BE REJECTED.
4. ALL MATERIALS SHALL BE NEW AND SHALL BE ASBESTOS AND VERMICULITE FREE. ALL MATERIALS SHALL BE STORED SO AS TO ASSURE THE PRESERVATION OF THEIR QUALITY AND FITNESS FOR THE INTENDED WORK.
5. DRAWINGS DO NOT INCLUDE NECESSARY COMPONENTS FOR CONSTRUCTION SAFETY. CONTRACTOR SHALL BE RESPONSIBLE FOR ALL WORK TO BE PERFORMED. IT MUST BE IN COMPLIANCE WITH THE OCCUPATIONAL SAFETY AND HEALTH ACT OF 1970, AS AMENDED AND ALL RULES AND REGULATIONS THERETO APPURTENANT.
6. PRIOR TO CONSTRUCTION, CONTRACTOR TO FIELD LOCATE AND RECORD ANY DAMAGE TO EXISTING PAVING, SIDEWALK, CURB OR STRUCTURES NOT TO BE REMOVED OR REPLACED, ENGINEER TO VERIFY LOCATION AND EXTENT OF DAMAGE.
7. THE CONTRACTOR SHALL MAINTAIN ONE COMPLETE SET OF CONTRACT DRAWINGS ON WHICH HE SHALL NOTE, IN RED, THE ALIGNMENTS AND INVERTS OF ALL UNDERGROUND UTILITIES INSTALLED OR ENCOUNTERED DURING THE PROSECUTION OF THE WORK. ALL DISCREPANCIES BETWEEN THE PLAN LOCATIONS AND ELEVATIONS OF BOTH THE EXISTING AND PROPOSED UTILITIES SHALL BE SHOWN ON THE AS-BUILT DRAWINGS TO BE MAINTAINED BY THE CONTRACTOR IN THE FIELD.
8. THE CONTRACTOR SHALL OPEN ONLY THAT SECTION OF TRENCH OR ACCESS PITS WHICH CAN BE BACKFILLED AND STABILIZED AT THE END OF EACH WORKING DAY. STEEL PLATES SHALL BE USED ON ANY TRENCH OR ACCESS PITS WHICH MUST REMAIN OPEN OVERNIGHT. THIS REQUIREMENT DOES NOT APPLY TO AREAS COMPLETELY CLOSED AND SECURE FROM VEHICULAR OR PEDESTRIAN TRAFFIC.
9. DAMAGE TO EXISTING PAVING, SIDEWALK, CURB OR STRUCTURES NOT TO BE REPLACED OR REMOVED DURING CONSTRUCTION SHALL BE IMMEDIATELY REPORTED TO ENGINEER, CONTRACTOR SHALL REPAIR OR REPLACE ALL DAMAGED WORK WITHOUT CHARGE TO THE OWNER.
10. BASED UPON THE FEDERAL EMERGENCY MANAGEMENT AGENCY (FEMA) FLOOD INSURANCE RATE MAP (FIRM) NUMBER 10005C0041K, EFFECTIVE DATE MARCH 16, 2015, THE PROPERTY IS LOCATED IN FLOOD ZONE "X" (UNSHADED), WHICH IS AN AREA THAT HAS BEEN DETERMINED TO BE OUTSIDE THE 500-YEAR FLOODPLAIN.
11. SUBJECT PROPERTY IS CURRENTLY C-3 (COMMERCIAL DISTRICT).
12. THE SUBJECT SITE WILL BE CONSTRUCTED AS A SINGLE PHASE.
13. TOTAL AREA FOR SUBJECT SITE IS 4.59 ACRESs
14. THE BOUNDARY AND TOPOGRAPHICAL INFORMATION SHOWN ON THIS PLAT WAS COMPILED FROM DOCUMENTS OF PUBLIC RECORD AND A FIELD SURVEY BY PENNONINI, DATED MARCH 2022. ALL PROVIDED EASEMENTS ARE SHOWN ARE SHOWN ON THIS PLAN, HOWEVER, THIS PLAT AND SURVEY DOES NOT VERIFY THE EXISTENCE OR NON-EXISTENCE OF RIGHT-OF-WAYS OR EASEMENTS.
15. SURVEY DATUM: HORIZONTAL - NAD83, VERTICAL - NAVD88
16. DEED REFERENCE : DEED BOOK 11647, PAGE 156.
17. BUILDING LIGHTING TO BE PROVIDED WITH BUILDING PLANS.
18. ALL SECURITY LIGHTING (IF NECESSARY) SHALL BE DOWNWARD SCREENED SO THAT IT DOES NOT SHINE ON NEIGHBORING PROPERTIES OR ROADWAYS.
19. THERE ARE NO WETLANDS ON THIS PROPERTY PER THE DNREC ENVIRONMENTAL NAVIGATOR WEBSITE.
20. ALL FIRE LANES, EXITS, STANDPIPE AND SPRINKLER CONNECTIONS WILL BE MARKED IN ACCORDANCE WITH STATE FIRE PREVENTION REGULATIONS. ALL BUILDINGS WILL BE WOOD CONSTRUCTION AND NOT HAVE SPRINKLERS.
21. LOCK BOX REQUIRED - CONTACT LOCAL FIRE CHIEF FOR ORDERING INFORMATION. LOCK BOXES WILL BE LOCATED ON THE RIGHT HAND SIDE OF THE DOOR.
22. FIRE ALARM REQUIRED - THE FIRE ALARM SIGNALING SYSTEM SHALL BE AUTOMATIC, SUPERVISED OFF-SITE, AND SHALL CONSIST OF FULL COVERAGE BY SMOKE DETECTION AND ALARM NOTIFICATION. WHERE SMOKE DETECTION DEVICES WILL NOT FUNCTION BY REASON OF DEVICE LIMITATION, HEAT DETECTION SHALL BE PROVIDED IN THOSE SPECIFIC LOCATIONS FIRE ALARM SIGNALING SYSTEM PLANS AND SPECIFICATIONS SHALL BE SUBMITTED FOR REVIEW.
23. MISS UTILITY SHALL BE NOTIFIED THREE (3) DAYS PRIOR TO EXCAVATION.
24. ALL DISTURBED AREAS WITHIN THE LIMIT OF DISTURBANCE, BUT NOT IN PAVEMENT, SHALL BE TOP-SOILED (6" MINIMUM), SEEDED AND MULCHED. IF THE ENGINEER DETERMINES THAT A SATISFACTORY STAND OF GRASS DOES NOT EXIST AT THE TIME OF FINAL INSPECTION, ALL COSTS ASSOCIATED WITH RE-ESTABLISHING A SATISFACTORY STAND OF GRASS SHALL BE AT THE CONTRACTOR'S EXPENSE.
25. A 72 HOUR (MINIMUM) NOTICE SHALL BE GIVEN TO THE DISTRICT PERMIT SUPERVISOR PRIOR TO STARTING ROADWAY CONSTRUCTION.
26. ALL SIGNING FOR MAINTENANCE OF TRAFFIC IS THE CONTRACTORS RESPONSIBILITY, AND SHALL FOLLOW THE GUIDELINES SHOWN IN LATEST EDITION OF DELAWARE MUTCD.
27. DESIGN, FABRICATION AND INSTALLATION OF ALL PERMANENT SIGNING SHALL BE AS OUTLINED IN THE LATEST VERSION OF THE DE MUTCD.
28. DESIGN AND INSTALLATION OF ALL PAVEMENT MARKINGS AND STRIPING SHALL BE AS OUTLINED IN THE LATEST VERSION OF THE DE MUTCD. FOR FINAL PERMANENT PAVEMENT MARKINGS:
    a) EPOXY RESIN PAINT SHALL BE REQUIRED FOR LONG LINE STRIPING.
    b) THERMO PLASTIC (EXTRUDED OR PREFORMED MATERIAL) WILL BE REQUIRED ON ASPHALT SURFACES, FOR SHORT LINE STRIPING, I.E. SYMBOLS/LEGENDS.
    c) PERMANENT PAVEMENT MARKING TAPE (PER DELDOT APPROVED MATERIALS LIST) WILL BE REQUIRED ON CONCRETE SURFACES, FOR SHORT LINE STRIPING, I.E. SYMBOLS/LEGENDS.
29. BREAKAWAY POSTS SHALL BE USED WHEN INSTALLING ALL SIGNS. REFERENCE DELDOT STANDARD CONSTRUCTION DETAIL T-15.
30. THE CONTRACTOR SHALL NOTIFY THE FOLLOWING, TWO (2) WEEKS PRIOR TO THE START OF CONSTRUCTION:
    -- THE OWNER
    -- CITY OF MILFORD
    -- DELDOT
31. THE CONTRACTOR SHALL MAINTAIN PUBLIC ROADS AND STREETS IN A BROOM SWEPT CONDITION AT ALL TIMES.
32. THE CONTRACTOR SHALL REMOVE AND IMMEDIATELY REPLACE, RELOCATE, RESET OR RECONSTRUCT ALL OBSTRUCTIONS IN THE WORK AREA, INCLUDING, BUT NOT LIMITED TO, MAILBOXES, SIGNS, LANDSCAPING, LIGHTING, PLANTERS, CULVERTS, DRIVEWAYS, PARKING AREAS, CURBS, GUTTERS, FENCES, OR OTHER NATURAL OR MAN-MADE OBSTRUCTIONS. TRAFFIC CONTROL REGULATORY, WARNING AND INFORMATION SIGNS SHALL REMAIN FUNCTIONAL AND VISIBLE TO THE APPROPRIATE LANES OF TRAFFIC AT ALL TIMES, WITH THEIR RELOCATION KEPT TO A MINIMUM DISTANCE.
33. A SEPARATE SIGN PERMIT WILL BE REQUIRED FOR THE PROPOSED SIGN. ANY PROPOSED SIGN DETAILS WILL BE SUBMITTED SEPARATELY.
34. THE ONSITE STORM DRAIN SYSTEM WILL BE PRIVATELY OWNED AND MAINTAINED.
35. AUTOMOTIVE REPAIR, SUBJECT TO THE FOLLOWING SPECIAL REQUIREMENTS:
    (A) ALL FACILITIES SHALL BE LOCATED AND ALL SERVICES SHALL BE CONDUCTED ON THE LOT.
    (B) ALL REPAIR WORK SHALL BE CONDUCTED WITHIN AN ENTIRELY ENCLOSED BUILDING.
    (C) NO EQUIPMENT FOR THE SERVICE OF GASOLINE OR OIL SHALL BE PLACED CLOSER TO ANY STREET OR PROPERTY LINE THAN 20 FEET.
    (D) NO PORTION OF SUCH STRUCTURE OR ITS EQUIPMENT SHALL BE LOCATED WITHIN 500 FEET OF THE PREMISES OF ANY SCHOOL, HOSPITAL, CHURCH OR PUBLIC RECREATION BUILDING.
    (E) NO SERVICE STATION SHALL BE LOCATED WITHIN 800 FEET OF ANOTHER SERVICE STATION ON THE SAME SIDE OF THE STREET WITHIN THE SAME BLOCK.
    (F) ANY SUCH USE SHALL BE PERMITTED ONLY WHERE IT IS DETERMINED THAT IT WILL NOT MATERIALLY INTERFERE WITH THE MAIN PEDESTRIAN MOVEMENT IN CONJUNCTION WITH A COMPACT RETAIL AREA.

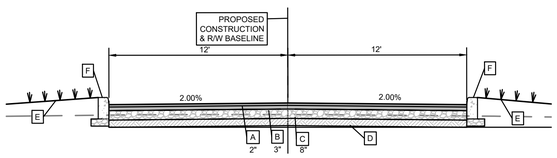

DETAIL- TYPICAL ENTRANCE SECTION 1
NOT TO SCALE PP1000

A ITEM 401005 - SUPERPAVE TYPE C, PG 64-22

B ITEM 401014 - SUPERPAVE TYPE B, PG 64-22

C ITEM 301001 - GRADED AGGREGATE BASE COURSE, TYPE B

D PROOF ROLLED AND COMPACTED SUBGRADE TO 95% OF ASTM D1557

E ITEM 908004 - TOPSOIL, 6" DEPTH OR
ITEM 908010 - TOPSOILING, 6" DEPTH
ITEM 908014 - PERMANENT GRASS SEEDING, DRY GROUND

F ITEM 701012 - PORTLAND CEMENT CONCRETE CURB - TYPE 1-6

PENNONI ASSOCIATES INC.
18072 Davidson Drive
Milton, DE 19968
T 302.684.8030 F 302.684.8054

ALL DIMENSIONS MUST BE VERIFIED BY CONTRACTOR AND OWNER MUST BE NOTIFIED OF ANY DISCREPANCIES BEFORE PROCEEDING WITH WORK

10 NW TENTH STREET

5-16-17418-01-1300-00001
10 NW TENTH STREET
MILFORD, DE 19963

KD PROPERTIES LLC
10 NW TENTH STREET
MILFORD, DE 19963

PRELIMINARY GENERAL NOTES AND DETAILS

BY	NO.	DATE
EWW	1	2-14-24

REVISIONS PER CITY AND CLIENT COMMENTS

REVISIONS


ALL DOCUMENTS PREPARED BY PENNONI ASSOCIATES ARE INSTRUMENTS OF SERVICE IN RESPECT OF THE PROJECT. THEY ARE NOT INTENDED OR REPRESENTED TO BE SUITABLE FOR REUSE BY OWNER OR OTHERS ON THE EXTENSIONS OF THE PROJECT OR ON ANY OTHER PROJECT. ANY REUSE WITHOUT WRITTEN VERIFICATION OR ADAPTATION BY PENNONI ASSOCIATES FOR THE SPECIFIC PURPOSE INTENDED WILL BE AT OWNERS SOLE RISK AND WITHOUT LIABILITY OR LEGAL EXPOSURE TO PENNONI ASSOCIATES; AND OWNER SHALL INDEMNIFY AND HOLD HARMLESS PENNONI ASSOCIATES FROM ALL CLAIMS, DAMAGES, LOSSES AND EXPENSES ARISING OUT OF OR RESULTING THEREFROM.

PROJECT	KDPRO22001
DATE	2025-02-03
DRAWING SCALE	AS SHOWN
DRAWN BY	EWW
APPROVED BY	OIO

PP1000

SHEET 3 OF 11

PROJECT STATUS: —
PLOTSTYLE: Pennoni NCS.stb
PLOTTED: 5/6/2024 4:42 PM, BY: Kenneth R. Mattes Lopez
U:\Accounts\KDPRO\KDPRO22001 - 914 N. Walker St\ Ld Feasibility\DESIGN_SHEETS\PP1000.dwg

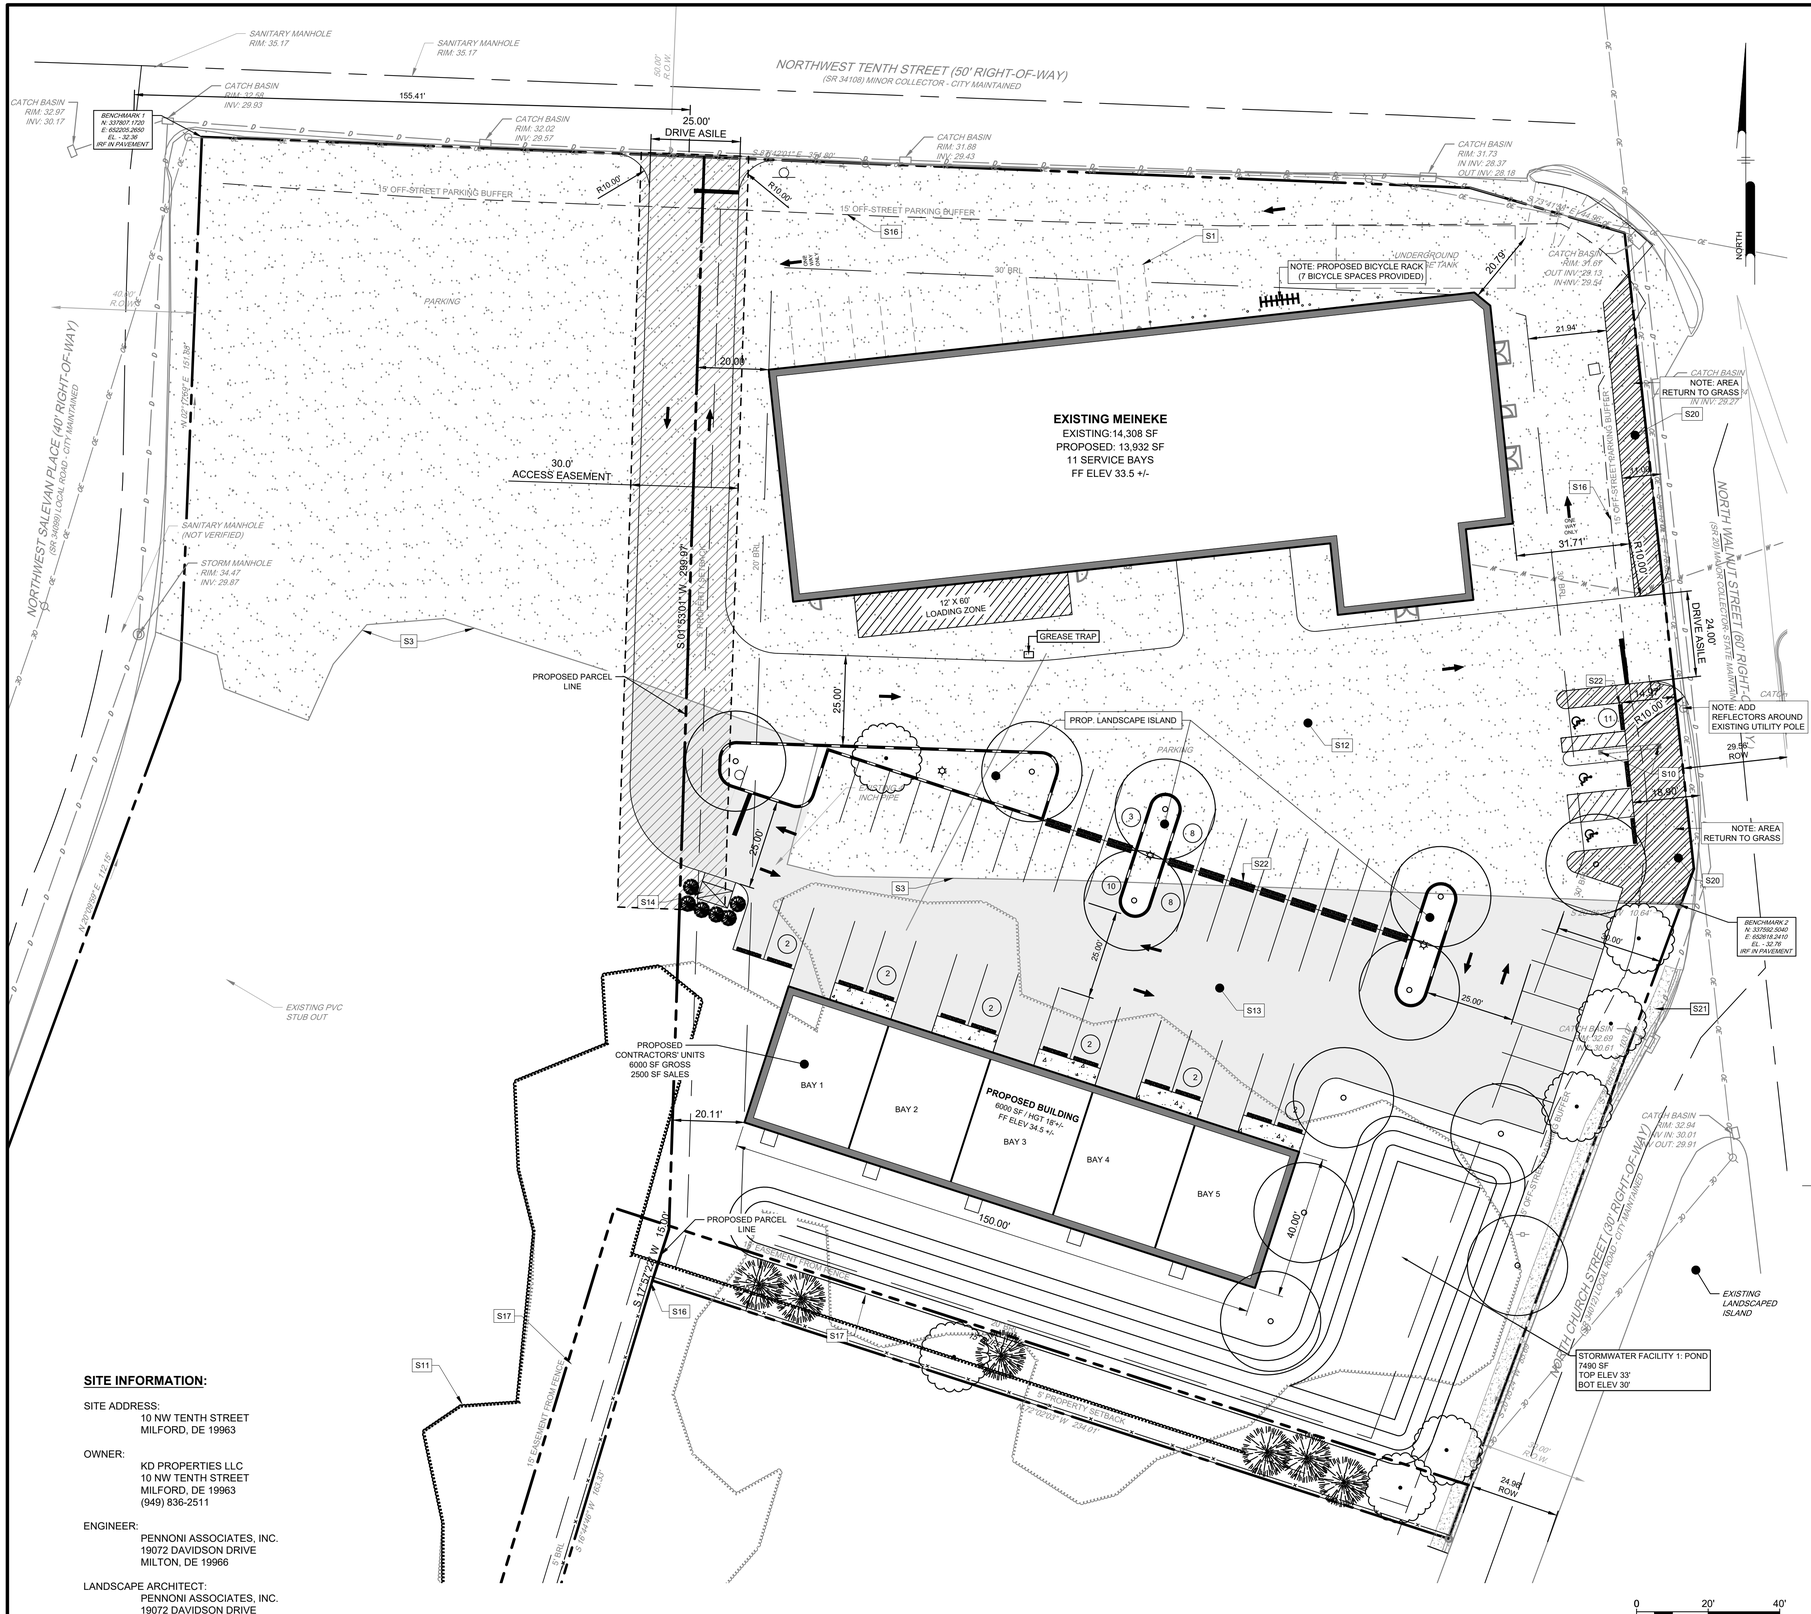



VICINITY MAP
Scale: 1" = 1000'

KEYED NOTES

S1	EXISTING PARKING SPACES TO REMAIN
S3	EXISTING EDGE OF PAVEMENT
S10	EXISTING SIGN TO REMAIN
S11	EXISTING TREE LINE
S12	EXISTING ASPHALT PAVEMENT SURFACE
S13	PROPOSED ASPHALT PAVEMENT SURFACE
S14	PROPOSED DUMPSTER AREA WITH 8' HIGH VINYL FENCING FOR SCREENING
S15	PROPOSED LOADING ZONE
S16	EXISTING 15' PARKING SETBACK LINE
S17	PROPOSED 6' TALL FENCE
S19	EXISTING 15' LANDSCAPE BUFFER LINE
S20	PROPOSED REMOVAL OF PAVEMENT PER DELDOT RECOMMENDATIONS
S21	EXISTING CONCRETE SIDEWALK
S22	PROPOSED PARKING BLOCK

LEGEND

- EXISTING PROPERTY LINE
- ADJACENT PROPERTY LINE
- BUILDING RESTRICTION LINE
- CENTERLINE OF ROAD
- EXISTING WATER LINE
- EXISTING SEWER LINE
- EXISTING STORM DRAIN
- EXISTING OVERHEAD LINES
- BUILDING


SITE INFORMATION:

SITE ADDRESS:
10 NW TENTH STREET
MILFORD, DE 19963

OWNER:
KD PROPERTIES LLC
10 NW TENTH STREET
MILFORD, DE 19963
(949) 836-2511

ENGINEER:
PENNONI ASSOCIATES, INC.
19072 DAVIDSON DRIVE
MILTON, DE 19966

LANDSCAPE ARCHITECT:
PENNONI ASSOCIATES, INC.
19072 DAVIDSON DRIVE
MILTON, DE 19966

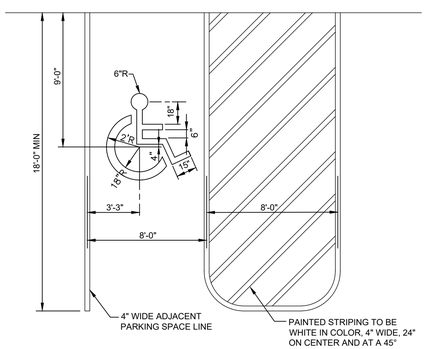

DETAIL- VAN ACCESSIBLE HANDICAP PARKING
NOT TO SCALE
1 PP1001

PENNONI ASSOCIATES INC.
19072 Davidson Drive
Milton, DE 19968
T 302.684.8030 F 302.684.8054

ALL DIMENSIONS MUST BE VERIFIED BY CONTRACTOR AND OWNER MUST BE NOTIFIED OF ANY DISCREPANCIES BEFORE PROCEEDING WITH WORK

10 NW TENTH STREET
5-16-17418-01-1300-00001
10 NW TENTH STREET
MILFORD, DE 19963

SITE PLAN

KD PROPERTIES LLC
10 NW TENTH STREET
MILFORD, DE 19963

NO.	DATE	REVISIONS PER CITY AND CLIENT COMMENTS	BY
1	2-14-24	REVISIONS	EWW

ALL DOCUMENTS PREPARED BY PENNONI ASSOCIATES ARE INSTRUMENTS OF SERVICE IN RESPECT OF THE PROJECT. THEY ARE NOT INTENDED OR REPRESENTED TO BE SUITABLE FOR REUSE BY OWNER OR OTHERS ON THE EXTENSIONS OF THE PROJECT OR ON ANY OTHER PROJECT. ANY REUSE WITHOUT WRITTEN VERIFICATION OR ADAPTATION BY PENNONI ASSOCIATES FOR THE SPECIFIC PURPOSE INTENDED WILL BE AT OWNERS SOLE RISK AND WITHOUT LIABILITY OR LEGAL EXPOSURE TO PENNONI ASSOCIATES; AND OWNER SHALL INDEMNIFY AND HOLD HARMLESS PENNONI ASSOCIATES FROM ALL CLAIMS, DAMAGES, LOSSES AND EXPENSES ARISING OUT OF OR RESULTING THEREFROM.


PROJECT	KDPRO22001
DATE	2025-02-03
DRAWING SCALE	1"=20'
DRAWN BY	KRML
APPROVED BY	OIO

PP1001

SHEET 4 OF 11

U:\Accounts\KDPRO\KDPRO22001 - 914 N. Walnut St - Lot Feasibility\DESIGN_SHEETS\PP1001.dwg PLOTTED: 5/8/2025 4:43 PM, BY: Kenneth R. Matias Lopez PLOTSTYLE: Pennoni MCS.ctb PROJECT STATUS: —



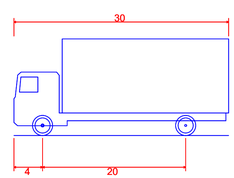

SU-30 - Single Unit Truck	
Overall Length	30.000ft
Overall Width	8.000ft
Overall Body Height	13.500ft
Min Body Ground Clearance	1.367ft
Track Width	8.000ft
Lock-to-lock time	5.00s
Max Steering Angle (Virtual)	31.80°


SITE INFORMATION:

SITE ADDRESS:
10 NW TENTH STREET
MILFORD, DE 19963

OWNER:
KD PROPERTIES LLC
10 NW TENTH STREET
MILFORD, DE 19963
(949) 836-2511

ENGINEER:
PENNONI ASSOCIATES, INC.
19072 DAVIDSON DRIVE
MILTON, DE 19966

LANDSCAPE ARCHITECT:
PENNONI ASSOCIATES, INC.
19072 DAVIDSON DRIVE
MILTON, DE 19966

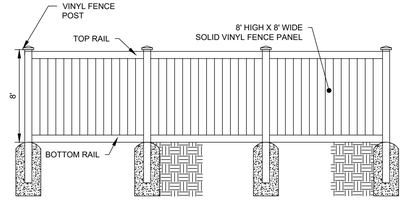

DETAIL-SOLID VINYL FENCE FOR DUMPSTER SCREENING — 1 / PP1002
NOT TO SCALE

PENNONI ASSOCIATES INC.
18072 Davidson Drive
Milton, DE 19968
T 302.684.8030 F 302.684.8054

ALL DIMENSIONS MUST BE VERIFIED BY CONTRACTOR AND OWNER MUST BE NOTIFIED OF ANY DISCREPANCIES BEFORE PROCEEDING WITH WORK

10 NW TENTH STREET
5-16-17418-01-1300-00001
10 NW TENTH STREET
MILFORD, DE 19963

DUMPSTER PAD LOCATION
TRUCK TURNING DIAGRAM

KD PROPERTIES LLC
10 NW TENTH STREET
MILFORD, DE 19963

NO.	DATE	REVISIONS PER CITY AND CLIENT COMMENTS	BY
1	2-14-24		EWW


ALL DOCUMENTS PREPARED BY PENNONI ASSOCIATES ARE INSTRUMENTS OF SERVICE IN RESPECT OF THE PROJECT. THEY ARE NOT INTENDED OR REPRESENTED TO BE SUITABLE FOR REUSE BY OWNER OR OTHERS ON THE EXTENSIONS OF THE PROJECT OR ON ANY OTHER PROJECT. ANY REUSE WITHOUT WRITTEN VERIFICATION OR ADAPTATION BY PENNONI ASSOCIATES FOR THE SPECIFIC PURPOSE INTENDED WILL BE AT OWNERS SOLE RISK AND WITHOUT LIABILITY OR LEGAL EXPOSURE TO PENNONI ASSOCIATES; AND OWNER SHALL INDEMNIFY AND HOLD HARMLESS PENNONI ASSOCIATES FROM ALL CLAIMS, DAMAGES, LOSSES AND EXPENSES ARISING OUT OF OR RESULTING THEREFROM.

PROJECT	KDPRO22001
DATE	2025-05-07
DRAWING SCALE	1"=20'
DRAWN BY	KRML
APPROVED BY	OIO

PP1002

SHEET 5 OF 11

PROJECT STATUS: —
PLOTSTYLE: Pennoni WCS.stb
PLOTTED: 5/8/2025 4:43 PM, BY: Kenneth R. Mellas Lopez
U:\Accounts\KDPRO\KDPRO22001 - 914 N. Walnut St\~Lot Feasibility\DESIGN_SHEETS\PP1008.dwg

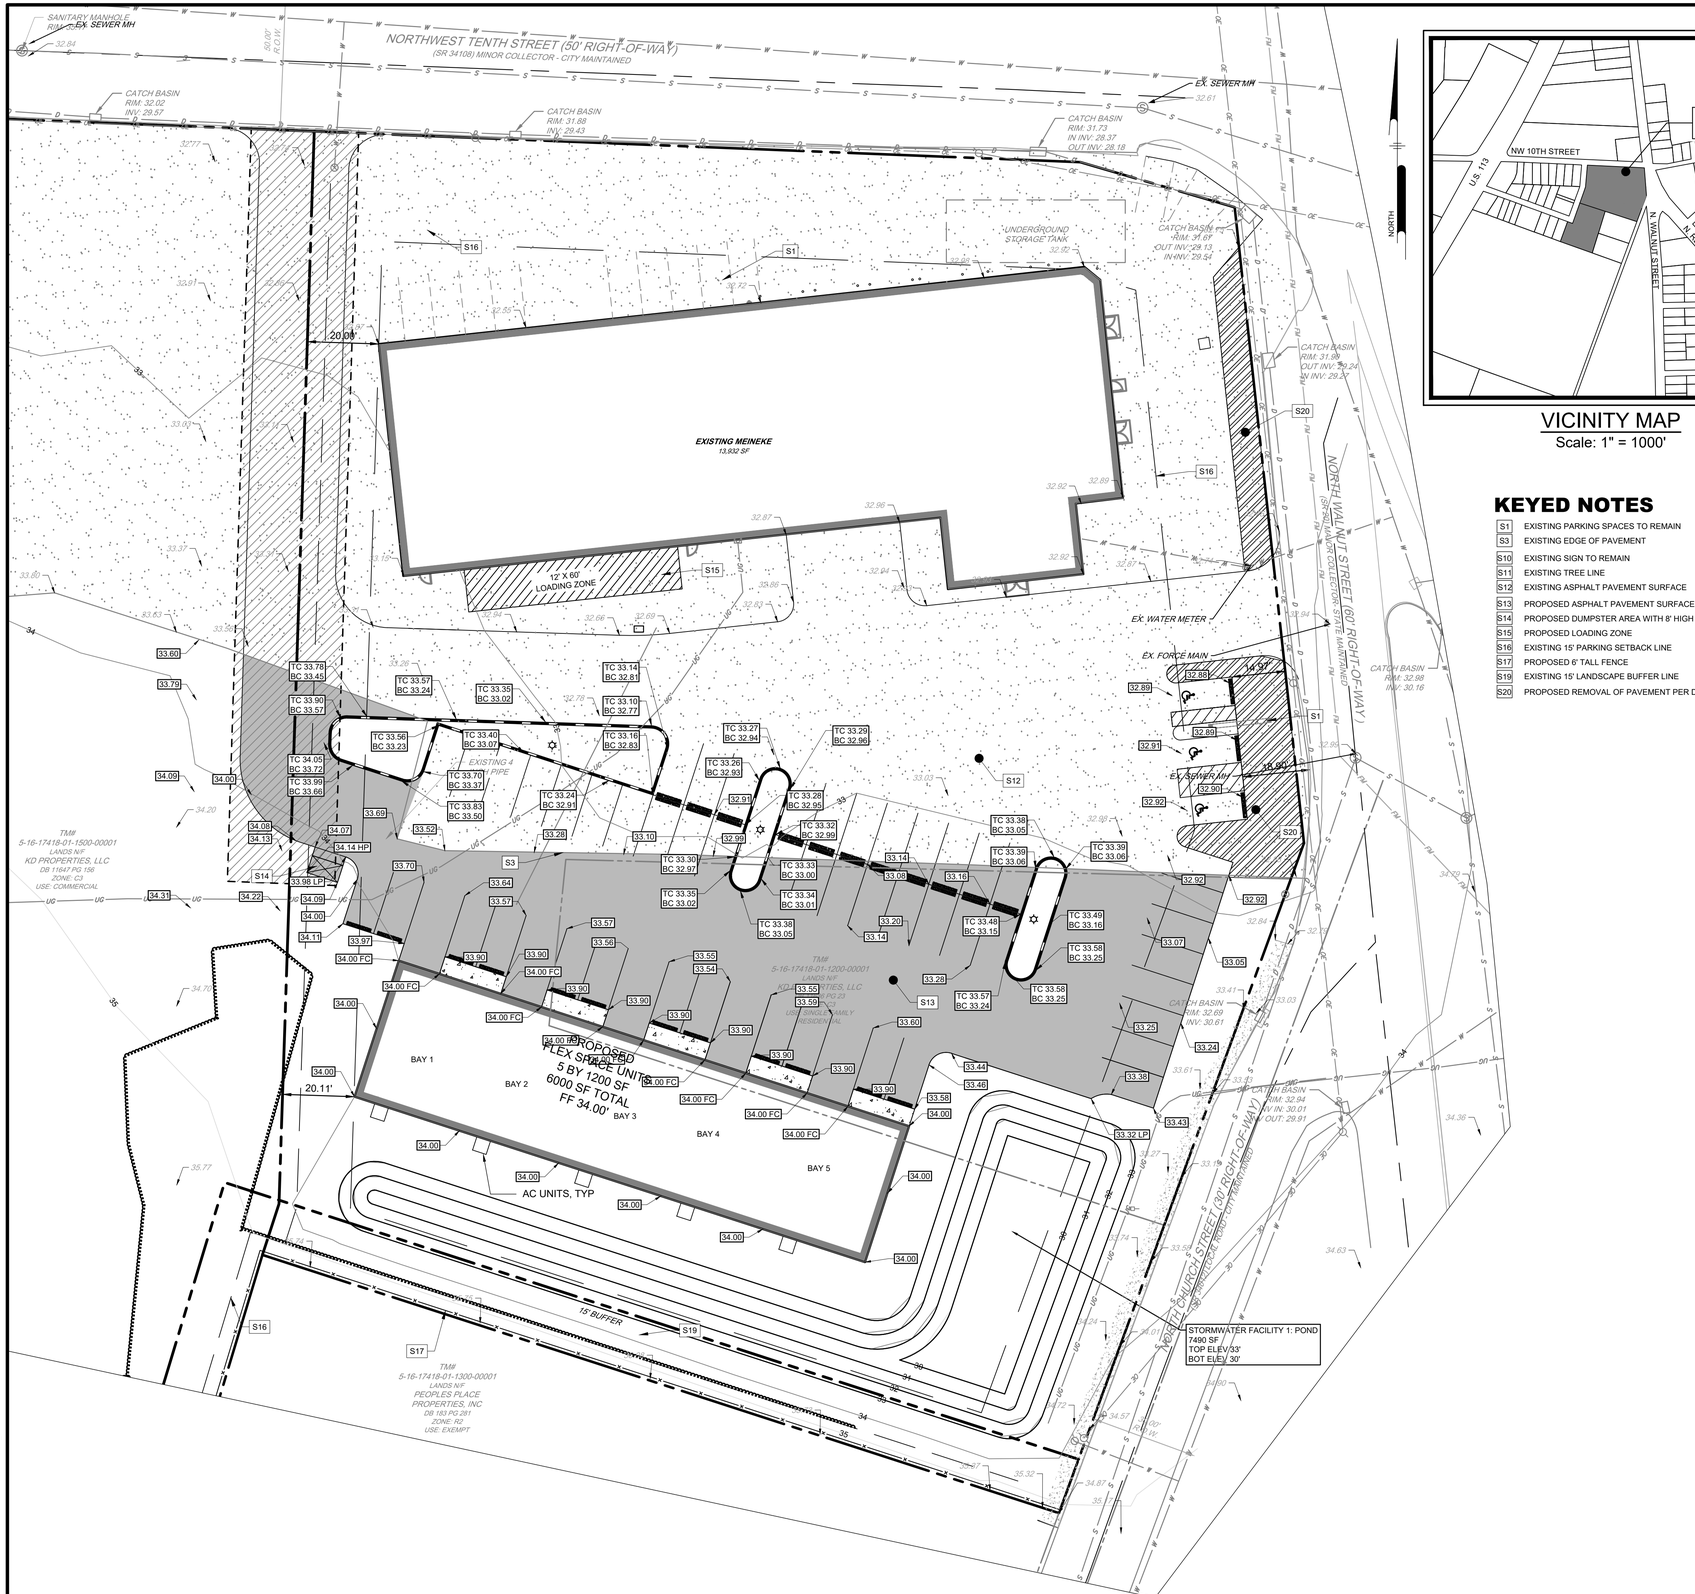



VICINITY MAP
Scale: 1" = 1000'

LEGEND

EXISTING		PROPOSED
	STORMPIPE, INLET, MANHOLE & FLARED END	
20	CONTOUR	20
+ 21.00	SPOT GRADE	20.00
	EASEMENT	
	BUILDING	
	FULL DEPTH PAVEMENT	
	CONCRETE SIDEWALK	
	CURB	
	EDGE OF PAVEMENT	
	EDGE OF GRAVEL	
	POWER, UTILITY POLE	
	POWER, LIGHT	
	PROPERTY, LINE	
	LEGAL RIGHT-OF-WAY	
	R.O.W. MONUMENTATION	
	PROPERTY, ADJOINING LINED	
	SITE, MAIL BOX	
	SITE, TRAFFIC SIGN	
	SOIL BOUNDARY	
WaC	SOIL LABEL	
	STORM SEWER, INLET	
	STORM SEWER,HEADWALL	
	STORM SEWER, MANHOLE	
	STORM SEWER, UNDERGROUND	
	VEGETATION, TREE LINE	

KEYED NOTES

S1	EXISTING PARKING SPACES TO REMAIN
S3	EXISTING EDGE OF PAVEMENT
S10	EXISTING SIGN TO REMAIN
S11	EXISTING TREE LINE
S12	EXISTING ASPHALT PAVEMENT SURFACE
S13	PROPOSED ASPHALT PAVEMENT SURFACE
S14	PROPOSED DUMPSTER AREA WITH 8' HIGH VINYL FENCING FOR SCREENING
S15	PROPOSED LOADING ZONE
S16	EXISTING 15' PARKING SETBACK LINE
S17	PROPOSED 6' TALL FENCE
S19	EXISTING 15' LANDSCAPE BUFFER LINE
S20	PROPOSED REMOVAL OF PAVEMENT PER DELDOT RECOMMENDATIONS

GRADING NOTES:

1. BEDDING REQUIREMENTS SPECIFIED HEREIN ARE TO BE CONSIDERED AS MINIMUMS FOR RELATIVELY DRY, STABLE EARTH CONDITIONS. ADDITIONAL BEDDING SHALL BE REQUIRED FOR ROCK TRENCHES AND WET AREAS. CONTRACTOR SHALL HAVE THE RESPONSIBILITY TO PROVIDE SUCH ADDITIONAL BEDDING AS MAY BE REQUIRED TO PROPERLY CONSTRUCT THE WORK.
2. COMPACTION OF THE BACKFILL OF ALL TRENCHES SHALL BE COMPACTED TO THE DENSITY OF 95% OF THEORETICAL MAXIMUM DRY DENSITY (ASTM D698). BACKFILL MATERIAL SHALL BE FREE FROM ROOTS, STUMPS, OR OTHER FOREIGN DEBRIS AND SHALL BE PLACED IN LIFTS NOT TO EXCEED 8 INCHES IN COMPACTED FILL THICKNESS. CORRECTION OF ANY TRENCH SETTLEMENT WITHIN A YEAR FROM THE DATE OF APPROVAL WILL BE THE RESPONSIBILITY OF THE CONTRACTOR. MATERIAL THAT CANNOT BE COMPACTED AS REQUIRED SHALL BE BROUGHT TO THE ATTENTION OF A GEOTECHNICAL ENGINEER, OVER EXCAVATED, AND THEN REPLACED WITH SUITABLE FILL
3. THE CONTRACTOR WILL INSURE THAT POSITIVE AND ADEQUATE DRAINAGE IS MAINTAINED AT ALL TIMES WITHIN THE PROJECT LIMITS. THIS MAY INCLUDE, BUT NOT BE LIMITED TO, REPLACEMENT OR RECONSTRUCTION OF EXISTING DRAINAGE STRUCTURES THAT HAVE BEEN DAMAGED OR REMOVED OR REGRADING AS REQUIRED BY THE ENGINEER, EXCEPT FOR THOSE DRAINAGE ITEMS SHOWN AT SPECIFIC LOCATIONS AND HAVING SPECIFIC PAY ITEMS IN THE DETAILED ESTIMATE. NO SEPARATE PAYMENT WILL BE MADE FOR ANY COSTS INCURRED TO COMPLY WITH THIS REQUIREMENT.
4. THE CONTRACTOR SHALL PROVIDE ANY AND ALL EXCAVATION AND MATERIAL SAMPLES NECESSARY TO CONDUCT REQUIRED SOIL TESTS. ALL ARRANGEMENTS AND SCHEDULING FOR THE TESTING SHALL BE THE CONTRACTOR'S RESPONSIBILITY.
5. SOILS TESTING AND ON-SITE INSPECTION SHALL BE PERFORMED BY AN INDEPENDENT GEOTECHNICAL ENGINEER. THE SOILS ENGINEER SHALL PROVIDE COPIES OF TEST REPORTS TO THE CONTRACTOR, THE OWNER AND THE OWNER'S REPRESENTATIVE AND SHALL PROMPTLY NOTIFY THE OWNER, HIS REPRESENTATIVE AND THE CONTRACTOR, SHOULD WORK PERFORMED BY THE CONTRACTOR FAIL TO MEET BUILDING STANDARDS.
6. CONTRACTOR SHALL FURNISH AND MAINTAIN ALL NECESSARY BARRICADES AROUND THE WORK AREA AND SHALL PROVIDE PROTECTION AGAINST WATER DAMAGE AND SOIL EROSION.
7. VERTICAL ELEVATIONS ARE BASED ON NAVD 88.
8. ALL SLOPES MAXIMUM 3:1 UNLESS OTHERWISE NOTED. IF STEEPER REFER TO EROSION AND SEDIMENT CONTROL NOTES FOR PROPER STABILIZATION
9. CONTRACTOR IS RESPONSIBLE FOR REMOVING AND DISPOSING OF EXCESS DIRT FROM SITE
10. ALL HDPE PIPE SHALL MEET OR EXCEED THAT AASHTO M-330 PIPE SPECIFICATION.
11. CONTRACTOR IS RESPONSIBLE FOR PROVIDING POSITIVE DRAINAGE TOWARDS OUTLET AT ALL TIMES DURING CONSTRUCTION. PONDING OF WATER, EXCLUDING STORMWATER MANAGEMENT PONDS, AND LACK OF POSITIVE DRAINAGE WITHIN THE PROPERTY DURING GRADING, FILLED OR EXCAVATED, NO MATTER OF THE DESIGN OR THE STAKEOUT, IS FORBIDDEN WITHOUT THE PERMISSION OF THE DESIGN ENGINEER OR THEIR AUTHORIZED REPRESENTATIVE. CONTRACTOR IS RESPONSIBLE TO DISCUSS ALL GRADING AND DRAINAGE CONCERNS WITH THE DESIGN ENGINEER, PRIOR AND DURING APPLICATION TO ENSURE THAT POSITIVE DRAINAGE TOWARDS OUTLETS ARE ADDRESSED APPROPRIATELY AND SAFELY. DESIGN ENGINEER WILL BE HELD HARMLESS FROM CONCERNS ARISING FROM THE LACK OF POSITIVE DRAINAGE IF NOT NOTIFIED PRIOR TO ITS APPLICATION.
12. MAXIMUM SIDEWALK CROSS SLOPE IS 2% AND MINIMUM SIDEWALK CROSS SLOPE IS 1% FOR ADA ACCESSIBLE AREAS. THE CONTRACTOR IS RESPONSIBLE TO REVIEW ALL GRADES, AND IF THE CONTRACTOR IDENTIFIES A DISCREPANCY PRIOR TO INSTALLING, THE DESIGN ENGINEER MUST BE NOTIFIED IMMEDIATELY.
13. HDPE PIPE SHALL COMPLY WITH AASHTO M252, M294, MP7, AND ASTM 3350. PIPE SHALL BE INSTALLED PER ASTM D2321 AND AS RECOMMENDED BY THE MANUFACTURER. ALL HDPE SHALL HAVE SOIL TIGHT CONNECTIONS. ALL CASTINGS MUST BE AMERICAN MADE.
14. DRAINAGE INLETS SHALL BE MANUFACTURED IN ACCORDANCE WITH THE LATEST STANDARDS OF DELDOT'S STANDARD CONSTRUCTION DETAILS UNLESS NOTED OTHERWISE ON THE PLANS.

SITE INFORMATION:

SITE ADDRESS:
10 NW TENTH STREET
MILFORD, DE 19963

OWNER:
KD PROPERTIES LLC
10 NW TENTH STREET
MILFORD, DE 19963
(949) 836-2511

ENGINEER:
PENNONI ASSOCIATES, INC.
19072 DAVIDSON DRIVE
MILTON, DE 19966

LANDSCAPE ARCHITECT:
PENNONI ASSOCIATES, INC.
19072 DAVIDSON DRIVE
MILTON, DE 19966

PENNONI ASSOCIATES INC.
18072 Davidson Drive
Milton, DE 19968
T 302.684.8030 F 302.684.8054

ALL DIMENSIONS MUST BE VERIFIED BY CONTRACTOR AND OWNER MUST BE NOTIFIED OF ANY DISCREPANCIES BEFORE PROCEEDING WITH WORK

10 NW TENTH STREET
5-16-17418-01-1300-00001
10 NW TENTH STREET
MILFORD, DE 19963

GRADING PLAN

KD PROPERTIES LLC
10 NW TENTH STREET
MILFORD, DE 19963

NO.	DATE	REVISIONS	BY

ALL DOCUMENTS PREPARED BY PENNONI ASSOCIATES ARE INSTRUMENTS OF SERVICE IN RESPECT OF THE PROJECT. THEY ARE NOT INTENDED OR REPRESENTED TO BE SUITABLE FOR REUSE BY OWNER OR OTHERS ON THE EXTENSIONS OF THE PROJECT OR ON ANY OTHER PROJECT. ANY REUSE WITHOUT WRITTEN VERIFICATION OR ADAPTATION BY PENNONI ASSOCIATES FOR THE SPECIFIC PURPOSE INTENDED WILL BE AT OWNERS SOLE RISK AND WITHOUT LIABILITY OR LEGAL EXPOSURE TO PENNONI ASSOCIATES, AND OWNER SHALL INDEMNIFY AND HOLD HARMLESS PENNONI ASSOCIATES FROM ALL CLAIMS, DAMAGES, LOSSES AND EXPENSES ARISING OUT OF OR RESULTING THEREFROM.

PROJECT	KDPRO22001
DATE	2025-02-03
DRAWING SCALE	1" = 20'
DRAWN BY	VPL
APPROVED BY	OIO

PP1501

SHEET 6 OF 11

U:\Accounts\KDPRO\KDPRO22001 - 914 N. Walnut St- Lot Feasibility\DESIGN_SHEETS\PP1501.dwg PLOTTED: 5/8/2025 4:44 PM, BY: Kenneth R. Mallas Lopez PLOTSTYLE: Pennoni MCS.ctb PROJECT STATUS: —

LEGEND

EXISTING		PROPOSED
	WATER MAIN, VALVE, HYDRANT & METER PIT	8" W
	SEWER MAIN, MANHOLE & CLEAN OUT	S S S

SITE INFORMATION:

SITE ADDRESS:
10 NW TENTH STREET
MILFORD, DE 19963

OWNER:
KD PROPERTIES LLC
10 NW TENTH STREET
MILFORD, DE 19963
(949) 836-2511

ENGINEER:
PENNONI ASSOCIATES, INC.
19072 DAVIDSON DRIVE
MILTON, DE 19966

LANDSCAPE ARCHITECT:
PENNONI ASSOCIATES, INC.
19072 DAVIDSON DRIVE
MILTON, DE 19966

UTILITY NOTES:

1. ALL WORK SHALL COMPLY WITH APPLICABLE STATE, FEDERAL AND LOCAL CODES. ALL NECESSARY LICENSES AND PERMITS SHALL BE OBTAINED BY THE CONTRACTOR AT HIS EXPENSE UNLESS PREVIOUSLY OBTAINED BY THE OWNER.
2. THE CONTRACTOR SHALL IMMEDIATELY INFORM THE ENGINEER OF ANY DISCREPANCIES OR ERRORS THEY DISCOVER IN THE PLAN.
3. THIS PROJECT IS SUBJECT TO INSPECTION AND APPROVAL BY REPRESENTATIVES OF THE SUSSEX COUNTY ENGINEERING DEPARTMENT.
4. UTILITIES ENTER THE PREMISES FROM PUBLIC STREETS OR RIGHTS OF WAY.
5. THE PROPOSED BUILDINGS WILL BE PROTECTED WITH AUTOMATIC SPRINKLERS IN ACCORDANCE WITH THE DELAWARE STATE FIRE PREVENTION REGULATIONS AND NFPA 13.
6. PROPOSED UTILITY SERVICE AND CONNECTIONS (STORM DRAINS) SUBJECT TO FINAL DESIGN AND APPROVAL.
7. PROPOSED ONSITE FIRE HYDRANT LOCATIONS AND FIRE WATER SUPPLY LINE LOCATIONS TO BE COORDINATED IN THE FIELD WITH THE STATE FIRE MARSHAL.
8. ALL SEWER SERVICE CONNECTIONS SHALL BE 8" PER CITY OF MILFORD STANDARDS AND SPECIFICATIONS UNLESS OTHERWISE NOTED.
9. ALL WATER SERVICE CONNECTIONS TO BE INSTALLED AS NOTED.
10. THE CONTRACTOR SHALL REMOVE AND IMMEDIATELY REPLACE, RELOCATE, RESET OR RECONSTRUCT ALL OBSTRUCTIONS IN THE WORK AREA, INCLUDING, BUT NOT LIMITED TO, MAILBOXES, SIGNS, LANDSCAPING, LIGHTING, PLANTERS, CULVERTS, DRIVEWAYS, PARKING AREAS, CURBS, GUTTERS, FENCES, OR OTHER NATURAL OR MAN-MADE OBSTRUCTIONS. TRAFFIC CONTROL REGULATORY, WARNING AND INFORMATION SIGNS SHALL REMAIN FUNCTIONAL AND VISIBLE TO THE APPROPRIATE LANES OF TRAFFIC AT ALL TIMES, WITH THEIR RELOCATION KEPT TO A MINIMUM DISTANCE.
11. ALL SANITARY SEWER MAINS AND FORCE MAINS SHALL HAVE A MINIMUM COVER OF 36 INCHES AND ALL WATER MAINS SHALL HAVE A MINIMUM COVER OF 42 INCHES AS MEASURED FROM TOP OF PIPE TO PROPOSED GRADE. SEWER LATERALS SHALL BE SIX INCHES IN DIAMETER AND HAVE A MINIMUM COVER OF THREE FEET.
12. THERE SHALL BE A MINIMUM HORIZONTAL SEPARATION BETWEEN WATER MAINS AND SANITARY SEWER MAINS OR FORCE MAINS OF 10 FEET, AS MEASURED EDGE TO EDGE. THERE SHALL BE A MINIMUM VERTICAL SEPARATION OF 18 INCHES BETWEEN WATER MAINS AND SANITARY SEWERS MAINS OR FORCE MAINS AT CROSSINGS. ONE FULL LENGTH OF WATER PIPE SHALL BE LOCATED SO BOTH JOINTS WILL BE AS FAR FROM THE SEWER AS POSSIBLE AT CROSSINGS. IF 18 INCHES VERTICAL SEPARATION IS UNATTAINABLE, A CONCRETE ENCASEMENT SLEEVE SHALL BE INSTALLED 10 FEET FROM EITHER SIDE OF THE WATER MAIN OR FORCE MAIN FOR A TOTAL LENGTH OF 20 FEET. THE END TREATMENTS FOR THE SLEEVE SHALL BE FERNCO COUPLERS/SEALS MANUFACTURER PART NUMBER 1056-10-8 (OR APPLICABLE COUPLER SIZE), OR APPROVED EQUAL BY THE CITY OF MILFORD.
13. ALL FIRE LANES, FIRE HYDRANTS, AND FIRE DEPARTMENT CONNECTIONS SHALL BE MARKED IN ACCORDANCE WITH THE STATE FIRE PREVENTION REGULATIONS.
14. LOCK BOX REQUIRED, CONTACT LOCAL FIRE CHIEF FOR ORDERING INFORMATION AND LOCATION OF BOX ON THE BUILDING.
15. BUILDING SHALL HAVE STANDPIPES INSTALLED IN ACCORDANCE WITH THE DELAWARE STATE FIRE PREVENTION REGULATIONS AND NFPA 14.
16. NO OBJECTS, STANDS, DISPLAYS, OR OTHER IMPEDIMENTS (PARKING) SHALL BE LOCATED WITHIN THE DEMARCATION AREA.
17. THE DISTANCE BETWEEN THE HYDRANT AND THE FIRE LANE SHALL NOT BE GREATER THAN SEVEN FEET.
    17.1. THE STEAMER CONNECTION OF ALL FIRE HYDRANTS SHALL BE SO POSITIONED SO AS TO BE FACING THE STREET OR FIRE LANE.
    17.2. THE CENTER OF ALL HOSE OUTLETS ON FIRE HYDRANTS SHALL NOT BE LESS THAN 18" ABOVE FINAL GRADE.
    17.3. FIRE HYDRANTS SHALL BE COLOR CODED IN ACCORDANCE WITH THE DSFPR.
18. MAINTAIN A MINIMUM OF 5' OF SEPARATION BETWEEN THE WATER SERVICES AND SEWER LATERALS
19. PROPOSED ELECTRIC AND TELECOMMUNICATION BUILDING CONNECTIONS TO BE DECIDED.

KEYED NOTES

S1	EXISTING WATER METER
S2	EXISTING STORM DRAIN
S3	EXISTING 10" WATER MAIN
S4	EXISTING 8" SANITARY SEWER
S5	EXISTING OVERHEAD LINES
S6	EXISTING 6" WATER LINE
S7	EXISTING FORCE MAIN
S8	EXISTING 8" DOMESTIC LINE
S9	EXISTING GAS LINE
W1	PROPOSED 8" FIRE MAIN
W2	PROPOSED WATER LINE
W3	CONTRACTOR TO VERIFY LOCATION AND ELEVATION OF EXISTING WATER MAIN FOR CONNECTION
W4	PROPOSED WATER VALVE
W5	PROPOSED 8" WATER METER
U1	PROPOSED SANITARY MANHOLE INFRASTRUCTURE
U2	PROPOSED 8" SANITARY LINE
U3	PROPOSED SANITARY CLEANOUT
U4	CONTRACTOR TO VERIFY LOCATION AND ELEVATION OF EXISTING SANITARY MANHOLE FOR CONNECTION
U5	PROPOSED UNDERGROUND GAS MAIN
U6	CONTRACTOR TO VERIFY LOCATION AND ELEVATION OF EXISTING GAS MAIN FOR CONNECTION
U7	PROPOSED PROPOSED UNDERGROUND GAS VALVE

ALL DIMENSIONS MUST BE VERIFIED BY CONTRACTOR AND OWNER MUST BE NOTIFIED OF ANY DISCREPANCIES BEFORE PROCEEDING WITH WORK

PENNONI ASSOCIATES INC.
18072 Davidson Drive
Milton, DE 19968
T 302.684.8030 F 302.684.8054

10 NW TENTH STREET
5-16-17418-01-1300-00001
10 NW TENTH STREET
MILFORD, DE 19963

UTILITY PLAN
KD PROPERTIES LLC
10 NW TENTH STREET
MILFORD, DE 19963

NO.	DATE	REVISIONS	BY
1	2-14-24	REVISIONS PER CITY AND CLIENT COMMENTS	EWW

ALL DOCUMENTS PREPARED BY PENNONI ASSOCIATES ARE INSTRUMENTS OF SERVICE IN RESPECT OF THE PROJECT. THEY ARE NOT INTENDED OR REPRESENTED TO BE SUITABLE FOR REUSE BY OWNER OR OTHERS ON THE EXTENSIONS OF THE PROJECT OR ON ANY OTHER PROJECT. ANY REUSE WITHOUT WRITTEN VERIFICATION OR ADAPTATION BY PENNONI ASSOCIATES FOR THE SPECIFIC PURPOSE INTENDED WILL BE AT OWNERS SOLE RISK AND WITHOUT LIABILITY OR LEGAL EXPOSURE TO PENNONI ASSOCIATES; AND OWNER SHALL INDEMNIFY AND HOLD HARMLESS PENNONI ASSOCIATES FROM ALL CLAIMS, DAMAGES, LOSSES AND EXPENSES ARISING OUT OF OR RESULTING THEREFROM.

PROJECT	KDPRO22001
DATE	2025-02-03
DRAWING SCALE	1"= 20'
DRAWN BY	EWW/VPL
APPROVED BY	OIO

PP1701

SHEET 7 OF 11

PROJECT STATUS: —
PLOTSTYLE: Pennoni WCS.stb
PLOTTED: 5/8/2024 4:45 PM, BY: Keneth R. Matias Lopez
U:\Accounts\KDPRO\KDPRO22001 - 914 N. Walnut St--Lot Feasibility\DESIGN_SHEETS\PP1701.dwg

LANDSCAPE CODE:

REQUIRED TREE DENSITY PER SECTION 230-19.8 (F):

1. TREE PRESERVATION AND PLANTING PLAN REQUIRED. ALL DEVELOPMENTS REQUIRING APPROVAL OF THE CITY SHALL BE REQUIRED TO SUBMIT, WITH ITS APPLICATION AND PLANS, A TREE PRESERVATION AND PLANTING PLAN AS SET FORTH IN SUBSECTION 19.8(H), AND SHALL CONFORM WITH THE FOLLOWING PROVISIONS.
2. TREE DENSITY. FOR EACH PROPERTY REQUIRED TO SUBMIT A TREE PRESERVATION AND PLANTING PLAN, A DEVELOPMENT AREA AS DEFINED IN THIS SECTION SHALL BE DELINEATED WITHIN THE NONWOODLAND AREA OF THE PROPERTY. WITHIN THIS DEVELOPMENT AREA, EXISTING TREES MAY BE RETAINED AND NEW TREES SHALL BE PLANTED SUCH THAT THE DEVELOPMENT AREA SHALL ATTAIN OR EXCEED A TREE DENSITY OF ONE TREE PER 5,000 SQUARE FEET OR FRACTION THEREOF.
   REQUIRED: 183,387 SF / 5,000 = 37 TREES
   PROVIDED: 31 PROPOSED TREES PLUS EXISTING VEGETATION ON SITE
3. MINIMUM STANDARDS FOR NEW TREES. FOR NEW TREES TO BE COUNTED TOWARD THE REQUIRED TREE DENSITY, THEY MUST BE OF A SPECIES AND SIZE AS SET FORTH IN THE TABLE OF TREES APPROVED BY THE CITY AND KEPT ON FILE IN THE OFFICE OF THE PLANNING DIRECTOR, OR BE OF AN ALTERNATE SPECIES FOUND ACCEPTABLE BY THE CITY.
4. MINIMUM STANDARDS FOR EXISTING TREES. FOR EXISTING TREES TO BE COUNTED TOWARD THE REQUIRED TREE DENSITY, THE TREE SHALL HAVE A MINIMUM CALIPER DIMENSION OF TWO INCHES. NO TREES OVER EIGHT INCHES IN CALIPER DIMENSION SHALL BE REMOVED UNLESS WITHIN AN AREA OF 30 FEET FROM THE PROPOSED BUILDING FOUNDATION, OFF-STREET PARKING LOT, AND UTILITY PLACEMENT.
5. EXISTING TREES ON SITE TO BE USED IN CALCULATION OF TREE DENSITY. A TREE SURVEY WILL BE PERFORMED AND ANY DEFICIENCY IN REQUIRED QUANTITIES SHALL BE MAINTAINED WITH PROPOSED TREES ON FINAL PLAN.

PARKING SPACE SETBACK PER SECTION 230-20 (C):


1. LOCATION OF PARKING SPACES WITHIN PARKING LOTS. ALL PARKING SPACES SHALL BE SET BACK 15 FEET FROM ANY STREET LINE AND 5 FEET FROM ANY PROPERTY LINE. PARKING SPACES SHALL BE LOCATED SO THAT NO SPACES ARE A GREATER DISTANCE THAN 600 FEET FROM THE BUILDING OR USE TO WHICH THEY ARE ASSIGNED, PROVIDED THAT THIS REQUIREMENT SHALL NOT APPLY TO PARKING SPACES FOR AUDITORIUMS, STADIUMS, ASSEMBLY HALLS, GYMNASIUMS AND OTHER PLACES OF ASSEMBLY OR INDUSTRIAL, WHOLESALING AND MANUFACTURING ESTABLISHMENTS.

BUFFERS PER SECTION 230-22 (C) (1-2):

1. EACH USE ESTABLISHED IN THESE DISTRICTS SHALL SET ASIDE AT LEAST 20 FEET IN WIDTH IMMEDIATELY ADJACENT TO ANY STREET UPON WHICH THE LOT HAS FRONTAGE, AND EXTENDING FOR THE FULL FRONTAGE OF THE LOT, FOR PURPOSES OF PROVIDING FOR PROPER SITE DISTANCE AND BUFFERING FROM THE PUBLIC ROAD. WITHIN SUCH AREA, THE OWNER SHALL ESTABLISH AND MAINTAIN A PLANTING OF GRASS AND/OR HORTICULTURAL GROUND COVER. OTHER LANDSCAPE MATERIALS MAY BE INCORPORATED, PROVIDED THAT THERE IS NO OBSTRUCTION TO VISION, OTHER THAN A TREE TRUNK, IN THE AREA BETWEEN TWO FEET AND SEVEN FEET ABOVE GROUND LEVEL.
2. EACH USE ESTABLISHED IN THESE DISTRICTS SHALL PROVIDE A 50-FOOT VISUAL AND SOUND BUFFER AREA ON NON-RESIDENTIAL USE PROPERTIES (OTHER THAN AGRICULTURAL USES) WHEN ABUTTING A RESIDENTIAL USE. SCREENING SHALL CONSIST OF AN OPAQUE BARRIER AT LEAST SIX FEET IN HEIGHT ACCOMPANIED BY LANDSCAPING.

PARKING LOT DENSITY PER SECTION 230-20 (L):

1. PARKING LOTS: INTERIOR LANDSCAPING. TO REDUCE THE VISUAL IMPACT OF LARGE EXPANSES OF PARKING AND TO CREATE A MORE PEDESTRIAN-FRIENDLY ENVIRONMENT, INTERIOR PARKING LOT LANDSCAPING IS REQUIRED. GREEN SPACE IN THE FORM OF LANDSCAPE ISLANDS AND/OR PENINSULAS ARE REQUIRED TO BREAK UP ROWS OF PARKING SPACES AS FOLLOWS:
   IF THE TOTAL NUMBER OF PARKING SPACES IS 100 OR GREATER, THE MINIMUM REQUIREMENT IS:
   (A) ISLANDS AT BOTH ENDS OF EACH ROW OF PARKING (MINIMUM OF 9' X 18').
   (B) ONE ISLAND OR PENINSULA (MINIMUM OF 9' X 18') FOR EVERY 12 CONTIGUOUS SPACES.
   (C) NO MORE THAN THREE (3) CONTIGUOUS BAYS (SIX TOTAL ROWS) WITHOUT A 9' WIDE ISLAND SEPARATING THE THREE (3) BAYS FROM ADDITIONAL PARKING BAYS OR DRIVE AISLES.
   (D) MINIMUM OF ONE (1) 2-1/2" CALIPER SHADE TREE WITH A MATURE HEIGHT OF 12 FEET SHALL BE PROVIDED PER 200 SQUARE FEET OF INTERIOR GREEN SPACE WITHIN THE PARKING LOT ISLANDS.

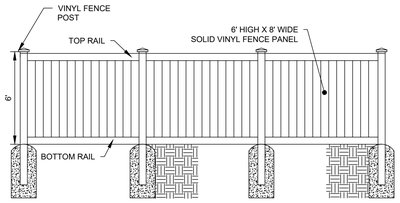


DETAIL- OPAQUE FENCE (1 / PP2001)
NOT TO SCALE

PLANT SCHEDULE

KEY	QTY	BOTANICAL NAME	COMMON NAME	HT	CONT.	SPACING
CC	1	CERCIS CANADENSIS	RED BUD	1.5" CAL	B&B	AS SHOWN
CF	4	CORNUS FLORIDA	FLOWERING DOGWOOD	1.5" CAL	B&B	AS SHOWN
JV	6	JUNIPERUS VIRGINIANA	EASTERN JUNIPER	6' HGT	B&B	AS SHOWN
MV	2	MAGNLOIA VIRGINIANA	SWEETBAY MAGNOLIA	1.5" CAL	B&B	AS SHOWN
QP	12	QUERCUS PALUSTRIS	PIN OAK	1.5" CAL	B&B	AS SHOWN
TO	6	THUJA OCCIDENTALIS 'GREEN GIANT'	GREEN GIANT ARBORVITAE	6' HGT	B&B	AS SHOWN

LANDSCAPE CERTIFICATION:
I HEREBY CERTIFY THAT THIS PLAN HAS BEEN PREPARED UNDER MY SUPERVISION AND TO THE BEST OF MY KNOWLEDGE COMPLIES WITH THE APPLICABLE REGULATIONS AND LAWS OF THE STATE OF DELAWARE.

ERIC W. WAHL, (DE# S1-0000409) DATE
PENNONI ASSOCIATES INC.
18072 DAVIDSON DRIVE MILTON, DE 19968

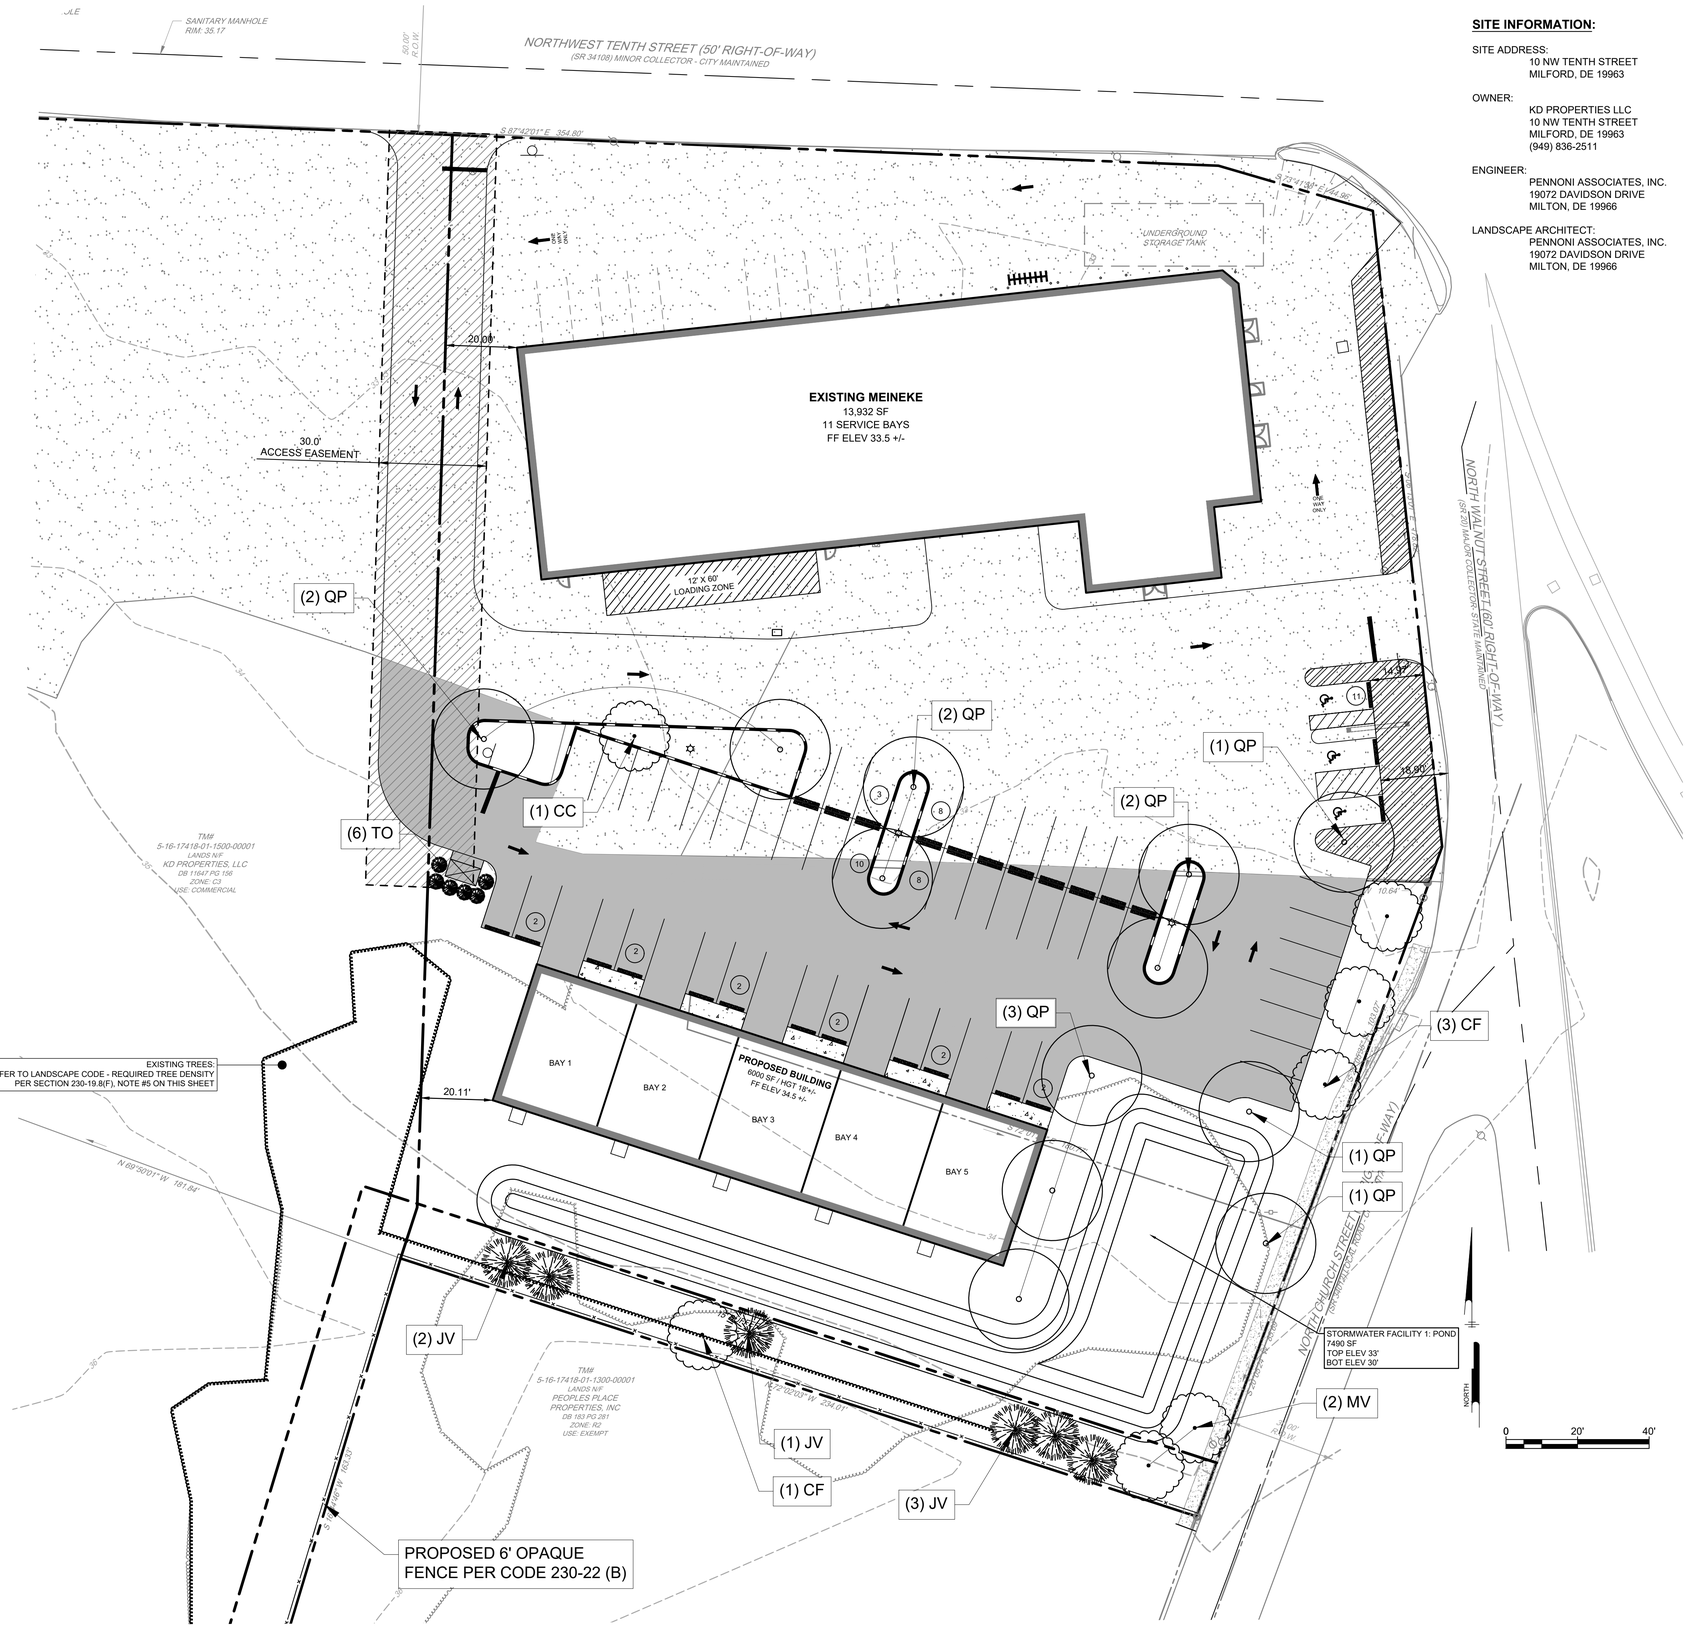

SITE INFORMATION:

SITE ADDRESS:
10 NW TENTH STREET
MILFORD, DE 19963

OWNER:
KD PROPERTIES LLC
10 NW TENTH STREET
MILFORD, DE 19963
(949) 836-2511

ENGINEER:
PENNONI ASSOCIATES, INC.
19072 DAVIDSON DRIVE
MILTON, DE 19966

LANDSCAPE ARCHITECT:
PENNONI ASSOCIATES, INC.
19072 DAVIDSON DRIVE
MILTON, DE 19966

PENNONI ASSOCIATES INC.
18072 Davidson Drive
Milton, DE 19968
T 302.684.8030 F 302.684.8054

ALL DIMENSIONS MUST BE VERIFIED BY CONTRACTOR AND OWNER MUST BE NOTIFIED OF ANY DISCREPANCIES BEFORE PROCEEDING WITH WORK

10 NW TENTH STREET
5-16-17418-01-1300-00001
10 NW TENTH STREET
MILFORD, DE 19963

LANDSCAPE PLAN
KD PROPERTIES LLC
10 NW TENTH STREET
MILFORD, DE 19963

BY	REVISIONS	NO.	DATE

ALL DOCUMENTS PREPARED BY PENNONI ASSOCIATES ARE INSTRUMENTS OF SERVICE IN RESPECT OF THE PROJECT. THEY ARE NOT INTENDED OR REPRESENTED TO BE SUITABLE FOR REUSE BY OWNER OR OTHERS ON THE EXTENSIONS OF THE PROJECT OR ON ANY OTHER PROJECT. ANY REUSE WITHOUT WRITTEN VERIFICATION OR ADAPTATION BY PENNONI ASSOCIATES FOR THE SPECIFIC PURPOSE INTENDED WILL BE AT OWNERS SOLE RISK AND WITHOUT LIABILITY OR LEGAL EXPOSURE TO PENNONI ASSOCIATES AND OWNER SHALL INDEMNIFY AND HOLD HARMLESS PENNONI ASSOCIATES FROM ALL CLAIMS, DAMAGES, LOSSES AND EXPENSES ARISING OUT OF OR RESULTING THEREFROM.

PROJECT	KDPRO22001
DATE	2024-02-03
DRAWING SCALE	1" = 20'
DRAWN BY	EWW
APPROVED BY	OIO

PP2001

SHEET 8 OF 11

PROJECT STATUS: —
PLOTSTYLE: Pennoni NCS.stb
PLOTTED: 5/8/2024 4:45 PM, BY: Kenneth R. Mattes Lopez
U:\Accounts\KDPRO\KDPRO22001 - 914 N. Walnut St\ Ltd Feasibility\DESIGN_SHEETS\PP2001.dwg

GENERAL LANDSCAPE NOTES:

1. THE LANDSCAPE CONTRACTOR SHALL MAINTAIN INSURANCE REQUIRED BY THE OWNER OR GENERAL CONTRACTOR. IF NOT SPECIFICALLY CALLED OUT, THE CONTRACTOR SHALL ALSO HAVE "BUILDER'S RISK" INSURANCE TO COVER LOSSES DURING CONSTRUCTION AND PLANT INSTALLATION AND THROUGH THE MAINTENANCE PERIOD UP TO SUBSTANTIAL COMPLETION. COVERAGE MINIMUM SHALL BE 200% OF CONTRACT VALUE.

2. ALL UNDERGROUND UTILITIES SHALL BE VERIFIED IN THE FIELD WITH THE OWNER OR GENERAL CONTRACTOR PRIOR TO THE COMMENCEMENT OF ANY DIGGING OPERATIONS. IN THE EVENT THEY ARE UNCOVERED, THE LANDSCAPE CONTRACTOR SHALL BE HELD RESPONSIBLE FOR ALL DAMAGE TO UTILITIES AND SUCH DAMAGE SHALL NOT RESULT IN ANY ADDITIONAL EXPENSES TO THE OWNER.

3. EVERY POSSIBLE SAFEGUARD SHALL BE TAKEN TO PROTECT BUILDING SURFACES, EQUIPMENT, AND FURNISHING. THE CONTRACTOR SHALL BE RESPONSIBLE FOR ANY DAMAGE OR INJURY TO PERSONNEL OR PROPERTY WHICH MAY OCCUR AS A RESULT OF HIS NEGLIGENCE IN THE EXECUTION OF THE WORK.

4. IN THE EVENT OF VARIATION BETWEEN QUANTITIES SHOWN ON THE PLANT LIST AND THE PLANS, THE PLANS SHALL CONTROL. THE CONTRACTOR IS RESPONSIBLE FOR VERIFYING ALL PLANT QUANTITIES PRIOR TO THE COMMENCEMENT OF WORK. SOD QUANTITY TAKE-OFFS ARE THE RESPONSIBILITY OF THE CONTRACTOR. . THE CONTRACTOR SHALL FURNISH PLANT MATERIAL IN SIZES AS SPECIFIED IN PLANT LIST.

5. PLANTS SHALL CONFORM TO CURRENT "AMERICAN STANDARDS FOR NURSERY STOCK" BY AMERICAN ASSOCIATION OF NURSERYMAN (AAN), PARTICULARLY WITH REGARD TO SIZE, GROWTH, SIZE OF BALL, AND DENSITY OF BRANCH STRUCTURE. REFERENCE "ANS1Z60.1-2004 (OR MOST CURRENT DOCUMENT AVAILABLE AT WWW.ANLA.ORG).

6. ALL PLANTS (B&B OR CONTAINER) SHALL BE PROPERLY IDENTIFIED BY WEATHER-PROOF LABELS, SECURELY ATTACHED THERETO BEFORE DELIVERY TO PROTECT SITE. LABELS SHALL IDENTIFY PLANTS BY NAME, SPECIES, AND SIZE. LABELS SHALL NOT BE REMOVED UNTIL THE FINAL INSPECTION BY THE OWNER.

7. ANY MATERIAL AND/OR WORK MAY BY REJECTED BY THE LANDSCAPE ARCHITECT OR OWNER IF IT DOES NOT MEET THE REQUIREMENTS OF THE SPECIFICATIONS. ALL REJECTED MATERIALS SHALL BE REMOVED FROM THE SITE BY THE CONTRACTOR.

8. NO SUBSTITUTIONS SHALL BE MADE WITHOUT WRITTEN CONSENT OF THE OWNER OR LANDSCAPE ARCHITECT.

9. NO INVASIVE SPECIES ALLOWED, NATIVE SPECIES PREFERRED.


10. THE CONTRACTOR SHALL BE WHOLLY RESPONSIBLE FOR STABILITY AND CONDITIONS OF ALL TREES AND SHRUBS AND SHALL BE LEGALLY LIABLE FOR ANY DAMAGE CAUSED BY INSTABILITY OF ANY PLANT MATERIALS.

11. ALL PLANTING BEDS SHALL BE MULCHED WITH HARDWOOD MULCH AS SPECIFIED, EXCEPT WHERE NOTED ON PLANS.


12. UPON COMPLETION OF ALL LANDSCAPING FOR EACH PHASE OF WORK, AN INSPECTION OF THE WORK SHALL BE HELD. THE CONTRACTOR SHALL NOTIFY THE OWNER FOR SCHEDULING THE INSPECTION AT LEAST SEVEN (7) DAYS PRIOR TO THE ANTICIPATED INSPECTION DATE.

13. ALL PLANT MATERIAL SHALL BE GUARANTEED FOR TWELVE MONTHS FROM THE DATE OF ACCEPTANCE . WATERING SHALL BE THE RESPONSIBILITY OF THE CONTRACTOR DURING CONSTRUCTION. UPON COMPLETION, THE CONTRACTOR SHALL INFORM THE OWNER OF WATERING REQUIREMENTS AND GENERAL MAINTENANCE OF THE INSTALLED LANDSCAPING IN ORDER TO REALIZE HIGHER ESTABLISHMENT RATES.


14. PLANTING BEDS AND TREE PITS SHALL BE AMENDED AND TILLED TO A MINIMUM 6 INCH DEPTH. ALL PLANTING BEDS SHALL BE $\frac{1}{3}$ PARENT MATERIAL, $\frac{1}{3}$ ORGANIC MATERIAL, AND $\frac{1}{3}$ TOP SOIL, FREE OF DEBRIS AND STONES LARGER THAN $\frac{1}{2}$" DIA.

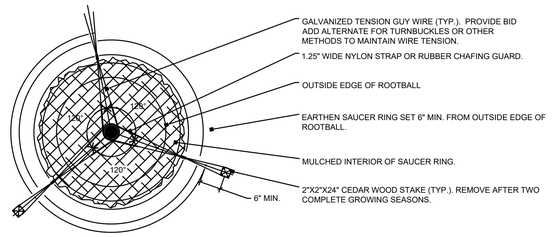


NOTE: SUFFICIENT CLEARANCE SHALL BE MAINTAINED BETWEEN TREES AND UTILITY FACILITIES SO AS TO NOT HINDER USE OR ACCESS TO SAID FACILITIES. CONTRACTOR SHALL LOCATE ALL UNDERGROUND UTILITES PRIOR TO DIGGING.

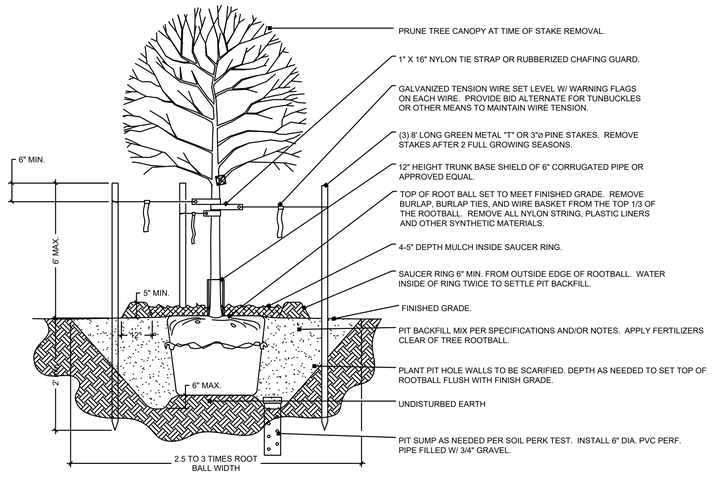


A CANOPY TREE PLANTING AND GUYING
N.T.S.

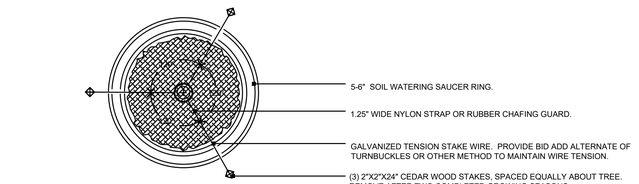

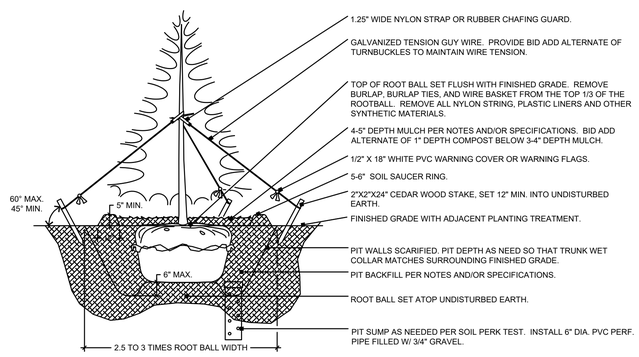

B EVERGREEN TREE PLANTING AND STAKING
N.T.S.

SHRUB SIZE	MIN. PIT WIDTH
#1 GALLON	18"
#3 GALLON	30"
#5 GALLON	42"

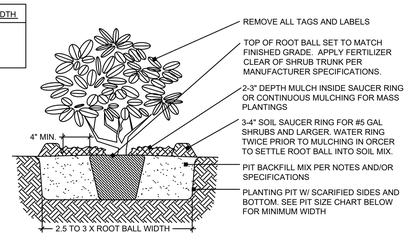

C SHRUB PLANTING
N.T.S.

LANDSCAPE CERTIFICATION:
I HEREBY CERTIFY THAT THIS PLAN HAS BEEN PREPARED UNDER MY SUPERVISION AND TO THE BEST OF MY KNOWLEDGE COMPLIES WITH THE APPLICABLE REGULATIONS AND LAWS OF THE STATE OF DELAWARE.

ERIC W. WAHL, (DE# S1-0000409) DATE
PENNONI ASSOCIATES INC.
18072 DAVIDSON DRIVE MILTON, DE 19968

PENNONI ASSOCIATES INC.
18072 Davidson Drive
Milton, DE 19968
T 302.684.8030 F 302.684.8054

ALL DIMENSIONS MUST BE VERIFIED BY CONTRACTOR AND OWNER MUST BE NOTIFIED OF ANY DISCREPANCIES BEFORE PROCEEDING WITH WORK

10 NW TENTH STREET
5-16-17418-01-1300-00001
10 NW TENTH STREET
MILFORD, DE 19963

LANDSCAPE NOTES & DETAILS

KD PROPERTIES LLC
10 NW TENTH STREET
MILFORD, DE 19963

NO.	DATE	REVISIONS	BY


ALL DOCUMENTS PREPARED BY PENNONI ASSOCIATES ARE INSTRUMENTS OF SERVICE IN RESPECT OF THE PROJECT . THEY ARE NOT INTENDED OR REPRESENTED TO BE SUITABLE FOR REUSE BY OWNER OR OTHERS ON THE EXTENSIONS OF THE PROJECT OR ON ANY OTHER PROJECT. ANY REUSE WITHOUT WRITTEN VERIFICATION OR ADAPTATION BY PENNONI ASSOCIATES FOR THE SPECIFIC PURPOSE INTENDED WILL BE AT OWNERS SOLE RISK AND WITHOUT LIABILITY OR LEGAL EXPOSURE TO PENNONI ASSOCIATES; AND OWNER SHALL INDEMNIFY AND HOLD HARMLESS PENNONI ASSOCIATES FROM ALL CLAIMS, DAMAGES, LOSSES AND EXPENSES ARISING OUT OF OR RESULTING THEREFROM.

PROJECT	KDPRO22001
DATE	2025-02-03
DRAWING SCALE	AS SHOWN
DRAWN BY	EWW
APPROVED BY	OIO

PP2002

SHEET 9 OF 11

U:\Accounts\KDPRO\KDPRO22001 - 914 N. Walnut St- Lot Feasibility\DESIGN_SHEETS\PP2002.dwg PLOTTED: 5/8/2023 4:45 PM, BY: Kenneth R. Matias Lopez PLOTSTYLE: Pennoni NCS.ctb PROJECT STATUS: —

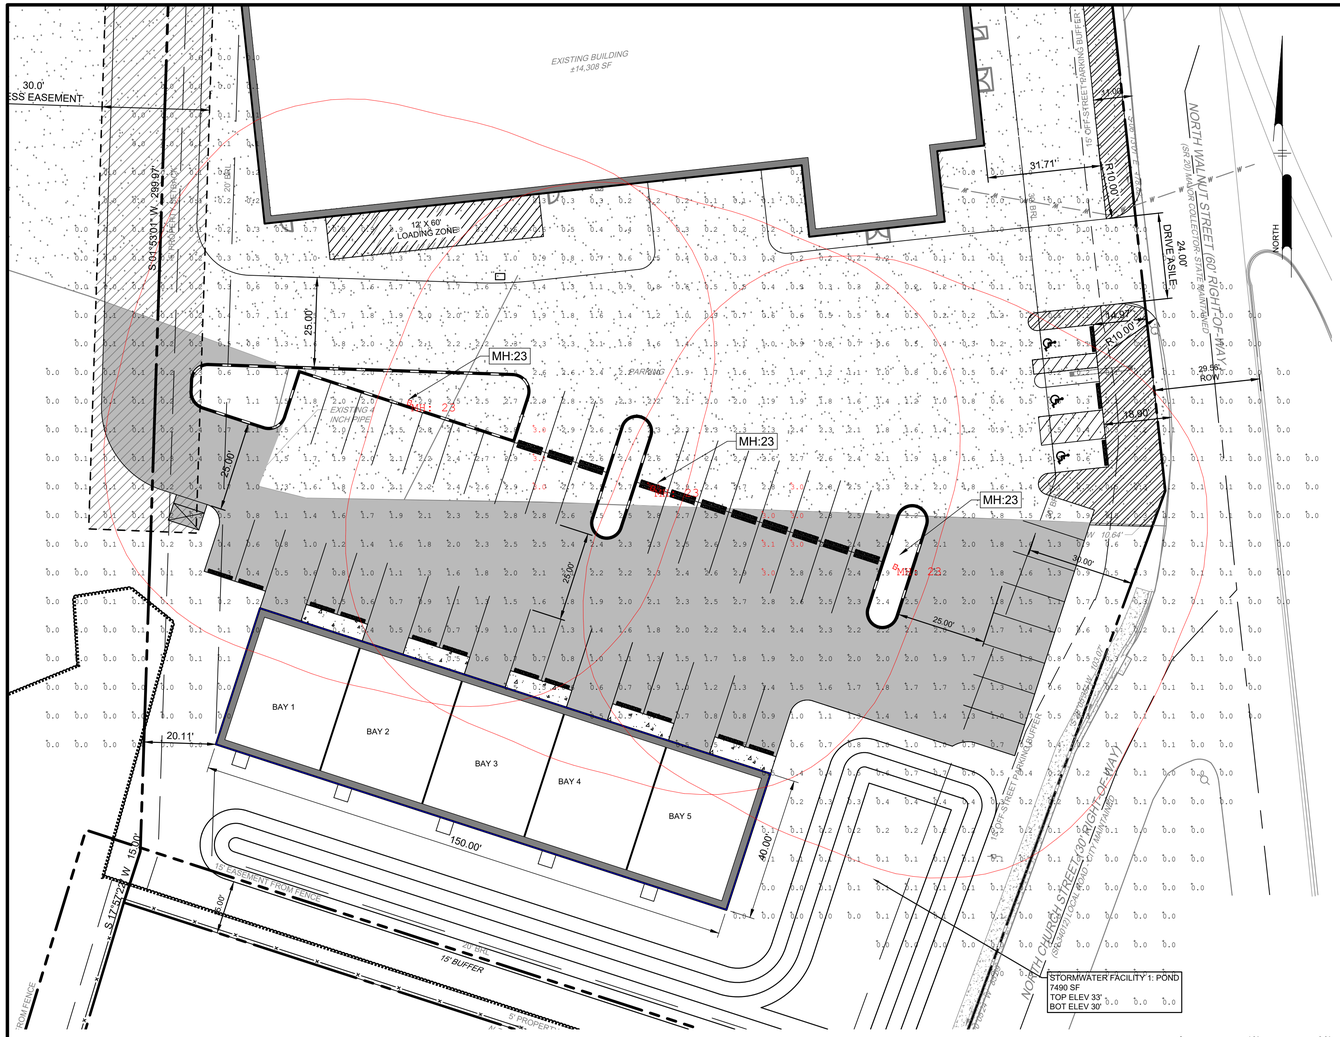

LIGHT POLE INSTALLATION NOTES:

1. ALL NEW WIRING SHALL BE INSTALLED WITH IT'S OWN NEUTRAL (NO SHARED NEUTRALS).
2. INSTALL THE NEW POLE BASE WITH THE CENTER OF THE POLE 3 FEET FROM THE EDGE OF THE NEW WALKWAY OR PATH TO ILLUMINATE THE LENGTH OF THE WALKWAY. THE ACTUAL LOCATION OF THE NEW POLE SHALL BE COORDINATED WITH THE OWNER TO AVOID ANY EXISTING UNDERGROUND UTILITIES. CONSULT THE OWNER FOR APPROVAL OF ANY REQUIRED CHANGES.
3. INSTALL THE NEW POLE BASE PER THE POLE BASE DETAIL. REFER TO VENDOR ANCHOR BOLT INSTALLATION GUIDE FOR BOLT CIRCLE DIAMETER, BASE COVER SIZE, ANCHOR BOLT PROJECTION, ANCHOR BOLT SIZE AND SPECIFIC DETAILS.
4. WHERE NEW POLES WILL BE INSTALLED ON EXISTING POLE BASES, VERIFY THE EXISTING BOLT CIRCLE PATTERN OF THE EXISTING BASES AND CONFIRM THE NEW BOLT CIRCLE PATTERN OF THE NEW POLES WILL MOUNT TO THE EXISTING ANCHOR BOLTS.
5. WHERE JUNCTION BOXES ARE REQUIRED, PROVIDE HUBBELL QUAZITE 11"W X 18"L X 18.5"D PC STYLE POLYMER CONCRETE UNDERGROUND ENCLOSURE PART #PC118JA18 WITH TWO HEX BOLT COVER WITH "LIGHTING" LOGO ON COVER PART #PC111BCA0041. MOUNT THE TOP OF THE BOX 6 INCH ABOVE THE FINISHED GRADE. ENCASE THE BOX WITH 6 INCHES OF 3000 PSI CONCRETE VIBRATED AROUND ALL FOUR SIDES WITH THE TOP OF THE CONCRETE FLUSH WITH THE TOP OF THE BOX AND THE BOTTOM OF THE CONCRETE EQUAL TO THE BOTTOM OF THE BOX. PROVIDE A 1 INCH CHAMFER AROUND THE TOP PERIMETER OF THE CONCRETE AND THE VERTICAL CORNERS. REMOVE ALL FORMS USED AFTER THE CONCRETE CURES. PROVIDE SUPPORT WITHIN THE BOX TO KEEP ALL SPLICE CONNECTIONS AT THE BOTTOM OF THE COVER.
6. CONDUITS UNDER WALKWAYS SHALL BE GALVANIZED RIGID CONDUIT WHICH SHALL EXTEND 3' BEYOND EACH EDGE OF THE WALKWAY FOR PROTECTION FROM VEHICLES WHICH MAY DRIVE OVER THE EDGE OF THE WALKWAY.
7. BACK FILL ALL EXCAVATIONS TO MATCH THE EXISTING GRADE AND RESEED THE EXCAVATION AREA. EXCESS SOIL SHALL BE REMOVED FROM THE SITE BY THE CONTRACTOR.
8. PROVIDE A 4" HIGH X 6" WIDE BLACK WITH 3/4" YELLOW LETTERING UV RESISTANT SELF-ADHESIVE LABEL, ABOVE THE HAND HOLE LEVEL ON EACH LIGHT POLE. LABELS SHALL FACE THE DIRECTION OF THE ROADWAY, WALKWAY OR PARKING SPACE WHERE THE POLE IS LOCATED. WHERE POLES ARE LOCATED IN THE CENTER OF A PARKING LOT, AND THERE ARE PARKING SPACES ON BOTH THE NORTH AND SOUTH SIDE OF THE POLE, INSTALL THE LABEL ON THE NORTH SIDE OF THE POLE TO MINIMIZE FADING FROM THE SUN. THE TOP ROW OF LETTERING ON THE LABEL SHALL STATE THE POLE NUMBER. THE BOTTOM ROW OF LETTERING ON THE LABEL SHALL STATE THE PANEL AND CIRCUIT NUMBER. PROVIDE A PRINTED EXAMPLE FOR THE OWNERS APPROVAL PRIOR TO PRINTING ALL THE LABELS. SEE EXAMPLE.

   EXAMPLE: POLE # A1

   PANEL & CKT. # LP-2 #18
14. MOUNT THE LIGHT POLES WITH THE HAND HOLE FACING 90-DEGREE FROM THE ROADWAY, WALKWAY OR PARKING SPACE SO THAT THE OPENING IS ACCESSIBLE WHEN A VEHICLE IS PARKED IN THE PARKING SPACE IN FRONT OF THE POLE LOCATION. DO NOT FACE THE HAND HOLE IN THE OPPOSITE DIRECTION OF THE ROADWAY OR PARKING SPACE SO THAT IT WILL NOT BE BLOCKED BY VEGETATION AND HEDGES GROWING BEHIND THE POLE LOCATIONS.
15. PROVIDE NEW POLES WITH ALL REQUIRED POLE CAPS, ACCESS COVERS, GALVANIZED STEEL ANCHOR 'J' BOLTS, NUTS, LOCK NUTS AND WASHERS PER VENDORS INSTALLATION GUIDE.
16. PROVIDE NEW HUBBELL / BEACON LIGHTING FIXTURES WITH ALL REQUIRED ATTACHMENT ARMS, AND MOUNTING HARDWARE PER THE MANUFACTURERS INSTALLATION INSTRUCTIONS.
17. ASSEMBLE AND INSTALL POLE ON BASE. FIXTURE HEADS SHALL FACE TOWARD THE WALKWAY OR ROADWAY PER THE DIRECTION SHOWN ON THE DRAWINGS.
18. PROVIDE 2#10&10 GND THWN IN THE LIGHT POLE BETWEEN THE UNDERGROUND FEED CONDUCTORS AND THE FIXTURE MOUNTED AT THE TOP OF THE POLE.
19. ANCHOR NUTS SHALL BE ADJUSTED TO MAKE POLE PLUMB.
20. POLE BASE MUST HAVE FULL CONTACT WITH THE FOUNDATION BY GROUTING. GROUT THE SPACE BETWEEN THE TOP OF THE CONCRETE BASE AND THE BOTTOM OF THE LIGHT POLE BASE AND PROVIDE A CHANNEL THROUGH THE GROUT FOR DRAINAGE FROM THE POLE INTERIOR.
21. THE CONTRACTOR IS RESPONSIBLE FOR ALL CIVIL WORK INCLUDING EXCAVATIONS, BACKFILLING, RE-SEEDING, ASPHALT REPAIR, ETC.
22. PROVIDE #2 BARE COPPER WIRE BONDING REBAR REINFORCEMENT CAGE IN POLE BASE TO GROUND STUD IN LIGHT POLE. REINFORCEMENT RODS MUST BE BONDED TO POLE TO SERVE AS CONCRETE ENCASED ELECTRODE BUT ARE NOT MEANT TO REPLACE GROUNDING ELECTRODE CONDUCTOR.
23. REFER TO LIGHTING CUT SHEETS, CONTACT DESIGN ENGINEER FOR INFORMATION.



VICINITY MAP
Scale: 1" = 1000'

SITE INFORMATION:

SITE ADDRESS:
10 NW TENTH STREET
MILFORD, DE 19963


OWNER:
KD PROPERTIES LLC
10 NW TENTH STREET
MILFORD, DE 19963
(949) 836-2511

ENGINEER:
PENNONI ASSOCIATES, INC.
19072 DAVIDSON DRIVE
MILTON, DE 19966


LANDSCAPE ARCHITECT:
PENNONI ASSOCIATES, INC.
19072 DAVIDSON DRIVE
MILTON, DE 19966

Luminaire Schedule					
Type	**Manufacturer**	**Catalog Number**	**Fixture Description**	**Mounting Height**	**Total Watts**
MH:23	EXO	ASL2-320L-145-3K7-5QW-UNV-A	ASL2 SHOEBOX, 20179 LMNS, 3000K, IES TYPE 5 SQUARE, 20FT POLE ON 3FT AFG PEDESTAL, UNLESS OTHERWISE NOTED	23	143


Calculation Summary					
Label	**Units**	**Avg**	**Max**	**Min**	**Max/Min**
OVERALL	Fc	0.9	3.1	0.0	N.A.
ACTIVE AREA	Fc	2.0	3.1	0.5	6.2

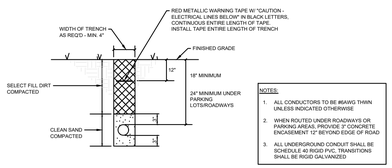

DETAIL- DETAIL OF UNDERGROUND DIRECT BURIED SITE LIGHTING SYSTEM CONDUIT — 1 / PP1007
SCALE: N.T.S.

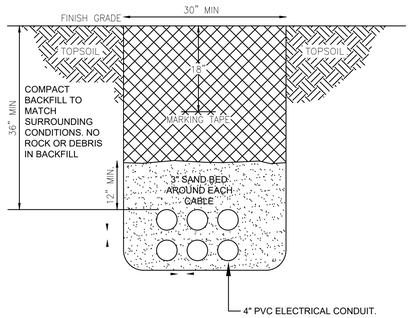

DETAIL- TYPICAL CONDUIT DUCT BANK — 2 / PP1007
SCALE: N.T.S.

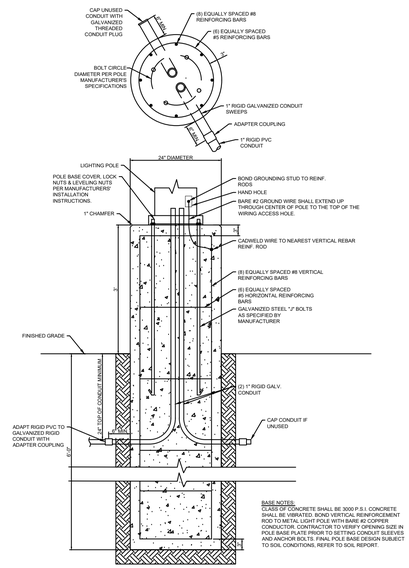

DETAIL- TYPICAL CONDUIT DUCT BANK — 3 / PP1007
SCALE: N.T.S.

PENNONI ASSOCIATES INC.
18072 Davidson Drive
Milton, DE 19968
T 302.684.8030 F 302.684.8054

ALL DIMENSIONS MUST BE VERIFIED BY CONTRACTOR AND OWNER MUST BE NOTIFIED OF ANY DISCREPANCIES BEFORE PROCEEDING WITH WORK

10 NW TENTH STREET
5-16-17418-01-1300-00001
10 NW TENTH STREET
MILFORD, DE 19963

SITE LIGHTING PLAN

KD PROPERTIES LLC
10 NW TENTH STREET
MILFORD, DE 19963

NO.	DATE	REVISIONS	BY
1	2-14-24	REVISIONS PER CITY AND CLIENT COMMENTS	EWW


ALL DOCUMENTS PREPARED BY PENNONI ASSOCIATES ARE INSTRUMENTS OF SERVICE IN RESPECT OF THE PROJECT. THEY ARE NOT INTENDED OR REPRESENTED TO BE SUITABLE FOR REUSE BY OWNER OR OTHERS ON THE EXTENSIONS OF THE PROJECT OR ON ANY OTHER PROJECT. ANY REUSE WITHOUT WRITTEN VERIFICATION OR ADAPTATION BY PENNONI ASSOCIATES FOR THE SPECIFIC PURPOSE INTENDED WILL BE AT OWNERS SOLE RISK AND WITHOUT LIABILITY OR LEGAL EXPOSURE TO PENNONI ASSOCIATES, AND OWNER SHALL INDEMNIFY AND HOLD HARMLESS PENNONI ASSOCIATES FROM ALL CLAIMS, DAMAGES, LOSSES AND EXPENSES ARISING OUT OF OR RESULTING THEREFROM.

PROJECT	KDPRO22001
DATE	2025-02-03
DRAWING SCALE	1"=20'
DRAWN BY	EWW
APPROVED BY	OIO

PP2201

SHEET 10 OF 11


PROJECT STATUS: —
PLOTSTYLE: Pennoni MCS.stb
PLOTTED: 5/8/2025 4:46 PM, BY: Kenneth R. Mattas Lopez
U:\Accounts\KDPRO\KDPRO22001 - 914 N. Walnut St- Lot Feasibility\DESIGN_SHEETS\PP2201.dwg

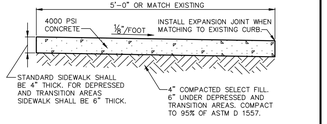


CONCRETE SIDEWALK DETAIL
NO SCALE

DATE:	REVISION NO.:	APPROVED:
CITY OF MILFORD DEPARTMENT OF PUBLIC WORKS STREET DIVISION CONSTRUCTION STANDARDS		SIDEWALK DETAIL NO SCALE
	SECTION - 5	DRAWING: DS-1


DETAIL- CONCRETE SIDEWALK
NOT TO SCALE
1 / PP1004

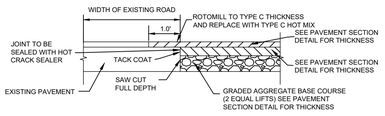


DETAIL- TYPICAL PAVEMENT TIE-IN
NOT TO SCALE
2 / PP1004

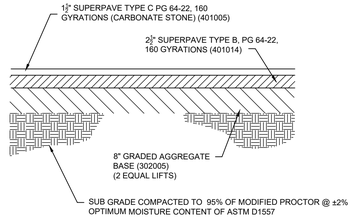


SECTION- LIGHT DUTY PAVEMENT
NOT TO SCALE
3 / PP1004

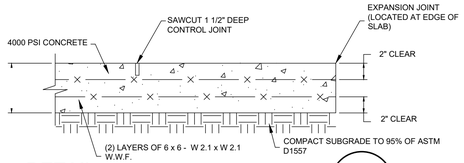

DETAIL- HEAVY CONCRETE
NOT TO SCALE
4 / PP1004

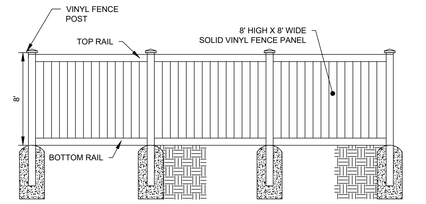

DETAIL-SOLID VINYL FENCE FOR DUMPSTER SCREENING
NOT TO SCALE
5 / PP1004

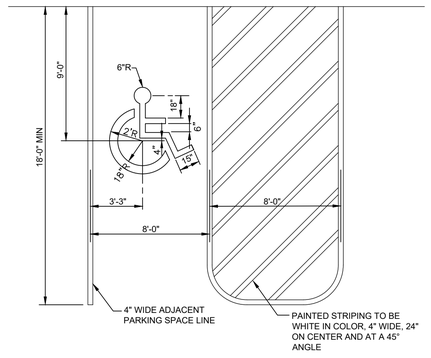

DETAIL- VAN ACCESSIBLE HANDICAP PARKING
NOT TO SCALE
6 / PP1004

DETAIL- SIGNAGE FOR VAN ACCESSIBLE HANDICAPPED PARKING SPACE
NOT TO SCALE
7 / PP1004

PENNONI ASSOCIATES INC.
18072 Davidson Drive
Milton, DE 19968
T 302.684.8030 F 302.684.8054

ALL DIMENSIONS MUST BE VERIFIED BY CONTRACTOR AND OWNER MUST BE NOTIFIED OF ANY DISCREPANCIES BEFORE PROCEEDING WITH WORK

10 NW TENTH STREET
5-16-17418-01-1300-00001
10 NW TENTH STREET
MILFORD, DE 19963

SITE DETAILS
KD PROPERTIES LLC
10 NW TENTH STREET
MILFORD, DE 19963

NO.	DATE	REVISIONS	BY

ALL DOCUMENTS PREPARED BY PENNONI ASSOCIATES ARE INSTRUMENTS OF SERVICE IN RESPECT OF THE PROJECT. THEY ARE NOT INTENDED OR REPRESENTED TO BE SUITABLE FOR REUSE BY OWNER OR OTHERS ON THE EXTENSIONS OF THE PROJECT OR ON ANY OTHER PROJECT. ANY REUSE WITHOUT WRITTEN VERIFICATION OR ADAPTATION BY PENNONI ASSOCIATES FOR THE SPECIFIC PURPOSE INTENDED WILL BE AT OWNERS SOLE RISK AND WITHOUT LIABILITY OR LEGAL EXPOSURE TO PENNONI ASSOCIATES; AND OWNER SHALL INDEMNIFY AND HOLD HARMLESS PENNONI ASSOCIATES FROM ALL CLAIMS, DAMAGES, LOSSES AND EXPENSES ARISING OUT OF OR RESULTING THEREFROM

PROJECT	KDPRO22001
DATE	2025-02-03
DRAWING SCALE	AS NOTED
DRAWN BY	EWW
APPROVED BY	OIO

PP6001

SHEET 11 OF 11

U:\Accounts\KDPRO\KDPRO22001 - 914 N. Walnut St-Ltd Feasibility\DESIGN_SHEETS\PP6001.dwg PLOTTED: 5/6/2025 4:48 PM, BY: Kenneth R. Mattes Lopez PLOTSTYLE: Pennoni NCS.stb PROJECT STATUS: —

18072 Davidson Drive
Milton, DE 19968
T: 302-684-8030
F: 302-684-8054

www.pennoni.com

April 8, 2025
KDPRO22001

Mr. Rob Pierce
City of Milford
115 Federal Street
Milford, DE 19963

RE: Preliminary Site Plan Review
KD Properties – Preliminary Site Plan
Tax Map # MD-16-174.18-01-15.00-000
Milford, DE 19963

Dear Mr. Pierce,

On behalf of KD Properties, LLC, Pennoni Associates Inc. (Pennoni) is pleased to submit the revised Preliminary Site Plan for your consideration of review and approval. We have addressed the outstanding comments, per your letter received on March 6, 2025.

We have enclosed one (1) copy of the following documents for review and approval of the project.

Item	***Description***	***Last Revised***
Drawings Prepared by Pennoni Associates Inc.		
PP0001, PP0201, PP1000, PP1001, PP1501, PP1701, PP2001, PP2002, PP2201, PP6001	Revised Preliminary Site Plan	4/8/2025

1. Provide the area within the source water protection area that is proposed to be impervious after the improvements are completed. Additionally, provide the percentage of impervious area with respect to the total source water protection area. **Comment Remains – Per DNREC map there is an underground storage tank south of the proposed building. Show this in the plan view and verify how it is going to be protected or if it still exist.**

   Pennoni Response: UTS determined to be found on the north side of the building. Estimated UTS added to Existing conditions. Please see sheet CS0201.

7. Adjust the address to 10 NW Tenth Street. **Comment Remains.**

   Pennoni Response: Address has been changed on plan set. Please see sheet PP0001

8. Per Chapter 230-20 (c), show the 15' off-street parking buffer and adjust parking areas to meet this requirement. **Comment Remains – Provide a parking buffer 15 feet from any street line and 5 feet from any property line. The parking buffer is not shown correctly.**

Pennoni Response: 15' off-street parking buffer made and labeled. Please see Site Plan Sheet PP1001

9. Currently, there is only one benchmark provided for the site. Provide at least two benchmarks and include the information on the title sheet. Show the locations on the site plan. **Comment Remains – Show Benchmark 1 on sheet PP1002 and revise the plans accordingly.**

Pennoni Response: Benchmarks has been addressed. See sheet Site Plan PP1001

11. Show the required 15' off-street parking setback on the plan. **Comment Remains – Provide a parking buffer 15 feet from any street line and 5 feet from any property line. The parking buffer is not shown correctly.**

Pennoni Response: 15' off-street parking & 5' setback from property lines has been made and labeled. Please see sheet PP1002

12. Update the general Site Plan notes with the attached. **Addressed with comment – Remove City of Milford Record Plan Notes.**

Pennoni Response: Record Plan Notes removed from 'Site Plan Notes' Sheet. Please See sheet PP1000

13. Currently, the plan labels the parking spaces in front of proposed building 'B' as 11 spaces; however, there are only 9 spaces provided. Correct the label and revise the plans accordingly. **Comment Remains – Currently, the number of contiguous parking spaces in front of the proposed building is more than number allowed by the City of Milford's zoning code requirement for a row of parking spaces. Per city of Milford zoning code section 230-20(L)(1)(b), there shall be one island or peninsula (minimum of 9'X18') for every 10 contiguous spaces, revise accordingly or submit variance request.**

Pennoni Response: Noted. Please see sheet Site Plan sheet PP1001

14. Per the City of Milford zoning, one island or peninsula (minimum 9'x18') shall be provided for every 10 contiguous spaces. Revise the parking spaces on the site so they meet this requirement**. Comment Remains – see response to comment 13. A variance will be required if the plan does not meet code. If the variance is approved the details of the variance (what was approved, by who, and when) need to be added to the plan.**

Pennoni Response: Noted.

15. Provide all free-standing signs that are remaining and show/provide bollards around the sign post to protect from vehicular traffic. Per the City of Milford zoning ordinance, proposed free standing signs shall be at least 10' from the front property line and 25' from the side property line. Dimension the distance from the front and side property lines on the plan. In addition, provide stop signs, stop bars at all entrances, and revise the plans accordingly. **Addressed with comment – Per engineer's response no additional sign is being propose at this time.**

Pennoni Response: Noted

16. Show traffic flow arrows in the parking lot. The NE corner of the site should be designed to allow only one way traffic. **Comment Remains.**

Pennoni Response: Traffic flow arrow redirected. Please see Site Plan sheet PP1001

20. Dimension all drive aisles and revise the plans accordingly. **Comment Remains – Dimension the drive aisle at the entrances.**

Pennoni Response: Dimensions shown. Please see Site Plan sheet PP1001

21. Indicate where curbing is proposed on the site. Chapter 230-20(k) states "all permanent parking areas shall be enclosed with upright concrete curbing at least six inches in height. The Planning Director may relax this requirement for a portion of a parking area when there is a demonstrated need to convey stormwater to a proposed or approved stormwater management area. Parking blocks are required at the head of all parking spaces where curb is not provided. Curbing shall not be required for loading areas, handicapped access and for parking spaces accessory to a one-family or two-family residence. Buildings and sidewalk shall be protected by upright concrete curing at least six inches in height, bollards or other object approved by the Planning Director that demonstrates protection of pedestrians and property." Indicate the full extent of proposed curbing and demonstrate how the existing and proposed buildings will be protected from vehicular traffic. **Addressed with comment - A waiver is being requested for required curbing enclosing all pavement parking areas. If the waiver is approved the details of the waiver (what was approved, by who, and when) need to be added to the plan.**

Pennoni Response: Curb is indicated with dash lines along the centerline between the front of curb and back of curb. Please see Site Plan sheet PP1001

22. Adjust the parking lot plan to meet the requirements of Chapter 230-20(L) related to landscaped island. **Comment Remains – see response to comments 13 and 14.**

Pennoni Response: Landscape Island has been labeled. Please see Site Plan sheet PP1001

24. Provide entrance improvements for N. Church Avenue and NW 10th Street. **Comment Remains – Clarify what the pavement will be replaced with in the double-diagonal hatch patter areas.**

Pennoni Response: Hatch pattern notes. Please see Site Plan sheet PP1001

25. Show the service bay locations on the plan. In addition, show/label all entrances to proposed and existing buildings. **Comment Remains – Show existing and proposed building entrances and overhead doors on the site plan.**

Pennoni Response: Noted. Please see Site Plan sheet PP1001

26. Provide a grading plan that shows existing and proposed grading/contours. **Comment Remains – Provide spot grade for the 3 ADA spaces.**

Pennoni Response: Noted. Please see Grading Plan Sheet PP1501

28. Show the existing and proposed water and sewer infrastructure if the City of Milford is the provider. If the property is supplied by well and septic, please show the location of these facilities. An updated septic approval letter will be required from DNREC before final site plan approval. **Comment Remains – The utility plan shall include the full extent of any required extension from existing utilities to and through the project area.**

Pennoni Response: Noted. Please see Utility Plan Sheet PP1701

29. Provide preliminary utility plans (Water, Sewer, Storm Drain, Laterals, sewer cleanouts, and water service) with size and pipe type with your next preliminary submission. In addition, show the location of all existing and proposed water meters. Currently no utilities being provided to proposed building B, clarify how this building will be served. **Comment Remains – Currently, there is no water service provided for the proposed building. In addition, there is no sanitary sewer provided for the existing building. Also, provide sanitary sewer cleanouts as required.**

Pennoni Response: All existing water meter noted and located. Please see Utility Plan Sheet PP1701

30. Provide a preliminary lighting and landscaping plan for this project. Refer to Chapter 230-19.8(F) for density requirements, Chapter 230-20(L) for parking lot landscaping requirements, Chapter 230-20(P) for garbage enclosure screening requirements and Chapter 230-22(B) for landscape screening requirements between the property and the adjacent residential use. **Comment Remains – Landscape code note 2 indicates required 37 trees and 31 provided trees plus existing vegetation on site. Show and label the existing vegetation on site and add them to the plant schedule.**

Pennoni Response: Noted. Details added per existing tree density. Please Sheet PP2001.

31. Provide curbing along N. Walnut Street and N. Church Street between the proposed entrance on N. Church Street and the existing curbing at the intersection of 10th Street and N. Walnut Street. **Addressed with comment – Waiver is being requested for the zoning code Chapter 230-20(K). If the waiver is approved the details of the waiver (what was approved, by who, and when) need to be added to the plan.**

Pennoni Response: Noted. Please see sheet set PP0001

32. Provide curbing along NW Tenth Street between the entrance shown at the west end of the building and the existing curbing near the intersection of 10th Street and N. Walnut Street. **Addressed with comment – Waiver is being requested for the zoning code Chapter 230-20(K). If the waiver is approved the details of the waiver (what was approved, by who, and when) need to be added to the plan.**

Pennoni Response: Noted. Please see sheet set PP0001

33. Dimension the proposed entrance width. **Comment Remains.**

Pennoni Response: Noted. Please see Site Plan sheet PP1001

36. Provide bicycle parking per Chapter 230-20(M) or submit a written waiver request. **Comment Remains – List the number of required bicycle parking spaces (per city of Milford zoning code) in the Site Data Table. In addition, provide a detail for the bicycle parking.**

Pennoni Response: Noted. Bicycle spaces added to Site Details and Site Plan. Please see sheet PP1002

37. Show the installation of 5' sidewalk along the entire road frontage behind the proposed curb along N. Church Street, N. Walnut Street, and NW Tenth Street or submit a written waiver request. **Addressed with comment – The client is requesting a waiver from the required sidewalk along the existing road frontages. If the waiver is approved the details of the waiver (what was approved, by who, and when) need to be added to the plan.**

Pennoni Response: Noted. Waiver request added to Plan Set Cover Sheet PP0001

38. Indicate the type of opaque barrier being used to meet the requirements of Chapter 230-22(B). **Addressed with comment – Provide a detail for the 6' opaque fence.**

Pennoni Response: Noted. Please see Landscape sheet set PP2001

40. Submit the following for final plan approval:

a. Provide Fire Marshall Approval. **Comment Remains.**
b. Provide KCD Approval. **Comment Remains.**
c. Provide DelDOT Approval. **Comment Remains.**

Pennoni Response: Noted

41. **Currently, there is an existing storm drain labeled in the middle of the site south of the existing building. Verify if it is connected to the storm drain system and show the storm drain pipes in the plan view. In addition, show the rim elevation.**

Pennoni Response: Noted. Details added to existing conditions. Please sheet PP0201.

42. **Provide the size and material for the water service, sanitary sewer, and sewer laterals.**

Pennoni Response: Noted. Please Utility Plan sheet PP1701

43. **The plans currently are showing underground gas is connected to the existing water main north of the existing building. Correct the line style and revise the plans accordingly.**

Pennoni Response: Gas main rerouted. Please see Utility Plan sheet PP1701.

44. **Show/provide a water meter for the site. An easement shall be dedicated to the City of Milford for the water line up to the water meter if separate water meters are proposed for each tenant/building within the site.**

Pennoni Response: All water meter noted and shown per existing conditions. Please see sheet PP1701

45. **Currently, the water service east of the existing building connecting to an existing water meter is shown to enter the site; however, it is not clear if it is connected to the existing building and to the water main.**

Pennoni Response: Water Service line added. Please see sheet PP1701

46. **Provide utility profiles with the final plan submission.**

Pennoni Response: Noted.

47. **Currently, it is not clear how the sanitary sewer line is connected to the existing sewer line on Walnut Street.**

Pennoni Response: Sewer line added and service line added. Please Utility Plan sheet PP1701

If you have any comments or need additional information, please call us at (302) 684-8030.

Sincerely,
PENNONI ASSOCIATES INC.

Olayiwola Okesola, P.E.
Senior Engineer

ISO 9001:2015 CERTIFIED
ENGINEERS • PLANNERS • SCIENTISTS • CONSTRUCTION MANAGERS
600 White Clay Center Drive, Suite 200 • Newark, DE, 19711 • Phone 302.731.9176

May 06, 2025

City of Milford
201 South Walnut Street
Milford, Delaware 19963

Attention: Mr. Rob Pierce

Subject: **KD Properties – Preliminary Site Plan**
KCI Job No. 00009730_00001.036 – Task 58 *(formerly 131803632.23)*

Dear Mr. Pierce,

As requested, KCI Technologies performed a review of the Preliminary Conditional Use Site Plan for KD Properties at 10 NW 10th Street. This review was performed based on the City of Milford's Standard Specifications, Codes, and general engineering best practices. The plan was submitted by Pennoni Engineering and is dated February 07, 2025.


We offer the following comments for your consideration. Comments 30, 50, 51, 52, 60, 61, and 62 shall be addressed for preliminary plan approval. Provide a point-by-point reply as to how each comment was addressed.

1. Provide the area within the source water protection area that is proposed to be impervious after the improvements are completed. Additionally, provide the percentage of impervious area with respect to the total source water protection area. Comment Remains – Per DNREC map there is an underground storage tank south of the proposed building. Show this in the plan view and verify how it is going to be protected or if it still exists. **Comment Remains – Per the DNREC Stormwater Assessment website, the underground storage tank is located to the rear (south) of the building. There is no tank shown in the location the engineer has shown on the plan. Verify where the data is coming from and revise the plans accordingly.**
2. Currently the Tax Parcel number in the Site Data Column is not correct. Fix the Tax parcel number and revise the plan accordingly. **Addressed.**
3. Provide the proposed building height for each building in the Data Column. **Addressed.**
4. The car repair business is calculated at 3 spaces per bay, remove reference to retail for car repair service business. **Addressed.**

5. The parking requirement for warehouse is calculated at a rate of 1 space per 200 square feet of retail plus 1 space per 2 employees for the warehouse space. Correct the number of parking spaces and revise the plans accordingly. **Addressed.**
6. Adjust the title to Preliminary Conditional Use Site Plan. **Addressed.**
7. Adjust the address to 10 NW Tenth Street. Comment Remains. **Addressed.**
8. Per Chapter 230-20 (c), show the 15' off-street parking buffer and adjust parking areas to meet this requirement. Comment Remains – Provide a parking buffer 15 feet from any street line and 5 feet from any property line. The parking buffer is not shown correctly. **Addressed.**
9. Currently, there is only one benchmark provided for the site. Provide at least two benchmarks and include the information on the title sheet. Show the locations on the site plan. Comment Remains – Show Benchmark 1 on sheet PP1002 and revise the plans accordingly. **Addressed.**
10. List the conditions found in Chapter 230-14(C)(2) for vehicle repair in the General Notes. **Addressed.**
11. Show the required 15' off-street parking setback on the plan. Comment Remains – Provide a parking buffer 15 feet from any street line and 5 feet from any property line. The parking buffer is not shown correctly. **Addressed.**
12. Update the general Site Plan notes with the attached. Addressed with Comment – Remove City of Milford Record Plan Notes. **Addressed.**
13. Currently, the plan labels the parking spaces in front of proposed building 'B' as 11 spaces; however, there are only 9 spaces provided. Correct the label and revise the plans accordingly. Comment Remains – Currently, the number of contiguous parking spaces in front of the proposed building is more than number allowed by the City of Milford's zoning code requirement for a row of parking spaces. Per city of Milford zoning code section 230-20(L)(1)(b), there shall be one island or peninsula (minimum of 9'X18') for every 10 contiguous spaces, revise accordingly or submit variance request. **Addressed.**
14. Per the City of Milford zoning, one island or peninsula (minimum 9'x18') shall be provided for every 10 contiguous spaces. Revise the parking spaces on the site so they meet this requirement**.** Comment Remains – See response to Comment 13. A variance will be required if the plan does not meet Code. If the variance is approved the details of the variance (what was approved, by who, and when) need to be added to the plan. **Addressed.**
15. Provide all free-standing signs that are remaining and show/provide bollards around the signpost to protect from vehicular traffic. Per the City of Milford zoning ordinance, proposed free standing signs shall be at least 10' from the front property line and 25' from the side property line. Dimension the distance from the front and side property lines on the plan. In addition, provide stop signs, stop bars at all entrances, and revise the plans

accordingly. **Addressed with Comment – Per engineer's response no additional sign is being propose at this time.**

16. Show traffic flow arrows in the parking lot. The NE corner of the site should be designed to allow only one way traffic. Comment Remains. **Comment Remains – Provide 'DO NOT ENTER' and 'ONE WAY' signs for the area shown in the snip below. Per City of Milford code at least 24 feet is required to be provided for two-direction traffic flow. The plans dimension the area below as less than that. Revise the plans accordingly.**

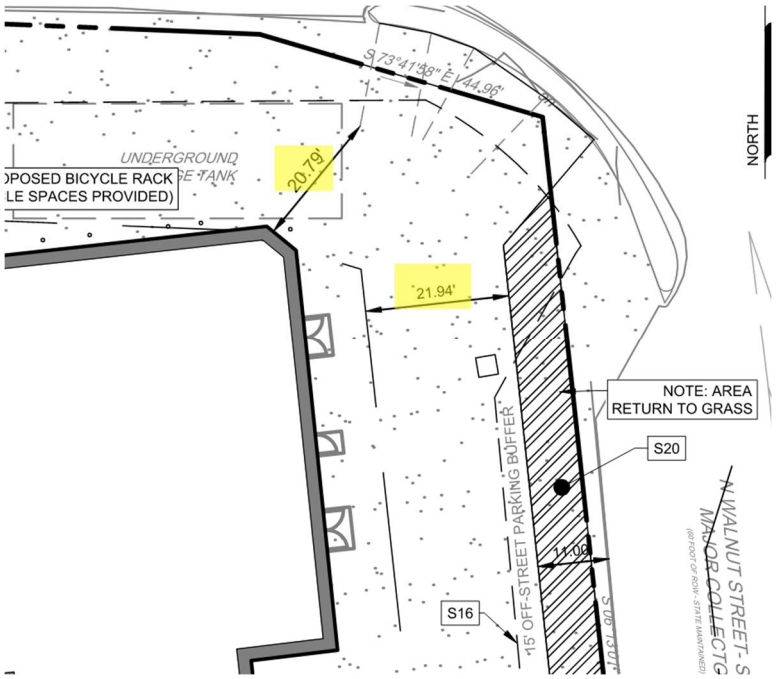

17. Provide a dimension for parking lot aisle widths. **Addressed.**
18. Clarify if the existing parking spaces will be removed or remain, provide a note on the plan. **Addressed.**
19. Currently, it is difficult to differentiate what is existing and what is proposed. For example, the existing building and proposed building have the same line style. Revise to provide clarity (existing features should be in grey and proposed in black). **Addressed.**
20. Dimension all drive aisles and revise the plans accordingly. Comment Remains – Dimension the drive aisle at the entrances. **Addressed.**
21. Indicate where curbing is proposed on the site. Chapter 230-20(k) states "all permanent parking areas shall be enclosed with upright concrete curbing at least six inches in height. The Planning Director may relax this requirement for a portion of a parking area when there is a demonstrated need to convey stormwater to a proposed or approved stormwater management area. Parking blocks are required at the head of all parking spaces where curb is not provided. Curbing shall not be required for loading areas, handicapped access and for parking spaces accessory to a one-family or two-family residence. Buildings and

sidewalk shall be protected by upright concrete curing at least six inches in height, bollards or other object approved by the Planning Director that demonstrates protection of pedestrians and property." Indicate the full extent of proposed curbing and demonstrate how the existing and proposed buildings will be protected from vehicular traffic. Addressed with Comment - A waiver is being requested for required curbing enclosing all pavement parking areas. If the waiver is approved the details of the waiver (what was approved, by who, and when) need to be added to the plan. **Comment Remains – Provide approval once the waiver has been approved. Additionally, parking blocks are still required at the head of all parking spaces where curbing is not provided. Revise the plans as needed.**

22. Adjust the parking lot plan to meet the requirements of Chapter 230-20(L) related to landscaped island. Comment Remains – See response to comments 13 and 14. **Addressed.**
23. Label each tenant space and its square footage for each building. **Addressed.**
24. Provide entrance improvements for N. Church Avenue and NW 10th Street. Comment Remains – Clarify what the pavement will be replaced with in the double-diagonal hatch patter areas. **Addressed.**
25. Show the service bay locations on the plan. In addition, show/label all entrances to proposed and existing buildings. Comment Remains – Show existing and proposed building entrances and overhead doors on the site plan. **Addressed.**
26. Provide a grading plan that shows existing and proposed grading/contours. Comment Remains – Provide spot grade for the 3 ADA spaces. **Addressed.**
27. Provide the finished floor elevation for the existing and proposed buildings. **Addressed.**
28. Show the existing and proposed water and sewer infrastructure if the City of Milford is the provider. If the property is supplied by well and septic, please show the location of these facilities. An updated septic approval letter will be required from DNREC before final site plan approval. Comment Remains – The utility plan shall include the full extent of any required extension from existing utilities to and through the project area. **Comment Remains – The existing building has two water services (existing and proposed) as well as a fire service. Clarify if the existing service is to be removed or to remain. If it is to remain, verify the reason for the additional service. A water meter will be needed for the connection along NW Tenth Street either way. Additionally, please see the remainder of this letter for additional utility plan revisions.**
29. Provide preliminary utility plans (Water, Sewer, Storm Drain, Laterals, sewer cleanouts, and water service) with size and pipe type with your next preliminary submission. In addition, show the location of all existing and proposed water meters. Currently no utilities being provided to proposed building B, clarify how this building will be served. Comment Remains – Currently, there is no water service provided for the proposed building. In addition, there is no sanitary sewer provided for the existing building. Also, provide sanitary sewer cleanouts as required**. Comment Remains – Is the sewer to the**

existing building existing or proposed. Clarify this and provide a cleanout 5' from the building and property line.

30. Provide a preliminary lighting and landscaping plan for this project. Refer to Chapter 230-19.8(F) for density requirements, Chapter 230-20(L) for parking lot landscaping requirements, Chapter 230-20(P) for garbage enclosure screening requirements and Chapter 230-22(B) for landscape screening requirements between the property and the adjacent residential use. Comment Remains – Landscape code note 2 indicates required 37 trees and 31 provided trees plus existing vegetation on site. Show and label the existing vegetation on site and add them to the plant schedule. **Comment Remains – Provide a 15-foot easement for the 6-foot-tall fence.**
31. Provide curbing along N. Walnut Street and N. Church Street between the proposed entrance on N. Church Street and the existing curbing at the intersection of 10th Street and N. Walnut Street. Addressed with Comment – Waiver is being requested for the zoning code Chapter 230-20(K). If the waiver is approved the details of the waiver (what was approved, by who, and when) need to be added to the plan. **Comment Remains - Provide approval once the waiver has been approved. Additionally, parking blocks are still required at the head of all parking spaces where curbing is not provided. Revise the plans as needed.**
32. Provide curbing along NW Tenth Street between the entrance shown at the west end of the building and the existing curbing near the intersection of 10th Street and N. Walnut Street. Addressed with Comment – Waiver is being requested for the zoning code Chapter 230-20(K). If the waiver is approved the details of the waiver (what was approved, by who, and when) need to be added to the plan. **Comment Remains - Provide approval once the waiver has been approved. Additionally, parking blocks are still required at the head of all parking spaces where curbing is not provided. Revise the plans as needed.**
33. Dimension the proposed entrance width. Comment Remains. **Addressed.**
34. Label the distance between NW Salevan Place and the entrance on NW Tenth Street. **Addressed.**
35. Provide a pavement detail for the new pavement on site and revise the plans accordingly. **Addressed.**
36. Provide bicycle parking per Chapter 230-20(M) or submit a written waiver request. Comment Remains – List the number of required bicycle parking spaces (per city of Milford zoning code) in the Site Data Table. In addition, provide a detail for the bicycle parking. **Addressed.**
37. Show the installation of 5' sidewalk along the entire road frontage behind the proposed curb along N. Church Street, N. Walnut Street, and NW Tenth Street or submit a written waiver request. Addressed with Comment – The client is requesting a waiver from the required sidewalk along the existing road frontages. If the waiver is approved the details of the waiver (what was approved, by who, and when) need to be added to the plan. **Comment Remains – Provide the date of approval on the cover once obtained. Otherwise, the plans will need to be revised to meet this requirement.**

38. Indicate the type of opaque barrier being used to meet the requirements of Chapter 230-22(B). Addressed with Comment – Provide a detail for the 6' opaque fence. **Comment Remains – Provide the detail for the fence as requested.**
39. The typical trash enclosure detail is not legible. Provide a detail for trash enclosure so the dimensions are legible. **Addressed.**
40. Submit the following for final plan approval:
    a. Provide Fire Marshall Approval. Comment Remains. **Comment Remains.**
    b. Provide KCD Approval. Comment Remains. **Comments Remains.**
    c. Provide DelDOT Approval. Comment Remains. **Comment Remains.**
41. Currently, there is an existing storm drain labeled in the middle of the site south of the existing building. Verify if it is connected to the storm drain system and show the storm drain pipes in the plan view. In addition, show the rim elevation. **Comment Remains – The storm drain system needs to be shown on all sheets if existing. If proposed the system needs to be shown on the site and utility plan. Additionally, the information about the system needs to be provided including inverts, rim elevation, and pipe material, size, and slope. Grading may also be affected. Revise the plans to meet these requirements.**
42. Provide the size and material for the water service, sanitary sewer, and sewer laterals. **Comment Remains – All water mains, water services, sanitary sewer mains, and sewer services (both existing and proposed) are required to list the size and materials. Revise accordingly.**
43. The plans currently are showing underground gas is connected to the existing water main north of the existing building. Correct the line style and revise the plans accordingly. **Addressed.**
44. Show/provide a water meter for the site. An easement shall be dedicated to the City of Milford for the water line up to the water meter if separate water meters are proposed for each tenant/building within the site. **Comment Remains – Currently there are two water services shown to the existing building. One off Walnut Street (existing) and the other off NW 10th Street (proposed). Clarify the need for two services and if both are to remain, they both require a meter. Additionally, the new water service to the proposed building is not labeled to have a meter. All water services are required to be metered and have an easement if needed for the City to have access. Revise accordingly.**
45. Currently, the water service east of the existing building connecting to an existing water meter is shown to enter the site; however, it is not clear if it is connected to the existing building and to the water main. **Comment Remains – See response to comment 44.**
46. Provide utility profiles with the final plan submission. **Comment Remains.**
47. Currently, it is not clear how the sanitary sewer line is connected to the existing sewer line on Walnut Street. **Comment Remains – Provide information on the existing manhole and how the service will connect to that manhole. Additionally, clarify if**

the existing building had an existing sewer service. If so, clarify the need for a new service.

48. **There are existing signs located within the proposed handicap parking spaces that are listed to remain. Clarify how these are to be protected since there is no curbing proposed in this area.**
49. **Provide a signing plan with the final submission. This should include but not be limited to 'do not enter,' 'one way,' 'stop,' 'accessible parking,' etc. signs to control traffic through the site.**
50. **Provide a street label, right-of-way, and entity responsible for maintenance for the street along the west side of the site. Additionally, all rights-of-way shall be dimensioned.**
51. **The Sidewalk along the east of the site appears to exist. However, it is shown as proposed on the site plan and not at all on the existing conditions. If the sidewalk exists, it will need to be shown in grey scale throughout the plans. Verify this sidewalk and revise the plans.**
52. **Provide dimensions on the site plan that prove both the existing and proposed building meet the required 20' building setback along the west of the property.**
53. **Utility details will need to be provided with the Final submission.**
54. **Provide truck turning diagram that prove the proposed dumpster pad location is accessible.**
55. **Currently, there is a proposed low spot to the south of the existing building adjacent to the proposed loading zone space. If there is a storm basin here, please show it. Otherwise, revise the grading to promote positive drainage across the site.**
56. **The grading to the west of the proposed building sheet flows into the side of the structure based on the spots provided. All drainage should flow away from any and all structures. Revise accordingly.**
57. **A loading space is required for the new building and not the existing Meineke building. The proposed building is 6000 sf which requires 1 loading space. The proposed location can be utilized, but the applicant will need to demonstrate the utility of such loading space for the flex/warehouse building.**
58. **Currently, the main sewer that is proposed to service the new building does not have any cleanouts. Additionally, the cleanouts shown on the plan are not in-line. All cleanouts should be along the sewer services and mains (both existing and proposed). Per the City of Milford's Standard Specifications, cleanouts are required every 75 feet and shall be located at the property line for City access. Revise the plans to meet all requirements outlined in the City of Milford's Sanitary Sewer Specifications.**
59. **All sewer laterals are required to have a minimum slope of 2 percent. Provide inverts so slopes can be confirmed or a general note that states this.**

60. **Currently, the utility notes make many references to the Town of Millsboro. Revise the notes to align with the City of Milford Standard Specifications.**
61. **Utility Note 12 states a casing should be used if not enough separation can be provided between the water and sewer. The City of Milford requires concrete encasement. Revise accordingly.**
62. **"S4" label is used on the utility plans but is not provided in the keyed notes section. Verify and revise as needed.**
63. **All water, storm drain, and sewer size, materials, slopes, etc. need to be provided with the Final submission.**
64. **Verify the size of the water main that runs along the west of the site. There is both an 8" fire line and unknown sized water service proposed to come off this main. The main needs to be the same size or larger than any proposed tie-ins.**
65. **If a grease trap is proposed, it must be clearly indicated on the plans.**
66. **Provide a trench detail.**
67. **A final minor subdivision approval is required prior to final site plan approval for the creation of the two parcels.**

If you have any questions or comments regarding this letter, please do not hesitate to contact us at any time.

Sincerely,

Ardalan Faghri,
Senior Design Engineer

Thomas Fruehstorfer
Senior Project Manager

Rob,

Below are DelDOT's comments:

1. No person, firm, corporation or the like shall construct, open, reconstruct, maintain, modify or use any crossing or entrance onto a state-maintained highway, street or road, including any drainage modifications leading into or carried by the highway drainage system, without first having complied with standards and regulations adopted by the Department and having obtained a permit issued by the Department.
2. The developer and designer shall schedule a pre-submittal meeting through DelDOT's PDCA Portal.
3. The project will be required to obtain Record Plan approval at a minimum.

Thank you,

Joshua Schwartz, P.E.
Subdivision Manager
Division of Planning
Delaware Department of Transportation
Phone (302) 760-2768
joshua.schwartz@delaware.gov



KENT CONSERVATION DISTRICT

1679 SOUTH DUPONT HIGHWAY • DOVER, DELAWARE 19901• (302) 608-5370 • WWW.KENTCD.ORG

CITY OF MILFORD
DEVELOPMENT ADVISORY COMMITTEE
APPLICATION REVIEW COMMENTARY
MAY 2023

APPLICATION: KD Properties, LLC at 10 NW 10th St
APPLICATION #: 23-018
REVIEWING AGENCY: Kent Conservation District
CONTACT PERSON: Kate Owens
PHONE: (302) 608 – 5370
EMAIL: stormwater@kentcd.org

THE SUBJECT PROPOSAL HAS BEEN REVIEWED FOR CODE COMPLIANCE, PLAN CONFORMITY AND COMPLETENESS IN ACCORDANCE WITH THIS AGENCY'S AUTHORITY AND AREA OF EXPERTISE. THE FOLLOWING ITEMS HAVE BEEN IDENTIFIED AS ELEMENTS WHICH NEED TO BE ADDRESSED BY THE APPLICANT:

Source: 2019 Delaware Sediment and Stormwater Regulations

REQUIREMENTS:

1. As the disturbance for this site will exceed 5,000 square feet, a detailed sediment and stormwater management plan must be reviewed and approved by Kent Conservation District prior to any land disturbance (i.e. clearing, grubbing, filling, grading, etc.). The review fee and a completed Application for a Detailed Plan are due at the time of plan submittal to the District's office.
2. A pre-application meeting must occur prior to submitting a sediment and stormwater detailed plan application.
3. The following notes must appear on the record plan:
   - The Kent Conservation District reserves the right to enter private property for purposes of periodic site inspection.
   - The Kent Conservation District reserves the right to add, modify, or delete any erosion or sediment control measure, as it deems necessary.
   - A clear statement of defined maintenance responsibility for stormwater management facilities.

ADVISORY COMMENTS TO THE APPLICANT:

1. A letter of no objection to recordation will be provided upon approval of a Sediment and Stormwater Management Plan.

City of Milford, Delaware
Development Advisory Committee

Comment Sheet

****

DATE OF REVIEW: May 23, 2023

REVIEWING AGENCY: **Delaware State Fire Marshal's Office, Sussex Office**

INDIVIDUAL REVIEWERS: **Duane T. Fox, CFPS, CFPE, CFI, Asst. Chief Technical Services**
William C. Kelly, CFI, Sr. Fire Protection Specialist

AGENCY PHONE NUMBERS: **302-739-4394, Fax: 302-739-3696**

RE: KD PROPERTY LLC (23-018)

The reasons and conditions applied to this project and their sources are itemized below:

****

At the time of formal submittal, the applicant shall provide; completed application, fee, and three sets of plans depicting the following in accordance with the Delaware State Fire Prevention Regulation (DSFPR):

a. **Fire Protection Water Requirements**:
- Water distribution system capable of delivering at least 1500 gpm for 2-hour duration, at 20-psi residual pressure is required. Fire hydrants with 800 feet spacing on centers. (Storage)
- Where a water distribution system is proposed for the site, the infrastructure for fire protection water shall be provided, including the size of water mains for fire hydrants and sprinkler systems.

b. **Fire Protection Features:**
- All structures over 10,000 sqft aggregate will require automatic sprinkler protection installed.
- Buildings greater than 10,000 sqft, 3-stories or more, over 35 feet, or classified as High Hazard, are required to meet fire lane marking requirements.
- Show Fire Department Connection location (Must be within 300 feet of fire hydrant), and detail as shown in the DSFPR.
- Show Fire Lanes and Sign Detail as shown in DSFPR

c. **Accessibility**
- All premises, which the fire department may be called upon to protect in case of fire, and which are not readily accessible from public roads, shall be provided with suitable gates and access roads, and fire lanes so that all buildings on the premises are accessible to fire apparatus. This means that the access road to the subdivision from NW Tenth Street must be constructed so fire department apparatus may negotiate it.

- Fire department access shall be provided in such a manner so that fire apparatus will be able to locate within 100 ft. of the front door.
- Any dead-end road more than 300 feet in length shall be provided with a turn-around or cul-de-sac arranged such that fire apparatus will be able to turn around by making not more than one backing maneuver. The minimum paved radius of the cul-de-sac shall be 38 feet. The dimensions of the cul-de-sac or turn-around shall be shown on the final plans. Also, please be advised that parking is prohibited in the cul-de-sac or turn around.
- The use of speed bumps or other methods of traffic speed reduction must be in accordance with Department of Transportation requirements.
- The local Fire Chief, prior to any submission to our Agency, shall approve in writing the use of gates that limit fire department access into and out of the development or property.

d. **Gas Piping and System Information:**
   - Provide type of fuel proposed and show locations of bulk containers on plan.

e. **Required Notes**:
   - Provide a note on the final plans submitted for review to read "All fire lanes, fire hydrants, and fire department connections shall be marked in accordance with the Delaware State Fire Prevention Regulations"
   - Proposed Use
   - Alpha or Numerical Labels for each building/unit for sites with multiple buildings/units
   - Square footage of each structure (Total of all Floors)
   - National Fire Protection Association (NFPA) Construction Type
   - Maximum Height of Buildings (including number of stories)
   - Note indicating if building is to be sprinklered
   - Name of Water Provider
   - Letter from Water Provider approving the system layout
   - Provide Lock Box Note (as detailed in DSFPR) if Building is to be sprinklered
   - Provide Road Names, even for County Roads

Preliminary meetings with fire protection specialists are encouraged prior to formal submittal. Please call for appointment. Applications and brochures can be downloaded from our website: www.statefiremarshal.delaware.gov, technical services link, plan review, applications or brochures.

THIS DOCUMENT IS INFORMATIONAL ONLY, AND DOES NOT CONSTITUTE ANY TYPE OF APPROVAL FROM THE DELAWARE STATE FIRE MARSHAL'S OFFICE

§ 230-14. C-3 Highway Commercial District.

In a C-3 District no building or premises shall be used and no building shall be erected or altered which is arranged, intended or designed to be used except for one or more of the following uses and complying with the requirements so indicated.

A. Purpose. The purpose of the C-3 District is to provide for larger-scale commercial uses that may require large amounts of parking space or have a high traffic impact. These uses generally require locations on major arterial routes and serve both local and regional customers.

B. Permitted uses. Permitted uses for the C-3 District shall be as follows:

(1) Those permitted uses in the C-2 District.

(2) Warehouses.

(3) Large retail outlets.

(4) Indoor storage accessory building.

(5) Fast-food restaurants and drive-in restaurants.

(6) Supermarkets.

(7) Truck and trailer rentals.

(8) Roadside produce market.

(9) Outdoor commercial recreational facilities, not motorized vehicles.

(10) Swimming club.

(11) Indoor facility for amusement or assembly.

(12) Bus station.

C. Conditional uses subject to special requirements. All uses specified as conditional uses in the C-2 zoning district and the following uses are permitted subject to receiving a conditional use permit by the City Council as provided in Article IX of this chapter:

(1) Motels or hotels.

(2) Commercial greenhouse.

(3) Wholesale establishment.

(4) Contractors', craftsmen's or general service shops, including welding and similar shops.

(5) Laboratory, testing and research.

(6) Automotive sales.

(7) Automotive repair, subject to the following special requirements:

(a) All facilities shall be located and all services shall be conducted on the lot.

(b) All repair work shall be conducted within an entirely enclosed building.

(c) No equipment for the service of gasoline or oil shall be placed closer to any street or property line than 20 feet.

(d) No portion of such structure or its equipment shall be located within 500 feet of the premises of any school, hospital, church or public recreation building.

(e) No service station shall be located within 800 feet of another service station on the same side of the street within the same block.

(f) Any such use shall be permitted only where it is determined that it will not materially interfere with the main pedestrian movement in conjunction with a compact retail area.

(8) Shopping center, subject to the following site requirements:

(a) The total shall not be less than one acre.

(b) Traffic and parking.

[1] The internal circulation of traffic shall be separated from the external street system, and pedestrian and vehicular traffic shall be separated through traffic control devices and appropriate site design.

[2] The minimum distance between accessways and a residential district shall be 50 feet.

[3] Spacing of accessway.

[a] From adjoining property: 50 feet.

[b] From minor intersections: 50 feet.

[c] From major intersections: 100 to 150 feet.

(c) Setback.

[1] From street right-of-way: 15 feet.

[2] From nonresidential districts: 15 feet.

[3] From residential districts: 100 feet.

(9) Car wash.

(10) All uses permitted in the R-3 Zoning District subject to its area regulations.

(11) Business, commercial or industrial uses that do not adversely affect neighboring properties.

(12) Aquarium.

D. Area regulations.

(1) Minimum lot area shall be one acre.

(2) Maximum lot coverage shall be 80%.

(3) Minimum lot width shall be as follows: for an interior lot 150 feet and for a corner lot 170 feet.

(4) Height of buildings shall not exceed 35 feet, with the following exception: a motel, hotel, or aquarium may be erected to a height not exceeding 60 feet.

(5) Minimum front yard setback shall be 30 feet.

(6) Side yards shall be provided as follows: each lot shall have two side yards a minimum of 20 feet with a minimum aggregate width of two side yards of 50 feet.

(7) Minimum rear yard shall be 50 feet.

(8) Parking shall comply with the requirements provided in Article IV of this chapter.

(9) Landscape screening shall comply with the requirements provided in Article V of this chapter.

(10) Signs shall comply with the requirements provided in Article VI of this chapter.

(11) Accessory structures in aggregate shall occupy no more than 30 percent of the required rear and side yard of the lot area and may not dominate in area, extent or purpose to the principal use or structure. The area of the principal structure shall be calculated using the definition of floor area in this chapter.

(12) Accessory structures shall be located in the side and rear lot areas.

(13) Accessory structures for residential uses shall be located at least 5 feet from the rear lot line and at least 5 feet from the side lot line and shall not be located less than 10 feet from a principal structure.

(14) Accessory structures for non-residential uses shall meet the principal use setbacks and shall not be located less than 5 feet from a principal structure.

[Ord. No. 2022-06, 1-24-2022]

§ 230-42. Multiple permitted uses and mixed uses.

In any and all zoning districts, multiple permitted uses or mixed use of a property shall be deemed a conditional use subject to special requirements.

[Ord. No. 2022-06, 1-24-2022]

CITY OF MILFORD
NOTICE OF PUBLIC HEARINGS

Planning Commission Hearing: Tuesday, June 17, 2025 @ 6:00 p.m.
City Council Hearing: Monday, July 14, 2025 @ 6:00 p.m.

NOTICE IS HEREBY GIVEN that the proposed Ordinance is currently under review by the City of Milford Planning Commission and City Council. City Council has the option to approve or deny the application. By not adopting the ordinance, City Council will deny the application. By adopting the ordinance, City Council will approve the application and the reason for the language being written in the affirmative. This form of writing is not used to influence any decision of City Council:

ORDINANCE 2025-11
Preliminary Conditional Use Application of KD Properties, LLC
4.59 +/- acres of land located along the southwest corner of
NW Tenth Street and N Walnut Street
Address: 10 NW Tenth Street
Comprehensive Plan Designation: Commercial
Zoning District: C-3 (Highway Commercial District)
Present Use: Automotive Service
Proposed Use: Automotive Service and Flex Warehouse
Tax Parcel: MD-16-174.18-01-15.00

WHEREAS, the owners of the property as above described herein have petitioned the City of Milford for a Preliminary Conditional Use to construct a 6,000 square foot warehouse building containing 5 tenant spaces and proposes to subdivide the existing 4.59-acre parcel into two parcels; and

WHEREAS, the City of Milford Planning Commission will consider the application at a Public Hearing on June 17, 2025; and

WHEREAS, Milford City Council will hold a Public Hearing on July 14, 2025 to allow for public comment and further review of the ordinance; and

WHEREAS, it is deemed in the best interest of the City of Milford to approve the Preliminary Conditional Use, as herein described.

NOW, THEREFORE, the City of Milford hereby ordains as follows:

Section 1. Chapter 230-42(B) states “four or more non-residential permitted uses or tenant spaces on a property zoned C-2, C-2A, C-3, OC-1 and H-1 requires a conditional use approval from City Council.”

Section 2. Chapter 230-14(C)(5) states “business, commercial or industrial uses that do not adversely affect neighboring properties” may be permitted subject to receiving a conditional use permit from City Council.

Section 3. Following adoption of Ordinance 2025-11, and upon the effective date, KD Properties, LLC is hereby granted a Preliminary Conditional Use to construct a 6,000 square foot warehouse building containing 5 tenant spaces and subdivision of existing parcel into two parcels.

Section 4. Construction or operation shall commence within one year of the date of issuance of the permit otherwise the conditional use becomes void.

Section 5. Dates.
City Council Introduction: June 9, 2025
Planning Commission Review & Public Hearing: June 17, 2025
City Council Public Hearing: July 14, 2025
Effective: Ten Days following Adoption

For additional information, please contact Rob Pierce in the Planning & Zoning Department either by e-mail at RPierce@milford-de.gov or by phone at 302.424.8396.

Advertised: Daily State News 05/18/2025